SYMBOLS

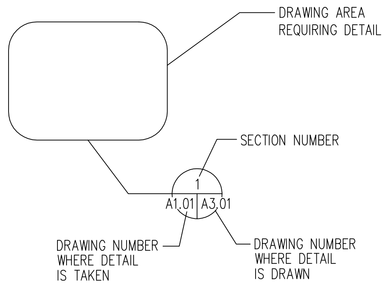

DETAIL INDICATOR

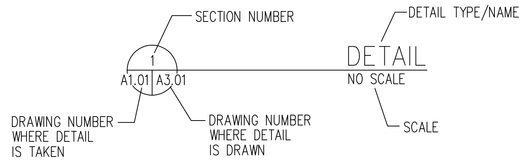

DETAIL TITLE

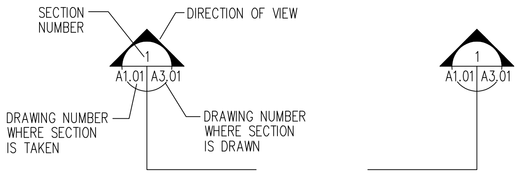

BUILDING SECTION INDICATOR

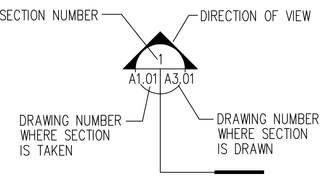

WALL SECTION INDICATOR

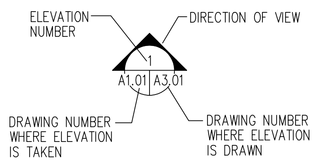

BUILDING ELEVATION INDICATOR

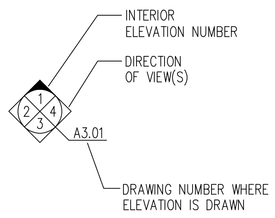

INTERIOR ELEVATION INDICATOR

105

DOOR NO. INDICATOR

ROOM#
GSA-RM#

ROOM NO. INDICATOR

P

PARTITION TYPE INDICATOR

ARCHITECTUAL ABBREVIATIONS

&	AND
∠	ANGLE
@	AT
℄	CENTER LINE
∅	DIAMETER
ℙ	PLATE
#	POUND/NUMBER
ABV	ABOVE
A/C	AIR CONDITIONING
AC	ASPHALT CONCRETE
ACOUST	ACOUSTICAL
ADJ	ADJUSTABLE
AFF	ABOVE FINISHED FLOOR
AHU	AIR HANDLING UNIT
ALT	ALTERNATE
ALUM	ALUMINUM
ANC	ANCHOR
ANOD	ANODIZED
APPROX	APPROXIMATE
ARCH	ARCHITECTURAL
ASPH	ASPHALT
ASTM	AMERICAN SOCIETY FOR TESTING AND MATERIALS
ATTCH	ATTACHMENT
AUTO	AUTOMATIC
AUX	AUXILIARY
B	BASE
BB	BASE BID
BC	BRICK COURSE
BD	BOARD
BF	BROOM FINISH
BL	BUILDING LINE
BLDG	BUILDING
BLKG	BLOCKING
BLKHD	BULKHEAD
BM	BEAM/BENCHMARK
BO	BY OTHERS
BOT	BOTTOM
BP	BEARING PLATE
BS	BOTH SIDES
BSMT	BASEMENT
BTWN	BETWEEN
BUR	BUILT-UP ROOF
C	CONDUIT
CAB	CABINET
CAP	CAPACITY
CAT	CATALOG
CB	CIRCUIT BREAKER OR CATCH BASIN
CCTV	CLOSED CIRCUIT TELEVISION
CEM	CEMENT OR CEMENTITIOUS
CF	CUBIC FEET
CH	CEILING HEIGHT
CI	CAST IRON
CIR	CIRCLE
CIRC	CIRCUMFERENCE
CLKG	CAULKING
CLG	CEILING
CLR	CLEAR
CM	CENTIMETER
CMU	CONCRETE MASONRY UNIT
CO	CLEAN OUT/CASED OPENING
COL	COLUMN
CONC	CONCRETE
CONSTR	CONSTRUCTION
CONT	CONTINUOUS
CORR	CORRIDOR
CP	CHROME PLATED
CS	COUNTERSINK
CSMT	CASEMENT
CT	CERAMIC TILE
CTR	CENTER
CWG	CLEAR WIRE GLASS
CY	CUBIC YARDS
D	DEPTH
dB	DECIBELS
DBL	DOUBLE
DEMO	DEMOLISH/DEMOLITION
DET	DETAIL
DF	DRINKING FOUNTAIN
DG	DAY GATE
DH	DOUBLE HUNG
DIA	DIAMETER
DIM	DIMENSION
DISP	DISPENSER
DL	DEAD LOAD
DN	DOWN
DP	DAMPPROOFING
DR	DOOR
DS	DOWNSPOUT
DWG	DRAWING
DWR	DRAWER
(E)	EXISTING
E	EAST
EA	EACH
EF	EACH FACE
EG	FOR EXAMPLE
EGC	EPOXY GLAZED COATING
EJ	EXPANSION JOINT
ELEC	ELECTRICAL
ELEV	ELEVATION
ENCL	ENCLOSURE
ENTR	ENTRANCE
EQ	EQUAL
EQUIP	EQUIPMENT
ESC	ESCALATOR
EST	ESTIMATED
EW	EACH WAY
EXH	EXHAUST
EXIST	EXISTING
EXP	EXPANSION/EXPANDED
EXT	EXTERIOR
F	FLAME/FLUSH
FA	FIRE ALARM
FBG	FOIL BACKED GYP
FDN	FOUNDATION
FE/BR	FORCED ENTRY/BALLISTIC RESISTANT
FEW	FIRE EXTINGUISHER WALL MOUNTED
FIG	FIGURE
FIN	FINISH
FIXT	FIXTURE
FL	FLASH FLOOR
FLEX	FLEXIBLE
FLUOR	FLUORESCENT
FM	FACTORY MUTUAL RESEARCH CORP.
FO	FACE OF
FRT	FIRE RETARDANT TREATED
FT	FOOT/FEET
FTG	FOOTING
FURN	FURNITURE/FURNISHED
FURR	FURRING
FE	FIRE EXTINGUISHER
FD	FLOOR DRAIN
FEC	FIRE EXTINGUISHER CABINET
FEC	FIRE EXTINGUISHER CABINET

G	GUTTER
GA	GAUGE
GAL	GALLON
GALV	GALVANIZED
GB	GRAB BAR OR GYPSUM BOARD
GC	GENERAL CONTRACTOR
GFE	GOVERNMENT FURNISHED EQUIPMENT
GL	GLASS/GLAZED
GOVT	GOVERNMENT
GND	GROUND
GR	GRADING/GRADE
GWB	GYPSUM WALLBOARD
GYP BD	GYPSUM BOARD
HC	HOLLOW CORE
HD	HEAD/HEAVY DUTY
HDWD	HARDWOOD
HDWR	HARDWARE
HH	HAND HOLE
HM	HOLLOW METAL
HOR	HORIZONTAL
H.P.	HIGH POINT
HP	HORSEPOWER
HR	HOUR
HTG	HEATING/HEAT
HT/H	HEIGHT/HIGH
HVAC	HEATING, VENTILATING & AIR CONDITIONING
HZ	HERTZ
ID	INSIDE DIAMETER/ INTERIOR DIMENSION
IG	INSULATED GLASS
IIC	IMPACT INSULATION CLASS
IN	INCH
INCL	INCLUDING
INFO	INFORMATION
INSUL	INSULATON
INT	INTERIOR
JAN	JANITOR
JB	JAMB
JST	JOIST
JT	JOINT
KD	KNOCK DOWN/ KILN DRIED
KIT	KITCHEN
KO	KNOCK OUT
KPA	KILOPASCAL
KW	KILOWATT
L	LONG
L/S	LITERS PER SECOND
LAM	LAMINATE(D)
LB	POUND/LOAD BEARING
LBL	LABEL
LF	LINEAR FEET
LG	LONG/LENGTH
LH	LEFT HAND
LL	LIVE LOAD
LP	LOW POINT
LT	LIGHT
LTG	LIGHT
MAS	MASONRY
MAT/MATL	MATERIAL
MAX	MAXIMUM
MECH	MECHANICAL
MED	MEDIUM
MEMB	MEMBRANE
MET/MTL	METAL
MFR	MANUFACTURER
MH	MOUNTING HEIGHT
MIN	MINIMUM
MIR	MIRROR
MISC	MISCELLANEOUS
MIX	MIXTURE
ML	MATCH LINE
MLD	MOLDING
MM	MILLIMETER
MO	MASONRY OPENING
MS	MOTOR STARTER
MT	MARBLE THRESHOLD
MTD	MOUNTED
MTG	MOUNTING
MULL	MULLION
N	NORTH
N/A	NOT APPLICABLE
NIC	NOT IN CONTRACT
NLB	NON-LOAD BEARING
NO	NUMBER
NOM	NOMINAL
NTS	NOT TO SCALE
OC	ON CENTER
OD	OUTSIDE DIAMETER
OFF	OFFICE
OH	OVERHEAD
OPHD	OPPOSITE HAND
OPNG	OPENING
OPP	OPPOSITE
OZ	OUNCE(S)
PA	PASCAL
PC	PORTLAND CEMENT
PCF	POUNDS PER CUBIC FOOT
PF	POLISH FINISH
PFB	PREFABRICATE
PLAM	PLASTIC LAMINATE
PLAS	PLASTER
PLF	POUNDS PER LINEAR FOOT
PNL	PANEL
PNT	PAINT
POLY	POLYETHYLENE
PR	PAIR
PRESS TR	PRESSURE TREATED
PRF	PREFINISHED
PSF	POUNDS PER SQUARE FOOT
PT	POINT
PRCST	PRECAST
PVC	POLYVINYL CHLORIDE
PWD	PLYWOOD
PTN	PARTITION
QT	QUARRY TILE
QTB	QUARRY TILE BASE
QUAL	QUALITY

RA	RETURN AIR
RAF	RESILIENT ATHLETIC FLOORING
RAD/r	RADIUS
RCP	REFLECTED CEILING PLAN
REBAR	REINFORCING BAR
REC	RECEPTACLE
REF	REFERENCE
REGIS	REGISTRATION
REINF	REINFORCING/REINFORCED
REM	REMOVE
REPL	REPLACE
REQD	REQUIRED
RESIL	RESILIENT
RET	RETURN
REV	REVISE/REVISION
RF	ROUGH FINISH
RGS	RIGID GALVANIZED STEEL
RH	RIGHT HAND
RM	ROOM
RO	ROUGH OPENING
RWL	RAIN WATER LEADER
RWD	REDWOOD
S	SOUTH
SA	SUPPLY AIR
SAC	SUSPENDED ACOUSTICAL CEILING
SC	SOLID CORE
SCH	SCHEDULE
SDG	SIDING
SECT	SECTION
SF	SEAMLESS FLOORING
SG(#)	DUCT SECURITY GRILLE (TYPE #)
SH	SHELF
SHTH	SHEATHING
SIM	SIMILAR
SJ	STEEL JOIST
SM	SURFACE MOUNTED
SPEC	SPECIFICATION
SQ	SQUARE
SQ YD	SQUARE YARD
SQ FT	SQUARE FOOT
SS	STAINLESS STEEL
STA	STATION
STD	STANDARD
STL	STEEL
SUSP	SUSPENDED
SV	SHEET VINYL
SW	SWITCH
SYM	SYMMETRICAL
SYS	SYSTEM
SHT, SH	SHEET
STOR	STORAGE
STRUCT	STRUCTURAL
T	TREAD/THICK
TB	TOWEL BAR
TC	TOP OF CURB
TELE	TELEPHONE
TEMP	TEMPORARY
TER	TERRAZZO
TF	TROWEL FINISH
T&G	TONGUE & GROOVE
THK	THICKNESS
THR	THRESHOLD
THRU	THROUGH
T.O.	TOP OF
T.O.C	TOP OF CONCRETE
T.O.S	TOP OF SLAB/STEEL
TOW	TOP OF WALL
TW	TOP OF WALL
TYP	TYPICAL
UC	UNDERCUT
UL	UNDERWRITERS' LABORATORIES
UNF	UNFINISHED
UNO	UNLESS NOTED OTHERWISE
V	VENT/VOLT/VALVE
(V)	VERIFY
VAV	VARIABLE AIR VOLUME
VB	VAPOR BARRIER
VCB	VINYL COVE BASE
VCT	VINYL COMPOSITION TILE
VD	VOLUME DAMPER OR VAULT DOOR
VENT'D	VENTILATED
VERT	VERTICAL
VEST	VESTIBULE
VJ	V-JOINT
VOL	VOLUME
VT	VINYL TILE
VWC	VINYL WALL COVERING
WD	WOOD
XFMR	TRANSFORMER

INTERIOR ABBREVIATIONS

ACT	ACOUSTICAL CEILING TILE
AF	ATHLETIC FLOORING
CPT	CARPET
GT	GROUT
F	FABRIC
M	METAL
P	PAINT
RT	RESILIENT FLOORING
RTA	STATIC DISSIPATIVE TILE
RUF	RUBBER FLOORING
SC	SEALED CONCRETE
ST	STONE SLAB/TILE
T	TRANSITION STRIP
VP	VENETIAN PLASTER
WF	WOOD FLOORING
WM	WALK OFF MAT

PROPERTY OF THE UNITED STATES GOVERNMENT – FOR OFFICIAL USE ONLY. Do not remove this notice. Properly destroy documents when no longer needed.

GSA
GENERAL SERVICES ADMINISTRATION
77 FORSYTH STREET
SUITE 600
ATLANTA, GA 30303
TEL: (404)331-3200

AFRH The Premier Retirement Community for America's Veterans
JE JACOBS
PROJECT MANAGEMENT CONSULTANT TO THE GENERAL SERVICES ADMINISTRATION

YATES CONSTRUCTION

SFCS Architecture Engineering Planning Interiors

URS
URS CORPORATION
2020 K ST, NW
SUITE 300
WASHINGTON D.C. 20006

ISSUED FOR CONSTRUCTION

CERTIFICATIONS

LEWIS W. ROBINSON
REGISTERED ARCHITECT
4288
STATE OF MISSISSIPPI
18Sep08

KEY PLAN

REVISION NOTES

MARK	DATE	DESCRIPTION
1	09/08/08	ISSUED FOR CONSTRUCTION

GRAPHIC SCALE

CONTRACTORS

A/E CON. NO.	GS-04P-07-EX-C-0099
A/E TASK NO.	
CONS. CONTR.	
CONS. WORK	
PRIME A/E	
SUB A/E	
CONSTR. CON.	

BUILDING

NAME	ARMED FORCES RETIREMENT HOME
STREET	1800 BEACH DRIVE
CITY/ST./ZIP	GULFPORT, MS 39507
BUILDING NO.	
OTHER BUILDING NOs.	
FACILITY CODE	

PROJECT

PROJECT TITLE	ARMED FORCES RETIREMENT HOME GULFPORT, MISSISSIPPI
PROJECT DESCRIPTION	NEW CONSTRUCTION
PROJECT NO.	31942982
GSA PM	STEVEN SMITH
SUBMISSION	ISSUED FOR CONSTRUCTION
SUB. DATE	09/08/2008

DRAWING

DRAWING TITLE	ARCHITECTURAL SYMBOLS & ABBREVIATIONS
FILE NAME	A-001
FLOOR NO.	00
DRAWN BY	BRB DATE DRAFTED: 1/08/2008
CHECKED BY	IL SHEET SIZE: 34 X 44
DRAWING NO.	A 0 01 (DISCIPLINE SHEET TYPE SEQUENCE)
	SHEET 000 OF 000

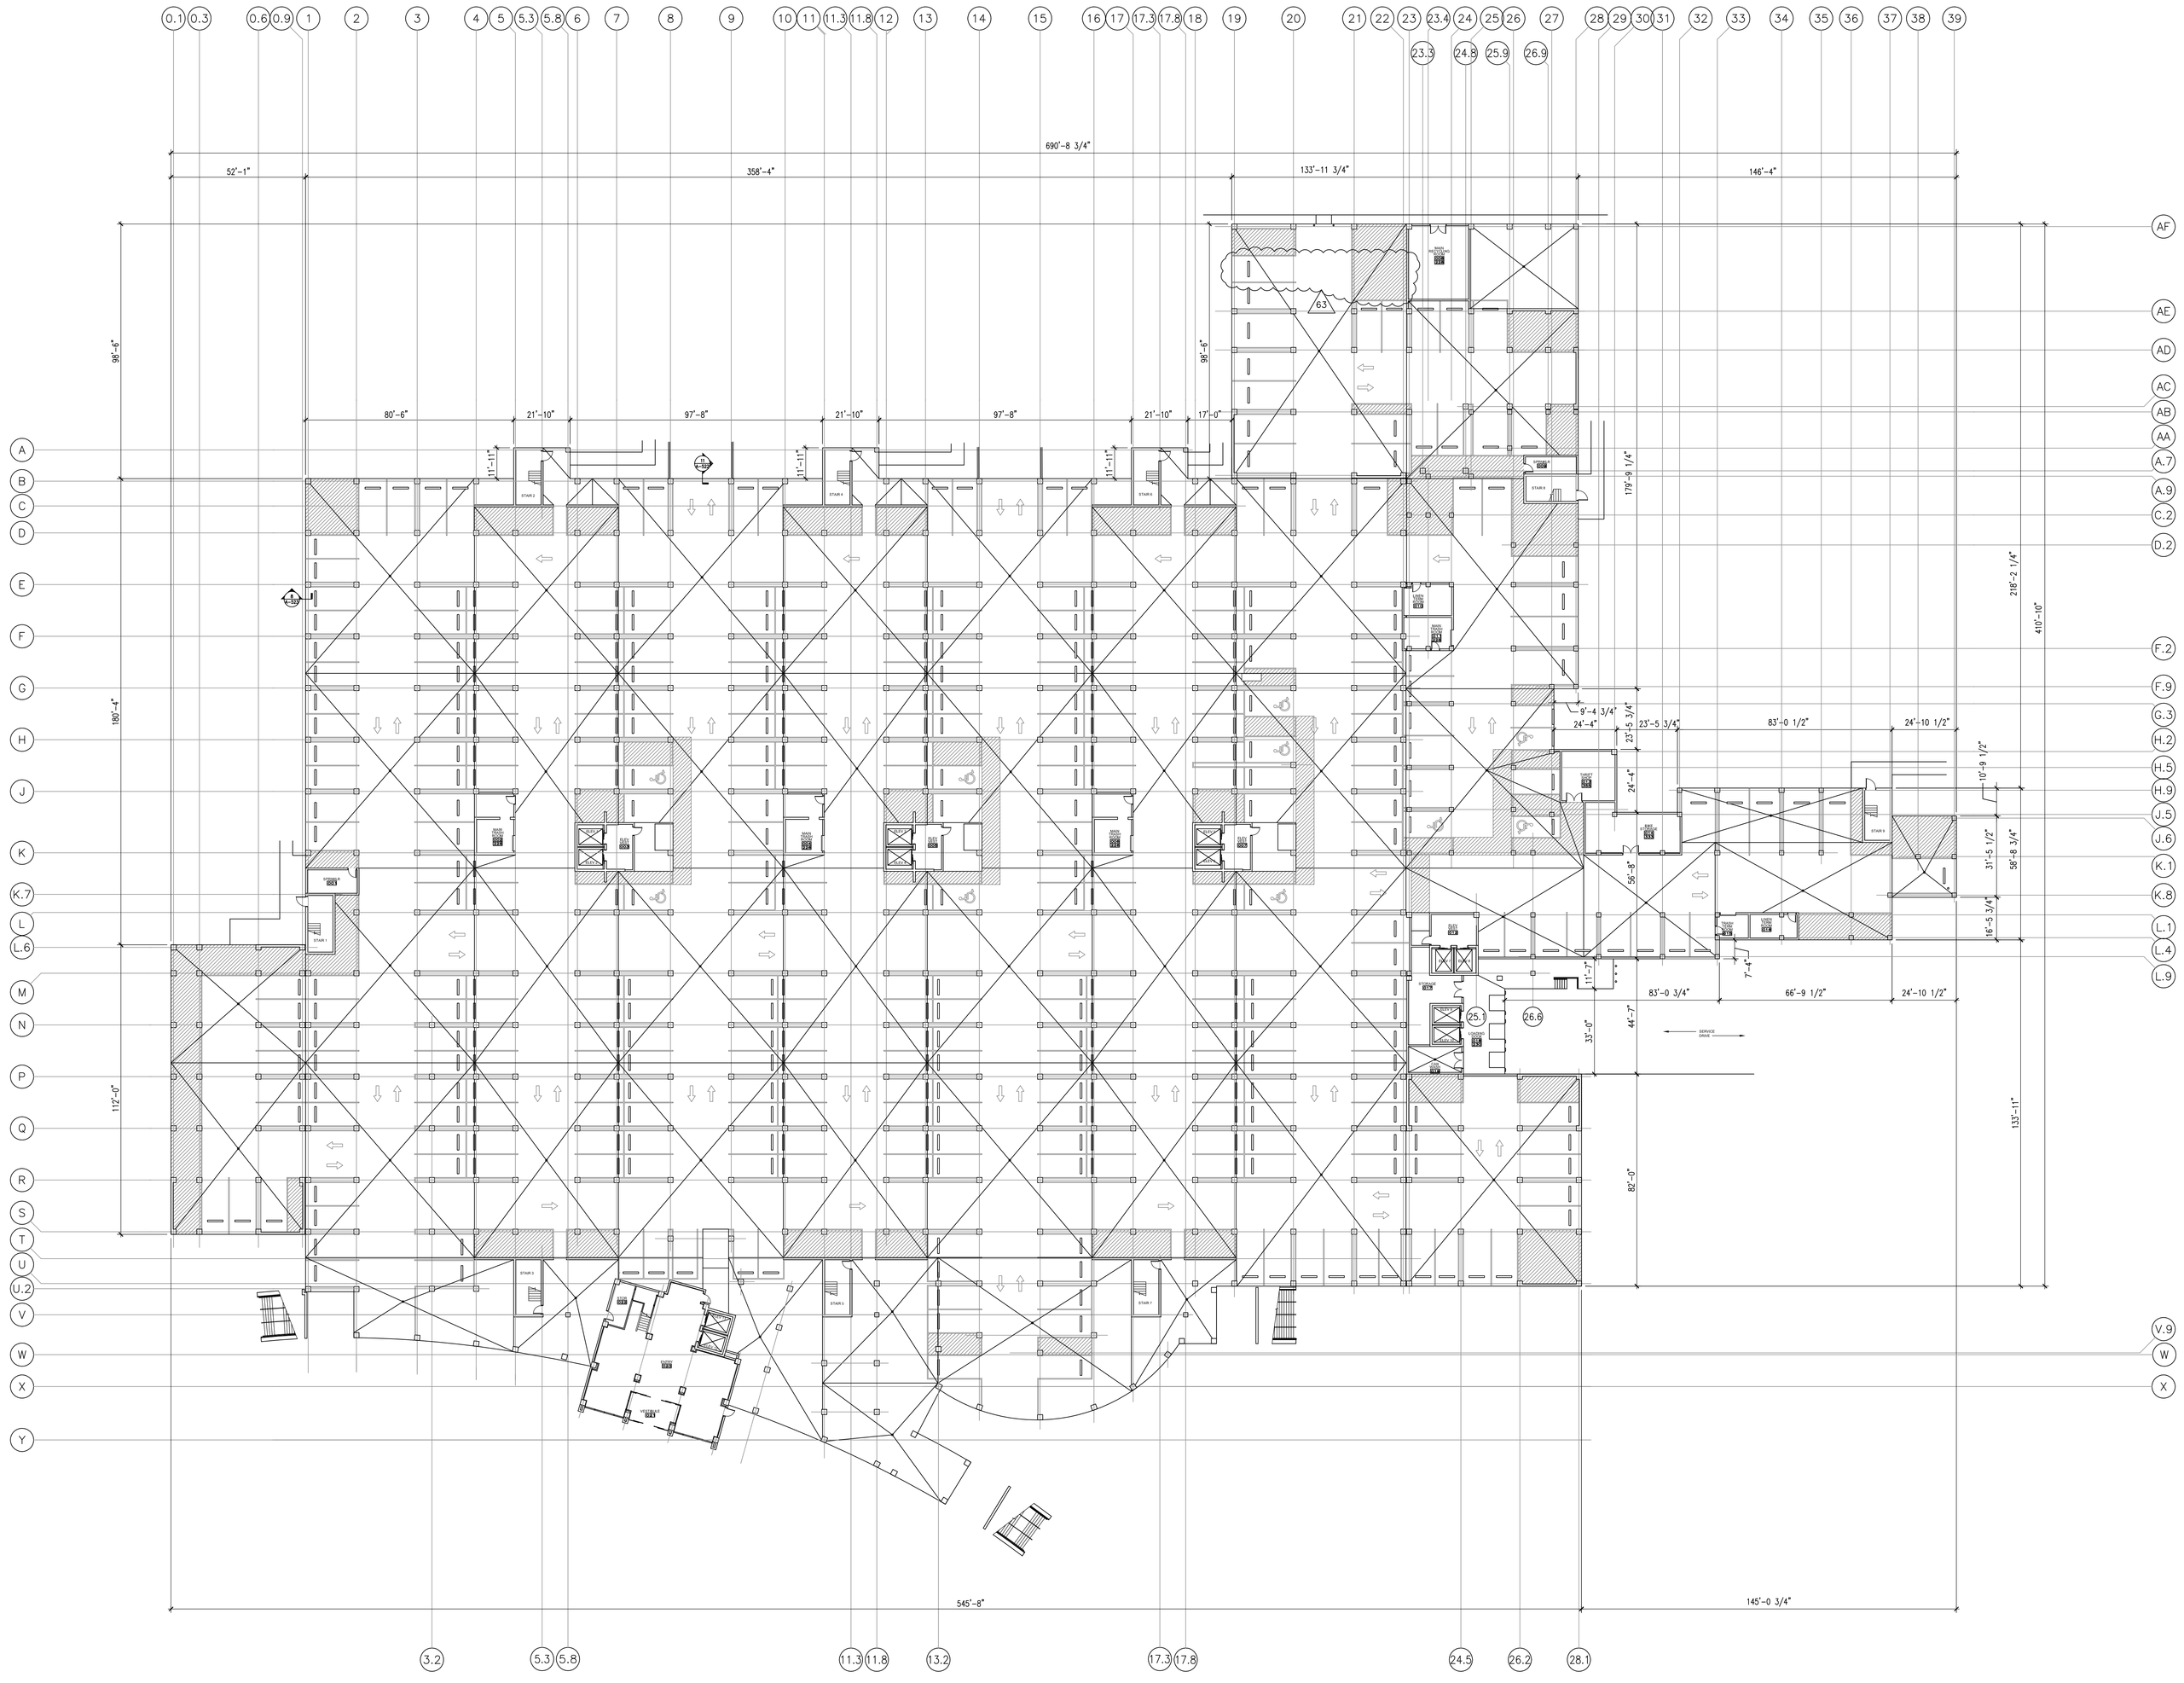

TOTAL PARKING COUNT = 364 SPACES
TOTAL INCLUDES 6 HANDICAP SPACES & 4 VAN ACCESSIBLE HANDICAP SPACES

1 x|A1.00 **GARAGE LEVEL OVERALL FLOOR PLAN**
1"=25'-0"

PLAN NORTH

PROPERTY OF THE UNITED STATES GOVERNMENT – FOR OFFICIAL USE ONLY. Do not remove this notice. Properly destroy documents when no longer needed.

GENERAL SERVICES ADMINISTRATION
77 FORSYTH STREET
SUITE 600
ATLANTA, GA 30303
TEL: (404)331-3200

PROJECT MANAGEMENT CONSULTANT TO THE GENERAL SERVICES ADMINISTRATION

YATES CONSTRUCTION

SFCS Architecture Engineering Planning Interiors

URS CORPORATION
2020 K ST. NW
SUITE 300
WASHINGTON D.C. 20006

CERTIFICATIONS

COMMONWEALTH OF VIRGINIA
CURTIS R. JENNINGS, JR.
Lic. No. 3304
ARCHITECT

KEY PLAN

REVISION NOTES

MARK	DATE	DESCRIPTION
1	04/24/08	GARAGE SHEAR WALL DIMENSIONS
2	06/02/08	95% SUBMISSION
3	09/08/08	RE-ISSUED FOR CONSTRUCTION
4	01/14/09	ARCHITECTURAL & MEP REVISIONS

GRAPHIC SCALE
0 12.5' 25' 50'

CONTRACTORS

A/E CON. NO.	GS-04P-07-EX-C-0099
A/E TASK NO.	
CONS. CONTR.	
CONS. WORK	
PRIME A/E	
SUB A/E	
CONSTR. CON.	

BUILDING

NAME	ARMED FORCES RETIREMENT HOME
STREET	1800 BEACH DRIVE
CITY/ST./ZIP	GULFPORT, MS 39507
BUILDING NO.	
OTHER BUILDING NOs.	
FACILITY CODE	

PROJECT

PROJECT TITLE	ARMED FORCES RETIREMENT HOME GULFPORT, MISSISSIPPI
PROJECT DESCRIPTION	NEW CONSTRUCTION
PROJECT NO.	31942982
GSA PM	STEVEN SMITH
SUBMISSION	ISSUED FOR CONSTRUCTION
SUB. DATE	09/08/2008

DRAWING

DRAWING TITLE	GARAGE LEVEL OVERALL FLOOR PLAN
FILE NAME	A-100-W0095730.dwg
FLOOR NO.	1
DRAWN BY	MGF DATE DRAFTED: 09/08/2008
CHECKED BY	DPJ SHEET SIZE: 34 X 44
DRAWING NO.	A 1 00 (DISCIPLINE SHEET TYPE SEQUENCE)
	SHEET ---- OF 213

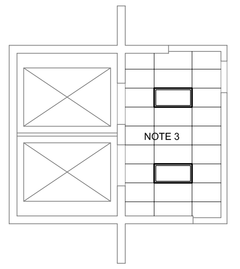

3 A1.1011 **TYPICAL ELEVATOR LOBBY** 1/8"=1'-0"

PLAN NORTH

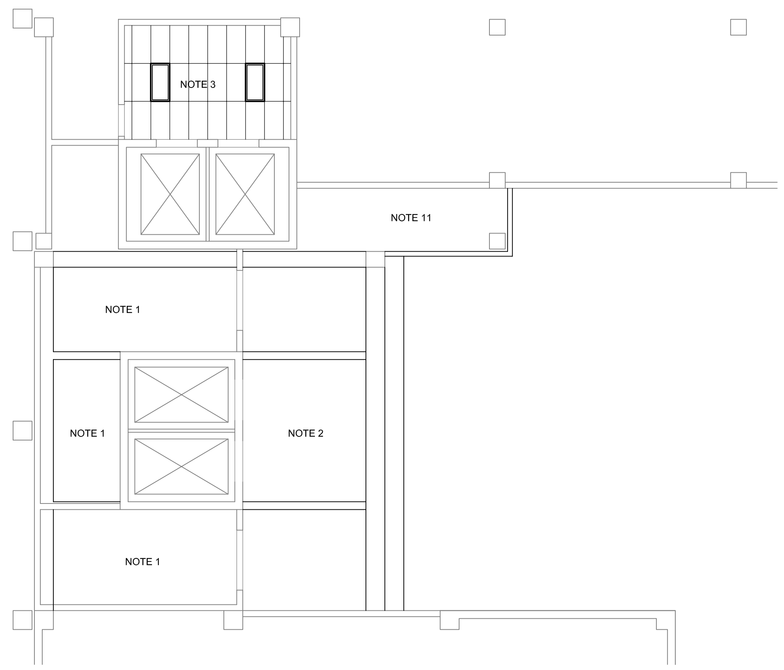

2 A1.1011 **LOADING DOCK/ ELEVATOR LOBBY** 1/8"=1'-0"

PLAN NORTH

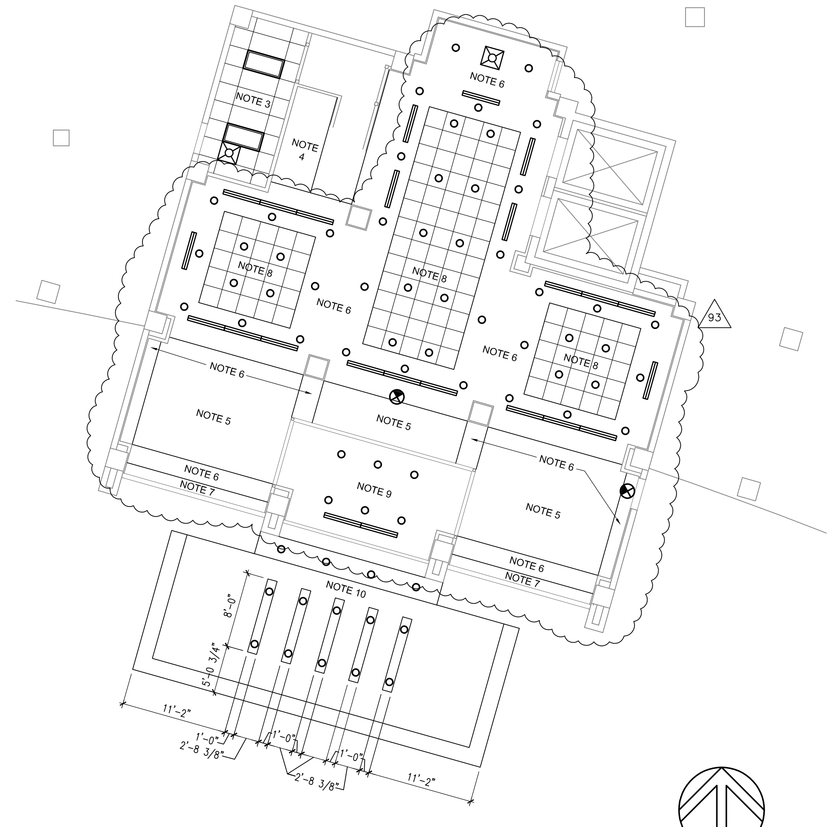

1 A1.1011 **MAIN ENTRY** 1/8"=1'-0"

PLAN NORTH

PROPERTY OF THE UNITED STATES GOVERNMENT – FOR OFFICIAL USE ONLY. Do not remove this notice. Properly destroy documents when no longer needed.

GENERAL SERVICES ADMINISTRATION
77 FORSYTH STREET
SUITE 600
ATLANTA, GA 30303
TEL: (404)331-3200

PROJECT MANAGEMENT CONSULTANT TO THE GENERAL SERVICES ADMINISTRATION

YATES CONSTRUCTION

SFCS Architecture Engineering Planning Interiors

URS CORPORATION
2020 K ST. NW
SUITE 300
WASHINGTON D.C. 20006

REFLECTED CEILING PLAN LEGEND

- 2 x 2 FLUORESCENT LIGHT FIXTURE
- 2 x 4 FLUORESCENT LIGHT FIXTURE
- 1 x 4 FLUORESCENT LIGHT FIXTURE
- RECESSED DOWNLIGHT
- EXIT SIGN (CEILING MOUNTED)
- DIFFUSER (SUPPLY) RE: MECH
- RETURN REGISTER RE: MECH

CEILING NOTES

NOTE 1: EXPOSED STRUCTURE
NOTE 2: DOCK CANOPY
NOTE 3: ACT-8 @ 8'-6" AFF
NOTE 4: SLOPING GWB ON BOTTOM OF STAIRS
NOTE 5: OPEN TO ABOVE
NOTE 6: GWB @ 10'-10" AFF
NOTE 7: GWB @ 11'-11" AFF
NOTE 8: ACT-3 @ 11'-0" AFF
NOTE 9: GWB @ 10'-0" AFF
NOTE 10: PORTE-COCHERE
NOTE 11: SLAB ABOVE

CERTIFICATIONS

COMMONWEALTH OF VIRGINIA
KERR DOD DICK
Lic. No. 0650
ARCHITECT

KEY PLAN

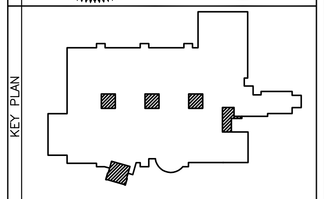

REVISION NOTES

MARK	DATE	DESCRIPTION
1	09/08/08	ISSUED FOR CONSTRUCTION
2	11/04/08	COORDINATION ADJUSTMENTS
3	12/02/08	CIVIL, STRUCT AND ARCH REV.
4	12/17/09	FRONT ENTRY REVISIONS

GRAPHIC SCALE

0 4' 8' 16'

CONTRACTORS

A/E CON. NO.	GS-04P-07-EX-C-0099
A/E TASK NO.	
CONS. CONTR.	
CONS. WORK	
PRIME A/E	
SUB A/E	
CONSTR. CON.	

BUILDING

NAME	ARMED FORCES RETIREMENT HOME
STREET	1800 BEACH DRIVE
CITY/ST./ZIP	GULFPORT, MS 39507
BUILDING NO.	
OTHER BUILDING NOs.	
FACILITY CODE	

PROJECT

PROJECT TITLE	ARMED FORCES RETIREMENT HOME GULFPORT, MISSISSIPPI
PROJECT DESCRIPTION	NEW CONSTRUCTION
PROJECT NO.	31942982
GSA PM	STEVEN SMITH
SUBMISSION	ISSUED FOR CONSTRUCTION
SUB. DATE	09/08/2008

DRAWING

DRAWING TITLE	GARAGE MISC REFLECTED CEILING PLANS
FILE NAME	A-1011-N0095730.dwg
FLOOR NO.	1
DRAWN BY	MGF DATE DRAFTED: 09/08/2008
CHECKED BY	DPJ SHEET SIZE: 34 X 44
DRAWING NO.	A 1 011

DISCIPLINE SHEET TYPE SEQUENCE

SHEET OF

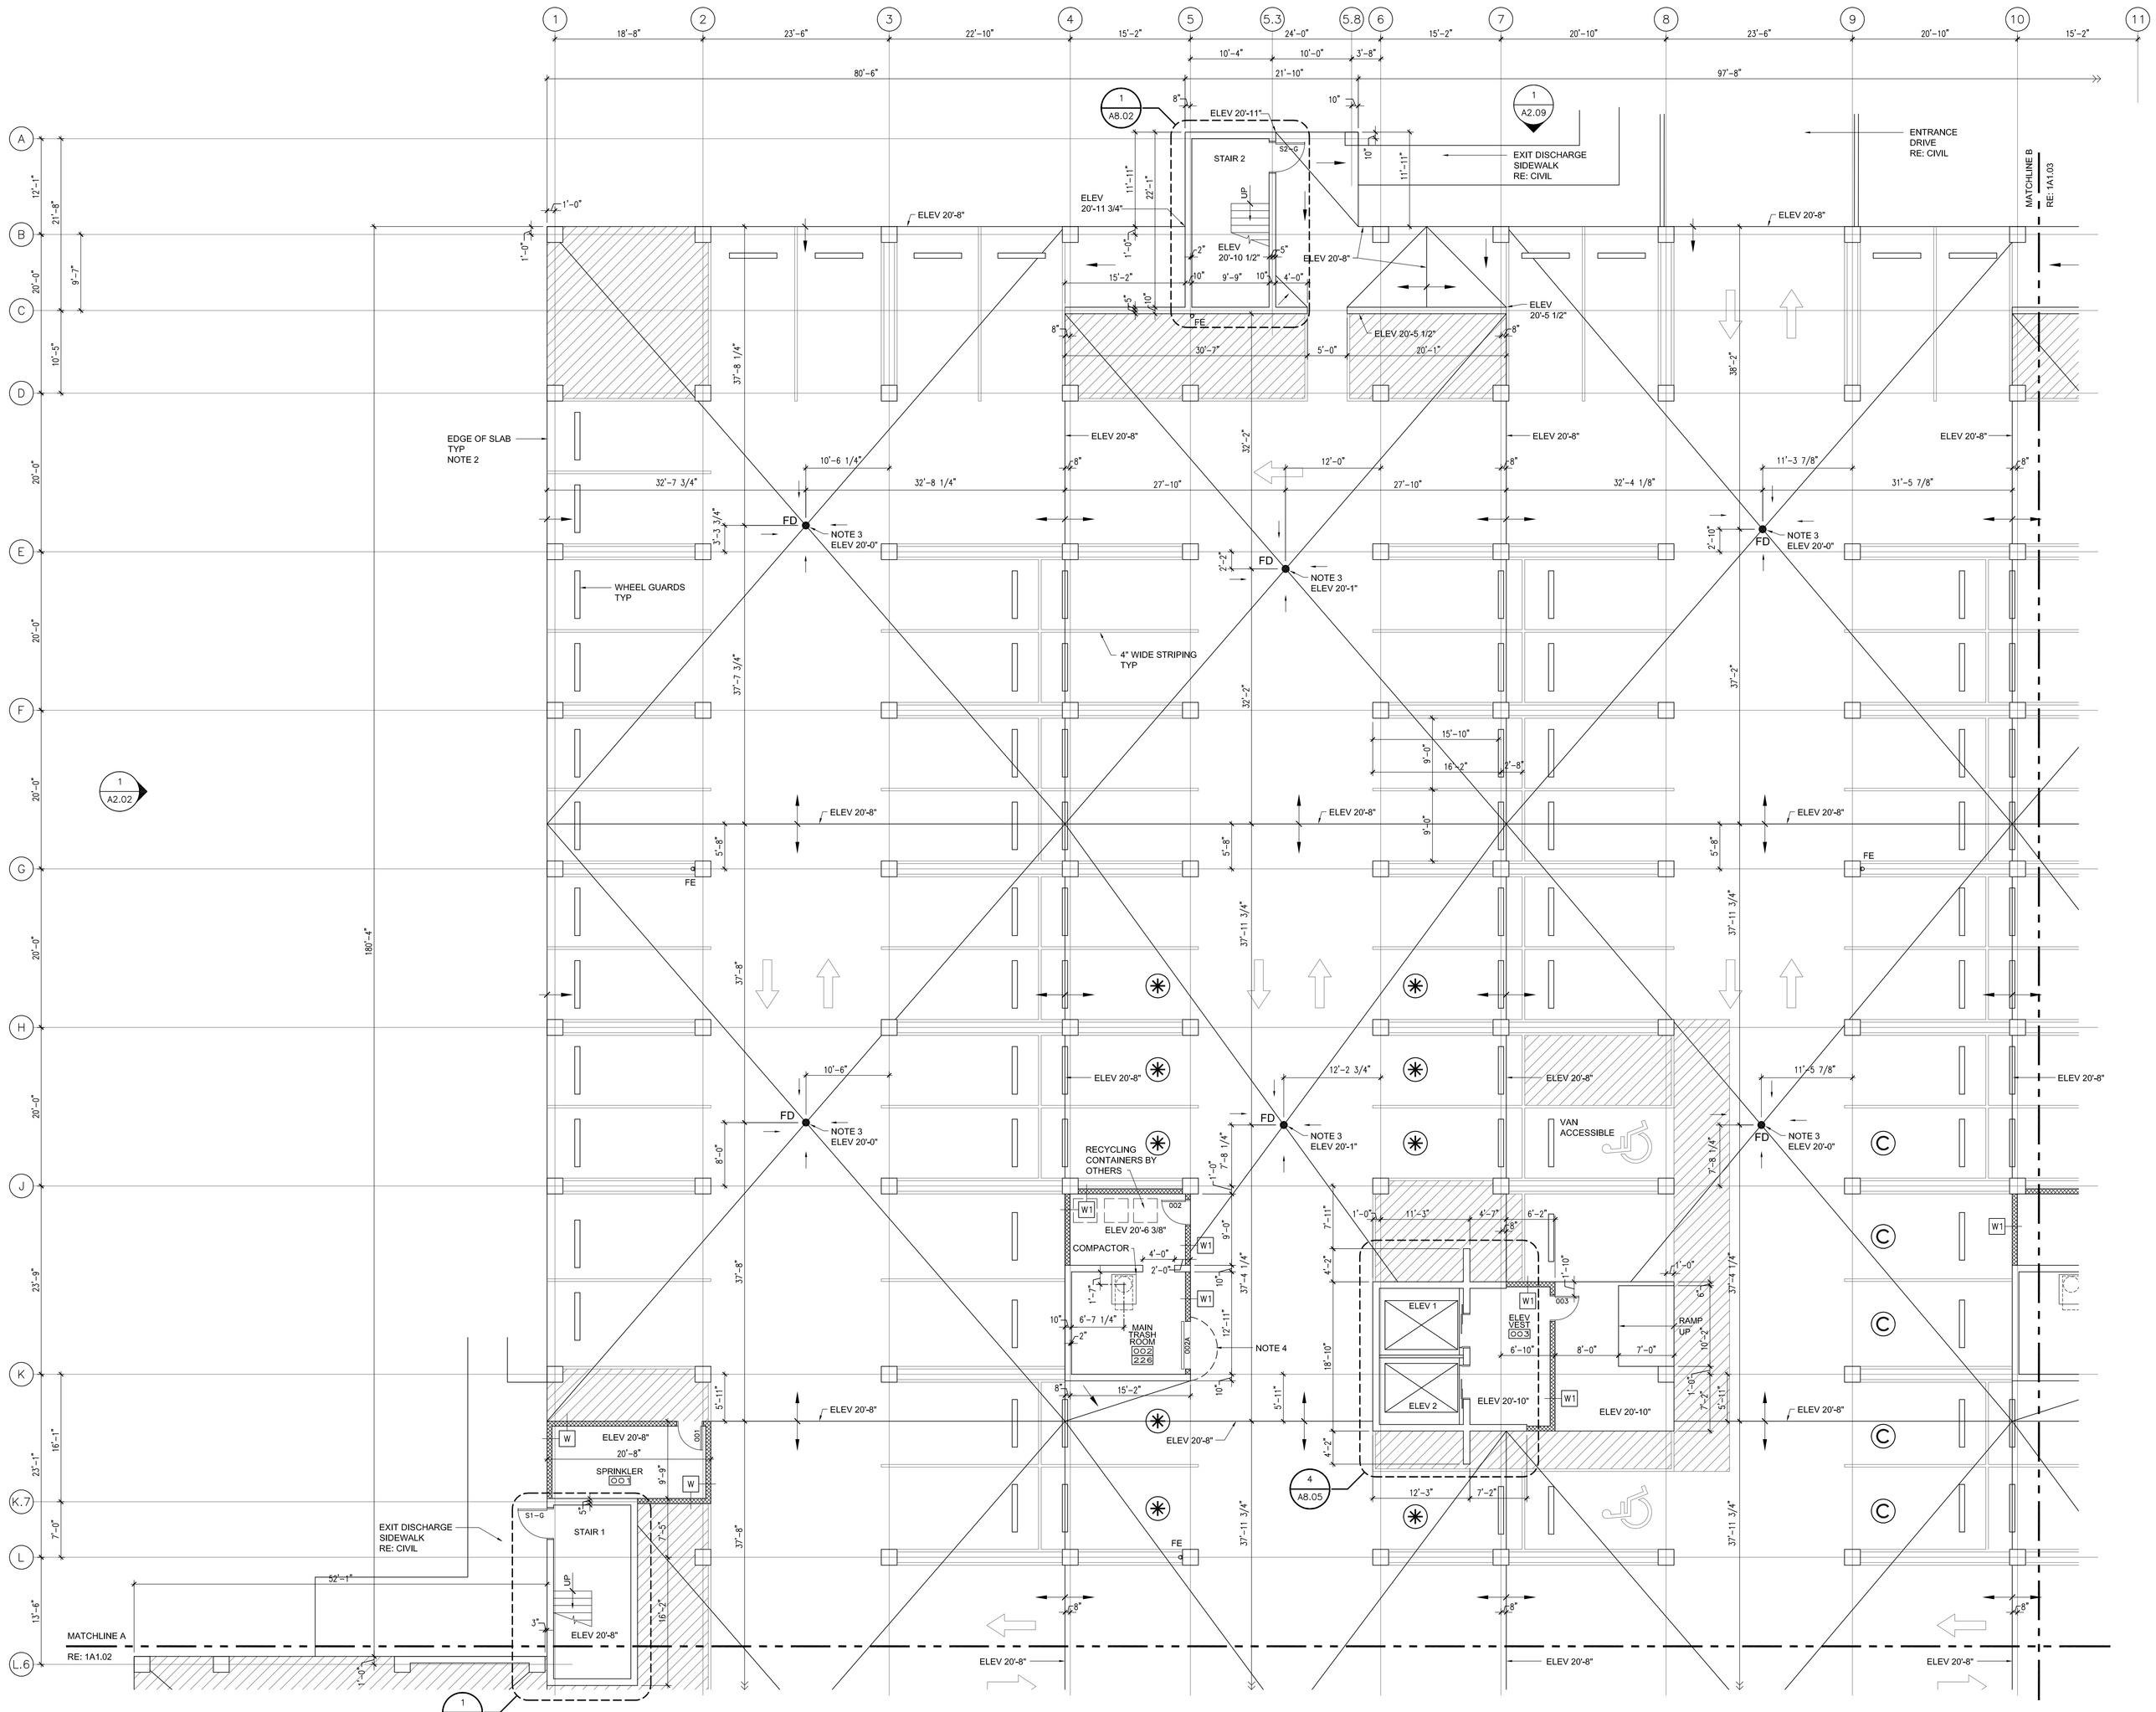

GARAGE LEVEL NORTH PARTIAL FLOOR PLAN

1 / A1.00 A1.01 — 1/8"=1'-0"

PLAN NORTH

PROPERTY OF THE UNITED STATES GOVERNMENT – FOR OFFICIAL USE ONLY. Do not remove this notice. Properly destroy documents when no longer needed.

GENERAL SERVICES ADMINISTRATION
77 FORSYTH STREET
SUITE 600
ATLANTA, GA 30303
TEL: (404)331-3200

PROJECT MANAGEMENT CONSULTANT TO THE GENERAL SERVICES ADMINISTRATION

YATES CONSTRUCTION

SFCS Architecture Engineering Planning Interiors

URS CORPORATION
2020 K ST, NW
SUITE 300
WASHINGTON D.C. 20006

LEGEND

- (C) HOV/ CARPOOLING PREFERRED PARKING 10 TOTAL SPACES
- (*) LOW-EMITTING PREFERRED PARKING 28 TOTAL SPACES

GENERAL NOTES

NOTE 1: ALL INTERIOR PARTITION DIMENSIONS ARE TO FACE OF GWB.

PLAN NOTES

NOTE 1: GARAGE ELEVATION H.P. IS ELEVATION 20'-8"
NOTE 2: GARAGE PERIMETER SLAB ELEVATION IS 20'-8" U.N.O.
NOTE 3: SLOPE CONCRETE SLAB FROM H.P. OF ELEVATION 20'-8" DOWN TO DRAINS. TOP OF DRAIN ELEVATION IS SHOWN AT EACH DRAIN LOCATION.
NOTE 4: WARP CONCRETE TO PROVIDE LEVEL ELEVATION AT DOORS.

CERTIFICATIONS

COMMONWEALTH OF KENTUCKY
CURTIS R. JENNINGS, JR.
Lic. No. 3304
ARCHITECT

KEY PLAN

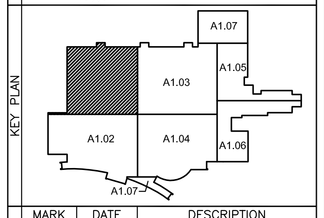

REVISION NOTES

MARK	DATE	DESCRIPTION
1	04/24/08	GARAGE SHEAR WALL DIMENSIONS
2	06/02/08	95% SUBMISSION
3	09/08/08	RE-ISSUED FOR CONSTRUCTION

GRAPHIC SCALE

0 4' 8' 16'

CONTRACTORS

A/E CON. NO.	GS-04P-07-EX-C-0099
A/E TASK NO.	
CONS. CONTR.	
CONS. WORK	
PRIME A/E	
SUB A/E	
CONSTR. CON.	

BUILDING

NAME	ARMED FORCES RETIREMENT HOME
STREET	1800 BEACH DRIVE
CITY/ST./ZIP	GULFPORT, MS 39507
BUILDING NO.	
OTHER	
BUILDING NOs.	
FACILITY CODE	

PROJECT

PROJECT TITLE	ARMED FORCES RETIREMENT HOME GULFPORT, MISSISSIPPI
PROJECT DESCRIPTION	NEW CONSTRUCTION
PROJECT NO.	31942982
GSA PM	STEVEN SMITH
SUBMISSION	ISSUED FOR CONSTRUCTION
SUB. DATE	09/08/2008

DRAWING

DRAWING TITLE	GARAGE LEVEL NORTH PARTIAL FLOOR PLAN
FILE NAME	A-101-N0095730.dwg
FLOOR NO.	1
DRAWN BY:	MGF DATE DRAFTED: 09/08/2008
CHECKED BY	DPJ SHEET SIZE: 34 X 44
DRAWING NO.	A 1 01 (DISCIPLINE SHEET TYPE SEQUENCE) SHEET ---- OF ----

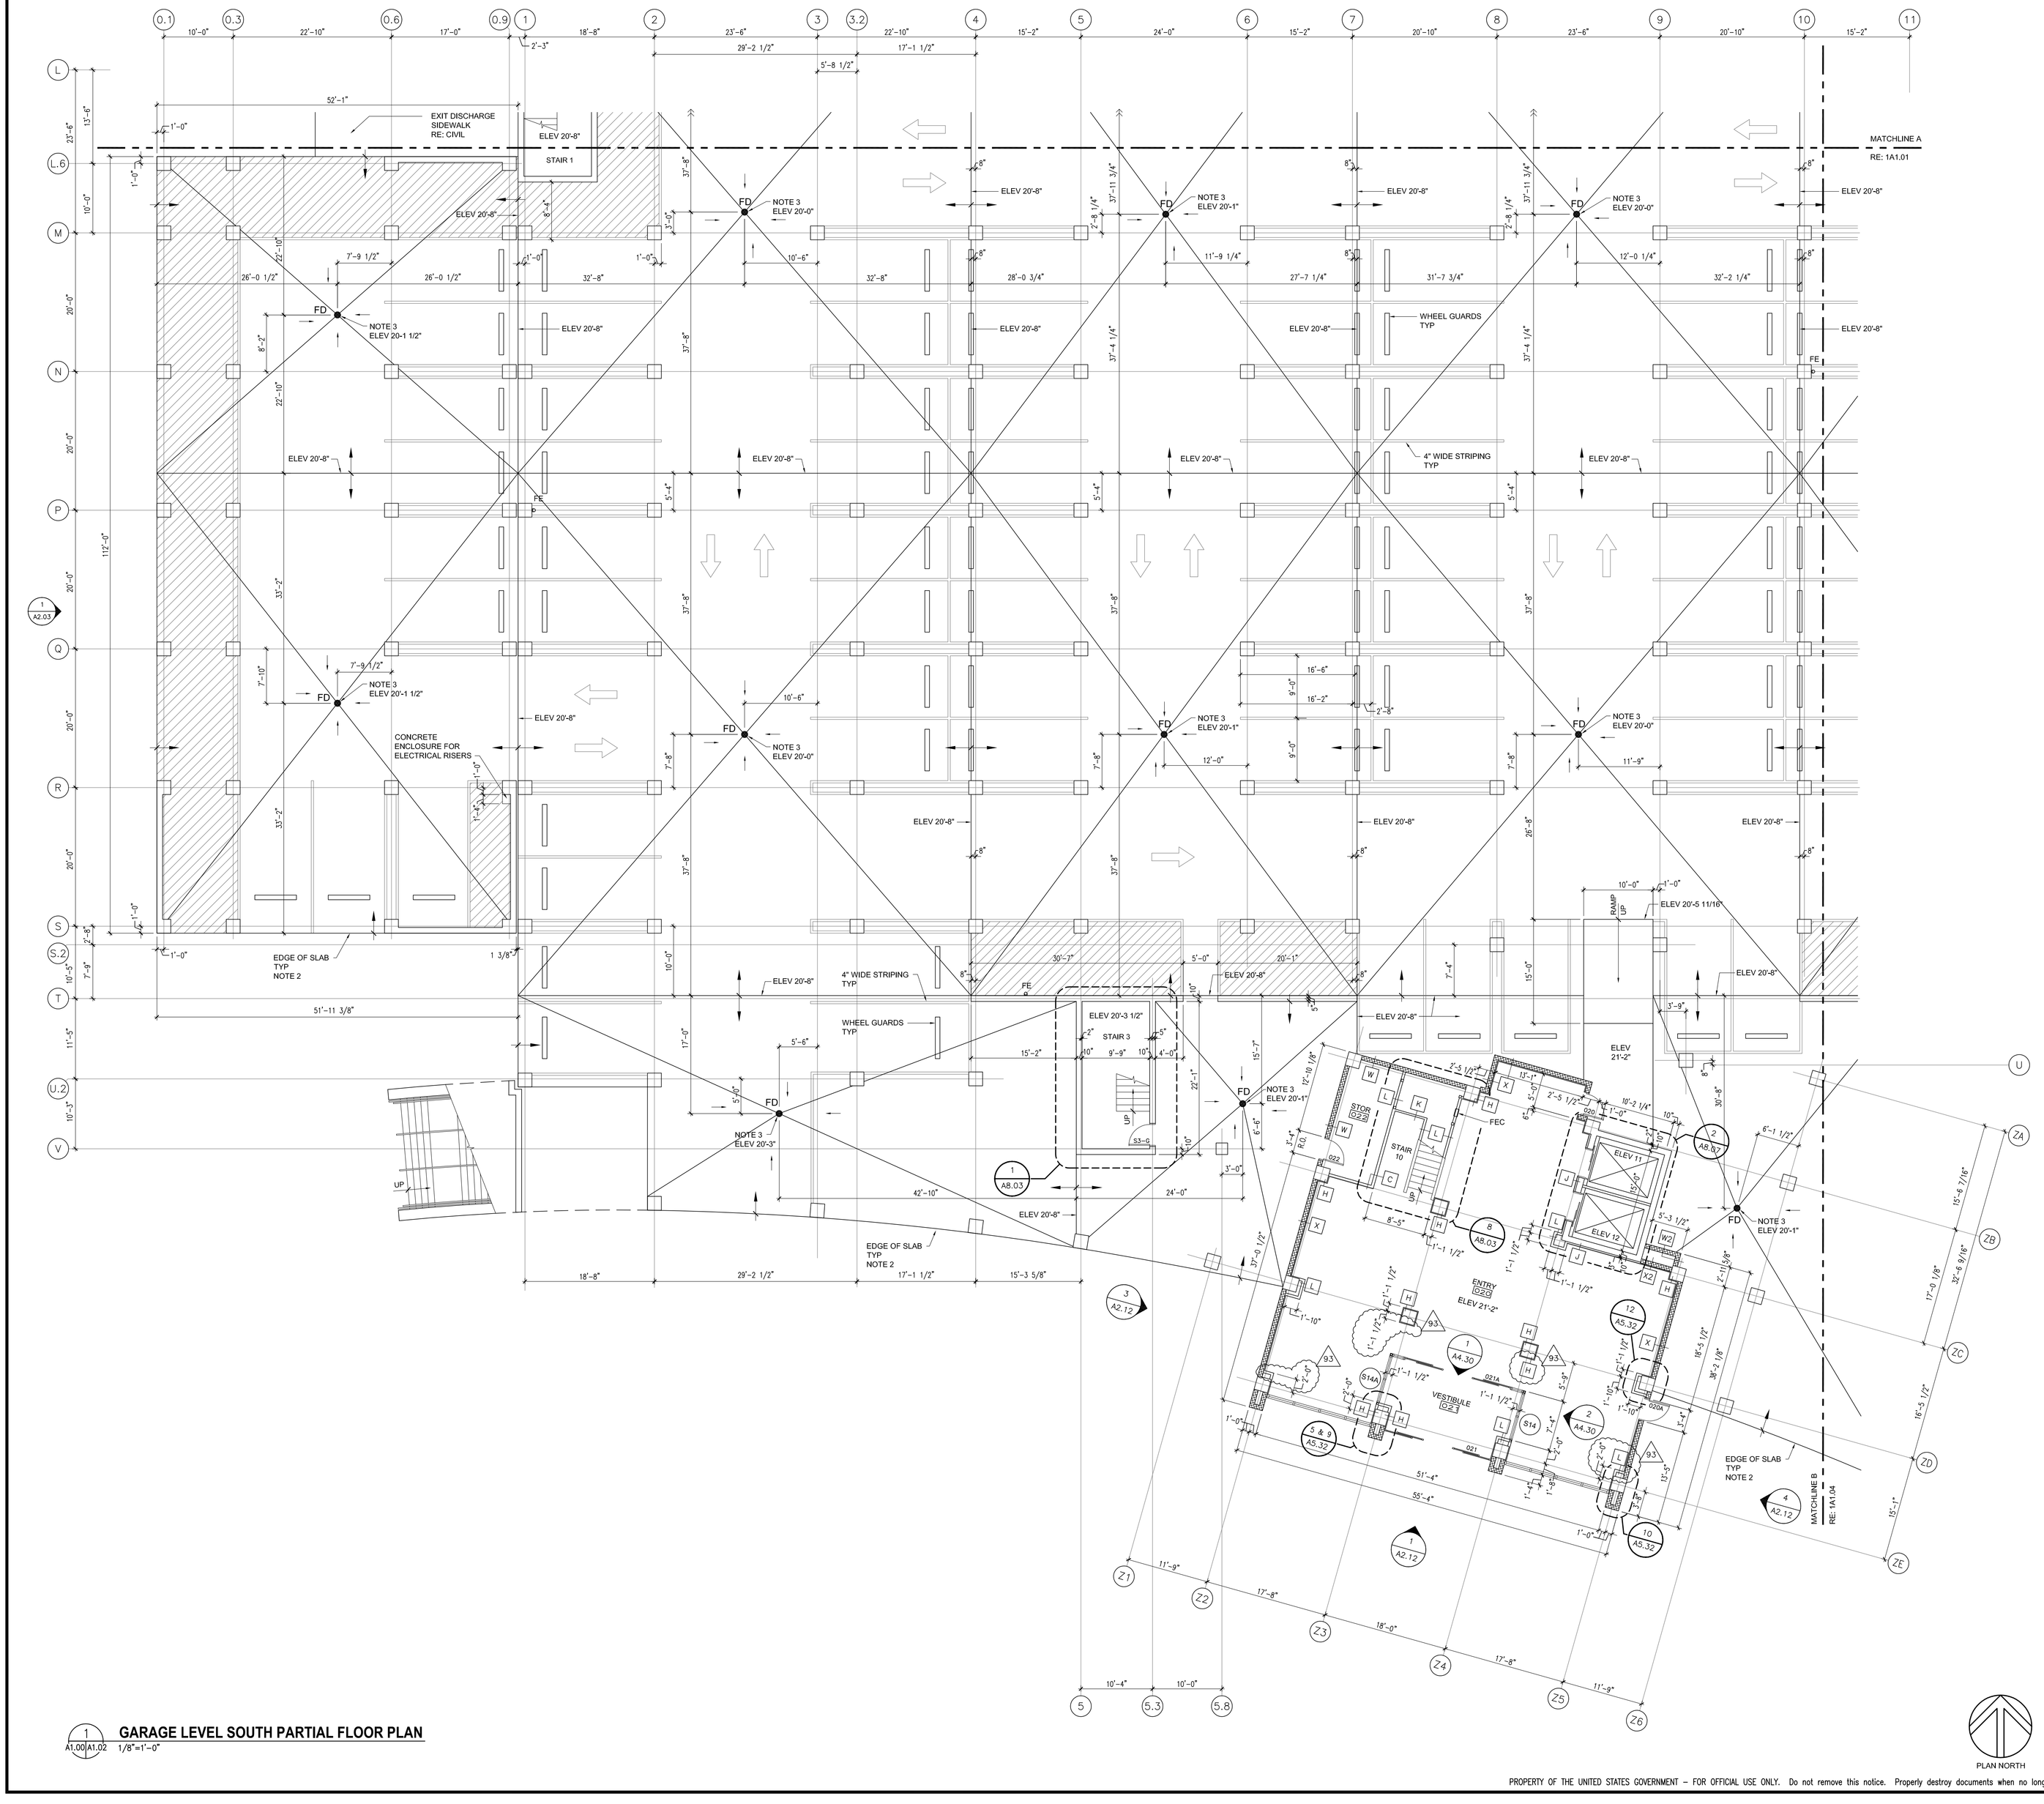

GARAGE LEVEL SOUTH PARTIAL FLOOR PLAN

1/A1.00 A1.02 1/8"=1'-0"

PROPERTY OF THE UNITED STATES GOVERNMENT – FOR OFFICIAL USE ONLY. Do not remove this notice. Properly destroy documents when no longer needed.

GENERAL SERVICES ADMINISTRATION
77 FORSYTH STREET
SUITE 600
ATLANTA, GA 30303
TEL: (404)331-3200

PROJECT MANAGEMENT CONSULTANT TO THE GENERAL SERVICES ADMINISTRATION

YATES CONSTRUCTION

SFCS Architecture Engineering Planning Interiors

URS CORPORATION
2020 K ST, NW
SUITE 300
WASHINGTON D.C. 20006

GENERAL NOTES

NOTE 1: ALL INTERIOR PARTITION DIMENSIONS ARE TO FACE OF GWB.

PLAN NOTES

NOTE 1: GARAGE ELEVATION H.P. IS ELEVATION 20'-8"
NOTE 2: GARAGE PERIMETER SLAB ELEVATION IS 20'-8" U.N.O.
NOTE 3: SLOPE CONCRETE SLAB FROM H.P. OF ELEVATION 20'-8" DOWN TO DRAINS. TOP OF DRAIN ELEVATION IS SHOWN AT EACH DRAIN LOCATION.
NOTE 4: WARP CONCRETE TO PROVIDE LEVEL ELEVATION AT DOORS.

CERTIFICATIONS

COMMONWEALTH OF VIRGINIA
KERY DOD RICK
Lic. No. 0650
ARCHITECT

KEY PLAN

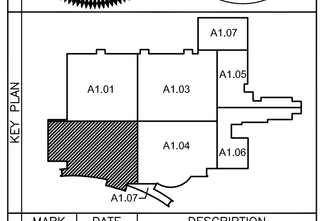

REVISION NOTES

MARK	DATE	DESCRIPTION
1	04/24/08	GARAGE SHEAR WALL DIMENSIONS
2	06/02/08	95% SUBMISSION
3	09/08/08	RE-ISSUED FOR CONSTRUCTION
4	09/18/08	DIM ADJUSTMENTS FOR RFI# 153
5	01/14/09	ARCHITECTURAL & MEP REVISIONS
6	12/17/09	FRONT ENTRY REVISIONS

GRAPHIC SCALE

0 4' 8' 16'

CONTRACTORS

A/E CON. NO.	GS-04P-07-EX-C-0099
A/E TASK NO.	
CONS. CONTR.	
CONS. WORK	
PRIME A/E	
SUB A/E	
CONSTR. CON.	

BUILDING

NAME	ARMED FORCES RETIREMENT HOME
STREET	1800 BEACH DRIVE
CITY/ST./ZIP	GULFPORT, MS 39507
BUILDING NO.	
OTHER	
BUILDING NOs.	
FACILITY CODE	

PROJECT

PROJECT TITLE	ARMED FORCES RETIREMENT HOME GULFPORT, MISSISSIPPI
PROJECT DESCRIPTION	NEW CONSTRUCTION
PROJECT NO.	31942982
GSA PM	STEVEN SMITH
SUBMISSION	ISSUED FOR CONSTRUCTION
SUB. DATE	09/08/2008

DRAWING

DRAWING TITLE	GARAGE LEVEL SOUTH PARTIAL FLR PLAN
FILE NAME	A-102-N0095730.dwg
FLOOR NO.	1
DRAWN BY	MGF DATE DRAFTED: 09/08/2008
CHECKED BY	DPJ SHEET SIZE: 34 X 44
DRAWING NO.	A 1 02 (DISCIPLINE SHEET TYPE SEQUENCE)
SHEET	---- OF 213

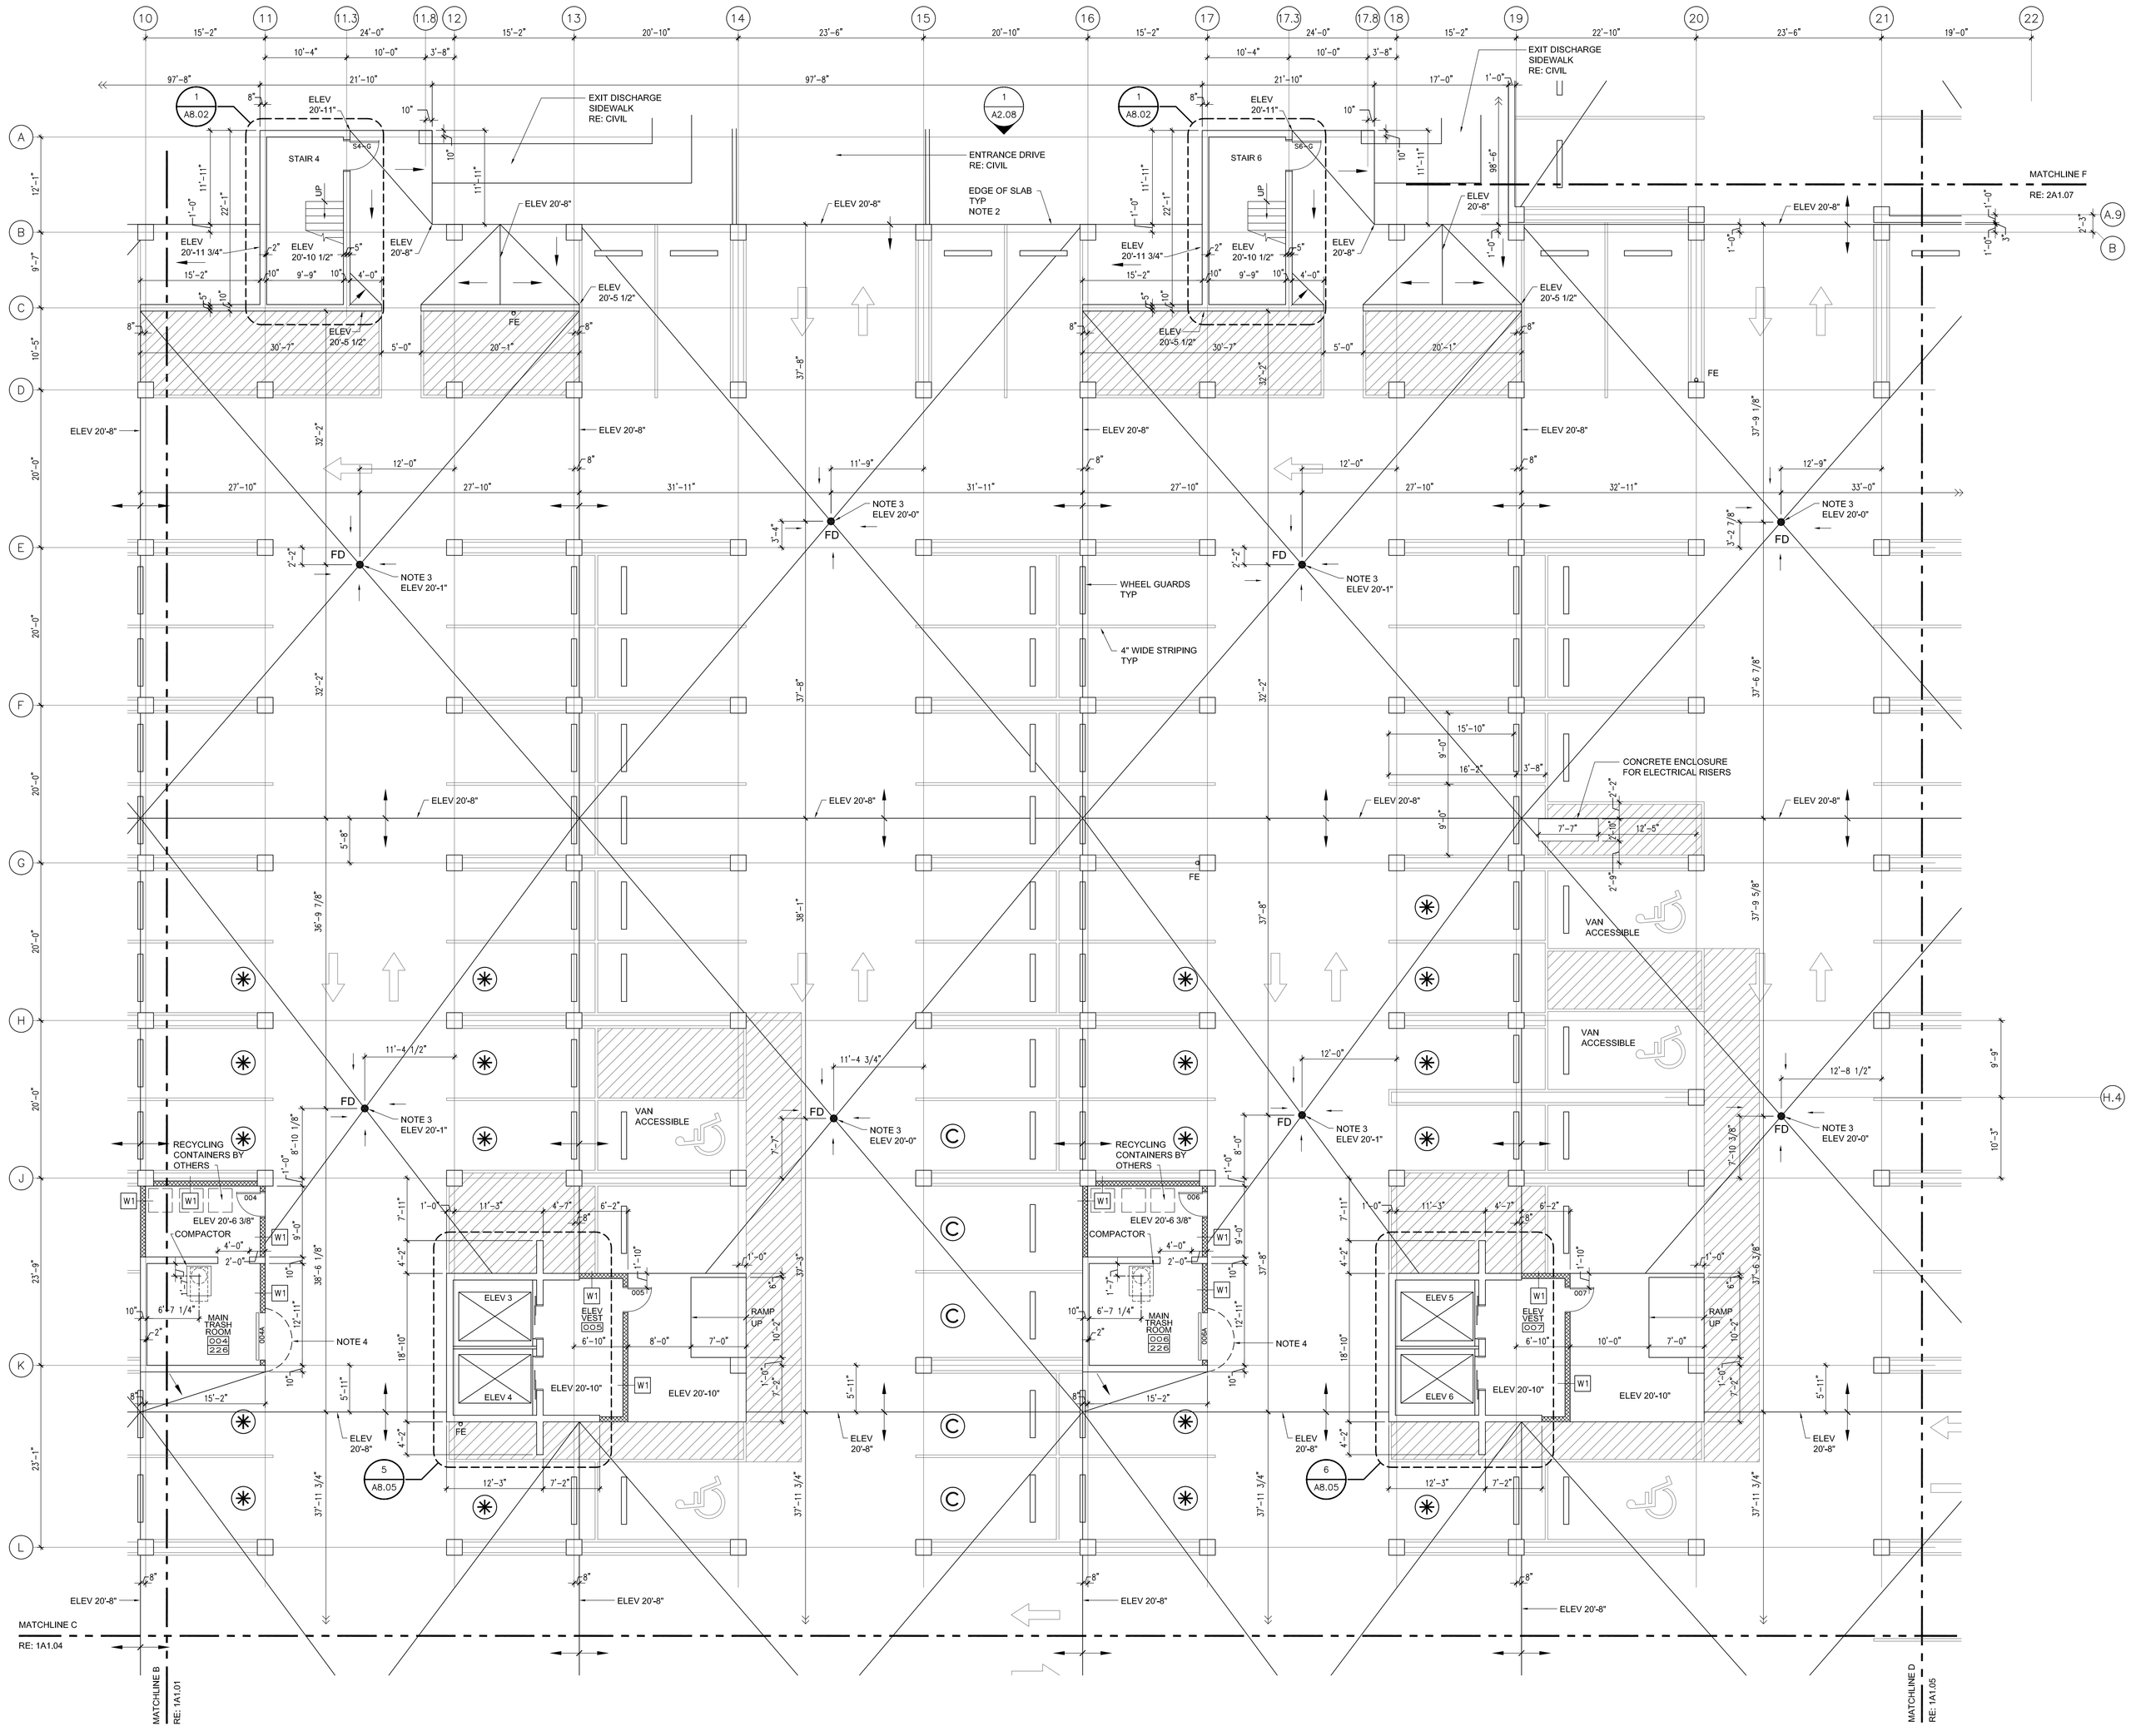

1 GARAGE LEVEL NORTH PARTIAL FLOOR PLAN

A1.00|A1.03 1/8"=1'-0"

PLAN NORTH

PROPERTY OF THE UNITED STATES GOVERNMENT – FOR OFFICIAL USE ONLY. Do not remove this notice. Properly destroy documents when no longer needed.

GENERAL SERVICES ADMINISTRATION
77 FORSYTH STREET
SUITE 600
ATLANTA, GA 30303
TEL: (404)331-3200

PROJECT MANAGEMENT CONSULTANT TO THE GENERAL SERVICES ADMINISTRATION

YATES CONSTRUCTION

SFCS Architecture Engineering Planning Interiors

URS CORPORATION
2020 K ST, NW
SUITE 300
WASHINGTON D.C. 20006

LEGEND

- (C) HOV/ CARPOOLING PREFERRED PARKING 10 TOTAL SPACES
- (*) LOW-EMITTING PREFERRED PARKING 28 TOTAL SPACES

GENERAL NOTES

NOTE 1: ALL INTERIOR PARTITION DIMENSIONS ARE TO FACE OF GWB.

PLAN NOTES

NOTE 1: GARAGE ELEVATION H.P. IS ELEVATION 20'-8"
NOTE 2: GARAGE PERIMETER SLAB ELEVATION IS 20'-8" U.N.O.
NOTE 3: SLOPE CONCRETE SLAB FROM H.P. OF ELEVATION 20'-8" DOWN TO DRAINS. TOP OF DRAIN ELEVATION IS SHOWN AT EACH DRAIN LOCATION.
NOTE 4: WARP CONCRETE TO PROVIDE LEVEL ELEVATION AT DOORS.

CERTIFICATIONS

COMMONWEALTH OF VIRGINIA
CURTIS R. JENNINGS, JR.
Lic. No. 3304
ARCHITECT

KEY PLAN

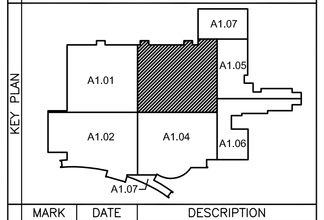

REVISION NOTES

MARK	DATE	DESCRIPTION
1	04/24/08	GARAGE SHEAR WALL DIMENSIONS
2	06/02/08	95% SUBMISSION
3	09/08/08	RE-ISSUED FOR CONSTRUCTION

GRAPHIC SCALE: 0 4' 8' 16'

CONTRACTORS

A/E CON. NO.	GS-04P-07-EX-C-0099
A/E TASK NO.	
CONS. CONTR.	
CONS. WORK	
PRIME A/E	
SUB A/E	
CONSTR. CON.	

BUILDING

NAME	ARMED FORCES RETIREMENT HOME
STREET	1800 BEACH DRIVE
CITY/ST./ZIP	GULFPORT, MS 39507
BUILDING NO.	
OTHER	
BUILDING NOs.	
FACILITY CODE	

PROJECT

PROJECT TITLE	ARMED FORCES RETIREMENT HOME GULFPORT, MISSISSIPPI
PROJECT DESCRIPTION	NEW CONSTRUCTION
PROJECT NO.	31942982
GSA PM	STEVEN SMITH
SUBMISSION	ISSUED FOR CONSTRUCTION
SUB. DATE	09/08/2008

DRAWING

DRAWING TITLE	GARAGE LEVEL NORTH PARTIAL FLOOR PLAN
FILE NAME	A-103-N0095730.dwg
FLOOR NO.	1
DRAWN BY	MGF DATE DRAFTED: 09/08/2008
CHECKED BY	DPJ SHEET SIZE: 34 X 44
DRAWING NO.	A 1 03 (DISCIPLINE SHEET TYPE SEQUENCE)
SHEET	— — — OF — — —

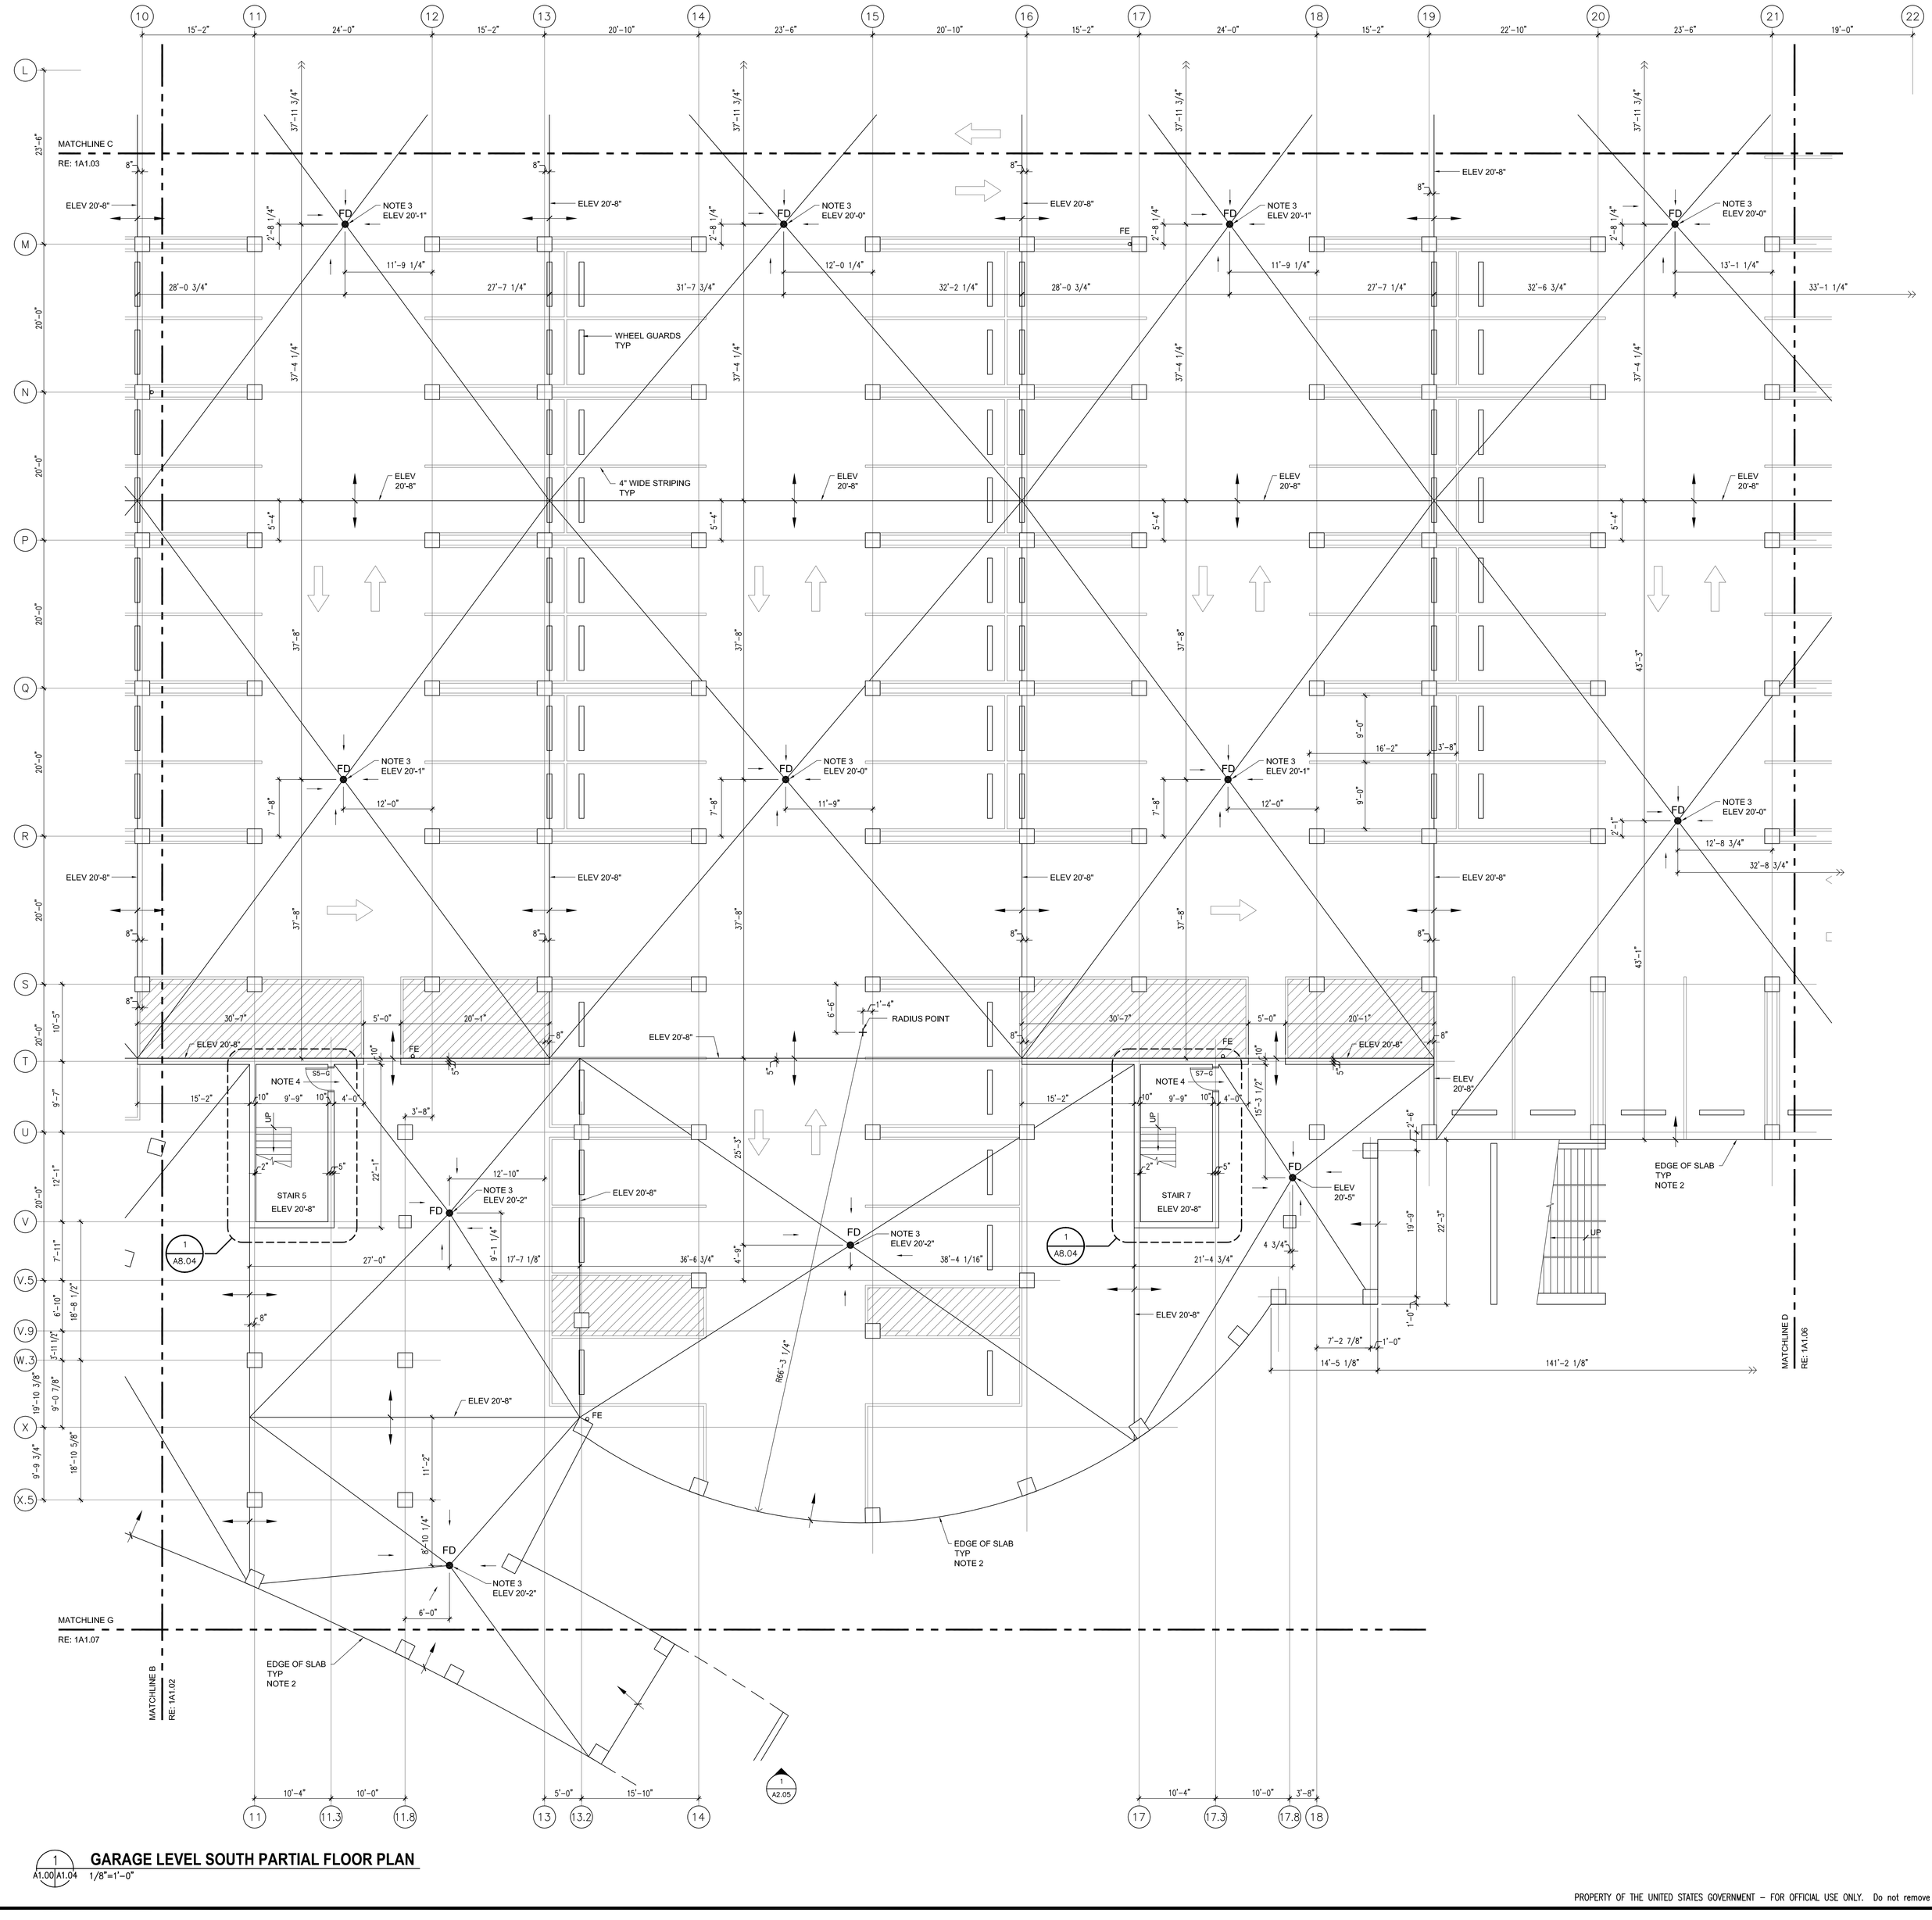

1 GARAGE LEVEL SOUTH PARTIAL FLOOR PLAN

1 A1.00 | A1.04 1/8"=1'-0"

PROPERTY OF THE UNITED STATES GOVERNMENT – FOR OFFICIAL USE ONLY. Do not remove this notice. Properly destroy documents when no longer needed.

GENERAL SERVICES ADMINISTRATION
77 FORSYTH STREET
SUITE 600
ATLANTA, GA 30303
TEL: (404)331-3200

PROJECT MANAGEMENT CONSULTANT TO THE GENERAL SERVICES ADMINISTRATION

YATES CONSTRUCTION

SFCS Architecture Engineering Planning Interiors

URS CORPORATION
2020 K ST, NW
SUITE 300
WASHINGTON D.C. 20006

GENERAL NOTES

NOTE 1: ALL INTERIOR PARTITION DIMENSIONS ARE TO FACE OF GWB.

PLAN NOTES

NOTE 1: GARAGE ELEVATION H.P. IS ELEVATION 20'-8"
NOTE 2: GARAGE PERIMETER SLAB ELEVATION IS 20'-8" U.N.O.
NOTE 3: SLOPE CONCRETE SLAB FROM H.P. OF ELEVATION 20'-8" DOWN TO DRAINS. TOP OF DRAIN ELEVATION IS SHOWN AT EACH DRAIN LOCATION.
NOTE 4: WARP CONCRETE TO PROVIDE LEVEL ELEVATION AT DOORS.

CERTIFICATIONS

COMMONWEALTH OF VIRGINIA
CURTIS R. JENNINGS, JR.
Lic. No. 3304
ARCHITECT

KEY PLAN

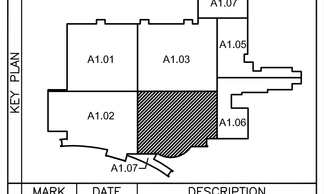

REVISION NOTES

MARK	DATE	DESCRIPTION
1	04/24/08	GARAGE SHEAR WALL DIMENSIONS
2	06/02/08	95% SUBMISSION
3	09/08/08	RE-ISSUED FOR CONSTRUCTION

GRAPHIC SCALE

0 4' 8' 16'

CONTRACTORS

A/E CON. NO.	GS-04P-07-EX-C-0099
A/E TASK NO.	
CONS. CONTR.	
CONS. WORK	
PRIME A/E	
SUB A/E	
CONSTR. CON.	

BUILDING

NAME	ARMED FORCES RETIREMENT HOME
STREET	1800 BEACH DRIVE
CITY/ST./ZIP	GULFPORT, MS 39507
BUILDING NO.	
OTHER BUILDING NOs.	
FACILITY CODE	

PROJECT

PROJECT TITLE	ARMED FORCES RETIREMENT HOME GULFPORT, MISSISSIPPI
PROJECT DESCRIPTION	NEW CONSTRUCTION
PROJECT NO.	31942982
GSA PM	STEVEN SMITH
SUBMISSION	ISSUED FOR CONSTRUCTION
SUB. DATE	09/08/2008

DRAWING

DRAWING TITLE	GARAGE LEVEL SOUTH PARTIAL FLOOR PLAN
FILE NAME	A-104-N0095730.dwg
FLOOR NO.	1
DRAWN BY	MGF DATE DRAFTED: 09/08/2008
CHECKED BY	DPJ SHEET SIZE: 34 X 44
DRAWING NO.	A 1 04 (DISCIPLINE SHEET TYPE SEQUENCE)
	SHEET ---- OF ----

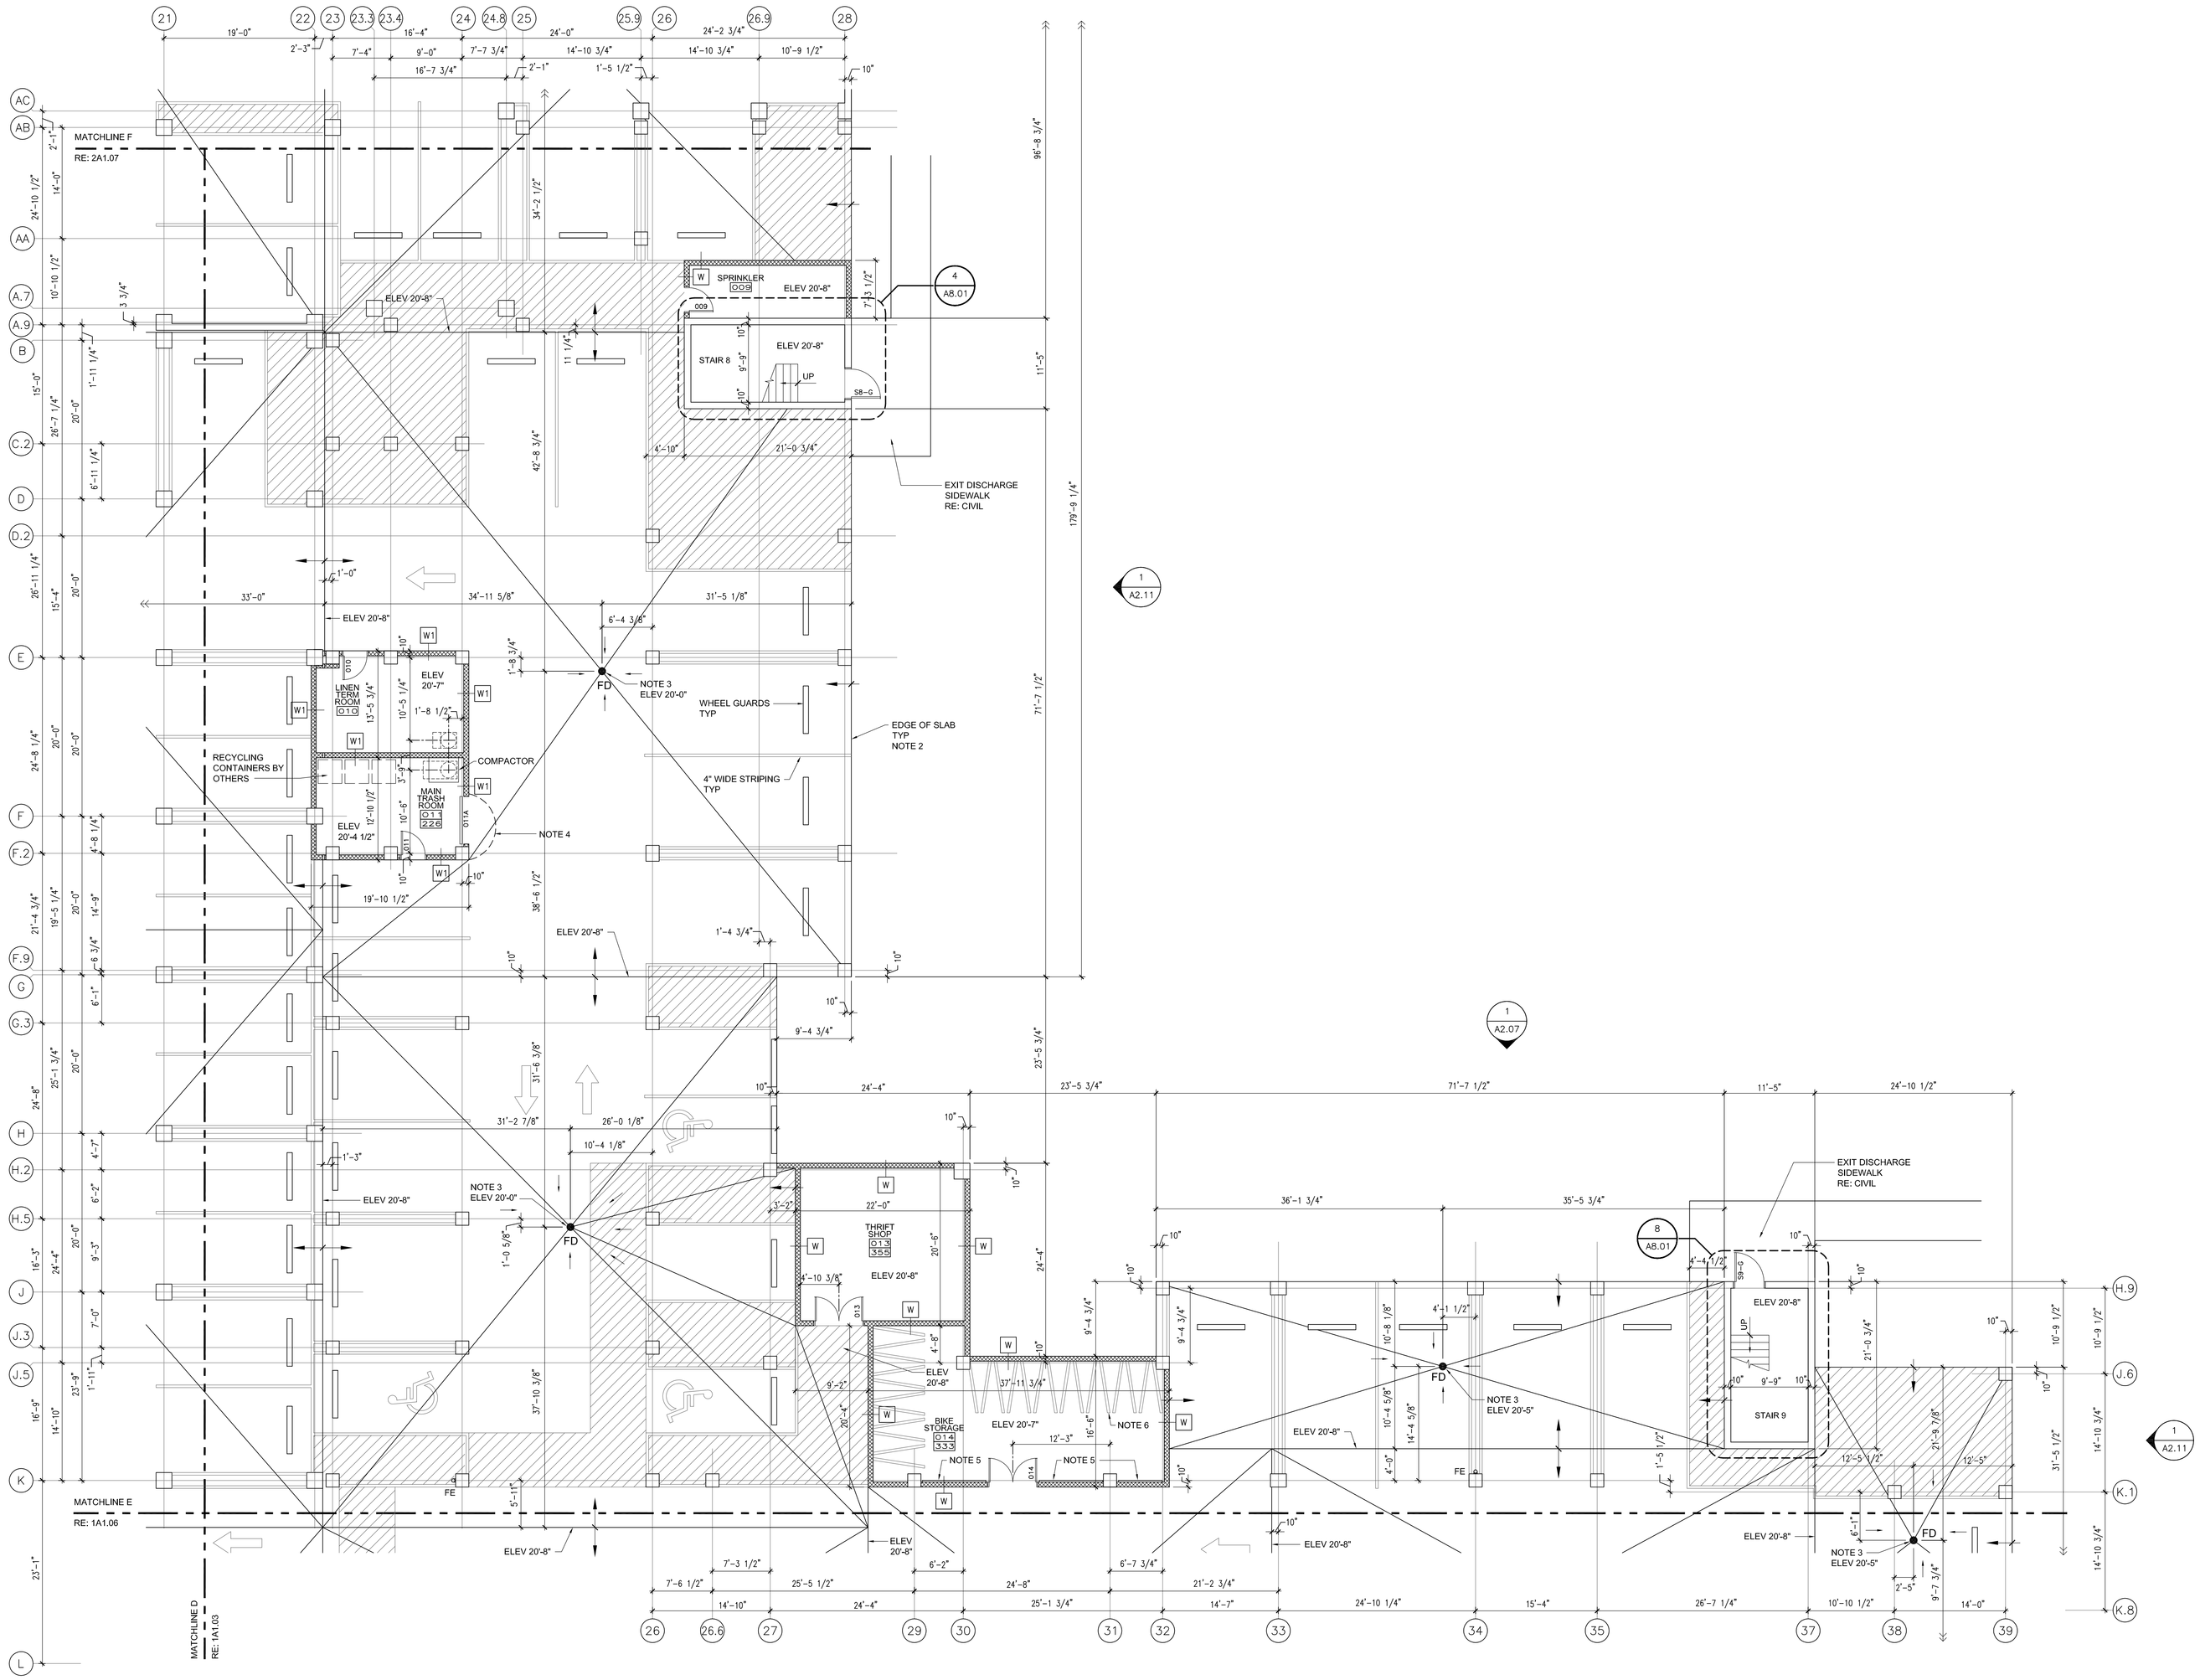

GARAGE LEVEL NORTH PARTIAL FLOOR PLAN

1/8"=1'-0"

PLAN NORTH

PROPERTY OF THE UNITED STATES GOVERNMENT – FOR OFFICIAL USE ONLY. Do not remove this notice. Properly destroy documents when no longer needed.

GENERAL SERVICES ADMINISTRATION
77 FORSYTH STREET
SUITE 600
ATLANTA, GA 30303
TEL: (404)331-3200

PROJECT MANAGEMENT CONSULTANT TO THE GENERAL SERVICES ADMINISTRATION

YATES CONSTRUCTION

SFCS Architecture Engineering Planning Interiors

URS CORPORATION
2020 K ST. NW
SUITE 300
WASHINGTON D.C. 20006

GENERAL NOTES

NOTE 1: ALL INTERIOR PARTITION DIMENSIONS ARE TO FACE OF GWB.

PLAN NOTES

NOTE 1: GARAGE ELEVATION H.P. IS ELEVATION 20'-8"
NOTE 2: GARAGE PERIMETER SLAB ELEVATION IS 20'-8" U.N.O.
NOTE 3: SLOPE CONCRETE SLAB FROM H.P. OF ELEVATION 20'-8" DOWN TO DRAINS. TOP OF DRAIN ELEVATION IS SHOWN AT EACH DRAIN LOCATION.
NOTE 4: WARP CONCRETE TO PROVIDE LEVEL ELEVATION AT DOORS.
NOTE 5: WOOD BLOCKING FOR WALL MOUNTED BICYCLE RACKS.
NOTE 6: 4" WIDE PAINTED STRIPING FOR BIKE PARKING.

CERTIFICATIONS

COMMONWEALTH OF VIRGINIA
CURTIS R. JENNINGS, JR.
Lic. No. 3304
ARCHITECT

KEY PLAN

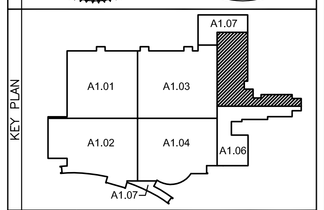

REVISION NOTES

MARK	DATE	DESCRIPTION
3	04/24/08	GARAGE SHEAR WALL DIMENSIONS
2	06/02/08	95% SUBMISSION
1	09/08/08	RE-ISSUED FOR CONSTRUCTION

GRAPHIC SCALE

0 4' 8' 16'

CONTRACTORS

A/E CON. NO.	GS-04P-07-EX-C-0099
A/E TASK NO.	
CONS. CONTR.	
CONS. WORK	
PRIME A/E	
SUB A/E	
CONSTR. CON.	

BUILDING

NAME	ARMED FORCES RETIREMENT HOME
STREET	1800 BEACH DRIVE
CITY/ST./ZIP	GULFPORT, MS 39507
BUILDING NO.	
OTHER BUILDING NOs.	
FACILITY CODE	

PROJECT

PROJECT TITLE	ARMED FORCES RETIREMENT HOME GULFPORT, MISSISSIPPI
PROJECT DESCRIPTION	NEW CONSTRUCTION
PROJECT NO.	31942982
GSA PM	STEVEN SMITH
SUBMISSION	ISSUED FOR CONSTRUCTION
SUB. DATE	09/08/2008

DRAWING

DRAWING TITLE	GARAGE LEVEL NORTH PARTIAL FLOOR PLAN
FILE NAME	A-105-N0095730.dwg
FLOOR NO.	1
DRAWN BY	MGF DATE DRAFTED: 09/08/2008
CHECKED BY	DPJ SHEET SIZE: 34 X 44
DRAWING NO.	A 1 05 (DISCIPLINE SHEET TYPE SEQUENCE)
SHEET	----- OF -----

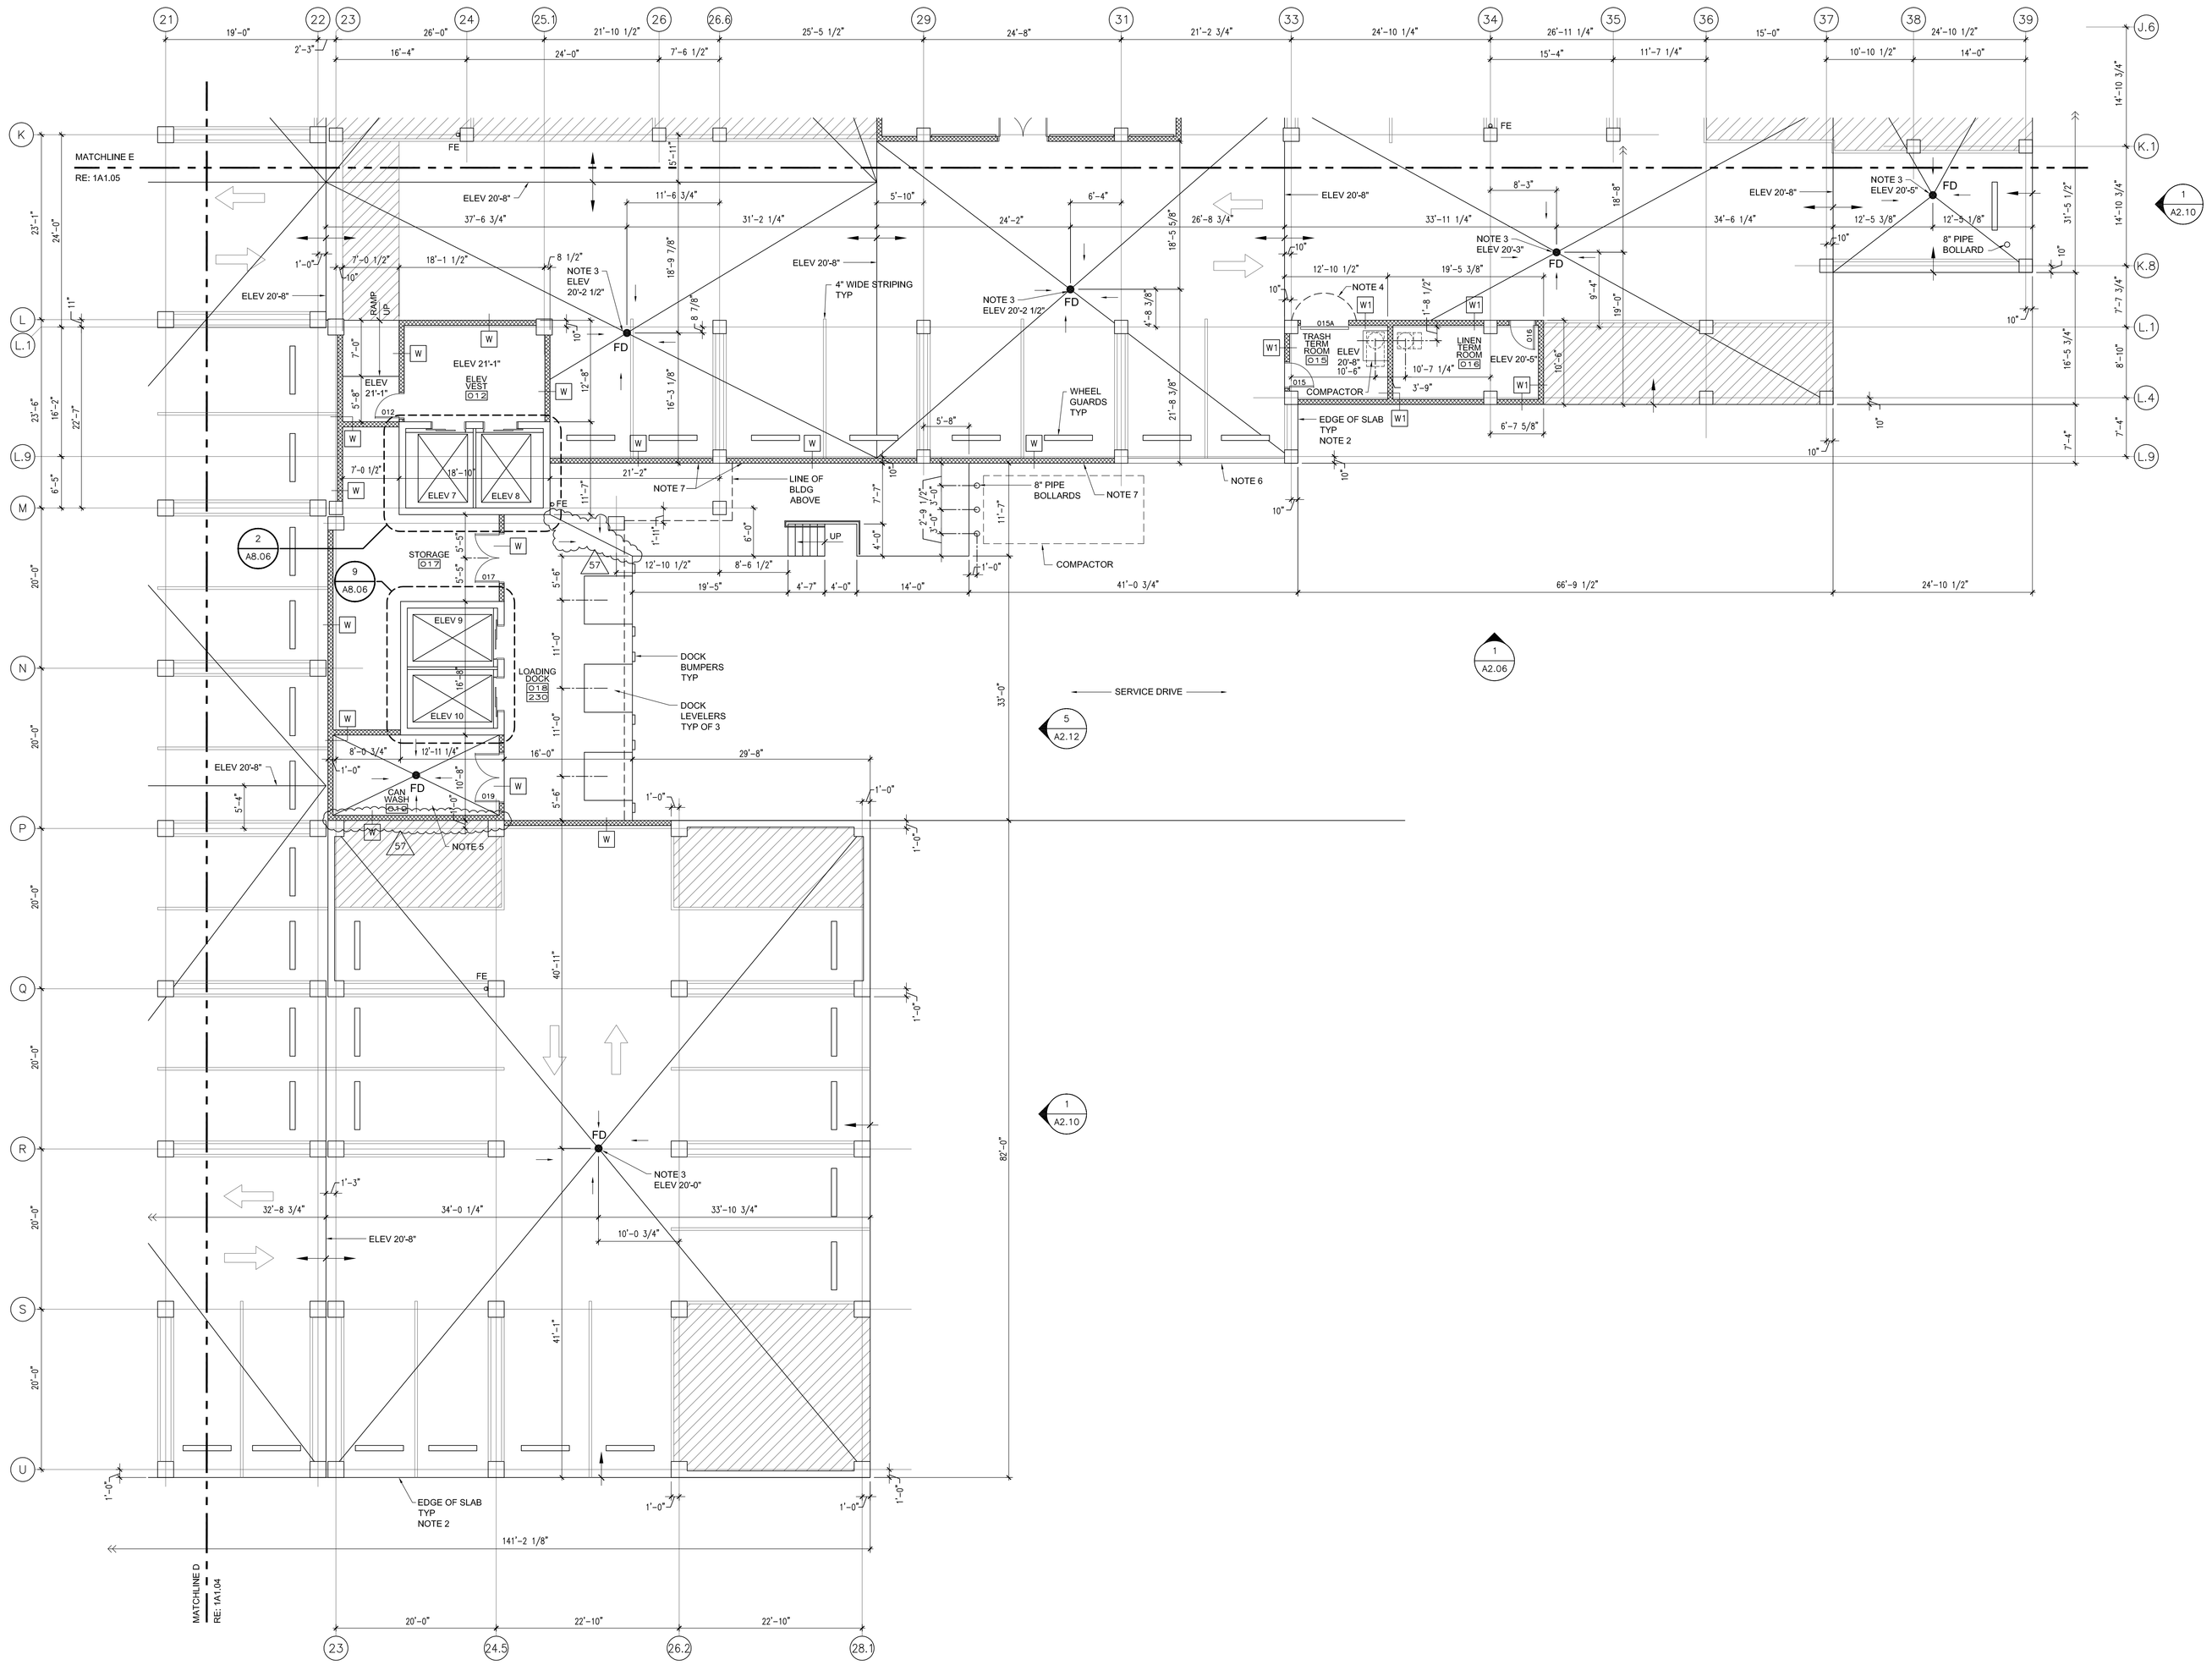

GARAGE LEVEL SOUTH PARTIAL FLOOR PLAN

1/8"=1'-0"

PLAN NORTH

PROPERTY OF THE UNITED STATES GOVERNMENT – FOR OFFICIAL USE ONLY. Do not remove this notice. Properly destroy documents when no longer needed.

GENERAL SERVICES ADMINISTRATION
77 FORSYTH STREET
SUITE 600
ATLANTA, GA 30303
TEL: (404)331-3200

PROJECT MANAGEMENT CONSULTANT TO THE GENERAL SERVICES ADMINISTRATION

YATES CONSTRUCTION

SFCS Architecture Engineering Planning Interiors

URS CORPORATION
2020 K ST, NW
SUITE 300
WASHINGTON D.C. 20006

GENERAL NOTES

NOTE 1: ALL INTERIOR PARTITION DIMENSIONS ARE TO FACE OF GWB.

PLAN NOTES

NOTE 1: GARAGE ELEVATION H.P. IS ELEVATION 20'-8"
NOTE 2: GARAGE PERIMETER SLAB ELEVATION IS 20'-8" U.N.O.
NOTE 3: SLOPE CONCRETE SLAB FROM H.P. OF ELEVATION 20'-8" DOWN TO DRAINS. TOP OF DRAIN ELEVATION IS SHOWN AT EACH DRAIN LOCATION.
NOTE 4: WARP CONCRETE TO PROVIDE LEVEL ELEVATION AT DOORS.
NOTE 5: SLOPE 2" DOWN TO FLOOR DRAIN.
NOTE 6: 8" CMU 42" HIGH W/ SOLID CAP.
NOTE 7: 8" CMU 6'-0" ABOVE T.O. DOCK W/ SOLID CAP.

CERTIFICATIONS

COMMONWEALTH OF VIRGINIA
CURTIS R. JENNINGS, JR.
Lic. No. 3304
ARCHITECT

KEY PLAN

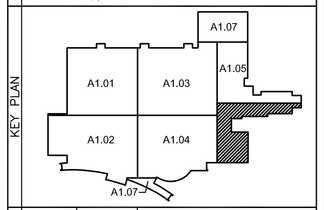

REVISION NOTES

MARK	DATE	DESCRIPTION
1	04/24/08	GARAGE SHEAR WALL DIMENSIONS
2	06/02/08	95% SUBMISSION
3	09/08/08	RE-ISSUED FOR CONSTRUCTION
4	11/04/08	COORDINATION ADJUSTMENTS

GRAPHIC SCALE

0 4' 8' 16'

CONTRACTORS

A/E CON. NO.	GS-04P-07-EX-C-0099
A/E TASK NO.	
CONS. CONTR.	
CONS. WORK	
PRIME A/E	
SUB A/E	
CONSTR. CON.	

BUILDING

NAME	ARMED FORCES RETIREMENT HOME
STREET	1800 BEACH DRIVE
CITY/ST./ZIP	GULFPORT, MS 39507
BUILDING NO.	
OTHER	
BUILDING NOs.	
FACILITY CODE	

PROJECT

PROJECT TITLE	ARMED FORCES RETIREMENT HOME GULFPORT, MISSISSIPPI
PROJECT DESCRIPTION	NEW CONSTRUCTION
PROJECT NO.	31942982
GSA PM	STEVEN SMITH
SUBMISSION	ISSUED FOR CONSTRUCTION
SUB. DATE	09/08/2008

DRAWING

DRAWING TITLE	GARAGE LEVEL SOUTH PARTIAL FLOOR PLAN
FILE NAME	A-106-N0095730.dwg
FLOOR NO.	1
DRAWN BY	MGF
DATE DRAFTED	09/08/2008
CHECKED BY	DPJ
SHEET SIZE	34 X 44
DRAWING NO.	A 1 06
	DISCIPLINE SHEET TYPE SEQUENCE
	SHEET ---- OF 211

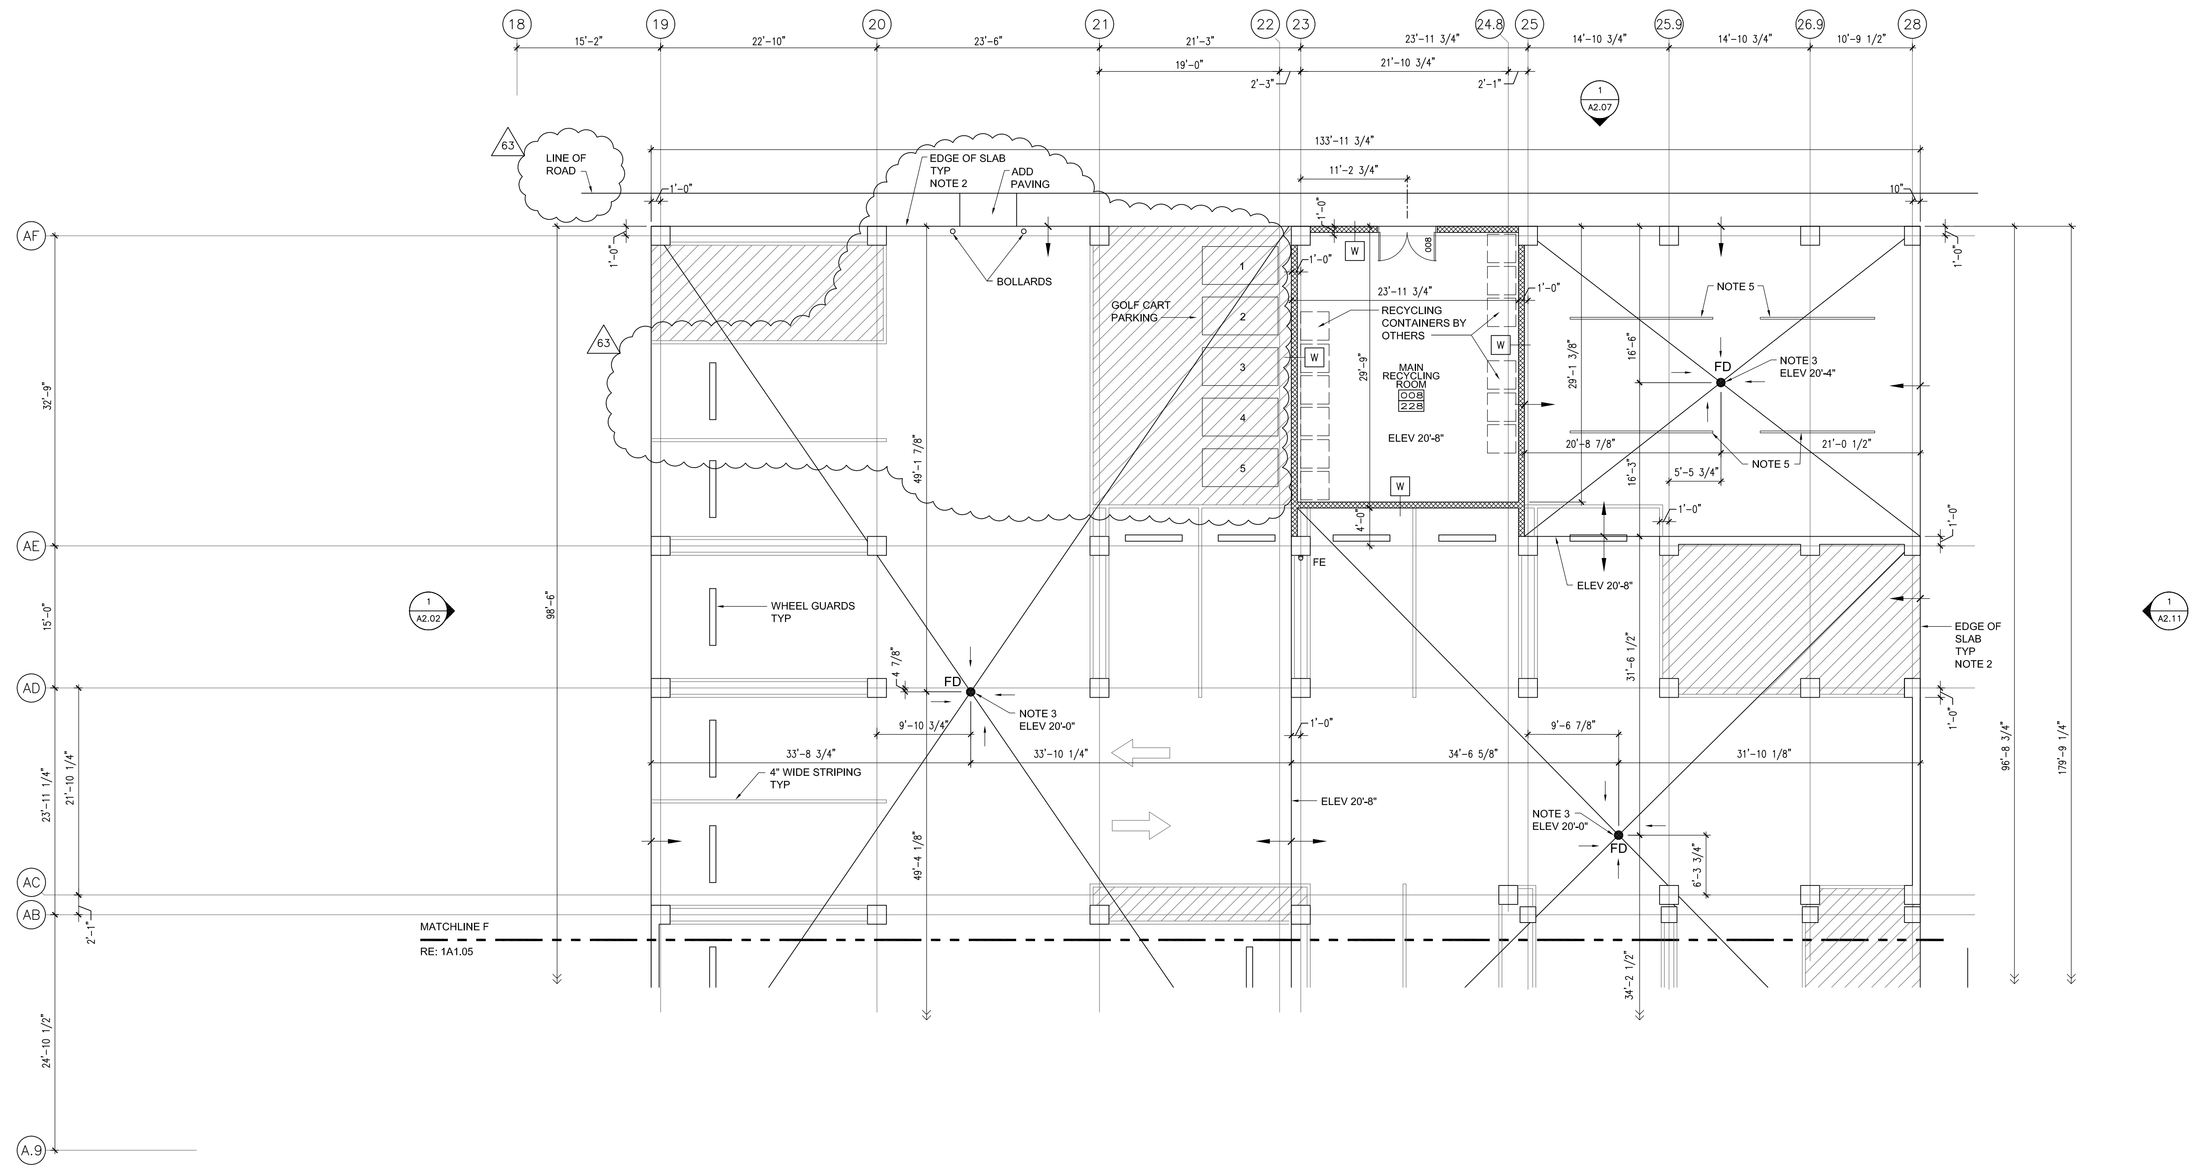

2 A1.00 A1.07 GARAGE LEVEL NORTH PARTIAL FLOOR PLAN

1/8"=1'-0"

PLAN NORTH

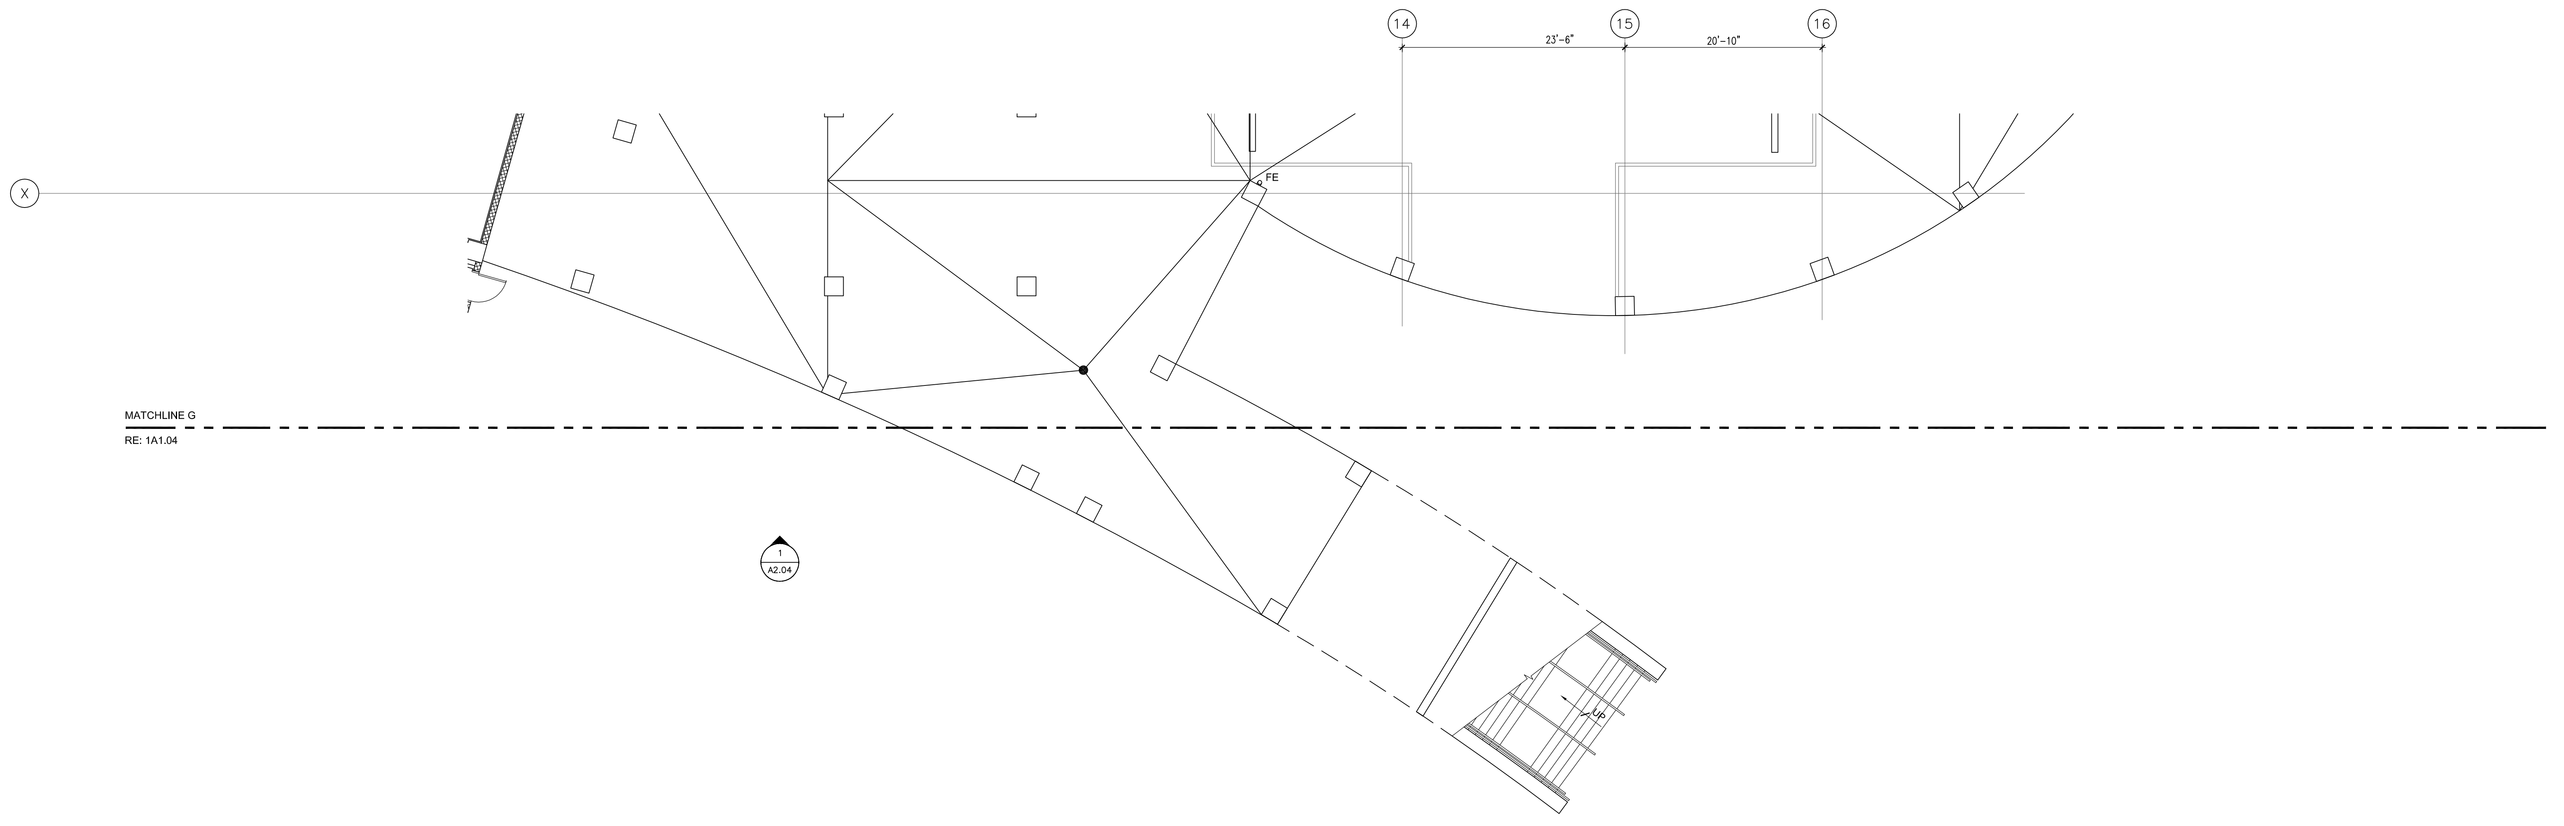

1 A1.00 A1.07 GARAGE LEVEL SOUTH PARTIAL FLOOR PLAN

1/8"=1'-0"

PLAN NORTH

PROPERTY OF THE UNITED STATES GOVERNMENT – FOR OFFICIAL USE ONLY. Do not remove this notice. Properly destroy documents when no longer needed.

GSA
GENERAL SERVICES ADMINISTRATION
77 FORSYTH STREET
SUITE 600
ATLANTA, GA 30303
TEL: (404)331-3200

AFRH The Premier Retirement Community for America's Veterans

JACOBS
PROJECT MANAGEMENT CONSULTANT TO THE GENERAL SERVICES ADMINISTRATION

YATES CONSTRUCTION

SFCS Architecture Engineering Planning Interiors

URS
URS CORPORATION
2020 K ST, NW
SUITE 300
WASHINGTON D.C. 20006

GENERAL NOTES

NOTE 1: ALL INTERIOR PARTITION DIMENSIONS ARE TO FACE OF GWB.

PLAN NOTES

NOTE 1: GARAGE ELEVATION H.P. IS ELEVATION 20'-8"
NOTE 2: GARAGE PERIMETER SLAB ELEVATION IS 20'-8" U.N.O.
NOTE 3: SLOPE CONCRETE SLAB FROM H.P. OF ELEVATION 20'-8" DOWN TO DRAINS. TOP OF DRAIN ELEVATION IS SHOWN AT EACH DRAIN LOCATION.
NOTE 4: WARP CONCRETE TO PROVIDE LEVEL ELEVATION AT DOORS.
NOTE 5: BICYCLE RACKS.

CERTIFICATIONS

COMMONWEALTH OF VIRGINIA
CURTIS R. JENNINGS, JR.
Lic. No. 3304
ARCHITECT

KEY PLAN

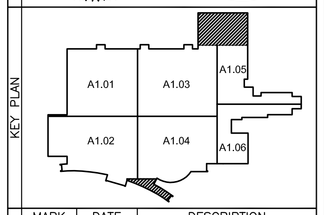

REVISION NOTES

MARK	DATE	DESCRIPTION
1	04/24/08	GARAGE SHEAR WALL DIMENSIONS
2	06/02/08	95% SUBMISSION
3	09/08/08	RE-ISSUED FOR CONSTRUCTION
4	01/14/09	ARCHITECTURAL & MEP REVISIONS

GRAPHIC SCALE

0 4' 8' 16'

CONTRACTORS

A/E CON. NO.	GS-04P-07-EX-C-0099
A/E TASK NO.	
CONS. CONTR.	
CONS. WORK	
PRIME A/E	
SUB A/E	
CONSTR. CON.	

BUILDING

NAME	ARMED FORCES RETIREMENT HOME
STREET	1800 BEACH DRIVE
CITY/ST./ZIP	GULFPORT, MS 39507
BUILDING NO.	
OTHER BUILDING NOs.	
FACILITY CODE	

PROJECT

PROJECT TITLE	ARMED FORCES RETIREMENT HOME GULFPORT, MISSISSIPPI
PROJECT DESCRIPTION	NEW CONSTRUCTION
PROJECT NO.	31942982
GSA PM	STEVEN SMITH
SUBMISSION	ISSUED FOR CONSTRUCTION
SUB. DATE	09/08/2008

DRAWING

DRAWING TITLE	GARAGE LEVEL PARTIAL FLOOR PLANS
FILE NAME	A-107-N0095730.dwg
FLOOR NO.	1
DRAWN BY	MGF DATE DRAFTED: 09/08/2008
CHECKED BY	DPJ SHEET SIZE: 34 X 44
DRAWING NO.	A 1 07
	DISCIPLINE SHEET TYPE SEQUENCE
	SHEET ---- OF 213

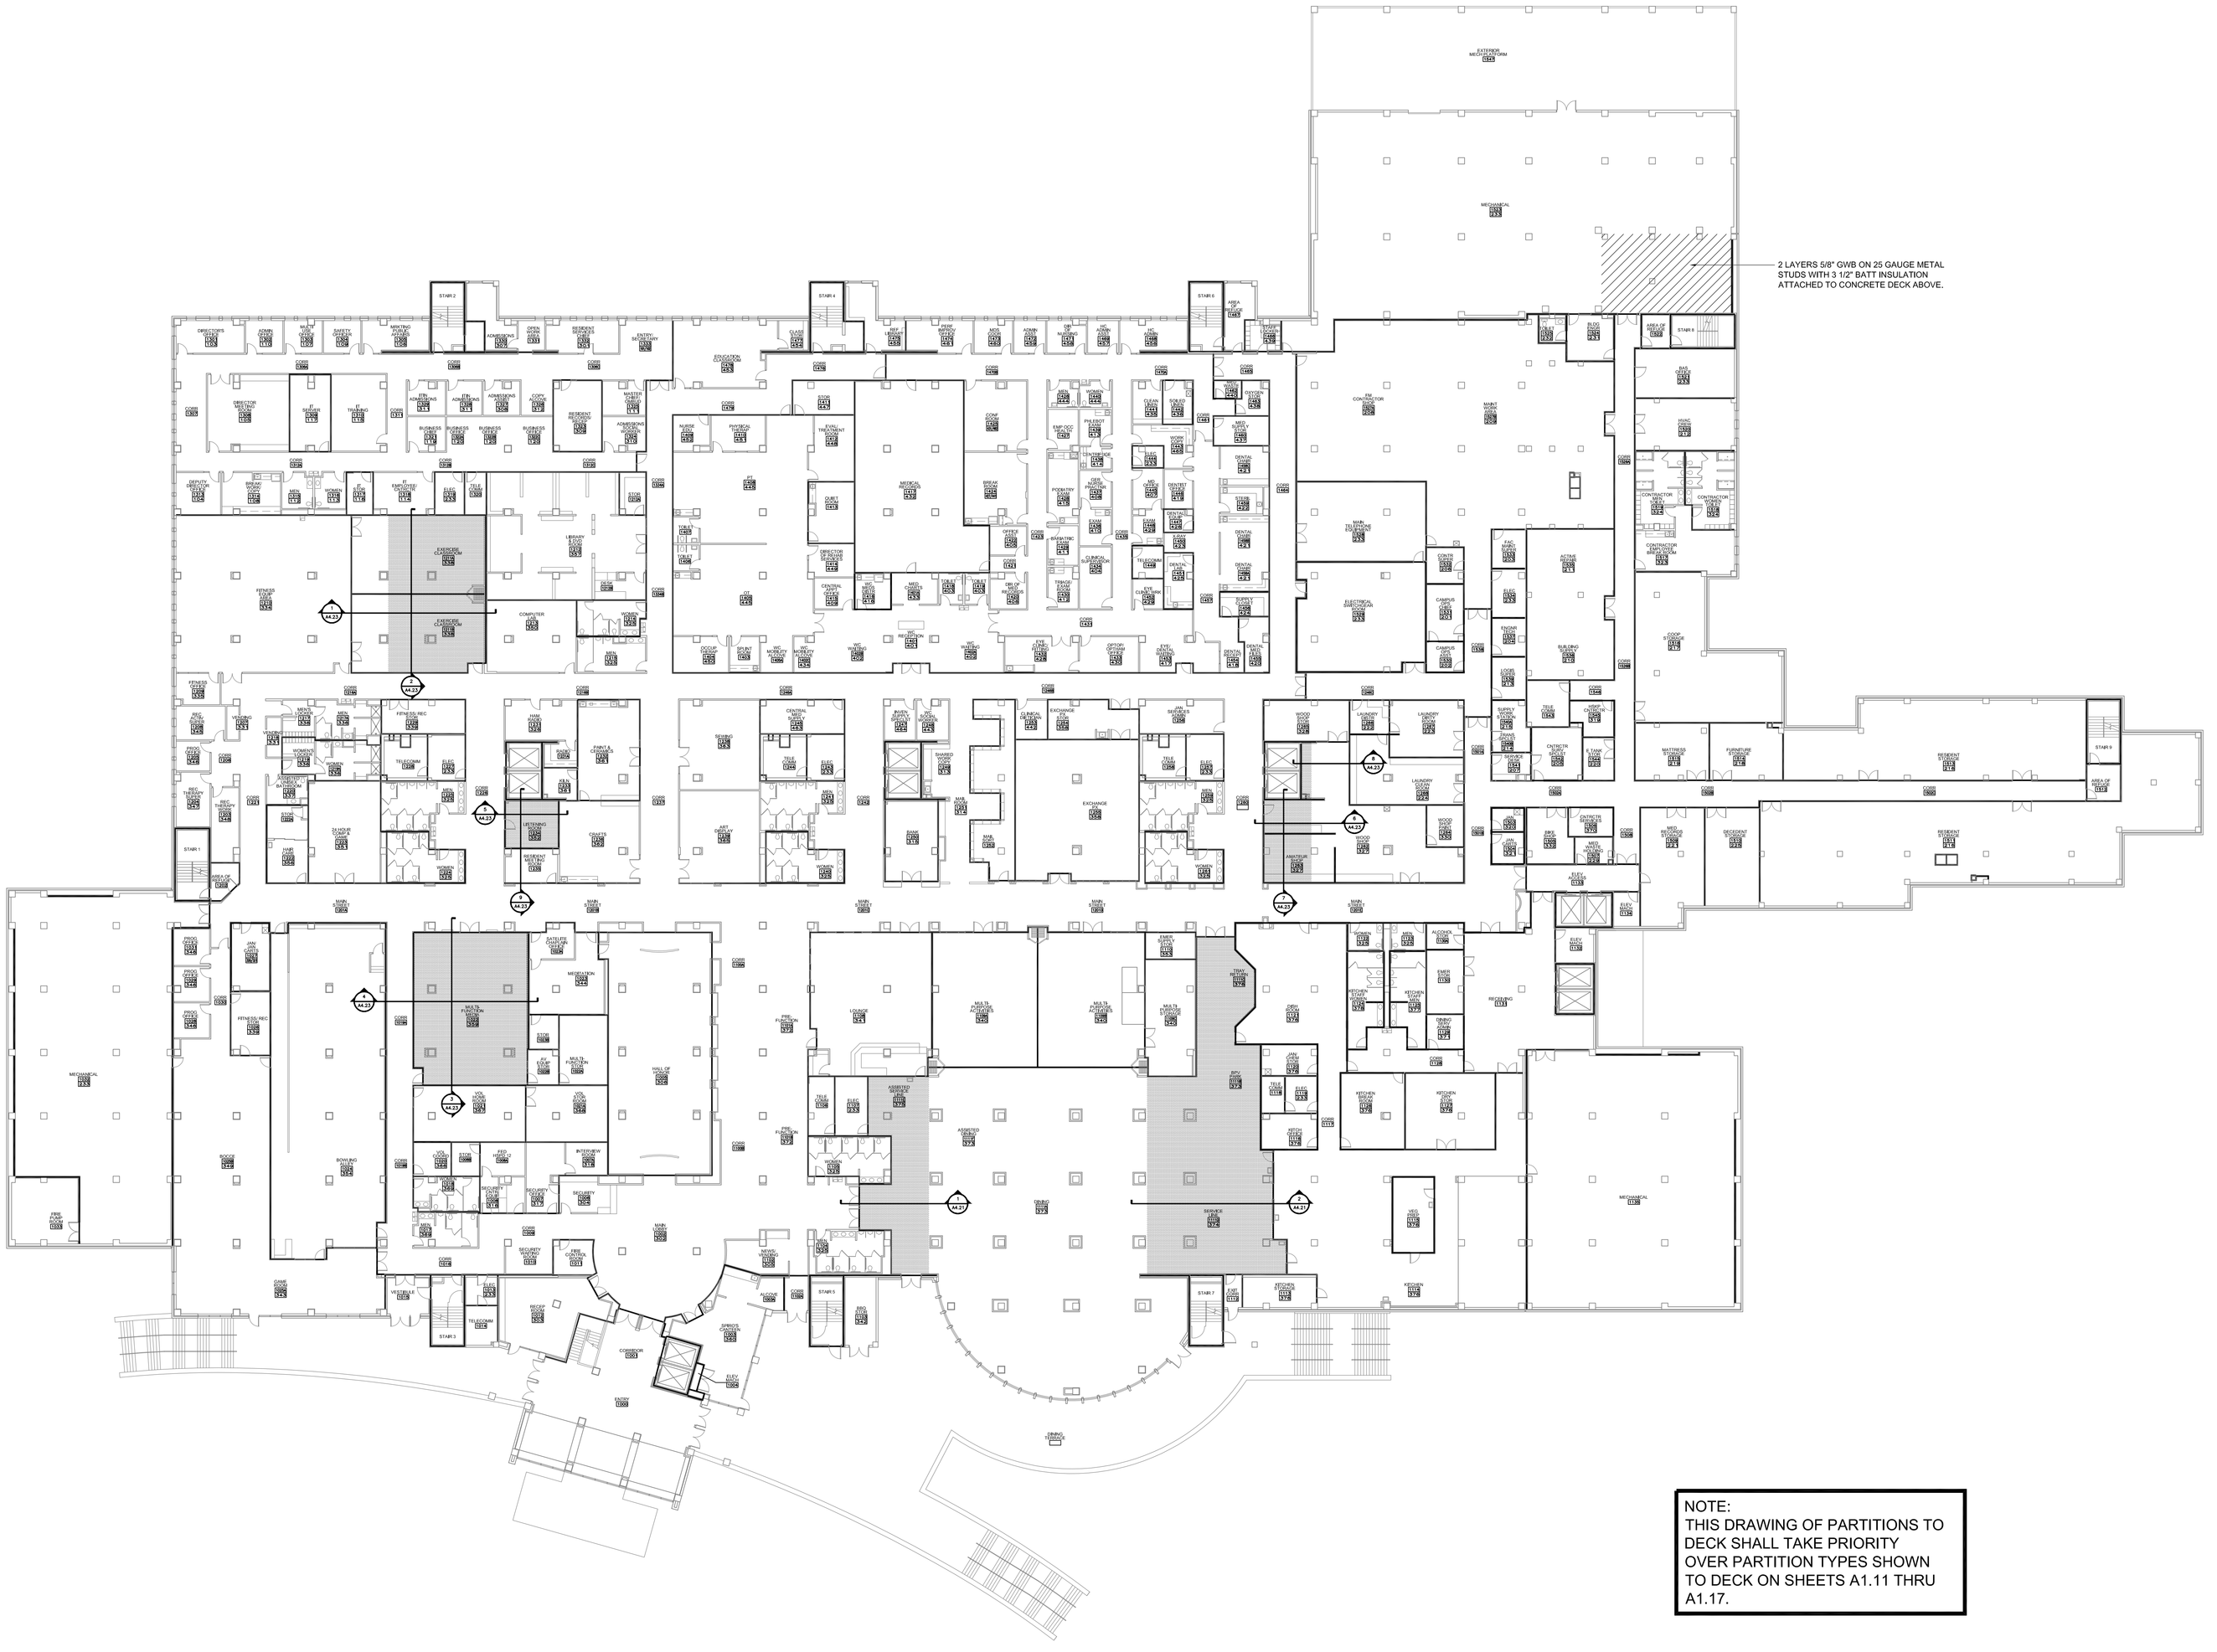

NOTE:
THIS DRAWING OF PARTITIONS TO DECK SHALL TAKE PRIORITY OVER PARTITION TYPES SHOWN TO DECK ON SHEETS A1.11 THRU A1.17.

1 A1.10A LEVEL 1 PARTITIONS TO DECK & SPECIAL ACOUSTICAL CEILING AREAS

1"=20'-0"

PLAN NORTH

PROPERTY OF THE UNITED STATES GOVERNMENT – FOR OFFICIAL USE ONLY. Do not remove this notice. Properly destroy documents when no longer needed.

GENERAL SERVICES ADMINISTRATION
77 FORSYTH STREET
SUITE 600
ATLANTA, GA 30303
TEL: (404)331-3200

PROJECT MANAGEMENT CONSULTANT TO THE GENERAL SERVICES ADMINISTRATION

YATES CONSTRUCTION

SFCS Architecture Engineering Planning Interiors

URS CORPORATION
2020 K ST. NW
SUITE 300
WASHINGTON D.C. 20006

LEGEND

SPECIAL ISOLATED CEILING ASSEMBLY ABOVE SUSPENDED CEILINGS

PARTITION TO DECK

INCLUDES:
STORAGE ROOMS
ROOMS W/ EXPOSED STRUCTURE FOR CEILING
ROOMS W/ SOUND ISSUES
ROOMS FOR SECURITY
WOMENS TOILET ROOMS W/ LAY-IN CEILINGS
CMU WALLS
FIRE RATED WALLS
CONCRETE WALLS
CHASES

CERTIFICATIONS

COMMONWEALTH OF VIRGINIA
CURTIS R. JENNINGS, JR.
Lic. No. 3304
ARCHITECT

KEY PLAN

REVISION NOTES

MARK	DATE	DESCRIPTION
A	09/08/08	ISSUED FOR CONSTRUCTION

GRAPHIC SCALE

0 10' 20' 40'

CONTRACTORS

A/E CON. NO.	GS-04P-07-EX-C-0099
A/E TASK NO.	
CONS. CONTR.	
CONS. WORK	
PRIME A/E	
SUB A/E	
CONSTR. CON.	

BUILDING

NAME	ARMED FORCES RETIREMENT HOME
STREET	1800 BEACH DRIVE
CITY/ST./ZIP	GULFPORT, MS 39507
BUILDING NO.	
OTHER BUILDING NOs.	
FACILITY CODE	

PROJECT

PROJECT TITLE	ARMED FORCES RETIREMENT HOME GULFPORT, MISSISSIPPI
PROJECT DESCRIPTION	NEW CONSTRUCTION
PROJECT NO.	31942982
GSA PM	STEVEN SMITH
SUBMISSION	ISSUED FOR CONSTRUCTION
SUB. DATE	09/08/2008

DRAWING

DRAWING TITLE	PARTITIONS TO DECK & ACOUST CLG AREAS
FILE NAME	A-110A-N0095730.dwg
FLOOR NO.	FIRST FLOOR
DRAWN BY	MGF DATE DRAFTED: 09/08/2008
CHECKED BY	DPJ SHEET SIZE: 34 X 44
DRAWING NO.	A 1 10A (DISCIPLINE SHEET TYPE SEQUENCE)
	SHEET ---- OF ----

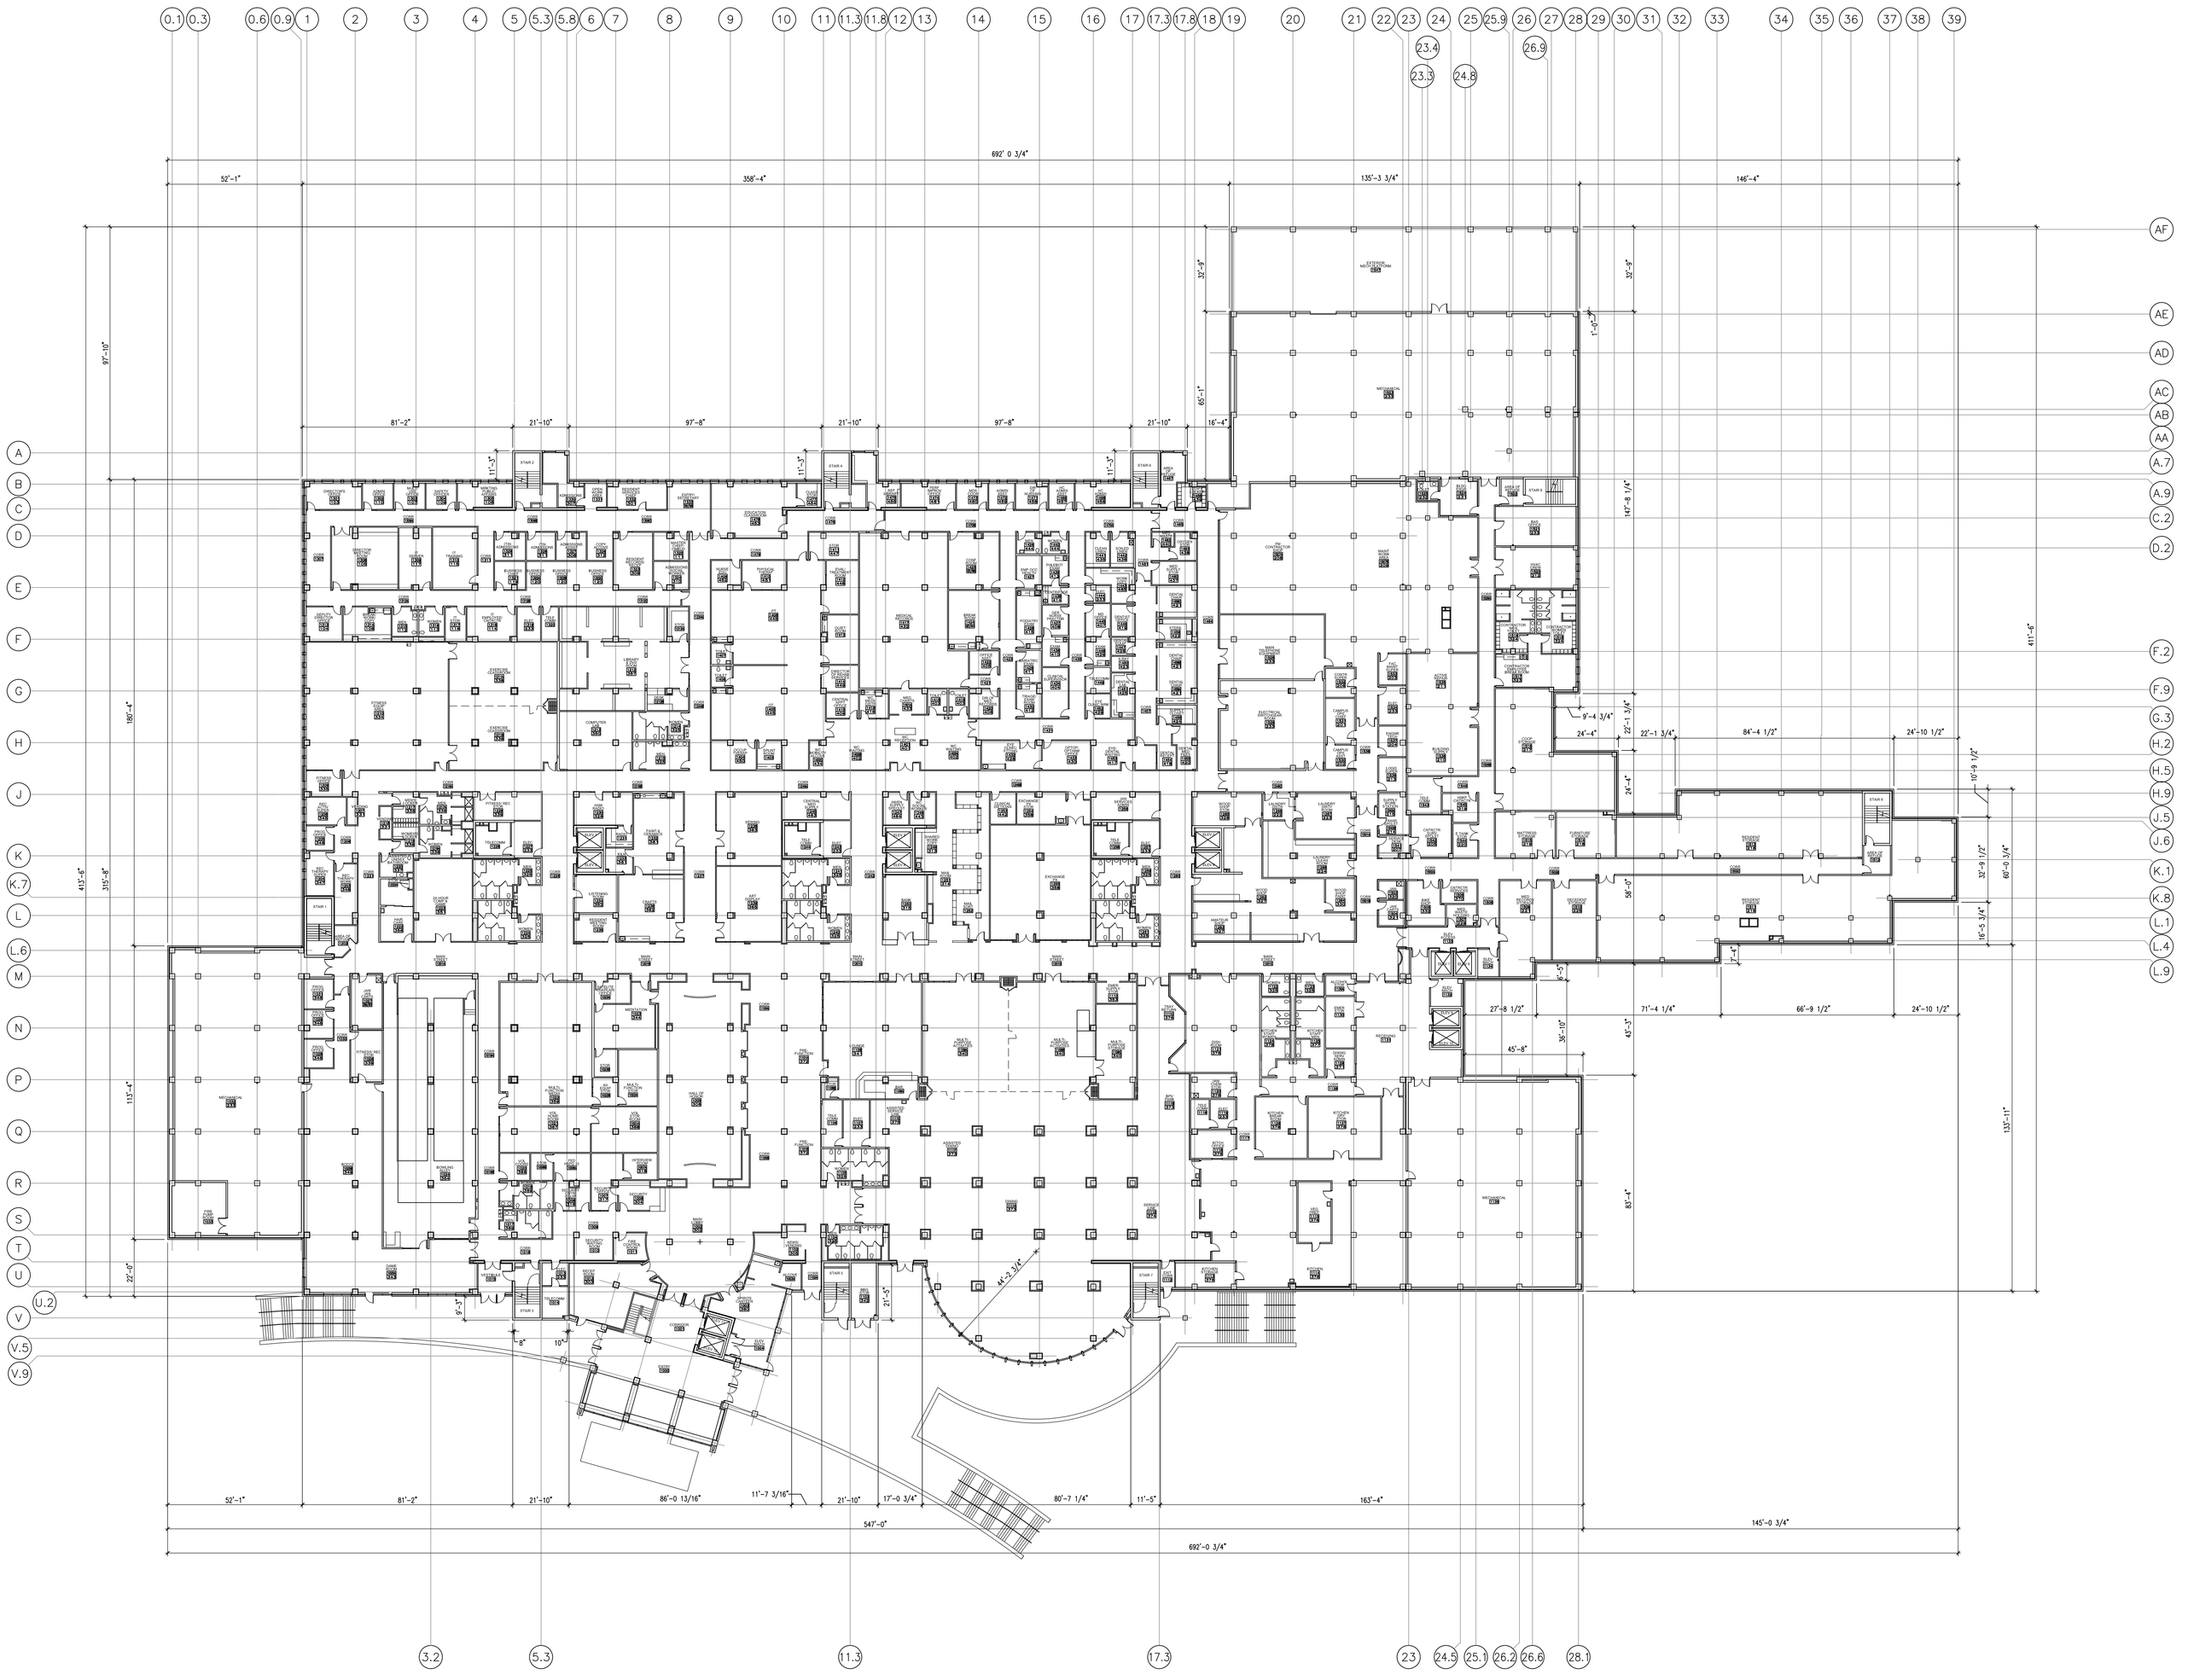

LEVEL 1 OVERALL FLOOR PLAN

1 / A1.10 — 1"=25'-0"

PLAN NORTH

PROPERTY OF THE UNITED STATES GOVERNMENT – FOR OFFICIAL USE ONLY. Do not remove this notice. Properly destroy documents when no longer needed.

GENERAL SERVICES ADMINISTRATION
77 FORSYTH STREET
SUITE 600
ATLANTA, GA 30303
TEL: (404)331-3200

PROJECT MANAGEMENT CONSULTANT TO THE GENERAL SERVICES ADMINISTRATION

YATES CONSTRUCTION

SFCS Architecture Engineering Planning Interiors

URS CORPORATION
2020 K ST. NW
SUITE 300
WASHINGTON D.C. 20006

CERTIFICATIONS

COMMONWEALTH OF VIRGINIA
CURTIS R. JENNINGS, JR.
Lic. No. 3304
ARCHITECT

KEY PLAN

REVISION NOTES

MARK	DATE	DESCRIPTION
1	04/21/08	LEVEL 1 FLOOR SLAB PENETRATION
2	09/08/08	RE-ISSUED FOR CONSTRUCTION

GRAPHIC SCALE

0 12.5' 25' 50'

CONTRACTORS

A/E CON. NO.	GS-04P-07-EX-C-0099
A/E TASK NO.	
CONS. CONTR.	
CONS. WORK	
PRIME A/E	
SUB A/E	
CONSTR. CON.	

BUILDING

NAME	ARMED FORCES RETIREMENT HOME
STREET	1800 BEACH DRIVE
CITY/ST./ZIP	GULFPORT, MS 39507
BUILDING NO.	
OTHER BUILDING NOs.	
FACILITY CODE	

PROJECT

PROJECT TITLE	ARMED FORCES RETIREMENT HOME GULFPORT, MISSISSIPPI
PROJECT DESCRIPTION	NEW CONSTRUCTION
PROJECT NO.	31942982
GSA PM	STEVEN SMITH
SUBMISSION	ISSUED FOR CONSTRUCTION
SUB. DATE	09/08/2008

DRAWING

DRAWING TITLE	LEVEL 1 – OVERALL FLOOR PLAN
FILE NAME	A-110-N0095730.dwg
FLOOR NO.	1
DRAWN BY	MGF DATE DRAFTED: 09/08/2008
CHECKED BY	DPJ SHEET SIZE: 34 X 44
DRAWING NO.	A 1 10 DISCIPLINE SHEET TYPE SEQUENCE SHEET ---- OF ----

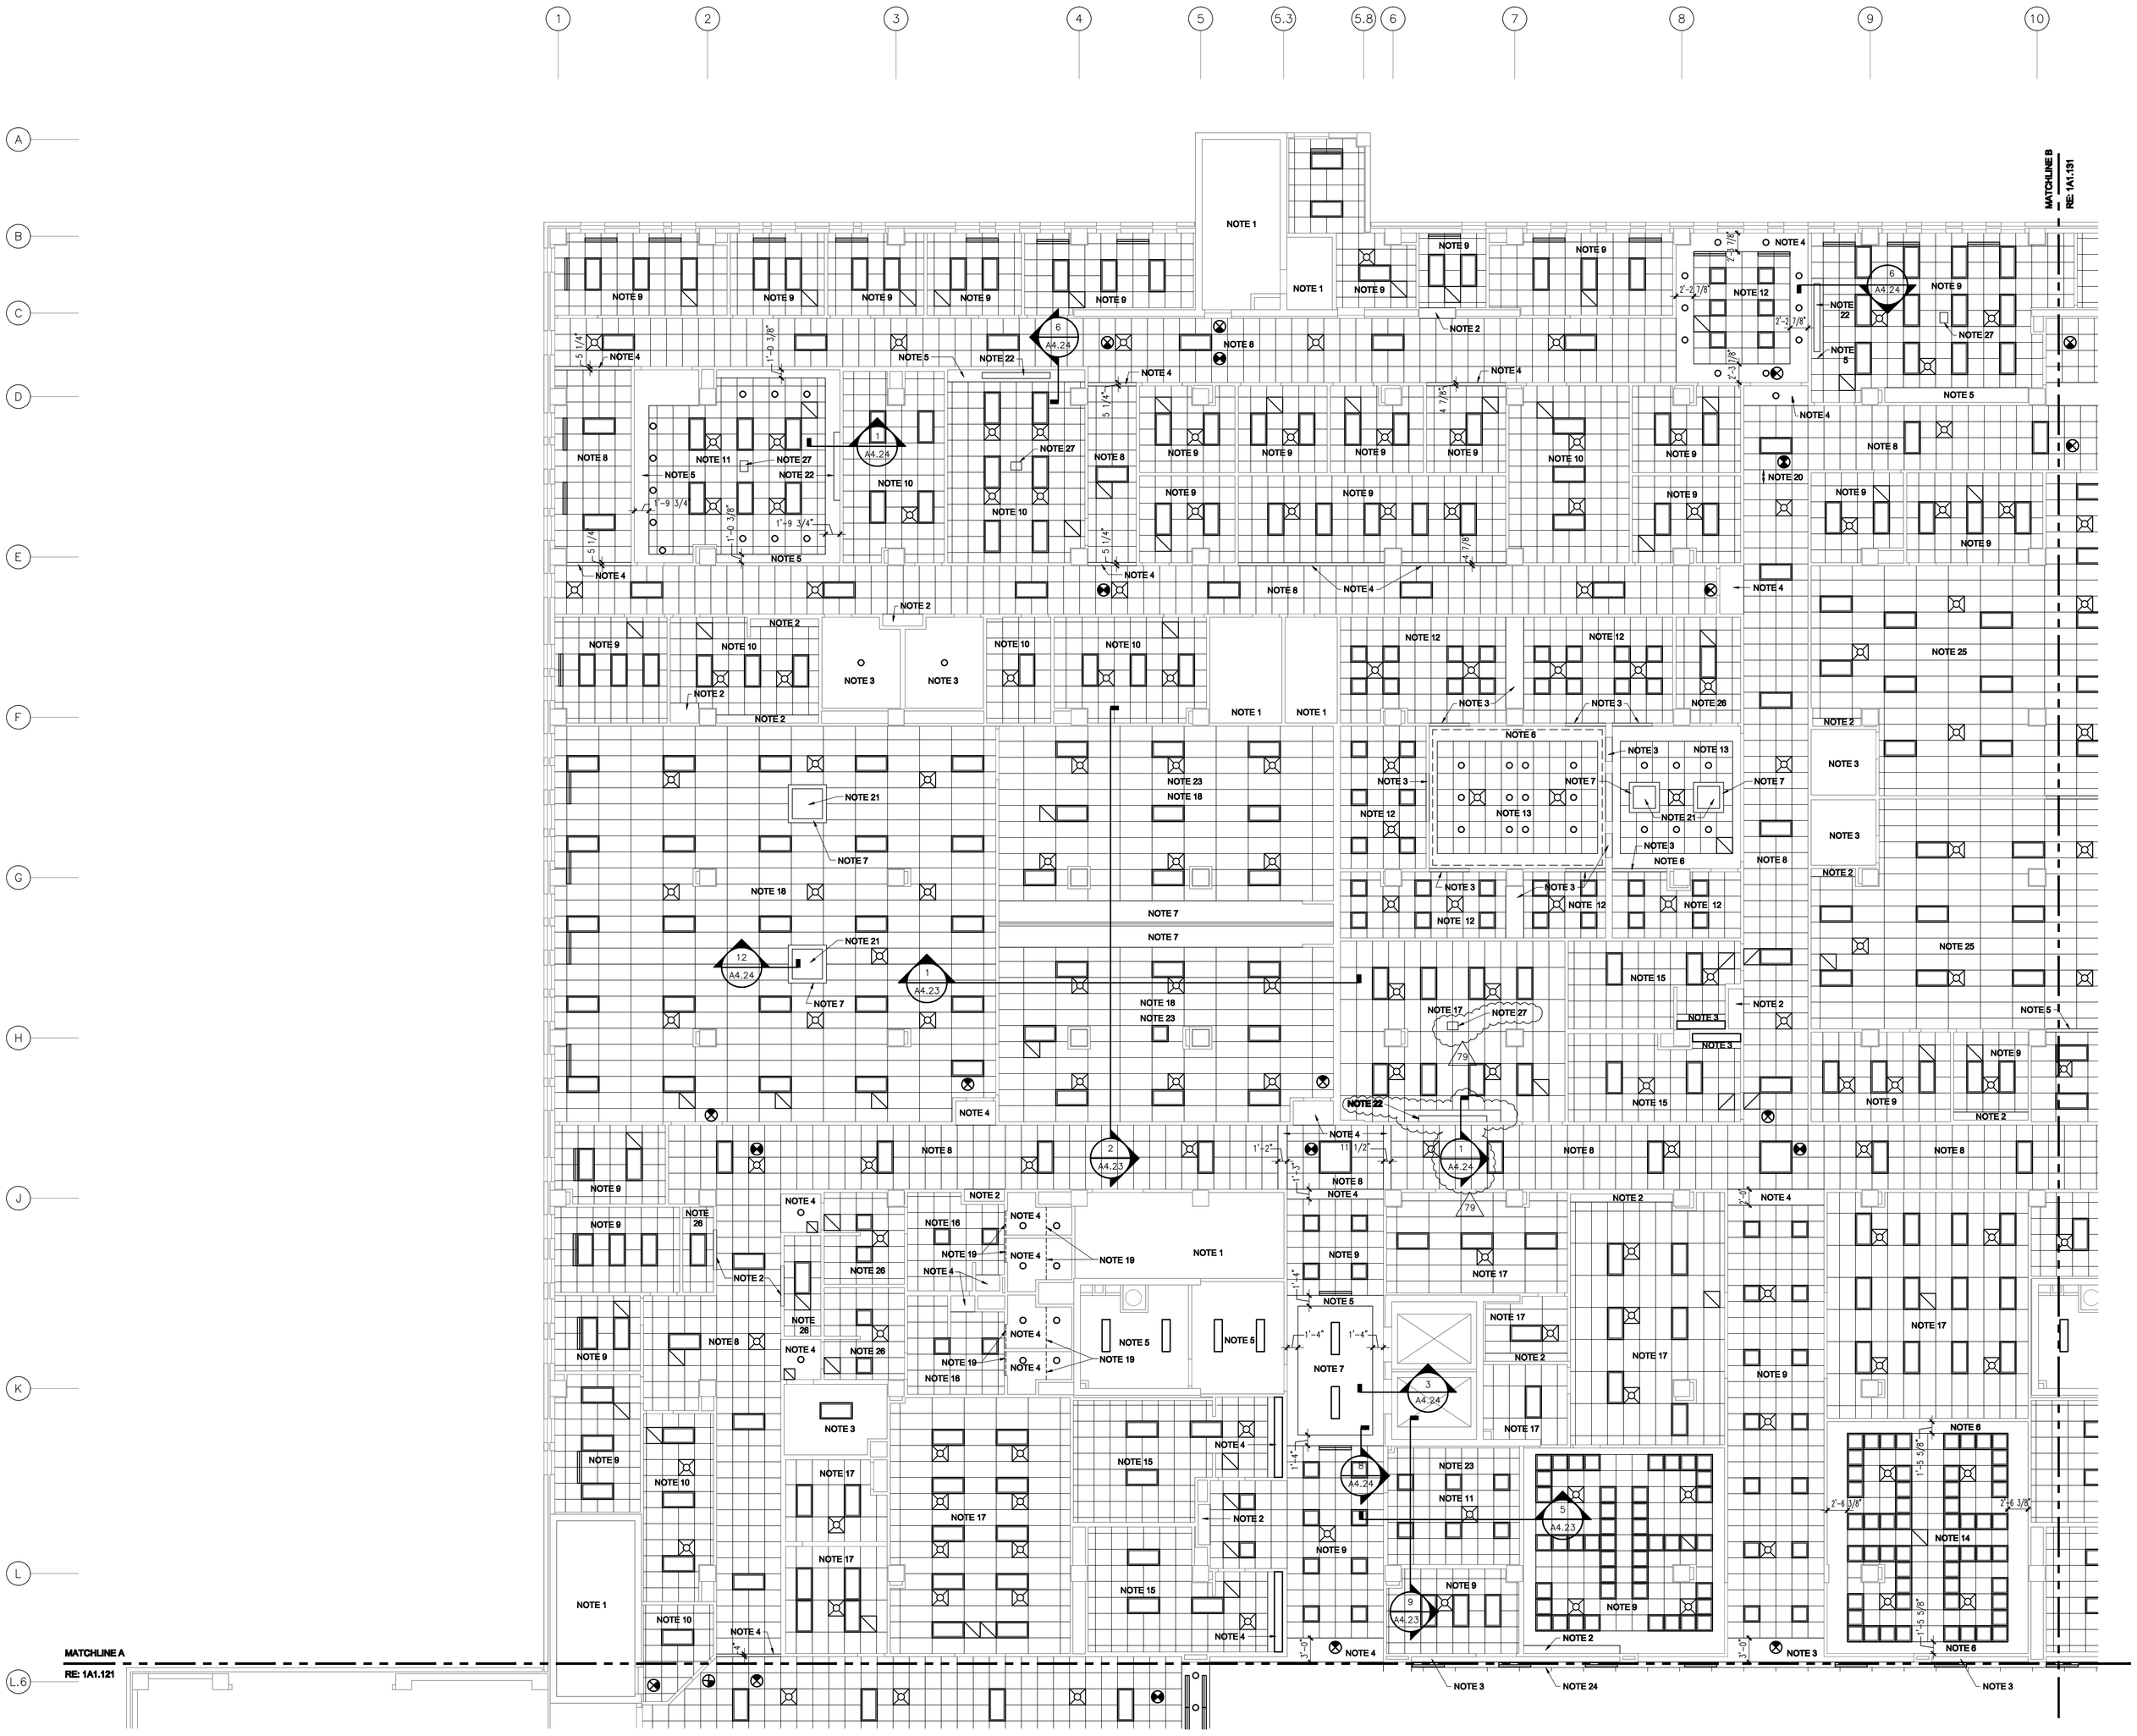

1 LEVEL 1 NORTH REFLECTED CEILING PLAN
A1.111 1/8"=1'-0"

PLAN NORTH

PROPERTY OF THE UNITED STATES GOVERNMENT – FOR OFFICIAL USE ONLY. Do not remove this notice. Properly destroy documents when no longer needed.

GSA
GENERAL SERVICES ADMINISTRATION
77 FORSYTH STREET
SUITE 600
ATLANTA, GA 30303
TEL: (404)331-3200

AFRH The Provider Retirement Community for America's Veterans
JE JACOBS
PROJECT MANAGEMENT CONSULTANT TO THE GENERAL SERVICES ADMINISTRATION

YATES CONSTRUCTION

SFCS Architecture Engineering Planning Interiors

URS
URS CORPORATION
2020 K ST, NW
SUITE 300
WASHINGTON D.C. 20006

REFLECTED CEILING PLAN LEGEND

- 2 x 2 FLUORESCENT LIGHT FIXTURE
- 2 x 4 FLUORESCENT LIGHT FIXTURE
- 1 x 4 FLUORESCENT LIGHT FIXTURE
- RECESSED DOWNLIGHT
- EXIT SIGN (CEILING MOUNTED)
- DIFFUSER (SUPPLY) RE: MECH
- RETURN REGISTER RE: MECH
- CROWN MOLDING

CEILING NOTES

NOTE 1: EXPOSED STRUCTURE
NOTE 2: GWB @ 7'-0" AFF
NOTE 3: GWB @ 8'-0" AFF
NOTE 4: GWB @ 7'-11" AFF
NOTE 5: GWB @ 8'-11" AFF
NOTE 6: GWB @ 10'-0" AFF
NOTE 7: GWB @ 9'-11" AFF
NOTE 8: ACT-1 @ 8'-0" AFF
NOTE 9: ACT-1 @ 9'-0" AFF
NOTE 10: ACT-2 @ 8'-0" AFF
NOTE 11: ACT-3 @ 9'-0" AFF
NOTE 12: ACT-3 @ 8'-1" AFF
NOTE 13: ACT-3 @ 10'-2" AFF
NOTE 14: ACT-1 @ 10'-2" AFF
NOTE 15: ACT-4 @ 8'-0" AFF
NOTE 16: ACT-5 @ 8'-0" AFF
NOTE 17: ACT-6 @ 9'-0" AFF
NOTE 18: ACT-7 @ 10'-0" AFF
NOTE 19: CUBICLE CURTAIN TRACK
NOTE 20: CUT TILE AS REQUIRED TO ALIGN W/ WALL
NOTE 21: SKYLIGHT
NOTE 22: RECESSED PROJECTION SCREEN
NOTE 23: SPECIAL ISOLATED CEILING ASSEMBLY ABOVE SUSPENDED CEILING. REFER TO SHEET A1.10A FOR LOCATION.
NOTE 24: 6" REVEAL
NOTE 25: ACT-7 @ 9'-0" AFF
NOTE 26: ACT-2 @ 9'-0" AFF
NOTE 27: CEILING MOUNTED PROJECTOR (N.I.C.)

CERTIFICATIONS
COMMONWEALTH OF VIRGINIA
KERRY DAVID BUCK
Lic. No. 0402
REGISTERED ARCHITECT

KEY PLAN

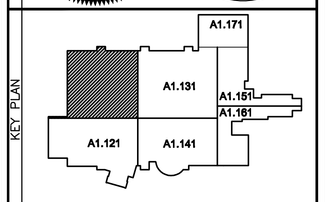

REVISION NOTES

MARK	DATE	DESCRIPTION
1	09/08/08	ISSUED FOR CONSTRUCTION
2	01/14/09	ARCHITECTURAL & MEP REVISIONS
3	05/10/09	DOOR SCHED, CLG HTS & MISC REV

GRAPHIC SCALE
0 4' 8' 16'

CONTRACTORS

A/E CON. NO.	GS-04P-07-EX-C-0099
A/E TASK NO.	
CONS. CONTR.	
CONS. WORK	
PRIME A/E	
SUB A/E	
CONSTR. CON.	

BUILDING

NAME	ARMED FORCES RETIREMENT HOME
STREET	1800 BEACH DRIVE
CITY/ST./ZIP	GULFPORT, MS 39507
BUILDING NO.	
OTHER BUILDING NOs.	
FACILITY CODE	

PROJECT

PROJECT TITLE	ARMED FORCES RETIREMENT HOME GULFPORT, MISSISSIPPI
PROJECT DESCRIPTION	NEW CONSTRUCTION
PROJECT NO.	31942982
GSA PM	STEVEN SMITH
SUBMISSION	ISSUED FOR CONSTRUCTION
SUB. DATE	09/08/2008

DRAWING

DRAWING TITLE	LEVEL 1 – NORTH REF CLG PLAN
FILE NAME	A-1111-N0095730.dwg
FLOOR NO.	1
DRAWN BY	MGF DATE DRAFTED: 09/08/2008
CHECKED BY	DPJ SHEET SIZE: 34 X 44
DRAWING NO.	A 1 111 (DISCIPLINE SHEET TYPE SEQUENCE)
	SHEET OF

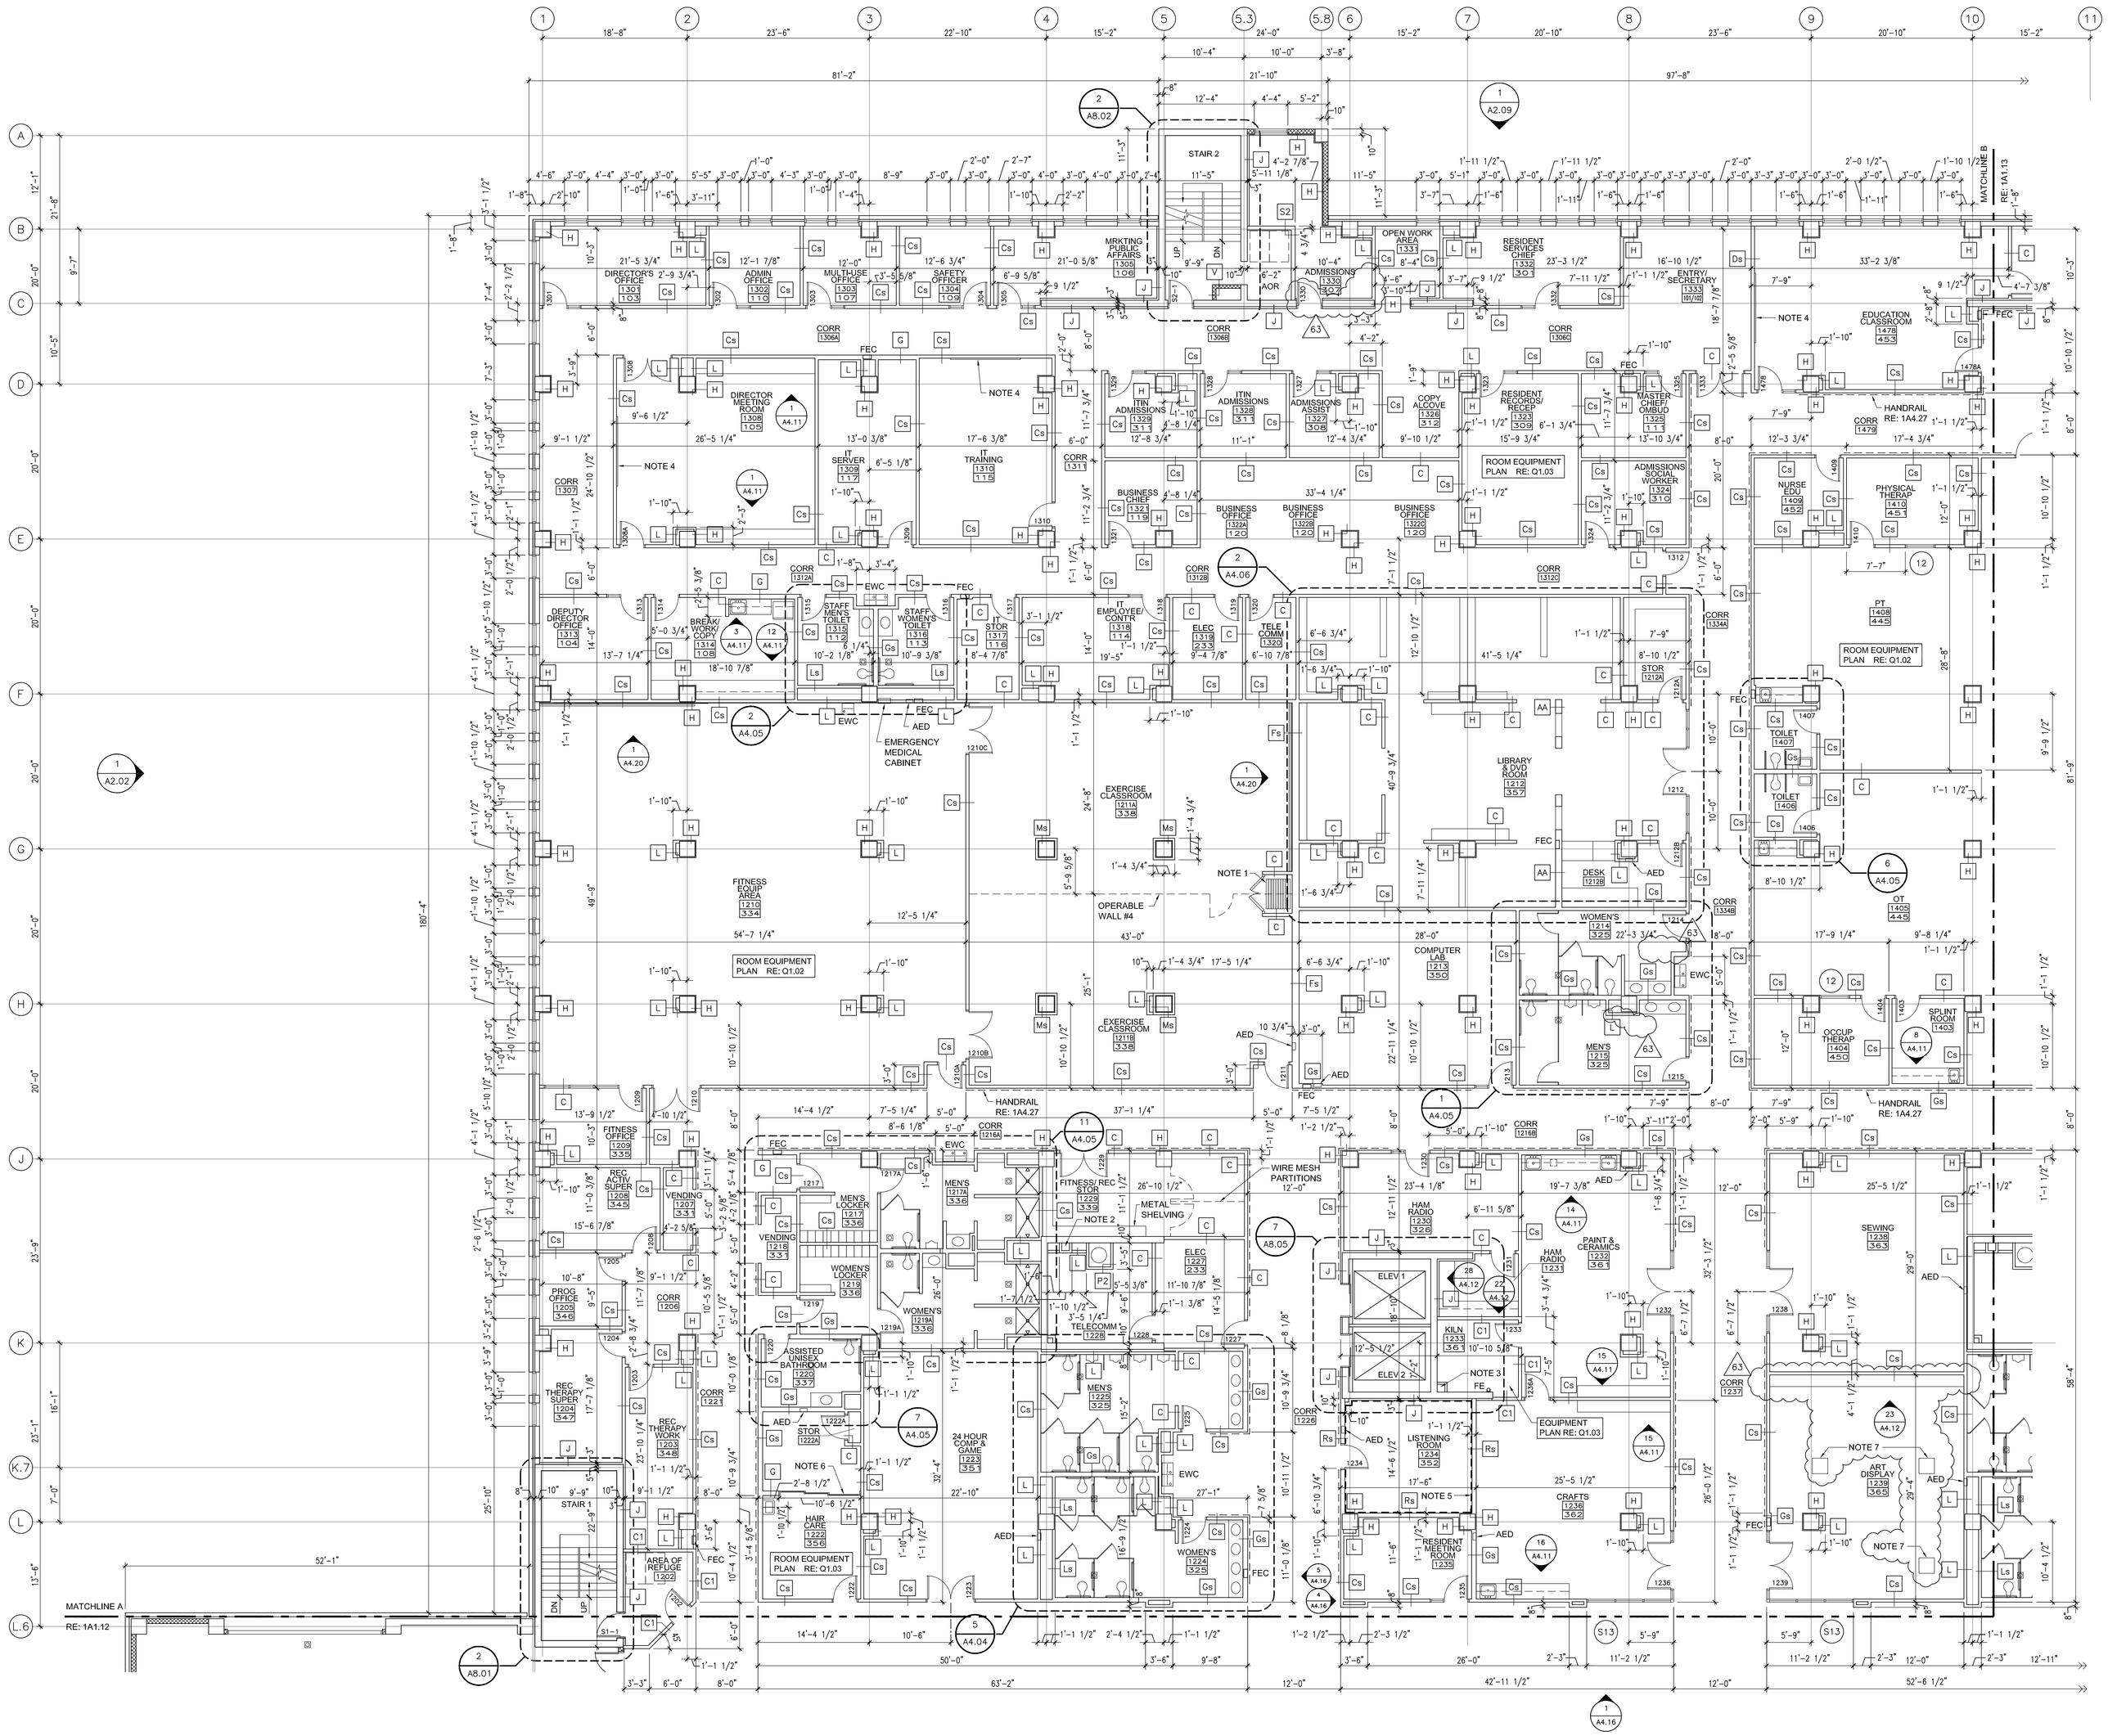

LEVEL 1 NORTH PARTIAL FLOOR PLAN

1/8"=1'-0"

PLAN NORTH

PROPERTY OF THE UNITED STATES GOVERNMENT – FOR OFFICIAL USE ONLY. Do not remove this notice. Properly destroy documents when no longer needed.

GENERAL SERVICES ADMINISTRATION
77 FORSYTH STREET
SUITE 600
ATLANTA, GA 30303
TEL: (404)331-3200

PROJECT MANAGEMENT CONSULTANT TO THE GENERAL SERVICES ADMINISTRATION

YATES CONSTRUCTION

SFCS Architecture Engineering Planning Interiors

URS CORPORATION
2020 K ST, NW
SUITE 300
WASHINGTON D.C. 20006

GENERAL NOTES

NOTE 1: ALL INTERIOR PARTITION DIMENSIONS ARE TO FACE OF GWB.

PLAN NOTES

NOTE 1: ALCOVE DIMENSIONS FOR OPERABLE PANEL STACKING AREA SHALL BE AS REQUIRED BY PANEL MANUFACTURER (10 PANELS TOTAL - 5 PAIRED HINGED SETS).

NOTE 2: 12"x12" CLEAR SHAFT W/ PARTITION TYPE P2.

NOTE 3: 12"x12" CLEAR SHAFT W/ PARTITION TYPE P2.

NOTE 4: PROVIDE 10'-L X 4'-H WALL MOUNTED WHITEBOARD. MOUNT BOTTOM @ 2'-10" AFF.

NOTE 5: PROVIDE CONTINUOUS ACOUSTIC WALL PANELS ON ALL WALLS 4'-H. MOUNT TOP OF PANEL @ CEILING LINE.

NOTE 6: MANUAL SLIDING DOOR PROVIDED BY OWNER/ HAIR CARE OPERATOR.

NOTE 7: FLOOR DISPLAY UNITS (63) RE: 22A4.20

CERTIFICATIONS

COMMONWEALTH OF VIRGINIA
CURTIS R. JENNINGS, JR.
Lic. No. 3304
ARCHITECT

KEY PLAN

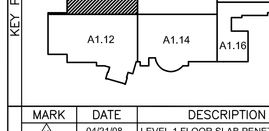

REVISION NOTES

MARK	DATE	DESCRIPTION
1	04/21/08	LEVEL 1 FLOOR SLAB PENETRATION
2	06/30/08	REVISED SHEAR WALL OPENINGS
3	09/08/08	RE-ISSUED FOR CONSTRUCTION
4	10/10/08	EXT DIMS, DOORS, & WINDOWS REV
4.1	01/14/09	ARCHITECTURAL & MEP REVISIONS

GRAPHIC SCALE

0 4' 8' 16'

CONTRACTORS

A/E CON. NO.	GS-04P-07-EX-C-0099
A/E TASK NO.	
CONS. CONTR.	
CONS. WORK	
PRIME A/E	
SUB A/E	
CONSTR. CON.	

BUILDING

NAME	ARMED FORCES RETIREMENT HOME
STREET	1800 BEACH DRIVE
CITY/ST./ZIP	GULFPORT, MS 39507
BUILDING NO.	
OTHER	
BUILDING NOs.	
FACILITY CODE	

PROJECT

PROJECT TITLE	ARMED FORCES RETIREMENT HOME GULFPORT, MISSISSIPPI
PROJECT DESCRIPTION	NEW CONSTRUCTION
PROJECT NO.	31942982
GSA PM	STEVEN SMITH
SUBMISSION	ISSUED FOR CONSTRUCTION
SUB. DATE	09/08/2008

DRAWING

DRAWING TITLE	LEVEL 1 – NORTH PARTIAL FLOOR PLAN
FILE NAME	A-111-N0095730.dwg
FLOOR NO.	1
DRAWN BY	MGF DATE DRAFTED: 09/08/2008
CHECKED BY	DPJ SHEET SIZE: 34 X 44
DRAWING NO.	A 1 11 (DISCIPLINE SHEET TYPE SEQUENCE)
	SHEET ---- OF 213

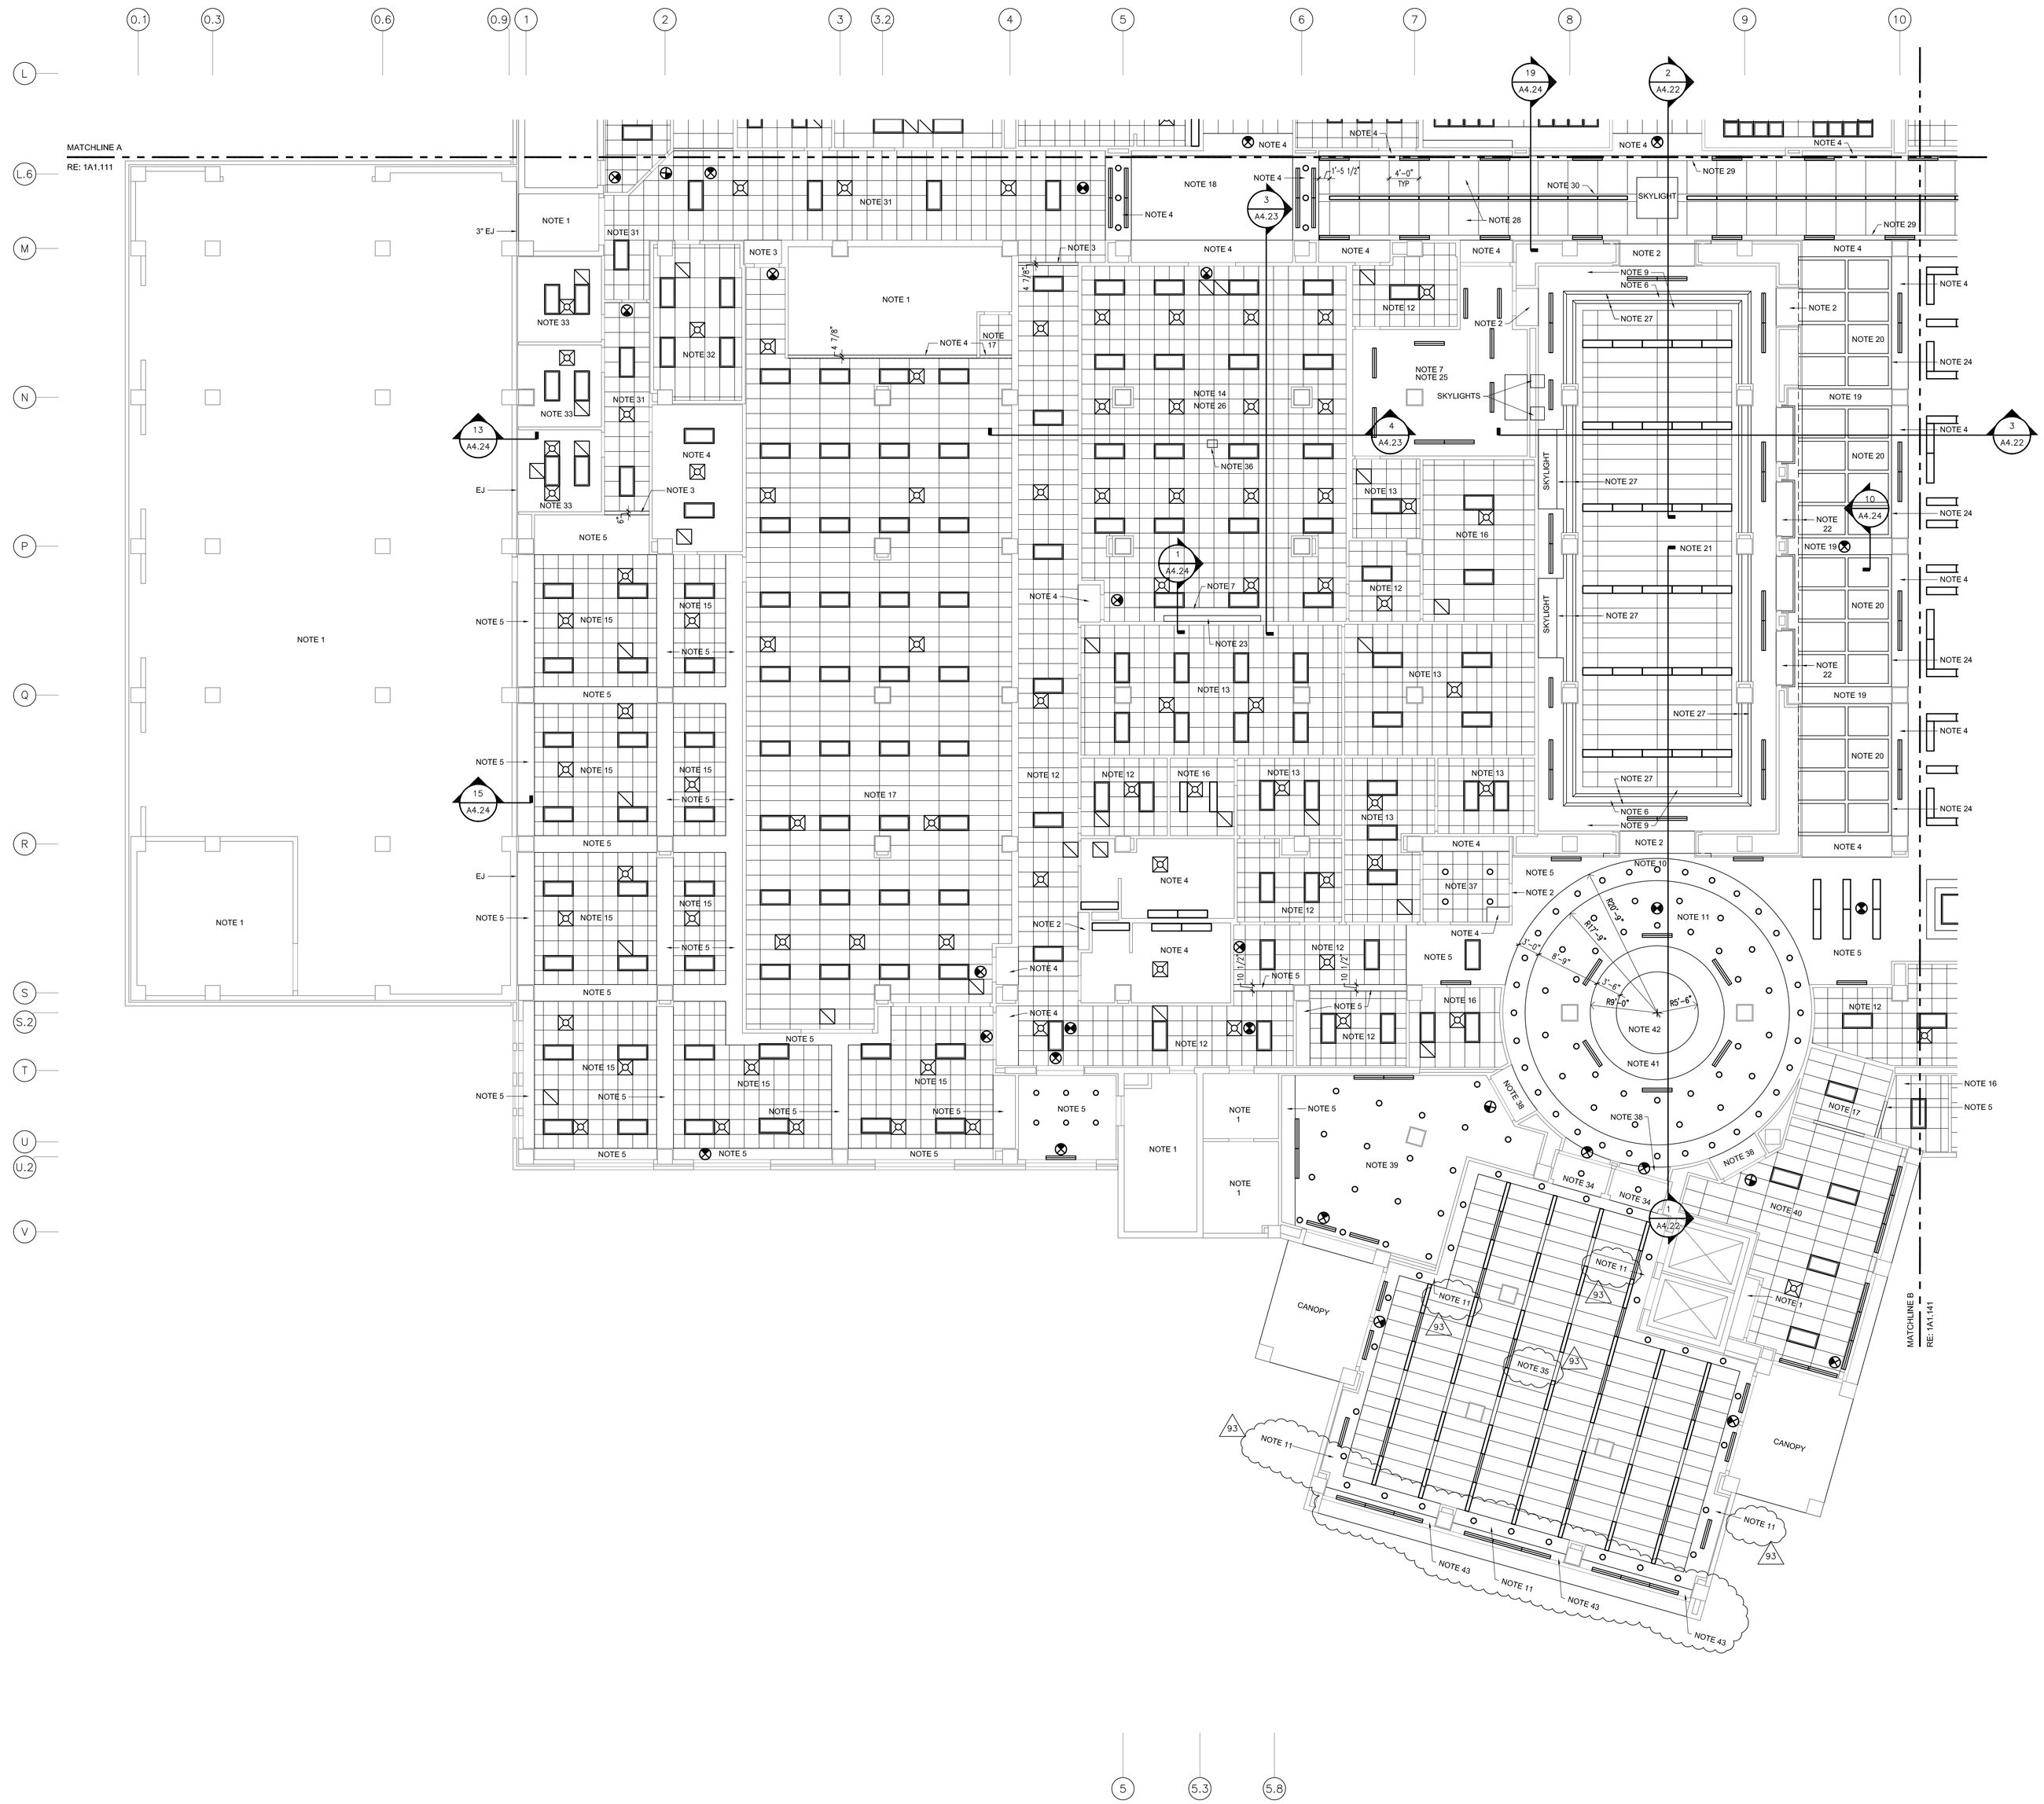

LEVEL 1 SOUTH REFLECTED CEILING PLAN

1 / A1.121 1/8"=1'-0"

PLAN NORTH

PROPERTY OF THE UNITED STATES GOVERNMENT – FOR OFFICIAL USE ONLY. Do not remove this notice. Properly destroy documents when no longer needed.

GENERAL SERVICES ADMINISTRATION
77 FORSYTH STREET
SUITE 600
ATLANTA, GA 30303
TEL: (404)331-3200

PROJECT MANAGEMENT CONSULTANT TO THE GENERAL SERVICES ADMINISTRATION

YATES CONSTRUCTION

SFCS Architecture Engineering Planning Interiors

URS CORPORATION
2020 K ST, NW
SUITE 300
WASHINGTON D.C. 20006

REFLECTED CEILING PLAN LEGEND

- 2 x 2 FLUORESCENT LIGHT FIXTURE
- 2 x 4 FLUORESCENT LIGHT FIXTURE
- 1 x 4 FLUORESCENT LIGHT FIXTURE
- RECESSED DOWNLIGHT
- EXIT SIGN (CEILING MOUNTED)
- DIFFUSER (SUPPLY) RE: MECH
- RETURN REGISTER RE: MECH

CEILING NOTES

NOTE 1: EXPOSED STRUCTURE
NOTE 2: GWB @ 7'-0" AFF
NOTE 3: GWB @ 7'-10" AFF
NOTE 4: GWB @ 8'-0" AFF
NOTE 5: GWB @ 8'-11" AFF
NOTE 6: GWB @ 9'-4" AFF
NOTE 7: GWB @ 9'-11" AFF
NOTE 8: GWB @ 10'-4" AFF
NOTE 9: GWB @ 10'-10" AFF
NOTE 10: GWB @ 10'-6" AFF
NOTE 11: GWB @ 11'-4" AFF
NOTE 12: ACT-1 @ 9'-0" AFF
NOTE 13: ACT-2 @ 9'-0" AFF
NOTE 14: ACT-3 @ 10'-0" AFF
NOTE 15: ACT-3 @ 9'-0" AFF
NOTE 16: ACT-5 @ 9'-0" AFF
NOTE 17: ACT-7 @ 10'-0" AFF
NOTE 18: GWB ARCH
NOTE 19: SLOPING GWB ARCH
NOTE 20: ACT-13 RADIUSED PANELS
NOTE 21: ACT-11 @ 11'-0" AFF
NOTE 22: GRANITE SOFFIT @ 8'-0" AFF
NOTE 23: RECESSED PROJECTION SCREEN
NOTE 24: REVEAL
NOTE 25: 6" BATTS ABOVE GWB
NOTE 26: SPECIAL ISOLATED CEILING ASSEMBLY ABOVE SUSPENDED CEILING. REFER TO SHEET A1.10A FOR LOCATION.
NOTE 27: SLOPING GWB
NOTE 28: ACT-12 SLOPING WOOD CLAD PANELS
NOTE 29: 8" REVEAL
NOTE 30: ORGANIZING CHANNEL FOR LIGHTS
NOTE 31: ACT-1 @ 8'-0" AFF
NOTE 32: ACT-6 @ 8'-0" AFF
NOTE 33: GWB @ 8'-0" AFF. 2 LAYERS 5/8" GWB W/ 2" THICK FIBERGLASS DUCT LINER W/ COATED SIDE EXPOSED.
NOTE 34: GWB @ 8'-1" AFF
NOTE 35: ACT-14 @ 11'-0" AFF
NOTE 36: CEILING MOUNTED PROJECTOR (N.I.C.)
NOTE 37: ACT-3 @ 8'-2" AFF
NOTE 38: WOOD PANEL SOFFIT @ 7'-7 5/8" AFF
NOTE 39: GWB @ 11'-4 3/8" AFF
NOTE 40: ACT-7 @ 11'-4 3/8" AFF
NOTE 41: GWB @ 13'-9" AFF
NOTE 42: TEXTURED COATING ON CONCRETE SLAB
NOTE 43: GWB @ 11'-9" AFF

CERTIFICATIONS

COMMONWEALTH OF VIRGINIA
KERRY DAVID RICK
Lic. No. 0659
ARCHITECT

KEY PLAN

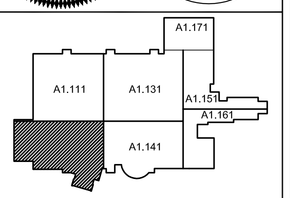

REVISION NOTES

MARK	DATE	DESCRIPTION
1	09/08/08	ISSUED FOR CONSTRUCTION
2	11/04/08	COORDINATION ADJUSTMENTS
3	07/22/09	ARCHITECTURAL REVISIONS
4	12/17/09	FRONT ENTRY REVISIONS

GRAPHIC SCALE

0 4' 8' 16'

CONTRACTORS

A/E CON. NO.	GS-04P-07-EX-C-0099
A/E TASK NO.	
CONS. CONTR.	
CONS. WORK	
PRIME A/E	
SUB A/E	
CONSTR. CON.	

BUILDING

NAME	ARMED FORCES RETIREMENT HOME
STREET	1800 BEACH DRIVE
CITY/ST./ZIP	GULFPORT, MS 39507
BUILDING NO.	
OTHER	
BUILDING NOs.	
FACILITY CODE	

PROJECT

PROJECT TITLE	ARMED FORCES RETIREMENT HOME GULFPORT, MISSISSIPPI
PROJECT DESCRIPTION	NEW CONSTRUCTION
PROJECT NO.	31942982
GSA PM	STEVEN SMITH
SUBMISSION	ISSUED FOR CONSTRUCTION
SUB. DATE	09/08/2008

DRAWING

DRAWING TITLE	LEVEL 1 – SOUTH REF CLG PLAN
FILE NAME	A-1121-N0095730.dwg
FLOOR NO.	1
DRAWN BY	MGF DATE DRAFTED: 09/08/2008
CHECKED BY	DPJ SHEET SIZE: 34 X 44
DRAWING NO.	A 1 121 (DISCIPLINE SHEET TYPE SEQUENCE)
	SHEET OF

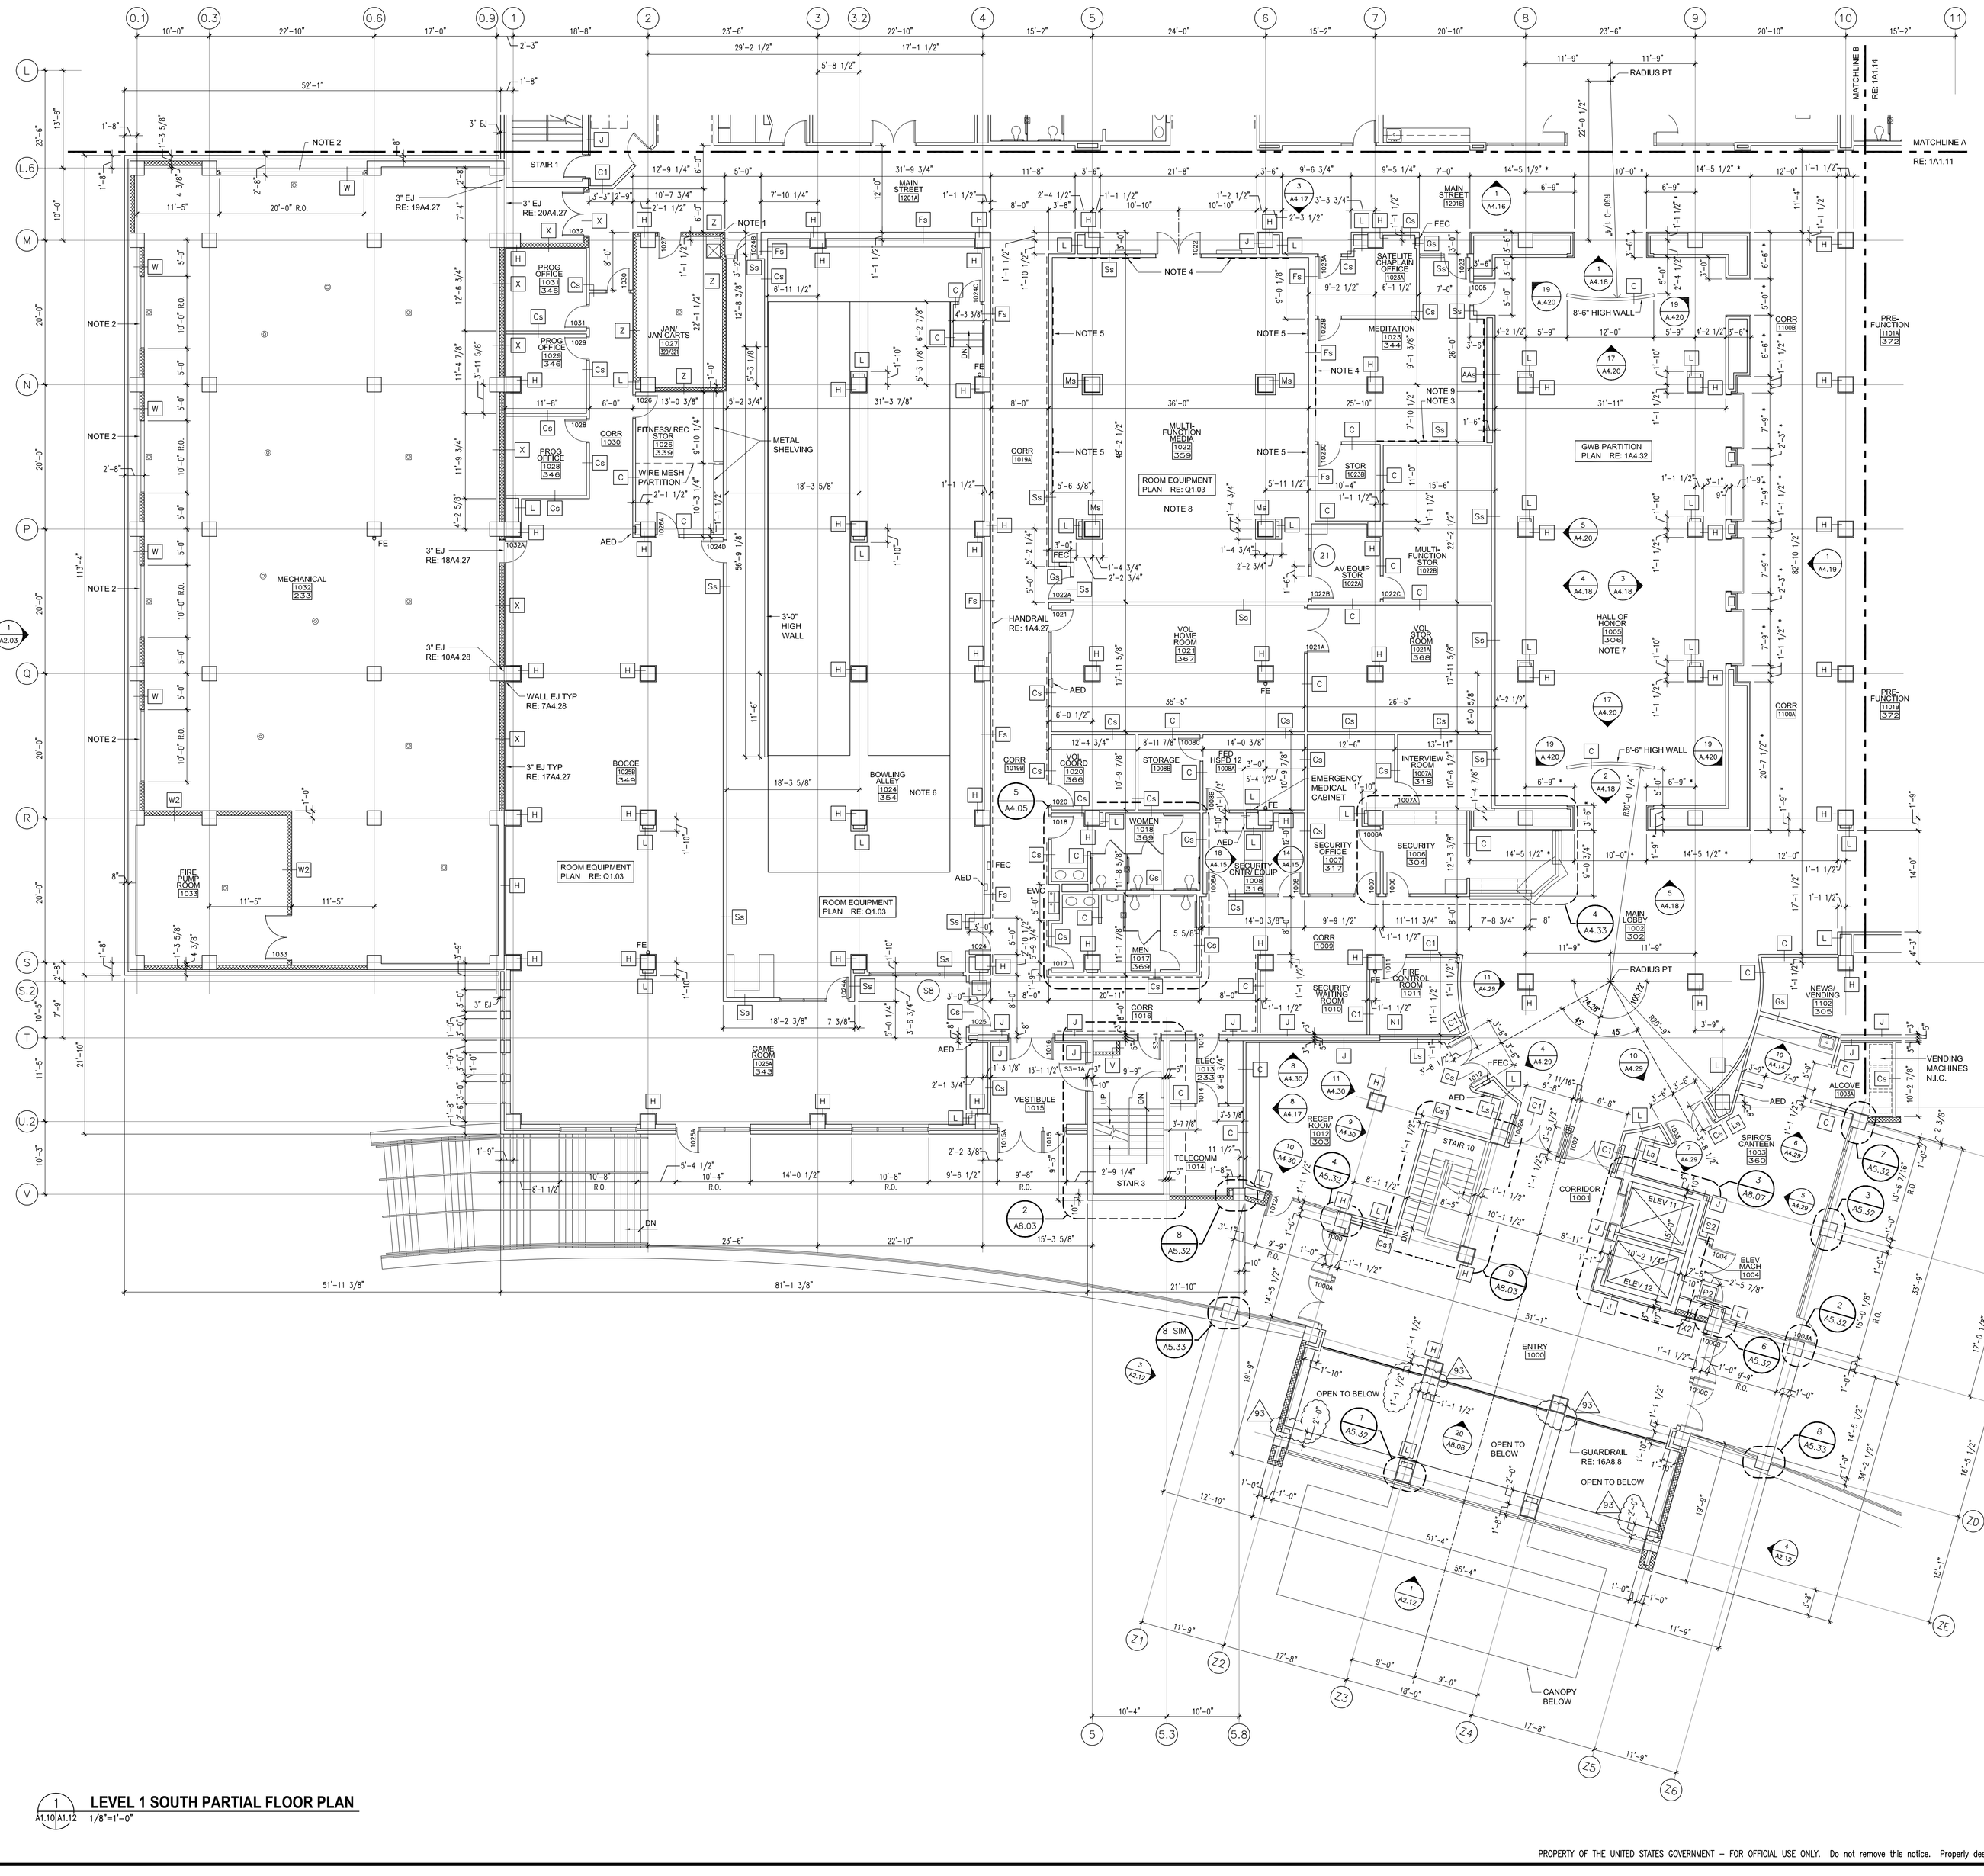

1 / A1.10 A1.12 **LEVEL 1 SOUTH PARTIAL FLOOR PLAN**
1/8"=1'-0"

PROPERTY OF THE UNITED STATES GOVERNMENT – FOR OFFICIAL USE ONLY. Do not remove this notice. Properly destroy documents when no longer needed.

GENERAL SERVICES ADMINISTRATION
77 FORSYTH STREET
SUITE 600
ATLANTA, GA 30303
TEL: (404)331-3200

PROJECT MANAGEMENT CONSULTANT TO THE GENERAL SERVICES ADMINISTRATION

YATES CONSTRUCTION

SFCS Architecture Engineering Planning Interiors

URS CORPORATION
2020 K ST, NW
SUITE 300
WASHINGTON D.C. 20006

GENERAL NOTES

NOTE 1: ALL INTERIOR PARTITION DIMENSIONS ARE TO FACE OF GWB, DIMENSIONS W/ ASTERISK (*) ARE TO FINISHED FACE OF GRANITE.

PLAN NOTES

NOTE 1: PROVIDE MOP HOLDER IN ALL JANITORS CLOSETS. SEE PUBLIC TOILET ACCESSORY SCHEDULE.

NOTE 2: WALL LOUVER, RE: MECHANICAL DRAWINGS

NOTE 3: PROVIDE 10' L X 8' H ACOUSTIC WALL PANEL. MOUNT TOP OF PANEL @ CEILING LINE.

NOTE 4: PROVIDE 10' L X 4' H ACOUSTIC WALL PANEL. MOUNT TOP OF PANEL @ CEILING LINE.

NOTE 5: PROVIDE 8' L X 4' H ACOUSTIC WALL PANEL. MOUNT TOP OF PANEL @ CEILING LINE.

NOTE 6: REFER TO 1A4.25 FOR BOWLING ALLEY SLAB RECESS PLAN.

NOTE 7: REFER TO SHEETS A4.18 & A4.20 FOR DISPLAY SYSTEMS.

NOTE 8: PROVIDE BUMPER RAIL ON ALL WALLS AND COLUMN ENCLOSURES. RE: 12A4.30

NOTE 9: 8' H ACOUSTIC WALL PANEL FULL WIDTH. MOUNT TOP OF PANEL @ CEILING LINE.

CERTIFICATIONS

COMMONWEALTH OF VIRGINIA
KEVIN DUD RICK
Lic. No. 0650
ARCHITECT

KEY PLAN

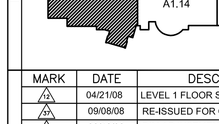

REVISION NOTES

MARK	DATE	DESCRIPTION
1	04/21/08	LEVEL 1 FLOOR SLAB PENETRATION
2	09/08/08	RE-ISSUED FOR CONSTRUCTION
3	09/18/08	DIM ADJUSTMENTS FOR RFI# 153
4	10/10/08	EXT DIMS, DOORS & WINDOW REV
5	11/04/08	COORDINATION ADJUSTMENTS
6	12/02/08	CIVIL, STRUCT AND ARCH REV.
A	01/14/09	ARCHITECTURAL & MEP REVISIONS
A1	07/22/09	ARCHITECTURAL REVISIONS
A1	12/17/09	FRONT ENTRY REVISIONS

GRAPHIC SCALE

0 4' 8' 16'

CONTRACTORS

A/E CON. NO.	GS-04P-07-EX-C-0099
A/E TASK NO.	
CONS. CONTR.	
CONS. WORK	
PRIME A/E	
SUB A/E	
CONSTR. CON.	

BUILDING

NAME	ARMED FORCES RETIREMENT HOME
STREET	1800 BEACH DRIVE
CITY/ST./ZIP	GULFPORT, MS 39507
BUILDING NO.	
OTHER	
BUILDING NOs.	
FACILITY CODE	

PROJECT

PROJECT TITLE	ARMED FORCES RETIREMENT HOME GULFPORT, MISSISSIPPI
PROJECT DESCRIPTION	NEW CONSTRUCTION
PROJECT NO.	31942982
GSA PM	STEVEN SMITH
SUBMISSION	ISSUED FOR CONSTRUCTION
SUB. DATE	09/08/2008

DRAWING

DRAWING TITLE	LEVEL 1 – SOUTH PARTIAL FLOOR PLAN
FILE NAME	A-112-N0095730.dwg
FLOOR NO.	1
DRAWN BY	MCF DATE DRAFTED: 09/08/2008
CHECKED BY	DPJ SHEET SIZE: 34 X 44
DRAWING NO.	A 1 12 (DISCIPLINE SHEET TYPE SEQUENCE)
SHEET	---- OF 213

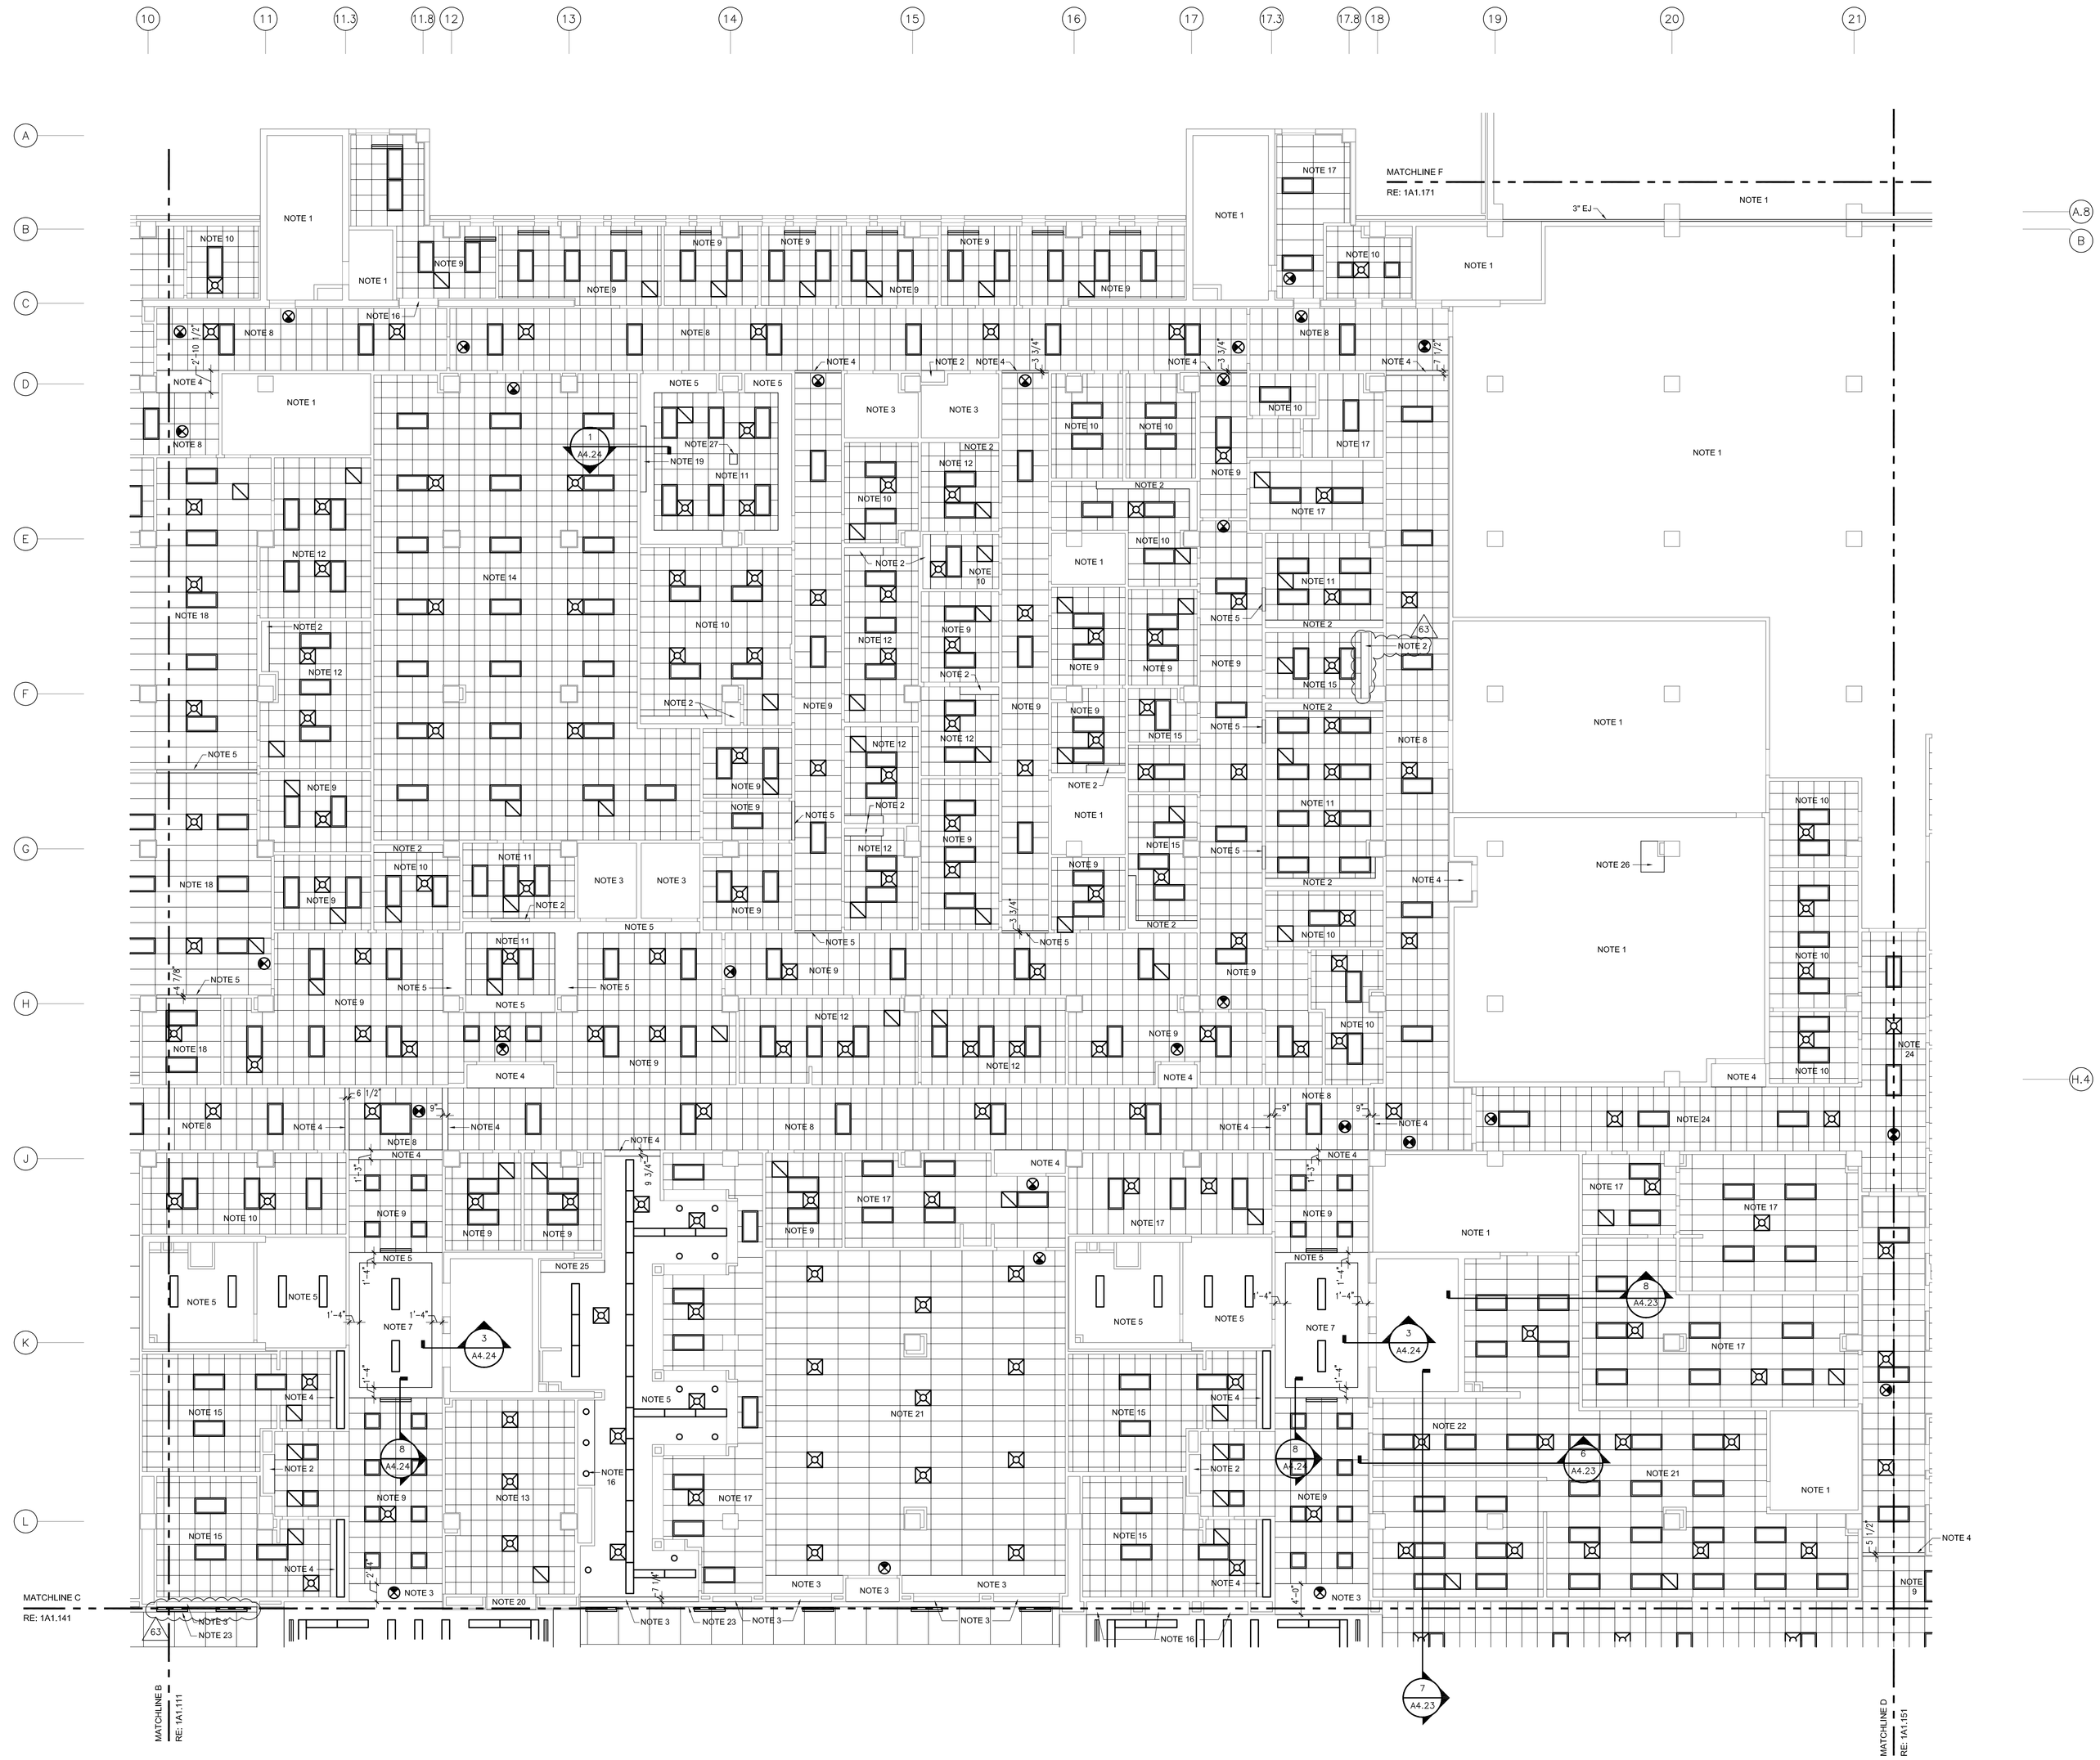

1 LEVEL 1 NORTH REFLECTED CEILING PLAN
A1.131 1/8"=1'-0"

PLAN NORTH

PROPERTY OF THE UNITED STATES GOVERNMENT – FOR OFFICIAL USE ONLY. Do not remove this notice. Properly destroy documents when no longer needed.

GENERAL SERVICES ADMINISTRATION
77 FORSYTH STREET
SUITE 600
ATLANTA, GA 30303
TEL: (404)331-3200

PROJECT MANAGEMENT CONSULTANT TO THE GENERAL SERVICES ADMINISTRATION

YATES CONSTRUCTION

SFCS Architecture Engineering Planning Interiors

URS CORPORATION
2020 K ST, NW
SUITE 300
WASHINGTON D.C. 20006

REFLECTED CEILING PLAN LEGEND

- 2 x 2 FLUORESCENT LIGHT FIXTURE
- 2 x 4 FLUORESCENT LIGHT FIXTURE
- 1 x 4 FLUORESCENT LIGHT FIXTURE
- RECESSED DOWNLIGHT
- EXIT SIGN (CEILING MOUNTED)
- DIFFUSER (SUPPLY) RE: MECH
- RETURN REGISTER RE: MECH

CEILING NOTES

NOTE 1: EXPOSED STRUCTURE
NOTE 2: GWB @ 7'-0" AFF
NOTE 3: GWB @ 8'-0" AFF
NOTE 4: GWB @ 7'-11" AFF
NOTE 5: GWB @ 8'-11" AFF
NOTE 6: GWB @ 10'-0" AFF
NOTE 7: GWB @ 9'-11" AFF
NOTE 8: ACT-1 @ 8'-0" AFF
NOTE 9: ACT-1 @ 9'-0" AFF
NOTE 10: ACT-2 @ 9'-0" AFF
NOTE 11: ACT-3 @ 9'-0" AFF
NOTE 12: ACT-3 @ 8'-6" AFF
NOTE 13: ACT-3 @ 10'-0" AFF
NOTE 14: ACT-2 @ 10'-0" AFF
NOTE 15: ACT-4 @ 8'-0" AFF
NOTE 16: GWB @ 7'-2" AFF
NOTE 17: ACT-6 @ 9'-0" AFF
NOTE 18: ACT-7 @ 9'-0" AFF
NOTE 19: RECESSED PROJECTION SCREEN
NOTE 20: GRANITE SOFFIT @ 7'-2" AFF
NOTE 21: ACT-6 @ 10'-0" AFF
NOTE 22: SPECIAL ISOLATED CEILING ASSEMBLY ABOVE SUSPENDED CEILING. REFER TO SHEET A1.10A FOR LOCATION.
NOTE 23: 8" REVEAL
NOTE 24: ACT-2 @ 8'-0" AFF
NOTE 25: GWB @ 6'-9" AFF
NOTE 26: GWB ENCLOSURE AROUND ROOF DRAIN PIPING.
NOTE 27: CEILING MOUNTED PROJECTOR (N.I.C.)

CERTIFICATIONS

COMMONWEALTH OF VIRGINIA
CURTIS R. JENNINGS, JR.
Lic. No. 3304
ARCHITECT

KEY PLAN

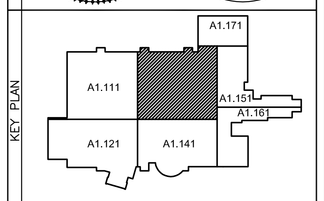

REVISION NOTES

MARK	DATE	DESCRIPTION
A	09/08/08	ISSUED FOR CONSTRUCTION
A1	01/14/09	ARCHITECTURAL & MEP REVISIONS

GRAPHIC SCALE

0 4' 8' 16'

CONTRACTORS

A/E CON. NO.	GS-04P-07-EX-C-0099
A/E TASK NO.	
CONS. CONTR.	
CONS. WORK	
PRIME A/E	
SUB A/E	
CONSTR. CON.	

BUILDING

NAME	ARMED FORCES RETIREMENT HOME
STREET	1800 BEACH DRIVE
CITY/ST./ZIP	GULFPORT, MS 39507
BUILDING NO.	
OTHER	
BUILDING NOs.	
FACILITY CODE	

PROJECT

PROJECT TITLE	ARMED FORCES RETIREMENT HOME GULFPORT, MISSISSIPPI
PROJECT DESCRIPTION	NEW CONSTRUCTION
PROJECT NO.	31942982
GSA PM	STEVEN SMITH
SUBMISSION	ISSUED FOR CONSTRUCTION
SUB. DATE	09/08/2008

DRAWING

DRAWING TITLE	LEVEL 1 – NORTH REF CLG PLAN
FILE NAME	A-1131-N0095730.dwg
FLOOR NO.	1
DRAWN BY	MGF
DATE DRAFTED	09/08/2008
CHECKED BY	DPJ
SHEET SIZE	34 X 44
DRAWING NO.	A 1 131 (DISCIPLINE SHEET TYPE SEQUENCE)
SHEET	OF

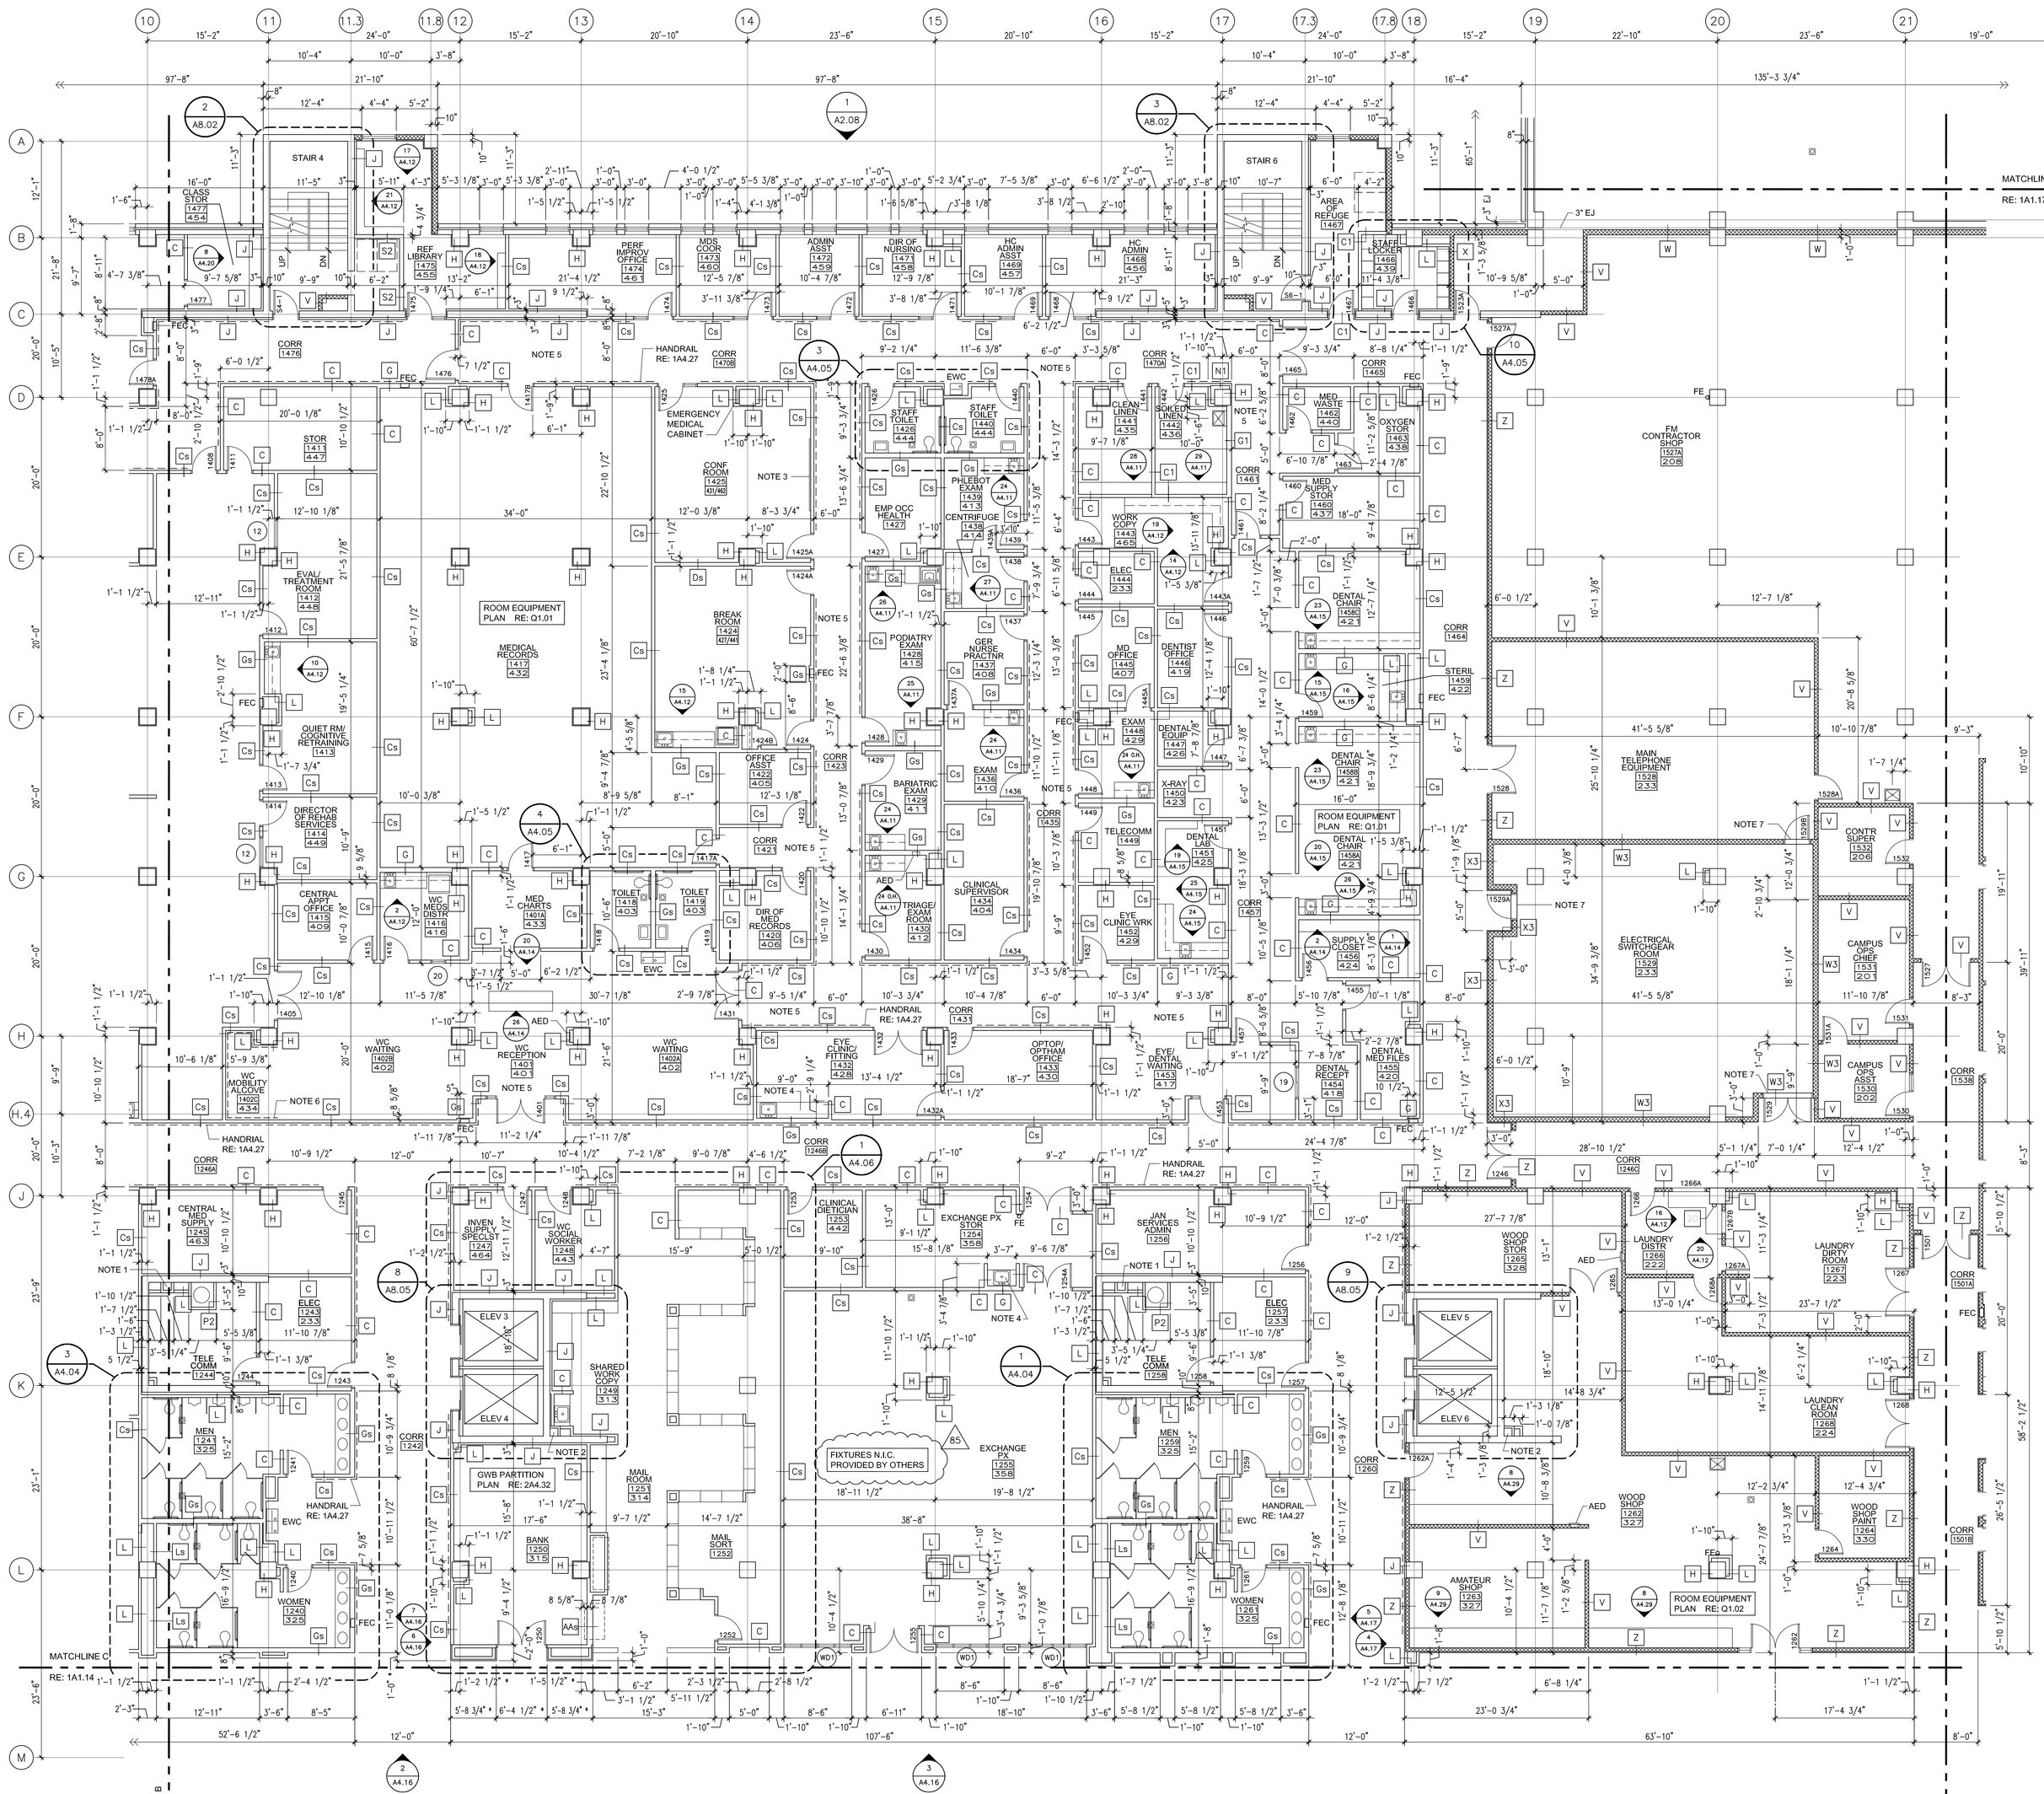

LEVEL 1 NORTH PARTIAL FLOOR PLAN

1/8"=1'-0"

PLAN NORTH

PROPERTY OF THE UNITED STATES GOVERNMENT – FOR OFFICIAL USE ONLY. Do not remove this notice. Properly destroy documents when no longer needed.

GENERAL SERVICES ADMINISTRATION
77 FORSYTH STREET
SUITE 600
ATLANTA, GA 30303
TEL: (404)331-3200

PROJECT MANAGEMENT CONSULTANT TO THE GENERAL SERVICES ADMINISTRATION

YATES CONSTRUCTION

SFCS Architecture Engineering Planning Interiors

URS CORPORATION
2020 K ST, NW
SUITE 300
WASHINGTON D.C. 20006

GENERAL NOTES

NOTE 1: ALL INTERIOR PARTITION DIMENSIONS ARE TO FACE OF GWB, DIMENSIONS W/ ASTERISK (*) ARE TO FINISHED FACE OF GRANITE.

PLAN NOTES

NOTE 1: 12"x12" CLEAR SHAFT W/ PARTITION TYPE P2.

NOTE 2: 12"x12" CLEAR SHAFT W/ PARTITION TYPE P2.

NOTE 3: PROVIDE 10" L X 4' H WALL MOUNTED WHITEBOARD. MOUNT BOTTOM @ 2'-10" AFF.

NOTE 4: CASEWORK AND SINK BY OTHERS. PROVIDE PLUMBING ROUGH-IN ONLY.

NOTE 5: ALL OUTSIDE CORNERS SHALL HAVE CORNER GUARDS.

NOTE 6: PROVIDE WALL BUMPERS. RE: 12A4.30

NOTE 7: 4" HIGH CONCRETE CURB.

CERTIFICATIONS

COMMONWEALTH OF VIRGINIA
KERI LYNN HICK
Lic. No. 0402
ARCHITECT

KEY PLAN

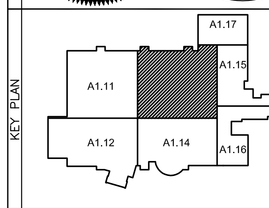

REVISION NOTES

MARK	DATE	DESCRIPTION
1	04/21/08	LEVEL 1 FLOOR SLAB PENETRATION
2	09/08/08	RE-ISSUED FOR CONSTRUCTION
3	10/10/08	EXT DIMS, DOORS & WINDOWS REV
4	01/14/09	ARCHITECTURAL & MEP REVISIONS
5	08/28/09	ARCHITECTURAL REVISIONS

GRAPHIC SCALE

0 4' 8' 16'

CONTRACTORS

A/E CON. NO.	GS-04P-07-EX-C-0099
A/E TASK NO.	
CONS. CONTR.	
CONS. WORK	
PRIME A/E	
SUB A/E	
CONSTR. CON.	

BUILDING

NAME	ARMED FORCES RETIREMENT HOME
STREET	1800 BEACH DRIVE
CITY/ST./ZIP	GULFPORT, MS 39507
BUILDING NO.	
OTHER BUILDING NOs.	
FACILITY CODE	

PROJECT

PROJECT TITLE	ARMED FORCES RETIREMENT HOME GULFPORT, MISSISSIPPI
PROJECT DESCRIPTION	NEW CONSTRUCTION
PROJECT NO.	31942982
GSA PM	STEVEN SMITH
SUBMISSION	ISSUED FOR CONSTRUCTION
SUB. DATE	09/08/2008

DRAWING

DRAWING TITLE	LEVEL 1 – NORTH PARTIAL FLOOR PLAN
FILE NAME	A-113-N0095730.dwg
FLOOR NO.	1
DRAWN BY	MGF
DATE DRAFTED	09/08/2008
CHECKED BY	DPJ
SHEET SIZE	34 X 44

DRAWING NO. A 1 13
DISCIPLINE SHEET TYPE SEQUENCE
SHEET ---- OF 213

1 LEVEL 1 SOUTH REFLECTED CEILING PLAN
A1.141 1/8"=1'-0"

PLAN NORTH

PROPERTY OF THE UNITED STATES GOVERNMENT – FOR OFFICIAL USE ONLY. Do not remove this notice. Properly destroy documents when no longer needed.

GENERAL SERVICES ADMINISTRATION
77 FORSYTH STREET
SUITE 600
ATLANTA, GA 30303
TEL: (404)331-3200

PROJECT MANAGEMENT CONSULTANT TO THE GENERAL SERVICES ADMINISTRATION

YATES CONSTRUCTION

SFCS Architecture Engineering Planning Interiors

URS CORPORATION
2020 K ST, NW
SUITE 300
WASHINGTON D.C. 20006

REFLECTED CEILING PLAN LEGEND

- 2 x 2 FLUORESCENT LIGHT FIXTURE
- 2 x 4 FLUORESCENT LIGHT FIXTURE
- 1 x 4 FLUORESCENT LIGHT FIXTURE
- RECESSED DOWNLIGHT
- EXIT SIGN (CEILING MOUNTED)
- DIFFUSER (SUPPLY) RE: MECH
- RETURN REGISTER RE: MECH

CEILING NOTES

NOTE 1:	EXPOSED STRUCTURE
NOTE 2:	GWB @ 7'-2" AFF
NOTE 3:	GWB @ 8'-0" AFF
NOTE 4:	GWB @ 8'-2" AFF
NOTE 5:	GWB @ 8'-11" AFF
NOTE 6:	GWB @ 10'-0" AFF
NOTE 7:	GWB @ 11'-0" AFF
NOTE 8:	GWB @ 12'-0" AFF
NOTE 9:	ACT-1 @ 9'-0" AFF
NOTE 10:	ACT-3 @ 10'-1" AFF
NOTE 11:	ACT-3 @ 11'-1" AFF
NOTE 12:	SLOPING GWB
NOTE 13:	ACT-4 @ 8'-6" AFF
NOTE 14:	ACT-6 @ 9'-0" AFF
NOTE 15:	ACT-8 @ 9'-0" AFF
NOTE 16:	ACT-8 @ 10'-0" AFF
NOTE 17:	ACT-9 @ 9'-0" AFF
NOTE 18:	RECESSED PROJECTION SCREEN
NOTE 19:	ORGANIZING CHANNEL FOR LIGHTS
NOTE 20:	SPECIAL ISOLATED CEILING ASSEMBLY ABOVE SUSPENDED CEILING. REFER TO SHEET A1.10A FOR LOCATION.
NOTE 21:	ACT-12 SLOPING WOOD CLAD PANELS
NOTE 22:	8" REVEAL
NOTE 23:	ACOUSTIC WALL PANELS MOUNTED TO GWB CEILING OVER ENTIRE GWB CEILING AREA.
NOTE 24:	GWB @ 8'-10" AFF
NOTE 25:	GWB @ 9'-10 AFF
NOTE 26:	CEILING MOUNTED PROJECTOR (N.I.C.)
NOTE 27:	SLAB ABOVE

CERTIFICATIONS

COMMONWEALTH OF VIRGINIA
CURTIS R. JENNINGS, JR.
Lic. No. 3304
ARCHITECT

KEY PLAN

REVISION NOTES

MARK	DATE	DESCRIPTION
2	09/08/08	ISSUED FOR CONSTRUCTION
3	01/14/09	ARCHITECTURAL & MEP REVISIONS

GRAPHIC SCALE

0 4' 8' 16'

CONTRACTORS

A/E CON. NO.	GS-04P-07-EX-C-0099
A/E TASK NO.	
CONS. CONTR.	
CONS. WORK	
PRIME A/E	
SUB A/E	
CONSTR. CON.	

BUILDING

NAME	ARMED FORCES RETIREMENT HOME
STREET	1800 BEACH DRIVE
CITY/ST./ZIP	GULFPORT, MS 39507
BUILDING NO.	
OTHER BUILDING NOs.	
FACILITY CODE	

PROJECT

PROJECT TITLE	ARMED FORCES RETIREMENT HOME GULFPORT, MISSISSIPPI
PROJECT DESCRIPTION	NEW CONSTRUCTION
PROJECT NO.	31942982
GSA PM	STEVEN SMITH
SUBMISSION	ISSUED FOR CONSTRUCTION
SUB. DATE	09/08/2008

DRAWING

DRAWING TITLE	LEVEL 1 – SOUTH REF CLG PLAN
FILE NAME	A-1141-N0095730.dwg
FLOOR NO.	1
DRAWN BY	MGF DATE DRAFTED: 09/08/2008
CHECKED BY	DPJ SHEET SIZE: 34 X 44
DRAWING NO.	A 1 141
	DISCIPLINE SHEET TYPE SEQUENCE
	SHEET OF

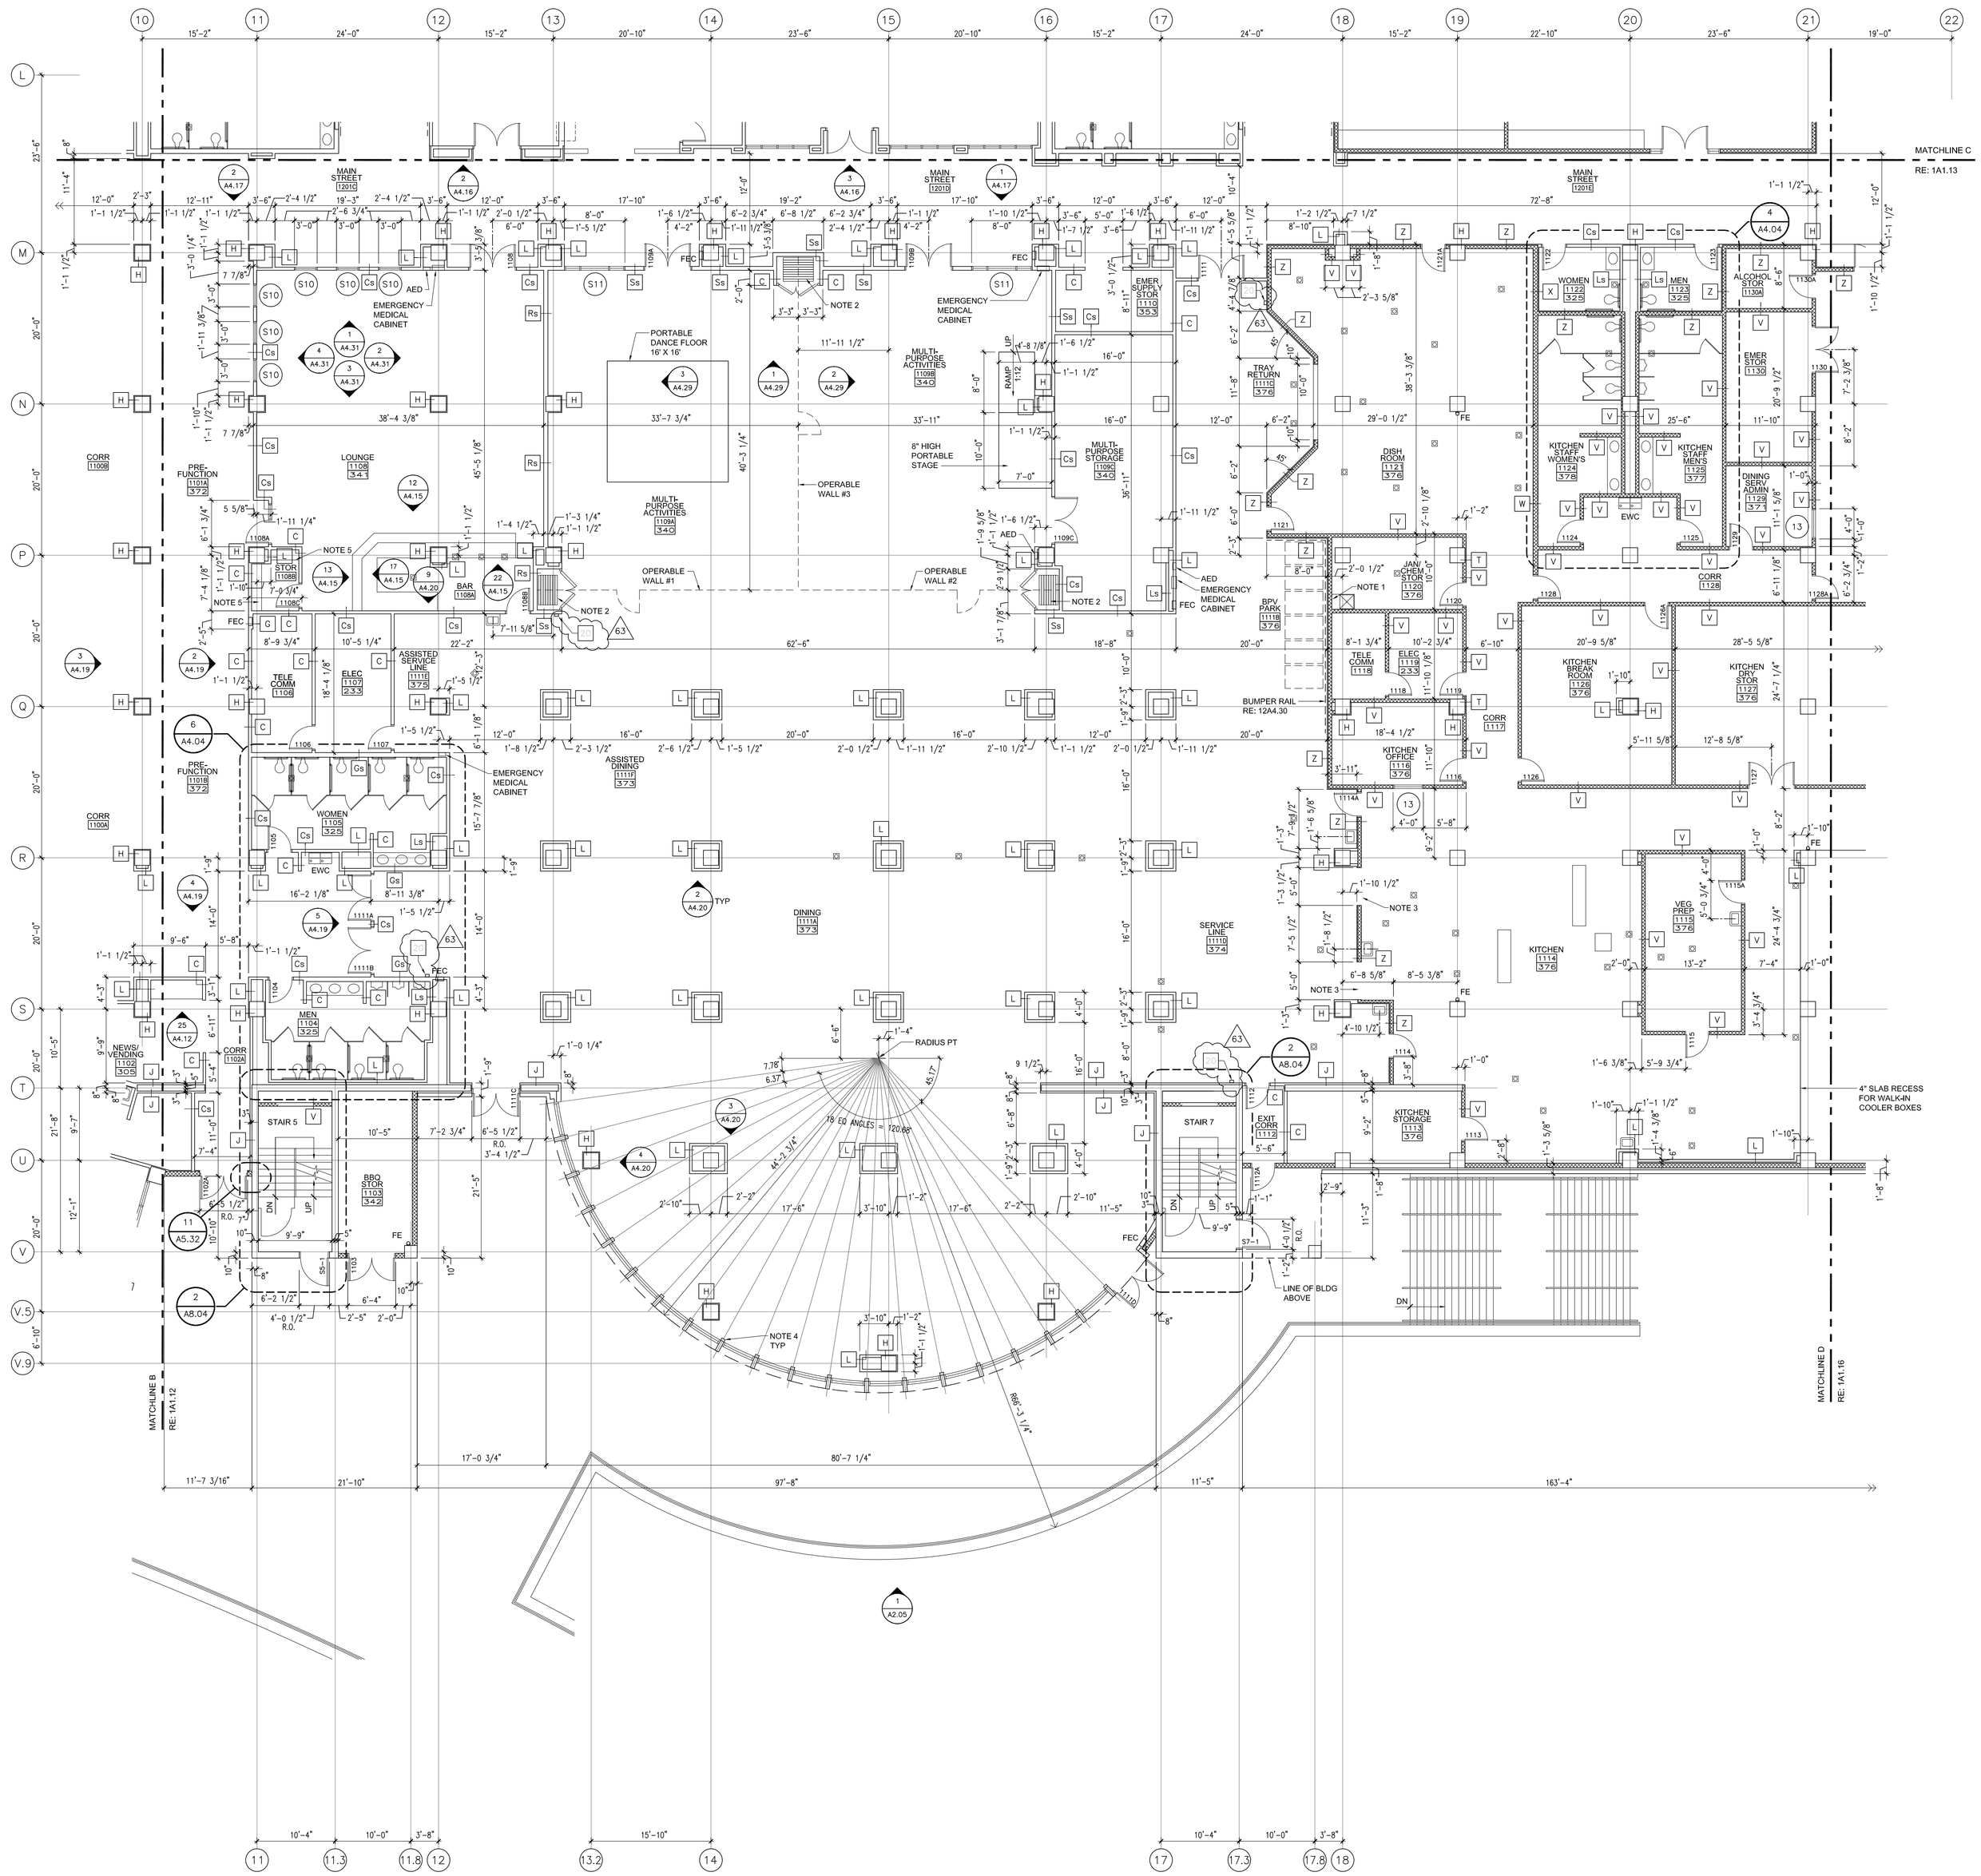

1 A1.10|A1.14 LEVEL 1 SOUTH PARTIAL FLOOR PLAN

1/8"=1'-0"

PLAN NORTH

PROPERTY OF THE UNITED STATES GOVERNMENT – FOR OFFICIAL USE ONLY. Do not remove this notice. Properly destroy documents when no longer needed.

GENERAL SERVICES ADMINISTRATION
77 FORSYTH STREET
SUITE 600
ATLANTA, GA 30303
TEL: (404)331-3200

AFRH The Premier Retirement Community for America's Veterans

JACOBS
PROJECT MANAGEMENT CONSULTANT TO THE GENERAL SERVICES ADMINISTRATION

YATES CONSTRUCTION

SFCS Architecture Engineering Planning Interiors

URS CORPORATION
2020 K ST, NW
SUITE 300
WASHINGTON D.C. 20006

GENERAL NOTES

NOTE 1: ALL INTERIOR PARTITION DIMENSIONS ARE TO FACE OF GWB.

PLAN NOTES

NOTE 1: PROVIDE MOP HOLDER IN ALL JANITORS CLOSETS. SEE PUBLIC TOILET ACCESSORY SCHEDULE.

NOTE 2: ALCOVE DIMENSIONS FOR OPERABLE PANEL STACKING AREA SHALL BE AS REQUIRED BY PANEL MANUFACTURER. OPERABLE WALLS #1 & #2 HAVE 31'-0" OPENING WITH 8 PANELS TOTAL EACH (4 PAIRED HINGED SETS). WALLS SHALL JOIN TOGETHER AT CENTER OF 62'-6" OPENING. OPERABLE WALL #3 HAS 40'-3 1/4" OPENING TO INTERSECTION WITH ADJACENT WALLS WITH 10 PANELS TOTAL (5 PAIRED HINGED SETS). ALL ALCOVES HAVE POCKET DOOR CLOSURE.

NOTE 3: PROVIDE LINTEL AT HEIGHT REQUIRED FOR FOOD SERVICE EQUIPMENT OPENING. WALL CONTINUES TO STRUCTURE ABOVE.

NOTE 4: 5/8" GWB ON 3 5/8" METAL STUDS.

NOTE 5: RE: 20A4.20 FOR SHELVING.

CERTIFICATIONS

COMMONWEALTH OF VIRGINIA
CURTIS R. JENNINGS, JR.
Lic. No. 3304
ARCHITECT

KEY PLAN

REVISION NOTES

MARK	DATE	DESCRIPTION
1	04/21/08	LEVEL 1 FLOOR SLAB PENETRATION
2	09/08/08	RE-ISSUED FOR CONSTRUCTION
3	10/10/08	EXT DIMS, DOORS & WINDOWS REV
4	11/04/08	COORDINATION ADJUSTMENTS
5	01/14/09	ARCHITECTURAL & MEP REVISIONS

GRAPHIC SCALE

0 4' 8' 16'

CONTRACTORS

A/E CON. NO.	GS-04P-07-EX-C-0099
A/E TASK NO.	
CONS. CONTR.	
CONS. WORK	
PRIME A/E	
SUB A/E	
CONSTR. CON.	

BUILDING

NAME	ARMED FORCES RETIREMENT HOME
STREET	1800 BEACH DRIVE
CITY/ST./ZIP	GULFPORT, MS 39507
BUILDING NO.	
OTHER	
BUILDING NOs.	
FACILITY CODE	

PROJECT

PROJECT TITLE	ARMED FORCES RETIREMENT HOME GULFPORT, MISSISSIPPI
PROJECT DESCRIPTION	NEW CONSTRUCTION
PROJECT NO.	31942982
GSA PM	STEVEN SMITH
SUBMISSION	ISSUED FOR CONSTRUCTION
SUB. DATE	09/08/2008

DRAWING

DRAWING TITLE	LEVEL 1 – SOUTH PARTIAL FLOOR PLAN
FILE NAME	A-114-N0095730.dwg
FLOOR NO.	1
DRAWN BY	MGF DATE DRAFTED: 09/08/2008
CHECKED BY	DPJ SHEET SIZE: 34 X 44
DRAWING NO.	A 1 14 (DISCIPLINE SHEET TYPE SEQUENCE)
SHEET	---- OF 213

1 A1.151 **LEVEL 1 NORTH REFLECTED CEILING PLAN**
1/8"=1'-0"

PLAN NORTH

PROPERTY OF THE UNITED STATES GOVERNMENT – FOR OFFICIAL USE ONLY. Do not remove this notice. Properly destroy documents when no longer needed.

GENERAL SERVICES ADMINISTRATION
77 FORSYTH STREET
SUITE 600
ATLANTA, GA 30303
TEL: (404)331-3200

PROJECT MANAGEMENT CONSULTANT TO THE GENERAL SERVICES ADMINISTRATION

YATES CONSTRUCTION

SFCS Architecture Engineering Planning Interiors

URS CORPORATION
2020 K ST. NW
SUITE 300
WASHINGTON D.C. 20006

REFLECTED CEILING PLAN LEGEND

- 2 x 2 FLUORESCENT LIGHT FIXTURE
- 2 x 4 FLUORESCENT LIGHT FIXTURE
- 1 x 4 FLUORESCENT LIGHT FIXTURE
- RECESSED DOWNLIGHT
- EXIT SIGN (CEILING MOUNTED)
- DIFFUSER (SUPPLY) RE: MECH
- RETURN REGISTER RE: MECH

CEILING NOTES

NOTE 1: EXPOSED STRUCTURE
NOTE 2: GWB @ 7'-0" AFF
NOTE 3: GWB @ 8'-0" AFF
NOTE 4: GWB @ 8'-6" AFF
NOTE 5: GWB @ 7'-11" AFF
NOTE 6: ACT-1 @ 8'-0" AFF
NOTE 7: ACT-2 @ 9'-0" AFF
NOTE 8: ACT-6 @ 9'-0" AFF
NOTE 9: CUBICLE CURTAIN TRACK
NOTE 10: CUT TILE AS REQUIRED TO ALIGN W/ WALL
NOTE 11: 2 LAYERS 5/8" GWB ON 25 GAUGE METAL STUDS WITH 3 1/2" BATT INSULATION ATTACHED TO CONCRETE SLAB ABOVE.
NOTE 12: ACT-2 @ 8'-0" AFF

CERTIFICATIONS

COMMONWEALTH OF VIRGINIA
CURTIS R. JENNINGS, JR.
Lic. No. 3304
ARCHITECT

KEY PLAN

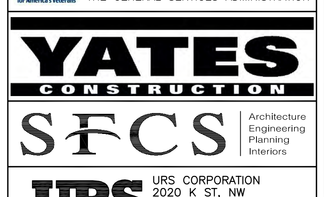

REVISION NOTES

MARK	DATE	DESCRIPTION
1	09/08/08	ISSUED FOR CONSTRUCTION

GRAPHIC SCALE

0 4' 8' 16'

CONTRACTORS

A/E CON. NO.	GS-04P-07-EX-C-0099
A/E TASK NO.	
CONS. CONTR.	
CONS. WORK	
PRIME A/E	
SUB A/E	
CONSTR. CON.	

BUILDING

NAME	ARMED FORCES RETIREMENT HOME
STREET	1800 BEACH DRIVE
CITY/ST./ZIP	GULFPORT, MS 39507
BUILDING NO.	
OTHER	
BUILDING NOs.	
FACILITY CODE	

PROJECT

PROJECT TITLE	ARMED FORCES RETIREMENT HOME GULFPORT, MISSISSIPPI
PROJECT DESCRIPTION	NEW CONSTRUCTION
PROJECT NO.	31942982
GSA PM	STEVEN SMITH
SUBMISSION	ISSUED FOR CONSTRUCTION
SUB. DATE	09/08/2008

DRAWING

DRAWING TITLE	LEVEL 1 – NORTH REF CLG PLAN
FILE NAME	A-1151-N0095730.dwg
FLOOR NO.	1
DRAWN BY	MGF DATE DRAFTED: 09/08/2008
CHECKED BY	DPJ SHEET SIZE: 34 X 44
DRAWING NO.	A 1 151
	DISCIPLINE SHEET TYPE SEQUENCE
	SHEET OF

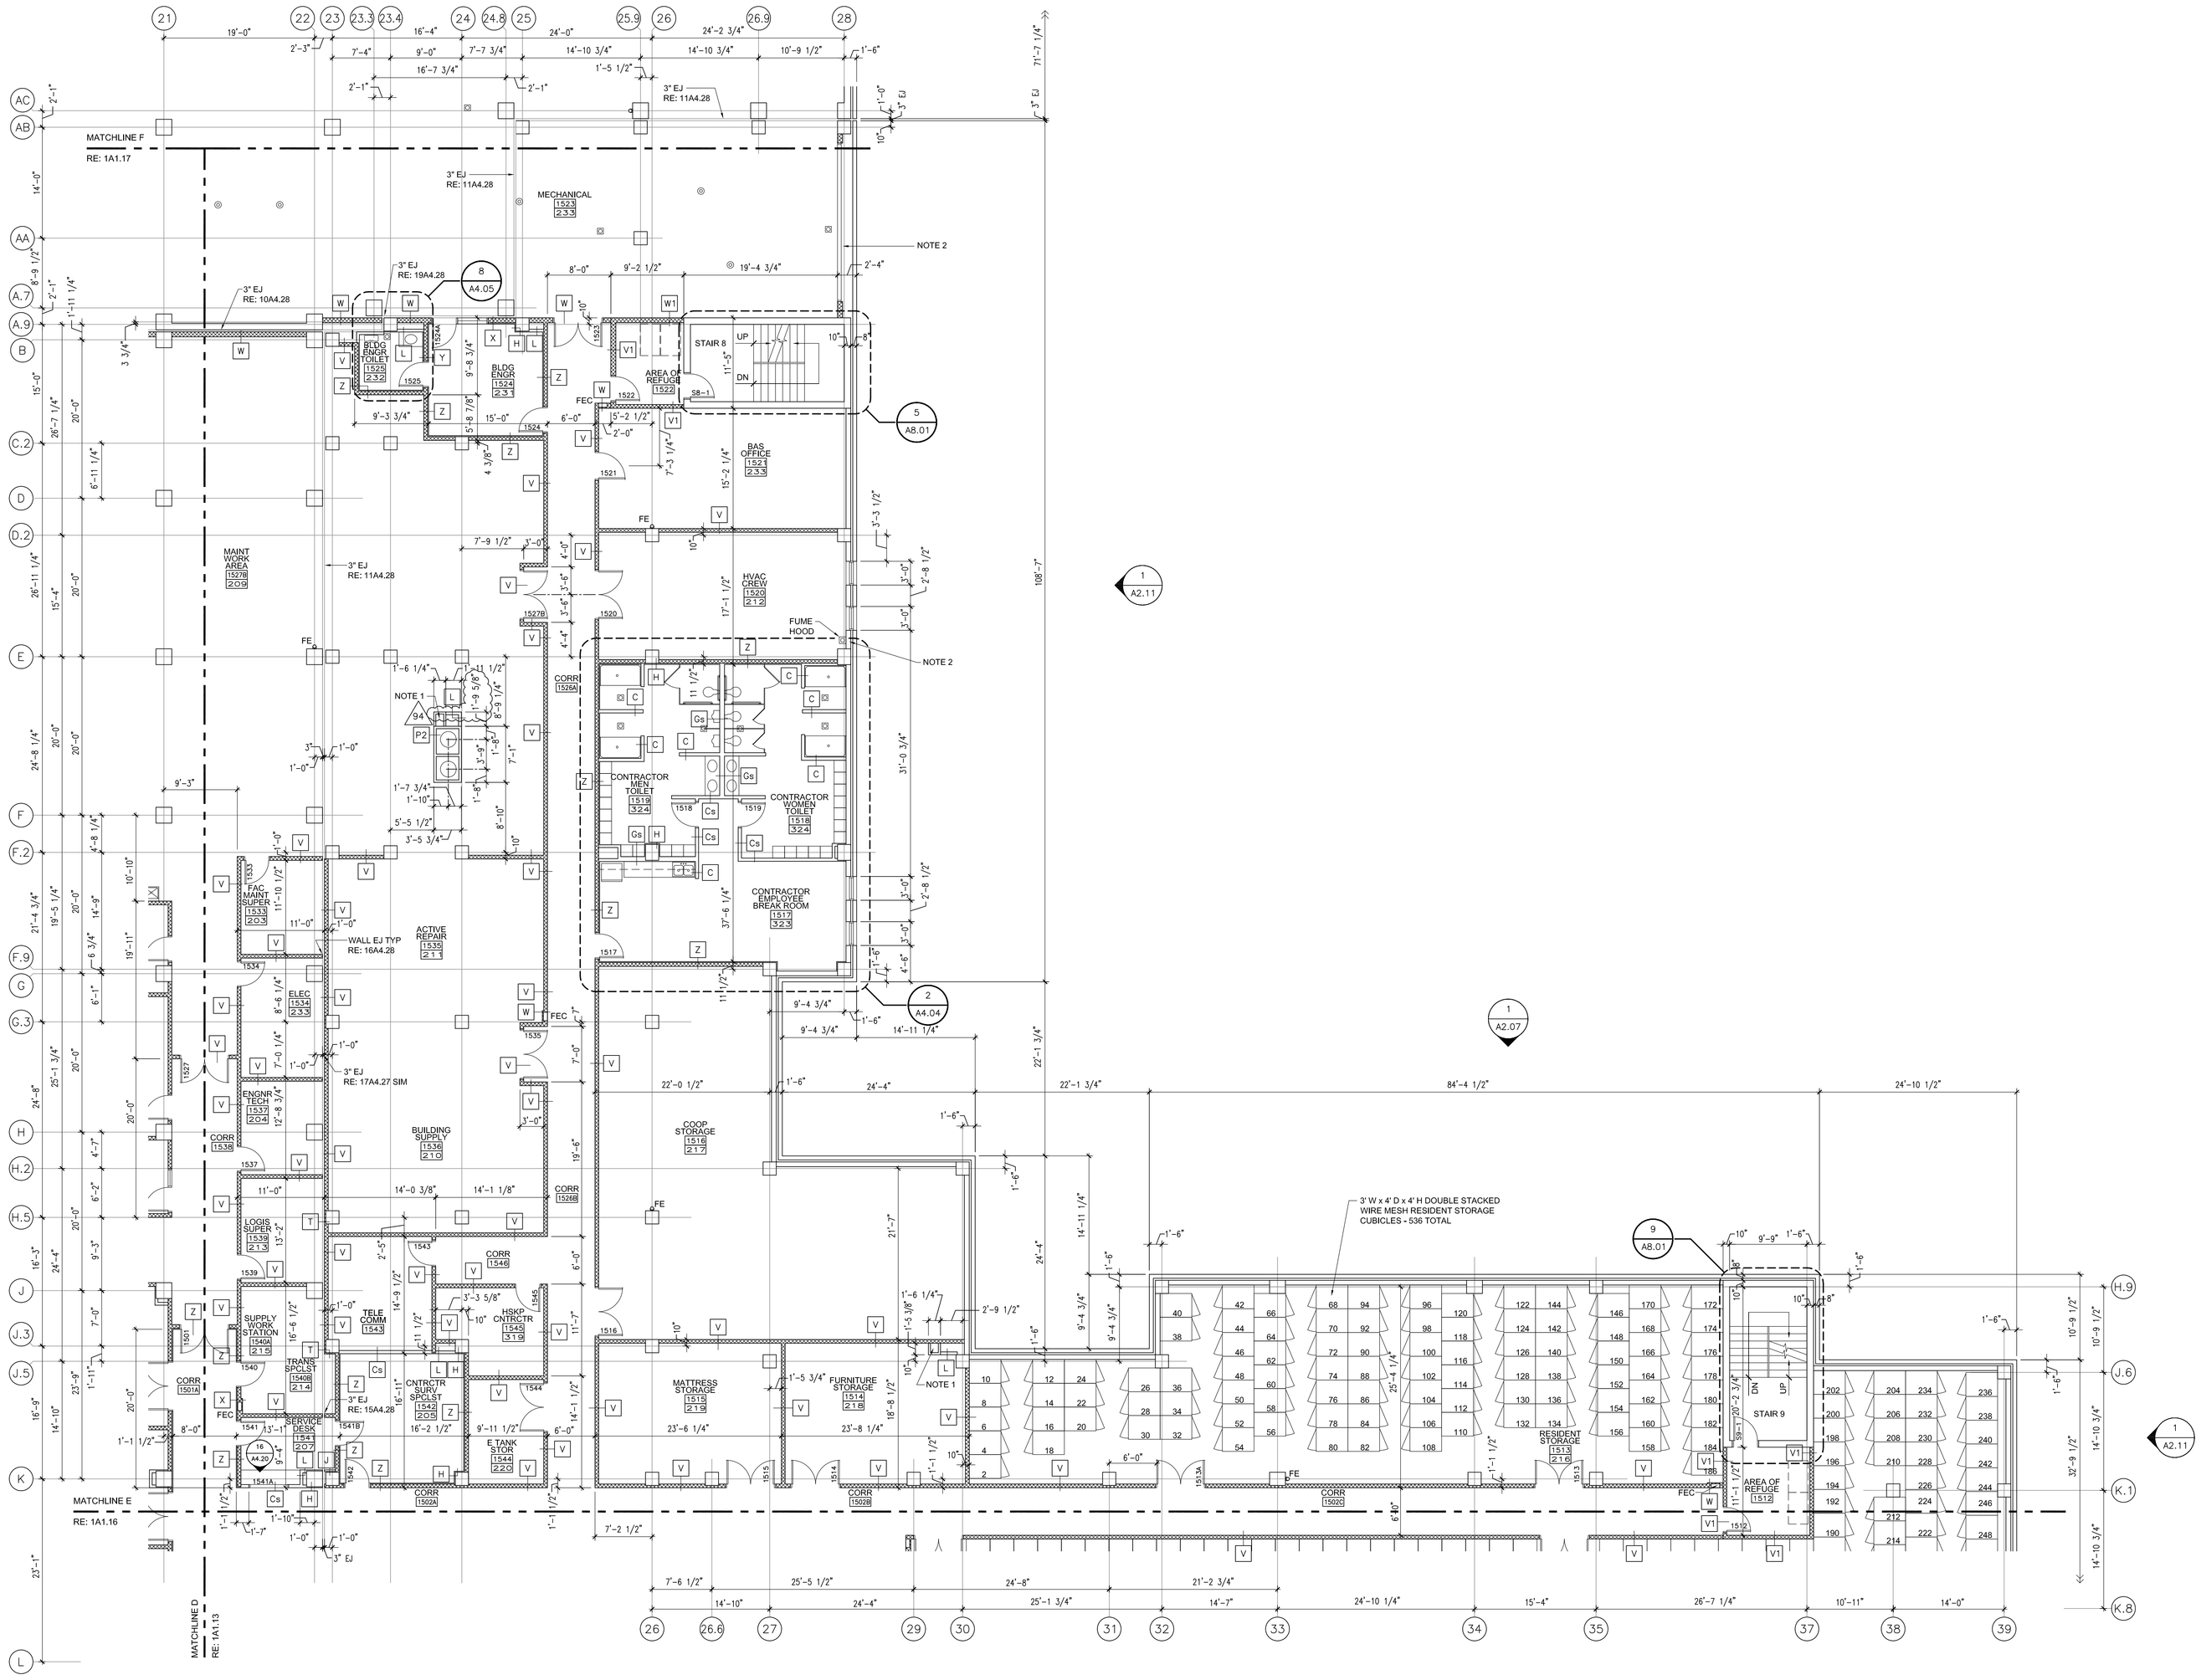

1 A1.10 A1.15 **LEVEL 1 NORTH PARTIAL FLOOR PLAN**
1/8"=1'-0"

PLAN NORTH

PROPERTY OF THE UNITED STATES GOVERNMENT – FOR OFFICIAL USE ONLY. Do not remove this notice. Properly destroy documents when no longer needed.

GSA
GENERAL SERVICES ADMINISTRATION
77 FORSYTH STREET
SUITE 600
ATLANTA, GA 30303
TEL: (404)331-3200

AFRH The Premier Retirement Community for America's Veterans
JACOBS
PROJECT MANAGEMENT CONSULTANT TO THE GENERAL SERVICES ADMINISTRATION

YATES CONSTRUCTION

SFCS Architecture Engineering Planning Interiors

URS
URS CORPORATION
2020 K ST, NW
SUITE 300
WASHINGTON D.C. 20006

GENERAL NOTES

NOTE 1: ALL INTERIOR PARTITION DIMENSIONS ARE TO FACE OF GWB.

PLAN NOTES

NOTE 1: 12"x12" CLEAR SHAFT W/ PARTITION TYPE P2.

NOTE 2: REFER TO MECHANICAL DRAWINGS AND EXTERIOR ELEVATIONS FOR DISCHARGE LOUVERS.

CERTIFICATIONS

COMMONWEALTH OF VIRGINIA
ERIC JOHN HICK
Lic. No. 0402
ARCHITECT

KEY PLAN

REVISION NOTES

MARK	DATE	DESCRIPTION
1	04/21/08	LEVEL 1 FLOOR SLAB PENETRATION
2	09/08/08	RE-ISSUED FOR CONSTRUCTION
3	10/10/08	EXT DIMS, DOORS & WINDOWS REV
4	01/14/09	ARCHITECTURAL & MEP REVISIONS
5	06/10/09	DOOR SCHED, CLG HTS & MISC REV
6	12/18/09	ARCH & FINISH SCHEDULE REV

GRAPHIC SCALE

0 4' 8' 16'

CONTRACTORS

A/E CON. NO.	GS-04P-07-EX-C-0099
A/E TASK NO.	
CONS. CONTR.	
CONS. WORK	
PRIME A/E	
SUB A/E	
CONSTR. CON.	

BUILDING

NAME	ARMED FORCES RETIREMENT HOME
STREET	1800 BEACH DRIVE
CITY/ST./ZIP	GULFPORT, MS 39507
BUILDING NO.	
OTHER	
BUILDING NOs.	
FACILITY CODE	

PROJECT

PROJECT TITLE	ARMED FORCES RETIREMENT HOME GULFPORT, MISSISSIPPI
PROJECT DESCRIPTION	NEW CONSTRUCTION
PROJECT NO.	31942982
GSA PM	STEVEN SMITH
SUBMISSION	ISSUED FOR CONSTRUCTION
SUB. DATE	09/08/2008

DRAWING

DRAWING TITLE	LEVEL 1 – NORTH PARTIAL FLOOR PLAN
FILE NAME	A-115-N0095730.dwg
FLOOR NO.	1
DRAWN BY	MGF
DATE DRAFTED	09/08/2008
CHECKED BY	DPJ
SHEET SIZE	34 X 44
DRAWING NO.	A 1 15 DISCIPLINE SHEET TYPE SEQUENCE
SHEET	---- OF 213

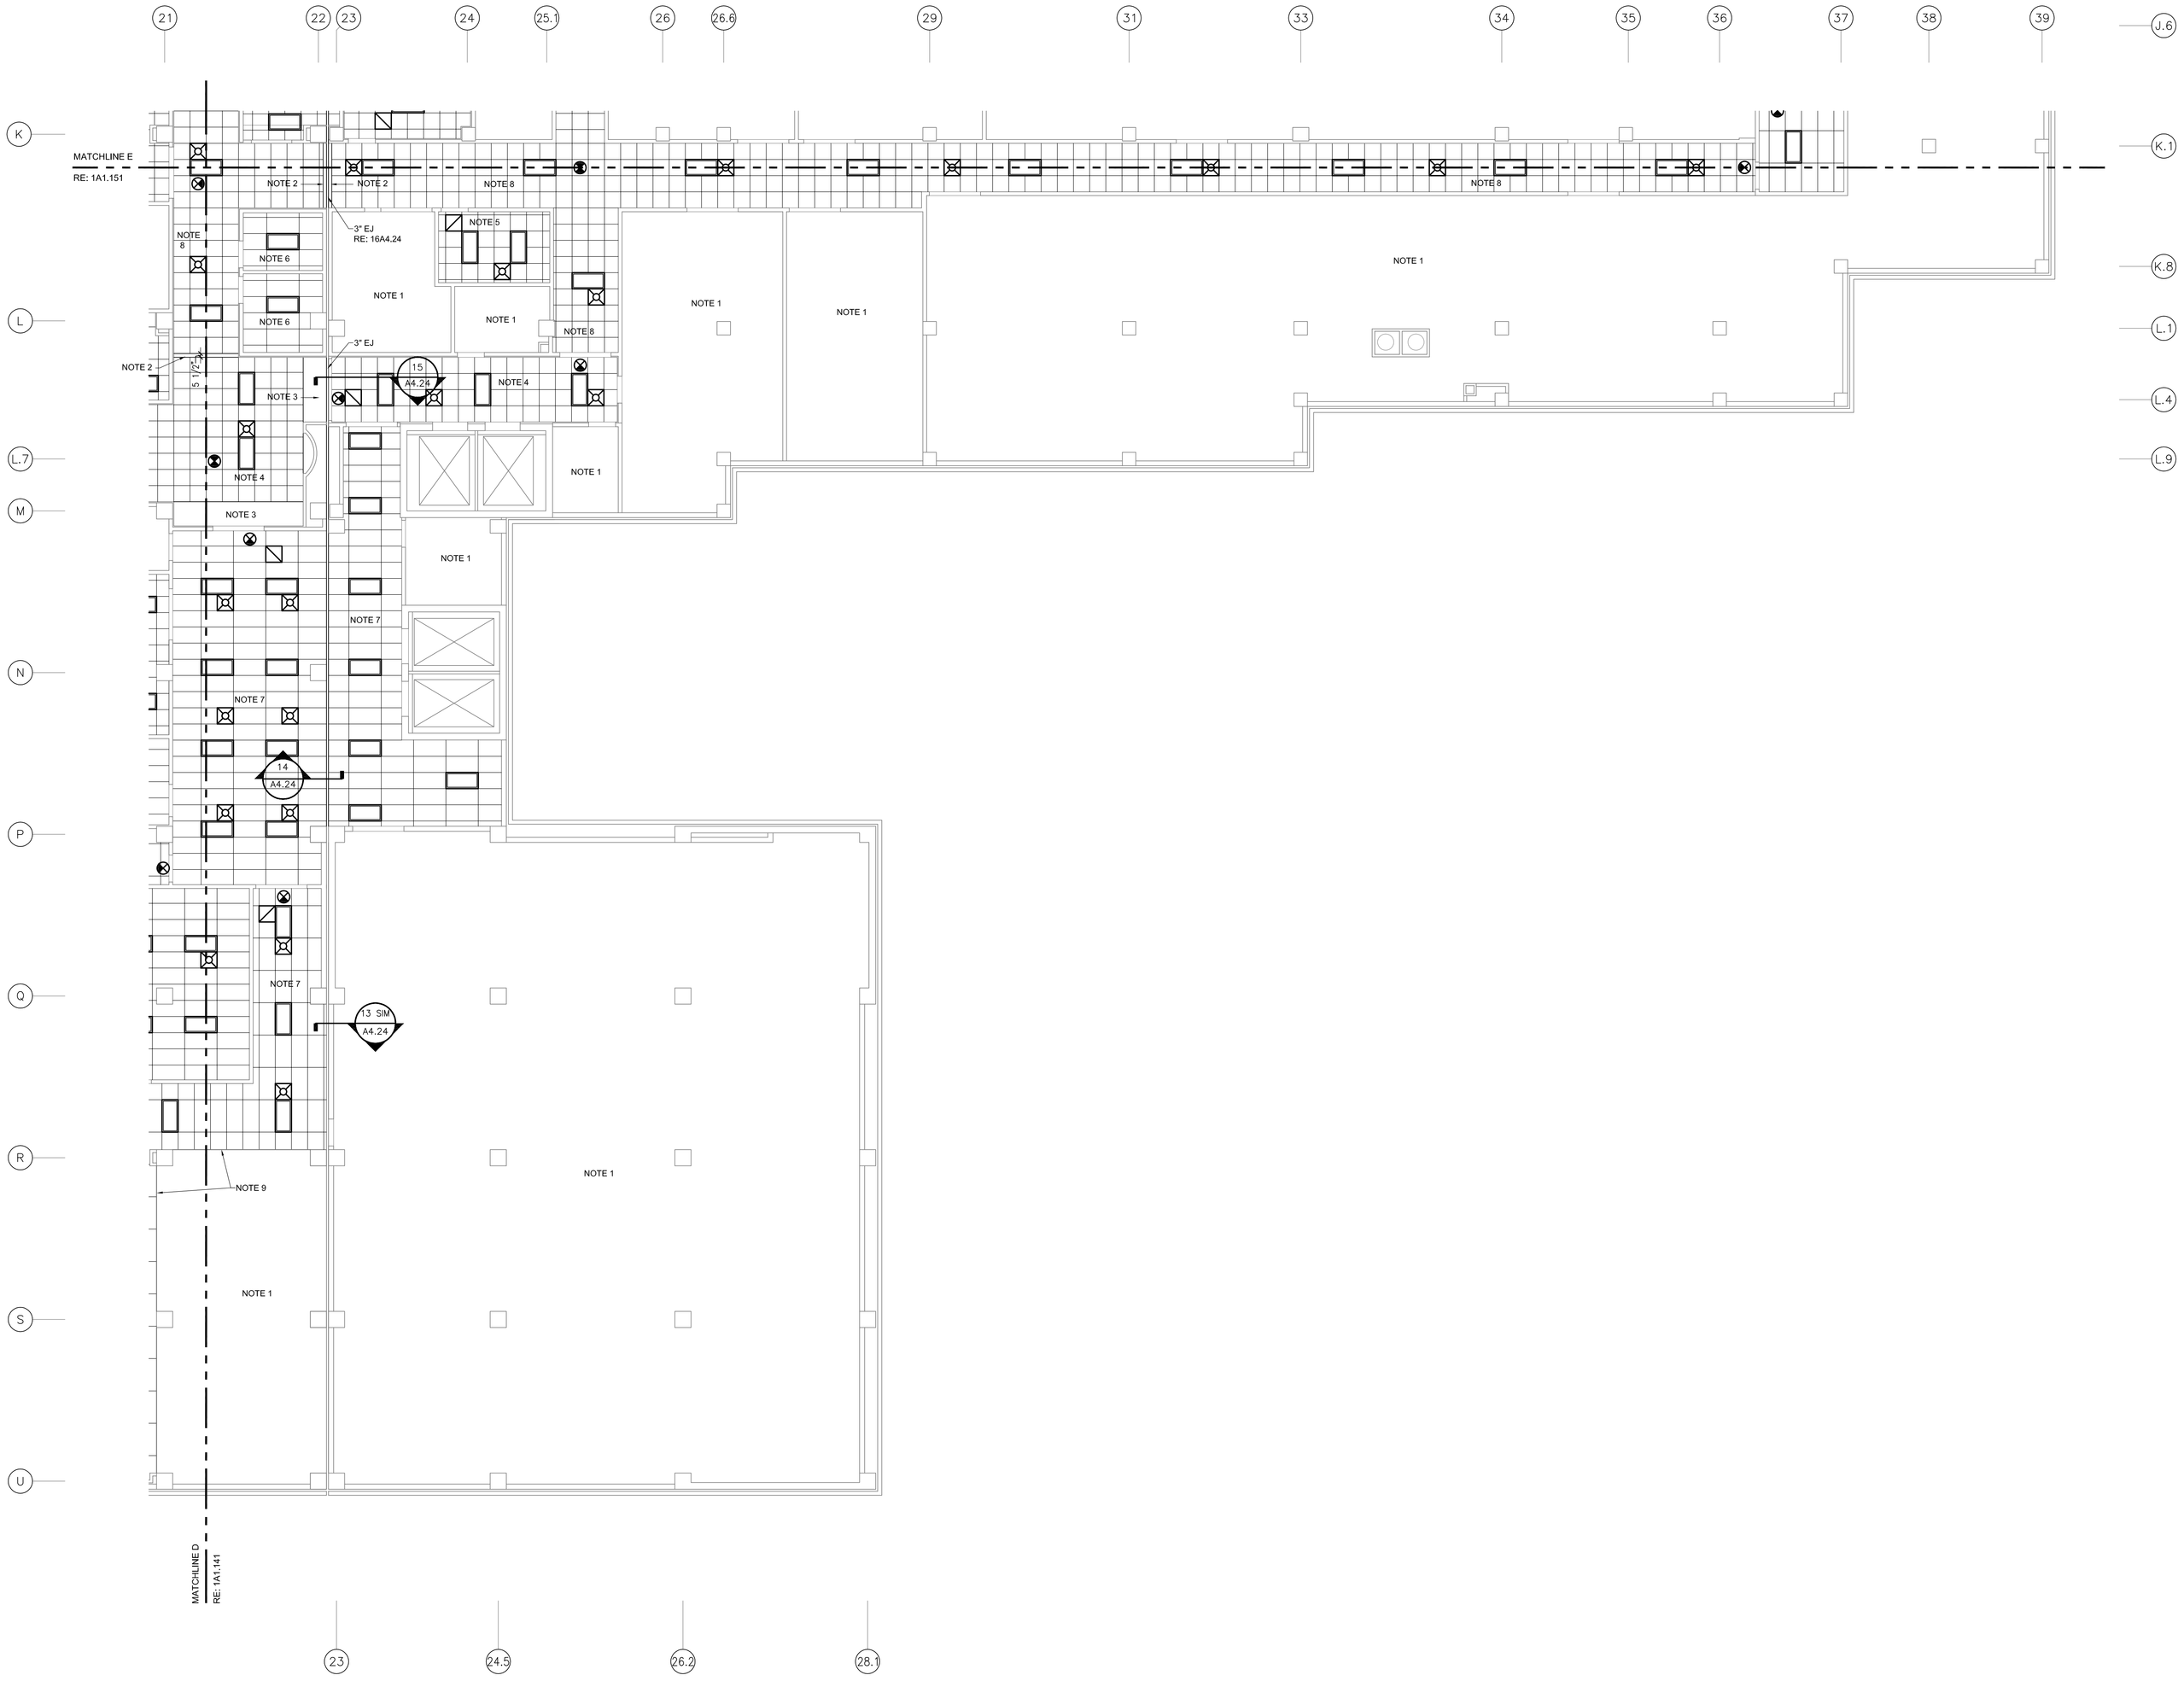

LEVEL 1 SOUTH REFLECTED CEILING PLAN

1 / A1.161 1/8"=1'-0"

PLAN NORTH

PROPERTY OF THE UNITED STATES GOVERNMENT – FOR OFFICIAL USE ONLY. Do not remove this notice. Properly destroy documents when no longer needed.

GSA
GENERAL SERVICES ADMINISTRATION
77 FORSYTH STREET
SUITE 600
ATLANTA, GA 30303
TEL: (404)331-3200

AFRH The Premier Retirement Community for America's Veterans
JACOBS
PROJECT MANAGEMENT CONSULTANT TO THE GENERAL SERVICES ADMINISTRATION

YATES CONSTRUCTION

SFCS Architecture Engineering Planning Interiors

URS
URS CORPORATION
2020 K ST. NW
SUITE 300
WASHINGTON D.C. 20006

REFLECTED CEILING PLAN LEGEND

- 2 x 2 FLUORESCENT LIGHT FIXTURE
- 2 x 4 FLUORESCENT LIGHT FIXTURE
- 1 x 4 FLUORESCENT LIGHT FIXTURE
- RECESSED DOWNLIGHT
- EXIT SIGN (CEILING MOUNTED)
- DIFFUSER (SUPPLY) RE: MECH
- RETURN REGISTER RE: MECH

CEILING NOTES

NOTE 1: EXPOSED STRUCTURE
NOTE 2: GWB @ 7'-11" AFF
NOTE 3: GWB @ 8'-11" AFF
NOTE 4: ACT-1 @ 9'-0" AFF
NOTE 5: ACT-2 @ 9'-0" AFF
NOTE 6: ACT-6 @ 9'-0" AFF
NOTE 7: ACT-8 @ 9'-0" AFF
NOTE 8: ACT-1 @ 8'-0" AFF
NOTE 9: CEILING SHALL TERMINATE AT FACE OF WALK-IN COOLER BOXES.

CERTIFICATIONS

COMMONWEALTH OF VIRGINIA
CURTIS R. JENNINGS, JR.
Lic. No. 3304
ARCHITECT

KEY PLAN

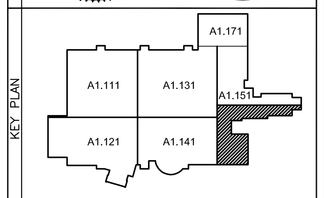

REVISION NOTES

MARK	DATE	DESCRIPTION
0A	09/08/08	ISSUED FOR CONSTRUCTION

GRAPHIC SCALE

0 4' 8' 16'

CONTRACTORS

A/E CON. NO.	GS-04P-07-EX-C-0099
A/E TASK NO.	
CONS. CONTR.	
CONS. WORK	
PRIME A/E	
SUB A/E	
CONSTR. CON.	

BUILDING

NAME	ARMED FORCES RETIREMENT HOME
STREET	1800 BEACH DRIVE
CITY/ST./ZIP	GULFPORT, MS 39507
BUILDING NO.	
OTHER BUILDING NOs.	
FACILITY CODE	

PROJECT

PROJECT TITLE	ARMED FORCES RETIREMENT HOME GULFPORT, MISSISSIPPI
PROJECT DESCRIPTION	NEW CONSTRUCTION
PROJECT NO.	31942982
GSA PM	STEVEN SMITH
SUBMISSION	ISSUED FOR CONSTRUCTION
SUB. DATE	09/08/2008

DRAWING

DRAWING TITLE	LEVEL 1 – SOUTH REF CLG PLAN
FILE NAME	A-1161-N0095730.dwg
FLOOR NO.	1
DRAWN BY	MGF
DATE DRAFTED	09/08/2008
CHECKED BY	DPJ
SHEET SIZE	34 X 44
DRAWING NO.	A 1 161
	DISCIPLINE SHEET TYPE SEQUENCE
	SHEET OF

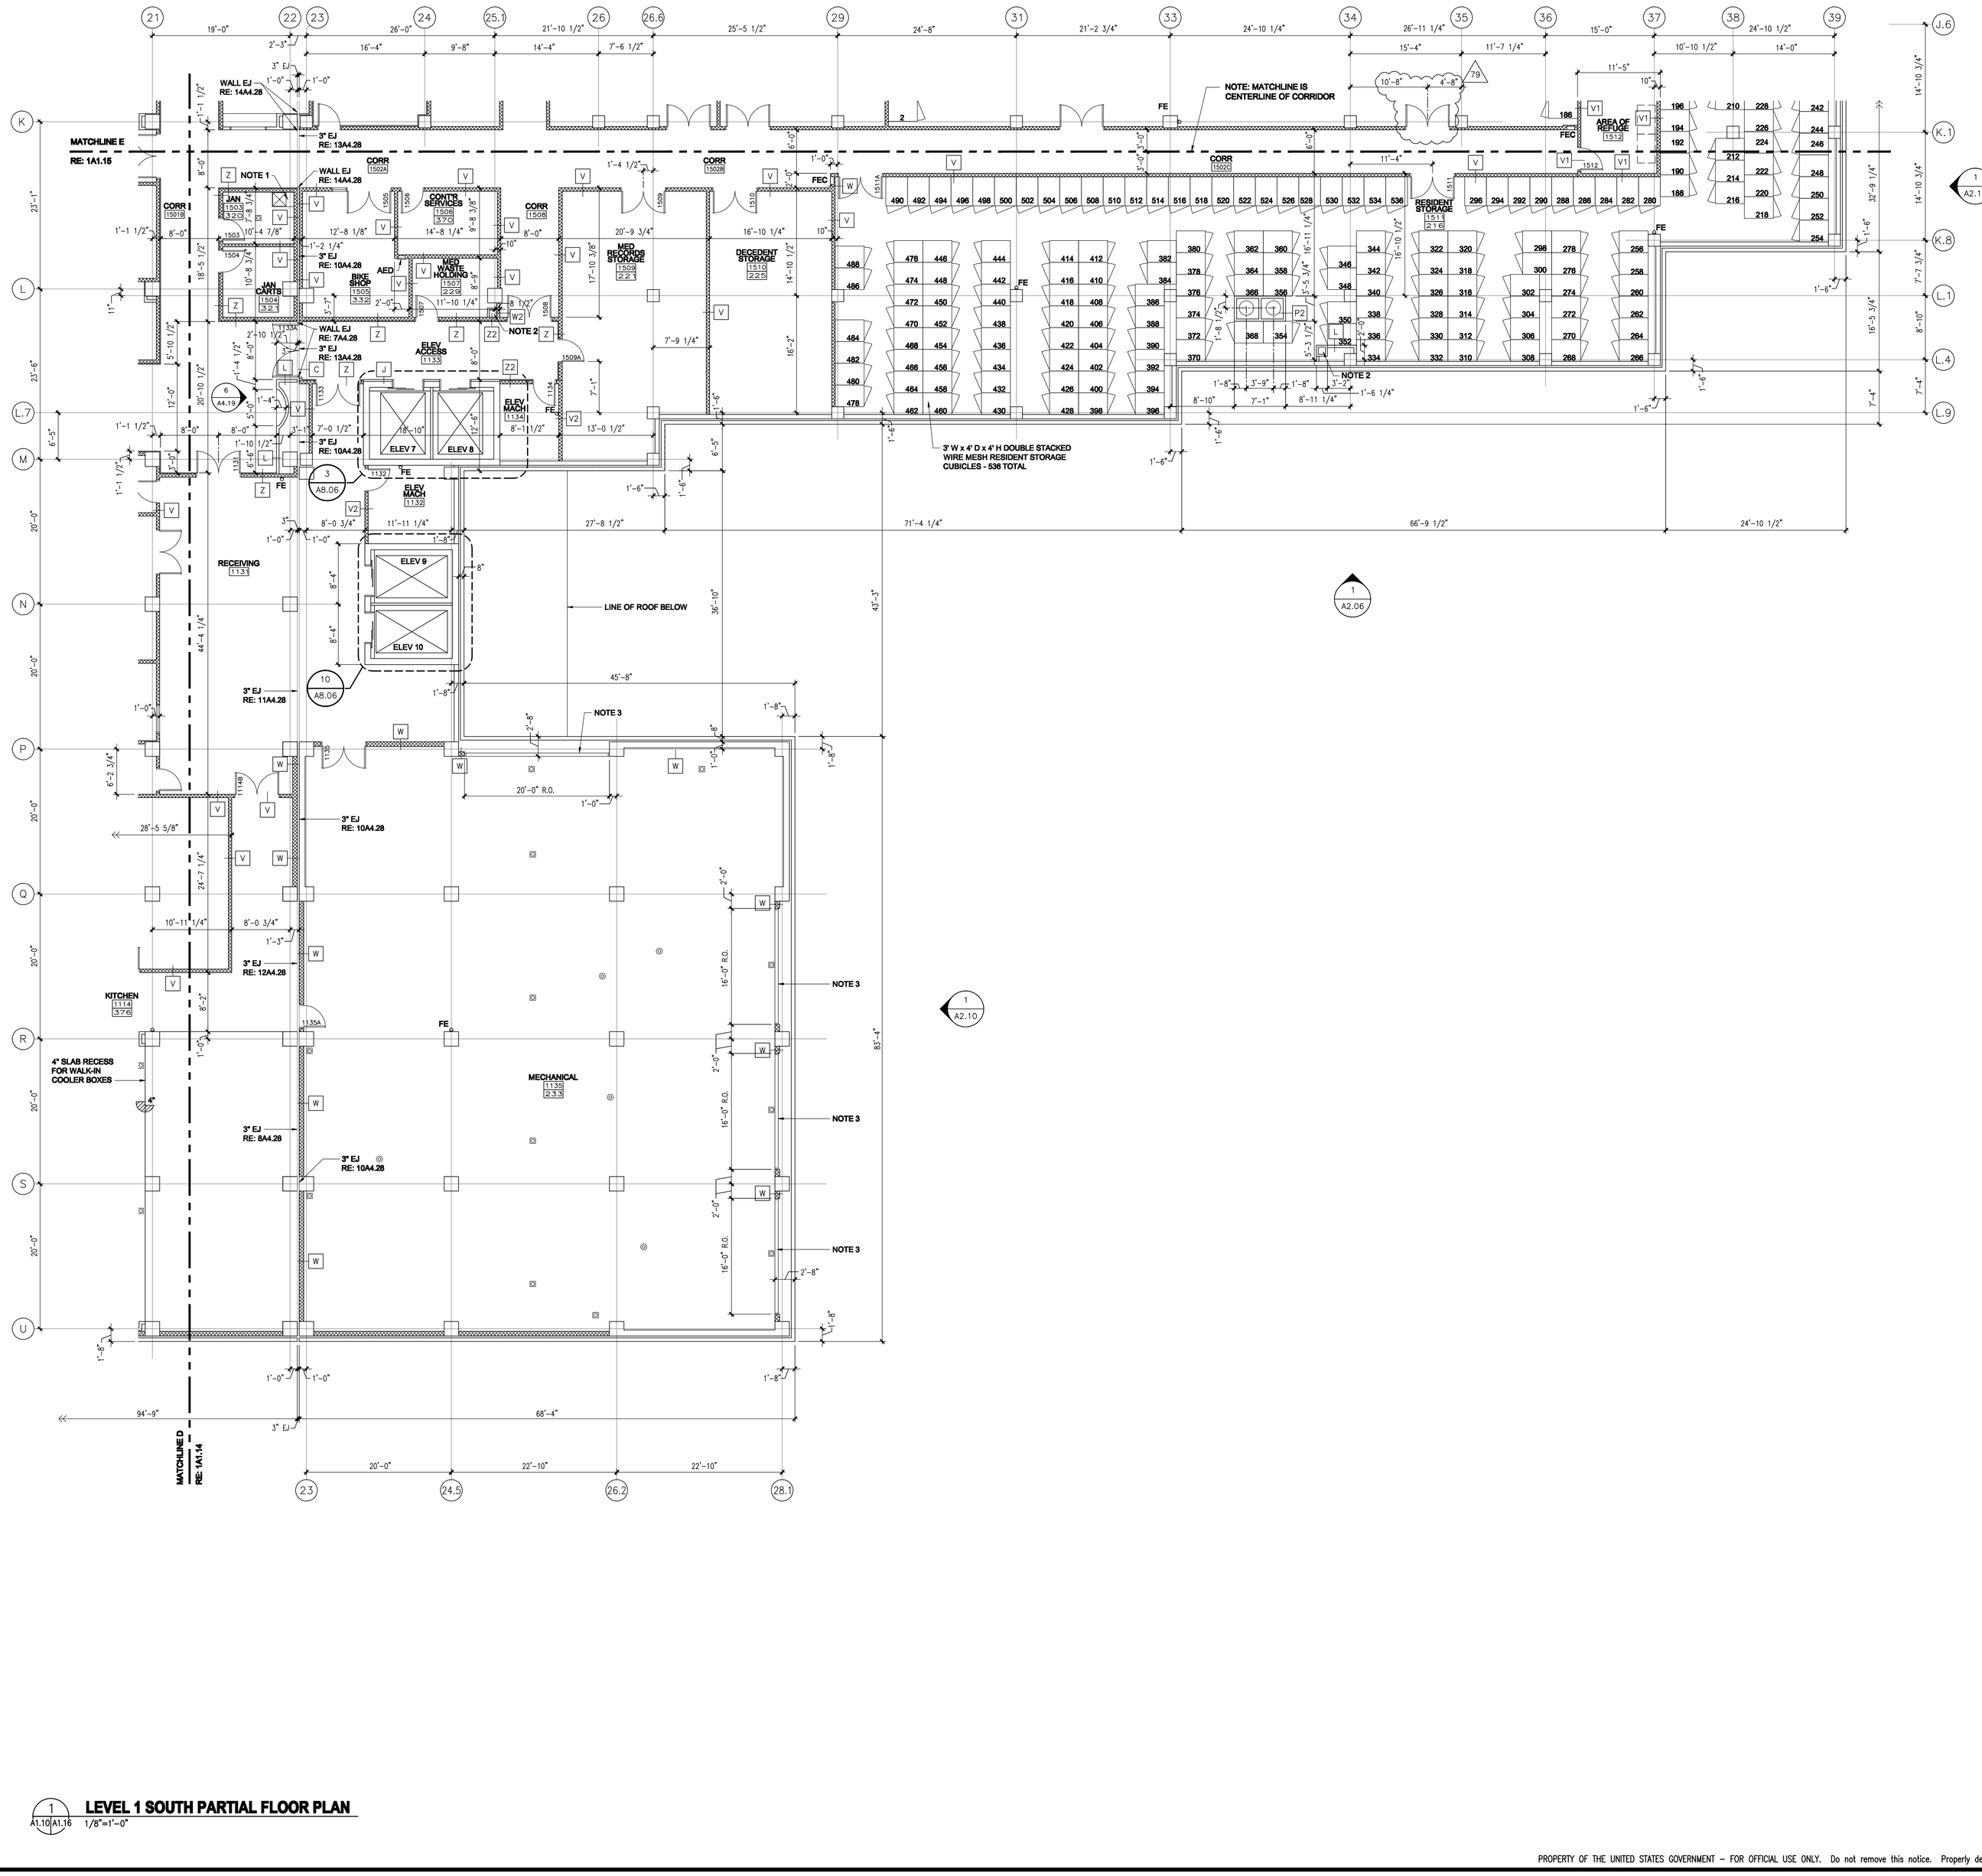

LEVEL 1 SOUTH PARTIAL FLOOR PLAN

1 / A1.10 | A1.16 — 1/8"=1'-0"

PLAN NORTH

PROPERTY OF THE UNITED STATES GOVERNMENT – FOR OFFICIAL USE ONLY. Do not remove this notice. Properly destroy documents when no longer needed.

GSA
GENERAL SERVICES ADMINISTRATION
77 FORSYTH STREET
SUITE 600
ATLANTA, GA 30303
TEL: (404)331-3200

JACOBS
PROJECT MANAGEMENT CONSULTANT TO THE GENERAL SERVICES ADMINISTRATION

YATES CONSTRUCTION

SFCS Architecture Engineering Planning Interiors

URS CORPORATION
2020 K ST, NW
SUITE 300
WASHINGTON D.C. 20006

GENERAL NOTES

NOTE 1: ALL INTERIOR PARTITION DIMENSIONS ARE TO FACE OF GWB.

PLAN NOTES

NOTE 1: PROVIDE MOP HOLDER IN ALL JANITORS CLOSETS. SEE PUBLIC TOILETACCESSORY SCHEDULE.

NOTE 2: 12"x12" CLEAR SHAFT W/ PARTITION TYPE P2.

NOTE 3: WALL LOUVERS, RE: MECHANICAL DRAWINGS

CERTIFICATIONS

COMMONWEALTH OF VIRGINIA
JERRY DAVID BUCK
Lic. No. 0650
ARCHITECT

KEY PLAN

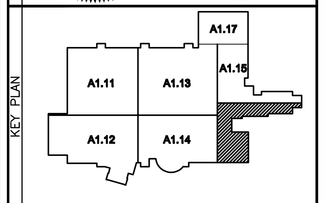

REVISION NOTES

MARK	DATE	DESCRIPTION
1	04/21/08	LEVEL 1 FLOOR SLAB PENETRATION
2	09/08/08	RE-ISSUED FOR CONSTRUCTION
3	10/10/08	EXT DIMS, DOORS & WINDOWS REV
4	11/04/08	COORDINATION ADJUSTMENTS
5	08/10/09	DOOR SCHED, CLG HTS & MISC REV

GRAPHIC SCALE
0 4' 8' 16'

CONTRACTORS

A/E CON. NO.	GS-04P-07-EX-C-0099
A/E TASK NO.	
CONS. CONTR.	
CONS. WORK	
PRIME A/E	
SUB A/E	
CONSTR. CON.	

BUILDING

NAME	ARMED FORCES RETIREMENT HOME
STREET	1800 BEACH DRIVE
CITY/ST./ZIP	GULFPORT, MS 39507
BUILDING NO.	
OTHER BUILDING NOs.	
FACILITY CODE	

PROJECT

PROJECT TITLE	ARMED FORCES RETIREMENT HOME GULFPORT, MISSISIPPI
PROJECT DESCRIPTION	NEW CONSTRUCTION
PROJECT NO.	31942982
GSA PM	STEVEN SMITH
SUBMISSION	ISSUED FOR CONSTRUCTION
SUB. DATE	09/08/2008

DRAWING

DRAWING TITLE	LEVEL 1 – SOUTH PARTIAL FLOOR PLAN
FILE NAME	A-116-N0095730.dwg
FLOOR NO.	1
DRAWN BY	MGF DATE DRAFTED: 09/08/2008
CHECKED BY	DPJ SHEET SIZE: 34 X 44
DRAWING NO.	A 1 16 (DISCIPLINE SHEET TYPE SEQUENCE)
	SHEET ---- OF 213