ABBR.	SYMBOL	REMARKS
S	S	SANITARY PIPE ABOVE FLOOR
S	S	SANITARY PIPE BELOW FLOOR
		SANITARY VENT
ST	ST	STORM PIPE ABOVE FLOOR
ST	ST	STORM PIPE BELOW FLOOR
SSD	SSD	SUBSOIL DRAIN
CW		DOMESTIC COLD WATER
HW		DOMESTIC HOT WATER
HWR		DOMESTIC HOT WATER RETURN
PD	PD	PUMP DISCHARGE PIPE
IW	IW	INDIRECT WASTE
	D	CONDENSATE DRAIN
	G	NATURAL GAS
	PG	PROPANE GAS
		GATE VALVE
O.S.&Y.		OUTSIDE SCREW & YOKE VALVE
		BACKWATER VALVE
		CHECK VALVE
		BUTTERFLY VALVE
		ANGLE GATE VALVE
		AUTOMATIC FLOW SELF BALANCING VALVE
		BALANCING VALVE
		GAS COCK
PRV		PRESSURE REDUCING VALVE
RV		PRESSURE RELIEF VALVE
T & PRV		TEMPERATURE & PRESSURE RELIEF VALVE
PIV		POST INDICATING VALVE
VB	VB	VACUUM BREAKER
BFP		BACKFLOW PREVENTER
RZBP		REDUCED ZONE BACKFLOW PREVENTER
MV		MIXING VALVE
M	M	METER
		DIRECTION OF FLOW
		PIPE UP
		PIPE DOWN
		PIPE TEE UP
		PIPE TEE DOWN
		WATER HAMMER ARRESTOR
		VALVE IN VERTICAL
CO	CO	CLEANOUT
FCO	FCO	FLOOR CLEANOUT
WCO	WCO	WALL CLEANOUT
		PIPE CAPPED
		PIPE UNION (THREADED)
		FLANGED CONNECTION
BP		BOOSTER PUMP
C		CENTIGRADE
℄/CL		CENTER LINE
CONT.		CONTINUATION
COTR		CONTRACTING OFFICER'S TECHNICAL REPRESENTATIVE
CPVC		CHLORINATED POLYVINYL CHLORIDE
CW		COLD WATER
DIR.		DIRECTION
DN.		DOWN
DRWG.		DRAWING
ED		ENTRY DRAIN
ELEV.		ELEVATION
ETC.		ET CETERA
EWH		ELECTRIC WATER HEATER
F		FAHRENHEIT
G		NATURAL GAS
GA.		GAUGE
GD		GUTTER DRAIN
HP		HORSEPOWER
HW		HOT WATER
HWR		HOT WATER RETURN
HZ		HERTZ
IE		INVERT ELEVATION

ABBR.	SYMBOL	REMARKS
		FLEXIBLE PIPE CONNECTION
		PLUGGED TEE
		CONCENTRIC REDUCER
		ECCENTRIC REDUCER
	DN.	PITCH PIPE DOWN IN DIRECTION OF ARROW
PG		PRESSURE GAUGE WITH GLOBE VALVE
		STRAINER WITH BLOW DOWN VALVE, NIPPLE & CAP
		VALVE IN RISER
TH		THERMOMETER WITHIN THERMOWELL
		FLOW SWITCH
		PRESSURE SWITCH
		TAMPER SWITCH
		AQUASTAT
	TW	THERMOWELL
PRV		PRESSURE REGULATOR VALVE
FD	FD	FLOOR DRAIN
RD	RD / RD	ROOF DRAIN
AD	AD	AREA DRAIN
SD	SD	SCUPPER DRAIN
OSD	OSD	OPEN SITE DRAIN
WH	WH	WALL HYDRANT (NON-FREEZE)
HB	HB	HOSE BIBB
YH	YH	YARD HYDRANT (NON-FREEZE)
	DW 1	DOMESTIC WATER RISER
	S 1	SANITARY RISER
	ST 1	STORM RISER
	G 1	GAS RISER
	V 1	VENT RISER
KW		KILOWATT
MAX.		MAXIMUM
MIN.		MINIMUM
MSS		MANUFACTURERS STANDARDIZATION SOCIETY
NIC		NOT IN CONTRACT
P.D.I.		PLUMBING AND DRAINAGE INSTITUTE
PH		PHASE
RCP		RECIRCULATING PUMP
RPM		REVOLUTION PER MINUTE
S/SAN.		SANITARY
SFU		SUPPLY FIXTURE UNIT
SHT.		SHEET
SP		SUMP PUMP
SPEC.		SPECIFICATION
SQ.		SQUARE
SS		STAINLESS STEEL
ST		STORM
TD		TRENCH DRAIN
TEMP.		TEMPERATURE
TYP.		TYPICAL
UL		UNDERWRITERS LABORATORIES
V		VENT
VTR		VENT THRU ROOF
VTW		VENT THRU WALL
W		WASTE
W/		WITH

PLUMBING NOTES:

1. THE CONTRACTOR AND HIS SUPPLIERS SHALL COORDINATE THE EXACT REQUIREMENTS AND LOCATION OF HIS WORK WITH THE WORK OF THE VARIOUS TRADES PRIOR TO FABRICATION. PROVIDE ADDITIONAL OFFSETS AND SECTIONS OF PIPING AS MAY BE REQUIRED TO MEET THE APPLICABLE JOB CONDITION REQUIREMENTS. VERIFY UTILITY PIPING ELEVATIONS, DIMENSIONS AND CONDITIONS, PRIOR TO FABRICATION OR INSTALLATION OF THE WORK. THE CONTRACTOR SHALL COORDINATE EXACT ROUTING OF PIPING SO THAT NO CONFLICTS OCCUR WITH OTHER PIPING, DUCTWORK LIGHTS, STRUCTURAL, ETC.
2. ALL WORK SHALL BE PERFORMED IN ACCORDANCE WITH THE FOLLOWING CODES, STANDARDS AND GUIDELINES:
   a) INTERNATIONAL BUILDING CODE (IBC) 2006
   b) INTERNATIONAL MECHANICAL CODE (IMC) 2006
   c) INTERNATIONAL PLUMBING CODE (IPC) 2006
   d) NATIONAL FIRE PROTECTION ASSOCIATION (NFPA) STANDARDS
3. ADHERE TO THE DRAWING WHEN REQUIREMENTS ARE STRICTER THAN CODE REQUIREMENTS AND ARE PERMITTED UNDER THE CODE.
4. ALL SEALS, BEARINGS, PACKING AND ACCESSORIES FOR ALL EQUIPMENT AND/OR PIPING SPECIALTIES SHALL BE SUITABLE FOR THE CONTINUOUS OPERATIONAL TEMPERATURES, PRESSURES AND CHARACTERISTICS OF THE SYSTEMS THEY SERVE.
5. THE CONTRACTOR SHALL CLOSELY COORDINATE THE WORK BETWEEN TRADES PRIOR TO CUTTING OR CORE DRILLING. CONTRACTOR TO ADJUST FLOOR AND WALL PENETRATIONS WITH THE COTR APPROVAL TO AVOID DAMAGING THE STRUCTURAL INTEGRITY OF THE BUILDINGS.
6. DRAWINGS ARE SCHEMATIC AND INDICATE GENERAL ARRANGEMENT OF SYSTEMS. DO NOT USE PLUMBING DRAWINGS FOR ARCHITECTURAL INFORMATION. REFER TO ARCHITECTURAL DRAWINGS FOR ROOM NAMES AND NUMBERS NOT INDICATED.
7. DEAD ENDS SHALL BE PROHIBITED IN THE INSTALLATION OF ANY PART OF DRAINAGE SYSTEM.
8. ALL DIMENSIONS ARE GIVEN IN INCHES, UNLESS OTHERWISE NOTED.
9. ALL VALVES AND FITTINGS TO BE LINE SIZE (EXCEPT CONTROL VALVES) UNLESS NOTED OTHERWISE.
10. ALL WATER LINES SHALL HAVE STOP VALVES AT FIXTURES.
11. ALL DOMESTIC WATER AND VENT PIPING SHALL RUN ABOVE CEILING OF FLOOR LEVEL SHOWN OR CONCEALED IN WALL OR CHASE, UNLESS OTHERWISE NOTED.
12. ALL PLUMBING PIPE SHALL BE SLOPE AS FOLLOWS:
    SANITARY – 1/8 INCH PER FOOT (MINIMUM)
    STORM – 1/8 INCH PER FOOR (MINIMUM)
13. PROVIDE ACCESS DOORS/PANEL AT LOCATION OF VALVES AND OTHER COMPONENTS IF LOCATED ABOVE HARD CEILINGS OR INSIDE WALLS. UNLESS OTHERWISE NOTED.
14. TEST, BALANCE, STERILIZE AND FLUSH DOMESTIC WATER PIPING SYSTEM AS PER CODE. CLEAN ALL EQUIPMENT AND FIXTURES AT THE COMPLETION OF THE PROJECT.
15. ALL EQUIPMENT LOCATION SHALL BE FIELD COORDINATED BY CONTRACTOR.
16. THE IMPLEMENTATION OF DESIGN PROVIDED FOR FOLLOWING ITEMS SHALL ONLY TAKE PLACE WHEN GSA ISSUES CHANGE ORDER FOR PURSUING WITH "GOLD" LEED RATING:
    –CENTRIFUGAL CHILLER'S VARIABLE FREQUENCY DRIVE
    –RE–USING RAIN WATER, AIR CONDITIONING CONDENSATE DRAINS, AND CHEMICAL FREE BLEED FROM COOLING TOWER FOR IRRIGATION PURPOSE/COOLING TOWER MAKE–UP WATER USE.
17. CONTRACTOR SHALL CAREFULLY CORE DRILL FLOOR SLAB AS REQUIRED FOR INSTALLATION OF NEW HVAC PIPING AND DUCTWORK AS WELL AS PLUMBING PIPING.

ADDITIONAL SYMBOLS

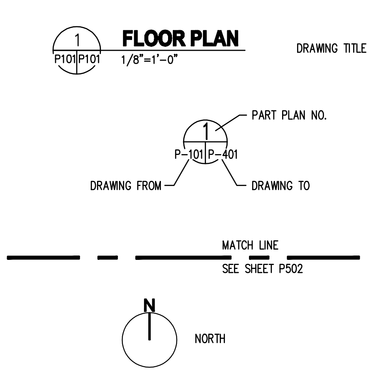

PROPERTY OF THE UNITED STATES GOVERNMENT – FOR OFFICIAL USE ONLY. Do not remove this notice. Properly destroy documents when no longer needed.

GENERAL SERVICES ADMINISTRATION
77 FORSYTH STREET
SUITE 600
ATLANTA, GA 30303
TEL: (404)331-3200

AFRH The Premier Retirement Community for America's Veterans
JACOBS PROJECT MANAGEMENT CONSULTANT TO THE GENERAL SERVICES ADMINISTRATION
YATES CONSTRUCTION
SFCS Architecture Engineering Planning Interiors
URS CORPORATION
2020 K ST, NW
SUITE 300
WASHINGTON D.C. 20006

ISSUED FOR CONSTRUCTION

CERTIFICATIONS

MICHAEL C. WATSON REGISTERED PROFESSIONAL ENGINEER STATE OF MISSISSIPPI

KEY PLAN

REVISION NOTES

MARK	DATE	DESCRIPTION
0	09/08/08	ISSUED FOR CONSTRUCTION

GRAPHIC SCALE

CONTRACTORS	A/E CON. NO. GS-04P-07-EX-C-0099
	A/E TASK NO.
	CONS. CONTR.
	CONS. WORK
	PRIME A/E
	SUB A/E
	CONSTR. CON.
BUILDING	NAME: ARMED FORCES RETIREMENT HOME
	STREET: 1800 BEACH DRIVE
	CITY/ST./ZIP: GULFPORT, MS 39507
	BUILDING NO.
	OTHER BUILDING NOs.
	FACILITY CODE
PROJECT	PROJECT TITLE: ARMED FORCES RETIREMENT HOME GULFPORT, MISSISSIPPI
	PROJECT DESCRIPTION: NEW CONSTRUCTION
	PROJECT NO.: 31942982
	GSA PM: STEVEN SMITH
	SUBMISSION: ISSUED FOR CONSTRUCTION
	SUB. DATE: 09/08/2008
DRAWING	DRAWING TITLE: PLUMBING GENERAL INFORMATION
	FILE NAME: P-001-N0095730.DWG
	FLOOR NO.
	DRAWN BY: PE DATE DRAFTED:
	CHECKED BY: DP/PE SHEET SIZE: 34 X 44
	DRAWING NO.: P 0 01 (DISCIPLINE SHEET TYPE SEQUENCE)
	SHEET OF –

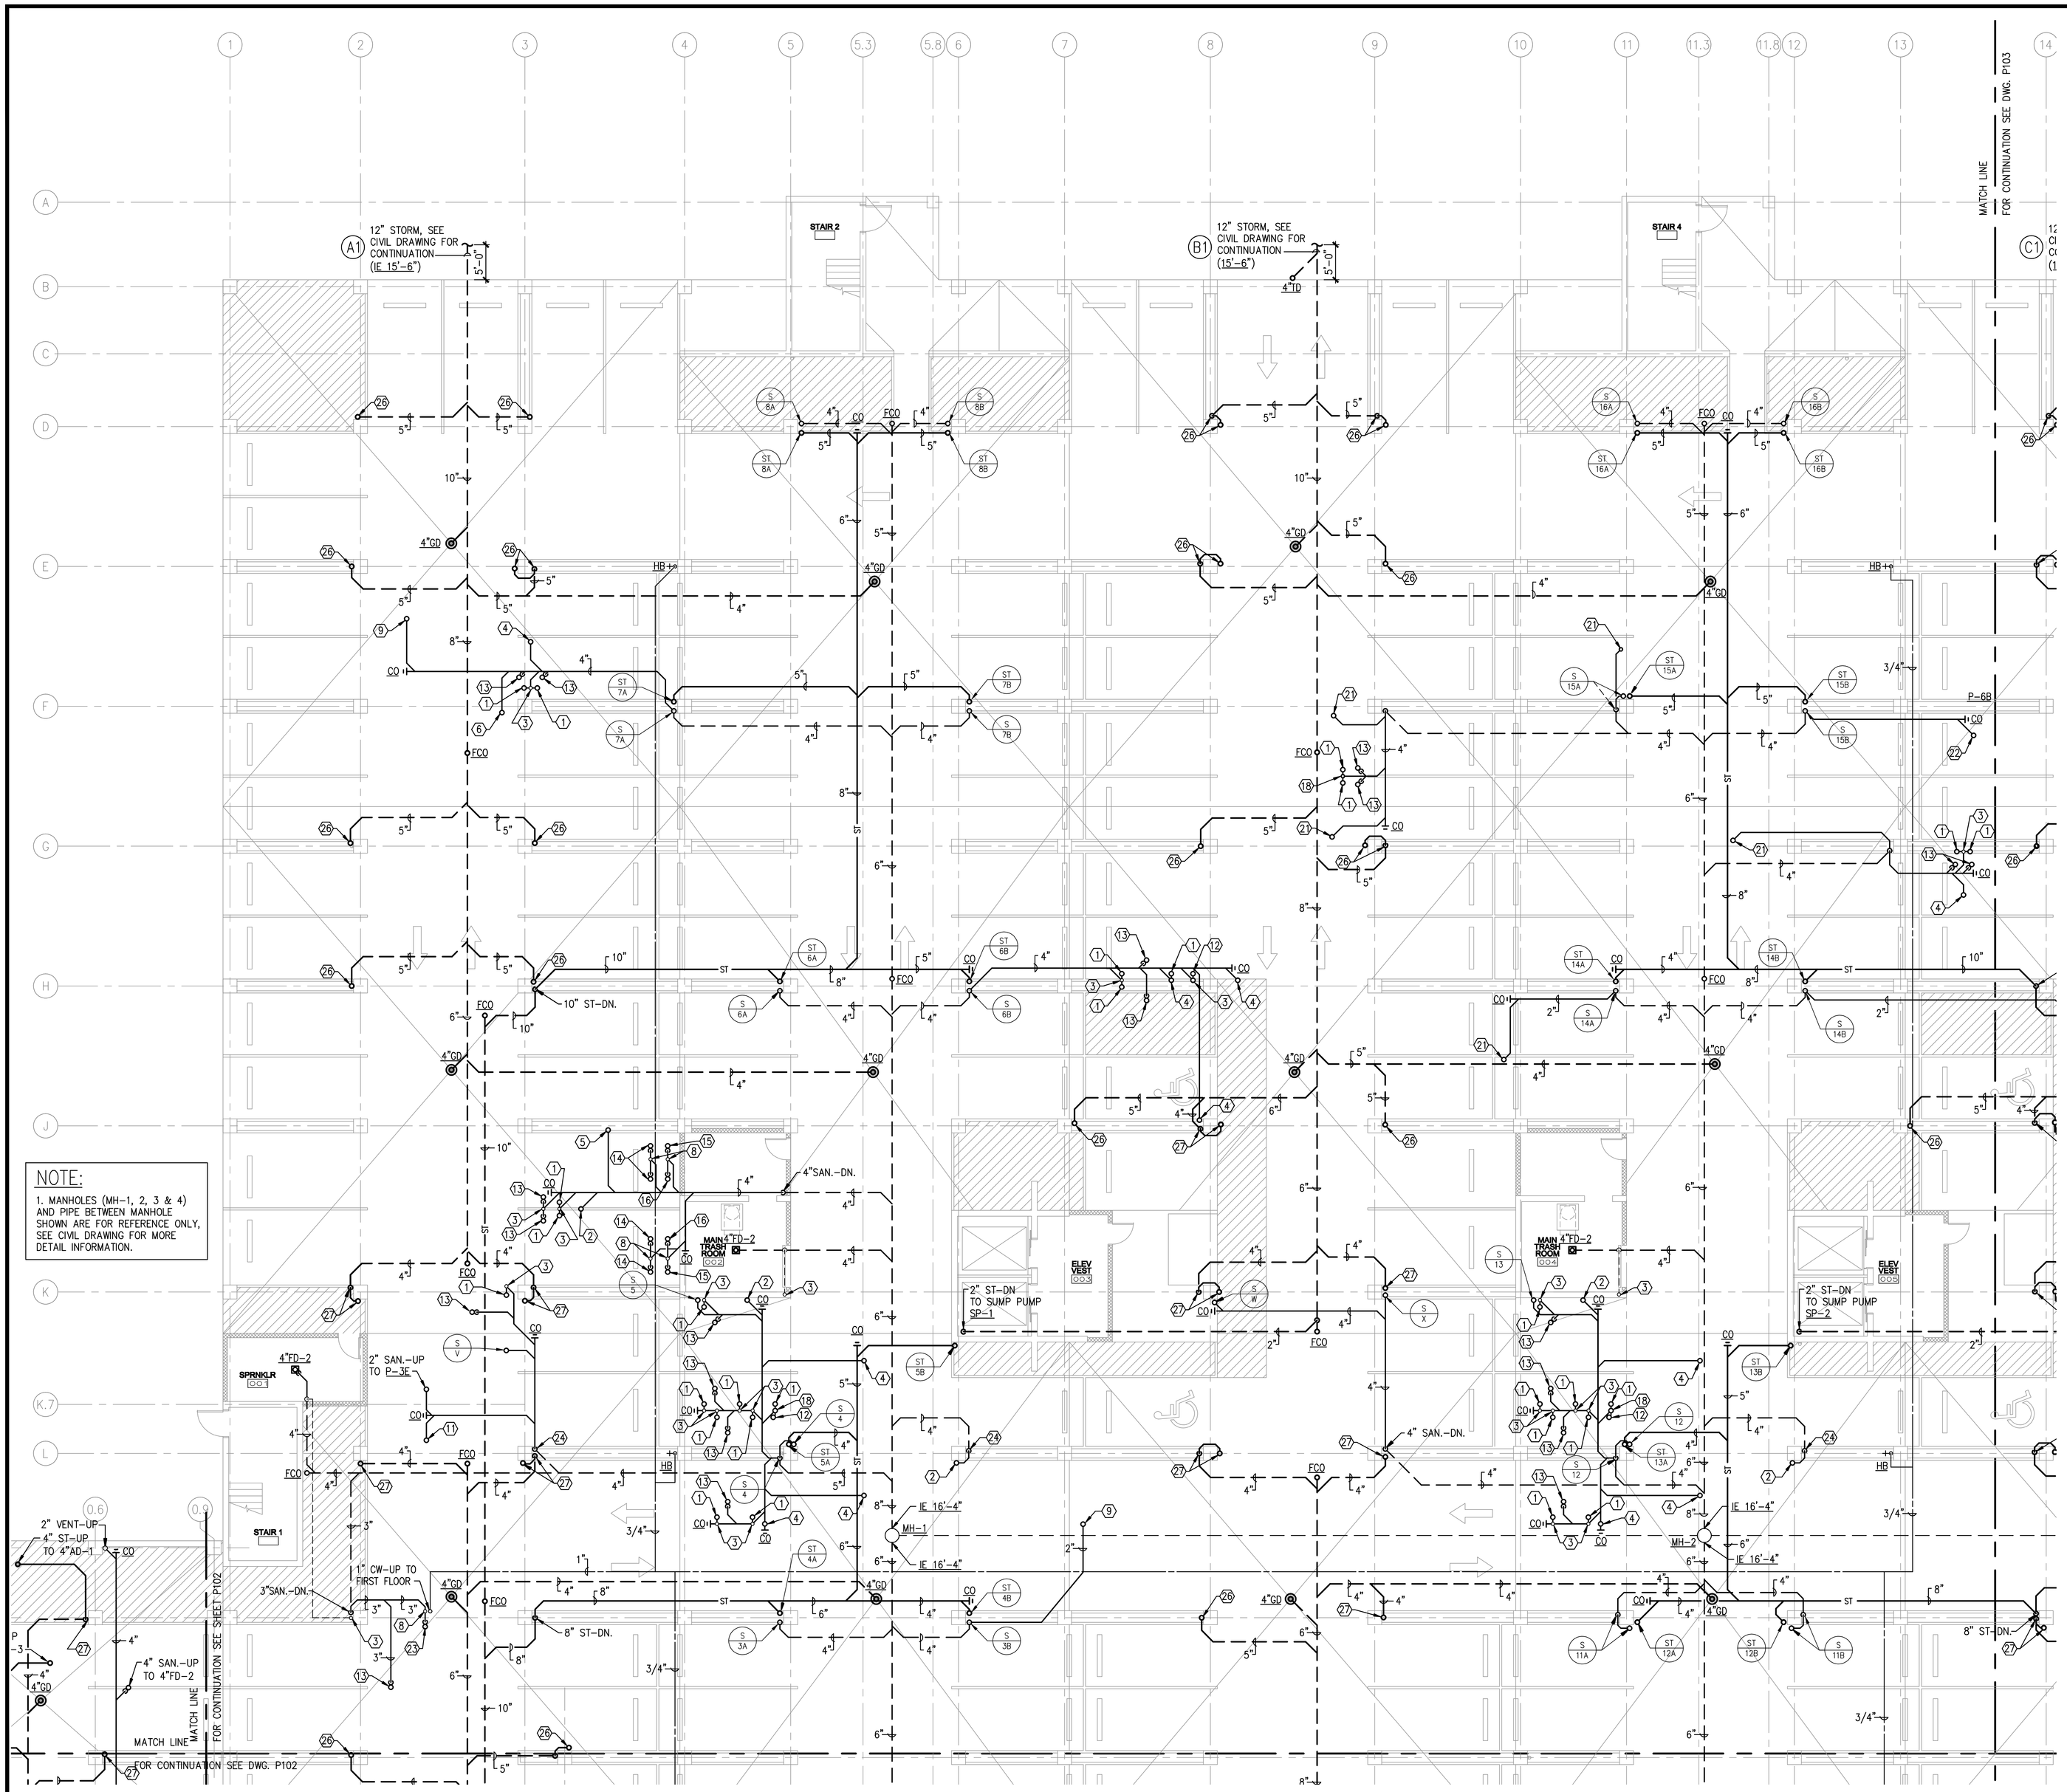

NOTE:

1. MANHOLES (MH-1, 2, 3 & 4) AND PIPE BETWEEN MANHOLE SHOWN ARE FOR REFERENCE ONLY, SEE CIVIL DRAWING FOR MORE DETAIL INFORMATION.

1 P101 P101 **PARTIAL GARAGE FLOOR PLAN - AREA 1**
1/8"=1'-0"

PROPERTY OF THE UNITED STATES GOVERNMENT – FOR OFFICIAL USE ONLY. Do not remove this notice. Properly destroy documents when no longer needed.

GSA
GENERAL SERVICES ADMINISTRATION
77 FORSYTH STREET
SUITE 600
ATLANTA, GA 30303
TEL: (404)331-3200

AFRH The Premier Retirement Community for America's Veterans
JACOBS PROJECT MANAGEMENT CONSULTANT TO THE GENERAL SERVICES ADMINISTRATION
YATES CONSTRUCTION
SFCS Architecture Engineering Planning Interiors
URS CORPORATION
2020 K ST, NW
SUITE 300
WASHINGTON D.C. 20006

CODED NOTES

1. – 4" SAN.-UP TO P-1A
2. – 4" SAN.-UP
3. – 2" VENT-UP
4. – 3" SAN.-UP
5. – 2" SAN.-UP TO P-7A
6. – 2" SAN.-UP TO P-7
7. – 2" SAN.-UP TO P-5
8. – 1-1/2" VENT-UP
9. – 2" SAN.-UP TO P-6A
10. – 4" SAN.-UP TO P-1C
11. – 2" SAN.-UP TO P-3A
12. – 4" SAN.-UP TO P-1
13. – 3" SAN.-UP TO 3"FD-1
14. – 2" SAN.-UP TO 2"FD-1
15. – 2" SAN.-UP TO P-5B
16. – 2" SAN.-UP TO P-5C
17. – 2" SAN.-UP TO P-3D
18. – 2" SAN.-UP
19. – 4" SAN.-UP TO P-1B
20. – 2" SAN.-UP TO P-5D
21. – 2" SAN.-UP TO P-6
22. – 2" SAN.-UP TO P-6B
23. – 3" SAN.-UP TO P-4
24. – 4" SAN.-DN.
25. – 2" SAN.-UP TO P-3
26. – 5" STORM
27. – 4" STORM
28. – 2" SAN.-UP TO P-8
29. – 3" STORM-UP 3"AD-2
30. – 3" STORM-UP RD-1
31. – 3" STORM

ISSUED FOR CONSTRUCTION

CERTIFICATIONS

KEY PLAN

AREA 1
GARAGE FLOOR

REVISION NOTES

MARK	DATE	DESCRIPTION
32 2A	07-23-08 09/08/08	ISSUED FOR CONSTRUCTION ISSUED FOR CONSTRUCTION

GRAPHIC SCALE

0 4 8 16
1/8" = 1'-0"

A/E CON. NO.	GS-04P-07-EX-C-0099
A/E TASK NO.	
CONS. CONTR.	
CONS. WORK	
PRIME A/E	
SUB A/E	
CONSTR. CON.	
NAME	ARMED FORCES RETIREMENT HOME
STREET	1800 BEACH DRIVE
CITY/ST./ZIP	GULFPORT, MS 39507
BUILDING NO.	
OTHER	
BUILDING NOs.	
FACILITY CODE	
PROJECT TITLE	ARMED FORCES RETIREMENT HOME GULFPORT, MISSISSIPPI
PROJECT DESCRIPTION	NEW CONSTRUCTION
PROJECT NO.	31942982
GSA PM	STEVEN SMITH
SUBMISSION	ISSUED FOR CONSTRUCTION
SUB. DATE	09/08/2008
DRAWING TITLE	PARTIAL GARAGE FLOOR PLAN – AREA 1
FILE NAME	P-101-N0095730.DWG
FLOOR NO.	GARAGE PLAN
DRAWN BY	PE DATE DRAFTED:
CHECKED BY	DP/PE SHEET SIZE: 34 X 44
DRAWING NO.	P 1 01 DISCIPLINE SHEET TYPE SEQUENCE SHEET OF –

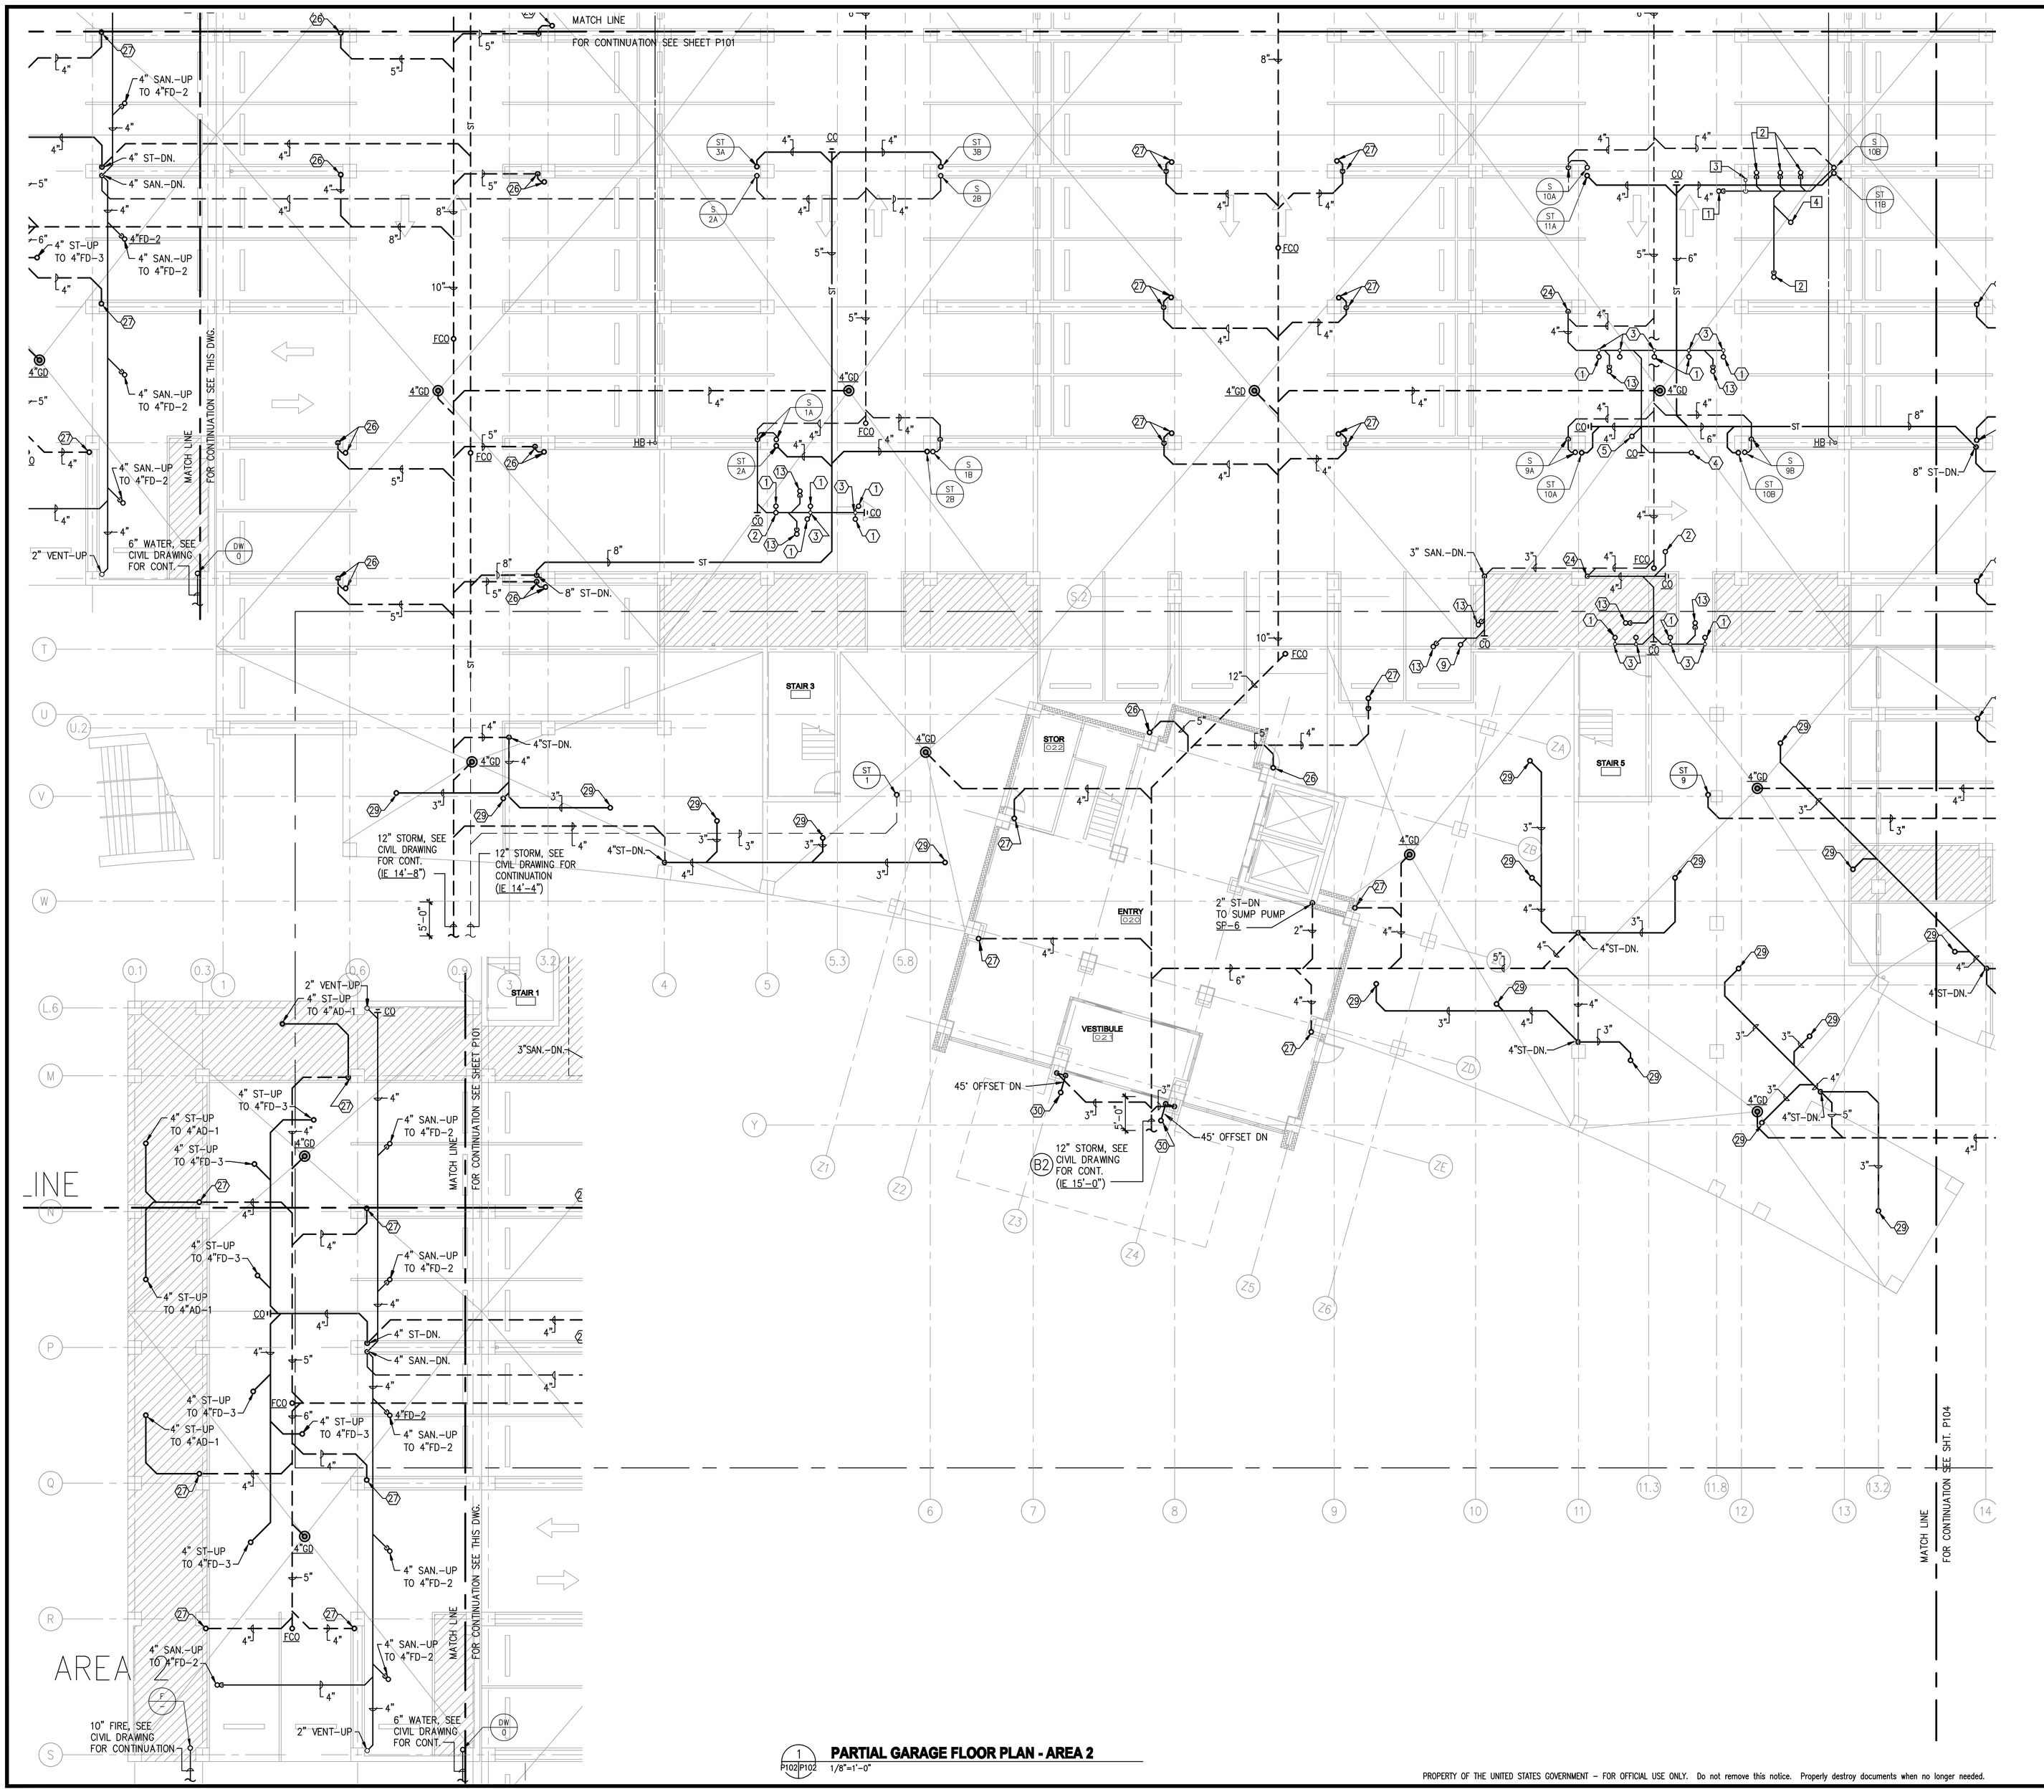

1 P102 **PARTIAL GARAGE FLOOR PLAN - AREA 2**
1/8"=1'-0"

PROPERTY OF THE UNITED STATES GOVERNMENT – FOR OFFICIAL USE ONLY. Do not remove this notice. Properly destroy documents when no longer needed.

GSA
GENERAL SERVICES ADMINISTRATION
77 FORSYTH STREET
SUITE 600
ATLANTA, GA 30303
TEL: (404)331-3200

AFRH The Premier Retirement Community for America's Veterans

JACOBS
PROJECT MANAGEMENT CONSULTANT TO THE GENERAL SERVICES ADMINISTRATION

YATES CONSTRUCTION

SFCS Architecture Engineering Planning Interiors

URS
URS CORPORATION
2020 K ST, NW
SUITE 300
WASHINGTON D.C. 20006

CODED NOTES

1. – 4" SAN.-UP TO P-1A
2. – 4" SAN.-UP
3. – 2" VENT-UP
4. – 3" SAN.-UP
5. – 2" SAN.-UP TO P-7A
6. – 2" SAN.-UP TO P-7
7. – 2" SAN.-UP TO P-5
8. – 1-1/2" VENT-UP
9. – 2" SAN.-UP TO P-6A
10. – 4" SAN.-UP TO P-1C
11. – 2" SAN.-UP TO P-3A
12. – 4" SAN.-UP TO P-1
13. – 3" SAN.-UP TO 3"FD-1
14. – 2" SAN.-UP TO 2"FD-1
15. – 2" SAN.-UP TO P-5B
16. – 2" SAN.-UP TO P-5C
17. – 2" SAN.-UP TO P-3D
18. – 2" SAN.-UP
19. – 4" SAN.-UP TO P-1B
20. – 2" SAN.-UP TO P-5D
21. – 2" SAN.-UP TO P-6
22. – 2" SAN.-UP TO P-6B
23. – 3" SAN.-UP TO P-4
24. – 4" SAN.-DN.
25. – 2" SAN.-UP TO P-3
26. – 5" STORM
27. – 4" STORM
28. – 2" SAN.-UP TO P-8
29. – 3" STORM-UP 3"AD-2
30. – 3" STORM-UP RD-1
31. – 3" STORM

ISSUED FOR CONSTRUCTION

CERTIFICATIONS

KEY PLAN

AREA 2
GARAGE FLOOR

REVISION NOTES

MARK	DATE	DESCRIPTION
1	09/08/08	ISSUED FOR CONSTRUCTION

DRAWING SCALE

0 4 8 16
1/8" = 1'-0"

CONTRACTORS

A/E CON. NO.	GS-04P-07-EX-C-0099
A/E TASK NO.	
CONS. CONTR.	
CONS. WORK	
PRIME A/E	
SUB A/E	
CONSTR. CON.	

BUILDING

NAME	ARMED FORCES RETIREMENT HOME
STREET	1800 BEACH DRIVE
CITY/ST./ZIP	GULFPORT, MS 39507
BUILDING NO.	
OTHER BUILDING NOs.	
FACILITY CODE	

PROJECT

PROJECT TITLE	ARMED FORCES RETIREMENT HOME GULFPORT, MISSISSIPPI
PROJECT DESCRIPTION	NEW CONSTRUCTION
PROJECT NO.	31942982
GSA PM	STEVEN SMITH
SUBMISSION	ISSUED FOR CONSTRUCTION
SUB. DATE	09/08/2008

DRAWING

DRAWING TITLE	PARTIAL GARAGE FLOOR PLAN – AREA 2
FILE NAME	P-102-N0095730.DWG
FLOOR NO.	GARAGE PLAN
DRAWN BY	INR DATE DRAFTED:
CHECKED BY	DP/BB SHEET SIZE: 34 X 44
DRAWING NO.	P 1 02 (DISCIPLINE SHEET TYPE SEQUENCE)
	SHEET OF –

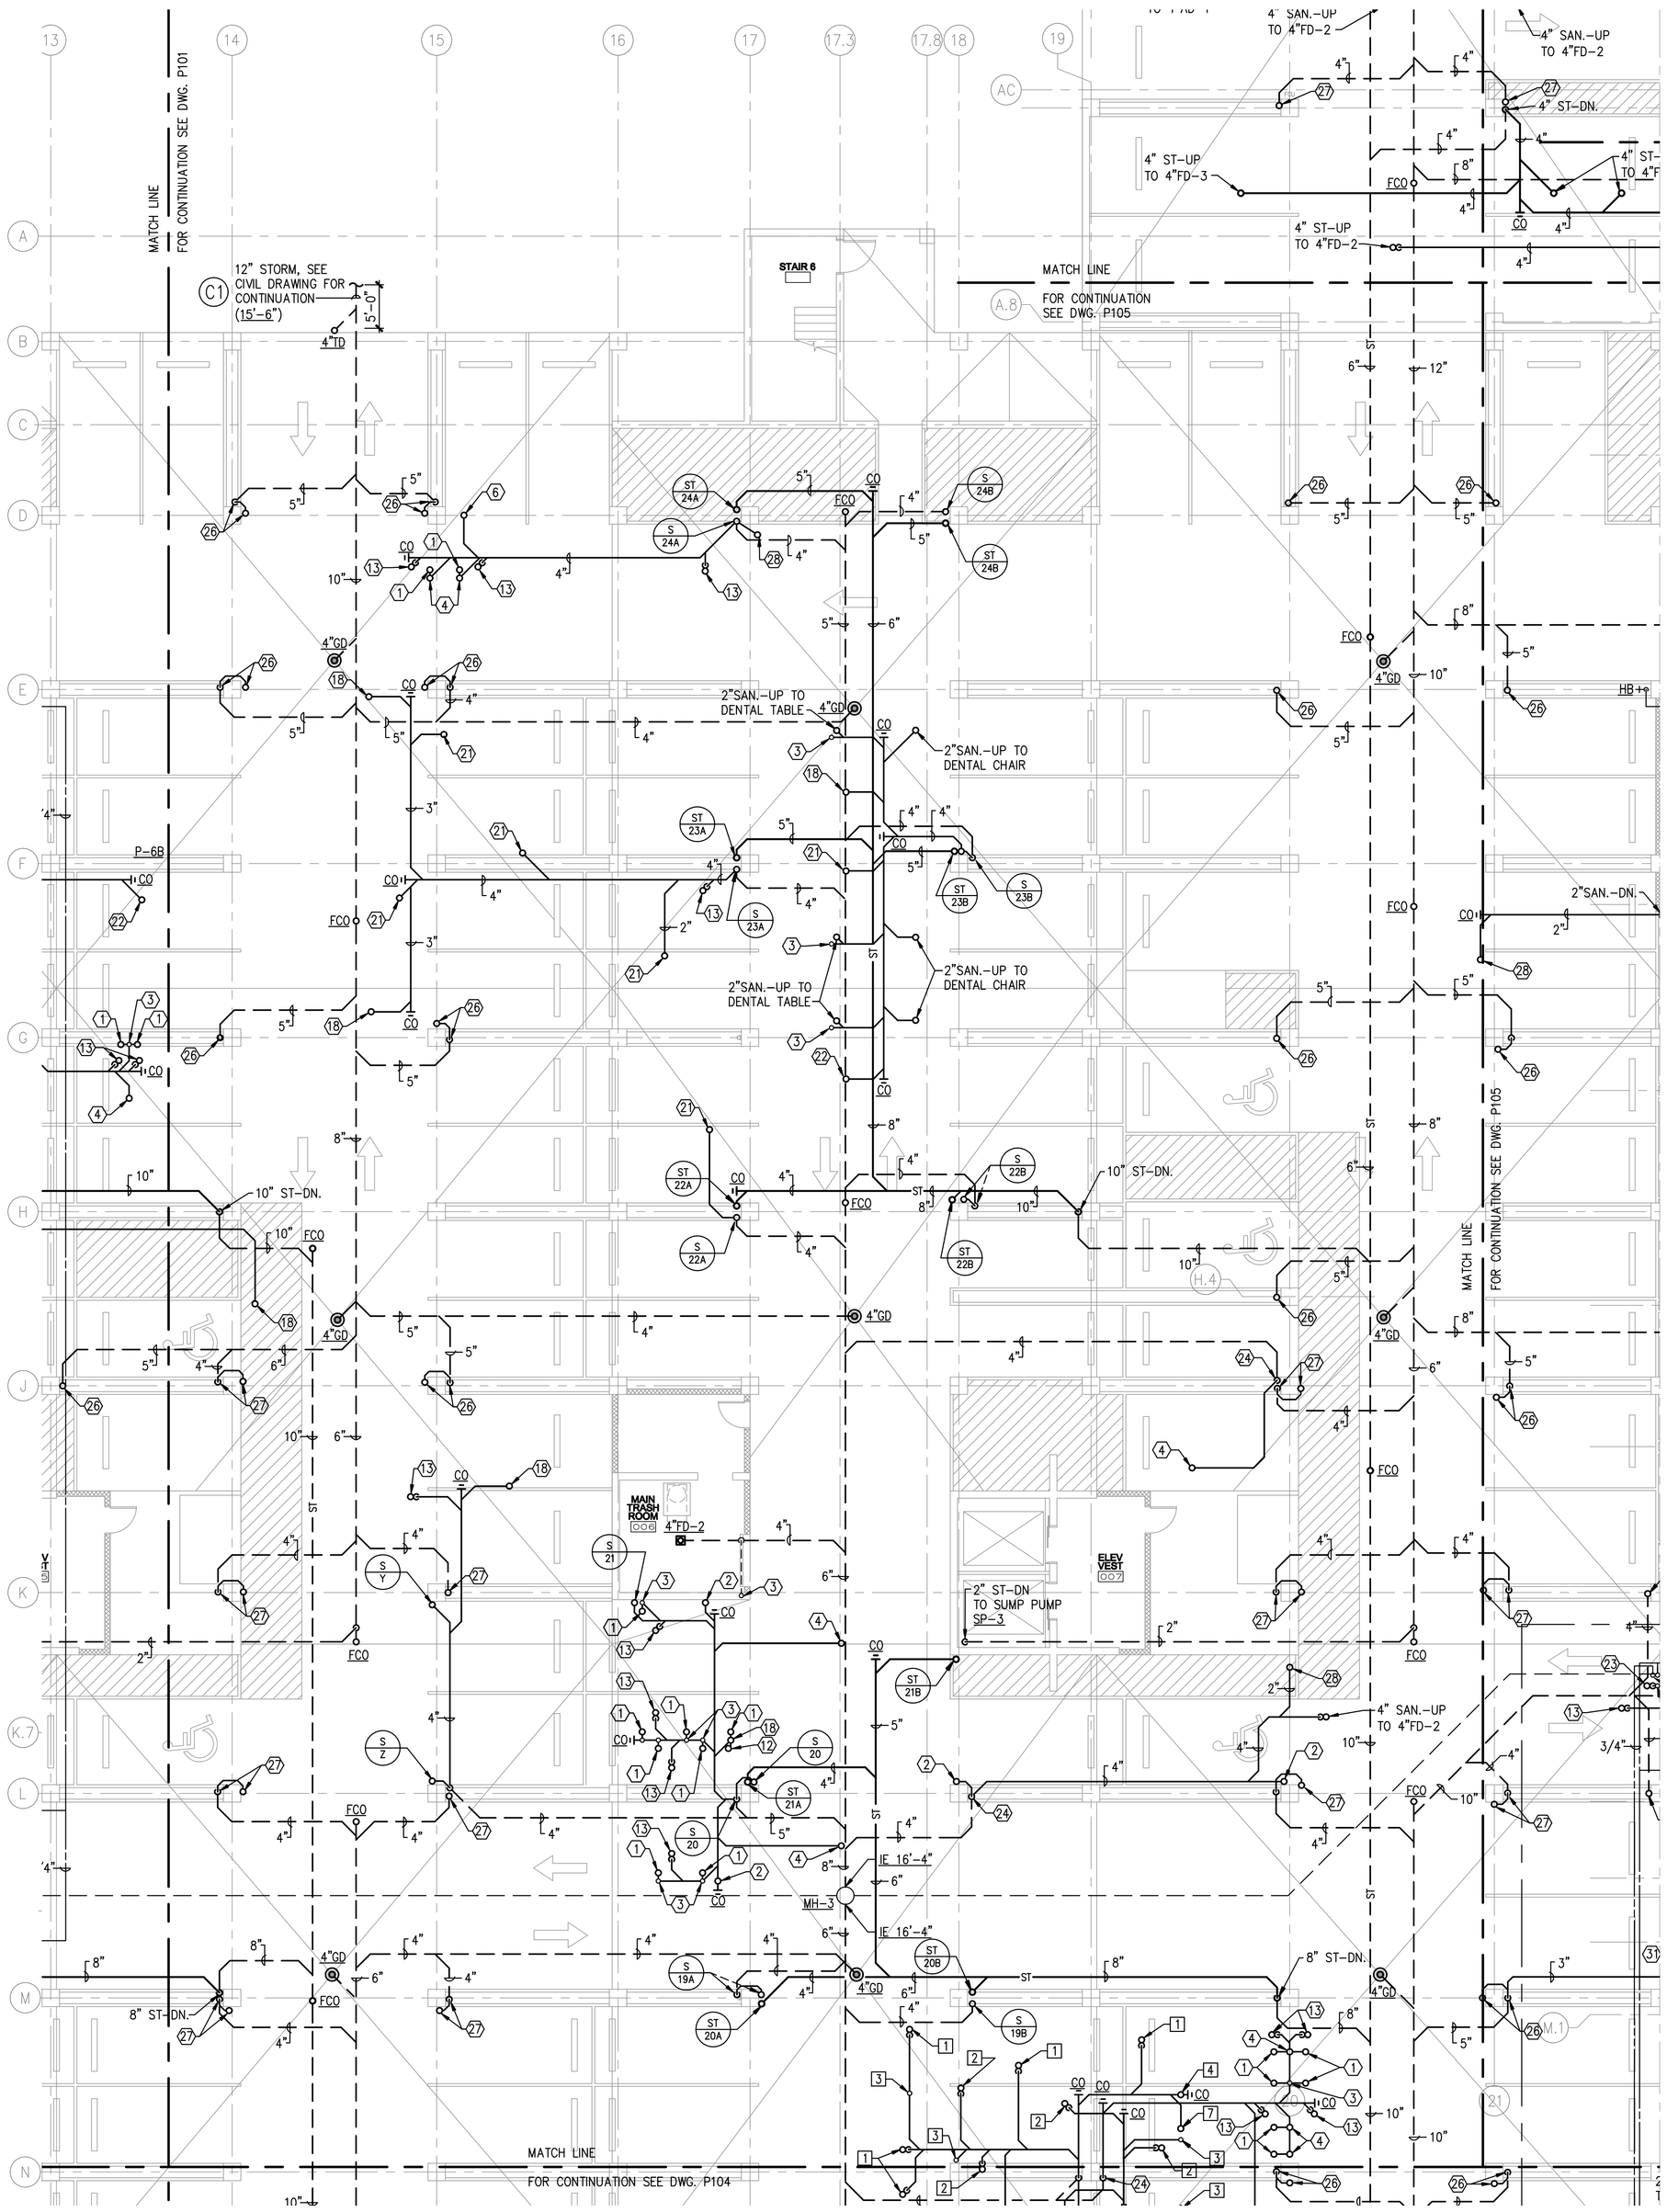

1 P103|P103 **PARTIAL GARAGE FLOOR PLAN - AREA 3**
1/8"=1'-0"

NOTE:

1. MANHOLES (MH-1, 2, 3 & 4) AND PIPE BETWEEN MANHOLE SHOWN ARE FOR REFERENCE ONLY, SEE CIVIL DRAWING FOR MORE DETAIL INFORMATION.

KITCHEN CODED NOTES:

1 – 4" SAN.-UP TO 4"FD-4
2 – 3" SAN.-UP TO FS-1
3 – 2" VENT-UP
4 – 2" SAN.-UP TO P-6D (K-14)
5 – 3" SAN.-UP TO K-36
6 – 3" SAN.-UP TO K-43
7 – 3" SAN.-UP TO K-99

PROPERTY OF THE UNITED STATES GOVERNMENT – FOR OFFICIAL USE ONLY. Do not remove this notice. Properly destroy documents when no longer needed.

GSA
GENERAL SERVICES ADMINISTRATION
77 FORSYTH STREET
SUITE 600
ATLANTA, GA 30303
TEL: (404)331-3200

AFRH The Premier Retirement Community for America's Veterans

JACOBS
PROJECT MANAGEMENT CONSULTANT TO THE GENERAL SERVICES ADMINISTRATION

YATES CONSTRUCTION

SFCS Architecture Engineering Planning Interiors

URS
URS CORPORATION
2020 K ST, NW
SUITE 300
WASHINGTON D.C. 20006

CODED NOTES

1 – 4" SAN.-UP TO P-1A
2 – 4" SAN.-UP
3 – 2" VENT-UP
4 – 3" SAN.-UP
5 – 2" SAN.-UP TO P-7A
6 – 2" SAN.-UP TO P-7
7 – 2" SAN.-UP TO P-5
8 – 1-1/2" VENT-UP
9 – 2" SAN.-UP TO P-6A
10 – 4" SAN.-UP TO P-1C
11 – 2" SAN.-UP TO P-3A
12 – 4" SAN.-UP TO P-1
13 – 3" SAN.-UP TO 3"FD-1
14 – 2" SAN.-UP TO 2"FD-1
15 – 2" SAN.-UP TO P-5B
16 – 2" SAN.-UP TO P-5C
17 – 2" SAN.-UP TO P-3D
18 – 2" SAN.-UP
19 – 4" SAN.-UP TO P-1B
20 – 2" SAN.-UP TO P-5D
21 – 2" SAN.-UP TO P-6
22 – 2" SAN.-UP TO P-6B
23 – 3" SAN.-UP TO P-4
24 – 4" SAN.-DN.
25 – 2" SAN.-UP TO P-3
26 – 5" STORM
27 – 4" STORM
28 – 2" SAN.-UP TO P-8
29 – 3" STORM-UP 3"AD-2
30 – 3" STORM-UP RD-1
31 – 3" STORM

ISSUED FOR CONSTRUCTION

CERTIFICATIONS

KEY PLAN

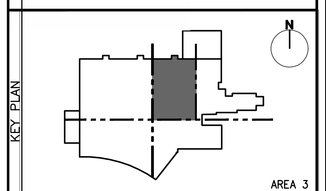

REVISION NOTES

MARK	DATE	DESCRIPTION
0	09/08/08	ISSUED FOR CONSTRUCTION

GRAPHIC SCALE
0 4 8 16
1/8" = 1'-0"

A/E CON. NO.	GS-04P-07-EX-C-0099
A/E TASK NO.	
CONS. CONTR.	
CONS. WORK	
PRIME A/E	
SUB A/E	
CONSTR. CON.	
NAME	ARMED FORCES RETIREMENT HOME
STREET	1800 BEACH DRIVE
CITY/ST./ZIP	GULFPORT, MS 39507
BUILDING NO.	
OTHER BUILDING NOs.	
FACILITY CODE	
PROJECT TITLE	ARMED FORCES RETIREMENT HOME GULFPORT, MISSISSIPPI
PROJECT DESCRIPTION	NEW CONSTRUCTION
PROJECT NO.	31942982
GSA PM	STEVEN SMITH
SUBMISSION	ISSUED FOR CONSTRUCTION
SUB. DATE	09/08/2008
DRAWING TITLE	PARTIAL GARAGE FLOOR PLAN – AREA 3
FILE NAME	P-103-N0095730.DWG
FLOOR NO.	GARAGE PLAN
DRAWN BY	INR DATE DRAFTED:
CHECKED BY	DP/PE SHEET SIZE: 34 X 44
DRAWING NO.	P 1 03 (DISCIPLINE SHEET TYPE SEQUENCE) SHEET OF –

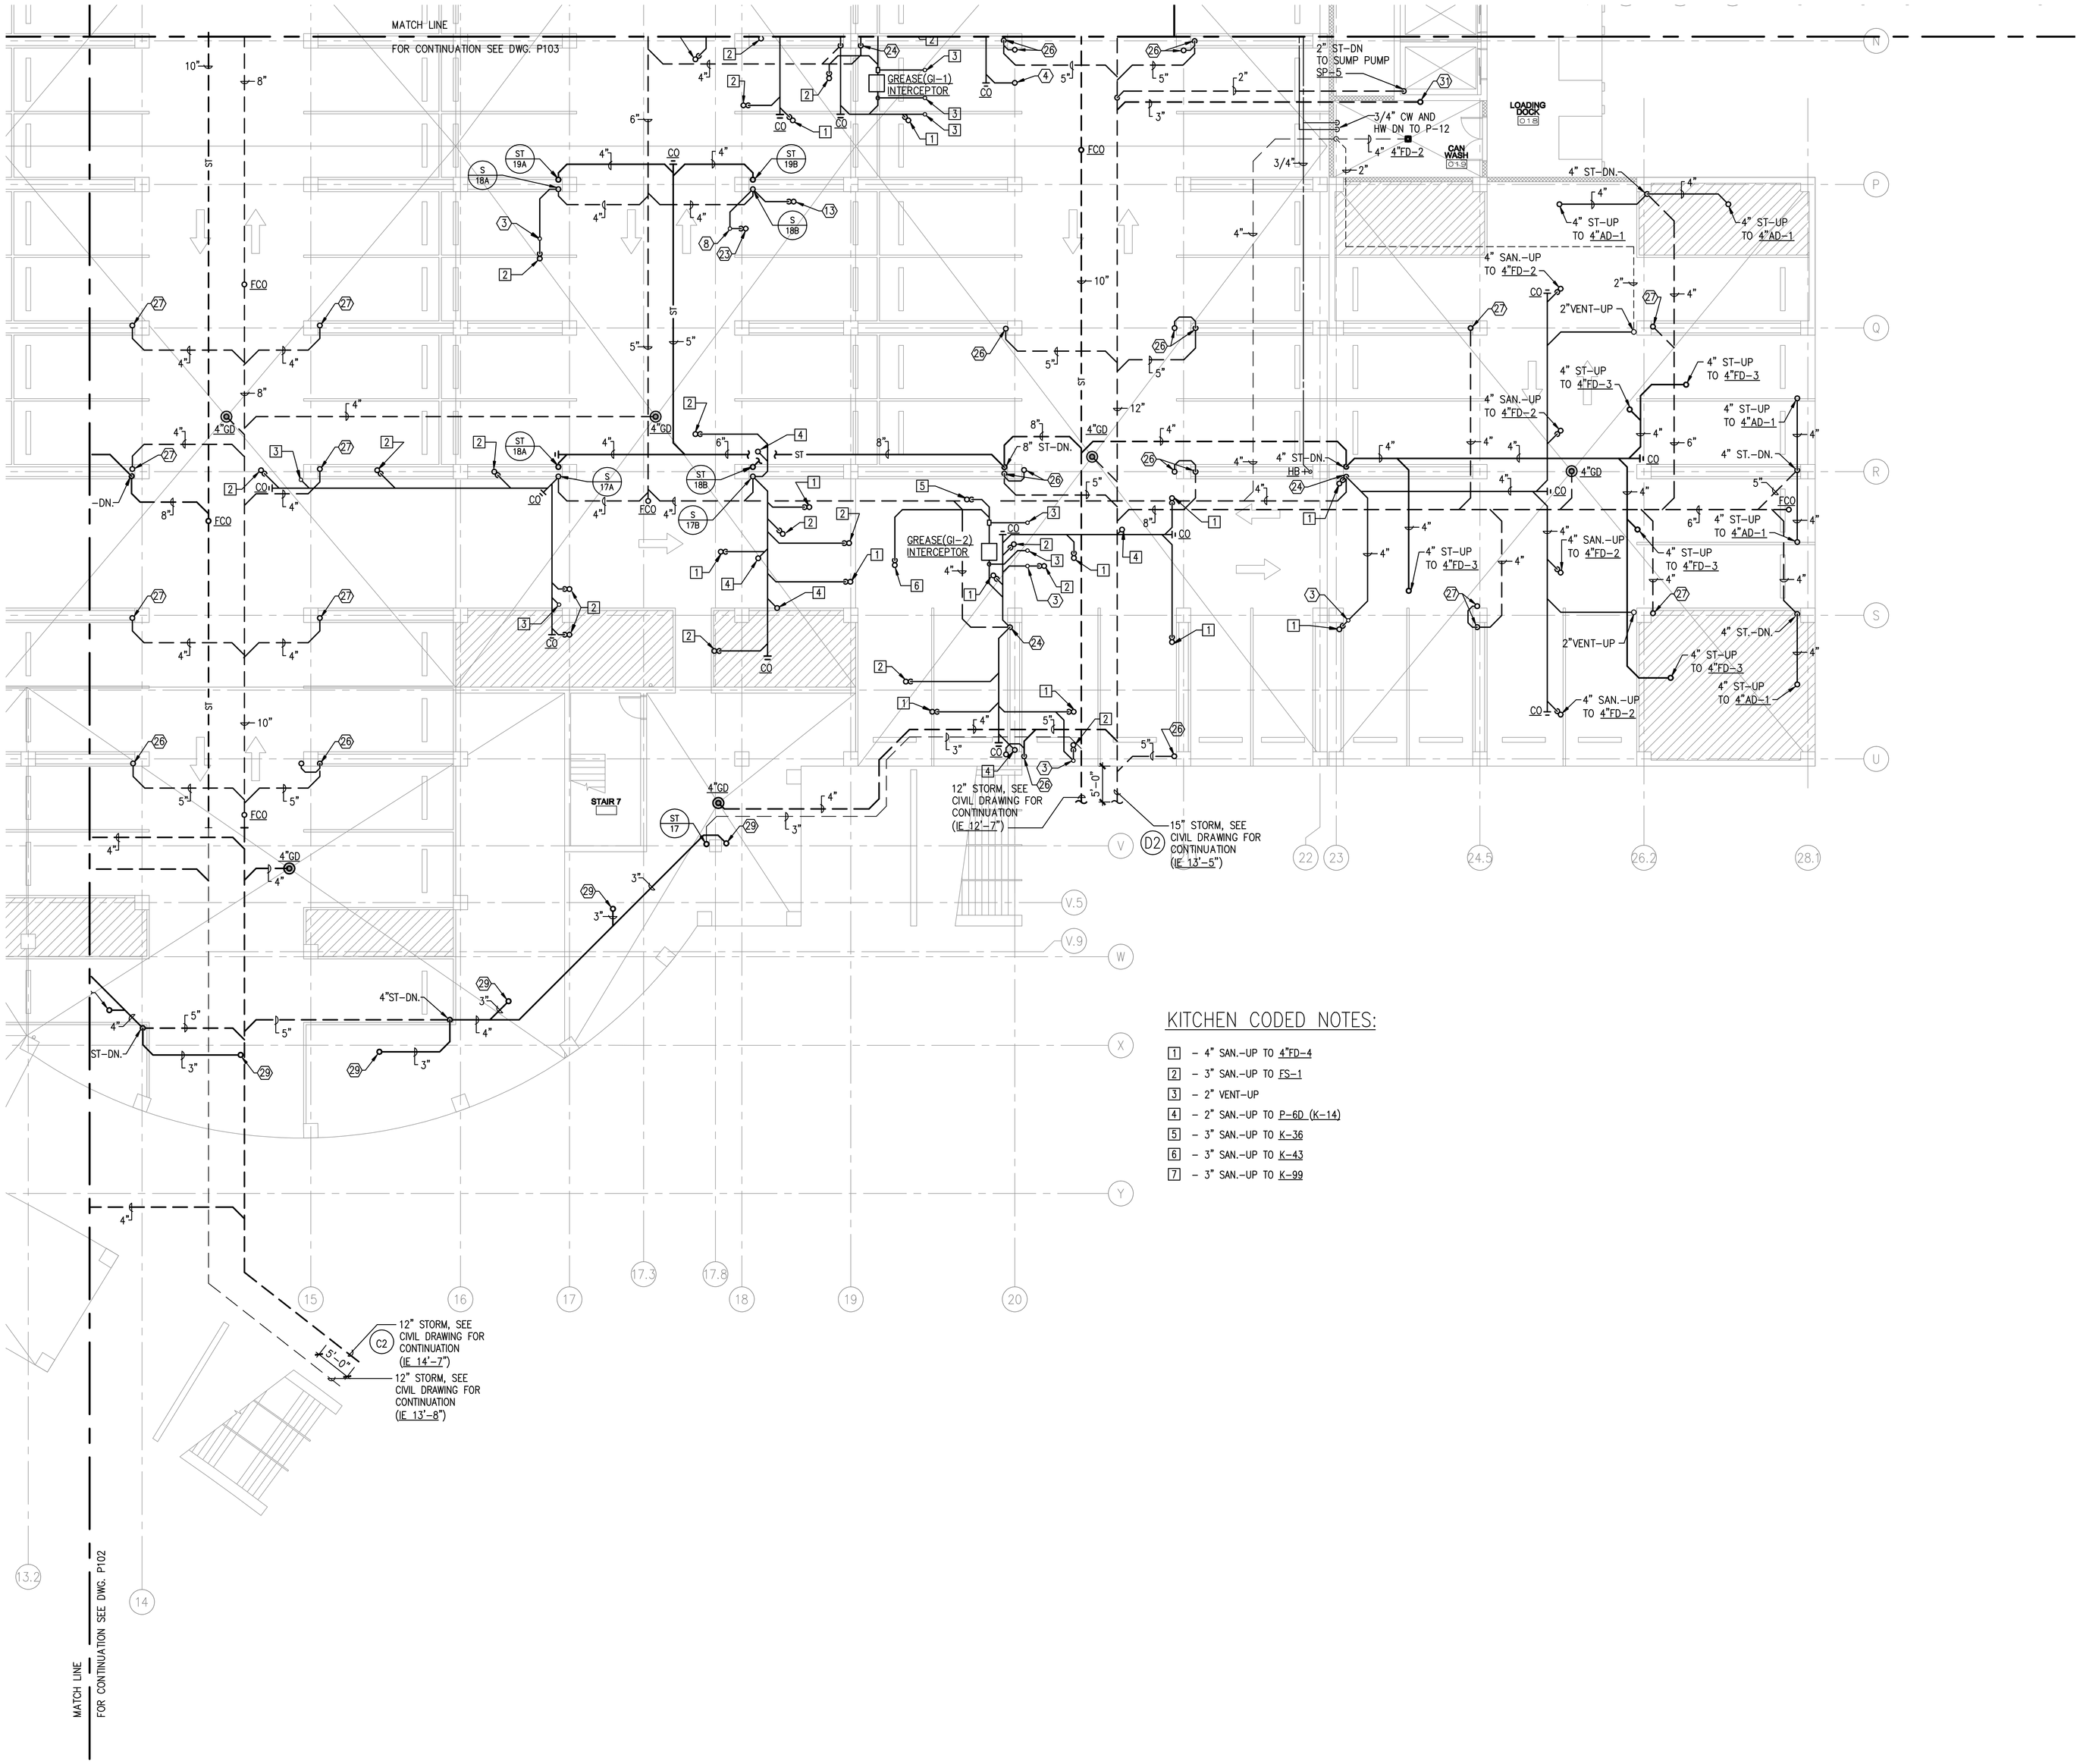

KITCHEN CODED NOTES:

1. – 4" SAN.-UP TO 4"FD-4
2. – 3" SAN.-UP TO FS-1
3. – 2" VENT-UP
4. – 2" SAN.-UP TO P-6D (K-14)
5. – 3" SAN.-UP TO K-36
6. – 3" SAN.-UP TO K-43
7. – 3" SAN.-UP TO K-99

1 P104|P104 **PARTIAL GARAGE FLOOR PLAN - AREA 4**
1/8"=1'-0"

PROPERTY OF THE UNITED STATES GOVERNMENT – FOR OFFICIAL USE ONLY. Do not remove this notice. Properly destroy documents when no longer needed.

GSA
GENERAL SERVICES ADMINISTRATION
77 FORSYTH STREET
SUITE 600
ATLANTA, GA 30303
TEL: (404)331-3200

AFRH The Premier Retirement Community for America's Veterans
JACOBS
PROJECT MANAGEMENT CONSULTANT TO THE GENERAL SERVICES ADMINISTRATION

YATES CONSTRUCTION

SFCS Architecture Engineering Planning Interiors

URS
URS CORPORATION
2020 K ST, NW
SUITE 300
WASHINGTON D.C. 20006

CODED NOTES

1. – 4" SAN.-UP TO P-1A
2. – 4" SAN.-UP
3. – 2" VENT-UP
4. – 3" SAN.-UP
5. – 2" SAN.-UP TO P-7A
6. – 2" SAN.-UP TO P-7
7. – 2" SAN.-UP TO P-5
8. – 1-1/2" VENT-UP
9. – 2" SAN.-UP TO P-6A
10. – 4" SAN.-UP TO P-1C
11. – 2" SAN.-UP TO P-3A
12. – 4" SAN.-UP TO P-1
13. – 3" SAN.-UP TO 3"FD-1
14. – 2" SAN.-UP TO 2"FD-1
15. – 2" SAN.-UP TO P-5B
16. – 2" SAN.-UP TO P-5C
17. – 2" SAN.-UP TO P-3D
18. – 2" SAN.-UP
19. – 4" SAN.-UP TO P-1B
20. – 2" SAN.-UP TO P-5D
21. – 2" SAN.-UP TO P-6
22. – 2" SAN.-UP TO P-6B
23. – 3" SAN.-UP TO P-4
24. – 4" SAN.-DN.
25. – 2" SAN.-UP TO P-3
26. – 5" STORM
27. – 4" STORM
28. – 2" SAN.-UP TO P-8
29. – 3" STORM-UP 3"AD-2
30. – 3" STORM-UP RD-1
31. – 3" STORM

ISSUED FOR CONSTRUCTION

CERTIFICATIONS

KEY PLAN

AREA 4
GARAGE FLOOR

REVISION NOTES

MARK	DATE	DESCRIPTION
0	09/08/08	ISSUED FOR CONSTRUCTION

DRAWING SCALE: 0 4 8 16 — 1/8" = 1'-0"

A/E CON. NO.	GS-04P-07-EX-C-0099
A/E TASK NO.	
CONS. CONTR.	
CONS. WORK	
PRIME A/E	
SUB A/E	
CONSTR. CON.	
NAME	ARMED FORCES RETIREMENT HOME
STREET	1800 BEACH DRIVE
CITY/ST./ZIP	GULFPORT, MS 39507
BUILDING NO.	
OTHER BUILDING NOs.	
FACILITY CODE	
PROJECT TITLE	ARMED FORCES RETIREMENT HOME GULFPORT, MISSISSIPPI
PROJECT DESCRIPTION	NEW CONSTRUCTION
PROJECT NO.	31942982
GSA PM	STEVEN SMITH
SUBMISSION	ISSUED FOR CONSTRUCTION
SUB. DATE	09/08/2008
DRAWING TITLE	PARTIAL GARAGE FLOOR PLAN – AREA 4
FILE NAME	P-104-N0095730.DWG
FLOOR NO.	GARAGE FLOOR PLAN
DRAWN BY	PE DATE DRAFTED:
CHECKED BY	DP/PE SHEET SIZE: 34 X 44
DRAWING NO.	P 1 04 (DISCIPLINE SHEET TYPE SEQUENCE) SHEET OF –

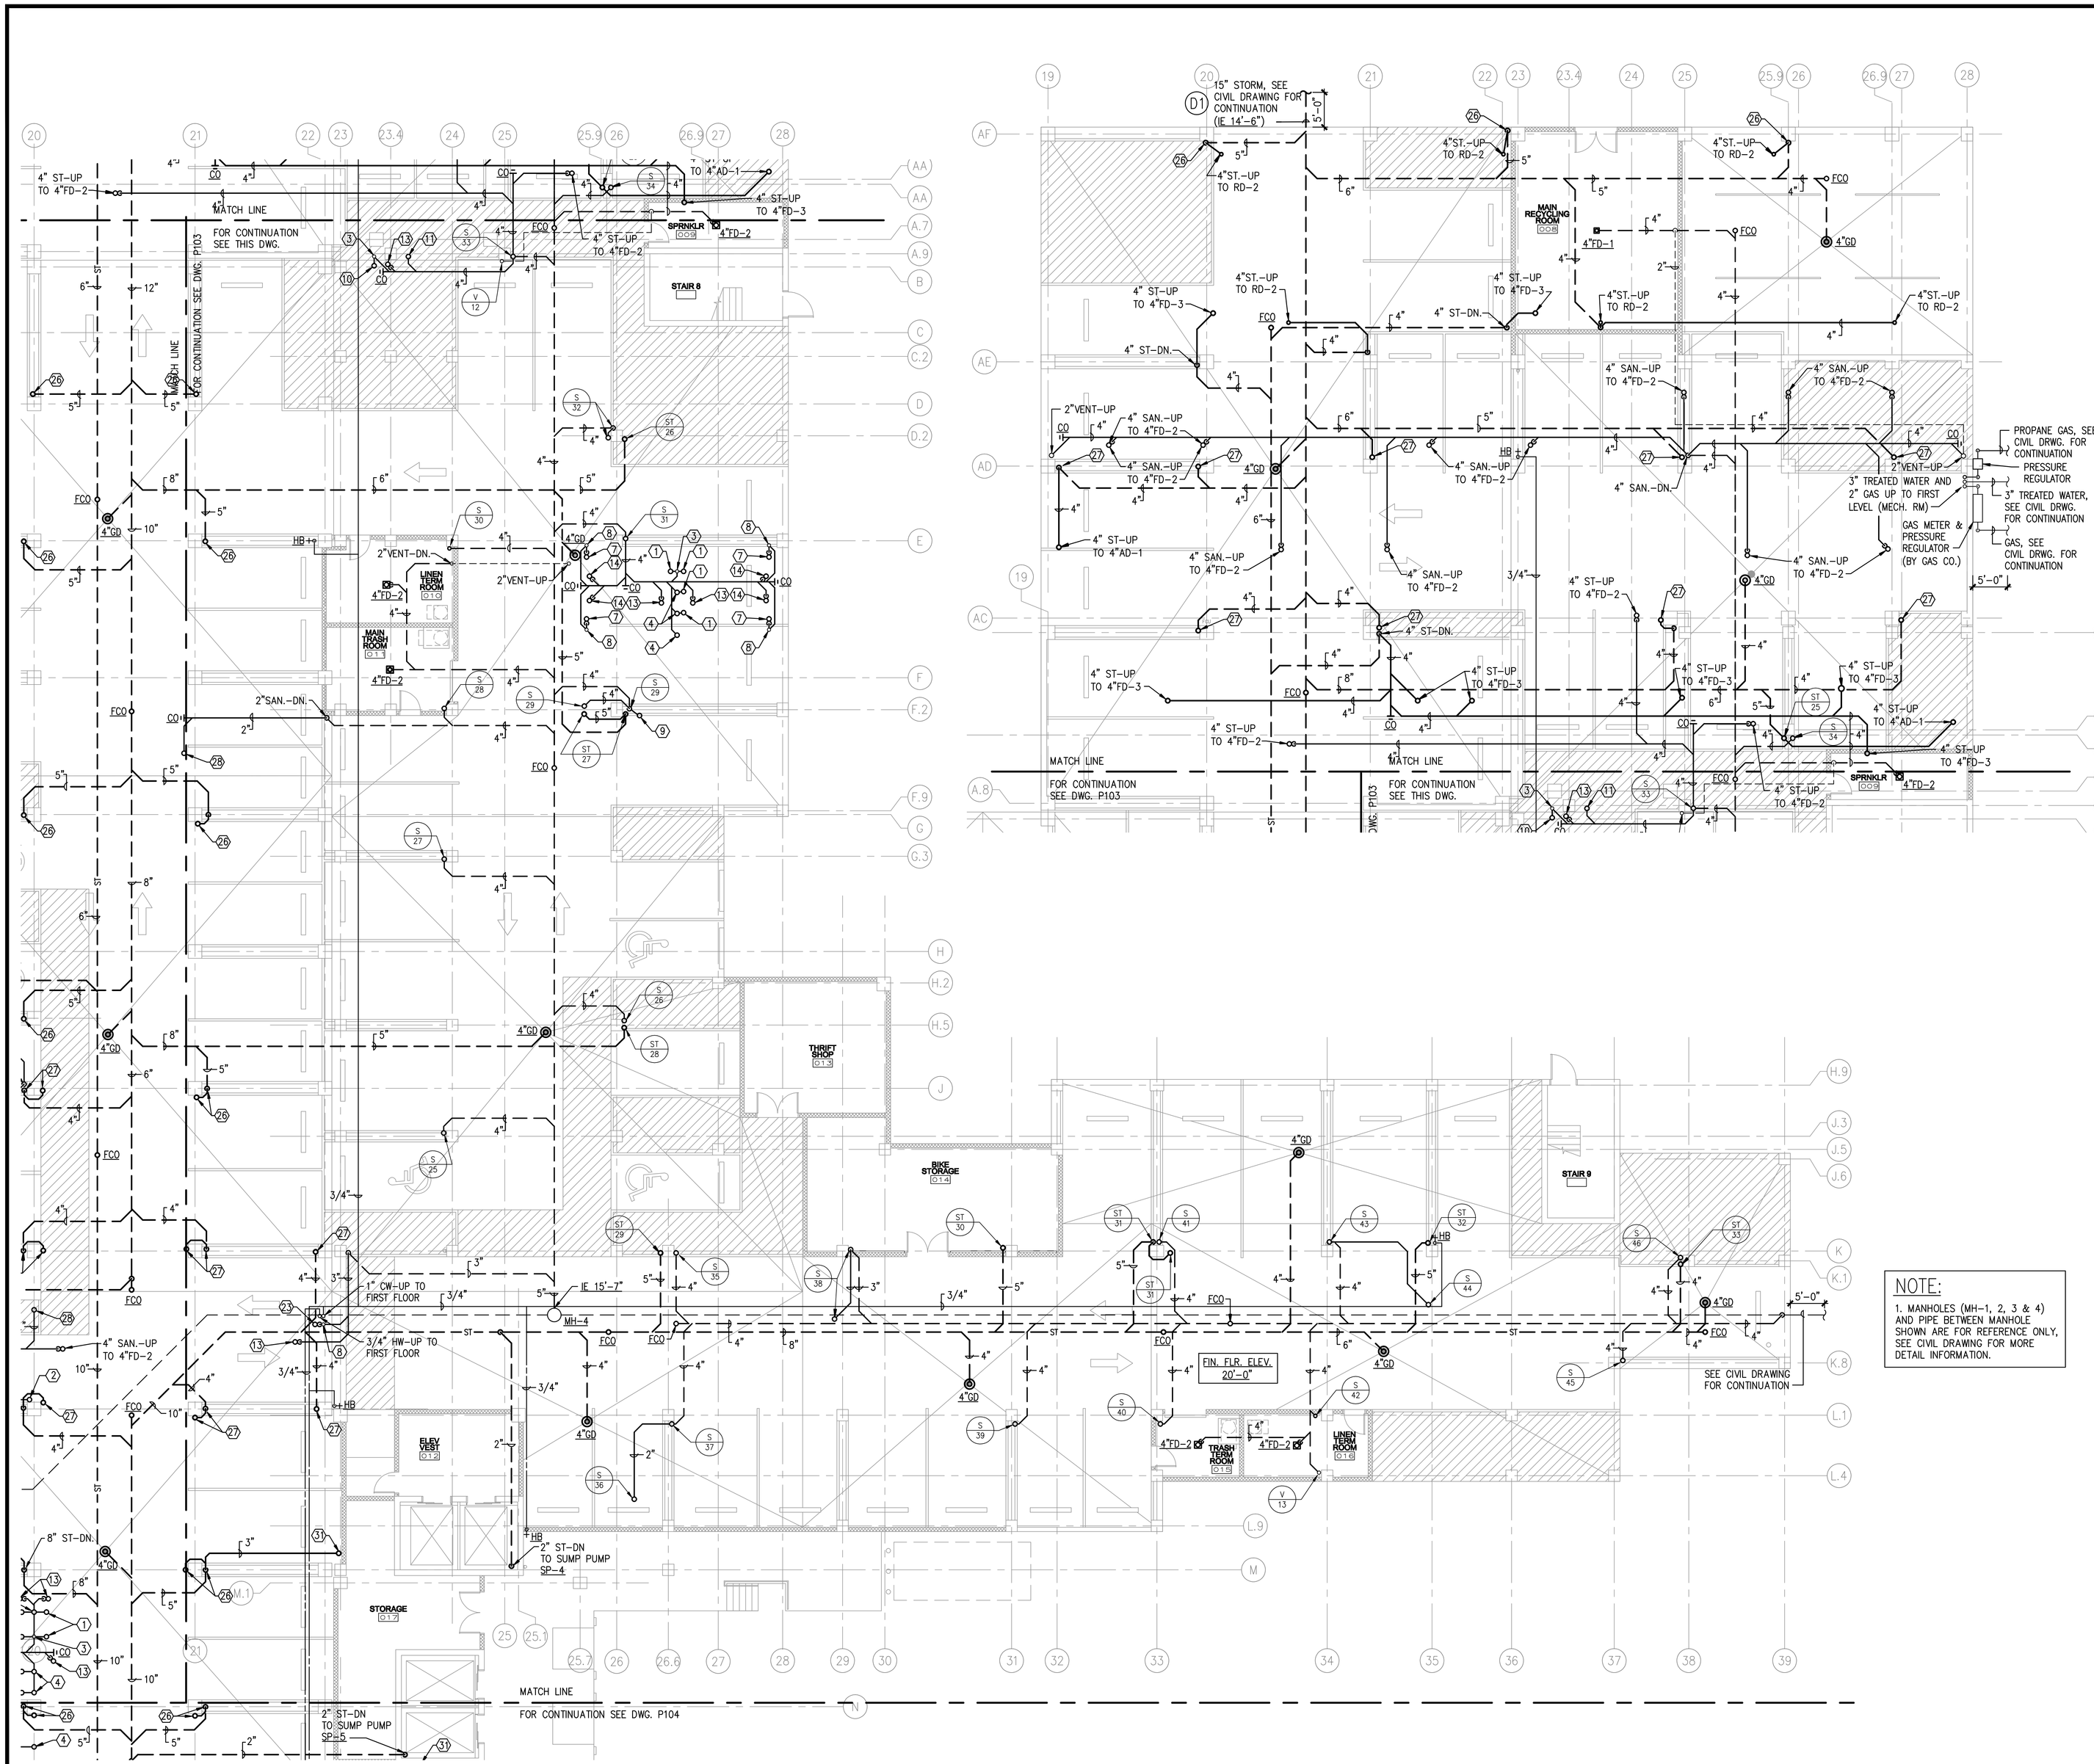

1 P105|P105 **PARTIAL GARAGE FLOOR PLAN - AREA 5**
1/8"=1'-0"

NOTE:

1. MANHOLES (MH-1, 2, 3 & 4) AND PIPE BETWEEN MANHOLE SHOWN ARE FOR REFERENCE ONLY, SEE CIVIL DRAWING FOR MORE DETAIL INFORMATION.

GENERAL SERVICES ADMINISTRATION
77 FORSYTH STREET
SUITE 600
ATLANTA, GA 30303
TEL: (404)331-3200

AFRH The Premier Retirement Community for America's Veterans

JACOBS
PROJECT MANAGEMENT CONSULTANT TO THE GENERAL SERVICES ADMINISTRATION

YATES CONSTRUCTION

SFCS Architecture Engineering Planning Interiors

URS CORPORATION
2020 K ST, NW
SUITE 300
WASHINGTON D.C. 20006

CODED NOTES

1. – 4" SAN.–UP TO P–1A
2. – 4" SAN.–UP
3. – 2" VENT–UP
4. – 3" SAN.–UP
5. – 2" SAN.–UP TO P–7A
6. – 2" SAN.–UP TO P–7
7. – 2" SAN.–UP TO P–5
8. – 1–1/2" VENT–UP
9. – 2" SAN.–UP TO P–6A
10. – 4" SAN.–UP TO P–1C
11. – 2" SAN.–UP TO P–3A
12. – 4" SAN.–UP TO P–1
13. – 3" SAN.–UP TO 3"FD–1
14. – 2" SAN.–UP TO 2"FD–1
15. – 2" SAN.–UP TO P–5B
16. – 2" SAN.–UP TO P–5C
17. – 2" SAN.–UP TO P–3D
18. – 2" SAN.–UP
19. – 4" SAN.–UP TO P–1B
20. – 2" SAN.–UP TO P–5D
21. – 2" SAN.–UP TO P–6
22. – 2" SAN.–UP TO P–6B
23. – 3" SAN.–UP TO P–4
24. – 4" SAN.–DN.
25. – 2" SAN.–UP TO P–3
26. – 5" STORM
27. – 4" STORM
28. – 2" SAN.–UP TO P–8
29. – 3" STORM–UP 3"AD–2
30. – 3" STORM–UP RD–1
31. – 3" STORM

ISSUED FOR CONSTRUCTION

CERTIFICATIONS

MICHAEL C. WILDER REGISTERED PROFESSIONAL ENGINEER STATE OF MISSISSIPPI

KEY PLAN

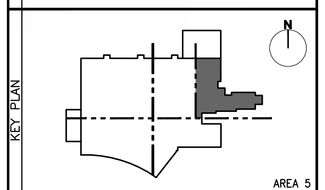

REVISION NOTES

MARK	DATE	DESCRIPTION
0	09/08/08	ISSUED FOR CONSTRUCTION

DRAWING SCALE: 0 4 8 16 — 1/8" = 1'-0"

A/E CON. NO.	GS-04P-07-EX-C-0099
A/E TASK NO.	
CONS. CONTR.	
CONS. WORK	
PRIME A/E	
SUB A/E	
CONSTR. CON.	
NAME	ARMED FORCES RETIREMENT HOME
STREET	1800 BEACH DRIVE
CITY/ST/ZIP	GULFPORT, MS 39507
BUILDING NO.	
OTHER	
BUILDING NOs.	
FACILITY CODE	
PROJECT TITLE	ARMED FORCES RETIREMENT HOME GULFPORT, MISSISSIPPI
PROJECT DESCRIPTION	NEW CONSTRUCTION
PROJECT NO.	31942982
GSA PM	STEVEN SMITH
SUBMISSION	ISSUED FOR CONSTRUCTION
SUB. DATE	09/08/2008
DRAWING TITLE	PARTIAL GARAGE FLR PLAN – AREA 5
FILE NAME	P-105-N0095730.DWG
FLOOR NO.	GARAGE FLOOR PLAN
DRAWN BY	PE DATE DRAFTED:
CHECKED BY	DP/PE SHEET SIZE: 34 X 44
DRAWING NO.	P 1 05 (DISCIPLINE SHEET TYPE SEQUENCE)
	SHEET OF –

PROPERTY OF THE UNITED STATES GOVERNMENT – FOR OFFICIAL USE ONLY. Do not remove this notice. Properly destroy documents when no longer needed.

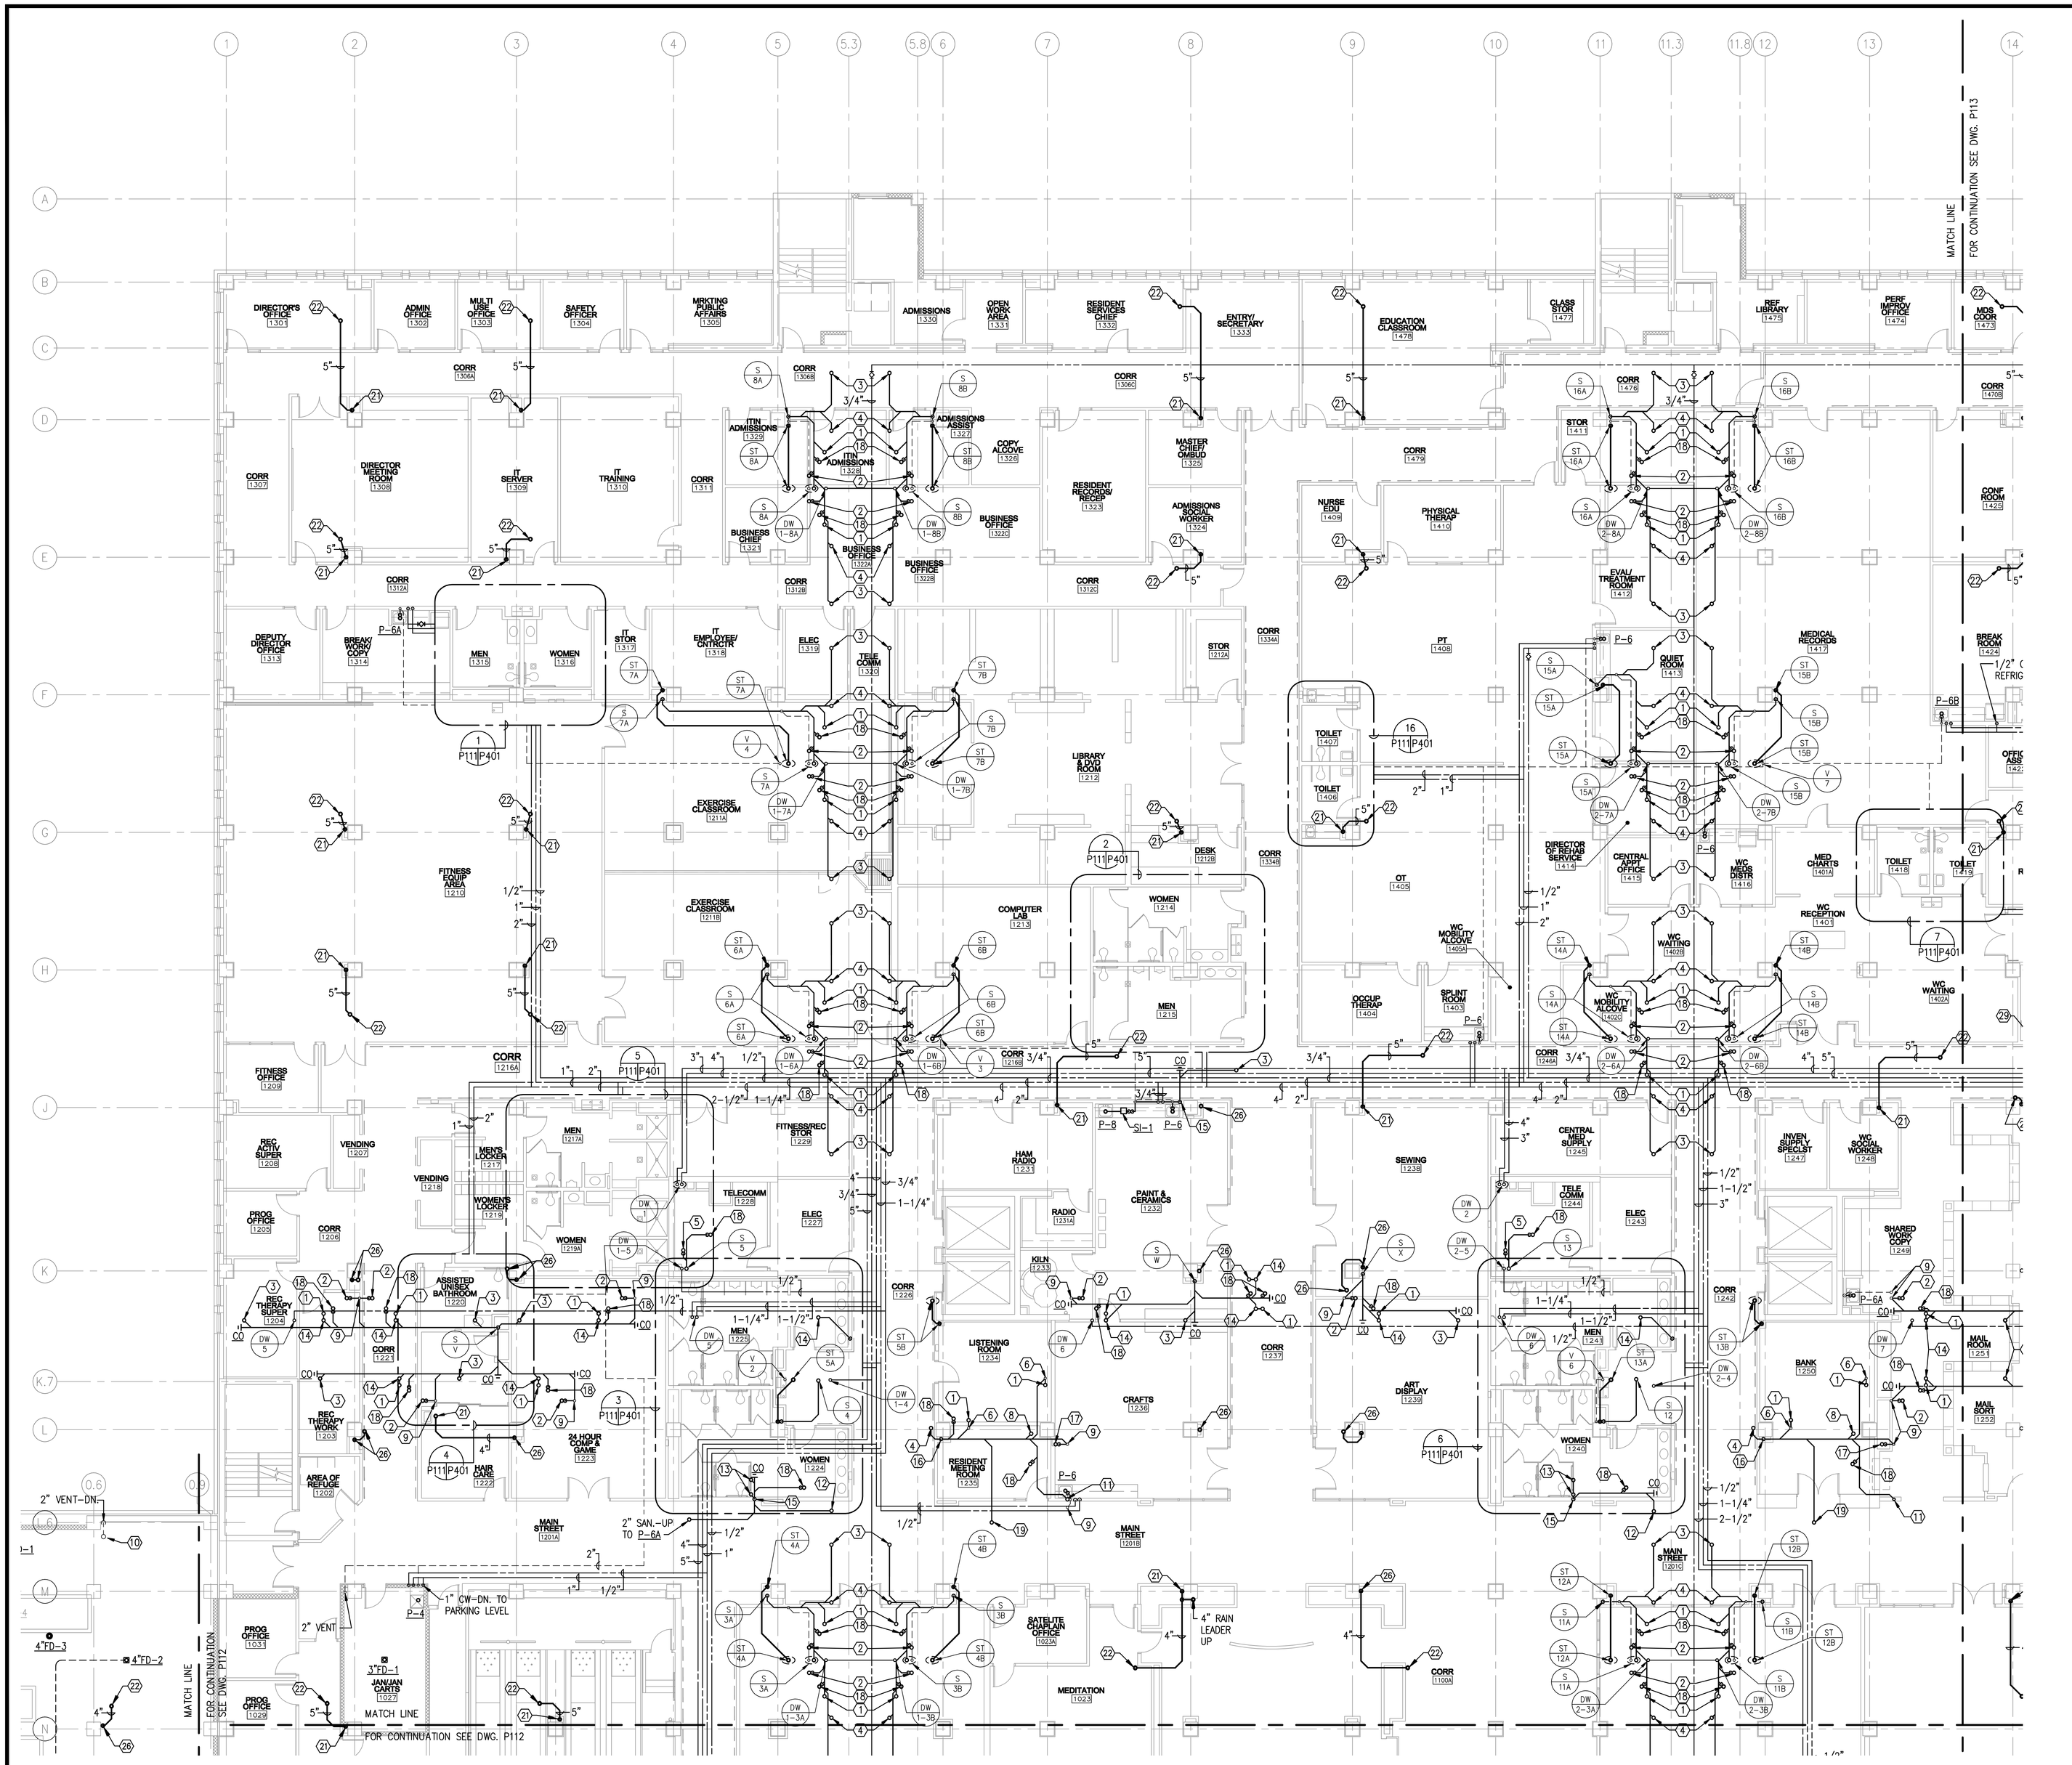

1 P111 P111 **PARTIAL FIRST FLOOR PLAN - AREA 1**

1/8"=1'-0"

PROPERTY OF THE UNITED STATES GOVERNMENT – FOR OFFICIAL USE ONLY. Do not remove this notice. Properly destroy documents when no longer needed.

GSA
GENERAL SERVICES ADMINISTRATION
77 FORSYTH STREET
SUITE 600
ATLANTA, GA 30303
TEL: (404)331-3200

AFRH The Premier Retirement Community for America's Veterans

JACOBS
PROJECT MANAGEMENT CONSULTANT TO THE GENERAL SERVICES ADMINISTRATION

YATES CONSTRUCTION

SFCS Architecture Engineering Planning Interiors

URS
URS CORPORATION
2020 K ST, NW
SUITE 300
WASHINGTON D.C. 20006

CODED NOTES

1. – 4" SAN.–UP TO P–1C
2. – 2" SAN.–UP TO P–5A
3. – 2" SAN.–UP TO P–6B
4. – 2" SAN.–UP TO P–3C
5. – 3" SAN.–UP TO P–4
6. – 2" VENT–UP
7. – 2" SAN.–UP TO P–6
8. – 2" SAN.–UP TO P–3A
9. – 1–1/2" VENT–UP
10. – 2" VENT–UP TO 3"VTR
11. – 2" SAN.–UP TO P–5D
12. – 2" SAN.–UP TO P–8
13. – 2" SAN.–UP TO P–9
14. – 2" SAN.–UP
15. – 3" SAN.–DN.
16. – 4" SAN.–DN.
17. – 2" SAN.–UP TO P–5
18. – 3" SAN.–UP TO FD–1
19. – 2" SAN.–UP TO P–3D
20. – 1–1/2" VENT–UP & 4" SAN.–DN
21. – 5" RAIN LEADER
22. – 4" ST–UP TO RD
23. – 3" SAN.–UP TO P–10
24. – 2" SAN.–UP TO P–7A
25. – 4" SAN.–UP TO 4"FS–1
26. – 4" RAIN LEADER
27. – 3" ST–UP TO RD
28. – 3" RAIN LEADER
29. – UTILITY STUB OUT FOR FUTURE SINK

ISSUED FOR CONSTRUCTION

CERTIFICATIONS

MICHAEL C. WILSON REGISTERED PROFESSIONAL ENGINEER STATE OF MISSISSIPPI

KEY PLAN

AREA 1
FIRST FLOOR

REVISION NOTES

MARK	DATE	DESCRIPTION
32	07–23–08 09/08/08	ISSUED FOR CONSTRUCTION ISSUED FOR CONSTRUCTION

DRAWING SCALE

0 4 8 16

1/8" = 1'–0"

CONTRACTORS

A/E CON. NO.	GS–04P–07–EX–C–0099
A/E TASK NO.	
CONS. CONTR.	
CONS. WORK	
PRIME A/E	
SUB A/E	
CONSTR. CON.	

BUILDING

NAME	ARMED FORCES RETIREMENT HOME
STREET	1800 BEACH DRIVE
CITY/ST./ZIP	GULFPORT, MS 39507
BUILDING NO.	
OTHER	
BUILDING NOs.	
FACILITY CODE	

PROJECT

PROJECT TITLE	ARMED FORCES RETIREMENT HOME GULFPORT, MISSISSIPPI
PROJECT DESCRIPTION	NEW CONSTRUCTION
PROJECT NO.	31942982
GSA PM	STEVEN SMITH
SUBMISSION	ISSUED FOR CONSTRUCTION
SUB. DATE	09/08/2008

DRAWING

DRAWING TITLE	PARTIAL FIRST FLR PLAN–AREA 1
FILE NAME	P–111–N0095730.DWG
FLOOR NO.	FIRST FLOOR
DRAWN BY	INR DATE DRAFTED:
CHECKED BY	DP/BB SHEET SIZE: 34 X 44
DRAWING NO.	P 1 11 (DISCIPLINE SHEET TYPE SEQUENCE) SHEET OF –

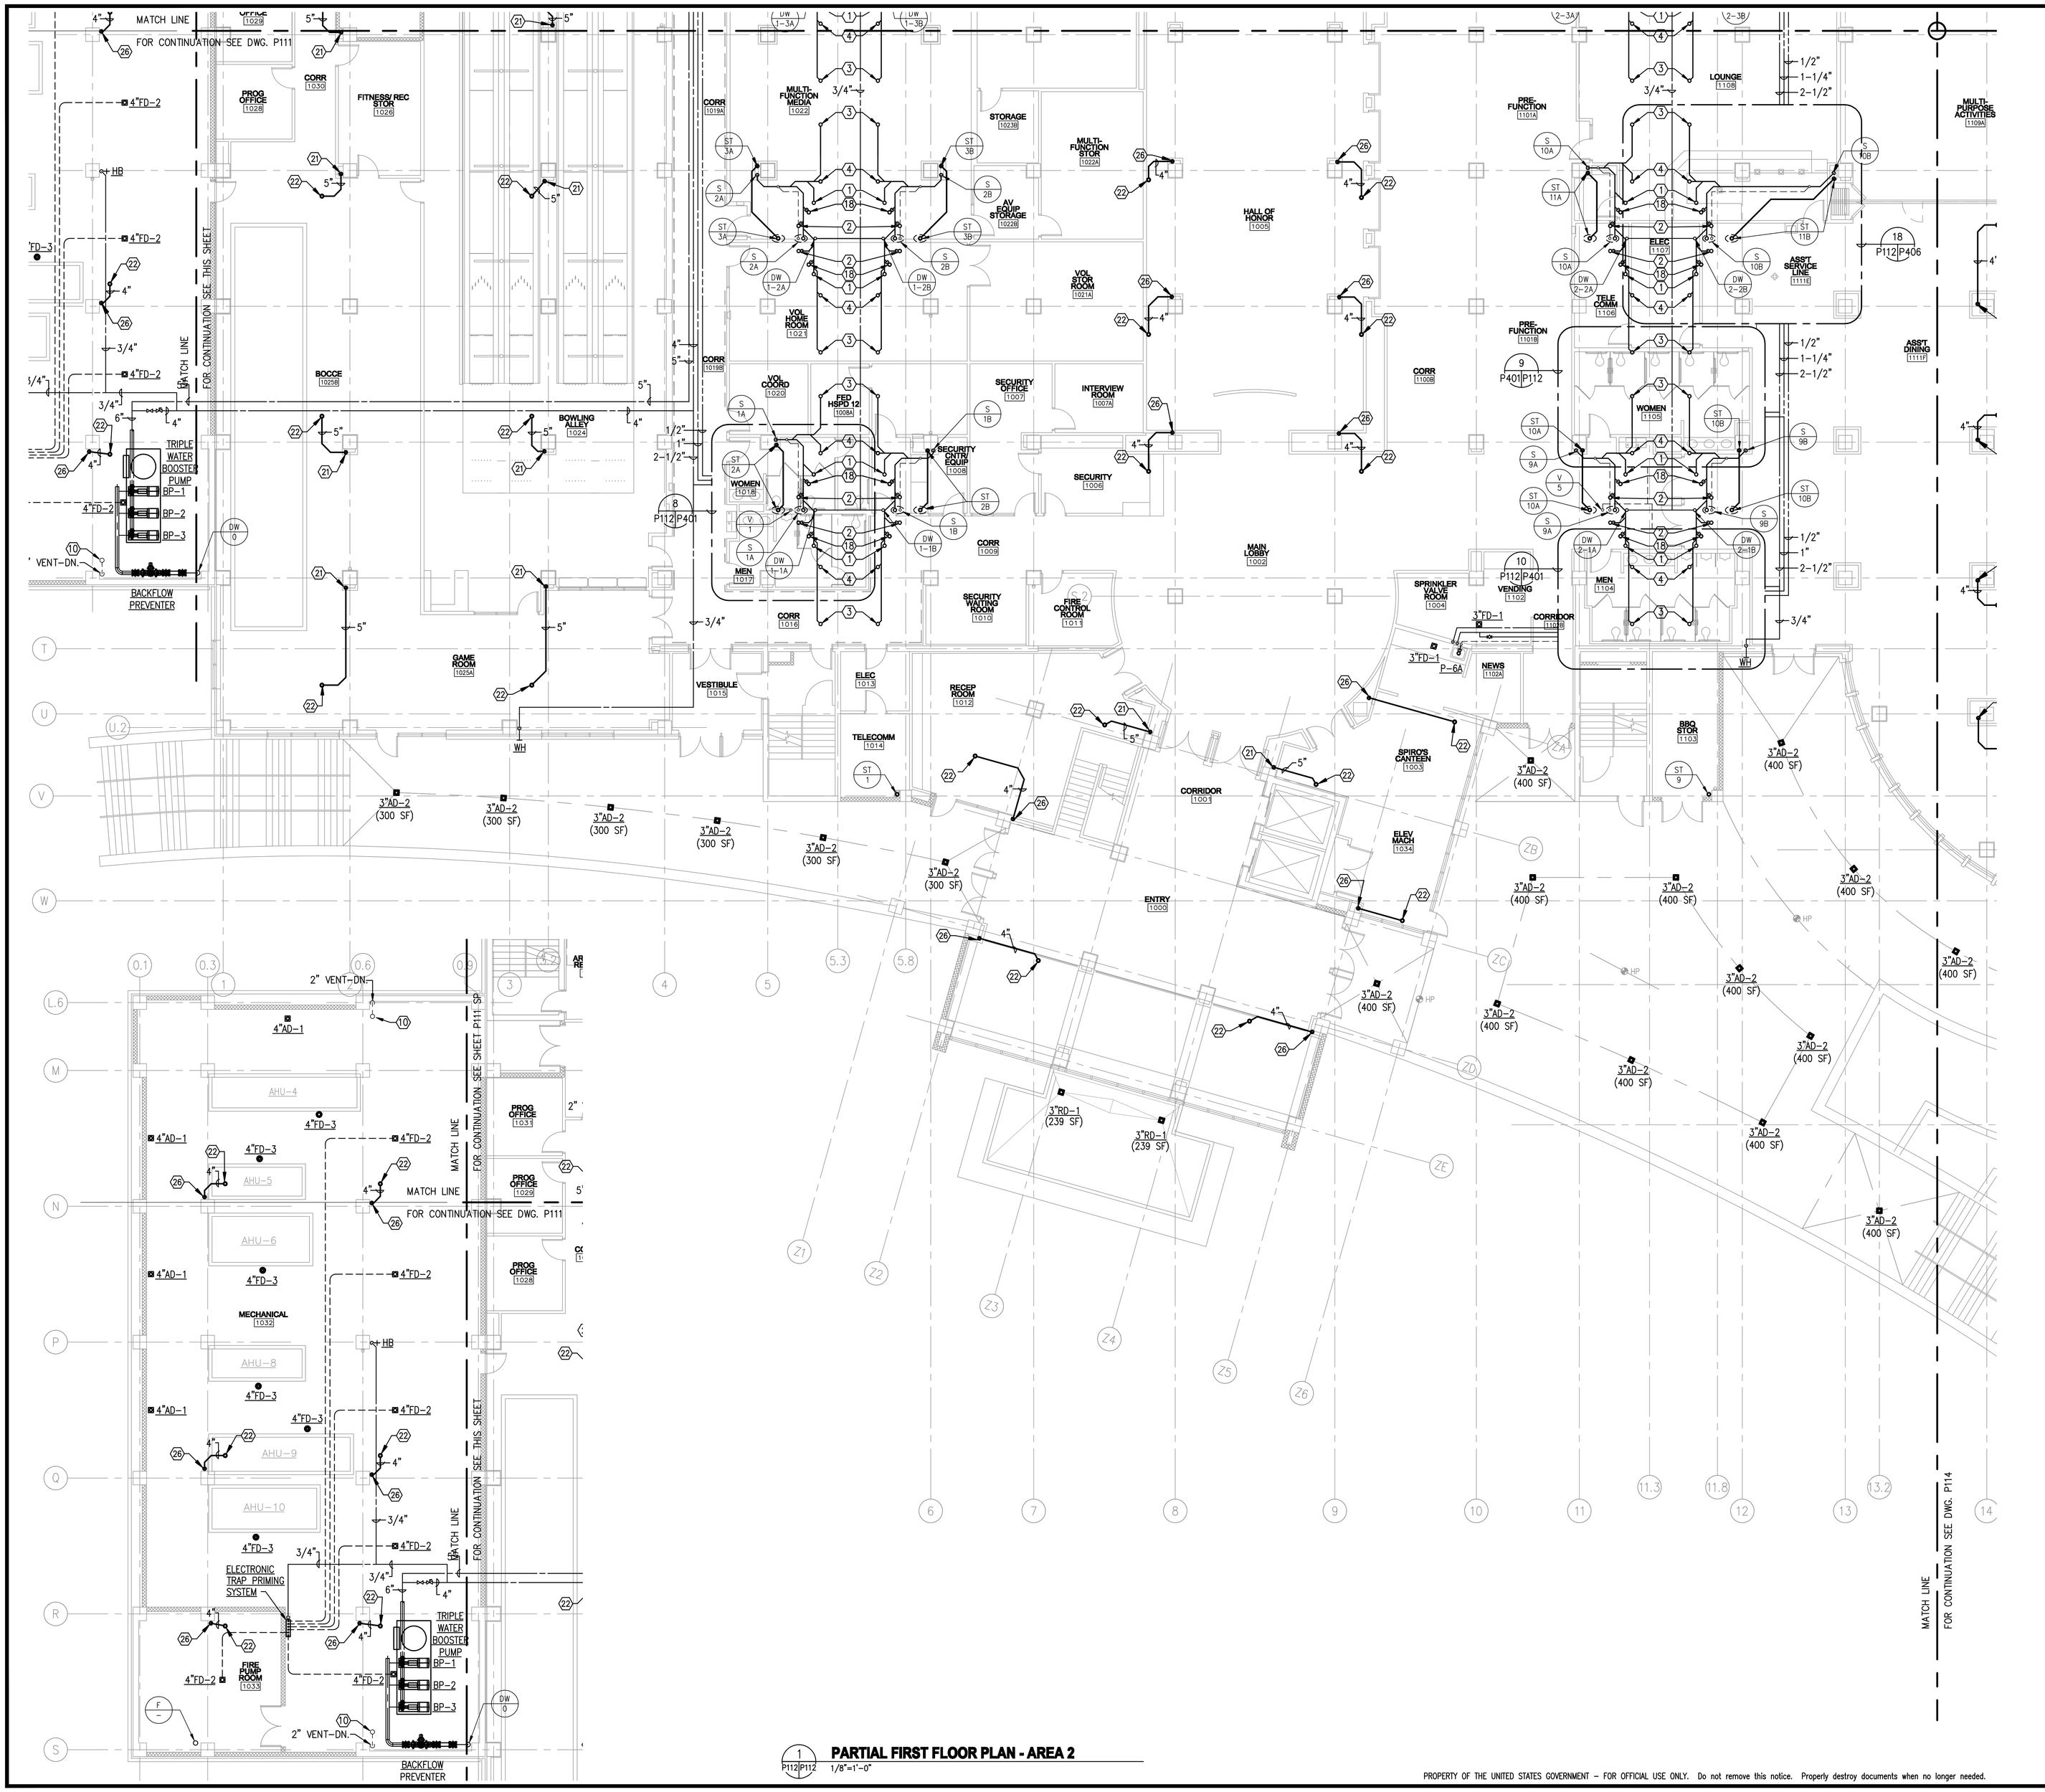

1 P112|P112 **PARTIAL FIRST FLOOR PLAN - AREA 2**

1/8"=1'-0"

PROPERTY OF THE UNITED STATES GOVERNMENT – FOR OFFICIAL USE ONLY. Do not remove this notice. Properly destroy documents when no longer needed.

GSA
GENERAL SERVICES ADMINISTRATION
77 FORSYTH STREET
SUITE 600
ATLANTA, GA 30303
TEL: (404)331-3200

AFRH The Premier Retirement Community for America's Veterans

JACOBS
PROJECT MANAGEMENT CONSULTANT TO THE GENERAL SERVICES ADMINISTRATION

YATES CONSTRUCTION

SFCS Architecture Engineering Planning Interiors

URS
URS CORPORATION
2020 K ST, NW
SUITE 300
WASHINGTON D.C. 20006

CODED NOTES

1. – 4" SAN.-UP TO P-1C
2. – 2" SAN.-UP TO P-5A
3. – 2" SAN.-UP TO P-6B
4. – 2" SAN.-UP TO P-3C
5. – 3" SAN.-UP TO P-4
6. – 2" VENT-UP
7. – 2" SAN.-UP TO P-6
8. – 2" SAN.-UP TO P-3A
9. – 1-1/2" VENT-UP
10. – 2" VENT-UP TO 3"VTR
11. – 2" SAN.-UP TO P-5D
12. – 2" SAN.-UP TO P-8
13. – 2" SAN.-UP TO P-9
14. – 2" SAN.-UP
15. – 3" SAN.-DN.
16. – 4" SAN.-DN.
17. – 2" SAN.-UP TO P-5
18. – 3" SAN.-UP TO FD-1
19. – 2" SAN.-UP TO P-3D
20. – 1-1/2" VENT-UP & 4" SAN.-DN
21. – 5" RAIN LEADER
22. – 4" ST-UP TO RD
23. – 3" SAN.-UP TO P-10
24. – 2" SAN.-UP TO P-7A
25. – 4" SAN.-UP TO 4"FS-1
26. – 4" RAIN LEADER
27. – 3" ST-UP TO RD
28. – 3" RAIN LEADER
29. – UTILITY STUB OUT FOR FUTURE SINK

ISSUED FOR CONSTRUCTION

CERTIFICATIONS

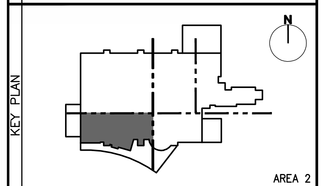

KEY PLAN

REVISION NOTES

MARK	DATE	DESCRIPTION
1	09/08/08	ISSUED FOR CONSTRUCTION

DRAWING SCALE

CONTRACTORS

A/E CON. NO.	GS-04P-07-EX-C-0099
A/E TASK NO.	
CONS. CONTR.	
CONS. WORK	
PRIME A/E	
SUB A/E	
CONSTR. CON.	

BUILDING

NAME	ARMED FORCES RETIREMENT HOME
STREET	1800 BEACH DRIVE
CITY/ST/ZIP	GULFPORT, MS 39507
BUILDING NO.	
OTHER BUILDING NOs.	
FACILITY CODE	

PROJECT

PROJECT TITLE	ARMED FORCES RETIREMENT HOME GULFPORT, MISSISSIPPI
PROJECT DESCRIPTION	NEW CONSTRUCTION
PROJECT NO.	31942982
GSA PM	STEVEN SMITH
SUBMISSION	ISSUED FOR CONSTRUCTION
SUB. DATE	09/08/2008

DRAWING

DRAWING TITLE	PARTIAL FIRST FLOOR PLAN – AREA 2
FILE NAME	P-112-N0095730.DWG
FLOOR NO.	FIRST FLOOR
DRAWN BY	INR DATE DRAFTED:
CHECKED BY	DP/PE SHEET SIZE: 34 X 44
DRAWING NO.	P 1 12 (DISCIPLINE SHEET TYPE SEQUENCE)
	SHEET OF –

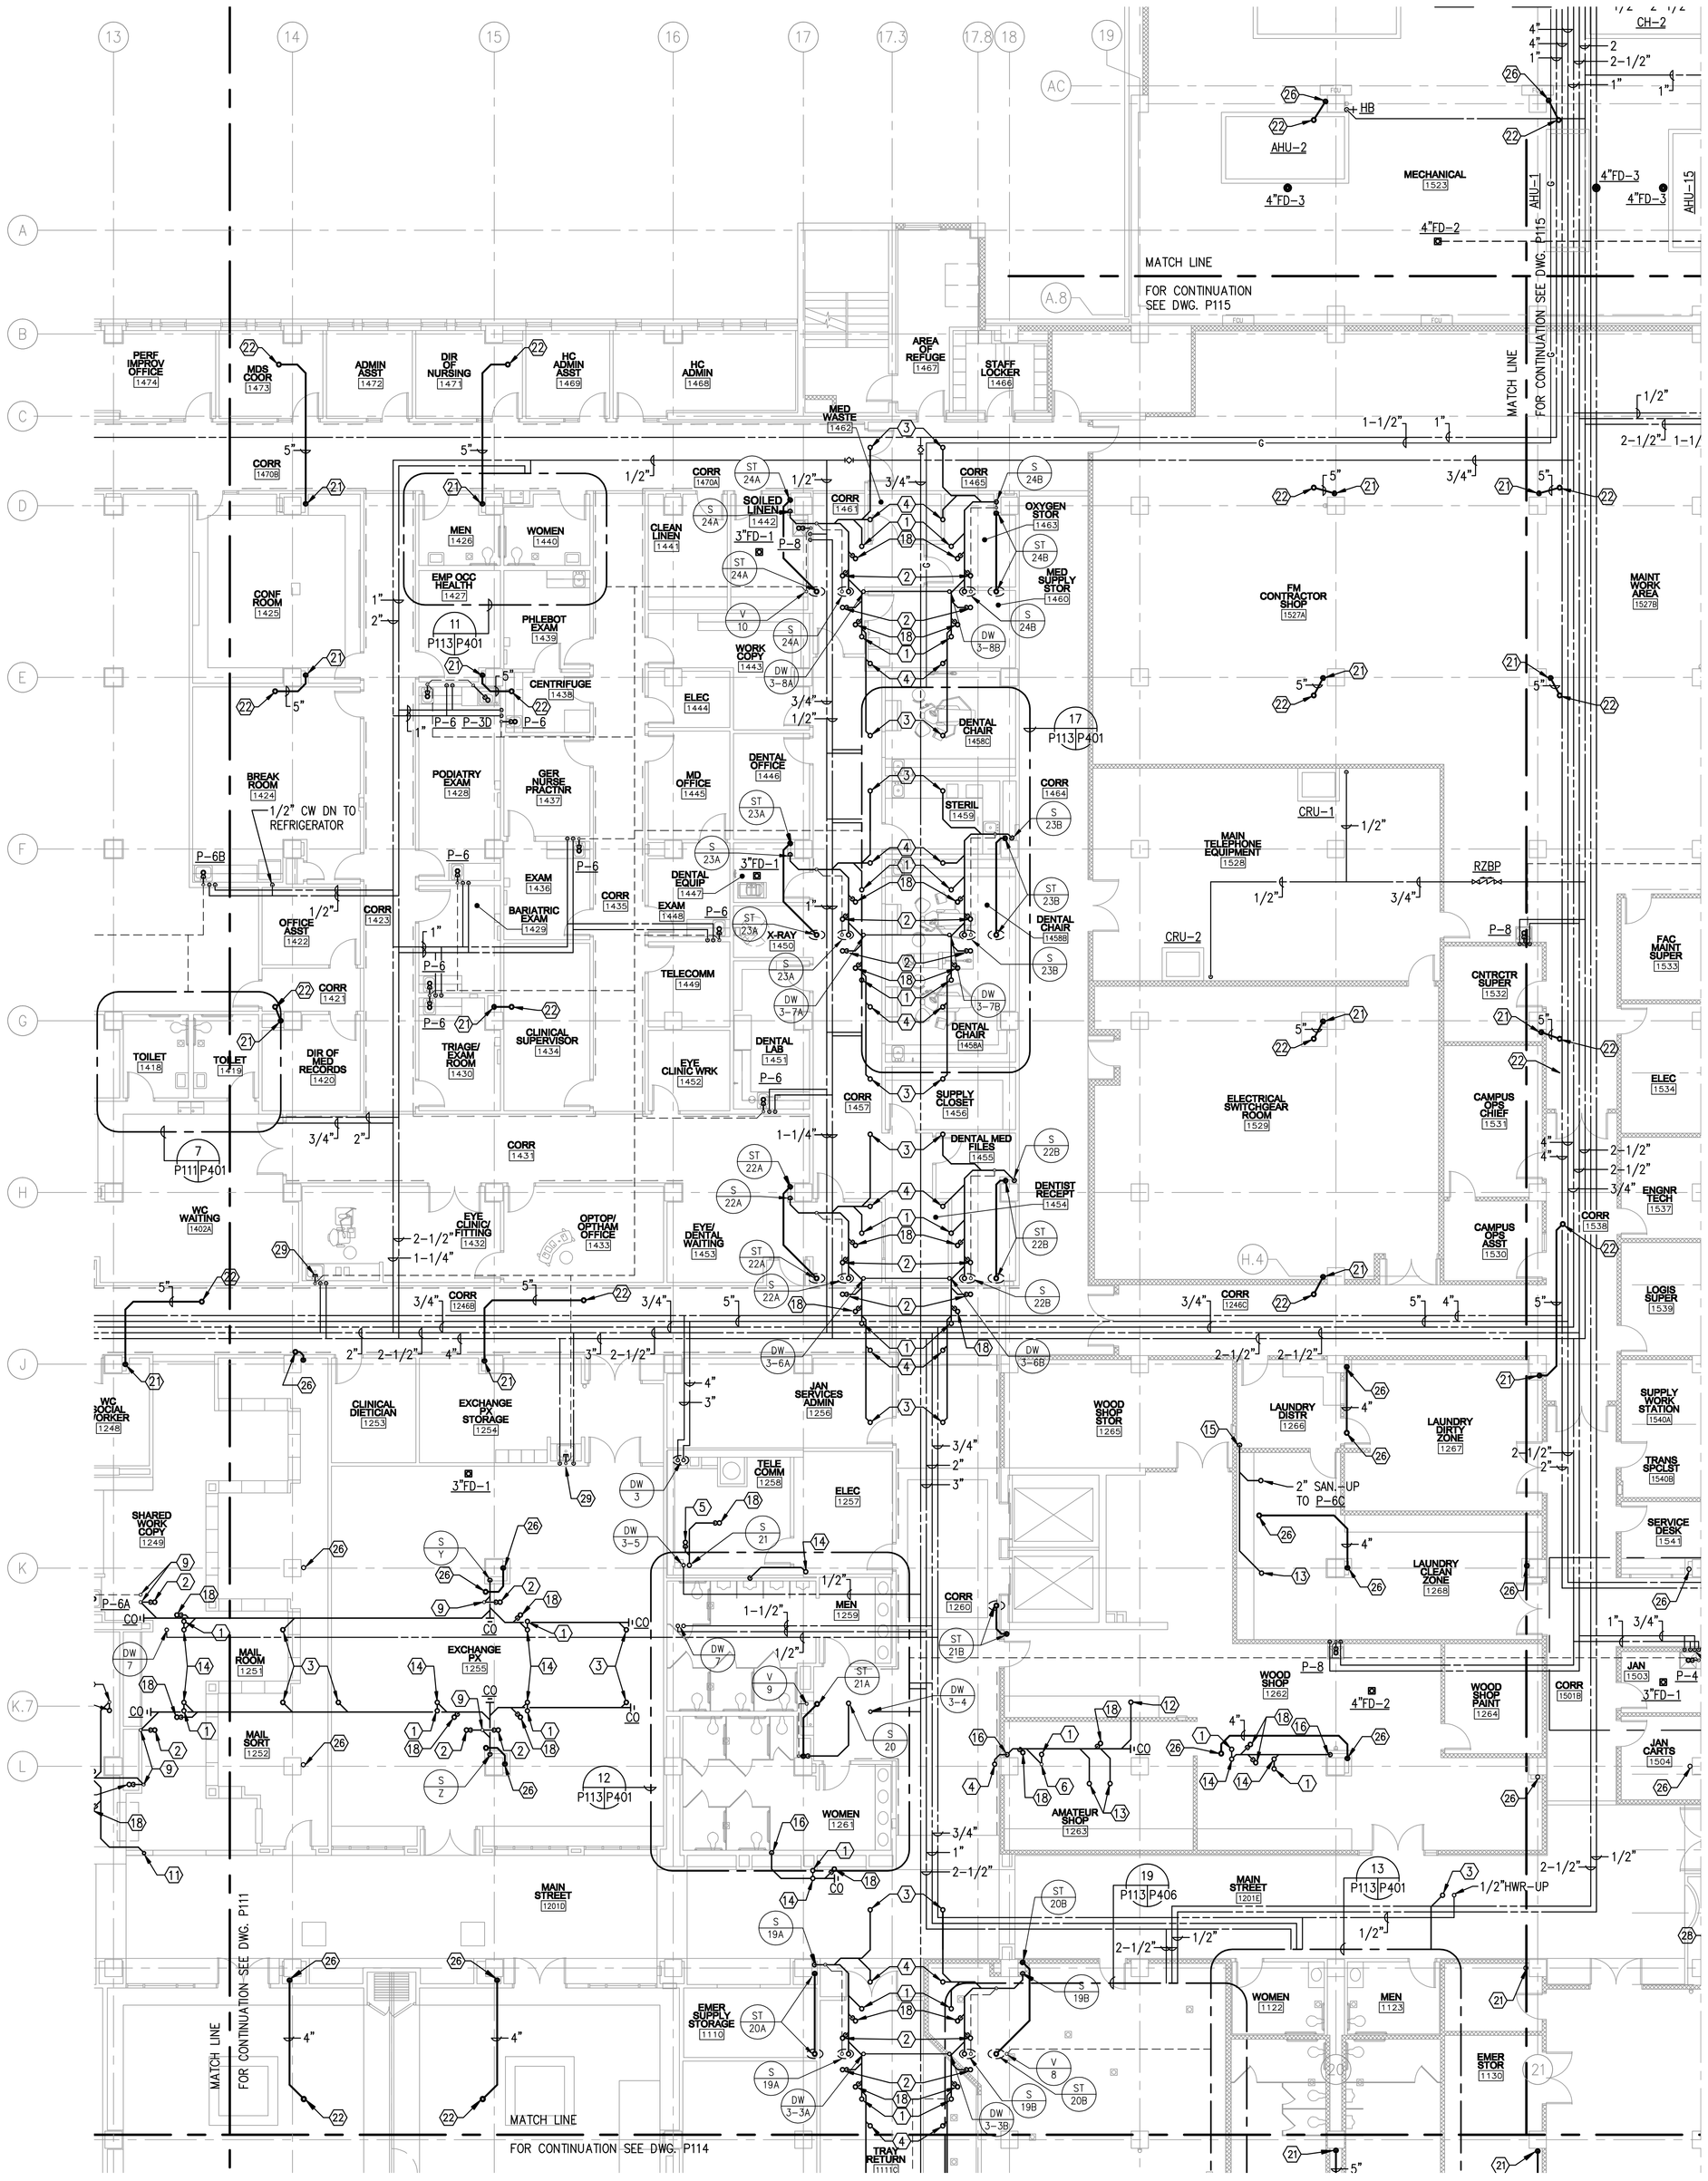

1 P113|P113 **PARTIAL FIRST FLOOR PLAN - AREA 3**

1/8"=1'-0"

PROPERTY OF THE UNITED STATES GOVERNMENT – FOR OFFICIAL USE ONLY. Do not remove this notice. Properly destroy documents when no longer needed.

GSA
GENERAL SERVICES ADMINISTRATION
77 FORSYTH STREET
SUITE 600
ATLANTA, GA 30303
TEL: (404)331-3200

AFRH The Premier Retirement Community for America's Veterans

JACOBS
PROJECT MANAGEMENT CONSULTANT TO THE GENERAL SERVICES ADMINISTRATION

YATES CONSTRUCTION

SFCS Architecture Engineering Planning Interiors

URS
URS CORPORATION
2020 K ST, NW
SUITE 300
WASHINGTON D.C. 20006

CODED NOTES

1. – 4" SAN.-UP TO P-1C
2. – 2" SAN.-UP TO P-5A
3. – 2" SAN.-UP TO P-6B
4. – 2" SAN.-UP TO P-3C
5. – 3" SAN.-UP TO P-4
6. – 2" VENT-UP
7. – 2" SAN.-UP TO P-6
8. – 2" SAN.-UP TO P-3A
9. – 1-1/2" VENT-UP
10. – 2" VENT-UP TO 3"VTR
11. – 2" SAN.-UP TO P-5D
12. – 2" SAN.-UP TO P-8
13. – 2" SAN.-UP TO P-9
14. – 2" SAN.-UP
15. – 3" SAN.-DN.
16. – 4" SAN.-DN.
17. – 2" SAN.-UP TO P-5
18. – 3" SAN.-UP TO FD-1
19. – 2" SAN.-UP TO P-3D
20. – 1-1/2" VENT-UP & 4" SAN.-DN
21. – 5" RAIN LEADER
22. – 4" ST-UP TO RD
23. – 3" SAN.-UP TO P-10
24. – 2" SAN.-UP TO P-7A
25. – 4" SAN.-UP TO 4"FS-1
26. – 4" RAIN LEADER
27. – 3" ST-UP TO RD
28. – 3" RAIN LEADER
29. – UTILITY STUB OUT FOR FUTURE SINK

ISSUED FOR CONSTRUCTION

CERTIFICATIONS

MICHAEL C. WILSON REGISTERED PROFESSIONAL ENGINEER 12 STATE OF MISSISSIPPI

KEY PLAN

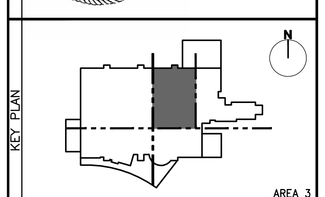

REVISION NOTES

MARK	DATE	DESCRIPTION
00	09/08/08	ISSUED FOR CONSTRUCTION

DRAWING SCALE

CONTRACTORS

A/E CON. NO.	GS-04P-07-EX-C-0099
A/E TASK NO.	
CONS. CONTR.	
CONS. WORK	
PRIME A/E	
SUB A/E	
CONSTR. CON.	

BUILDING

NAME	ARMED FORCES RETIREMENT HOME
STREET	1800 BEACH DRIVE
CITY/ST./ZIP	GULFPORT, MS 39507
BUILDING NO.	
OTHER	
BUILDING NOs.	
FACILITY CODE	

PROJECT

PROJECT TITLE	ARMED FORCES RETIREMENT HOME GULFPORT, MISSISSIPPI
PROJECT DESCRIPTION	NEW CONSTRUCTION
PROJECT NO.	31942982
GSA PM	STEVEN SMITH
SUBMISSION	ISSUED FOR CONSTRUCTION
SUB. DATE	09/08/2008

DRAWING

DRAWING TITLE	PARTIAL FIRST FLR PLAN – AREA 3
FILE NAME	P-113-N0095730.DWG
FLOOR NO.	FIRST FLOOR
DRAWN BY	INR DATE DRAFTED:
CHECKED BY	DP/BB SHEET SIZE: 34 X 44
DRAWING NO.	P 1 13 (DISCIPLINE SHEET TYPE SEQUENCE)
	SHEET OF –

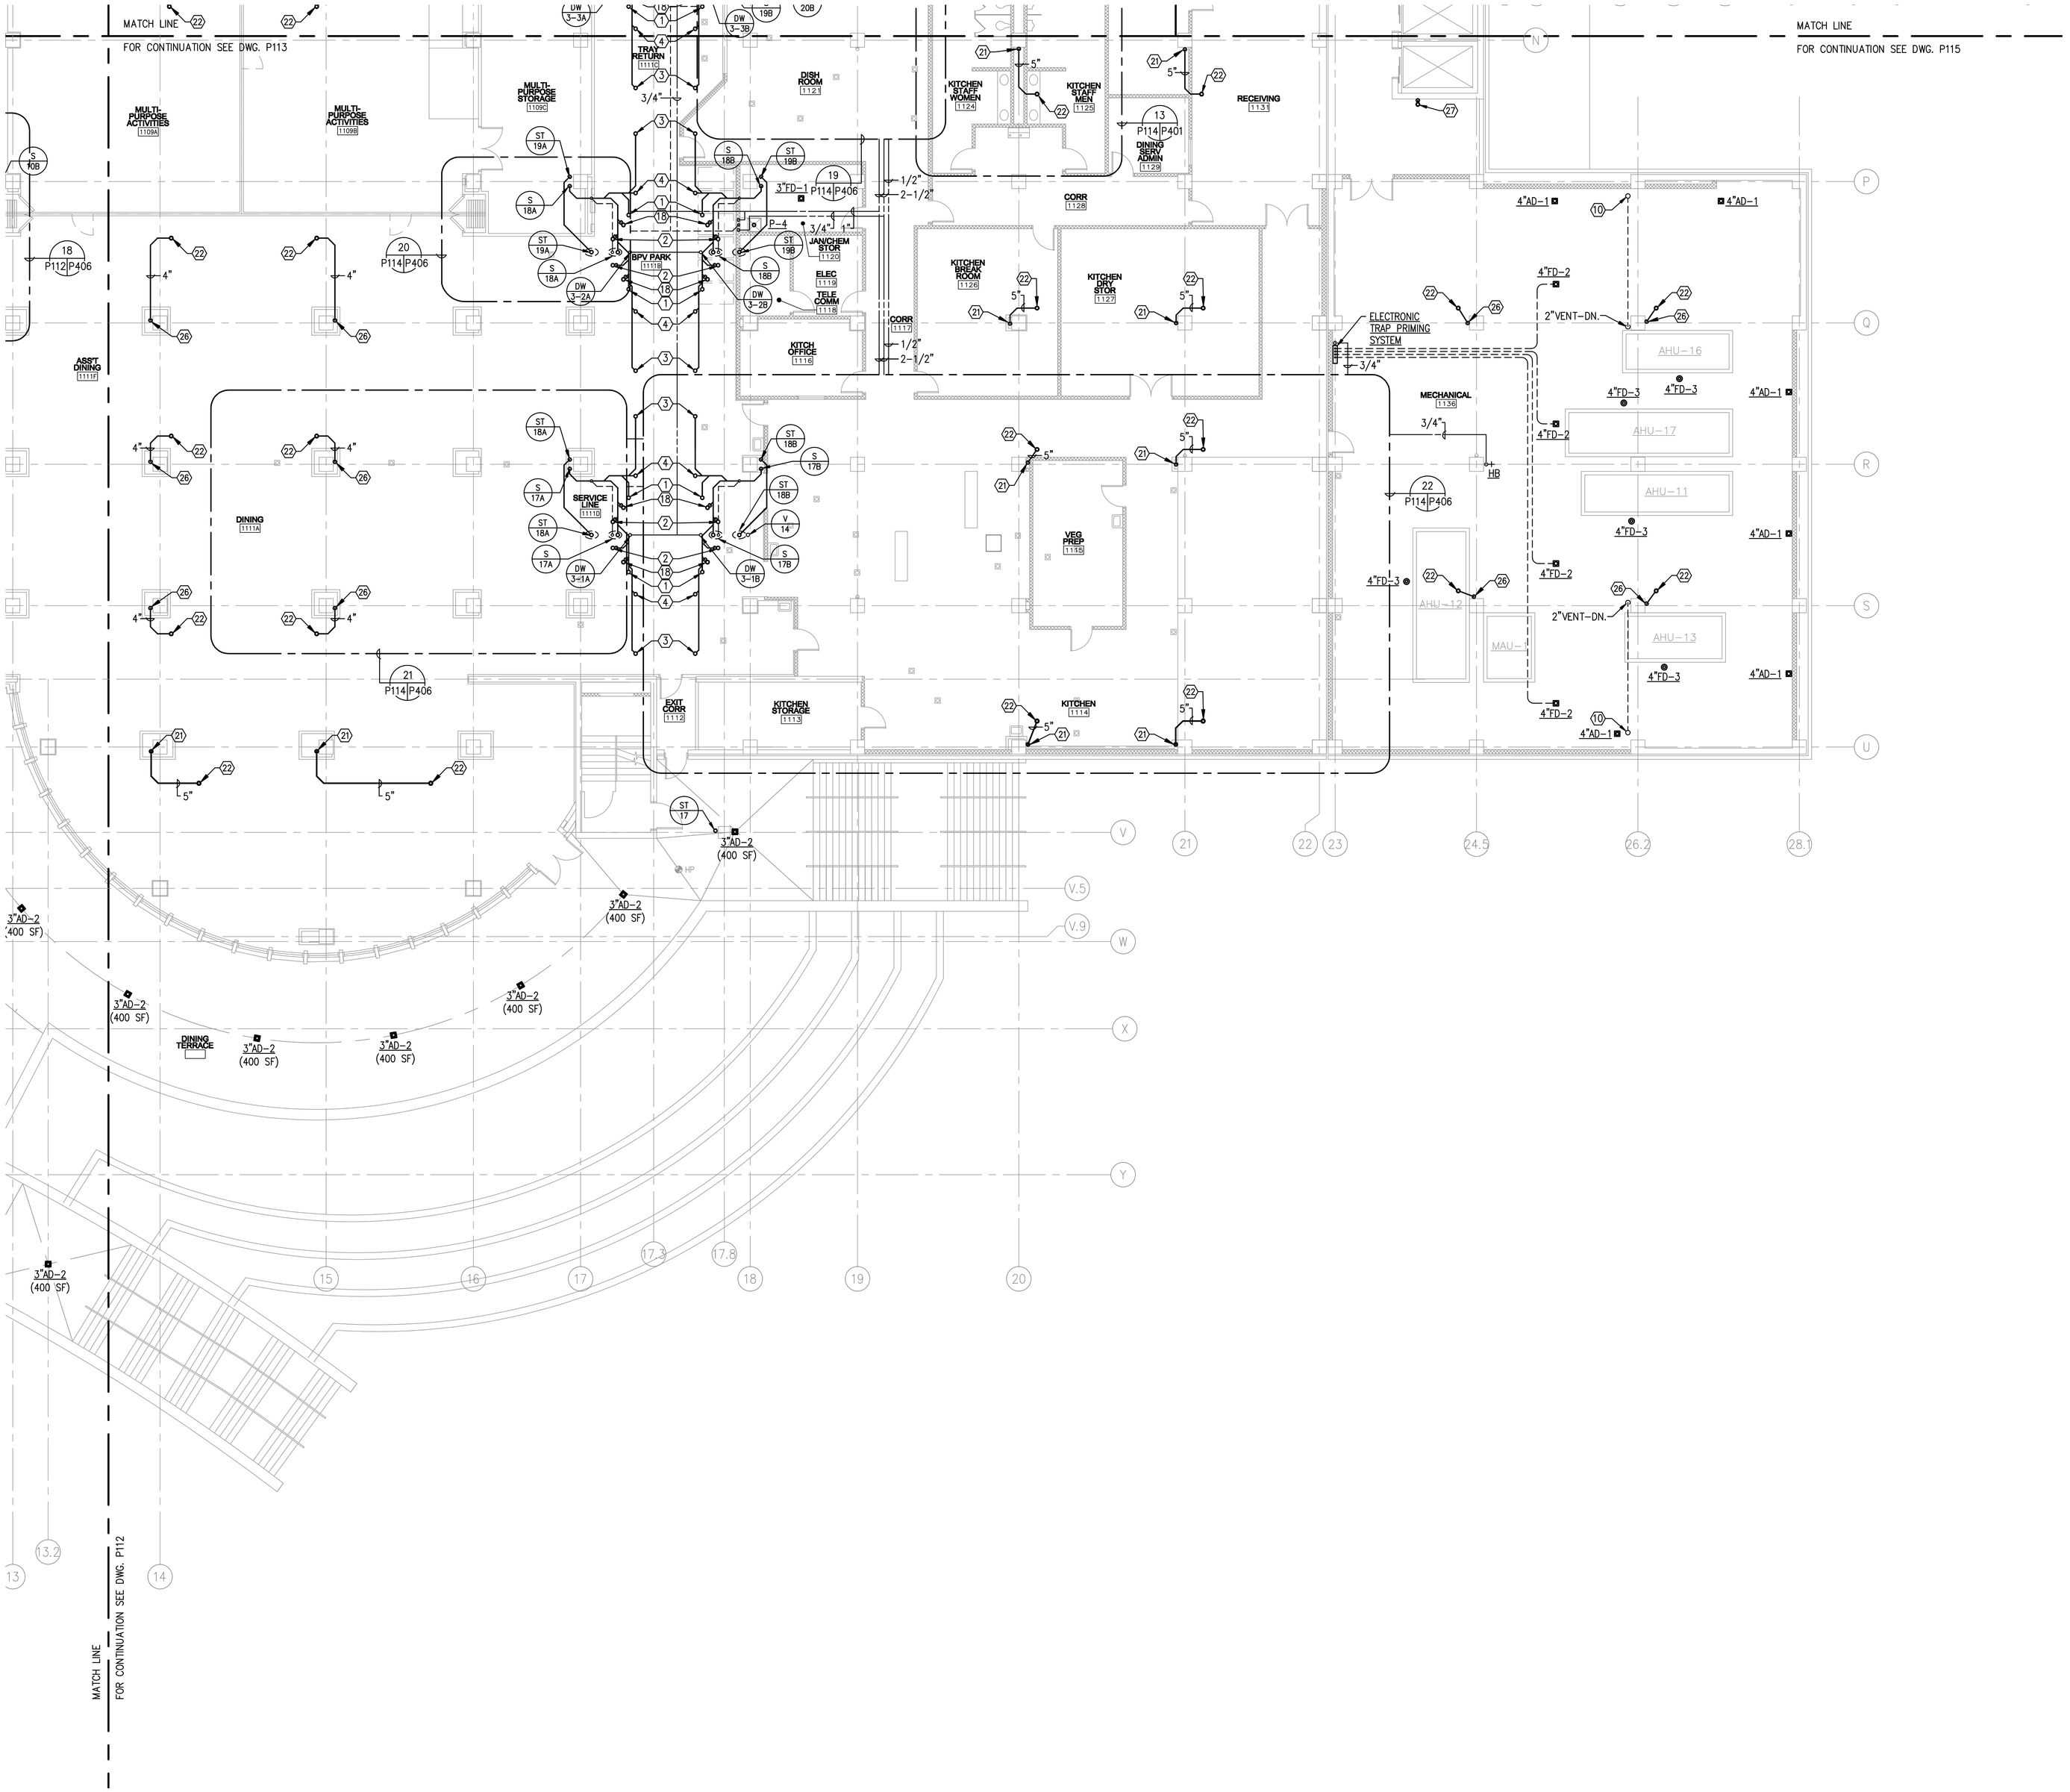

1 P114 P114 **PARTIAL FIRST FLOOR PLAN - AREA 4**
1/8"=1'-0"

PROPERTY OF THE UNITED STATES GOVERNMENT – FOR OFFICIAL USE ONLY. Do not remove this notice. Properly destroy documents when no longer needed.

GSA
GENERAL SERVICES ADMINISTRATION
77 FORSYTH STREET
SUITE 600
ATLANTA, GA 30303
TEL: (404)331-3200

AFRH The Premier Retirement Community for America's Veterans
JACOBS
PROJECT MANAGEMENT CONSULTANT TO THE GENERAL SERVICES ADMINISTRATION

YATES CONSTRUCTION

SFCS Architecture Engineering Planning Interiors

URS
URS CORPORATION
2020 K ST, NW
SUITE 300
WASHINGTON D.C. 20006

CODED NOTES

1. – 4" SAN.-UP TO P-1C
2. – 2" SAN.-UP TO P-5A
3. – 2" SAN.-UP TO P-6B
4. – 2" SAN.-UP TO P-3C
5. – 3" SAN.-UP TO P-4
6. – 2" VENT-UP
7. – 2" SAN.-UP TO P-6
8. – 2" SAN.-UP TO P-3A
9. – 1-1/2" VENT-UP
10. – 2" VENT-UP TO 3"VTR
11. – 2" SAN.-UP TO P-5D
12. – 2" SAN.-UP TO P-8
13. – 2" SAN.-UP TO P-9
14. – 2" SAN.-UP
15. – 3" SAN.-DN.
16. – 4" SAN.-DN.
17. – 2" SAN.-UP TO P-5
18. – 3" SAN.-UP TO FD-1
19. – 2" SAN.-UP TO P-3D
20. – 1-1/2" VENT-UP & 4" SAN.-DN
21. – 5" RAIN LEADER
22. – 4" ST-UP TO RD
23. – 3" SAN.-UP TO P-10
24. – 2" SAN.-UP TO P-7A
25. – 4" SAN.-UP TO 4"FS-1
26. – 4" RAIN LEADER
27. – 3" ST-UP TO RD
28. – 3" RAIN LEADER
29. – UTILITY STUB OUT FOR FUTURE SINK

ISSUED FOR CONSTRUCTION

CERTIFICATIONS

KEY PLAN

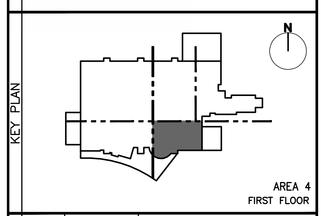

AREA 4
FIRST FLOOR

REVISION NOTES

MARK	DATE	DESCRIPTION
1	09/08/08	ISSUED FOR CONSTRUCTION

GRAPHIC SCALE

CONTRACTORS

A/E CON. NO.	GS-04P-07-EX-C-0099
A/E TASK NO.	
CONS. CONTR.	
CONS. WORK	
PRIME A/E	
SUB A/E	
CONSTR. CON.	

BUILDING

NAME	ARMED FORCES RETIREMENT HOME
STREET	1800 BEACH DRIVE
CITY/ST./ZIP	GULFPORT, MS 39507
BUILDING NO.	
OTHER BUILDING NOs.	
FACILITY CODE	

PROJECT

PROJECT TITLE	ARMED FORCES RETIREMENT HOME GULFPORT, MISSISSIPPI
PROJECT DESCRIPTION	NEW CONSTRUCTION
PROJECT NO.	31942982
GSA PM	STEVEN SMITH
SUBMISSION	ISSUED FOR CONSTRUCTION
SUB. DATE	09/08/2008

DRAWING

DRAWING TITLE	PARTIAL FIRST FLOOR PLAN – AREA 4
FILE NAME	P-114-N0095730.DWG
FLOOR NO.	FIRST FLOOR PLAN
DRAWN BY	PE DATE DRAFTED:
CHECKED BY	DP/PE SHEET SIZE: 34 X 44
DRAWING NO.	P 1 14 (DISCIPLINE SHEET TYPE SEQUENCE) SHEET OF –

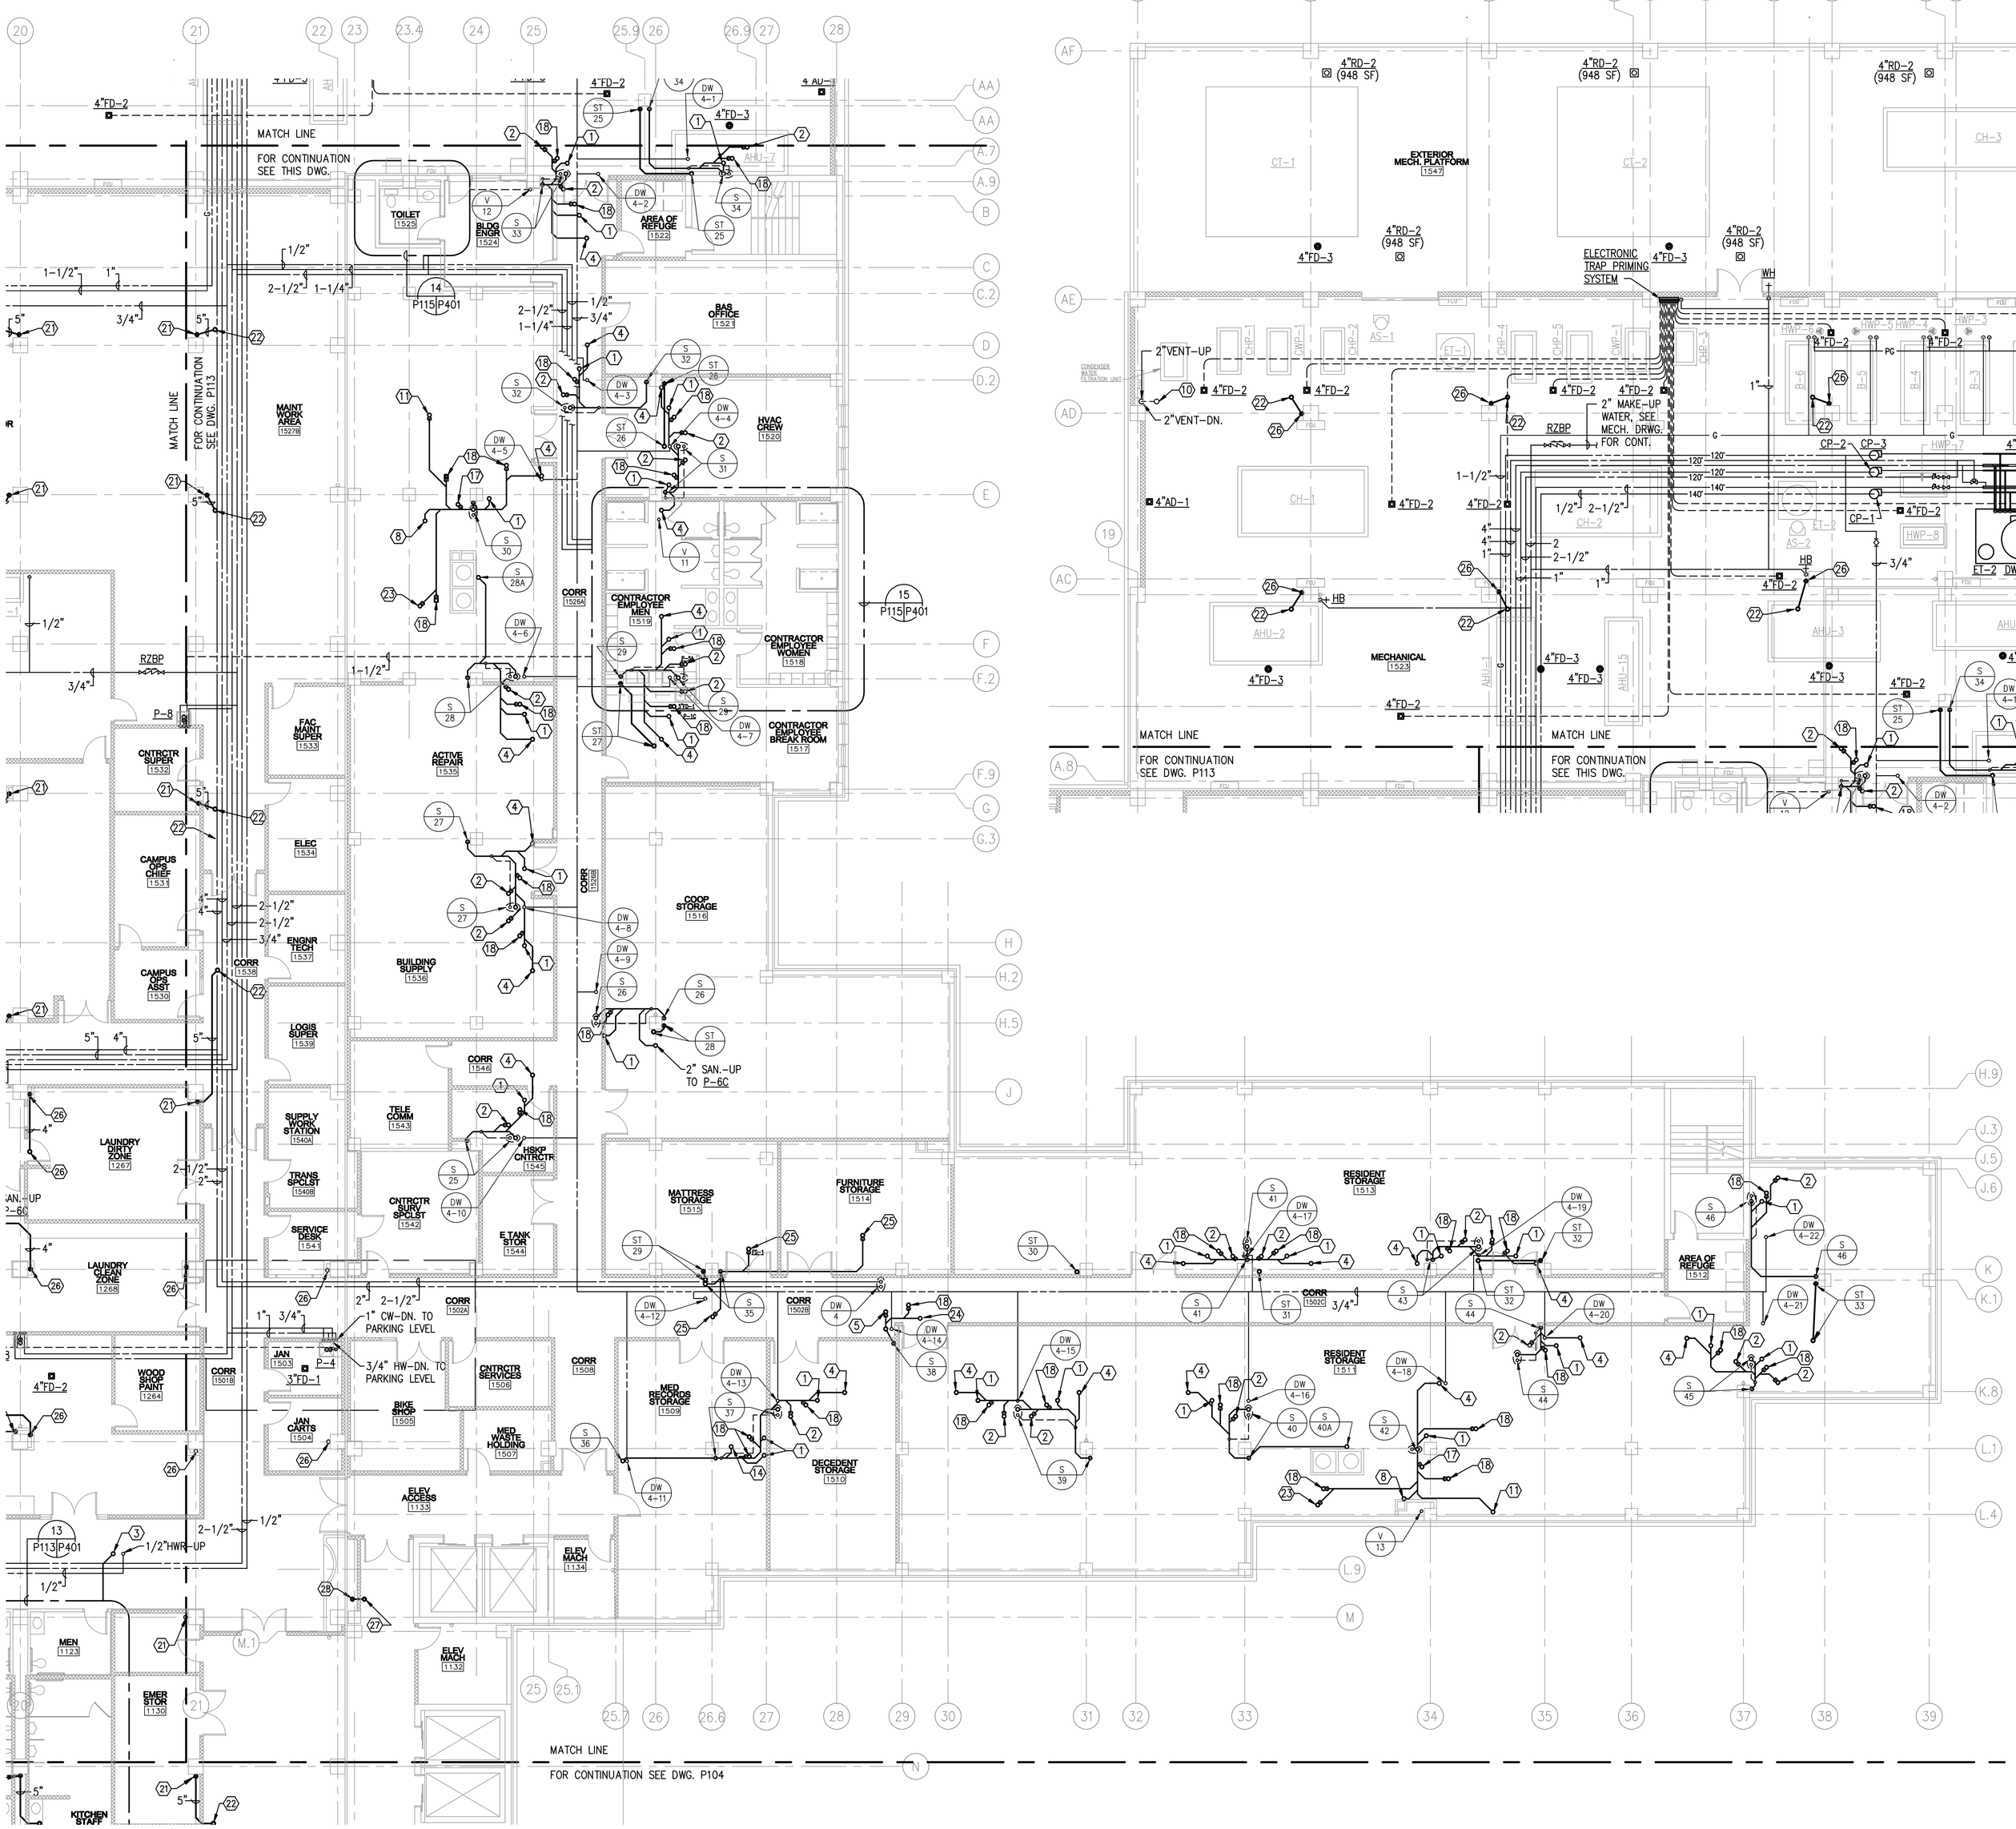

1 P115 P115 **PARTIAL FIRST FLOOR PLAN - AREA 5**
1/8"=1'-0"

GENERAL SERVICES ADMINISTRATION
77 FORSYTH STREET
SUITE 600
ATLANTA, GA 30303
TEL: (404)331-3200

AFRH The Premier Retirement Community for America's Veterans

JACOBS
PROJECT MANAGEMENT CONSULTANT TO THE GENERAL SERVICES ADMINISTRATION

YATES CONSTRUCTION

SFCS Architecture Engineering Planning Interiors

URS CORPORATION
2020 K ST, NW
SUITE 300
WASHINGTON D.C. 20006

CODED NOTES

1. – 4" SAN.-UP TO P-1C
2. – 2" SAN.-UP TO P-5A
3. – 2" SAN.-UP TO P-6B
4. – 2" SAN.-UP TO P-3C
5. – 3" SAN.-UP TO P-4
6. – 2" VENT-UP
7. – 2" SAN.-UP TO P-6
8. – 2" SAN.-UP TO P-3A
9. – 1-1/2" VENT-UP
10. – 2" VENT-UP TO 3"VTR
11. – 2" SAN.-UP TO P-5D
12. – 2" SAN.-UP TO P-8
13. – 2" SAN.-UP TO P-9
14. – 2" SAN.-UP
15. – 3" SAN.-DN.
16. – 4" SAN.-DN.
17. – 2" SAN.-UP TO P-5
18. – 3" SAN.-UP TO FD-1
19. – 2" SAN.-UP TO P-3D
20. – 1-1/2" VENT-UP & 4" SAN.-DN
21. – 5" RAIN LEADER
22. – 4" ST-UP TO RD
23. – 3" SAN.-UP TO P-10
24. – 2" SAN.-UP TO P-7A
25. – 4" SAN.-UP TO 4"FS-1
26. – 4" RAIN LEADER
27. – 3" ST-UP TO RD
28. – 3" RAIN LEADER
29. – UTILITY STUB OUT FOR FUTURE SINK

CERTIFICATIONS

MICHAEL C. WONG REGISTERED PROFESSIONAL ENGINEER 15169 STATE OF MISSISSIPPI

KEY PLAN

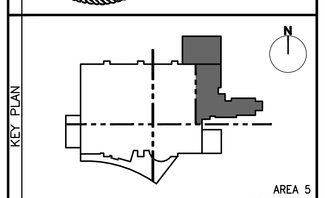

REVISION NOTES

MARK	DATE	DESCRIPTION
1	09/08/08	ISSUED FOR CONSTRUCTION
2	02/05/09	ARCH, MECH, AND ELEC REV.

GRAPHIC SCALE

0 4 8 16
1/8" = 1'-0"

CONTRACTORS	A/E CON. NO.	GS-04P-07-EX-C-0099
	A/E TASK NO.	
	CONS. CONTR.	
	CONS. WORK	
	PRIME A/E	
	SUB A/E	
	CONSTR. CON.	
BUILDING	NAME	ARMED FORCES RETIREMENT HOME
	STREET	1800 BEACH DRIVE
	CITY/ST./ZIP	GULFPORT, MS 39507
	BUILDING NO.	
	OTHER BUILDING NOs.	
	FACILITY CODE	
PROJECT	PROJECT TITLE	ARMED FORCES RETIREMENT HOME GULFPORT, MISSISSIPPI
	PROJECT DESCRIPTION	NEW CONSTRUCTION
	PROJECT NO.	31942982
	GSA PM	STEVEN SMITH
	SUBMISSION	ISSUED FOR CONSTRUCTION
	SUB. DATE	09/08/2008
DRAWING	DRAWING TITLE	PARTIAL FIRST FLR PLAN – AREA 5
	FILE NAME	P-115-N0095730.DWG
	FLOOR NO.	FIRST FLOOR PLAN
	DRAWN BY	PE DATE DRAFTED:
	CHECKED BY	DP/PE SHEET SIZE: 34 X 44
	DRAWING NO.	P 1 15 (DISCIPLINE SHEET TYPE SEQUENCE) SHEET OF –

PROPERTY OF THE UNITED STATES GOVERNMENT – FOR OFFICIAL USE ONLY. Do not remove this notice. Properly destroy documents when no longer needed.

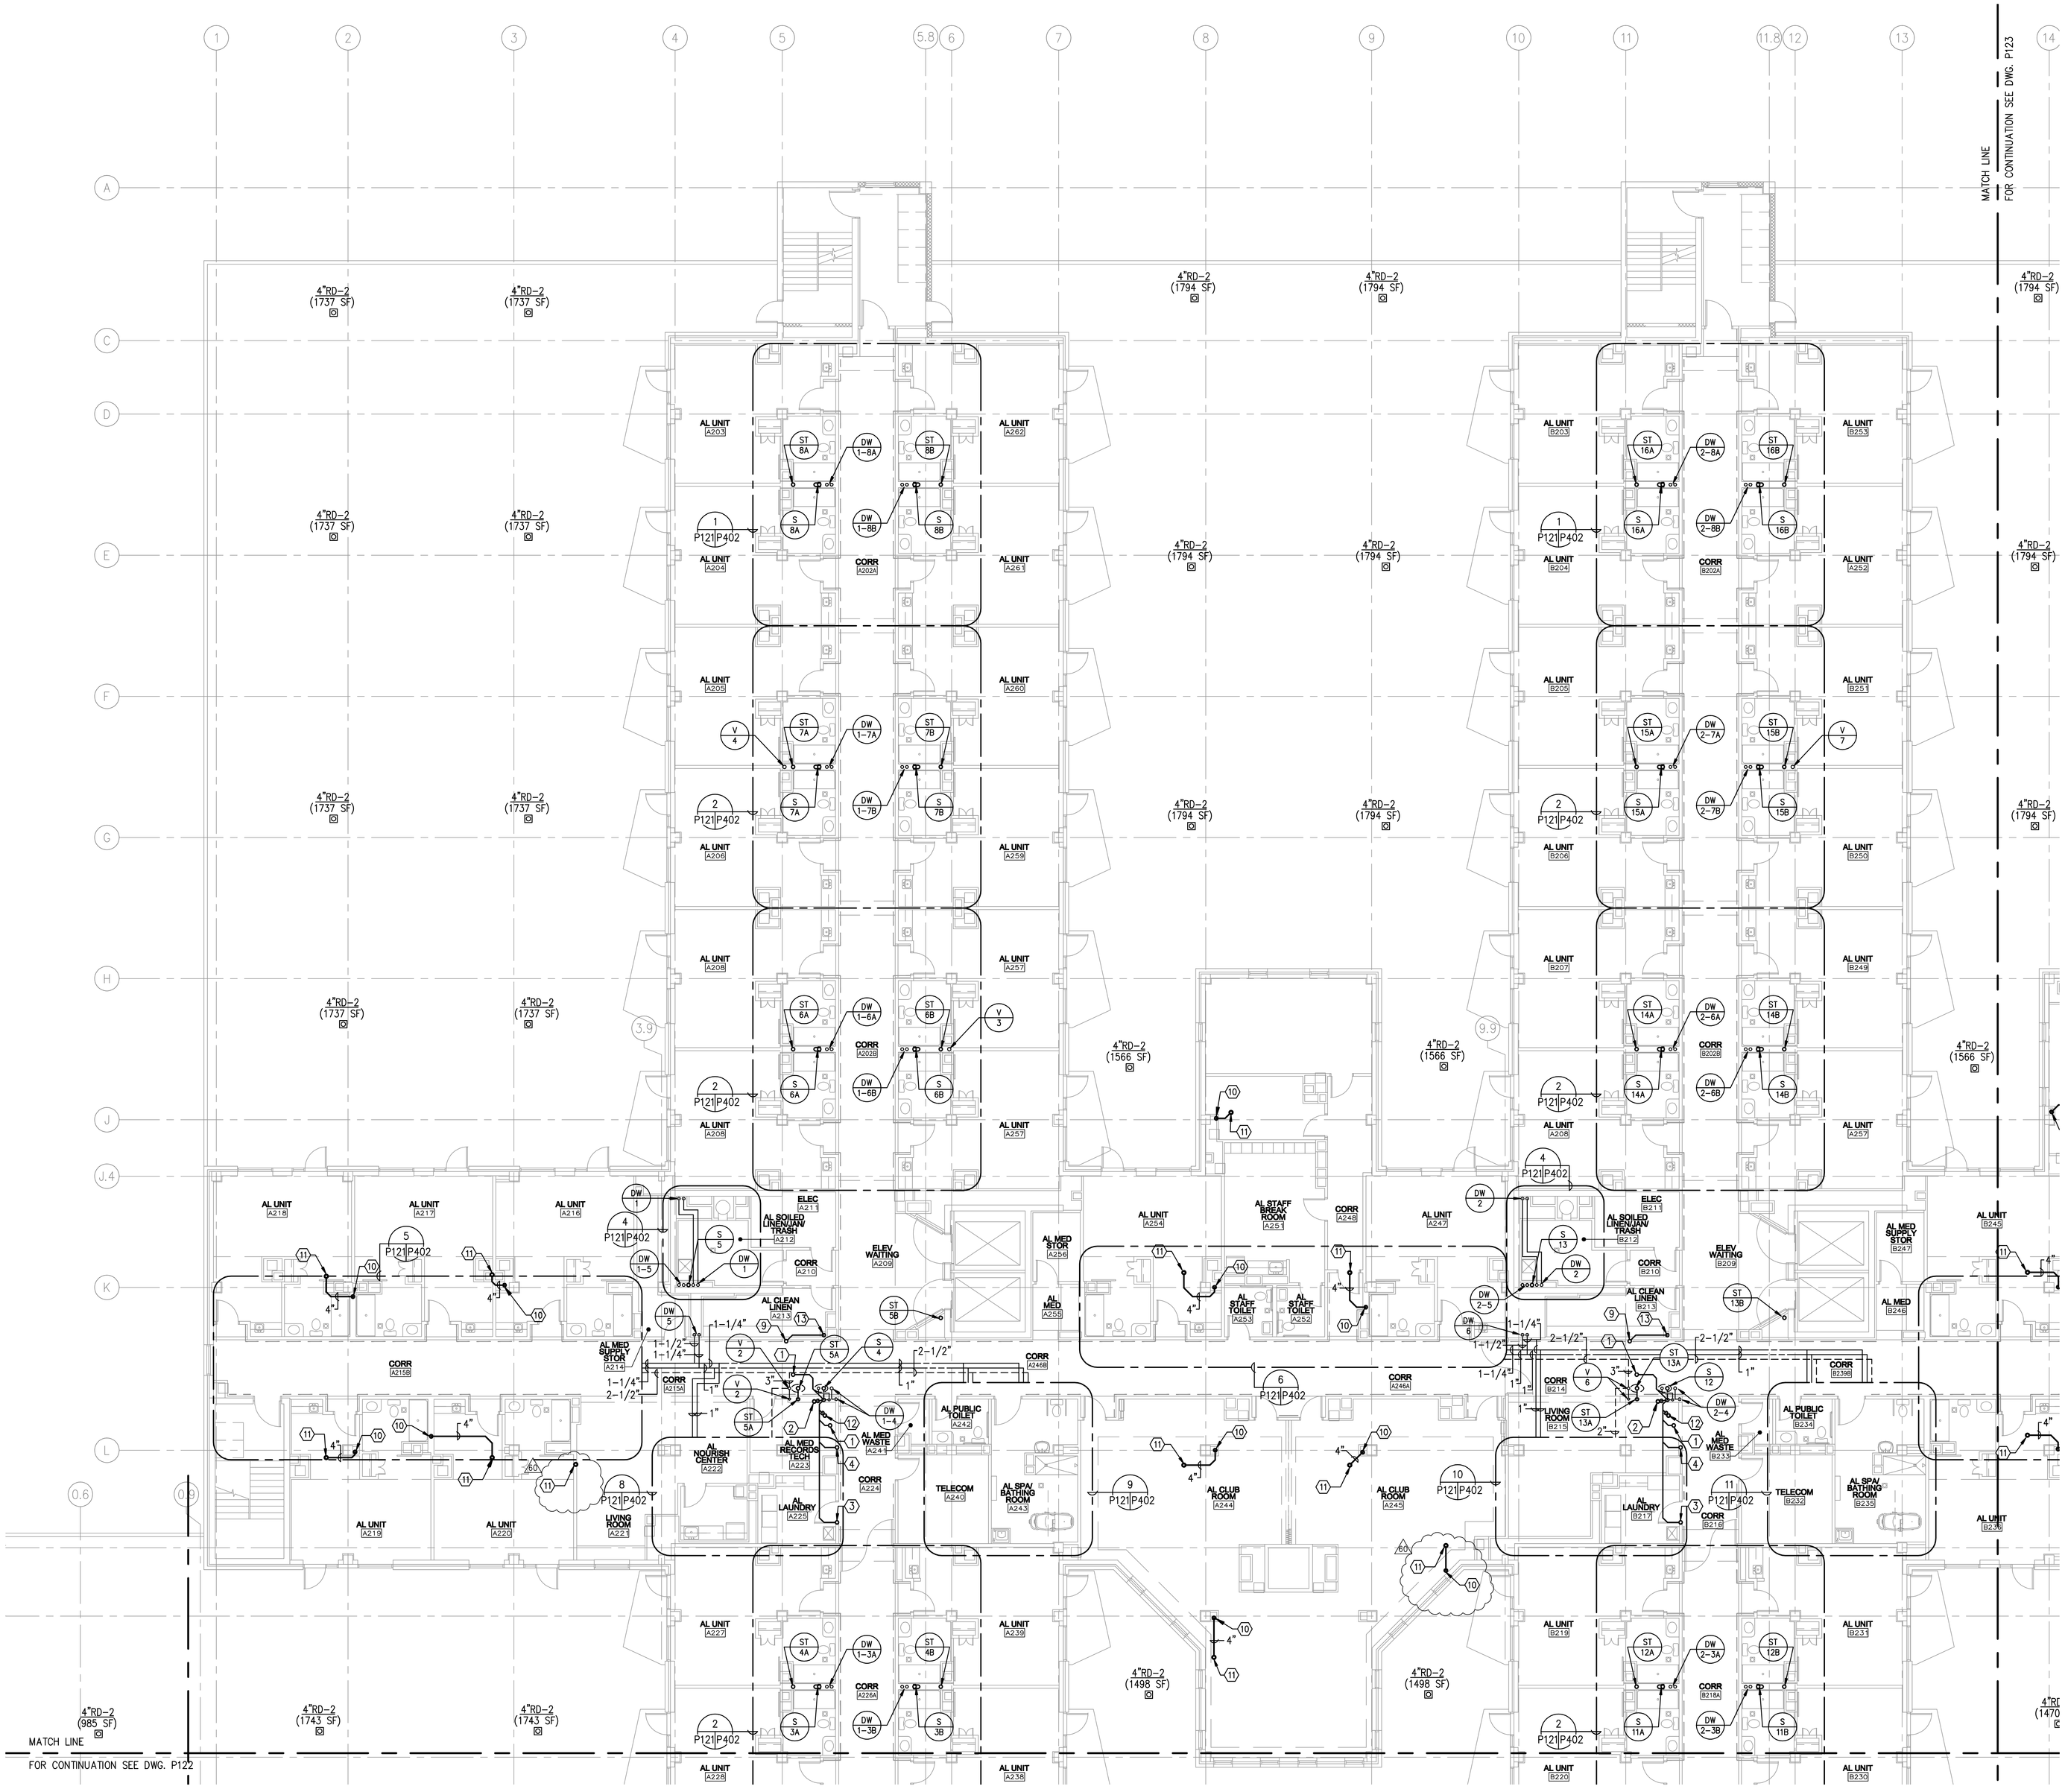

1 P121 P121 **PARTIAL SECOND FLOOR PLAN - AREA 1**
1/8"=1'-0"

PROPERTY OF THE UNITED STATES GOVERNMENT – FOR OFFICIAL USE ONLY. Do not remove this notice. Properly destroy documents when no longer needed.

GSA
GENERAL SERVICES ADMINISTRATION
77 FORSYTH STREET
SUITE 600
ATLANTA, GA 30303
TEL: (404)331-3200

AFRH The Premier Retirement Community for America's Veterans

JACOBS
PROJECT MANAGEMENT CONSULTANT TO THE GENERAL SERVICES ADMINISTRATION

YATES CONSTRUCTION

SFCS Architecture Engineering Planning Interiors

URS
URS CORPORATION
2020 K ST, NW
SUITE 300
WASHINGTON D.C. 20006

CODED NOTES

1. – 4" SAN.–UP TO P–1C
2. – 2" SAN.–UP TO P–5A
3. – 2" SAN.–UP TO P–6B
4. – 2" SAN.–UP TO P–3C
5. – 3" SAN.–UP TO P–4
6. – 2" VENT–UP
7. – 2" SAN.–UP TO P–6
8. – 2" SAN.–UP TO P–3A
9. – 2" SAN.–UP
10. – 4" RAIN LEADER
11. – 4" UP TO 4" RD
12. – 3" SAN.–UP TO 3"FD–1
13. – 2" SAN.–DN.
14. – 5" RAIN LEADER
15. – 3" UP TO 3" RD

ISSUED FOR CONSTRUCTION

CERTIFICATIONS

MICHAEL C. WOOD REGISTERED PROFESSIONAL ENGINEER 14108 STATE OF MISSISSIPPI

KEY PLAN

AREA 1
SECOND FLOOR

REVISION NOTES

MARK	DATE	DESCRIPTION
		LEVEL 2
1	09/08/08	ISSUED FOR CONSTRUCTION
2	12/02/08	CIVIL, STRUCT, ARCH REV.

GRAPHIC SCALE

CONTRACTORS

A/E CON. NO.	GS–04P–07–EX–C–0099
A/E TASK NO.	
CONS. CONTR.	
CONS. WORK	
PRIME A/E	
SUB A/E	
CONSTR. CON.	

BUILDING

NAME	ARMED FORCES RETIREMENT HOME
STREET	1800 BEACH DRIVE
CITY/ST./ZIP	GULFPORT, MS 39507
BUILDING NO.	
OTHER BUILDING NOs.	
FACILITY CODE	

PROJECT

PROJECT TITLE	ARMED FORCES RETIREMENT HOME GULFPORT, MISSISSIPPI
PROJECT DESCRIPTION	NEW CONSTRUCTION
PROJECT NO.	31942982
GSA PM	STEVEN SMITH
SUBMISSION	ISSUED FOR CONSTRUCTION
SUB. DATE	09/08/2008

DRAWING

DRAWING TITLE	PARTIAL SECOND FLR PLAN–AREA 1
FILE NAME	P–121–N0095730.DWG
FLOOR NO.	SECOND FLOOR
DRAWN BY	INR DATE DRAFTED:
CHECKED BY	DP/PE SHEET SIZE: 34 X 44
DRAWING NO.	P 1 21
	DISCIPLINE SHEET TYPE SEQUENCE
	SHEET OF –

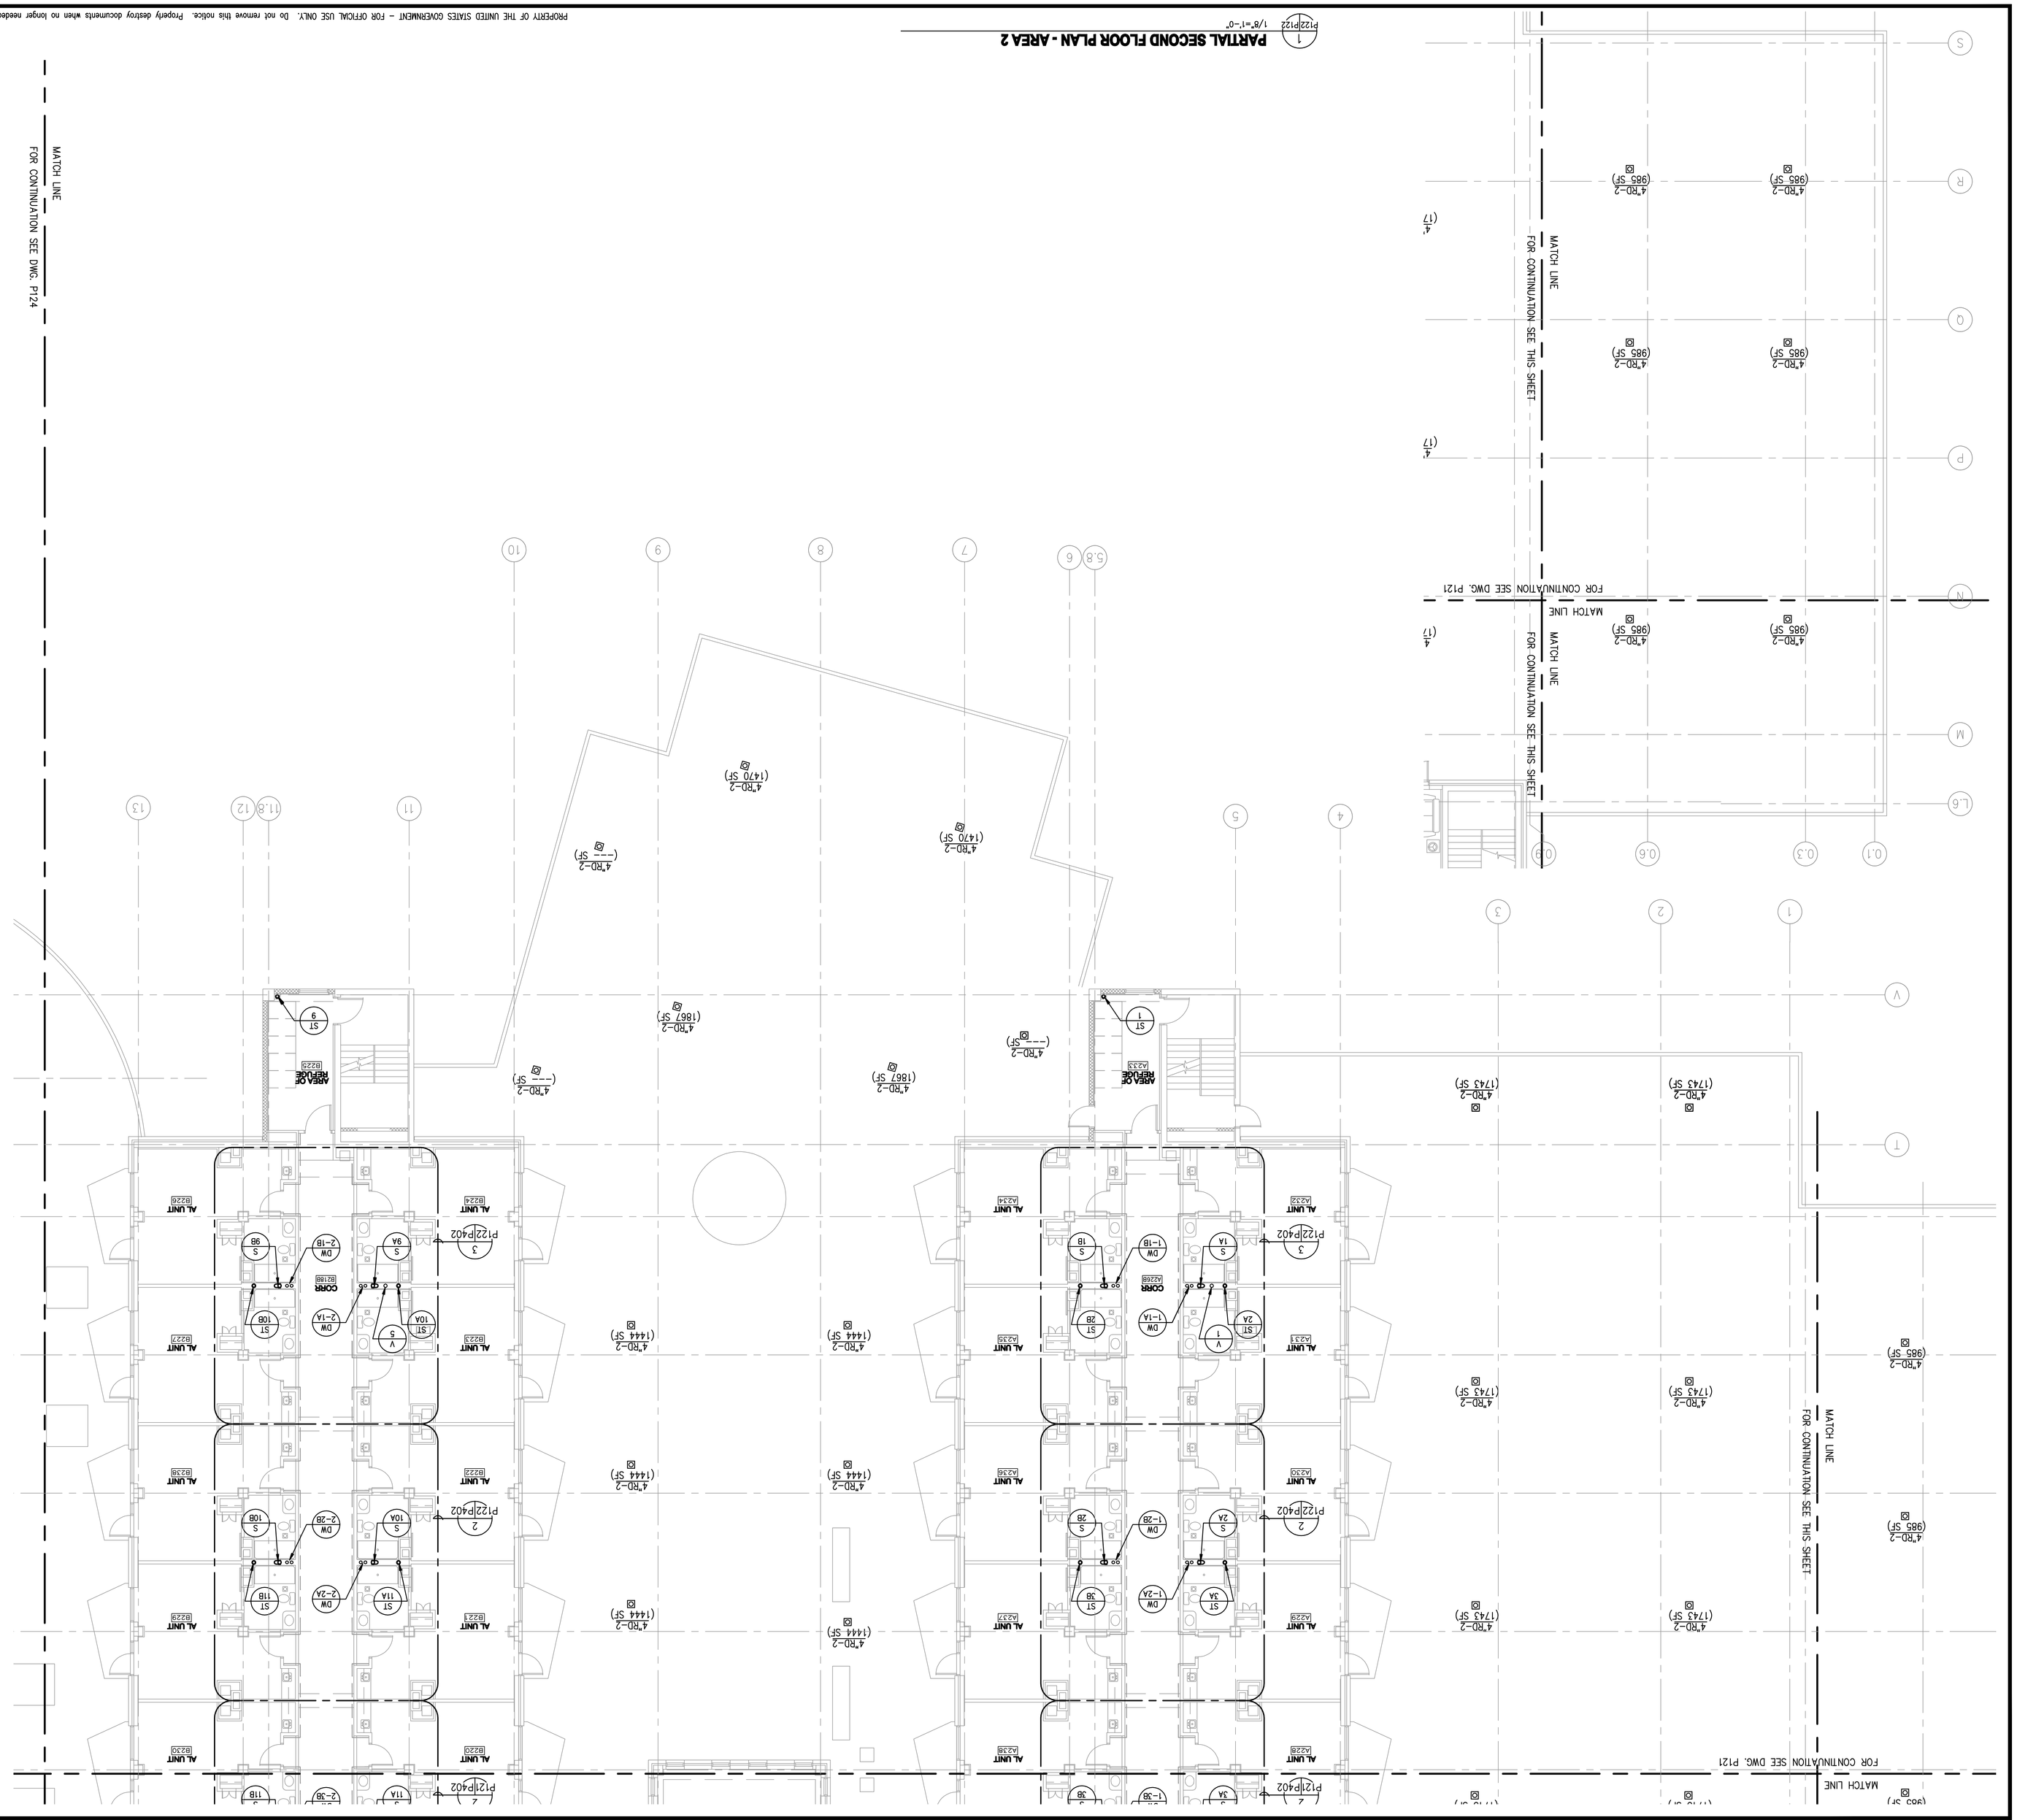

1 P122P122 **PARTIAL SECOND FLOOR PLAN - AREA 2**
1/8"=1'-0"

PROPERTY OF THE UNITED STATES GOVERNMENT – FOR OFFICIAL USE ONLY. Do not remove this notice. Properly destroy documents when no longer needed.

GSA
GENERAL SERVICES ADMINISTRATION
77 FORSYTH STREET
SUITE 600
ATLANTA, GA 30303
TEL: (404)331-3200

JacobsAFRH
The Housing Electronic Commerce for Aerospace Systems
PROJECT MANAGEMENT CONSULTANT TO THE GENERAL SERVICES ADMINISTRATION

YATES CONSTRUCTION

SFCS Architecture Engineering Planning Interiors

URS CORPORATION
2020 K ST. NW
SUITE 300
WASHINGTON D.C. 20006

DRAWING NO.
DISCIPLINE SHEET TYPE SEQUENCE
P 1 22
SHEET OF –

DRAWING
CHECKED BY DP/PE SHEET SIZE: 34 X 44
DRAWN BY INR DATE DRAFTED:
FLOOR NO. SECOND FLOOR

FILE NAME P-122-N0095730.DWG
DRAWING TITLE PARTIAL SECOND FLR PLAN-AREA 2

PROJECT
SUB. DATE 09/08/2008
SUBMISSION ISSUED FOR CONSTRUCTION
GSA PM STEVEN SMITH
PROJECT NO. 3194298Z
DESCRIPTION
PROJECT NEW CONSTRUCTION
TITLE GULFPORT, MISSISSIPPI
PROJECT ARMED FORCES RETIREMENT HOME

BUILDING
FACILITY CODE
OTHER BUILDING NOS.
BUILDING NO.
CITY/ST/ZIP GULFPORT, MS 39507
STREET 1800 BEACH DRIVE
NAME ARMED FORCES RETIREMENT HOME

CONTRACTORS
CONSTR. CON.
SUB A/E
PRIME A/E
CONS. WORK
CONS. CONTR.
A/E TASK NO.
A/E CON. NO. GS-04P-07-EX-C-0099

GRAPHIC SCALE

REVISION NOTES

MARK	DATE	DESCRIPTION
A	09/08/08	ISSUED FOR CONSTRUCTION

KEY PLAN
AREA 2
SECOND FLOOR

CERTIFICATIONS
MICHAEL C. MOORE
REGISTERED PROFESSIONAL ENGINEER
STATE OF MISSISSIPPI

ISSUED FOR CONSTRUCTION

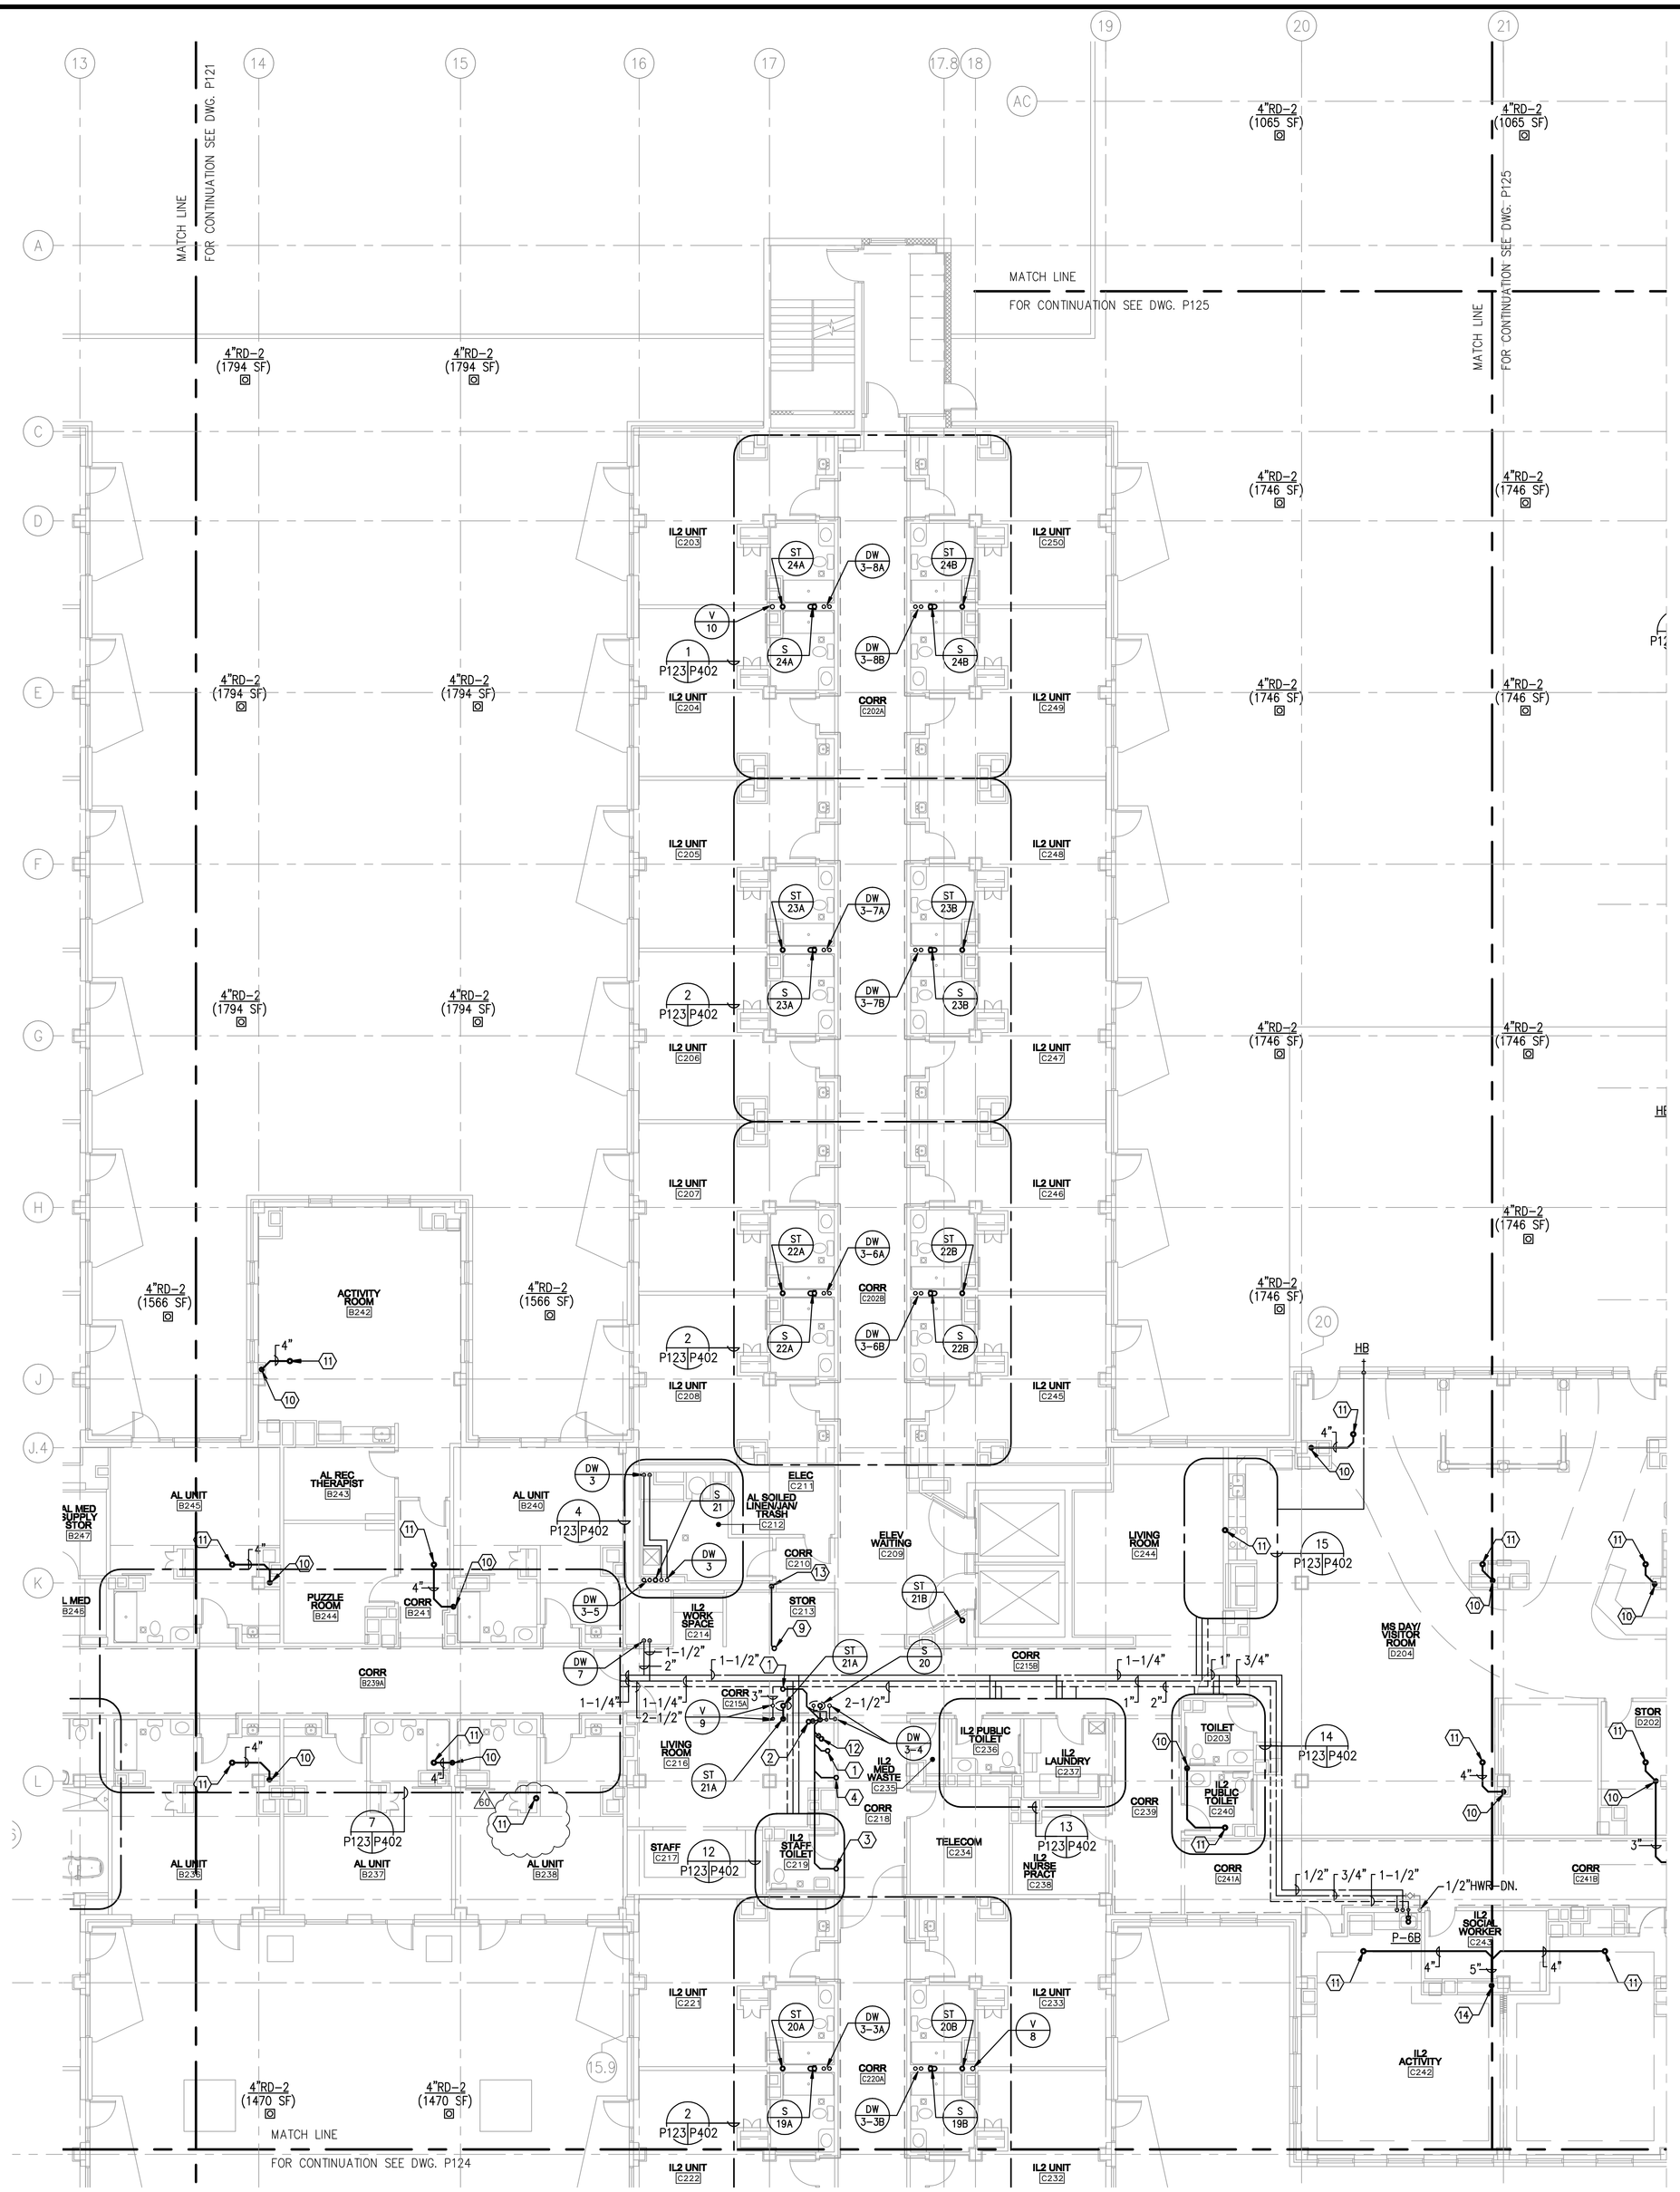

1 P123 P123 **PARTIAL SECOND FLOOR PLAN - AREA 3**
1/8"=1'-0"

PROPERTY OF THE UNITED STATES GOVERNMENT – FOR OFFICIAL USE ONLY. Do not remove this notice. Properly destroy documents when no longer needed.

GENERAL SERVICES ADMINISTRATION
77 FORSYTH STREET
SUITE 600
ATLANTA, GA 30303
TEL: (404)331-3200

AFRH The Premier Retirement Community for America's Veterans

JACOBS
PROJECT MANAGEMENT CONSULTANT TO THE GENERAL SERVICES ADMINISTRATION

YATES CONSTRUCTION

SFCS Architecture Engineering Planning Interiors

URS CORPORATION
2020 K ST, NW
SUITE 300
WASHINGTON D.C. 20006

CODED NOTES

1. – 4" SAN.–UP TO P–1C
2. – 2" SAN.–UP TO P–5A
3. – 2" SAN.–UP TO P–6B
4. – 2" SAN.–UP TO P–3C
5. – 3" SAN.–UP TO P–4
6. – 2" VENT–UP
7. – 2" SAN.–UP TO P–6
8. – 2" SAN.–UP TO P–3A
9. – 2" SAN.–UP
10. – 4" RAIN LEADER
11. – 4" UP TO 4" RD
12. – 3" SAN.–UP TO 3"FD–1
13. – 2" SAN.–DN.
14. – 5" RAIN LEADER
15. – 3" UP TO 3" RD

ISSUED FOR CONSTRUCTION

CERTIFICATIONS

MICHAEL C. WOOD REGISTERED PROFESSIONAL ENGINEER 12-1-08 STATE OF MISSISSIPPI

KEY PLAN

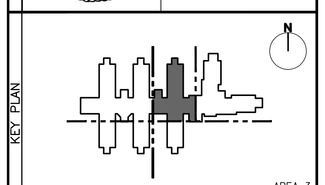

REVISION NOTES

MARK	DATE	DESCRIPTION
1	09/08/08	ISSUED FOR CONSTRUCTION
2	12/02/08	CIVIL, STRUCT, ARCH REV.

GRAPHIC SCALE

CONTRACTORS	A/E CON. NO. GS-04P-07-EX-C-0099
	A/E TASK NO.
	CONS. CONTR.
	CONS. WORK
	PRIME A/E
	SUB A/E
	CONSTR. CON.
BUILDING	NAME: ARMED FORCES RETIREMENT HOME
	STREET: 1800 BEACH DRIVE
	CITY/ST./ZIP: GULFPORT, MS 39507
	BUILDING NO.
	OTHER
	BUILDING NOs.
	FACILITY CODE
PROJECT	PROJECT TITLE: ARMED FORCES RETIREMENT HOME GULFPORT, MISSISSIPPI
	PROJECT DESCRIPTION: NEW CONSTRUCTION
	PROJECT NO. 31942982
	GSA PM STEVEN SMITH
	SUBMISSION ISSUED FOR CONSTRUCTION
	SUB. DATE 09/08/2008
DRAWING	DRAWING TITLE PARTIAL SECOND FLR PLAN – AREA 3
	FILE NAME P-123-N0095730.DWG
	FLOOR NO. SECOND FLOOR
	DRAWN BY INR DATE DRAFTED:
	CHECKED BY DP/PE SHEET SIZE: 34 X 44
	DRAWING NO. P 1 23 (DISCIPLINE SHEET TYPE SEQUENCE)
	SHEET OF –

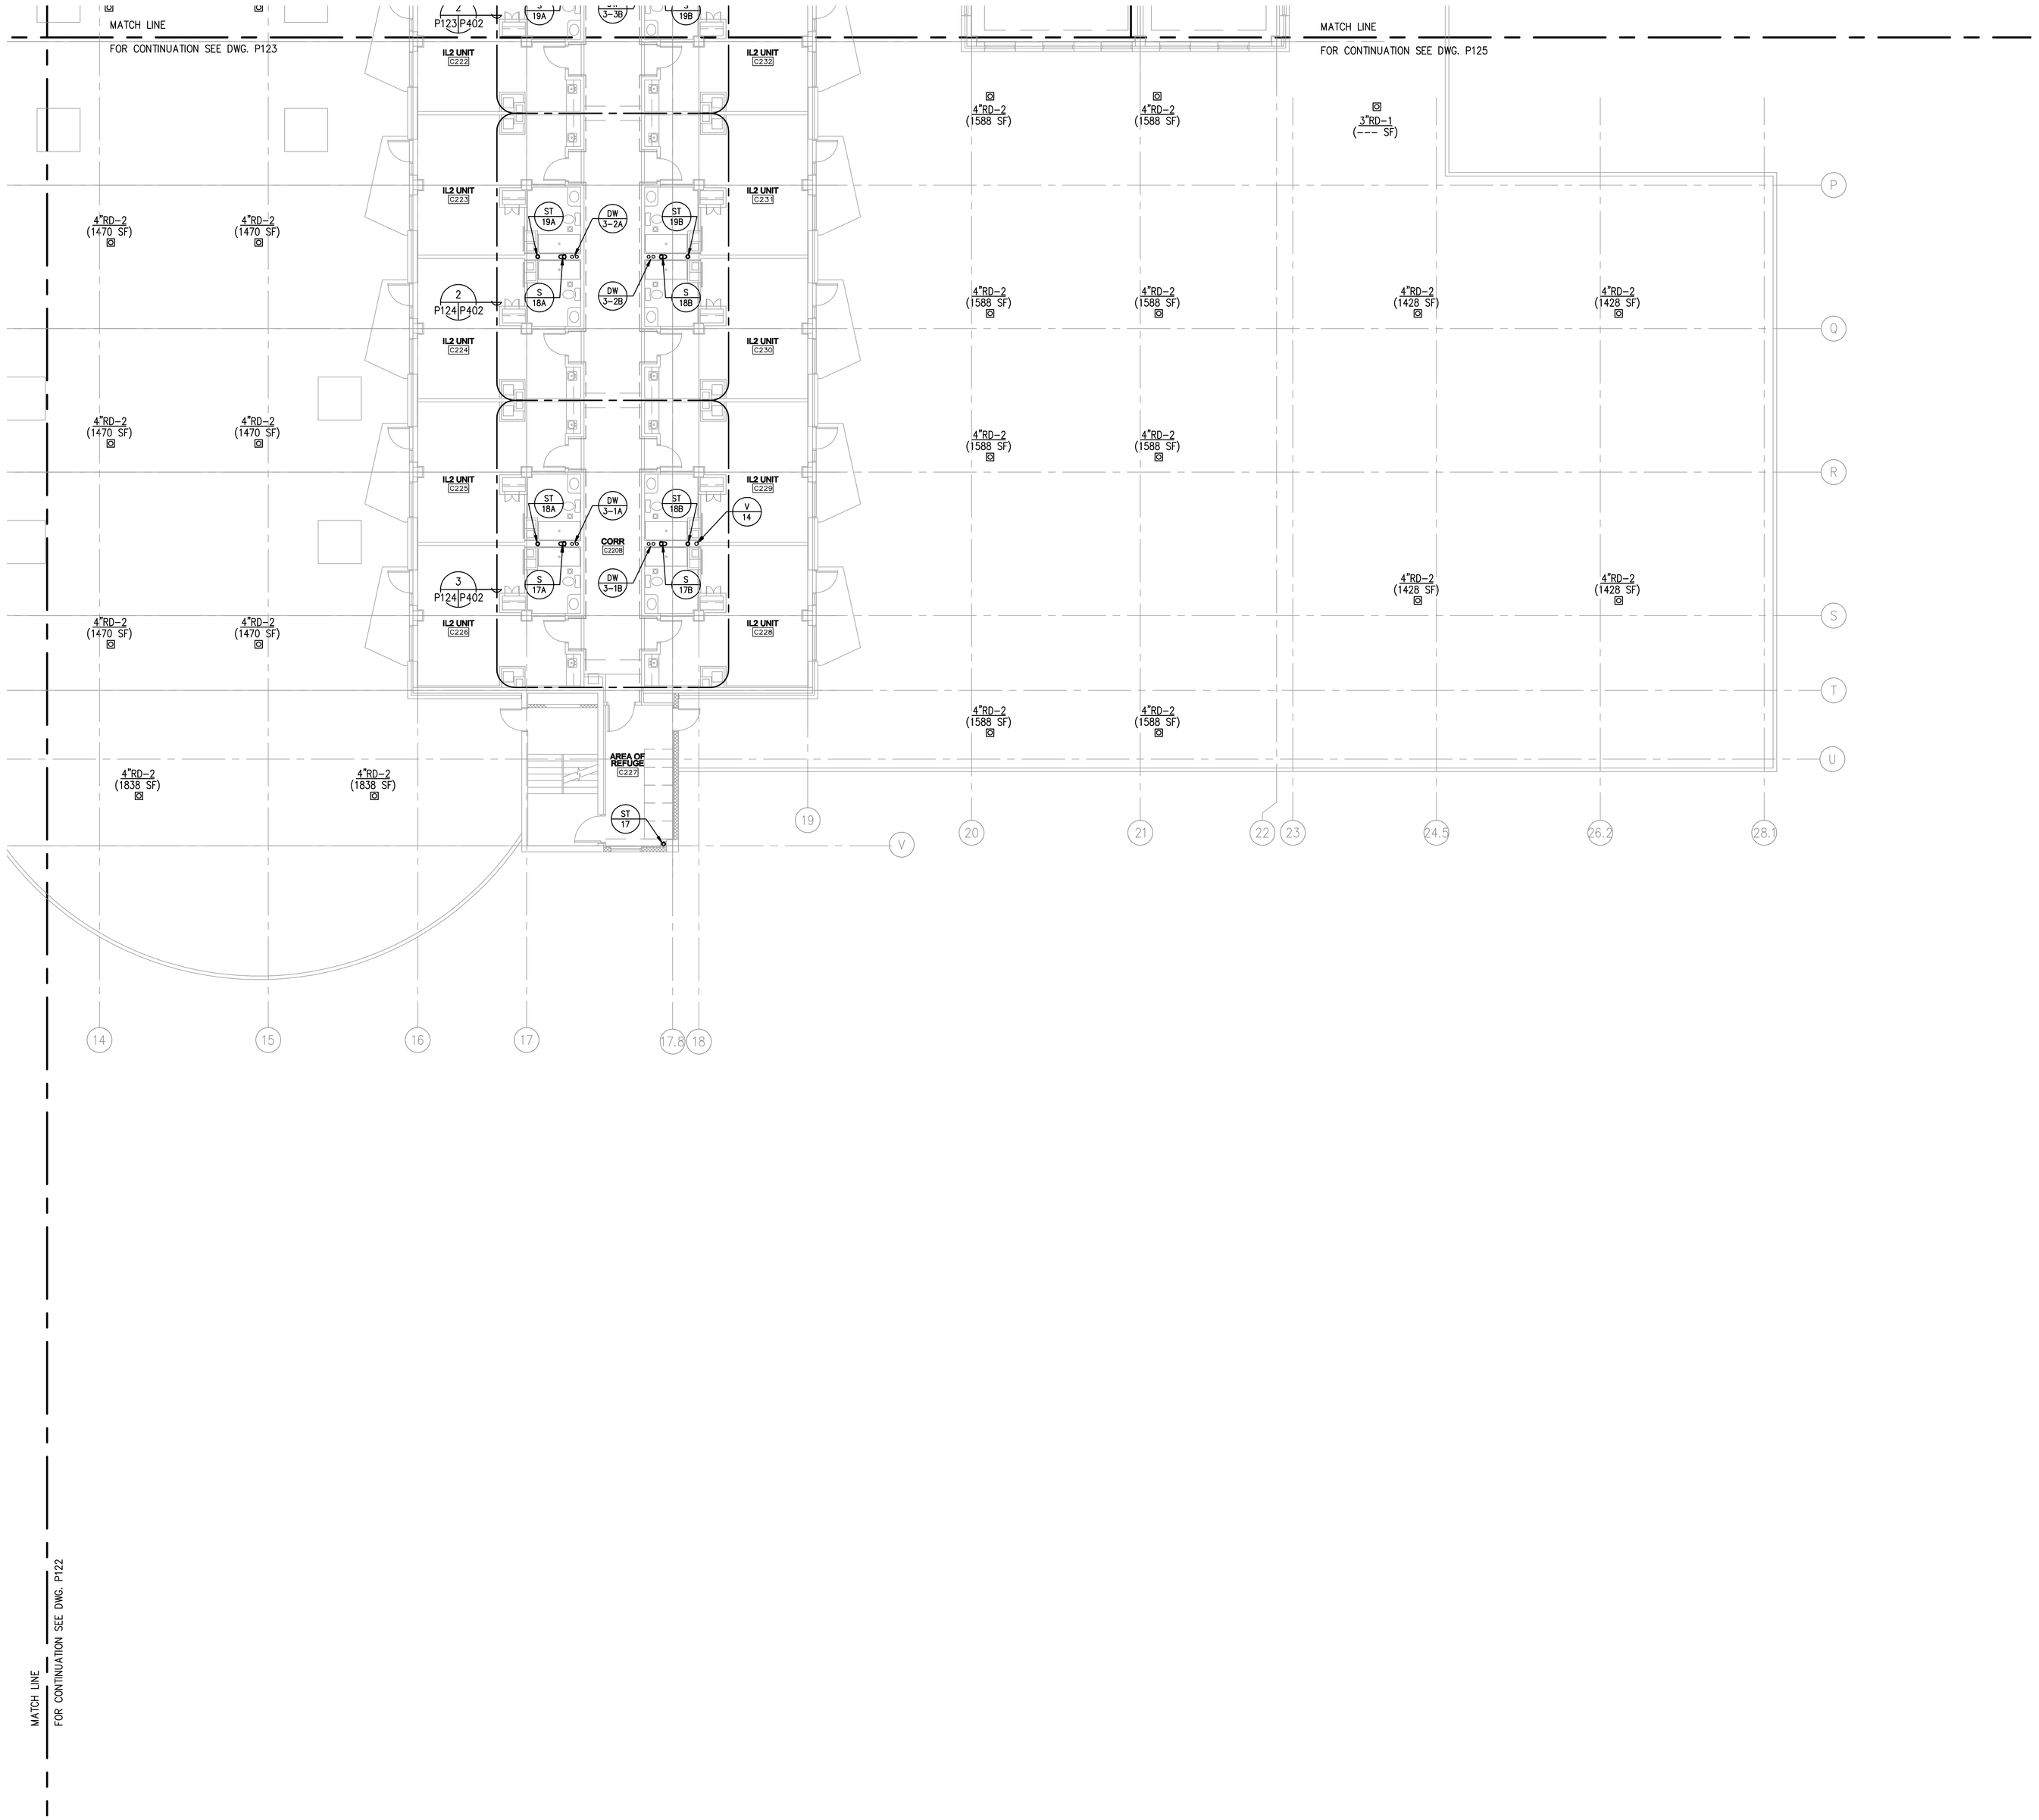

1 P124 P124 **PARTIAL SECOND FLOOR PLAN - AREA 4**
1/8"=1'-0"

PROPERTY OF THE UNITED STATES GOVERNMENT – FOR OFFICIAL USE ONLY. Do not remove this notice. Properly destroy documents when no longer needed.

GSA
GENERAL SERVICES ADMINISTRATION
77 FORSYTH STREET
SUITE 600
ATLANTA, GA 30303
TEL: (404)331-3200

AFRH The Premier Retirement Community for America's Veterans

JACOBS
PROJECT MANAGEMENT CONSULTANT TO THE GENERAL SERVICES ADMINISTRATION

YATES CONSTRUCTION

SFCS Architecture Engineering Planning Interiors

URS
URS CORPORATION
2020 K ST, NW
SUITE 300
WASHINGTON D.C. 20006

ISSUED FOR CONSTRUCTION

CERTIFICATIONS

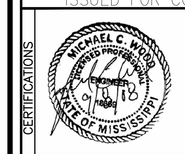

KEY PLAN

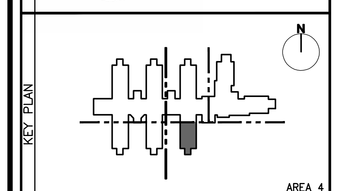

AREA 4
SECOND FLOOR

REVISION NOTES

MARK	DATE	DESCRIPTION
0	09/08/08	ISSUED FOR CONSTRUCTION

GRAPHIC SCALE

CONTRACTORS

A/E CON. NO.	GS-04P-07-EX-C-0099
A/E TASK NO.	
CONS. CONTR.	
CONS. WORK	
PRIME A/E	
SUB A/E	
CONSTR. CON.	

BUILDING

NAME	ARMED FORCES RETIREMENT HOME
STREET	1800 BEACH DRIVE
CITY/ST./ZIP	GULFPORT, MS 39507
BUILDING NO.	
OTHER BUILDING NOs.	
FACILITY CODE	

PROJECT

PROJECT TITLE	ARMED FORCES RETIREMENT HOME GULFPORT, MISSISSIPPI
PROJECT DESCRIPTION	NEW CONSTRUCTION
PROJECT NO.	31942982
GSA PM	STEVEN SMITH
SUBMISSION	ISSUED FOR CONSTRUCTION
SUB. DATE	09/08/2008

DRAWING

DRAWING TITLE	PART SECOND FLR PLAN – AREA 4
FILE NAME	P-124-N0095730.DWG
FLOOR NO.	SECOND FLOOR
DRAWN BY	INR DATE DRAFTED:
CHECKED BY	DP/PE SHEET SIZE: 34 X 44
DRAWING NO.	P 1 24 DISCIPLINE SHEET TYPE SEQUENCE
	SHEET OF –

1 P125 P125 **PARTIAL SECOND FLOOR PLAN - AREA 5**
1/8"=1'-0"

PROPERTY OF THE UNITED STATES GOVERNMENT – FOR OFFICIAL USE ONLY. Do not remove this notice. Properly destroy documents when no longer needed.

GSA
GENERAL SERVICES ADMINISTRATION
77 FORSYTH STREET
SUITE 600
ATLANTA, GA 30303
TEL: (404)331-3200

AFRH The Premier Retirement Community for America's Veterans

JACOBS
PROJECT MANAGEMENT CONSULTANT TO THE GENERAL SERVICES ADMINISTRATION

YATES CONSTRUCTION

SFCS Architecture Engineering Planning Interiors

URS
URS CORPORATION
2020 K ST, NW
SUITE 300
WASHINGTON D.C. 20006

CODED NOTES

1. – 4" SAN.–UP TO P–1C
2. – 2" SAN.–UP TO P–5A
3. – 2" SAN.–UP TO P–6B
4. – 2" SAN.–UP TO P–3C
5. – 3" SAN.–UP TO P–4
6. – 2" VENT–UP
7. – 2" SAN.–UP TO P–6
8. – 2" SAN.–UP TO P–3A
9. – 2" SAN.–UP
10. – 4" RAIN LEADER
11. – 4" UP TO 4" RD
12. – 3" SAN.–UP TO 3"FD–1
13. – 2" SAN.–DN.
14. – 5" RAIN LEADER
15. – 3" UP TO 3" RD

ISSUED FOR CONSTRUCTION

CERTIFICATIONS

KEY PLAN

AREA 5
SECOND FLOOR

REVISION NOTES

MARK	DATE	DESCRIPTION
1	09/08/08	ISSUED FOR CONSTRUCTION

GRAPHIC SCALE

CONTRACTORS

A/E CON. NO.	GS–04P–07–EX–C–0099
A/E TASK NO.	
CONS. CONTR.	
CONS. WORK	
PRIME A/E	
SUB A/E	
CONSTR. CON.	

BUILDING

NAME	ARMED FORCES RETIREMENT HOME
STREET	1800 BEACH DRIVE
CITY/ST./ZIP	GULFPORT, MS 39507
BUILDING NO.	
OTHER BUILDING NOs.	
FACILITY CODE	

PROJECT

PROJECT TITLE	ARMED FORCES RETIREMENT HOME GULFPORT, MISSISSIPPI
PROJECT DESCRIPTION	NEW CONSTRUCTION
PROJECT NO.	31942982
GSA PM	STEVEN SMITH
SUBMISSION	ISSUED FOR CONSTRUCTION
SUB. DATE	09/08/2008

DRAWING

DRAWING TITLE	PARTIAL SECOND FLR PLAN – AREA 5
FILE NAME	P–125–N0095730.DWG
FLOOR NO.	SECOND FLOOR
DRAWN BY	INR DATE DRAFTED:
CHECKED BY	DP/PE SHEET SIZE: 34 X 44
DRAWING NO.	P 1 25 (DISCIPLINE SHEET TYPE SEQUENCE) SHEET OF –

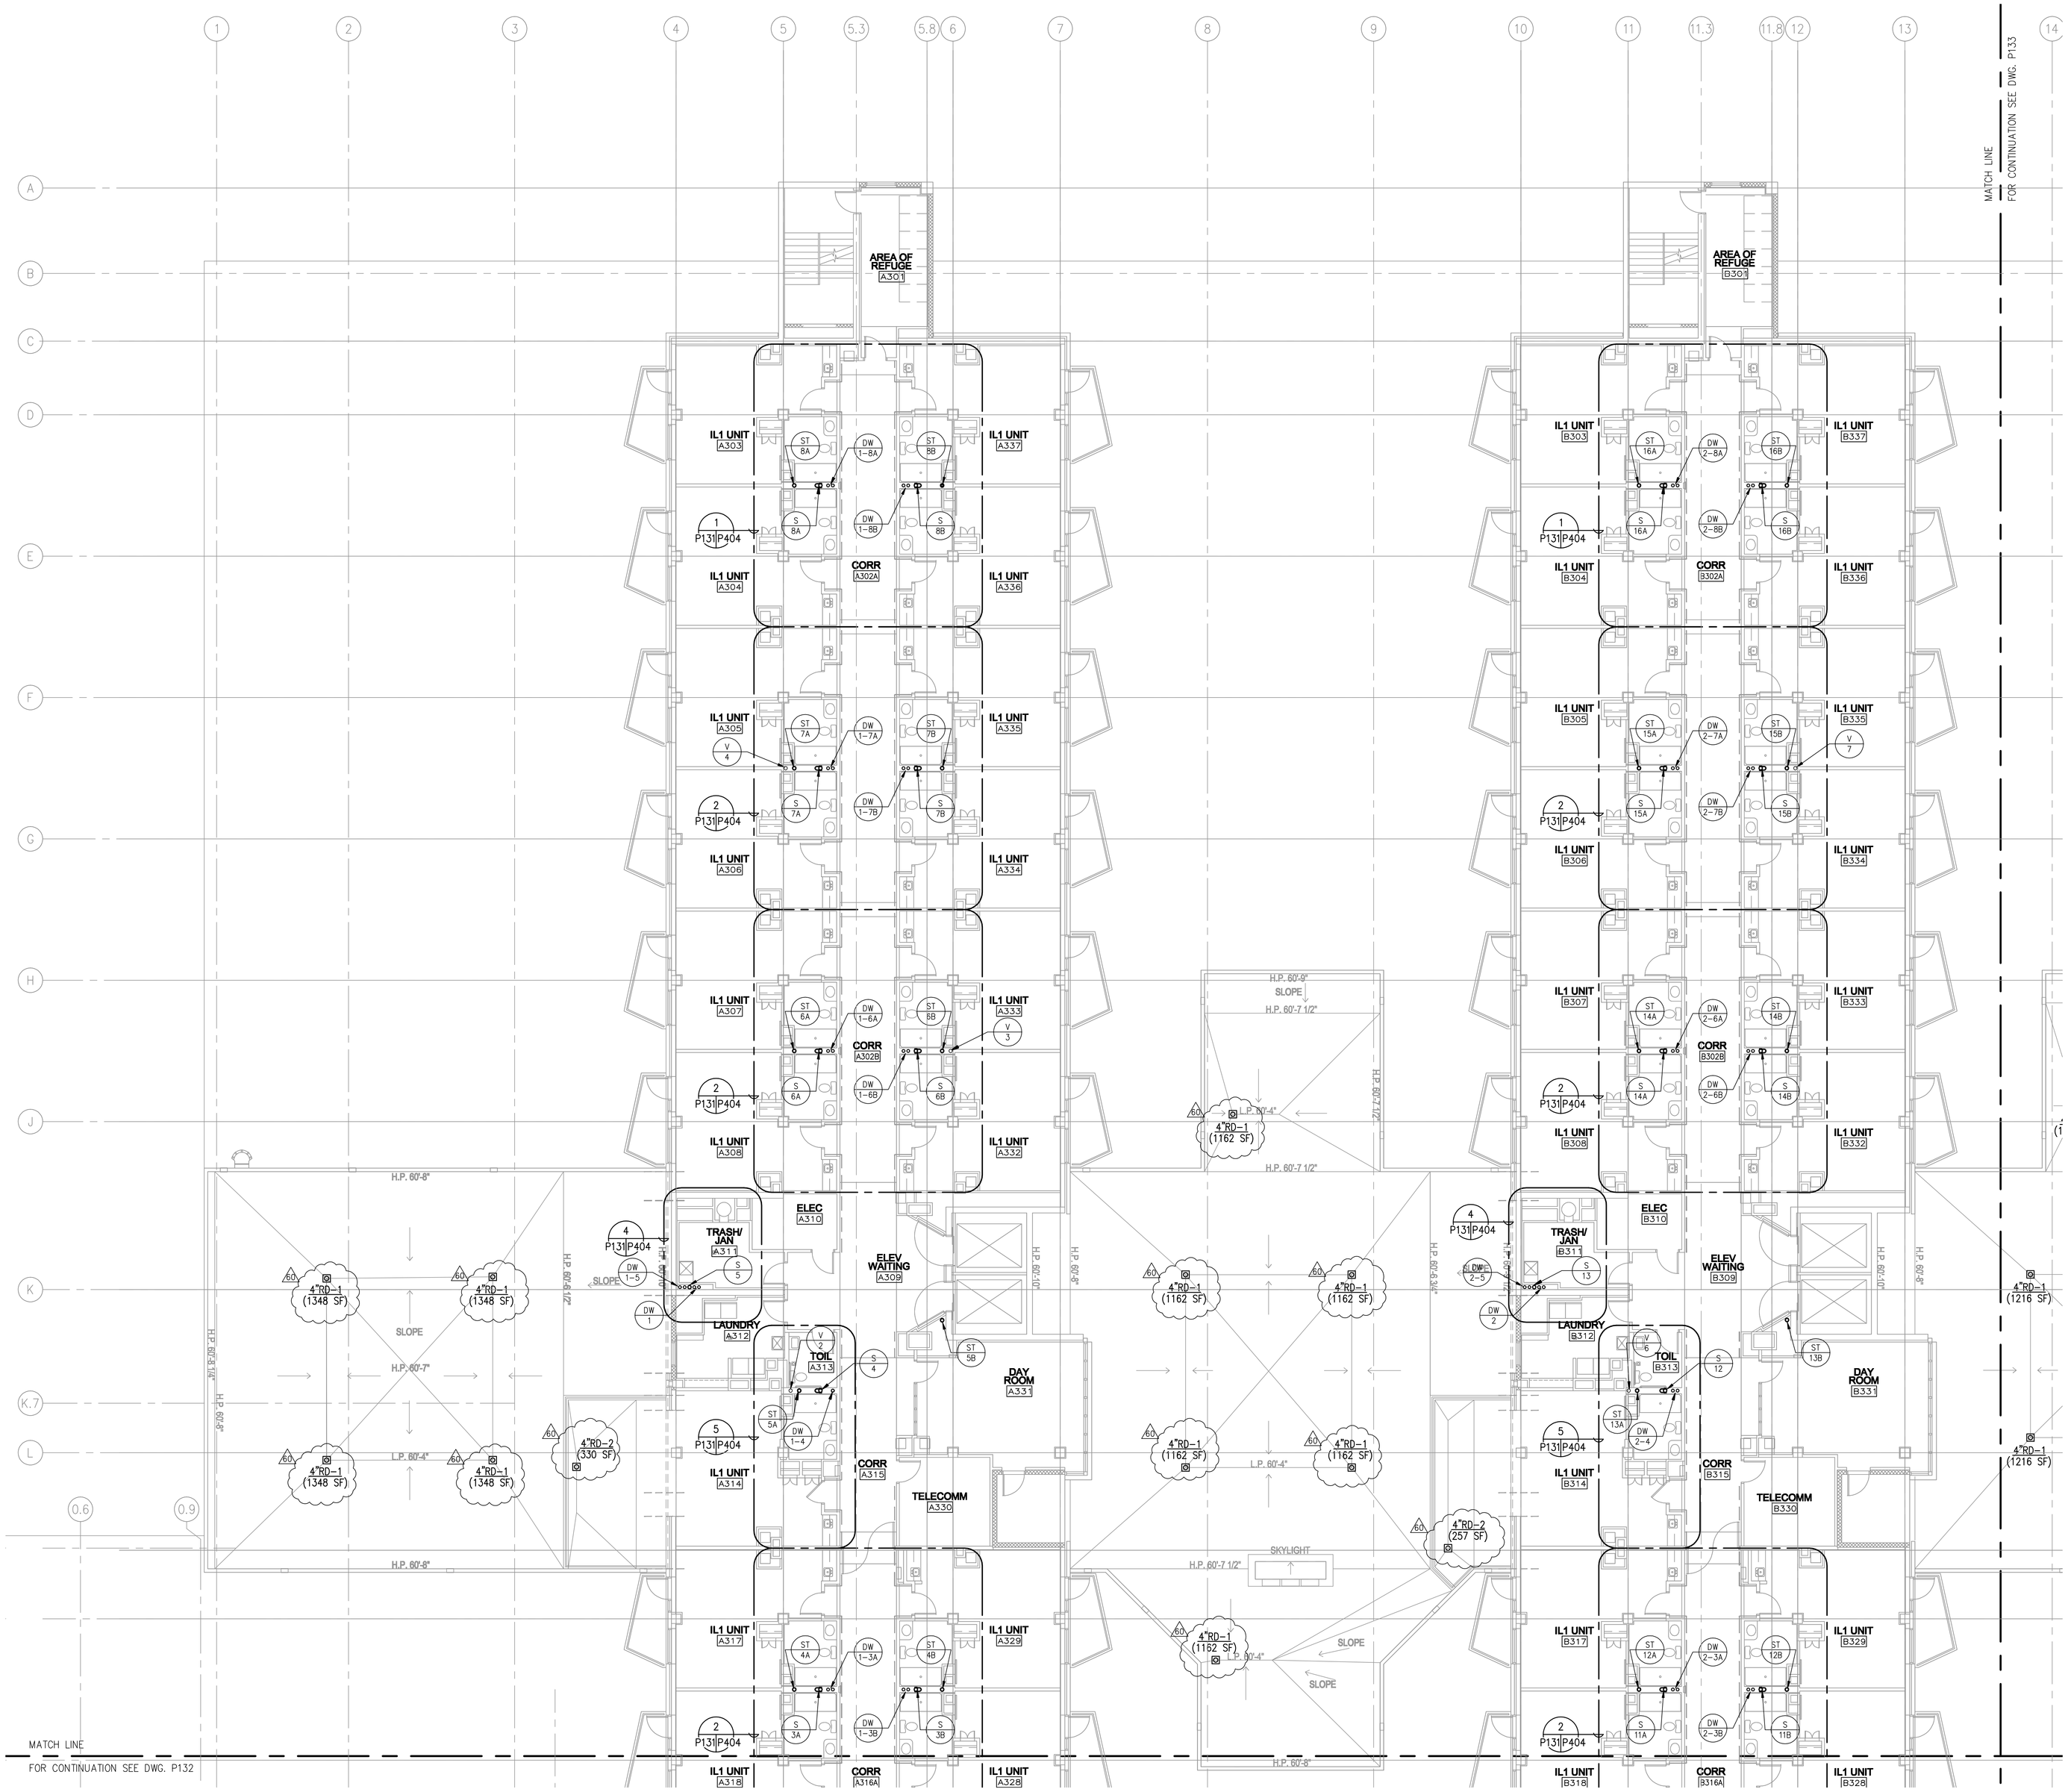

1 P131 P131 **PARTIAL THIRD FLOOR PLAN - AREA 1**
1/8"=1'-0"

PROPERTY OF THE UNITED STATES GOVERNMENT – FOR OFFICIAL USE ONLY. Do not remove this notice. Properly destroy documents when no longer needed.

GSA
GENERAL SERVICES ADMINISTRATION
77 FORSYTH STREET
SUITE 600
ATLANTA, GA 30303
TEL: (404)331-3200

AFRH The Premier Retirement Community for America's Veterans

JACOBS
PROJECT MANAGEMENT CONSULTANT TO THE GENERAL SERVICES ADMINISTRATION

YATES CONSTRUCTION

SFCS Architecture Engineering Planning Interiors

URS
URS CORPORATION
2020 K ST, NW
SUITE 300
WASHINGTON D.C. 20006

ISSUED FOR CONSTRUCTION

CERTIFICATIONS

MICHAEL C. WOOD
PROFESSIONAL ENGINEER
12/1/08
STATE OF MISSISSIPPI

KEY PLAN

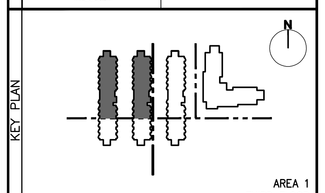

AREA 1
THIRD FLOOR

REVISION NOTES

MARK	DATE	DESCRIPTION
1	09/08/08	ISSUED FOR CONSTRUCTION
2	12/02/08	CIVIL, STRUCT, ARCH REV.

GRAPHIC SCALE

0 4 8 16
1/8" = 1'-0"

CONTRACTORS

A/E CON. NO.	GS-04P-07-EX-C-0099
A/E TASK NO.	
CONS. CONTR.	
CONS. WORK	
PRIME A/E	
SUB A/E	
CONSTR. CON.	

BUILDING

NAME	ARMED FORCES RETIREMENT HOME
STREET	1800 BEACH DRIVE
CITY/ST./ZIP	GULFPORT, MS 39507
BUILDING NO.	
OTHER BUILDING NOs.	
FACILITY CODE	

PROJECT

PROJECT TITLE	ARMED FORCES RETIREMENT HOME GULFPORT, MISSISSIPPI
PROJECT DESCRIPTION	NEW CONSTRUCTION
PROJECT NO.	31942982
GSA PM	STEVEN SMITH
SUBMISSION	ISSUED FOR CONSTRUCTION
SUB. DATE	09/08/2008

DRAWING

DRAWING TITLE	PARTIAL THIRD FLOOR PLAN – AREA 1
FILE NAME	P-131-N0095730.DWG
FLOOR NO.	THIRD FLOOR
DRAWN BY	INR DATE DRAFTED:
CHECKED BY	DP/PE SHEET SIZE: 34 X 44
DRAWING NO.	P 1 31 (DISCIPLINE SHEET TYPE SEQUENCE) SHEET OF –

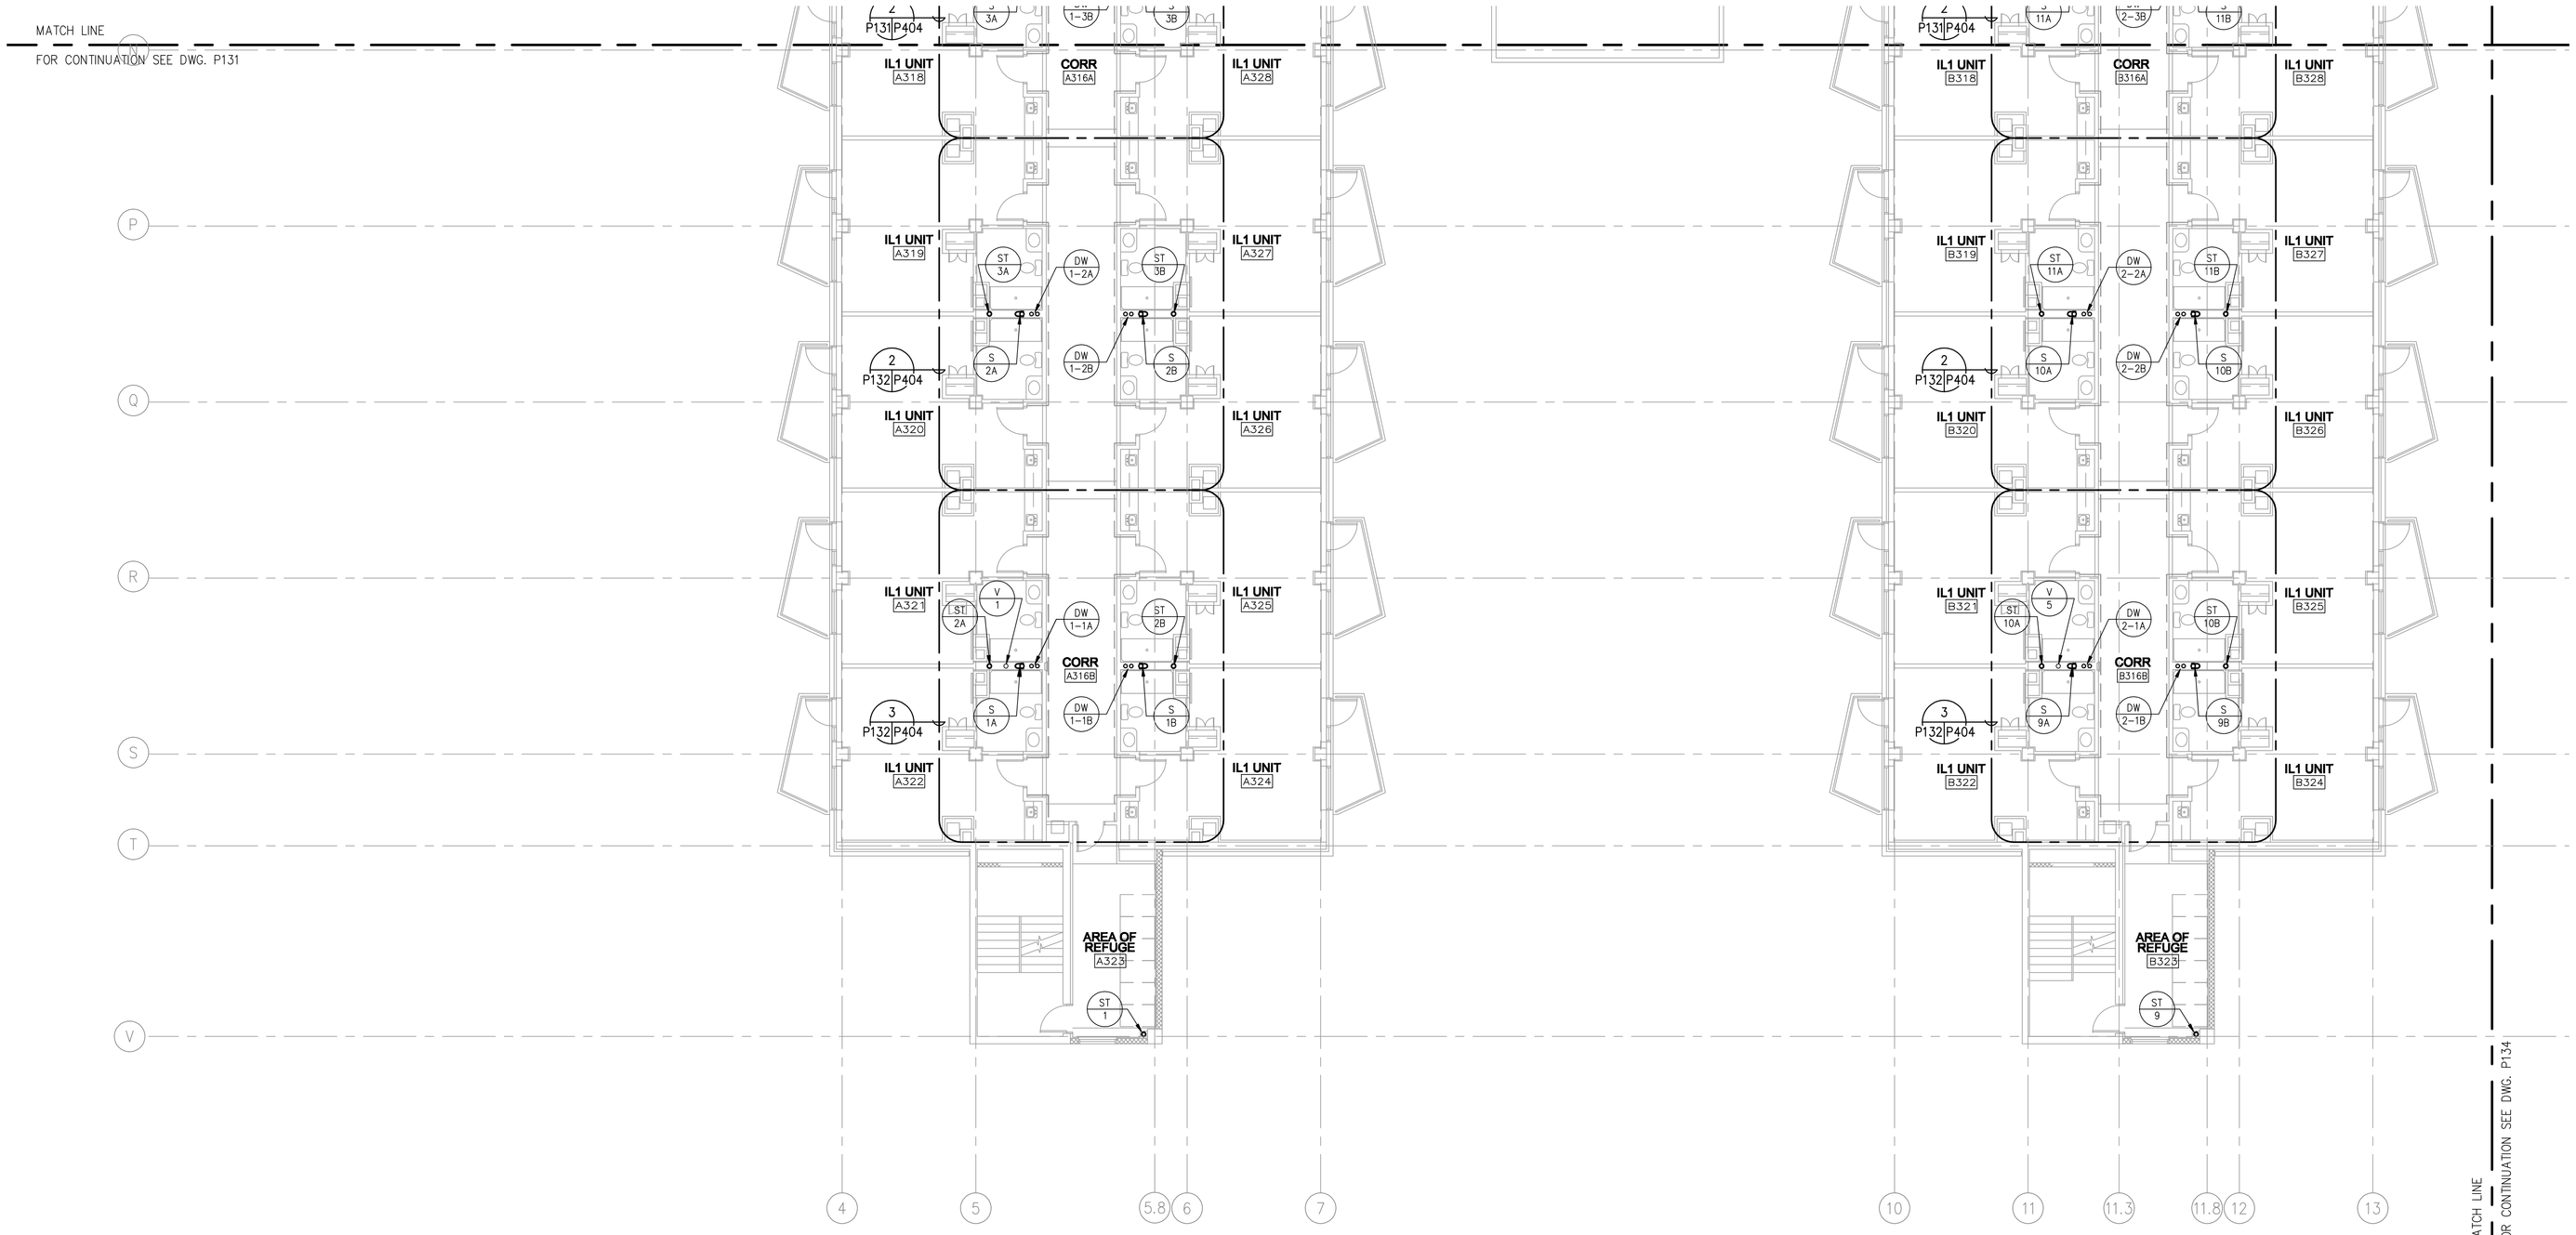

1 P132 P132 **PARTIAL THIRD FLOOR PLAN - AREA 2**
1/8"=1'-0"

PROPERTY OF THE UNITED STATES GOVERNMENT – FOR OFFICIAL USE ONLY. Do not remove this notice. Properly destroy documents when no longer needed.

GSA
GENERAL SERVICES ADMINISTRATION
77 FORSYTH STREET
SUITE 600
ATLANTA, GA 30303
TEL: (404)331-3200

AFRH The Premier Retirement Community for America's Veterans
JACOBS
PROJECT MANAGEMENT CONSULTANT TO THE GENERAL SERVICES ADMINISTRATION

YATES CONSTRUCTION

SFCS Architecture Engineering Planning Interiors

URS
URS CORPORATION
2020 K ST, NW
SUITE 300
WASHINGTON D.C. 20006

ISSUED FOR CONSTRUCTION

CERTIFICATIONS

KEY PLAN

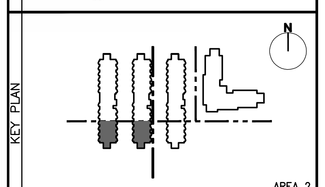

AREA 2
THIRD FLOOR

REVISION NOTES

MARK	DATE	DESCRIPTION
0	09/08/08	ISSUED FOR CONSTRUCTION

GRAPHIC SCALE

0 4 8 16
1/8" = 1'-0"

CONTRACTORS

A/E CON. NO.	GS-04P-07-EX-C-0099
A/E TASK NO.	
CONS. CONTR.	
CONS. WORK	
PRIME A/E	
SUB A/E	
CONSTR. CON.	

BUILDING

NAME	ARMED FORCES RETIREMENT HOME
STREET	1800 BEACH DRIVE
CITY/ST./ZIP	GULFPORT, MS 39507
BUILDING NO.	
OTHER BUILDING NOs.	
FACILITY CODE	

PROJECT

PROJECT TITLE	ARMED FORCES RETIREMENT HOME GULFPORT, MISSISSIPPI
PROJECT DESCRIPTION	NEW CONSTRUCTION
PROJECT NO.	31942982
GSA PM	STEVEN SMITH
SUBMISSION	ISSUED FOR CONSTRUCTION
SUB. DATE	09/08/2008

DRAWING

DRAWING TITLE	PARTIAL THIRD FLOOR PLAN – AREA 2
FILE NAME	P-132-N0095730.DWG
FLOOR NO.	THIRD FLOOR
DRAWN BY	INR DATE DRAFTED:
CHECKED BY	DP/PE SHEET SIZE: 34 X 44
DRAWING NO.	P 1 32 (DISCIPLINE SHEET TYPE SEQUENCE) SHEET OF –

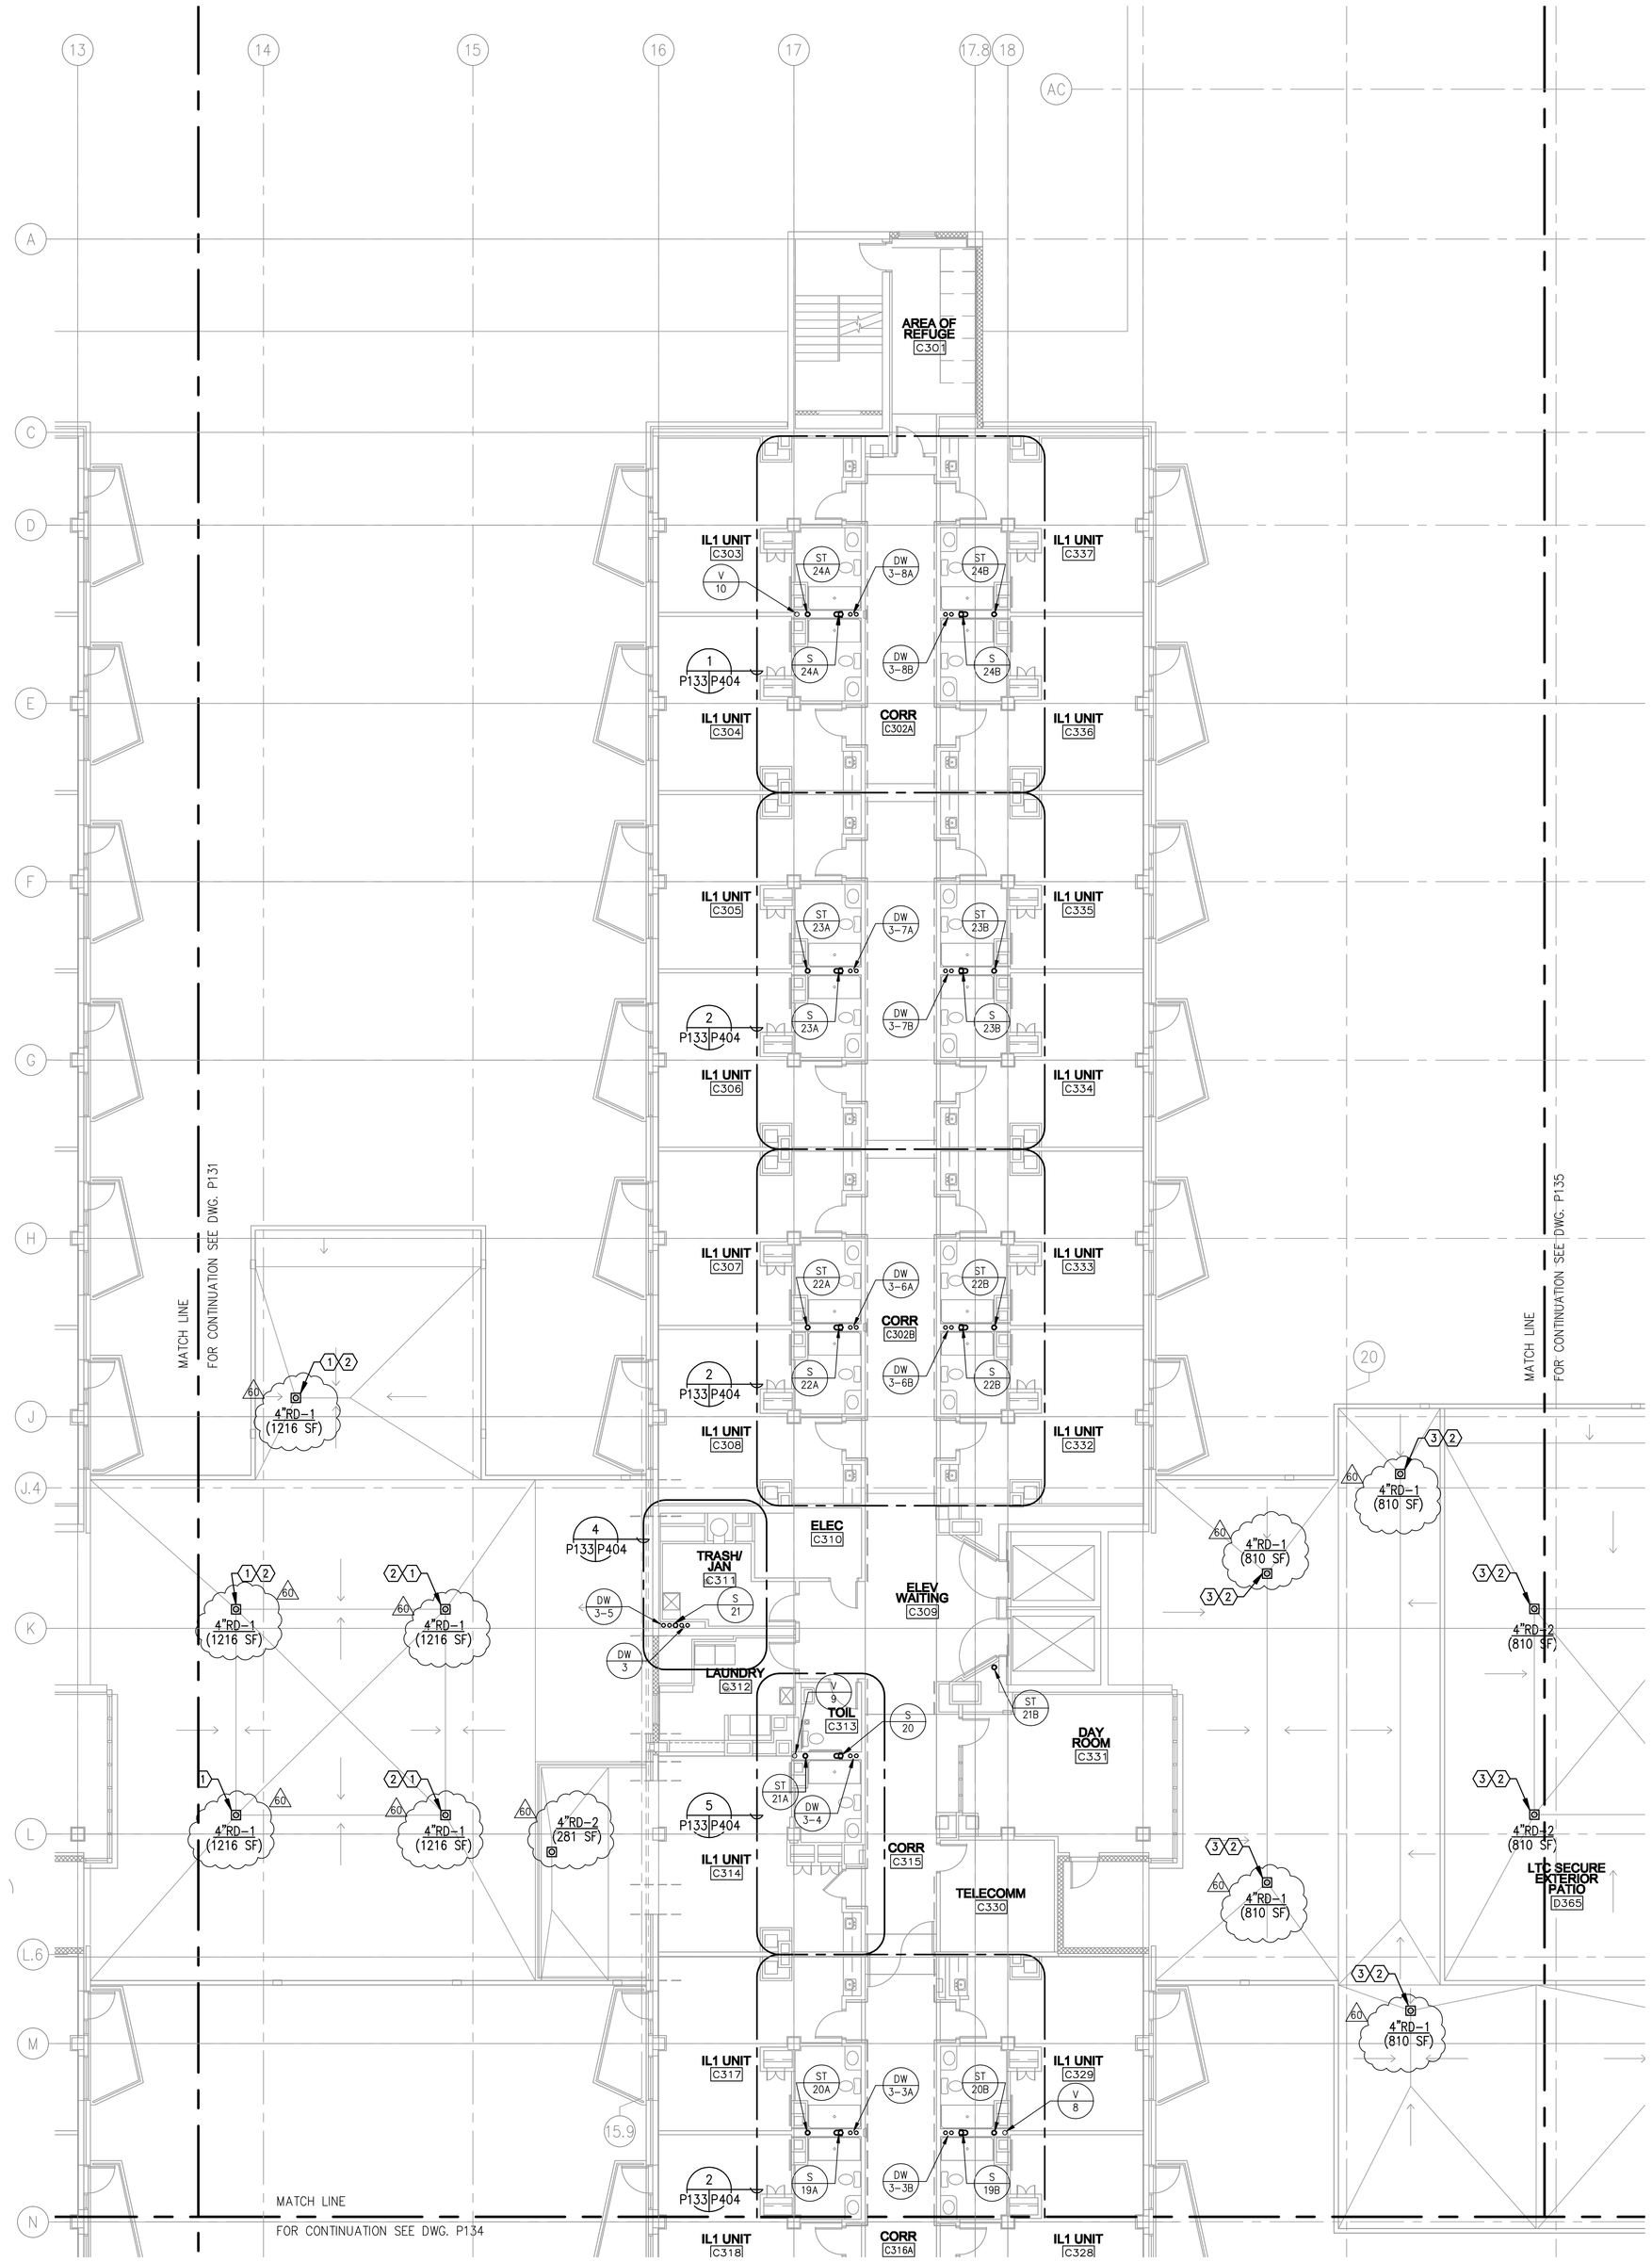

1 P133 P133 **PARTIAL THIRD FLOOR PLAN - AREA 3**
1/8"=1'-0"

PROPERTY OF THE UNITED STATES GOVERNMENT – FOR OFFICIAL USE ONLY. Do not remove this notice. Properly destroy documents when no longer needed.

GSA
GENERAL SERVICES ADMINISTRATION
77 FORSYTH STREET
SUITE 600
ATLANTA, GA 30303
TEL: (404)331-3200

AFRH The Premier Retirement Community for America's Veterans

JACOBS
PROJECT MANAGEMENT CONSULTANT TO THE GENERAL SERVICES ADMINISTRATION

YATES CONSTRUCTION

SFCS Architecture Engineering Planning Interiors

URS
URS CORPORATION
2020 K ST, NW
SUITE 300
WASHINGTON D.C. 20006

ISSUED FOR CONSTRUCTION

CERTIFICATIONS

MICHAEL C. WOOD REGISTERED PROFESSIONAL ENGINEER 11108 STATE OF MISSISSIPPI

KEY PLAN

N

AREA 3
THIRD FLOOR

REVISION NOTES

MARK	DATE	DESCRIPTION
A	09/08/08	ISSUED FOR CONSTRUCTION
B	12/02/08	CIVIL, STRUCT, ARCH REV.

GRAPHIC SCALE

0 4 8 16
1/8" = 1'-0"

CONTRACTORS	
A/E CON. NO.	GS-04P-07-EX-C-0099
A/E TASK NO.	
CONS. CONTR.	
CONS. WORK	
PRIME A/E	
SUB A/E	
CONSTR. CON.	
BUILDING	
NAME	ARMED FORCES RETIREMENT HOME
STREET	1800 BEACH DRIVE
CITY/ST./ZIP	GULFPORT, MS 39507
BUILDING NO.	
OTHER BUILDING NOs.	
FACILITY CODE	
PROJECT	
PROJECT TITLE	ARMED FORCES RETIREMENT HOME GULFPORT, MISSISSIPPI
PROJECT DESCRIPTION	NEW CONSTRUCTION
PROJECT NO.	31942982
GSA PM	STEVEN SMITH
SUBMISSION	ISSUED FOR CONSTRUCTION
SUB. DATE	09/08/2008
DRAWING	
DRAWING TITLE	PARTIAL THIRD FLOOR PLAN – AREA 3
FILE NAME	P-133-N0095730.DWG
FLOOR NO.	THIRD FLOOR
DRAWN BY	INR DATE DRAFTED:
CHECKED BY	DP/BB SHEET SIZE: 34 X 44
DRAWING NO.	P 1 33 (DISCIPLINE SHEET TYPE SEQUENCE)
	SHEET OF –

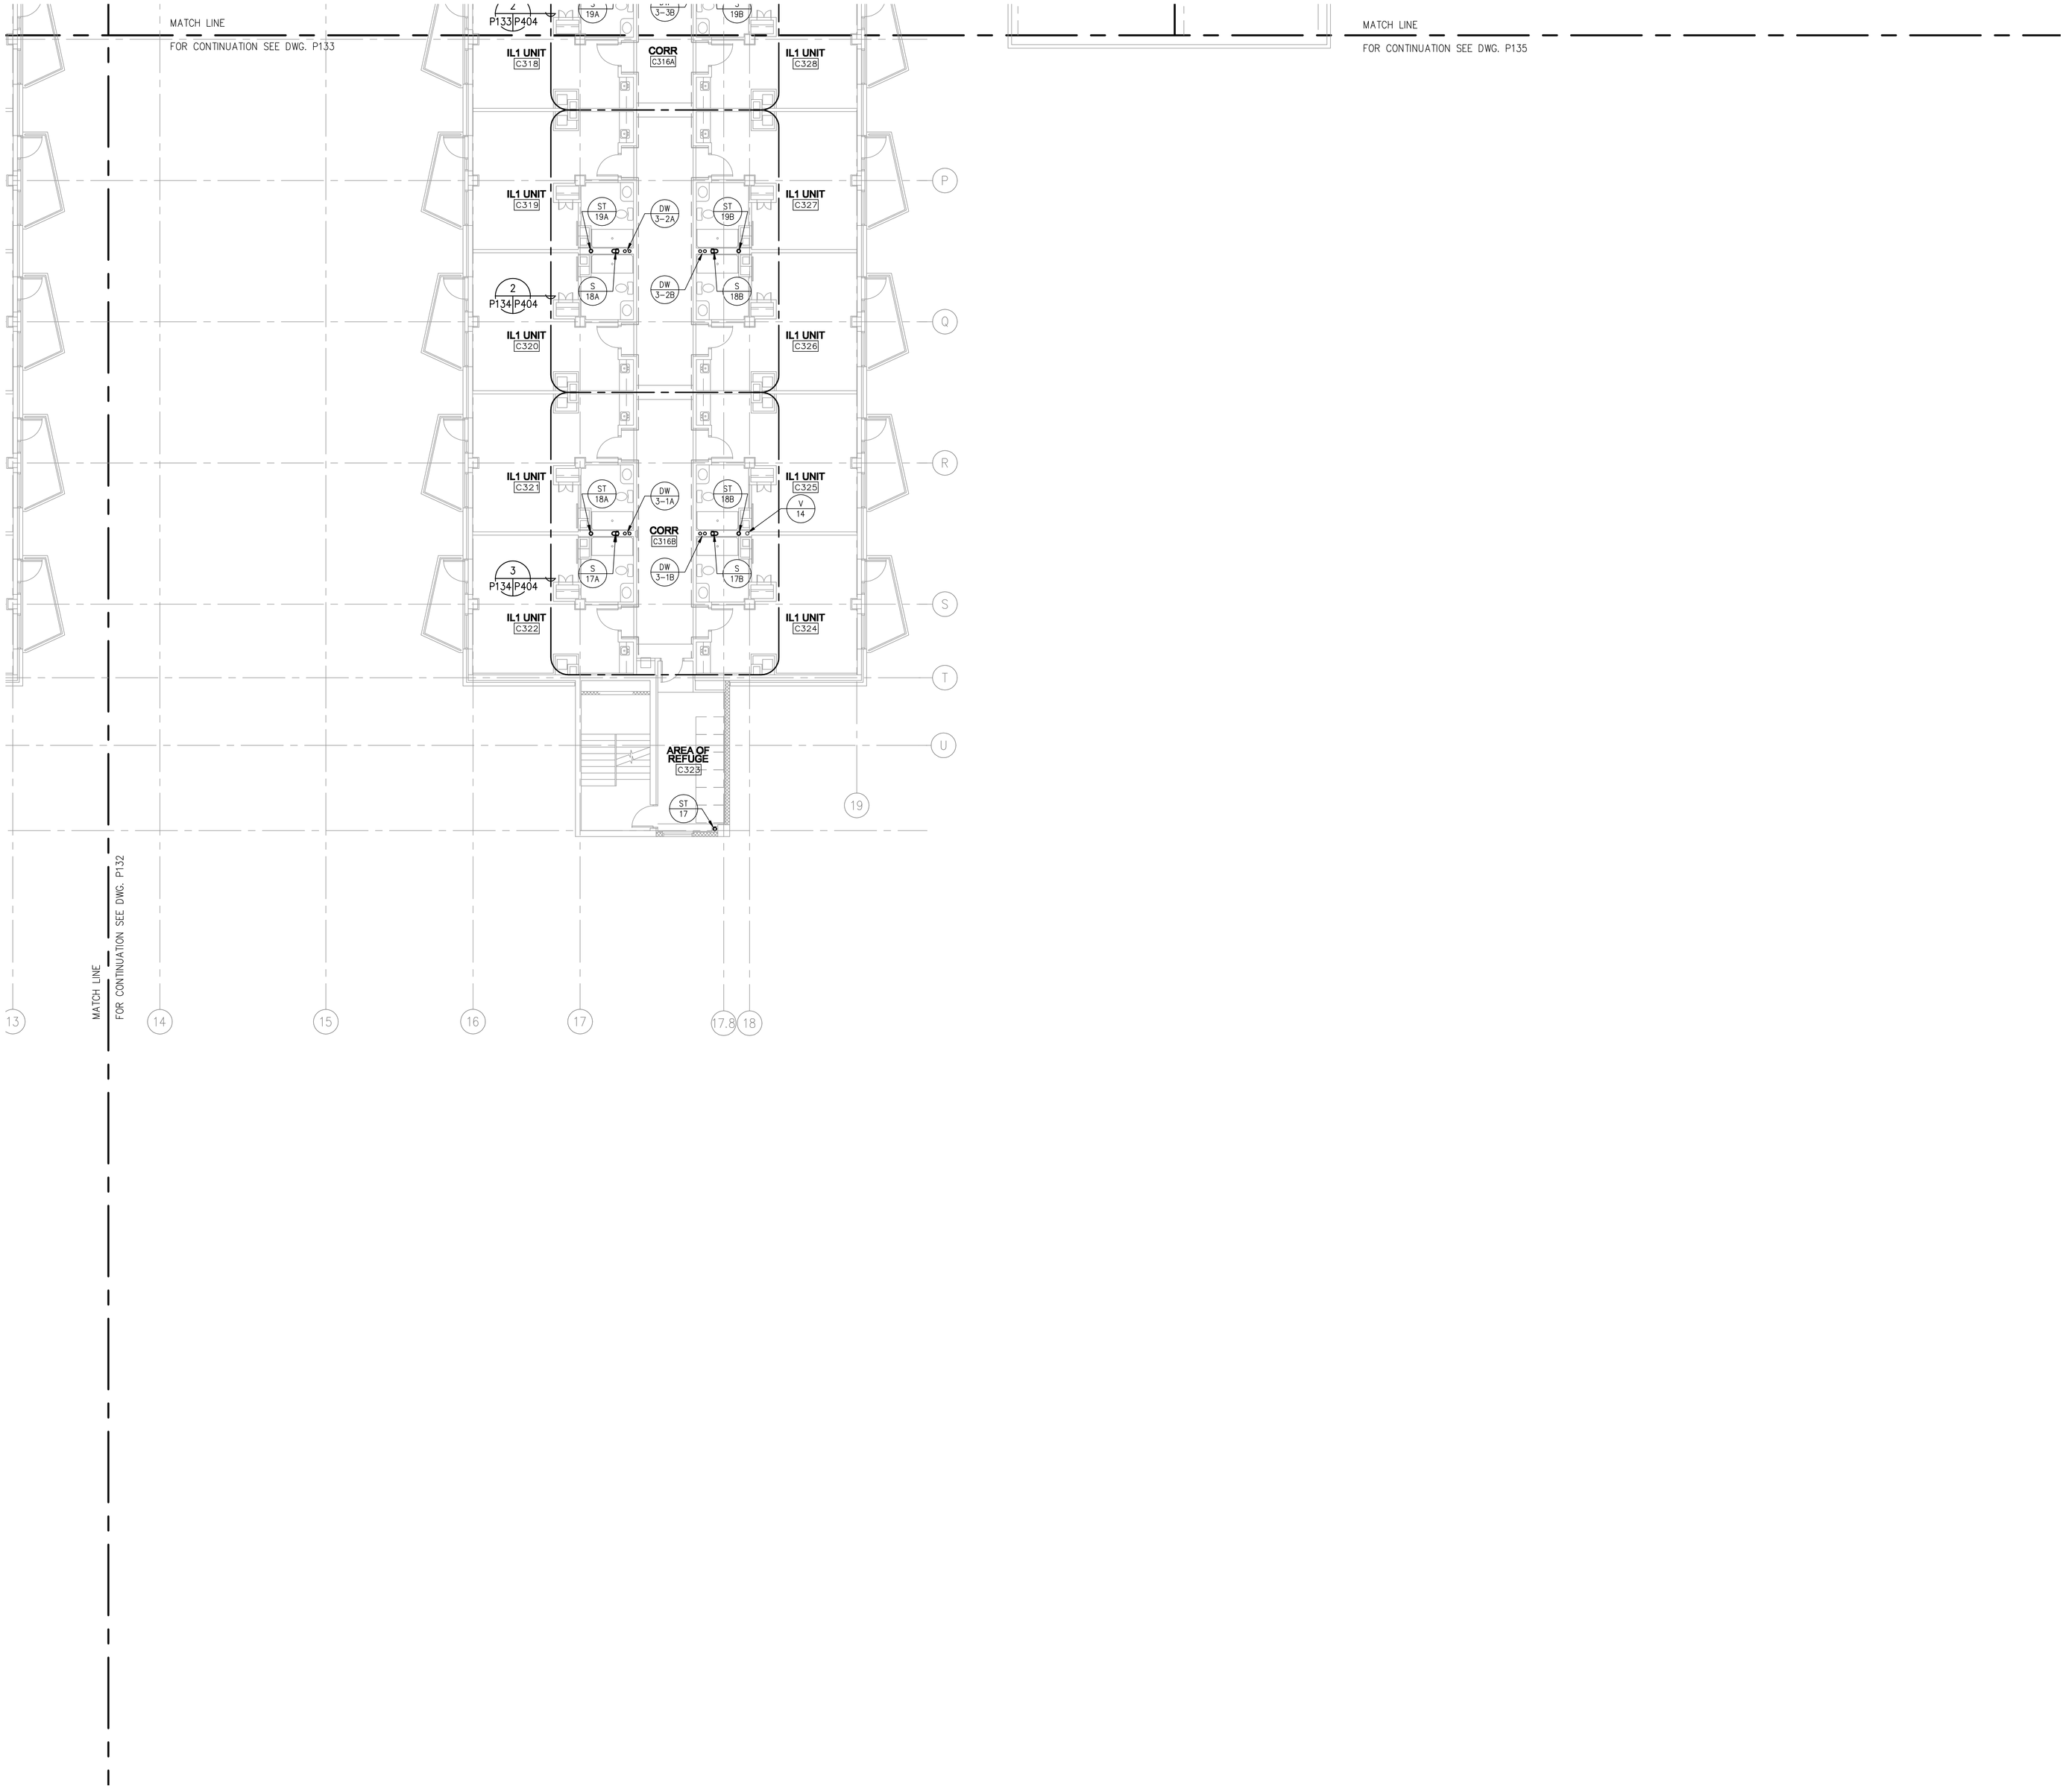

1 P134 P134 **PARTIAL THIRD FLOOR PLAN - AREA 4**
1/8"=1'-0"

PROPERTY OF THE UNITED STATES GOVERNMENT – FOR OFFICIAL USE ONLY. Do not remove this notice. Properly destroy documents when no longer needed.

GSA
GENERAL SERVICES ADMINISTRATION
77 FORSYTH STREET
SUITE 600
ATLANTA, GA 30303
TEL: (404)331-3200

AFRH The Premier Retirement Community for America's Veterans

JACOBS
PROJECT MANAGEMENT CONSULTANT TO THE GENERAL SERVICES ADMINISTRATION

YATES CONSTRUCTION

SFCS Architecture Engineering Planning Interiors

URS
URS CORPORATION
2020 K ST, NW
SUITE 300
WASHINGTON D.C. 20006

ISSUED FOR CONSTRUCTION

CERTIFICATIONS

MICHAEL C. WOOD
REGISTERED PROFESSIONAL ENGINEER
STATE OF MISSISSIPPI

KEY PLAN

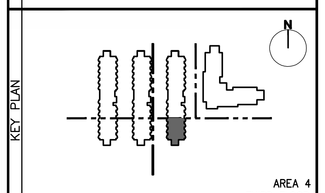

AREA 4
THIRD FLOOR

REVISION NOTES

MARK	DATE	DESCRIPTION
0	09/08/08	ISSUED FOR CONSTRUCTION

GRAPHIC SCALE

0 4 8 16
1/8" = 1'-0"

CONTRACTORS

A/E CON. NO.	GS-04P-07-EX-C-0099
A/E TASK NO.	
CONS. CONTR.	
CONS. WORK	
PRIME A/E	
SUB A/E	
CONSTR. CON.	

BUILDING

NAME	ARMED FORCES RETIREMENT HOME
STREET	1800 BEACH DRIVE
CITY/ST./ZIP	GULFPORT, MS 39507
BUILDING NO.	
OTHER BUILDING NOs.	
FACILITY CODE	

PROJECT

PROJECT TITLE	ARMED FORCES RETIREMENT HOME GULFPORT, MISSISSIPPI
PROJECT DESCRIPTION	NEW CONSTRUCTION
PROJECT NO.	31942982
GSA PM	STEVEN SMITH
SUBMISSION	ISSUED FOR CONSTRUCTION
SUB. DATE	09/08/2008

DRAWING

DRAWING TITLE	PART THIRD FLOOR PLAN – AREA 4
FILE NAME	P-134-N0095730.DWG
FLOOR NO.	THIRD FLOOR
DRAWN BY	INR DATE DRAFTED:
CHECKED BY	DP/PE SHEET SIZE: 34 X 44
DRAWING NO.	P 1 34 (DISCIPLINE SHEET TYPE SEQUENCE)
	SHEET OF –

1 P135 P135 **PARTIAL THIRD FLOOR PLAN - AREA 5**

1/8"=1'-0"

PROPERTY OF THE UNITED STATES GOVERNMENT – FOR OFFICIAL USE ONLY. Do not remove this notice. Properly destroy documents when no longer needed.

GSA
GENERAL SERVICES ADMINISTRATION
77 FORSYTH STREET
SUITE 600
ATLANTA, GA 30303
TEL: (404)331-3200

AFRH The Premier Retirement Community for America's Veterans

JACOBS
PROJECT MANAGEMENT CONSULTANT TO THE GENERAL SERVICES ADMINISTRATION

YATES CONSTRUCTION

SFCS Architecture Engineering Planning Interiors

URS
URS CORPORATION
2020 K ST, NW
SUITE 300
WASHINGTON D.C. 20006

CODED NOTES

1. – UP TO 4" ROOF DRAIN
2. – 4" STORM PIPE – DN
3. – UP TO 3" ROOF DRAIN

ISSUED FOR CONSTRUCTION

CERTIFICATIONS

MICHAEL C. WOOD REGISTERED PROFESSIONAL ENGINEER STATE OF MISSISSIPPI 12-1-08

KEY PLAN

AREA 5
THIRD FLOOR

REVISION NOTES

MARK	DATE	DESCRIPTION
1	09/08/08	ISSUED FOR CONSTRUCTION
2	12/02/08	CIVIL, STRUCT, ARCH REV.

GRAPHIC SCALE

0 4 8 16

1/8" = 1'-0"

A/E CON. NO.	GS-04P-07-EX-C-0099
A/E TASK NO.	
CONS. CONTR.	
CONS. WORK	
PRIME A/E	
SUB A/E	
CONSTR. CON.	
NAME	ARMED FORCES RETIREMENT HOME
STREET	1800 BEACH DRIVE
CITY/ST./ZIP	GULFPORT, MS 39507
BUILDING NO.	
OTHER	
BUILDING NOs.	
FACILITY CODE	
PROJECT TITLE	ARMED FORCES RETIREMENT HOME GULFPORT, MISSISSIPPI
PROJECT DESCRIPTION	NEW CONSTRUCTION
PROJECT NO.	31942982
GSA PM	STEVEN SMITH
SUBMISSION	ISSUED FOR CONSTRUCTION
SUB. DATE	09/08/2008
DRAWING TITLE	PARTIAL THIRD FLOOR PLAN – AREA 5
FILE NAME	P-135-N0095730.DWG
FLOOR NO.	THIRD FLOOR
DRAWN BY	INR DATE DRAFTED:
CHECKED BY	DP/PE SHEET SIZE: 34 X 44
DRAWING NO.	P 1 35 (DISCIPLINE SHEET TYPE SEQUENCE)
	SHEET OF –

1 P141|P141 **PARTIAL FOURTH TO SEVENTH FLOOR PLAN - AREA 1**
1/8"=1'-0"

PROPERTY OF THE UNITED STATES GOVERNMENT – FOR OFFICIAL USE ONLY. Do not remove this notice. Properly destroy documents when no longer needed.

GSA
GENERAL SERVICES ADMINISTRATION
77 FORSYTH STREET
SUITE 600
ATLANTA, GA 30303
TEL: (404)331-3200

AFRH The Premier Retirement Community for America's Veterans

JACOBS
PROJECT MANAGEMENT CONSULTANT TO THE GENERAL SERVICES ADMINISTRATION

YATES CONSTRUCTION

SFCS Architecture Engineering Planning Interiors

URS
URS CORPORATION
2020 K ST, NW
SUITE 300
WASHINGTON D.C. 20006

ISSUED FOR CONSTRUCTION

CERTIFICATIONS

MICHAEL C. WOOD
REGISTERED PROFESSIONAL ENGINEER
STATE OF MISSISSIPPI

KEY PLAN

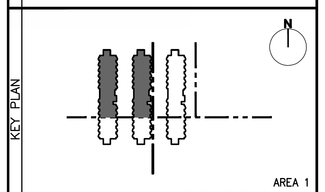

AREA 1
FOURTH TO EIGHTH FLOOR

REVISION NOTES

MARK	DATE	DESCRIPTION
0	09/08/08	ISSUED FOR CONSTRUCTION

GRAPHIC SCALE

0 4 8 16
1/8" = 1'-0"

CONTRACTORS

A/E CON. NO.	GS-04P-07-EX-C-0099
A/E TASK NO.	
CONS. CONTR.	
CONS. WORK	
PRIME A/E	
SUB A/E	
CONSTR. CON.	

BUILDING

NAME	ARMED FORCES RETIREMENT HOME
STREET	1800 BEACH DRIVE
CITY/ST./ZIP	GULFPORT, MS 39507
BUILDING NO.	
OTHER BUILDING NOs.	
FACILITY CODE	

PROJECT

PROJECT TITLE	ARMED FORCES RETIREMENT HOME GULFPORT, MISSISSIPPI
PROJECT DESCRIPTION	NEW CONSTRUCTION
PROJECT NO.	31942982
GSA PM	STEVEN SMITH
SUBMISSION	ISSUED FOR CONSTRUCTION
SUB. DATE	09/08/2008

DRAWING

DRAWING TITLE	FOURTH TO SEVENTH FLOOR PLAN-AREA 1
FILE NAME	P-141-N0095730.DWG
FLOOR NO.	FOURTH TO SEVENTH FLOOR
DRAWN BY	INR DATE DRAFTED:
CHECKED BY	DP/PE SHEET SIZE: 34 X 44
DRAWING NO.	P 1 41 (DISCIPLINE SHEET TYPE SEQUENCE) SHEET OF –

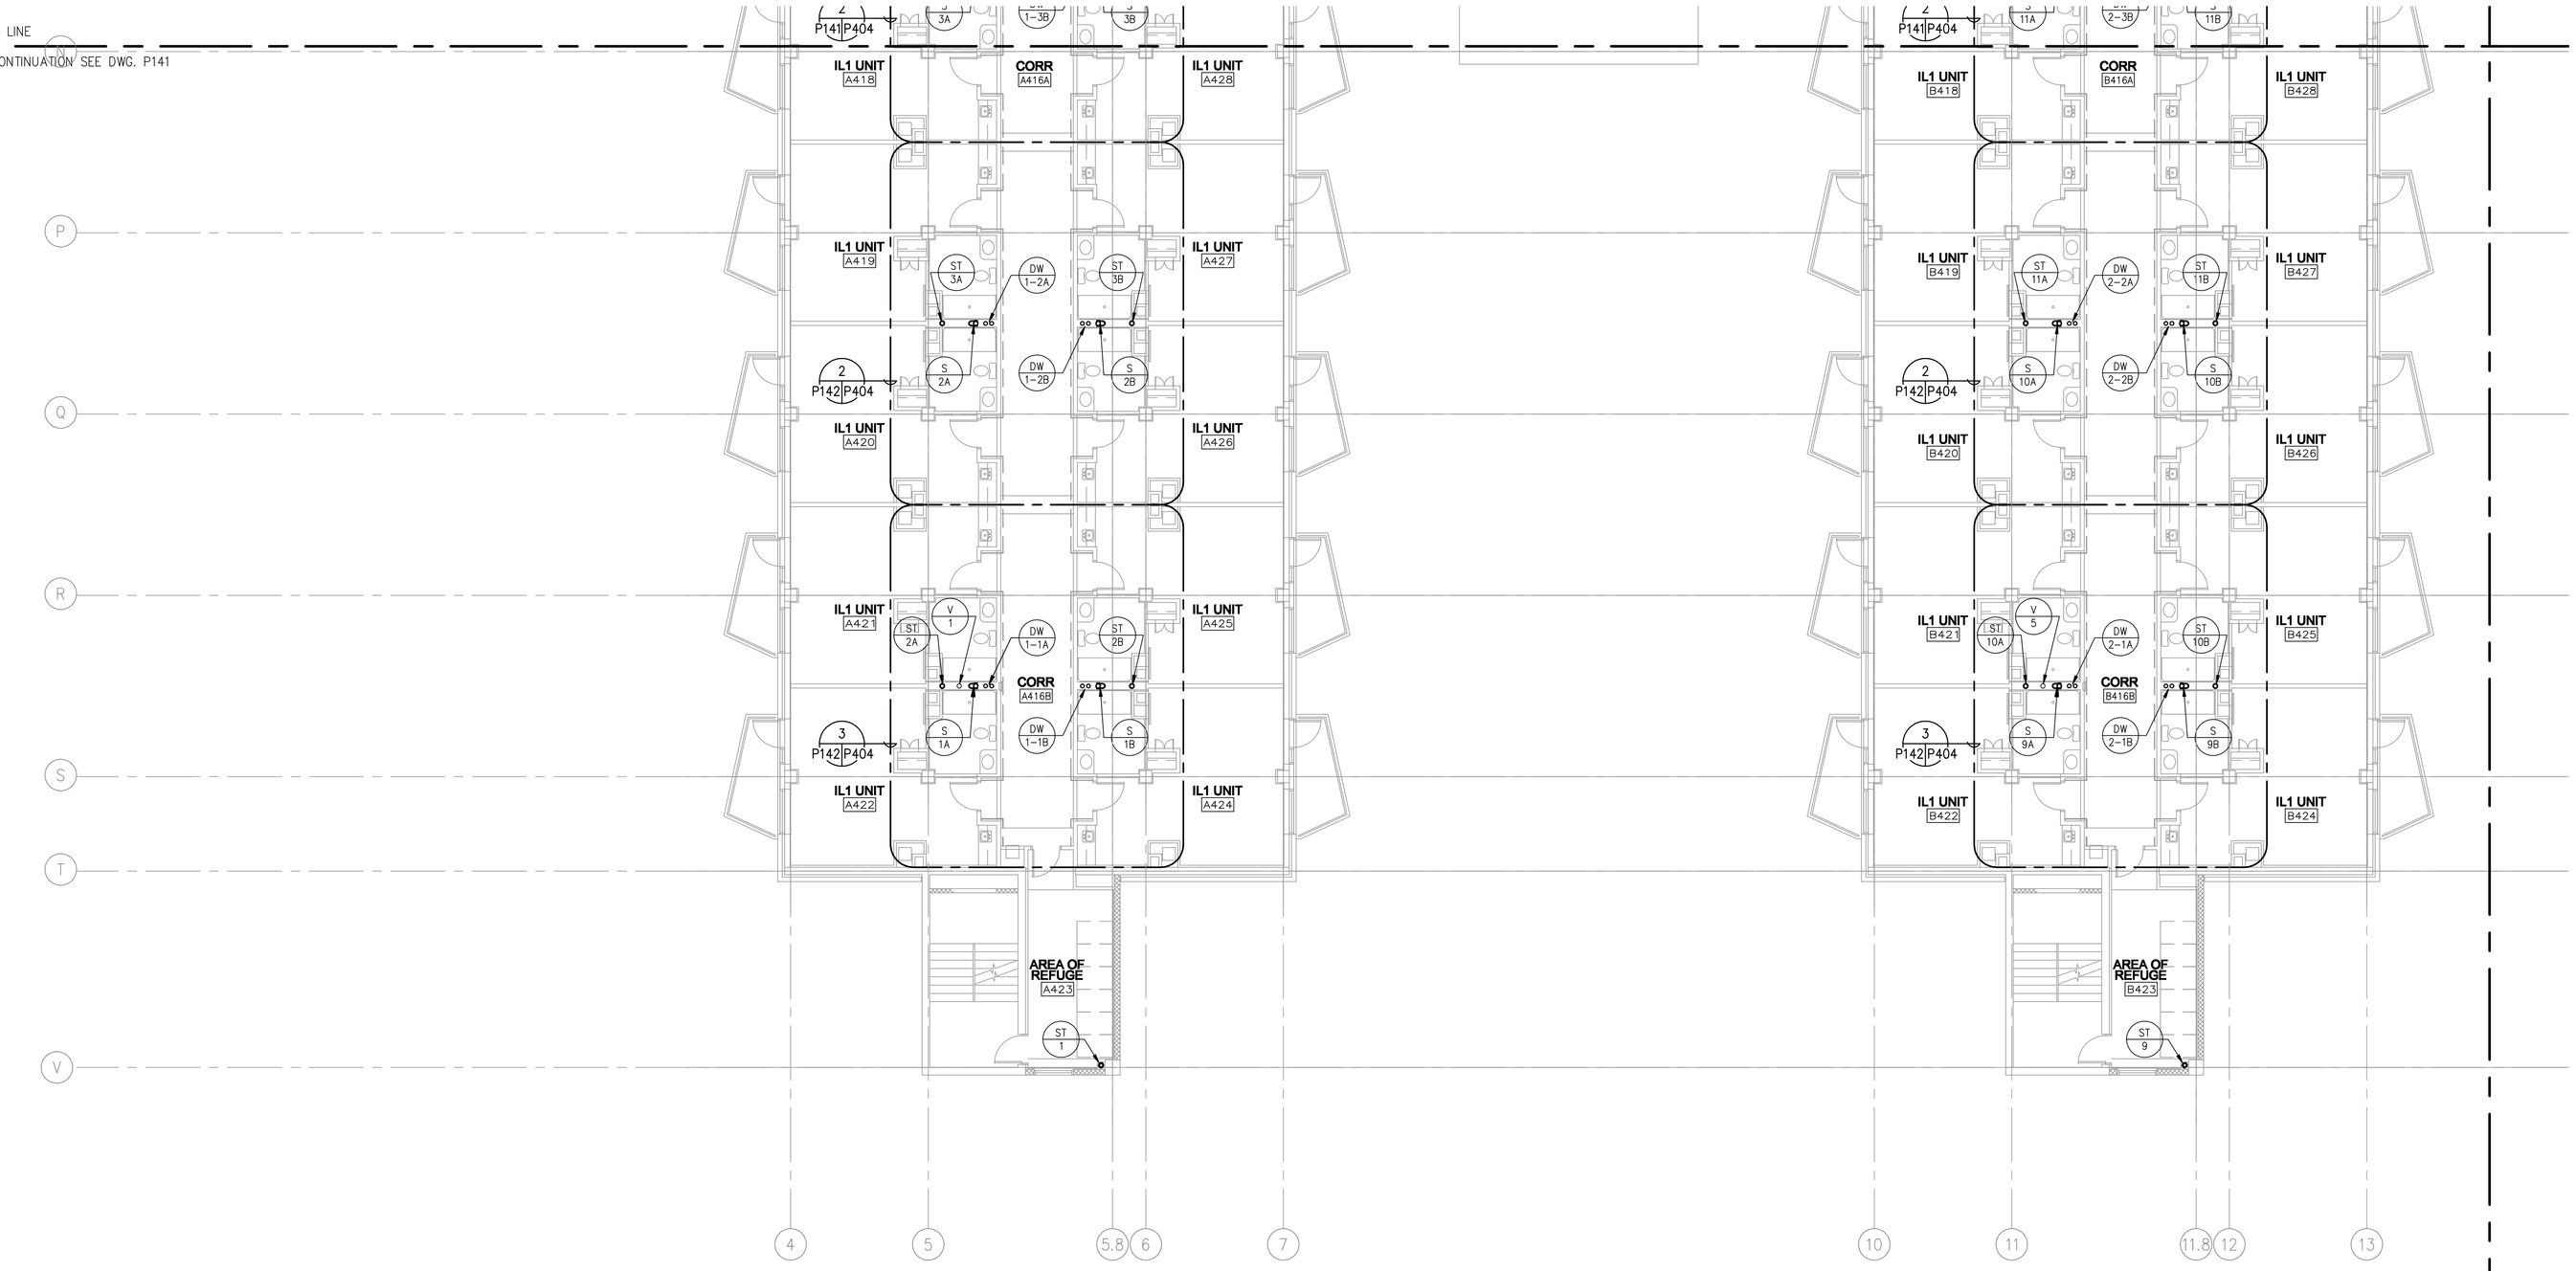

MATCH LINE
FOR CONTINUATION SEE DWG. P144

1 P142 P142 **PARTIAL FOURTH TO SEVENTH FLOOR PLAN - AREA 2**
1/8"=1'-0"

PROPERTY OF THE UNITED STATES GOVERNMENT – FOR OFFICIAL USE ONLY. Do not remove this notice. Properly destroy documents when no longer needed.

GSA
GENERAL SERVICES ADMINISTRATION
77 FORSYTH STREET
SUITE 600
ATLANTA, GA 30303
TEL: (404)331-3200

AFRH The Premier Retirement Community for America's Veterans
JACOBS
PROJECT MANAGEMENT CONSULTANT TO THE GENERAL SERVICES ADMINISTRATION

YATES CONSTRUCTION

SFCS Architecture Engineering Planning Interiors

URS
URS CORPORATION
2020 K ST, NW
SUITE 300
WASHINGTON D.C. 20006

ISSUED FOR CONSTRUCTION

CERTIFICATIONS

MICHAEL C. MOORE REGISTERED PROFESSIONAL ENGINEER STATE OF MISSISSIPPI

KEY PLAN

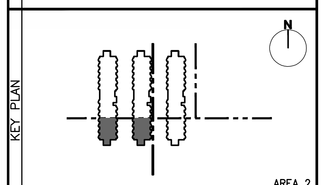

REVISION NOTES

MARK	DATE	DESCRIPTION
0	09/08/08	ISSUED FOR CONSTRUCTION

GRAPHIC SCALE

0 4 8 16
1/8" = 1'-0"

CONTRACTORS

A/E CON. NO.	GS-04P-07-EX-C-0099
A/E TASK NO.	
CONS. CONTR.	
CONS. WORK	
PRIME A/E	
SUB A/E	
CONSTR. CON.	

BUILDING

NAME	ARMED FORCES RETIREMENT HOME
STREET	1800 BEACH DRIVE
CITY/ST./ZIP	GULFPORT, MS 39507
BUILDING NO.	
OTHER BUILDING NOs.	
FACILITY CODE	

PROJECT

PROJECT TITLE	ARMED FORCES RETIREMENT HOME GULFPORT, MISSISSIPPI
PROJECT DESCRIPTION	NEW CONSTRUCTION
PROJECT NO.	31942982
GSA PM	STEVEN SMITH
SUBMISSION	ISSUED FOR CONSTRUCTION
SUB. DATE	09/08/2008

DRAWING

DRAWING TITLE	FOURTH TO SEVENTH FLOOR PLAN-AREA 2
FILE NAME	P-142-N0095730.DWG
FLOOR NO.	FOURTH TO SEVENTH FLOOR
DRAWN BY	INR DATE DRAFTED:
CHECKED BY	DP/PE SHEET SIZE: 34 X 44
DRAWING NO.	P 1 42 (DISCIPLINE SHEET TYPE SEQUENCE) SHEET OF –

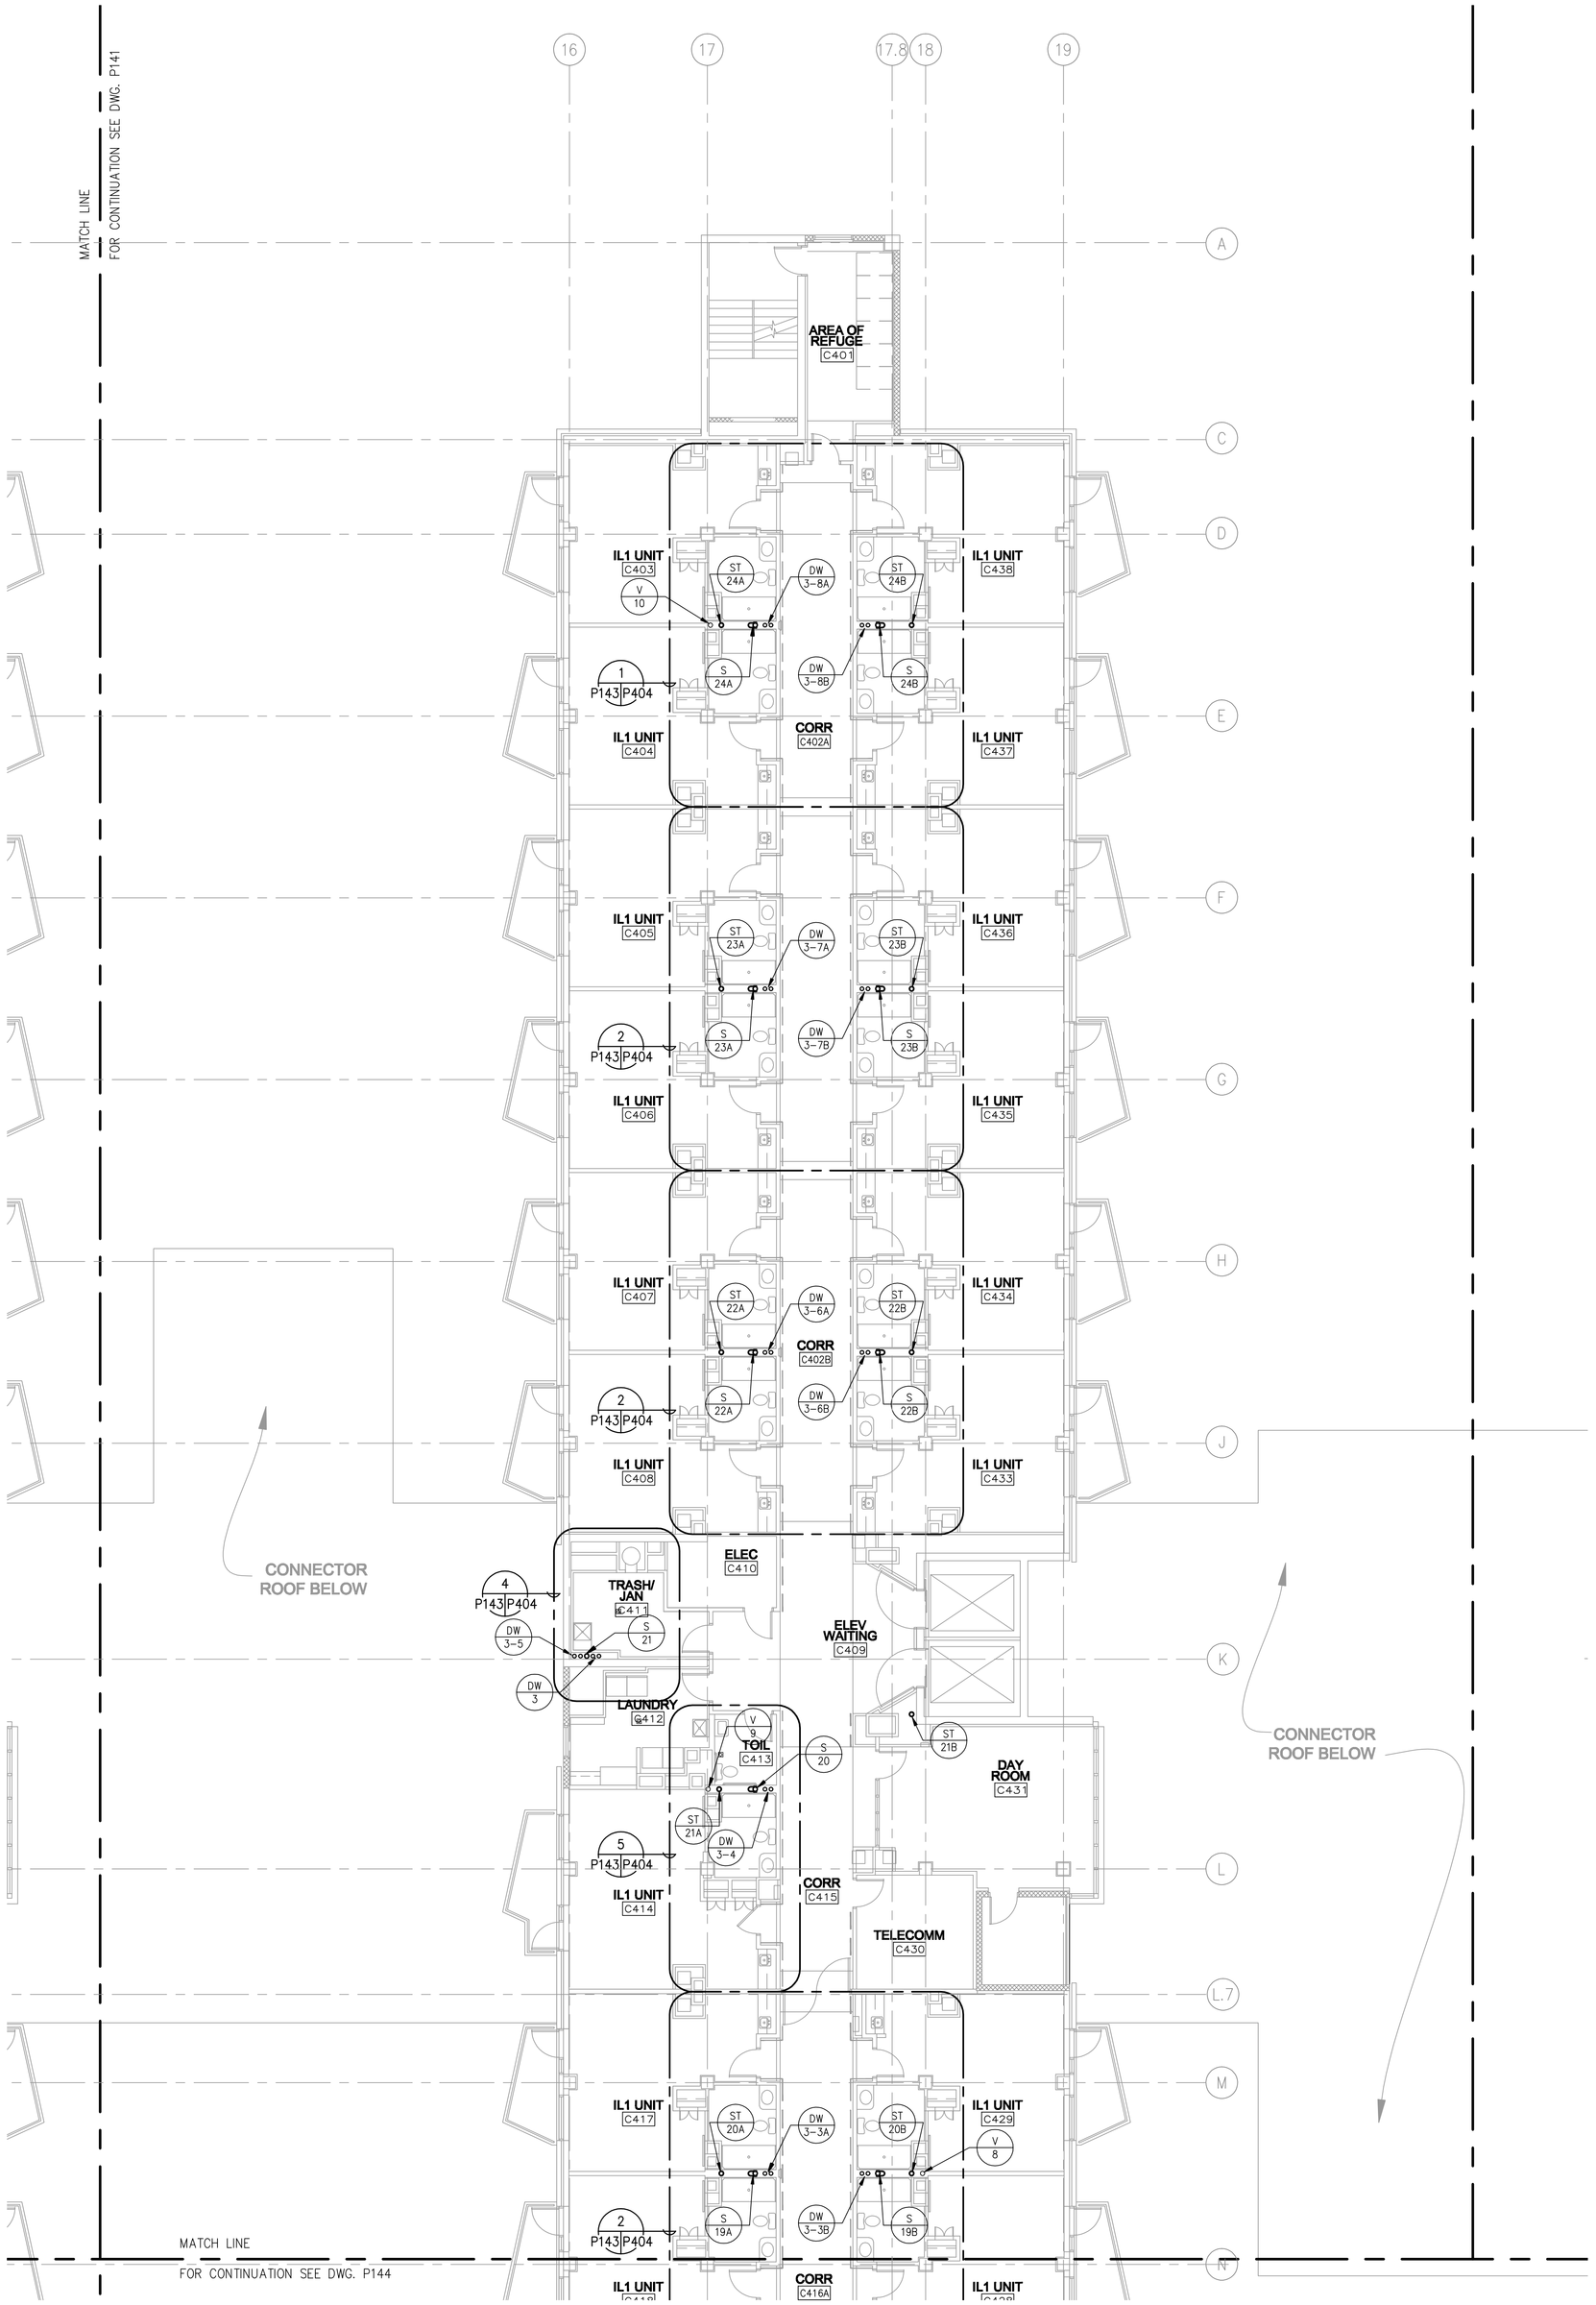

1 P143 P143 **PARTIAL FOURTH TO SEVENTH FLOOR PLAN - AREA 3**

1/8"=1'-0"

PROPERTY OF THE UNITED STATES GOVERNMENT – FOR OFFICIAL USE ONLY. Do not remove this notice. Properly destroy documents when no longer needed.

GSA
GENERAL SERVICES ADMINISTRATION
77 FORSYTH STREET
SUITE 600
ATLANTA, GA 30303
TEL: (404)331-3200

AFRH The Premier Retirement Community for America's Veterans

JACOBS
PROJECT MANAGEMENT CONSULTANT TO THE GENERAL SERVICES ADMINISTRATION

YATES CONSTRUCTION

SFCS Architecture Engineering Planning Interiors

URS
URS CORPORATION
2020 K ST, NW
SUITE 300
WASHINGTON D.C. 20006

ISSUED FOR CONSTRUCTION

CERTIFICATIONS

MICHAEL C. WATSON REGISTERED PROFESSIONAL ENGINEER STATE OF MISSISSIPPI

KEY PLAN

N

AREA 3
FOURTH TO EIGHTH FLOOR

REVISION NOTES

MARK	DATE	DESCRIPTION
0	09/08/08	ISSUED FOR CONSTRUCTION

GRAPHIC SCALE

0 4 8 16

1/8" = 1'-0"

A/E CON. NO.	GS-04P-07-EX-C-0099
A/E TASK NO.	
CONS. CONTR.	
CONS. WORK	
PRIME A/E	
SUB A/E	
CONSTR. CON.	

CONTRACTORS

NAME	ARMED FORCES RETIREMENT HOME
STREET	1800 BEACH DRIVE
CITY/ST./ZIP	GULFPORT, MS 39507
BUILDING NO.	
OTHER BUILDING NOs.	
FACILITY CODE	

BUILDING

PROJECT TITLE	ARMED FORCES RETIREMENT HOME GULFPORT, MISSISSIPPI
PROJECT DESCRIPTION	NEW CONSTRUCTION
PROJECT NO.	31942982
GSA PM	STEVEN SMITH
SUBMISSION	ISSUED FOR CONSTRUCTION
SUB. DATE	09/08/2008

PROJECT

DRAWING TITLE	FOURTH TO SEVENTH FLOOR PLAN–AREA 3
FILE NAME	P-143-N0095730.DWG
FLOOR NO.	FOURTH TO SEVENTH FLOOR
DRAWN BY	INR DATE DRAFTED:
CHECKED BY	DP/PE SHEET SIZE: 34 X 44
DRAWING NO.	P 1 43 (DISCIPLINE SHEET TYPE SEQUENCE) SHEET OF –

DRAWING

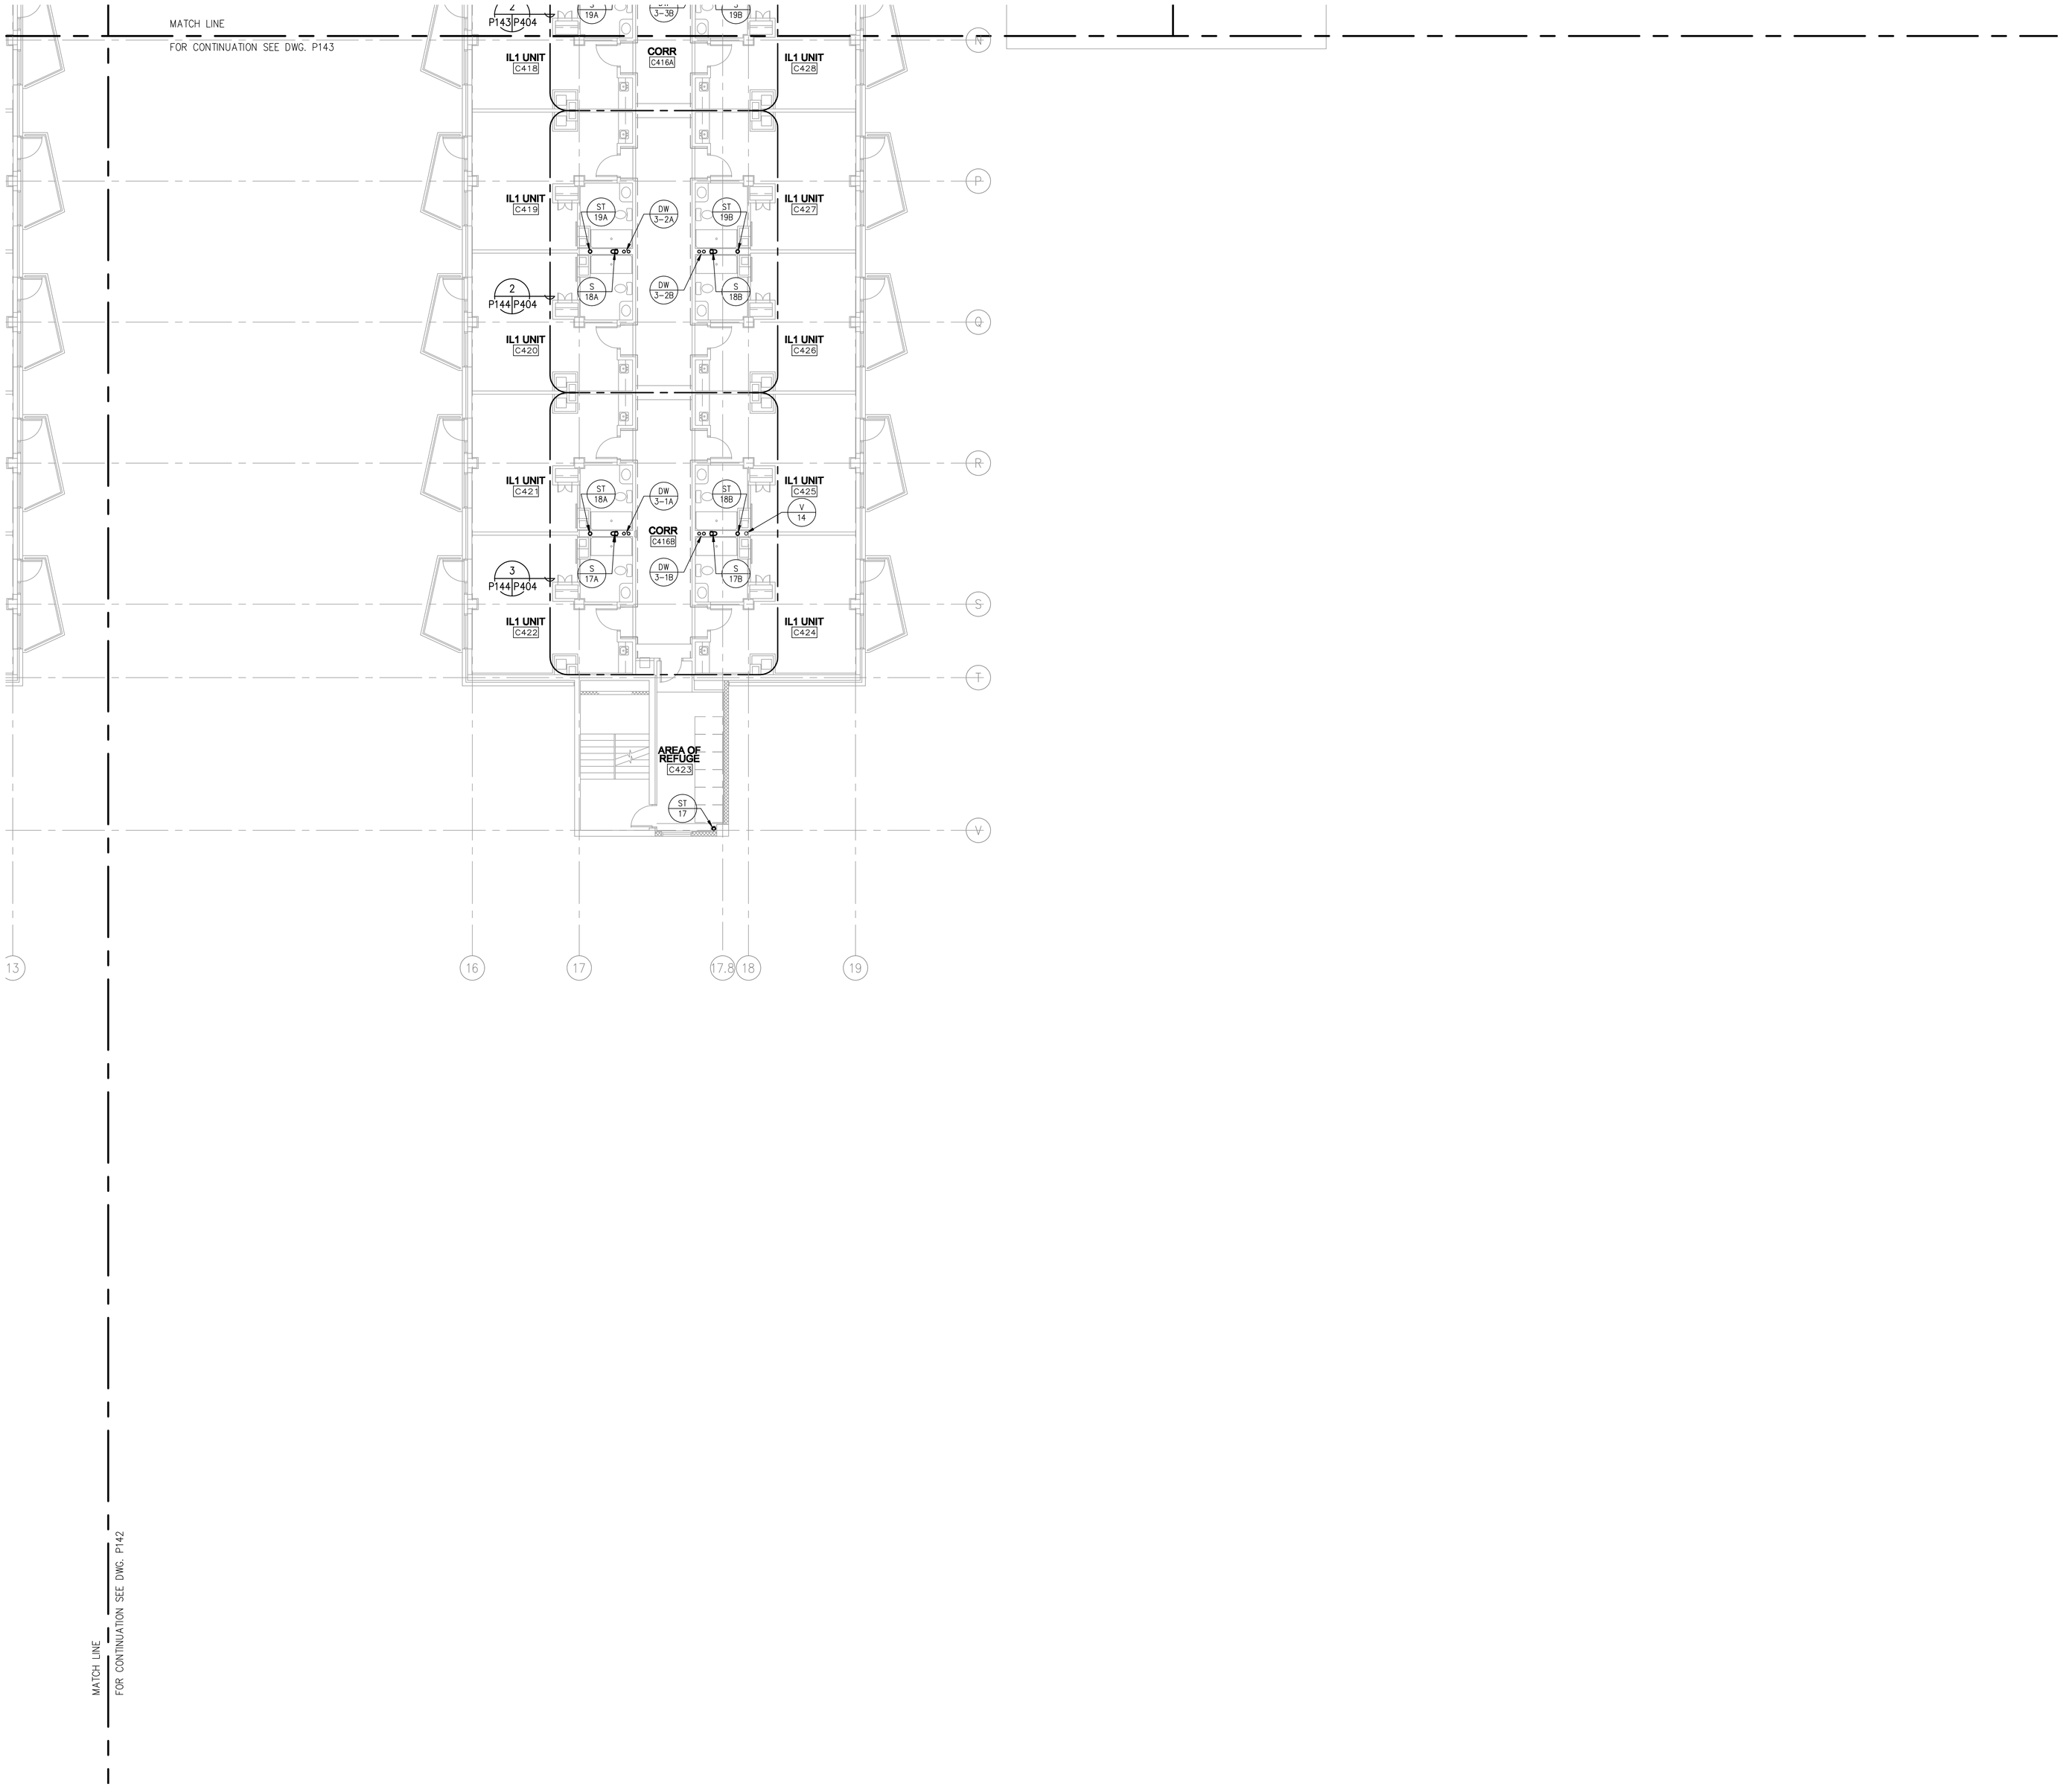

1 P144 P144 **PARTIAL FOURTH TO SEVENTH FLOOR PLAN - AREA 4**
1/8"=1'-0"

PROPERTY OF THE UNITED STATES GOVERNMENT – FOR OFFICIAL USE ONLY. Do not remove this notice. Properly destroy documents when no longer needed.

GSA
GENERAL SERVICES ADMINISTRATION
77 FORSYTH STREET
SUITE 600
ATLANTA, GA 30303
TEL: (404)331-3200

AFRH The Premier Retirement Community for America's Veterans

JACOBS
PROJECT MANAGEMENT CONSULTANT TO THE GENERAL SERVICES ADMINISTRATION

YATES CONSTRUCTION

SFCS Architecture Engineering Planning Interiors

URS
URS CORPORATION
2020 K ST, NW
SUITE 300
WASHINGTON D.C. 20006

ISSUED FOR CONSTRUCTION

CERTIFICATIONS

MICHAEL C. WOOD
REGISTERED PROFESSIONAL ENGINEER
STATE OF MISSISSIPPI

KEY PLAN

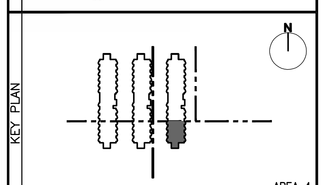

AREA 4
FOURTH TO EIGHTH FLOOR

REVISION NOTES

MARK	DATE	DESCRIPTION
0	09/08/08	ISSUED FOR CONSTRUCTION

GRAPHIC SCALE

0 4 8 16
1/8" = 1'-0"

CONTRACTORS

A/E CON. NO.	GS-04P-07-EX-C-0099
A/E TASK NO.	
CONS. CONTR.	
CONS. WORK	
PRIME A/E	
SUB A/E	
CONSTR. CON.	

BUILDING

NAME	ARMED FORCES RETIREMENT HOME
STREET	1800 BEACH DRIVE
CITY/ST./ZIP	GULFPORT, MS 39507
BUILDING NO.	
OTHER BUILDING NOs.	
FACILITY CODE	

PROJECT

PROJECT TITLE	ARMED FORCES RETIREMENT HOME GULFPORT, MISSISSIPPI
PROJECT DESCRIPTION	NEW CONSTRUCTION
PROJECT NO.	31942982
GSA PM	STEVEN SMITH
SUBMISSION	ISSUED FOR CONSTRUCTION
SUB. DATE	09/08/2008

DRAWING

DRAWING TITLE	FOURTH TO SEVENTH FLOOR PLAN-AREA 4
FILE NAME	P-144-N0095730.DWG
FLOOR NO.	FOURTH TO SEVENTH FLOOR
DRAWN BY	INR DATE DRAFTED:
CHECKED BY	DP/PE SHEET SIZE: 34 X 44
DRAWING NO.	P 1 44 (DISCIPLINE SHEET TYPE SEQUENCE)
	SHEET OF –

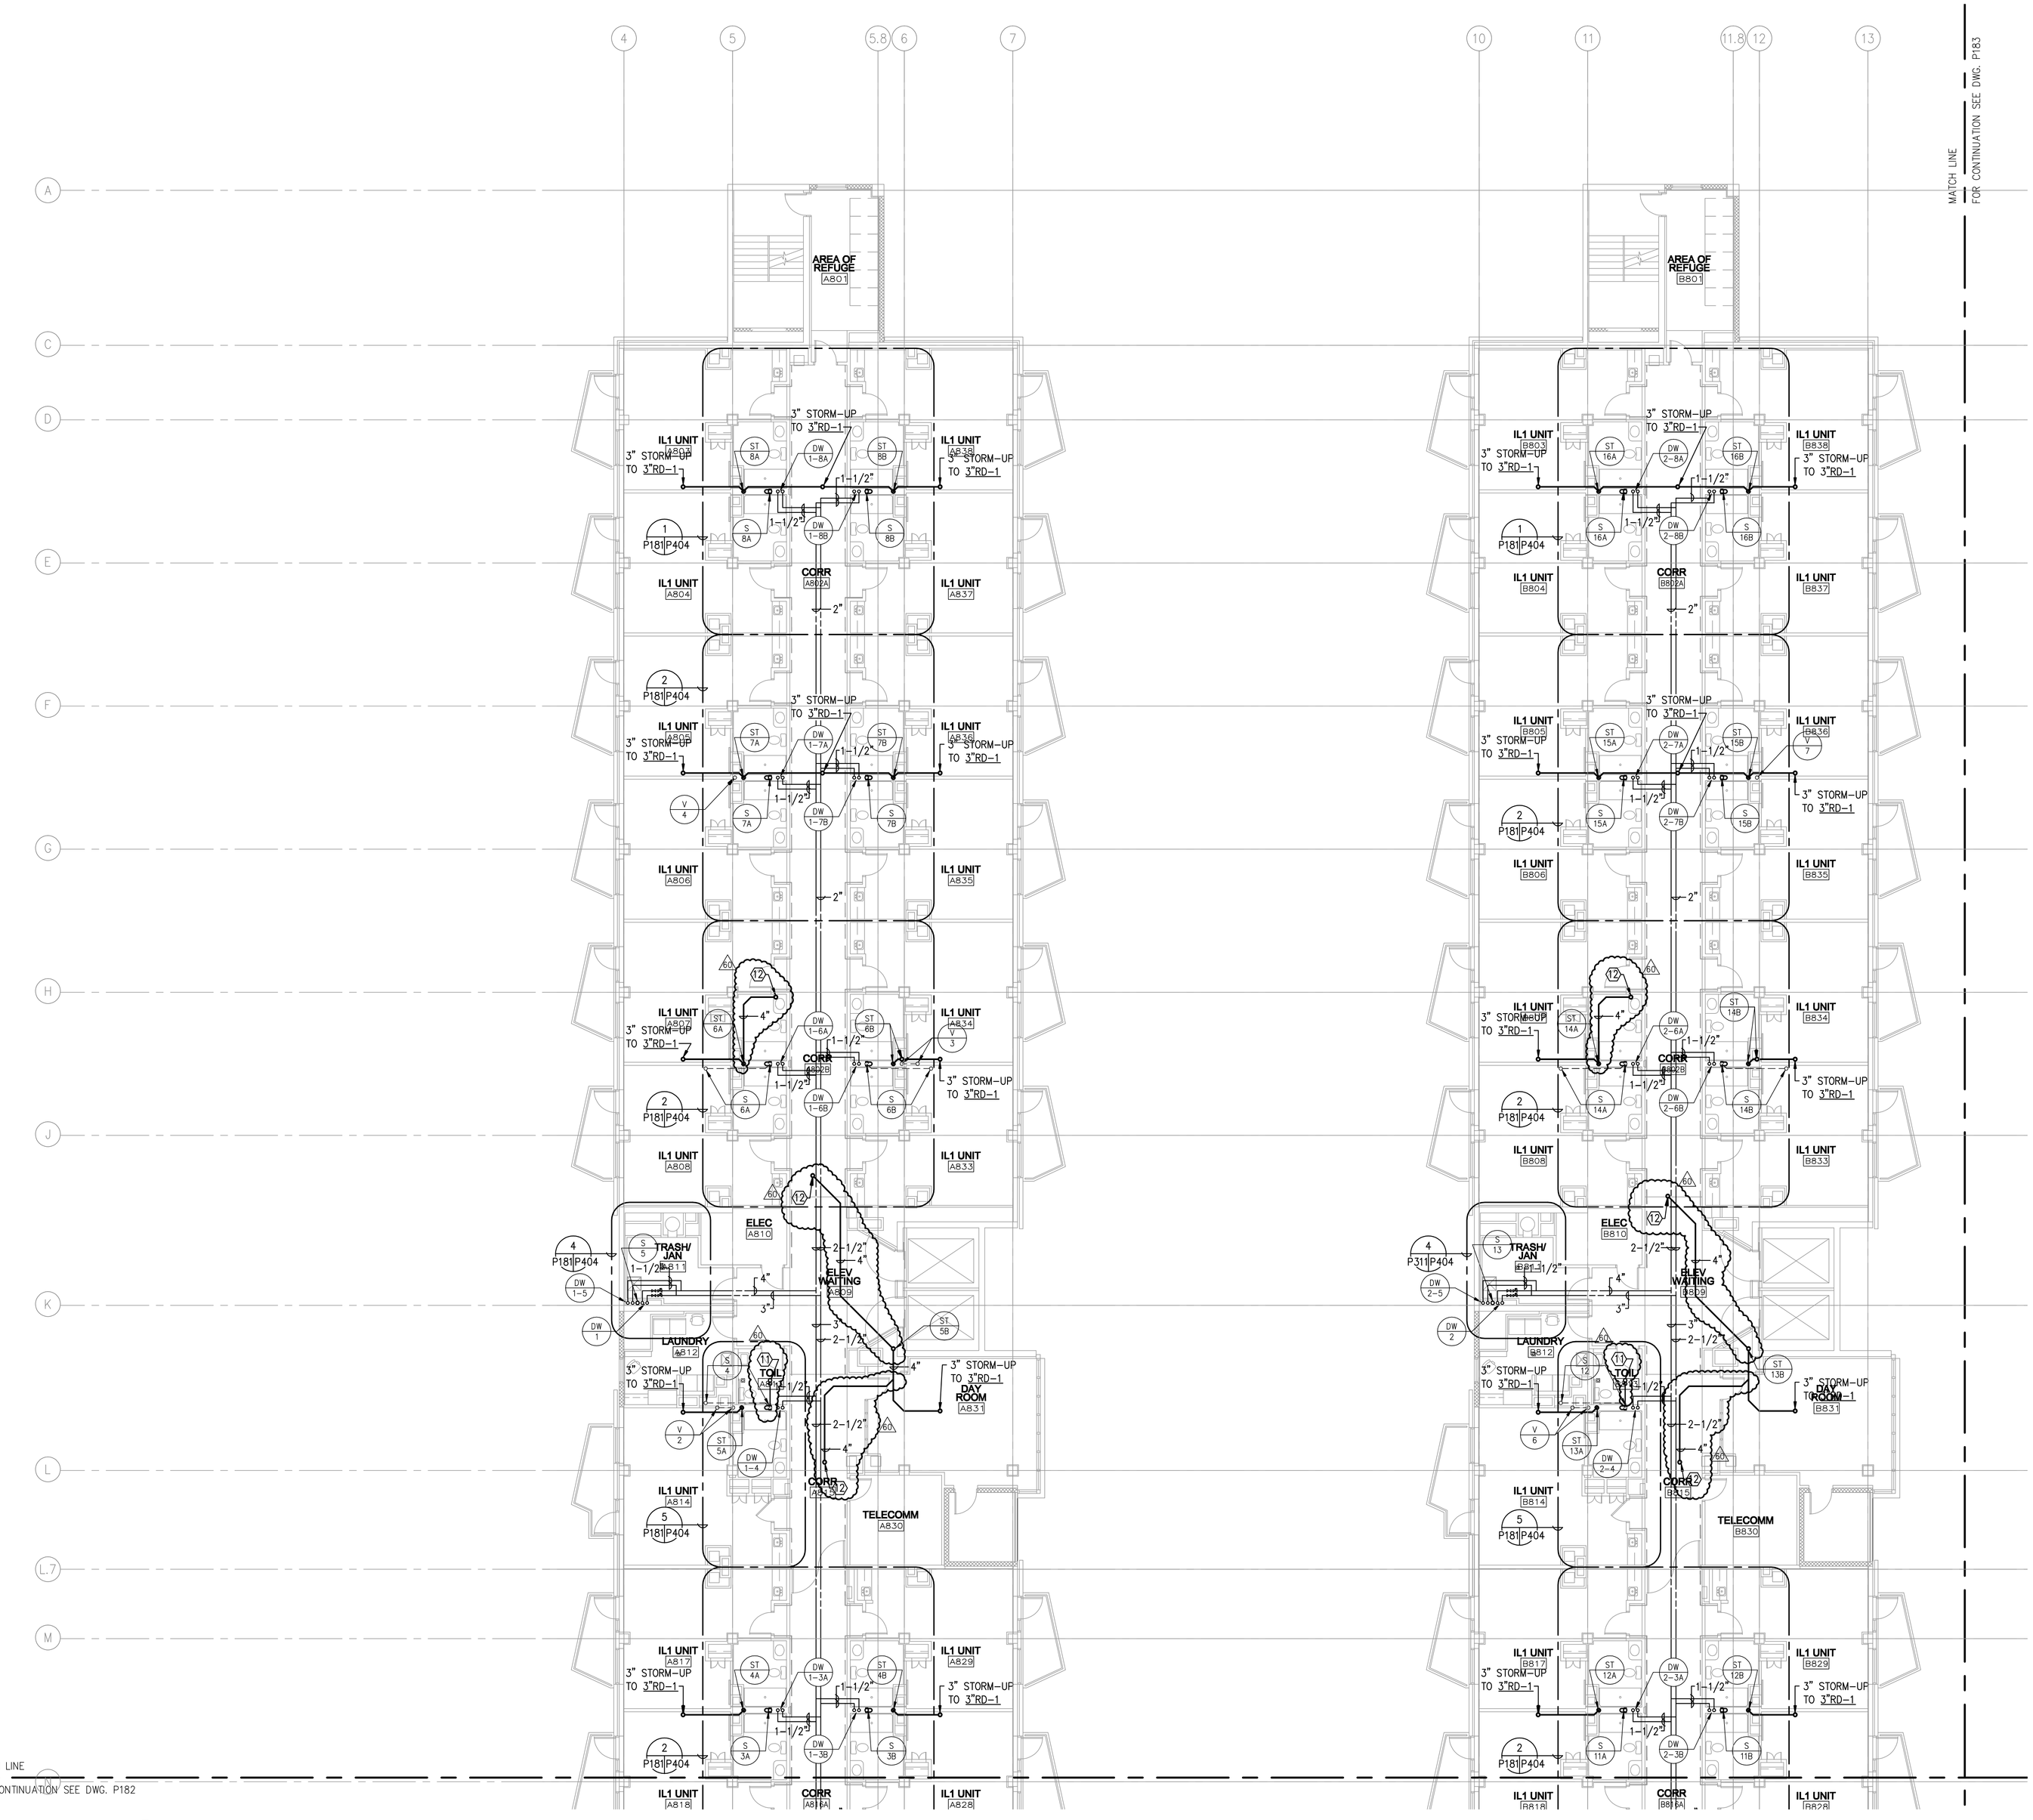

1 P181 P181 **PARTIAL EIGHTH FLOOR PLAN - AREA 1**

1/8"=1'-0"

PROPERTY OF THE UNITED STATES GOVERNMENT – FOR OFFICIAL USE ONLY. Do not remove this notice. Properly destroy documents when no longer needed.

GENERAL SERVICES ADMINISTRATION
77 FORSYTH STREET
SUITE 600
ATLANTA, GA 30303
TEL: (404)331-3200

AFRH The Premier Retirement Community for America's Veterans

JACOBS
PROJECT MANAGEMENT CONSULTANT TO THE GENERAL SERVICES ADMINISTRATION

YATES CONSTRUCTION

SFCS Architecture Engineering Planning Interiors

URS CORPORATION
2020 K ST, NW
SUITE 300
WASHINGTON D.C. 20006

CODED NOTES:

1. – 4" STORM-UP TO 4"RD
2. – 2" SAN.-UP TO P-5A
3. – 2" SAN.-UP TO P-6B
4. – 2" SAN.-UP TO P-3C
5. – 3" SAN.-UP TO P-4
6. – 2" VENT-UP
7. – 2" SAN.-UP TO P-6
8. – 2" SAN.-UP TO P-3A
9. – 1-1/2" VENT-UP
10. – 2" VENT-UP TO 3"VTR
11. – 4" SAN-UP TO 4"FD-2
12. – 4" STORM UP

60

ISSUED FOR CONSTRUCTION

CERTIFICATIONS

MICHAEL C. WOOD REGISTERED PROFESSIONAL ENGINEER 12-1-08 STATE OF MISSISSIPPI

KEY PLAN

N

AREA 1
EIGHTH FLOOR

REVISION NOTES

MARK	DATE	DESCRIPTION
60	09/08/08	ISSUED FOR CONSTRUCTION
60	12/02/08	CIVIL, STRUCT, ARCH REV.

GRAPHIC SCALE

0 4 8 16

1/8" = 1'-0"

A/E CON. NO.	GS-04P-07-EX-C-0099
A/E TASK NO.	
CONS. CONTR.	
CONS. WORK	
PRIME A/E	
SUB A/E	
CONSTR. CON.	
NAME	ARMED FORCES RETIREMENT HOME
STREET	1800 BEACH DRIVE
CITY/ST./ZIP	GULFPORT, MS 39507
BUILDING NO.	
OTHER BUILDING NOs.	
FACILITY CODE	
PROJECT TITLE	ARMED FORCES RETIREMENT HOME GULFPORT, MISSISSIPPI
PROJECT DESCRIPTION	NEW CONSTRUCTION
PROJECT NO.	31942982
GSA PM	STEVEN SMITH
SUBMISSION	ISSUED FOR CONSTRUCTION
SUB. DATE	09/08/2008
DRAWING TITLE	PARTIAL EIGHTH FLOOR PLAN – AREA 1
FILE NAME	P-181-N0095730.DWG
FLOOR NO.	EIGHTH FLOOR
DRAWN BY	INR DATE DRAFTED:
CHECKED BY	DP/PE SHEET SIZE: 34 X 44
DRAWING NO.	P 1 81 (DISCIPLINE SHEET TYPE SEQUENCE)
	SHEET OF –

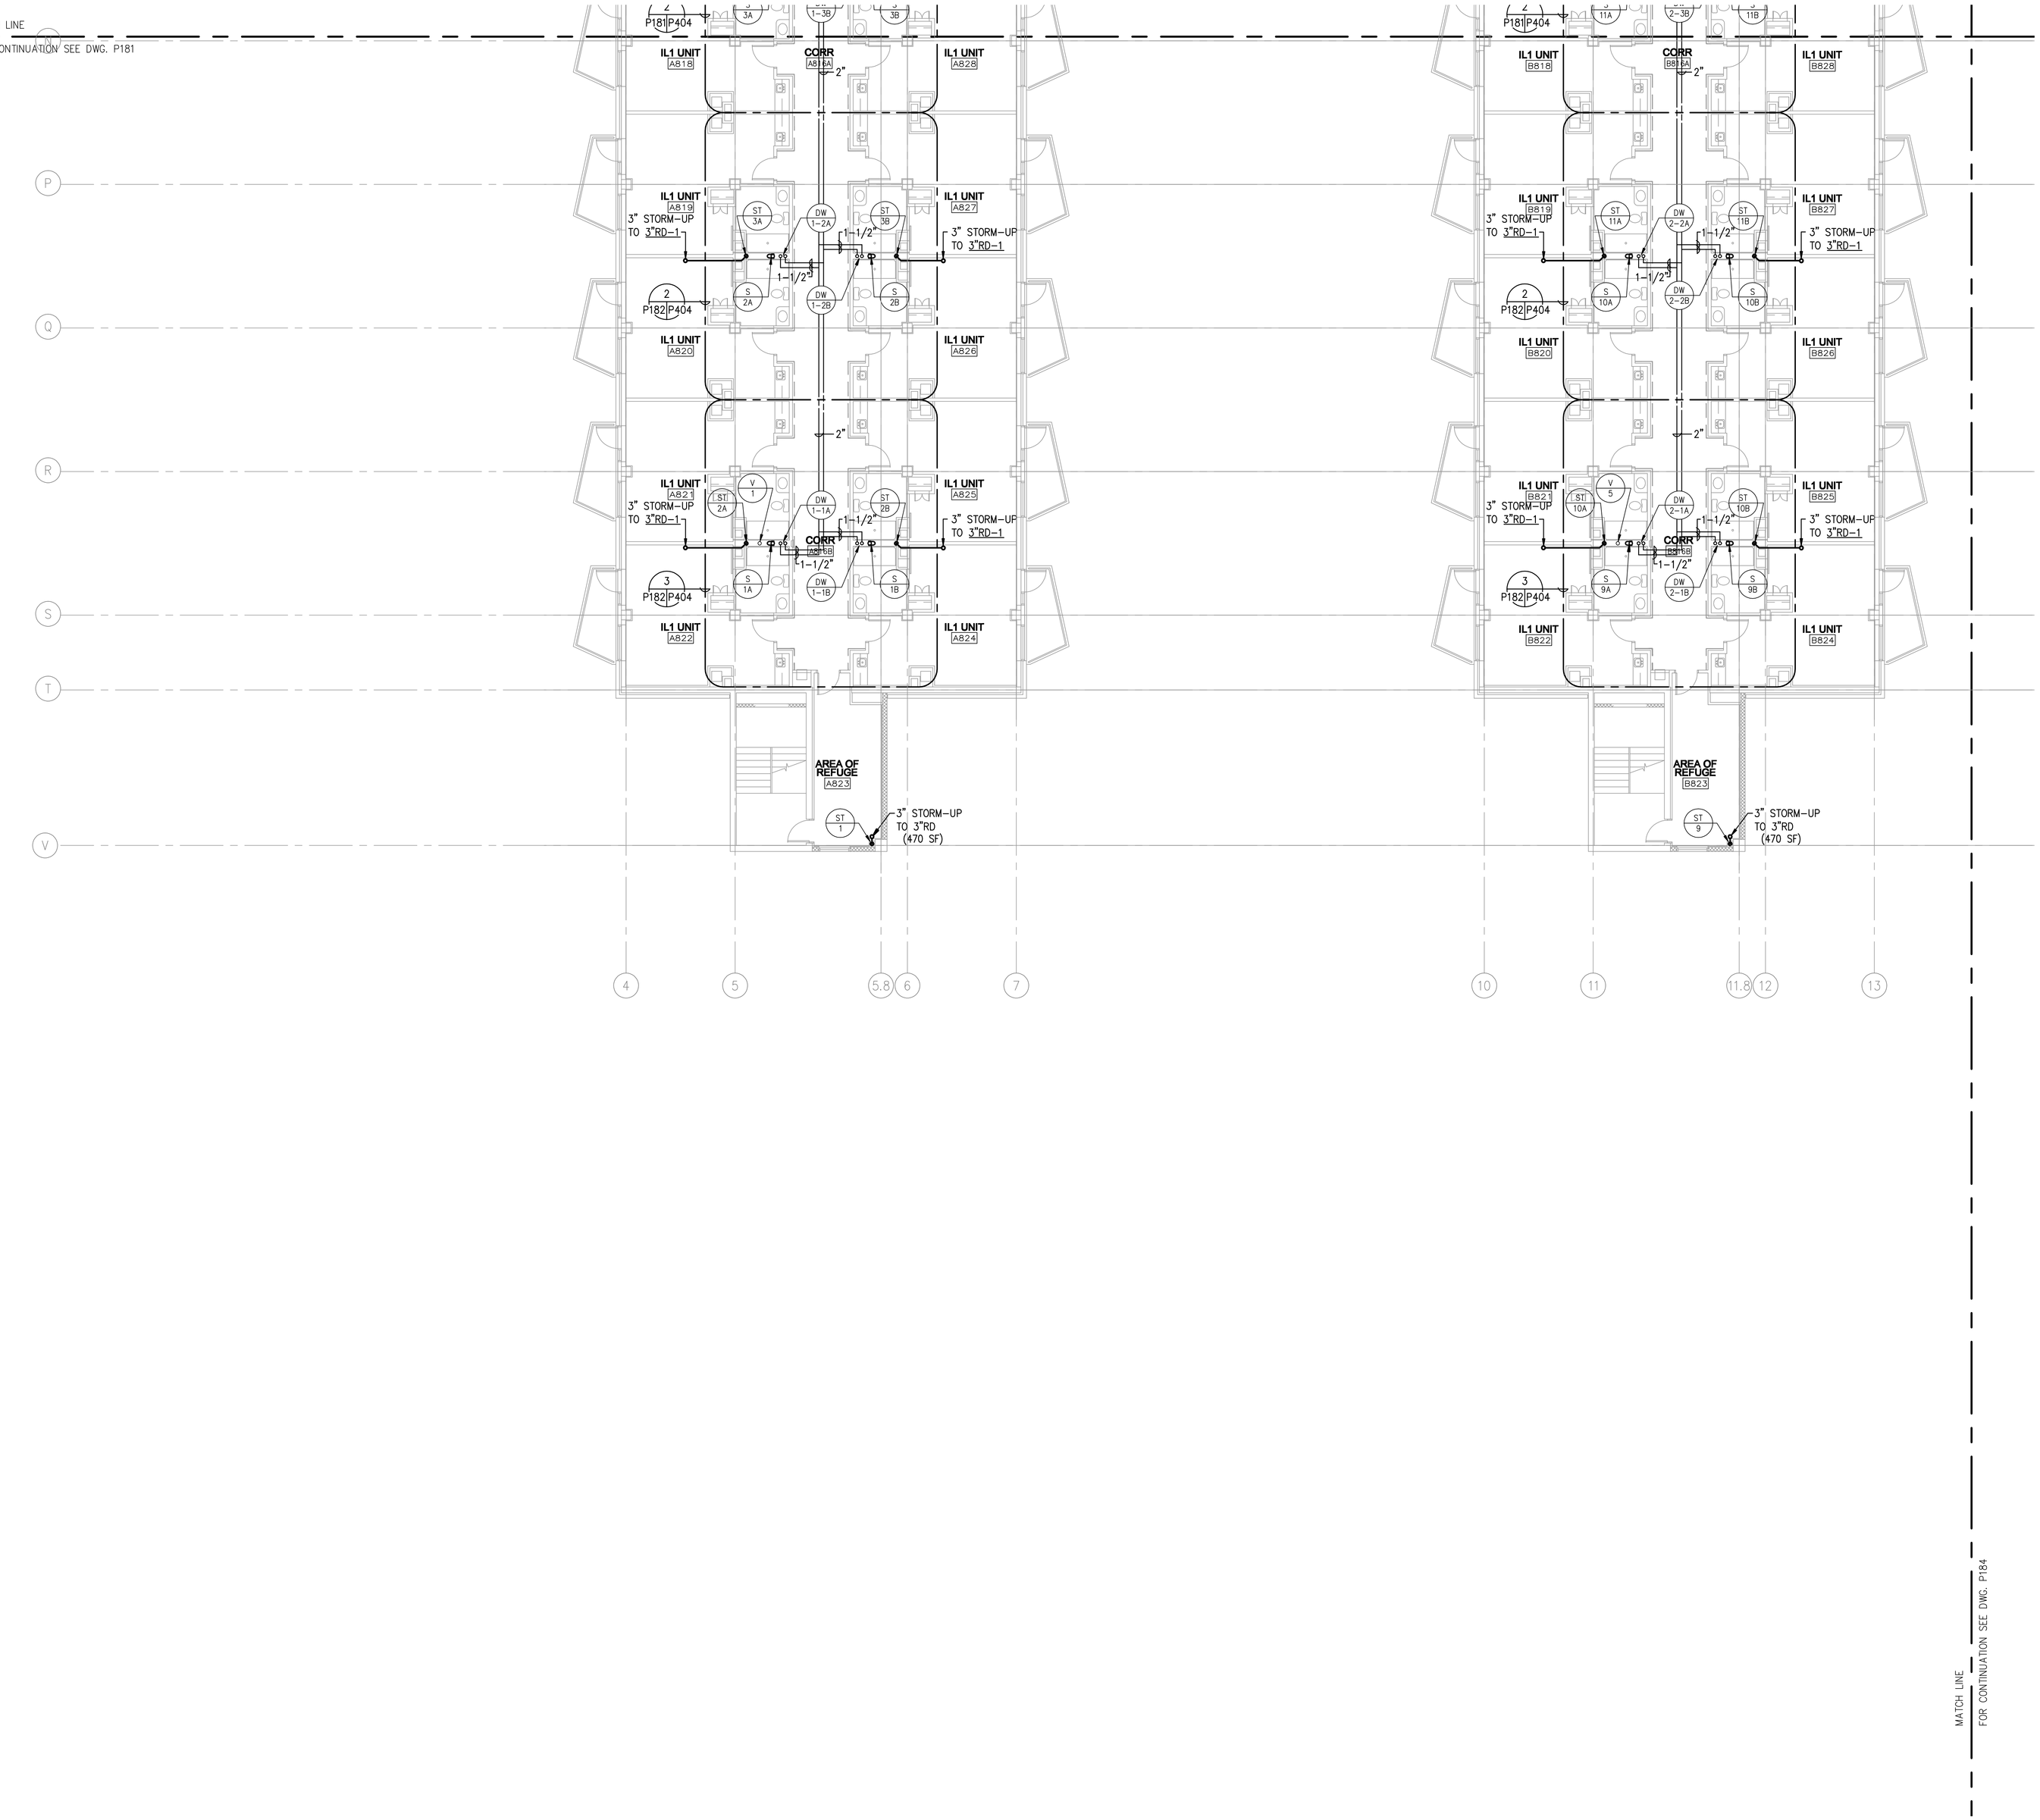

1 P182 P182 **PARTIAL EIGHTH FLOOR PLAN - AREA 2**
1/8"=1'-0"

PROPERTY OF THE UNITED STATES GOVERNMENT – FOR OFFICIAL USE ONLY. Do not remove this notice. Properly destroy documents when no longer needed.

GENERAL SERVICES ADMINISTRATION
77 FORSYTH STREET
SUITE 600
ATLANTA, GA 30303
TEL: (404)331-3200

JACOBS
PROJECT MANAGEMENT CONSULTANT TO THE GENERAL SERVICES ADMINISTRATION

YATES CONSTRUCTION

SFCS Architecture Engineering Planning Interiors

URS CORPORATION
2020 K ST, NW
SUITE 300
WASHINGTON D.C. 20006

ISSUED FOR CONSTRUCTION

CERTIFICATIONS

KEY PLAN

AREA 2
EIGHTH FLOOR

REVISION NOTES

MARK	DATE	DESCRIPTION
00	09/08/08	ISSUED FOR CONSTRUCTION

GRAPHIC SCALE

0 4 8 16
1/8" = 1'-0"

A/E CON. NO.	GS-04P-07-EX-C-0099
A/E TASK NO.	
CONS. CONTR.	
CONS. WORK	
PRIME A/E	
SUB A/E	
CONSTR. CON.	
NAME	ARMED FORCES RETIREMENT HOME
STREET	1800 BEACH DRIVE
CITY/ST./ZIP	GULFPORT, MS 39507
BUILDING NO.	
OTHER BUILDING NOs.	
FACILITY CODE	
PROJECT TITLE	ARMED FORCES RETIREMENT HOME GULFPORT, MISSISSIPPI
PROJECT DESCRIPTION	NEW CONSTRUCTION
PROJECT NO.	31942982
GSA PM	STEVEN SMITH
SUBMISSION	ISSUED FOR CONSTRUCTION
SUB. DATE	09/08/2008
DRAWING TITLE	PARTIAL EIGHTH FLOOR PLAN – AREA 2
FILE NAME	P-182-N0095730.DWG
FLOOR NO.	EIGHTH FLOOR
DRAWN BY	INR DATE DRAFTED:
CHECKED BY	DP/PE SHEET SIZE: 34 X 44
DRAWING NO.	P 1 82 (DISCIPLINE SHEET TYPE SEQUENCE) SHEET OF –

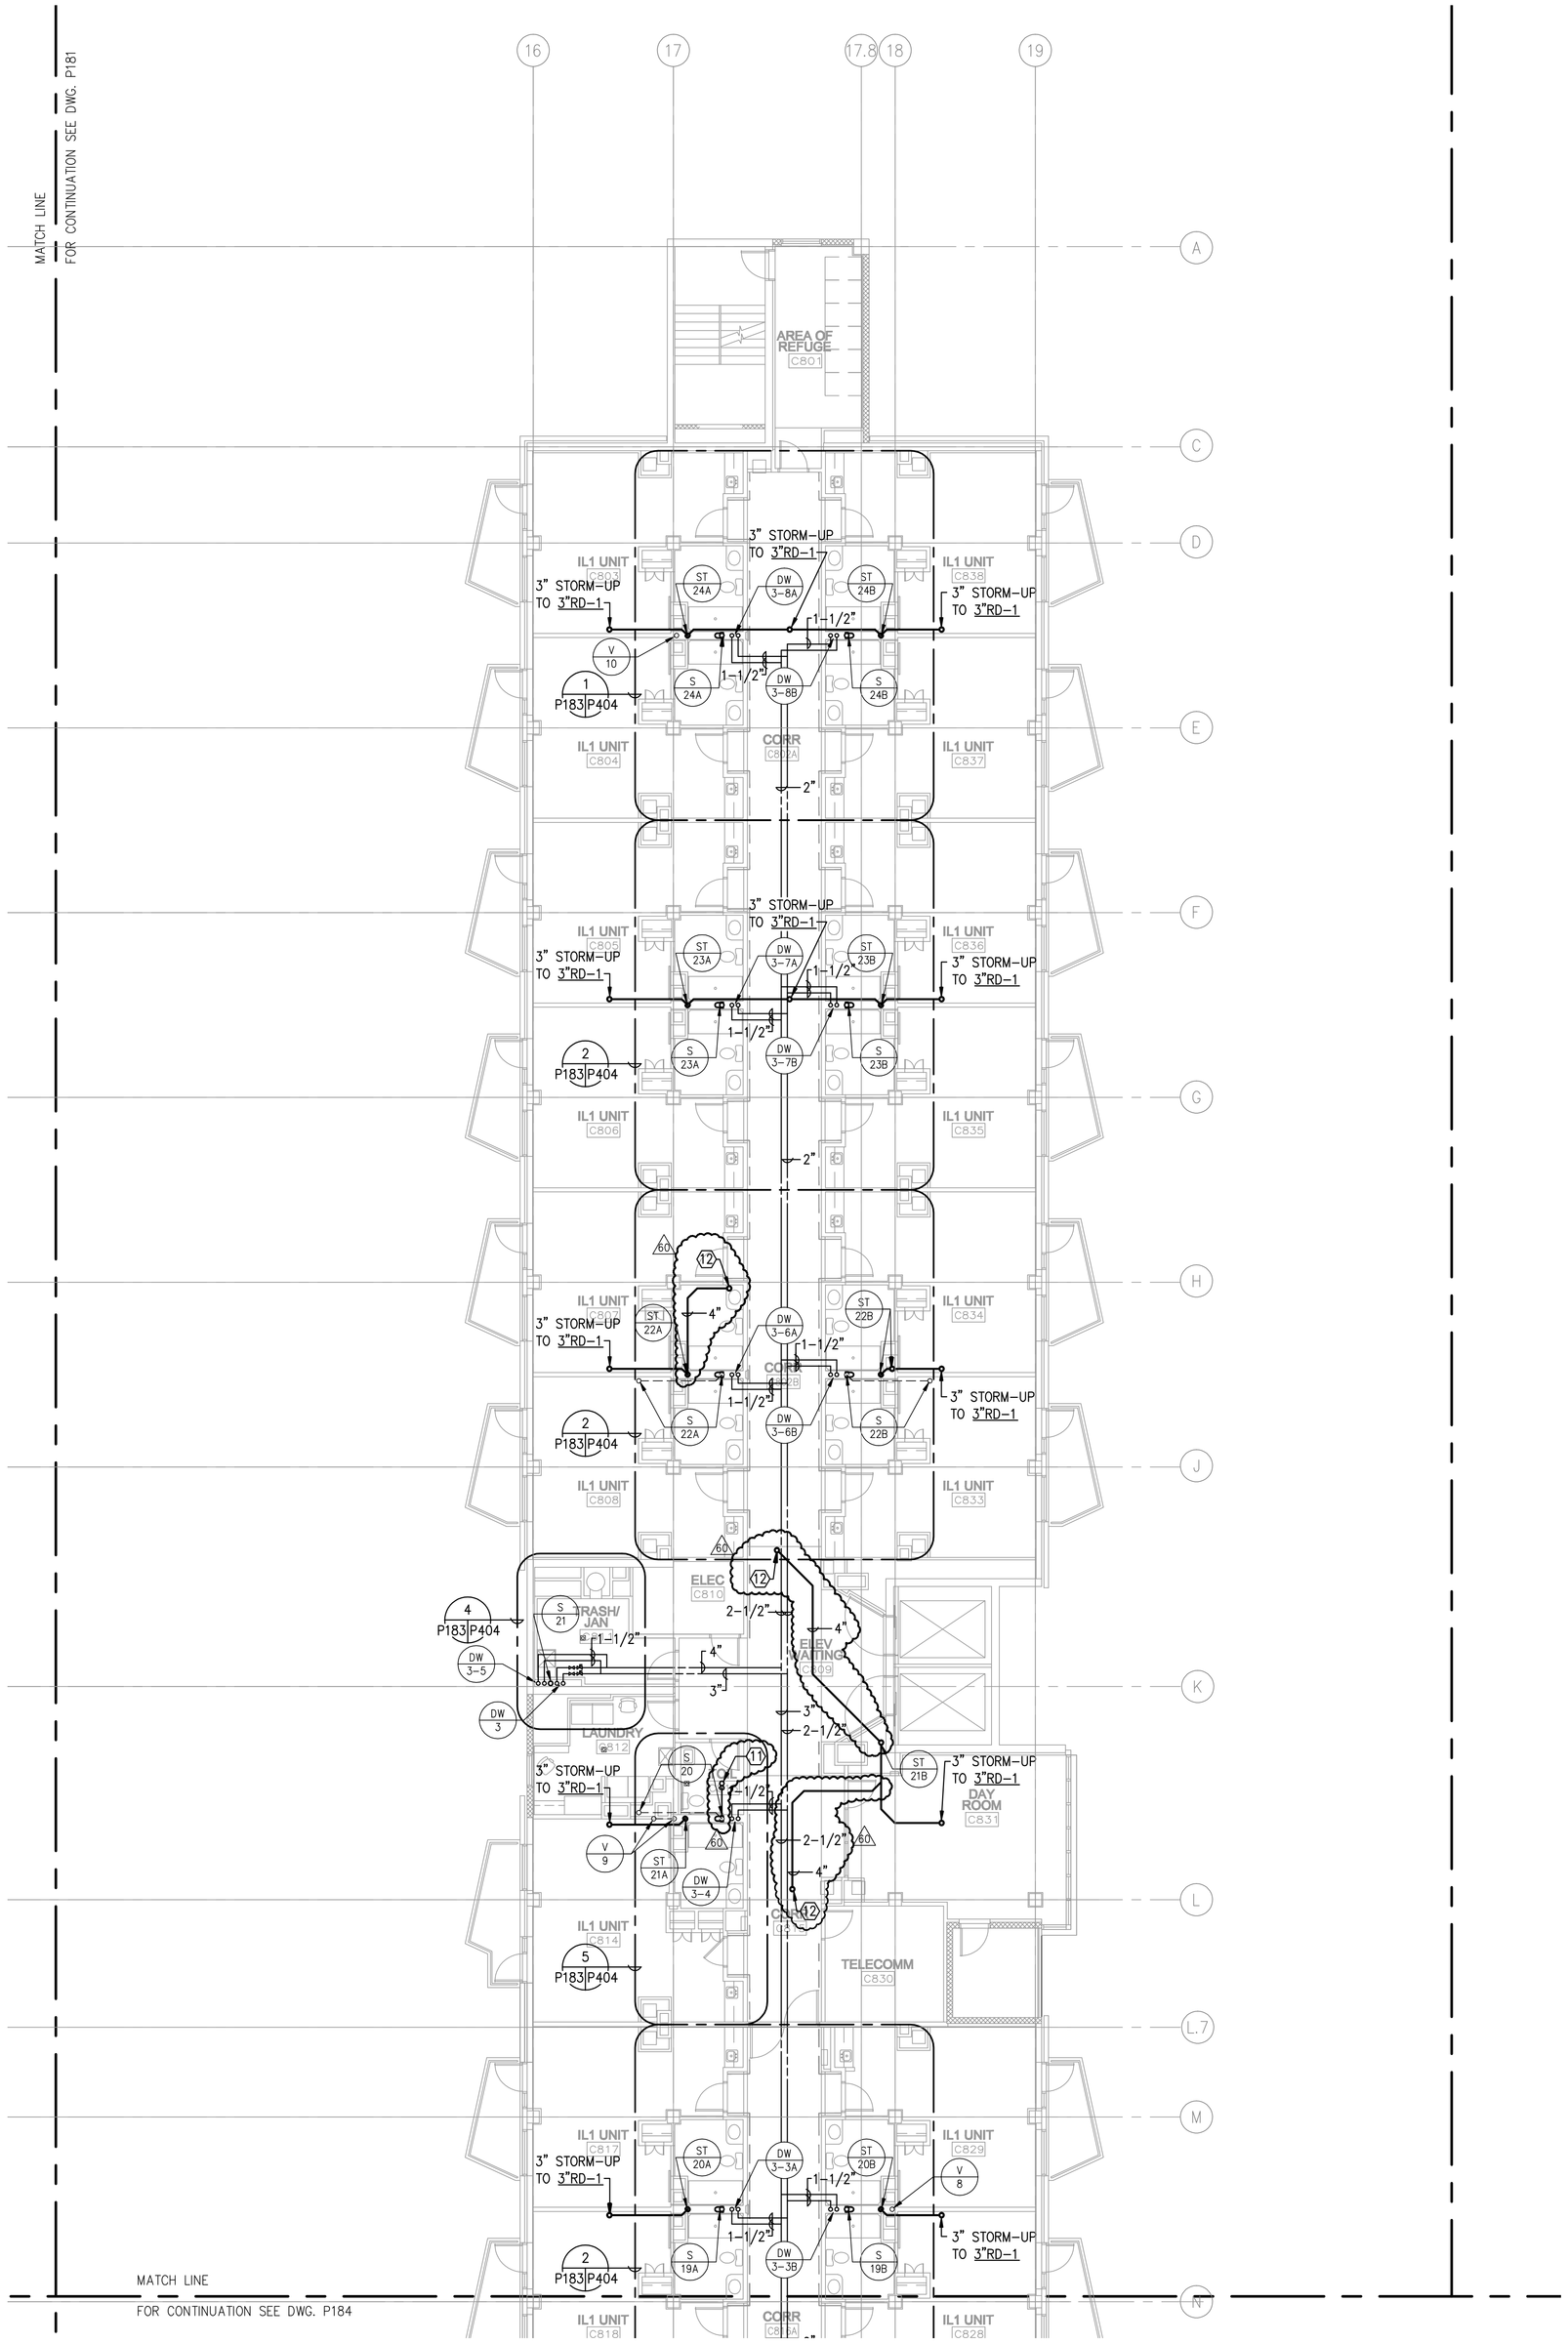

1 P183 P183 **PARTIAL EIGHTH FLOOR PLAN - AREA 3**

1/8"=1'-0"

GENERAL SERVICES ADMINISTRATION
77 FORSYTH STREET
SUITE 600
ATLANTA, GA 30303
TEL: (404)331-3200

AFRH The Premier Retirement Community for America's Veterans

JACOBS
PROJECT MANAGEMENT CONSULTANT TO THE GENERAL SERVICES ADMINISTRATION

YATES CONSTRUCTION

SFCS Architecture Engineering Planning Interiors

URS CORPORATION
2020 K ST, NW
SUITE 300
WASHINGTON D.C. 20006

CODED NOTES:

1. 4" STORM-UP TO 4"RD
2. 2" SAN.-UP TO P-5A
3. 2" SAN.-UP TO P-6B
4. 2" SAN.-UP TO P-3C
5. 3" SAN.-UP TO P-4
6. 2" VENT-UP
7. 2" SAN.-UP TO P-6
8. 2" SAN.-UP TO P-3A
9. 1-1/2" VENT-UP
10. 2" VENT-UP TO 3"VTR
11. 4" SAN-UP TO 4"FD-2
12. 4" STORM UP

60

ISSUED FOR CONSTRUCTION

CERTIFICATIONS

MICHAEL C. WOOD REGISTERED PROFESSIONAL ENGINEER 12-1-08 STATE OF MISSISSIPPI

KEY PLAN

N

AREA 3
EIGHTH FLOOR

REVISION NOTES

MARK	DATE	DESCRIPTION
1	09/08/08	ISSUED FOR CONSTRUCTION
2	12/02/08	CIVIL, STRUCT, ARCH REV.

GRAPHIC SCALE

0 4 8 16

1/8" = 1'-0"

A/E CON. NO.	GS-04P-07-EX-C-0099
A/E TASK NO.	
CONS. CONTR.	
CONS. WORK	
PRIME A/E	
SUB A/E	
CONSTR. CON.	
NAME	ARMED FORCES RETIREMENT HOME
STREET	1800 BEACH DRIVE
CITY/ST./ZIP	GULFPORT, MS 39507
BUILDING NO.	
OTHER BUILDING NOs.	
FACILITY CODE	
PROJECT TITLE	ARMED FORCES RETIREMENT HOME GULFPORT, MISSISSIPPI
PROJECT DESCRIPTION	NEW CONSTRUCTION
PROJECT NO.	31942982
GSA PM	STEVEN SMITH
SUBMISSION	ISSUED FOR CONSTRUCTION
SUB. DATE	09/08/2008
DRAWING TITLE	PARTIAL EIGHTH FLOOR PLAN – AREA 3
FILE NAME	P-183-N0095730.DWG
FLOOR NO.	EIGHTH FLOOR
DRAWN BY	INR DATE DRAFTED:
CHECKED BY	DP/PE SHEET SIZE: 34 X 44
DRAWING NO.	P 1 83 (DISCIPLINE SHEET TYPE SEQUENCE)
	SHEET OF –

PROPERTY OF THE UNITED STATES GOVERNMENT – FOR OFFICIAL USE ONLY. Do not remove this notice. Properly destroy documents when no longer needed.

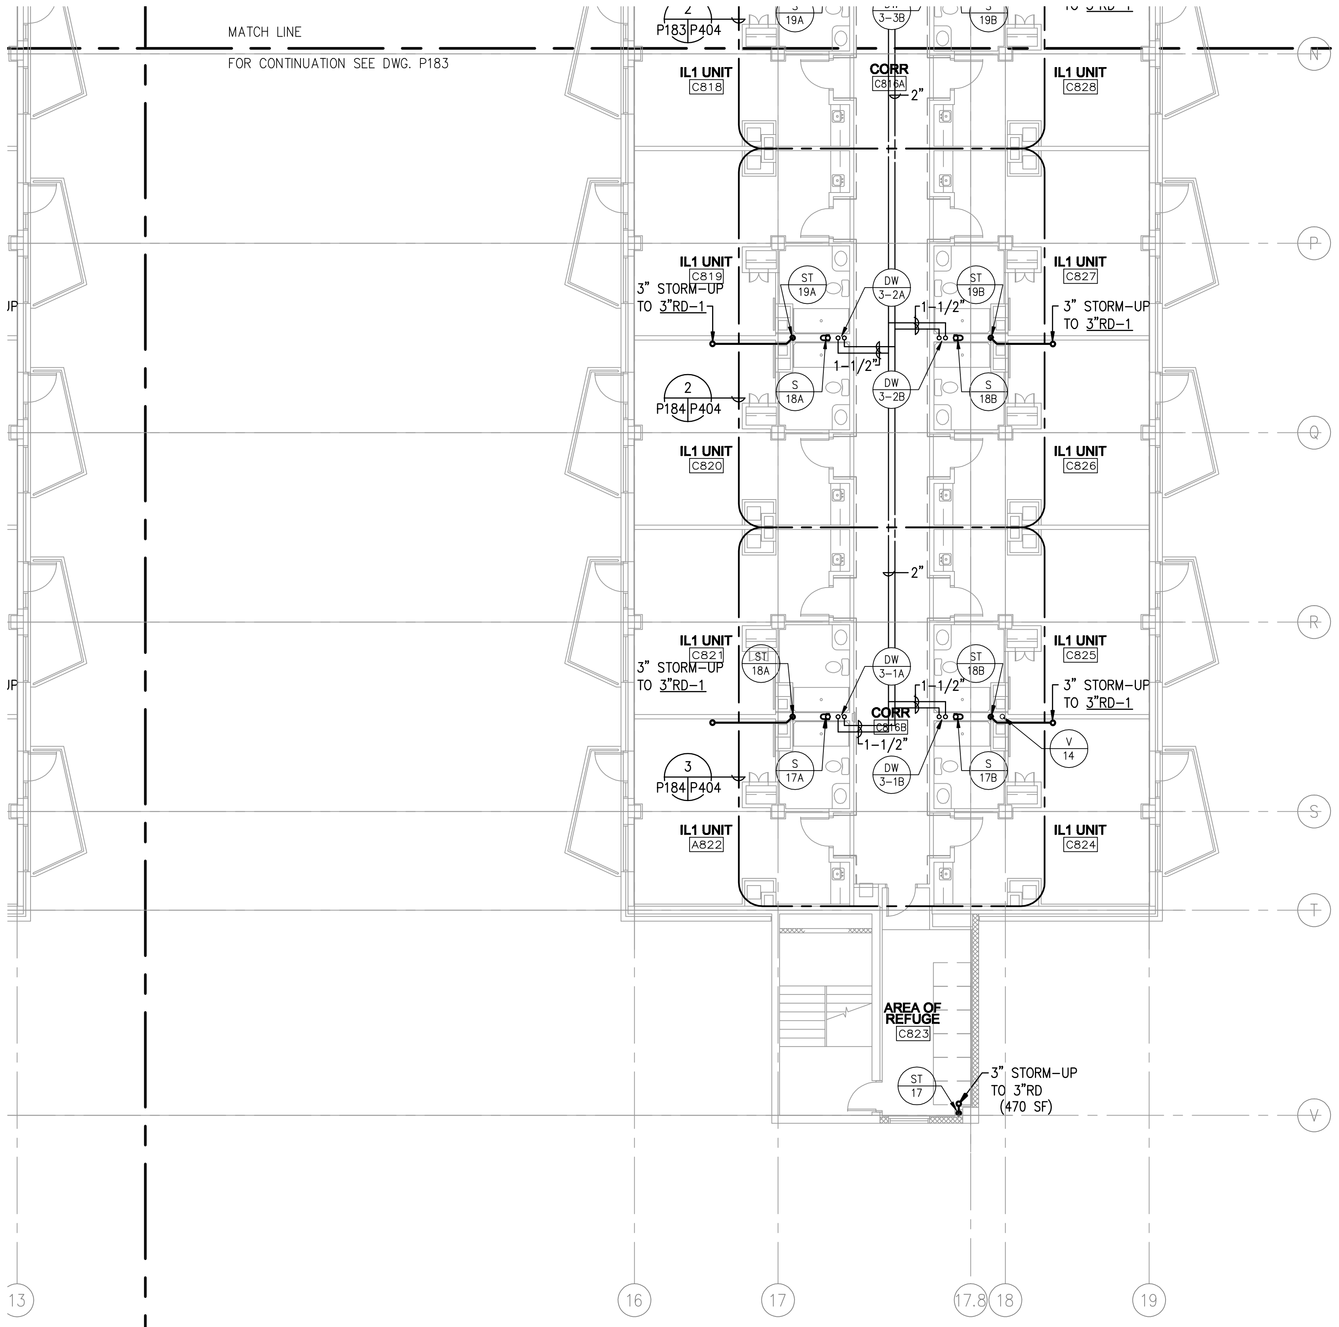

1 P184 P184 **PARTIAL EIGHTH FLOOR PLAN - AREA 4**
1/8"=1'-0"

PROPERTY OF THE UNITED STATES GOVERNMENT – FOR OFFICIAL USE ONLY. Do not remove this notice. Properly destroy documents when no longer needed.

GSA
GENERAL SERVICES ADMINISTRATION
77 FORSYTH STREET
SUITE 600
ATLANTA, GA 30303
TEL: (404)331-3200

AFRH The Premier Retirement Community for America's Veterans

JACOBS
PROJECT MANAGEMENT CONSULTANT TO THE GENERAL SERVICES ADMINISTRATION

YATES CONSTRUCTION

SFCS Architecture Engineering Planning Interiors

URS
URS CORPORATION
2020 K ST, NW
SUITE 300
WASHINGTON D.C. 20006

ISSUED FOR CONSTRUCTION

CERTIFICATIONS

KEY PLAN

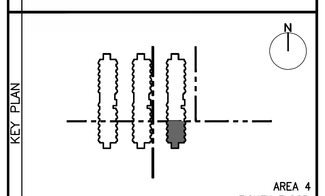

AREA 4
EIGHTH FLOOR

REVISION NOTES

MARK	DATE	DESCRIPTION
0	09/08/08	ISSUED FOR CONSTRUCTION

GRAPHIC SCALE

0 4 8 16
1/8" = 1'-0"

CONTRACTORS

A/E CON. NO.	GS-04P-07-EX-C-0099
A/E TASK NO.	
CONS. CONTR.	
CONS. WORK	
PRIME A/E	
SUB A/E	
CONSTR. CON.	

BUILDING

NAME	ARMED FORCES RETIREMENT HOME
STREET	1800 BEACH DRIVE
CITY/ST./ZIP	GULFPORT, MS 39507
BUILDING NO.	
OTHER BUILDING NOs.	
FACILITY CODE	

PROJECT

PROJECT TITLE	ARMED FORCES RETIREMENT HOME GULFPORT, MISSISSIPPI
PROJECT DESCRIPTION	NEW CONSTRUCTION
PROJECT NO.	31942982
GSA PM	STEVEN SMITH
SUBMISSION	ISSUED FOR CONSTRUCTION
SUB. DATE	09/08/2008

DRAWING

DRAWING TITLE	PARTIAL EIGHTH FLOOR PLAN – AREA 4
FILE NAME	P-184-N0095730.DWG
FLOOR NO.	EIGHTH FLOOR
DRAWN BY	INR DATE DRAFTED:
CHECKED BY	DP/PE SHEET SIZE: 34 X 44
DRAWING NO.	P 1 84 (DISCIPLINE SHEET TYPE SEQUENCE) SHEET OF –

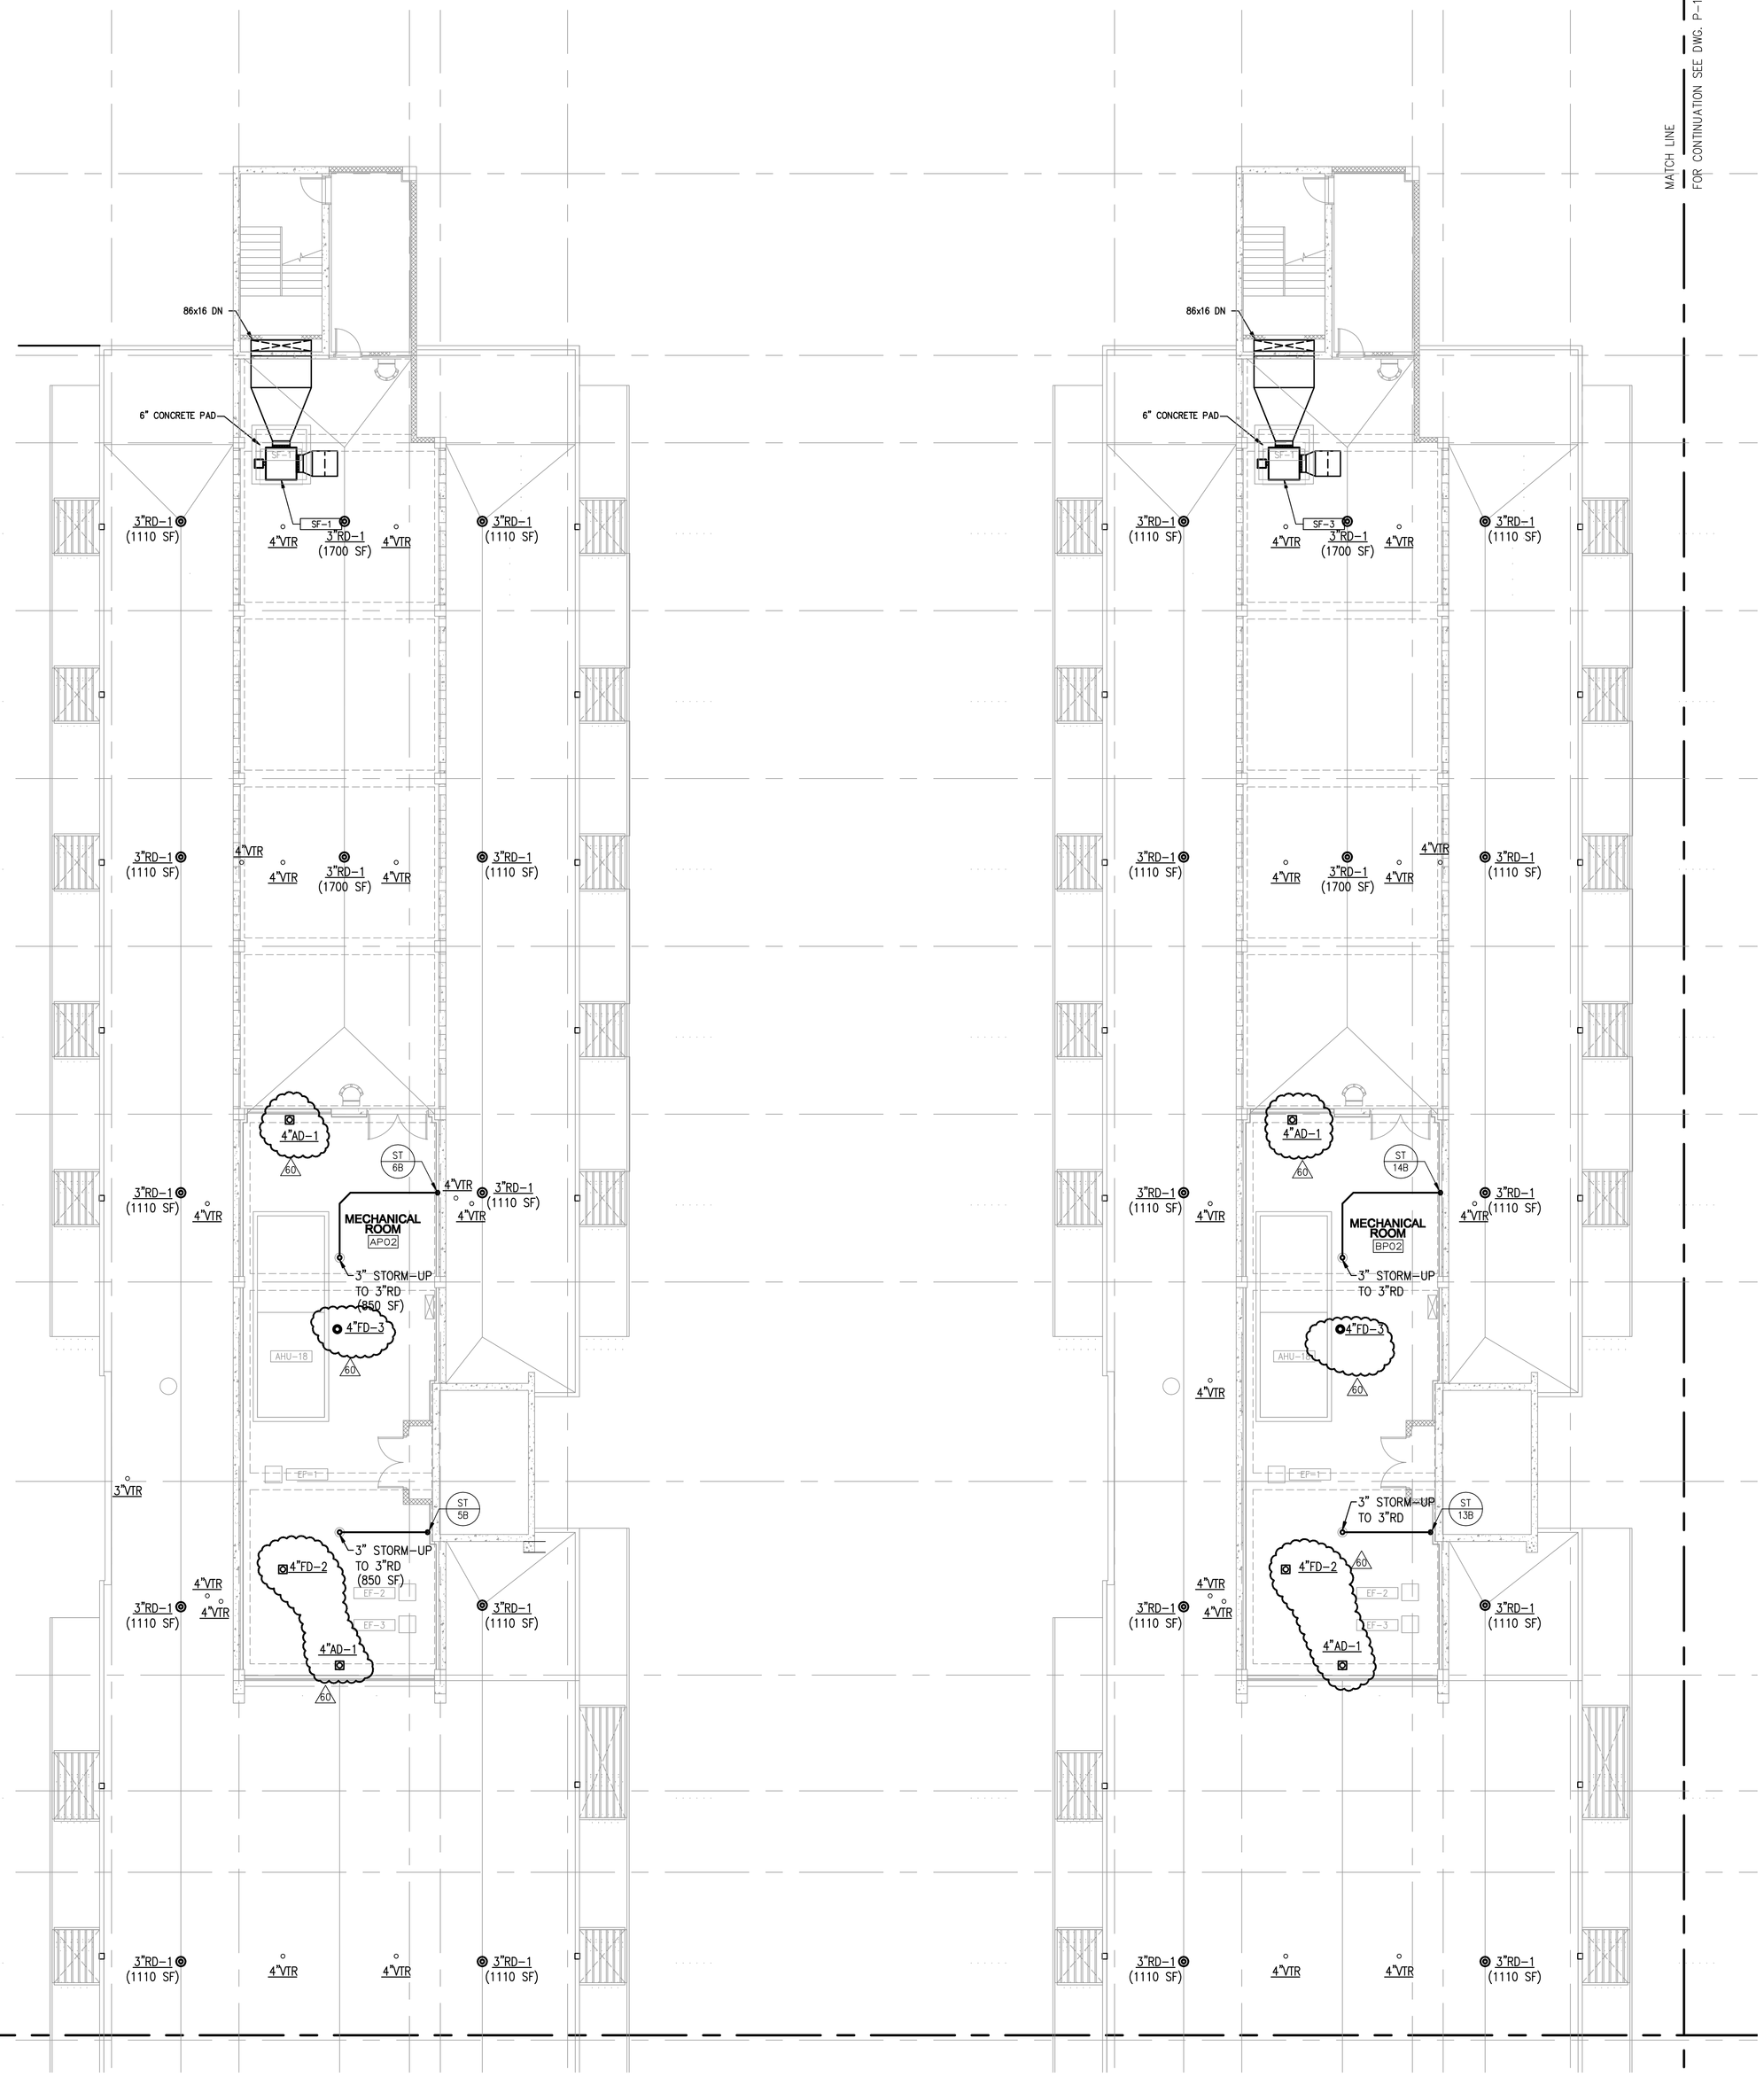

1 P191 P191 **PARTIAL ROOF PLAN - AREA 1**
1/8"=1'-0"

PROPERTY OF THE UNITED STATES GOVERNMENT – FOR OFFICIAL USE ONLY. Do not remove this notice. Properly destroy documents when no longer needed.

GSA
GENERAL SERVICES ADMINISTRATION
77 FORSYTH STREET
SUITE 600
ATLANTA, GA 30303
TEL: (404)331-3200

AFRH The Premier Retirement Community for America's Veterans
JACOBS
PROJECT MANAGEMENT CONSULTANT TO THE GENERAL SERVICES ADMINISTRATION

YATES CONSTRUCTION

SFCS Architecture Engineering Planning Interiors

URS
URS CORPORATION
2020 K ST, NW
SUITE 300
WASHINGTON D.C. 20006

ISSUED FOR CONSTRUCTION

CERTIFICATIONS

MICHAEL C. WOOD
PROFESSIONAL ENGINEER
STATE OF MISSISSIPPI
12-1-08

KEY PLAN

N

AREA 1
ROOF PLAN

REVISION NOTES

MARK	DATE	DESCRIPTION
1	09/08/08	ISSUED FOR CONSTRUCTION
2	12/02/08	CIVIL, STRUCT, ARCH REV.

DRAWING SCALE

0 4 8 16
1/8" = 1'-0"

CONTRACTORS

A/E CON. NO.	GS-04P-07-EX-C-0099
A/E TASK NO.	
CONS. CONTR.	
CONS. WORK	
PRIME A/E	
SUB A/E	
CONSTR. CON.	

BUILDING

NAME	ARMED FORCES RETIREMENT HOME
STREET	1800 BEACH DRIVE
CITY/ST./ZIP	GULFPORT, MS 39507
BUILDING NO.	
OTHER BUILDING NOs.	
FACILITY CODE	

PROJECT

PROJECT TITLE	ARMED FORCES RETIREMENT HOME GULFPORT, MISSISSIPPI
PROJECT DESCRIPTION	NEW CONSTRUCTION
PROJECT NO.	31942982
GSA PM	STEVEN SMITH
SUBMISSION	ISSUED FOR CONSTRUCTION
SUB. DATE	09/08/2008

DRAWING

DRAWING TITLE	PARTIAL ROOF PLAN – AREA 1
FILE NAME	P-191-N0095730.DWG
FLOOR NO.	ROOF PLAN
DRAWN BY	INR DATE DRAFTED:
CHECKED BY	DP/PE SHEET SIZE: 34 X 44
DRAWING NO.	P 1 91 (DISCIPLINE SHEET TYPE SEQUENCE)
	SHEET OF –

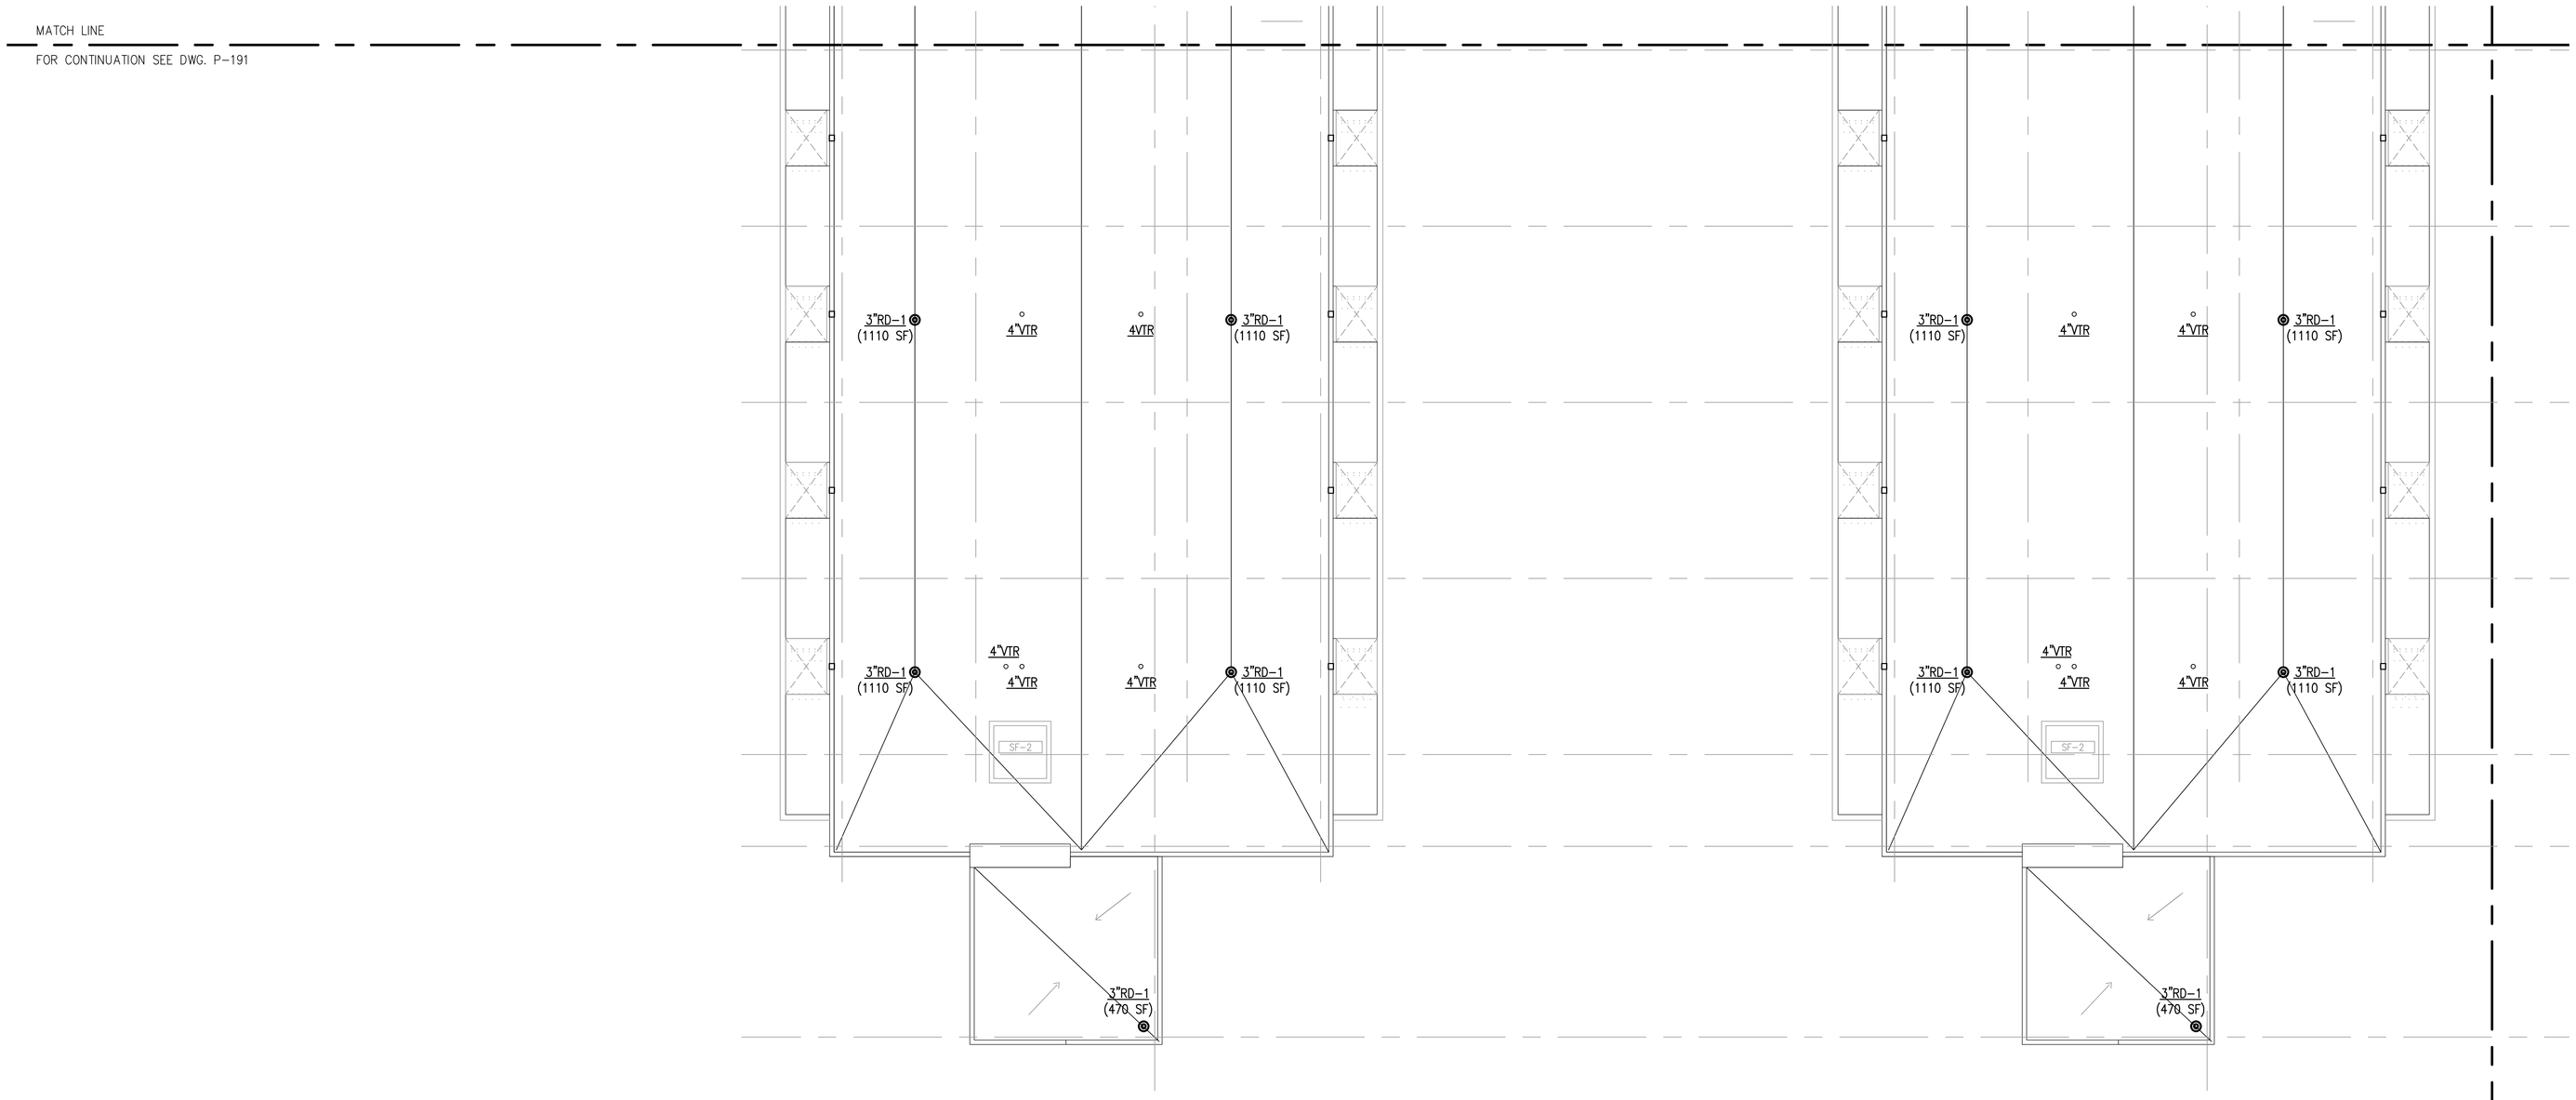

1 P192 P192 **PARTIAL ROOF PLAN - AREA 2**
1/8"=1'-0"

PROPERTY OF THE UNITED STATES GOVERNMENT – FOR OFFICIAL USE ONLY. Do not remove this notice. Properly destroy documents when no longer needed.

GSA
GENERAL SERVICES ADMINISTRATION
77 FORSYTH STREET
SUITE 600
ATLANTA, GA 30303
TEL: (404)331-3200

AFRH The Premier Retirement Community for America's Veterans

JACOBS
PROJECT MANAGEMENT CONSULTANT TO THE GENERAL SERVICES ADMINISTRATION

YATES CONSTRUCTION

SFCS Architecture Engineering Planning Interiors

URS
URS CORPORATION
2020 K ST, NW
SUITE 300
WASHINGTON D.C. 20006

ISSUED FOR CONSTRUCTION

CERTIFICATIONS

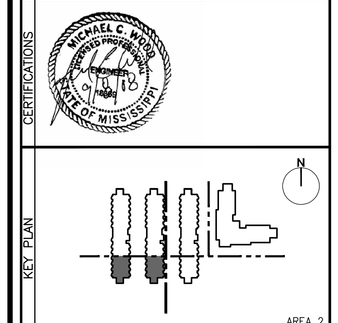

KEY PLAN

AREA 2
ROOF PLAN

REVISION NOTES

MARK	DATE	DESCRIPTION
0	09/08/08	ISSUED FOR CONSTRUCTION

GRAPHIC SCALE

0 4 8 16
1/8" = 1'-0"

CONTRACTORS

A/E CON. NO.	GS-04P-07-EX-C-0099
A/E TASK NO.	
CONS. CONTR.	
CONS. WORK	
PRIME A/E	
SUB A/E	
CONSTR. CON.	

BUILDING

NAME	ARMED FORCES RETIREMENT HOME
STREET	1800 BEACH DRIVE
CITY/ST./ZIP	GULFPORT, MS 39507
BUILDING NO.	
OTHER BUILDING NOs.	
FACILITY CODE	

PROJECT

PROJECT TITLE	ARMED FORCES RETIREMENT HOME GULFPORT, MISSISSIPPI
PROJECT DESCRIPTION	NEW CONSTRUCTION
PROJECT NO.	31942982
GSA PM	STEVEN SMITH
SUBMISSION	ISSUED FOR CONSTRUCTION
SUB. DATE	09/08/2008

DRAWING

DRAWING TITLE	PARTIAL ROOF PLAN – AREA 2
FILE NAME	P-192-N0095730.DWG
FLOOR NO.	ROOF PLAN
DRAWN BY	INR DATE DRAFTED:
CHECKED BY	DP/PE SHEET SIZE: 34 X 44
DRAWING NO.	P 1 92 DISCIPLINE SHEET TYPE SEQUENCE

SHEET OF –

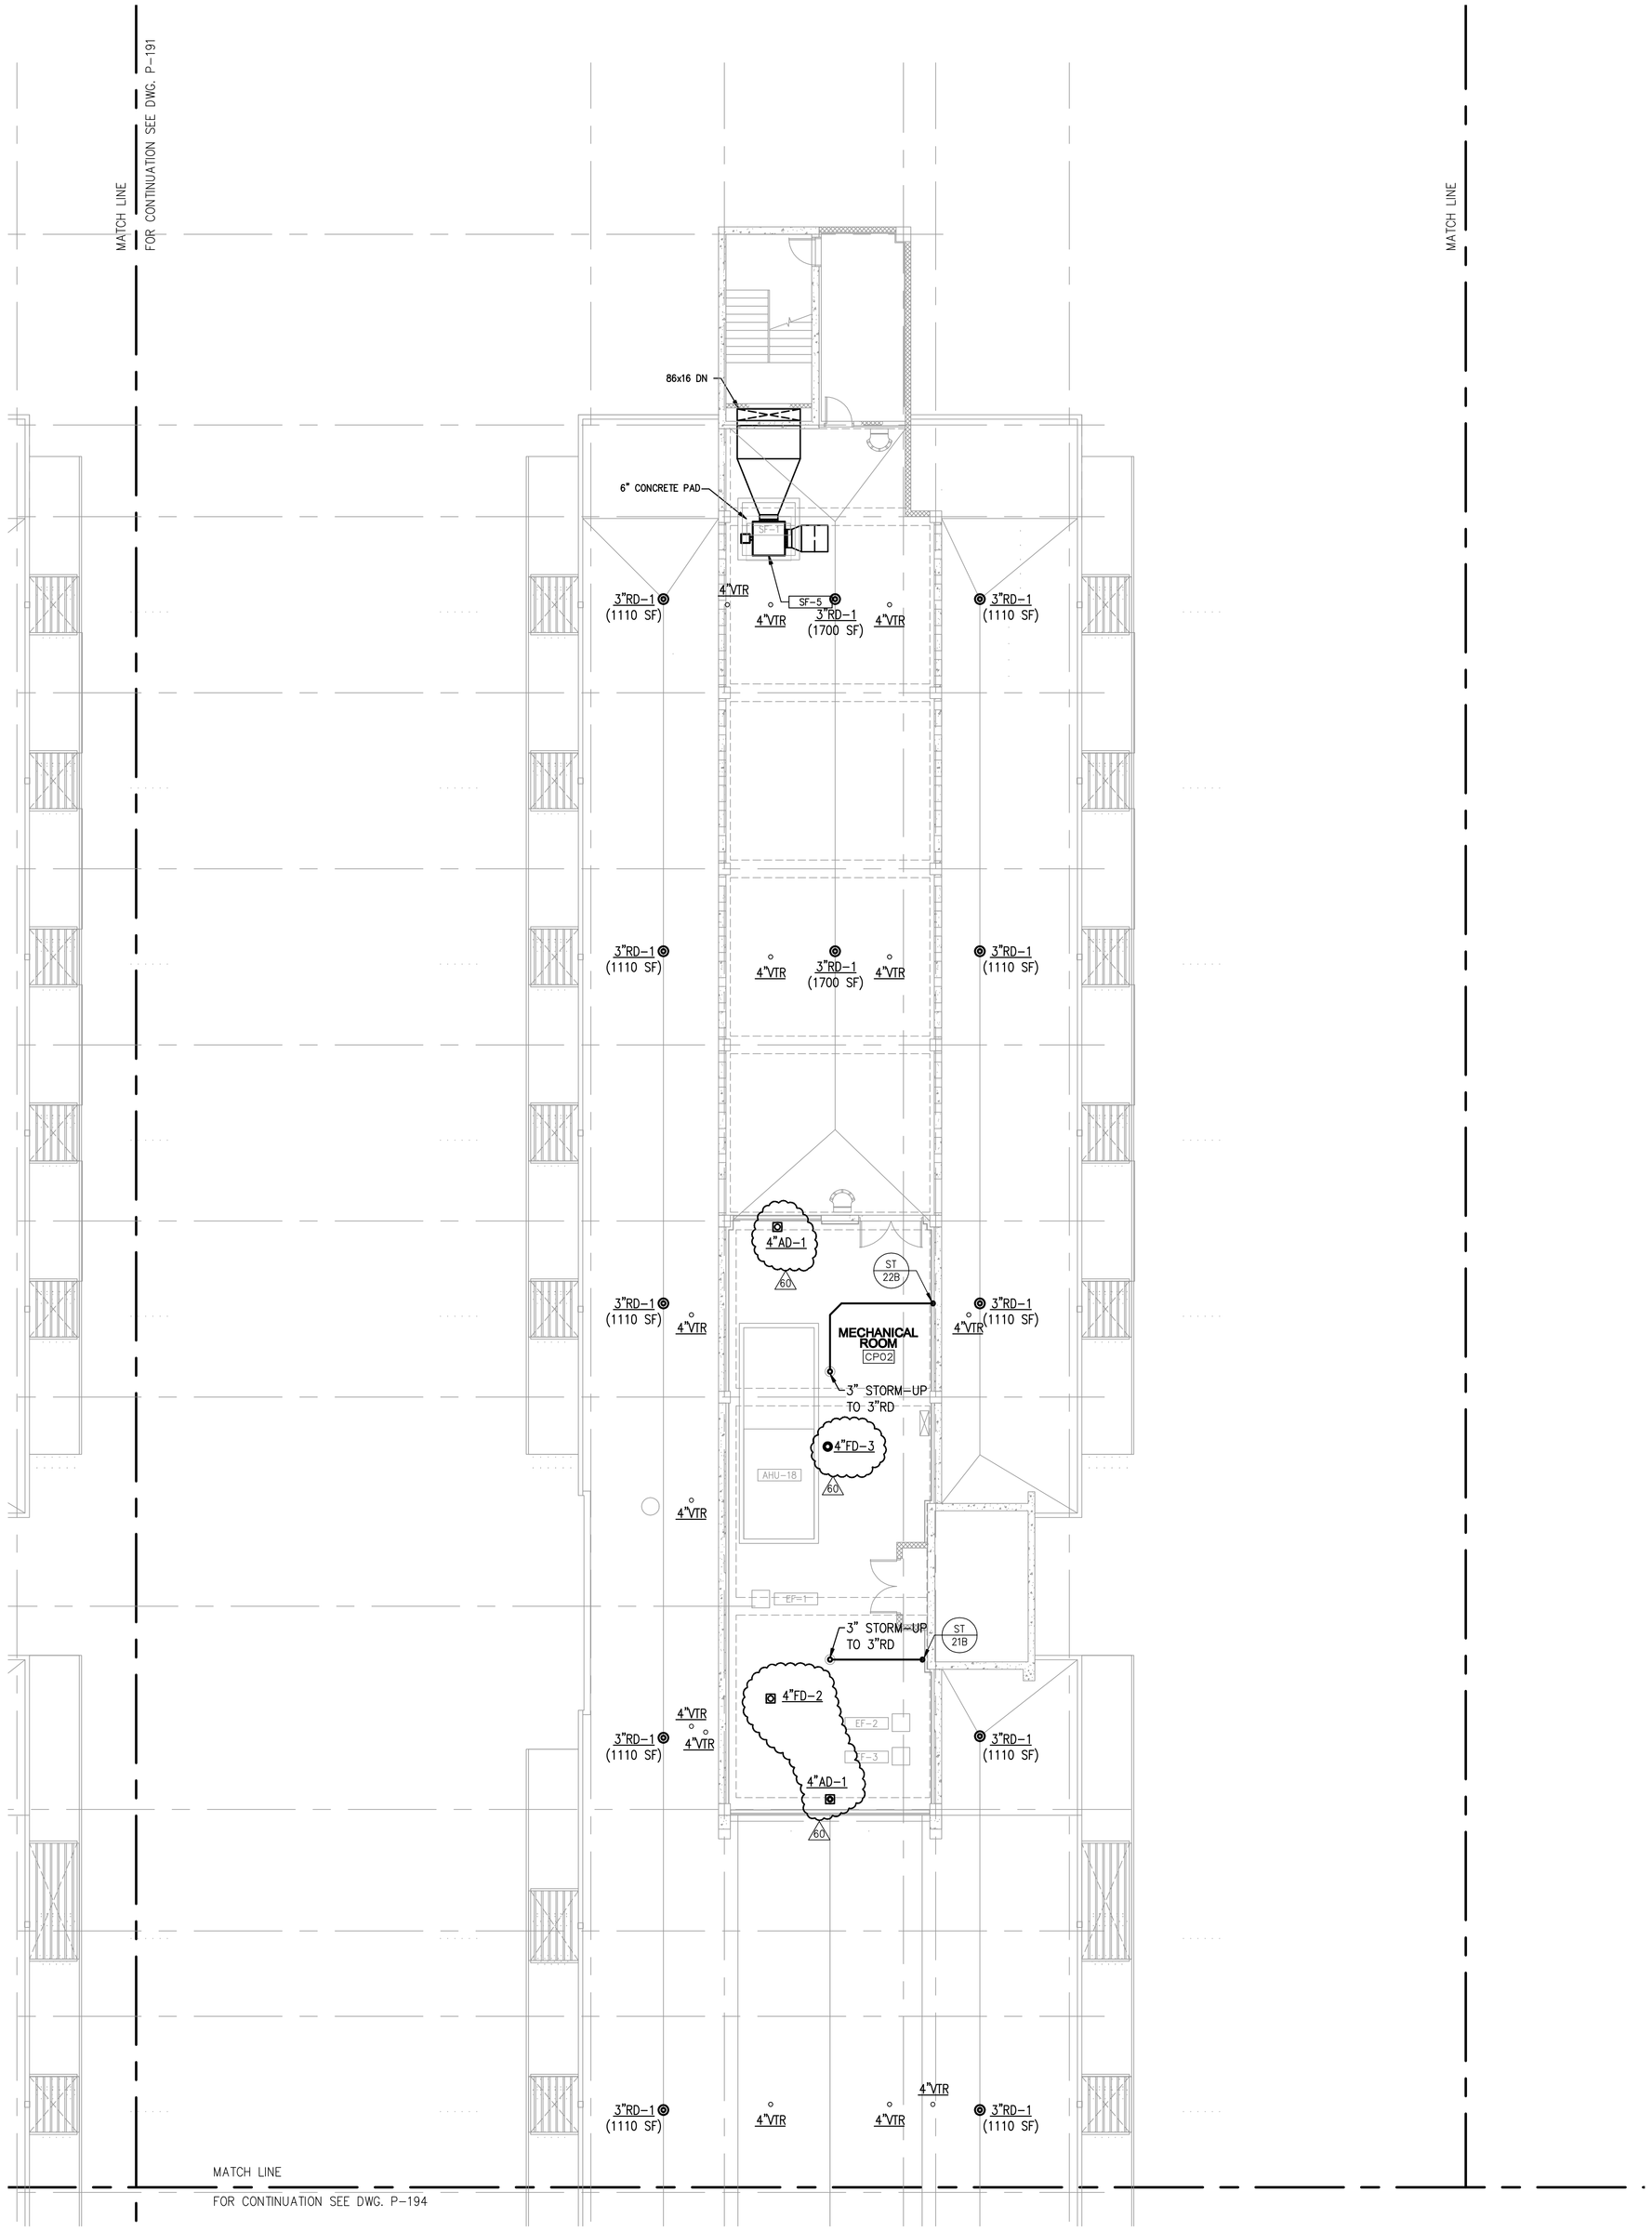

1 P193/P193 **PARTIAL ROOF PLAN - AREA 3**
1/8"=1'-0"

PROPERTY OF THE UNITED STATES GOVERNMENT – FOR OFFICIAL USE ONLY. Do not remove this notice. Properly destroy documents when no longer needed.

GSA
GENERAL SERVICES ADMINISTRATION
77 FORSYTH STREET
SUITE 600
ATLANTA, GA 30303
TEL: (404)331-3200

AFRH The Premier Retirement Community for America's Veterans

JACOBS
PROJECT MANAGEMENT CONSULTANT TO THE GENERAL SERVICES ADMINISTRATION

YATES CONSTRUCTION

SFCS Architecture Engineering Planning Interiors

URS
URS CORPORATION
2020 K ST, NW
SUITE 300
WASHINGTON D.C. 20006

ISSUED FOR CONSTRUCTION

CERTIFICATIONS

MICHAEL C. WOOD REGISTERED PROFESSIONAL ENGINEER 12-1-08 STATE OF MISSISSIPPI

KEY PLAN

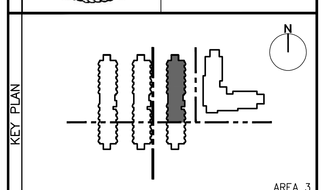

REVISION NOTES

MARK	DATE	DESCRIPTION
1	09/08/08	ISSUED FOR CONSTRUCTION
2	12/02/08	CIVIL, STRUCT, ARCH REV.

DRAWING SCALE

0 4 8 16
1/8" = 1'-0"

A/E CON. NO.	GS-04P-07-EX-C-0099
A/E TASK NO.	
CONS. CONTR.	
CONS. WORK	
PRIME A/E	
SUB A/E	
CONSTR. CON.	
NAME	ARMED FORCES RETIREMENT HOME
STREET	1800 BEACH DRIVE
CITY/ST./ZIP	GULFPORT, MS 39507
BUILDING NO.	
OTHER	
BUILDING NOs.	
FACILITY CODE	
PROJECT TITLE	ARMED FORCES RETIREMENT HOME GULFPORT, MISSISSIPPI
PROJECT DESCRIPTION	NEW CONSTRUCTION
PROJECT NO.	31942982
GSA PM	STEVEN SMITH
SUBMISSION	ISSUED FOR CONSTRUCTION
SUB. DATE	09/08/2008
DRAWING TITLE	PARTIAL ROOF PLAN – AREA 3
FILE NAME	P-193-N0095730.DWG
FLOOR NO.	ROOF PLAN
DRAWN BY	INR DATE DRAFTED:
CHECKED BY	DP/PE SHEET SIZE: 34 X 44
DRAWING NO.	P 1 93 (DISCIPLINE SHEET TYPE SEQUENCE)
	SHEET OF –

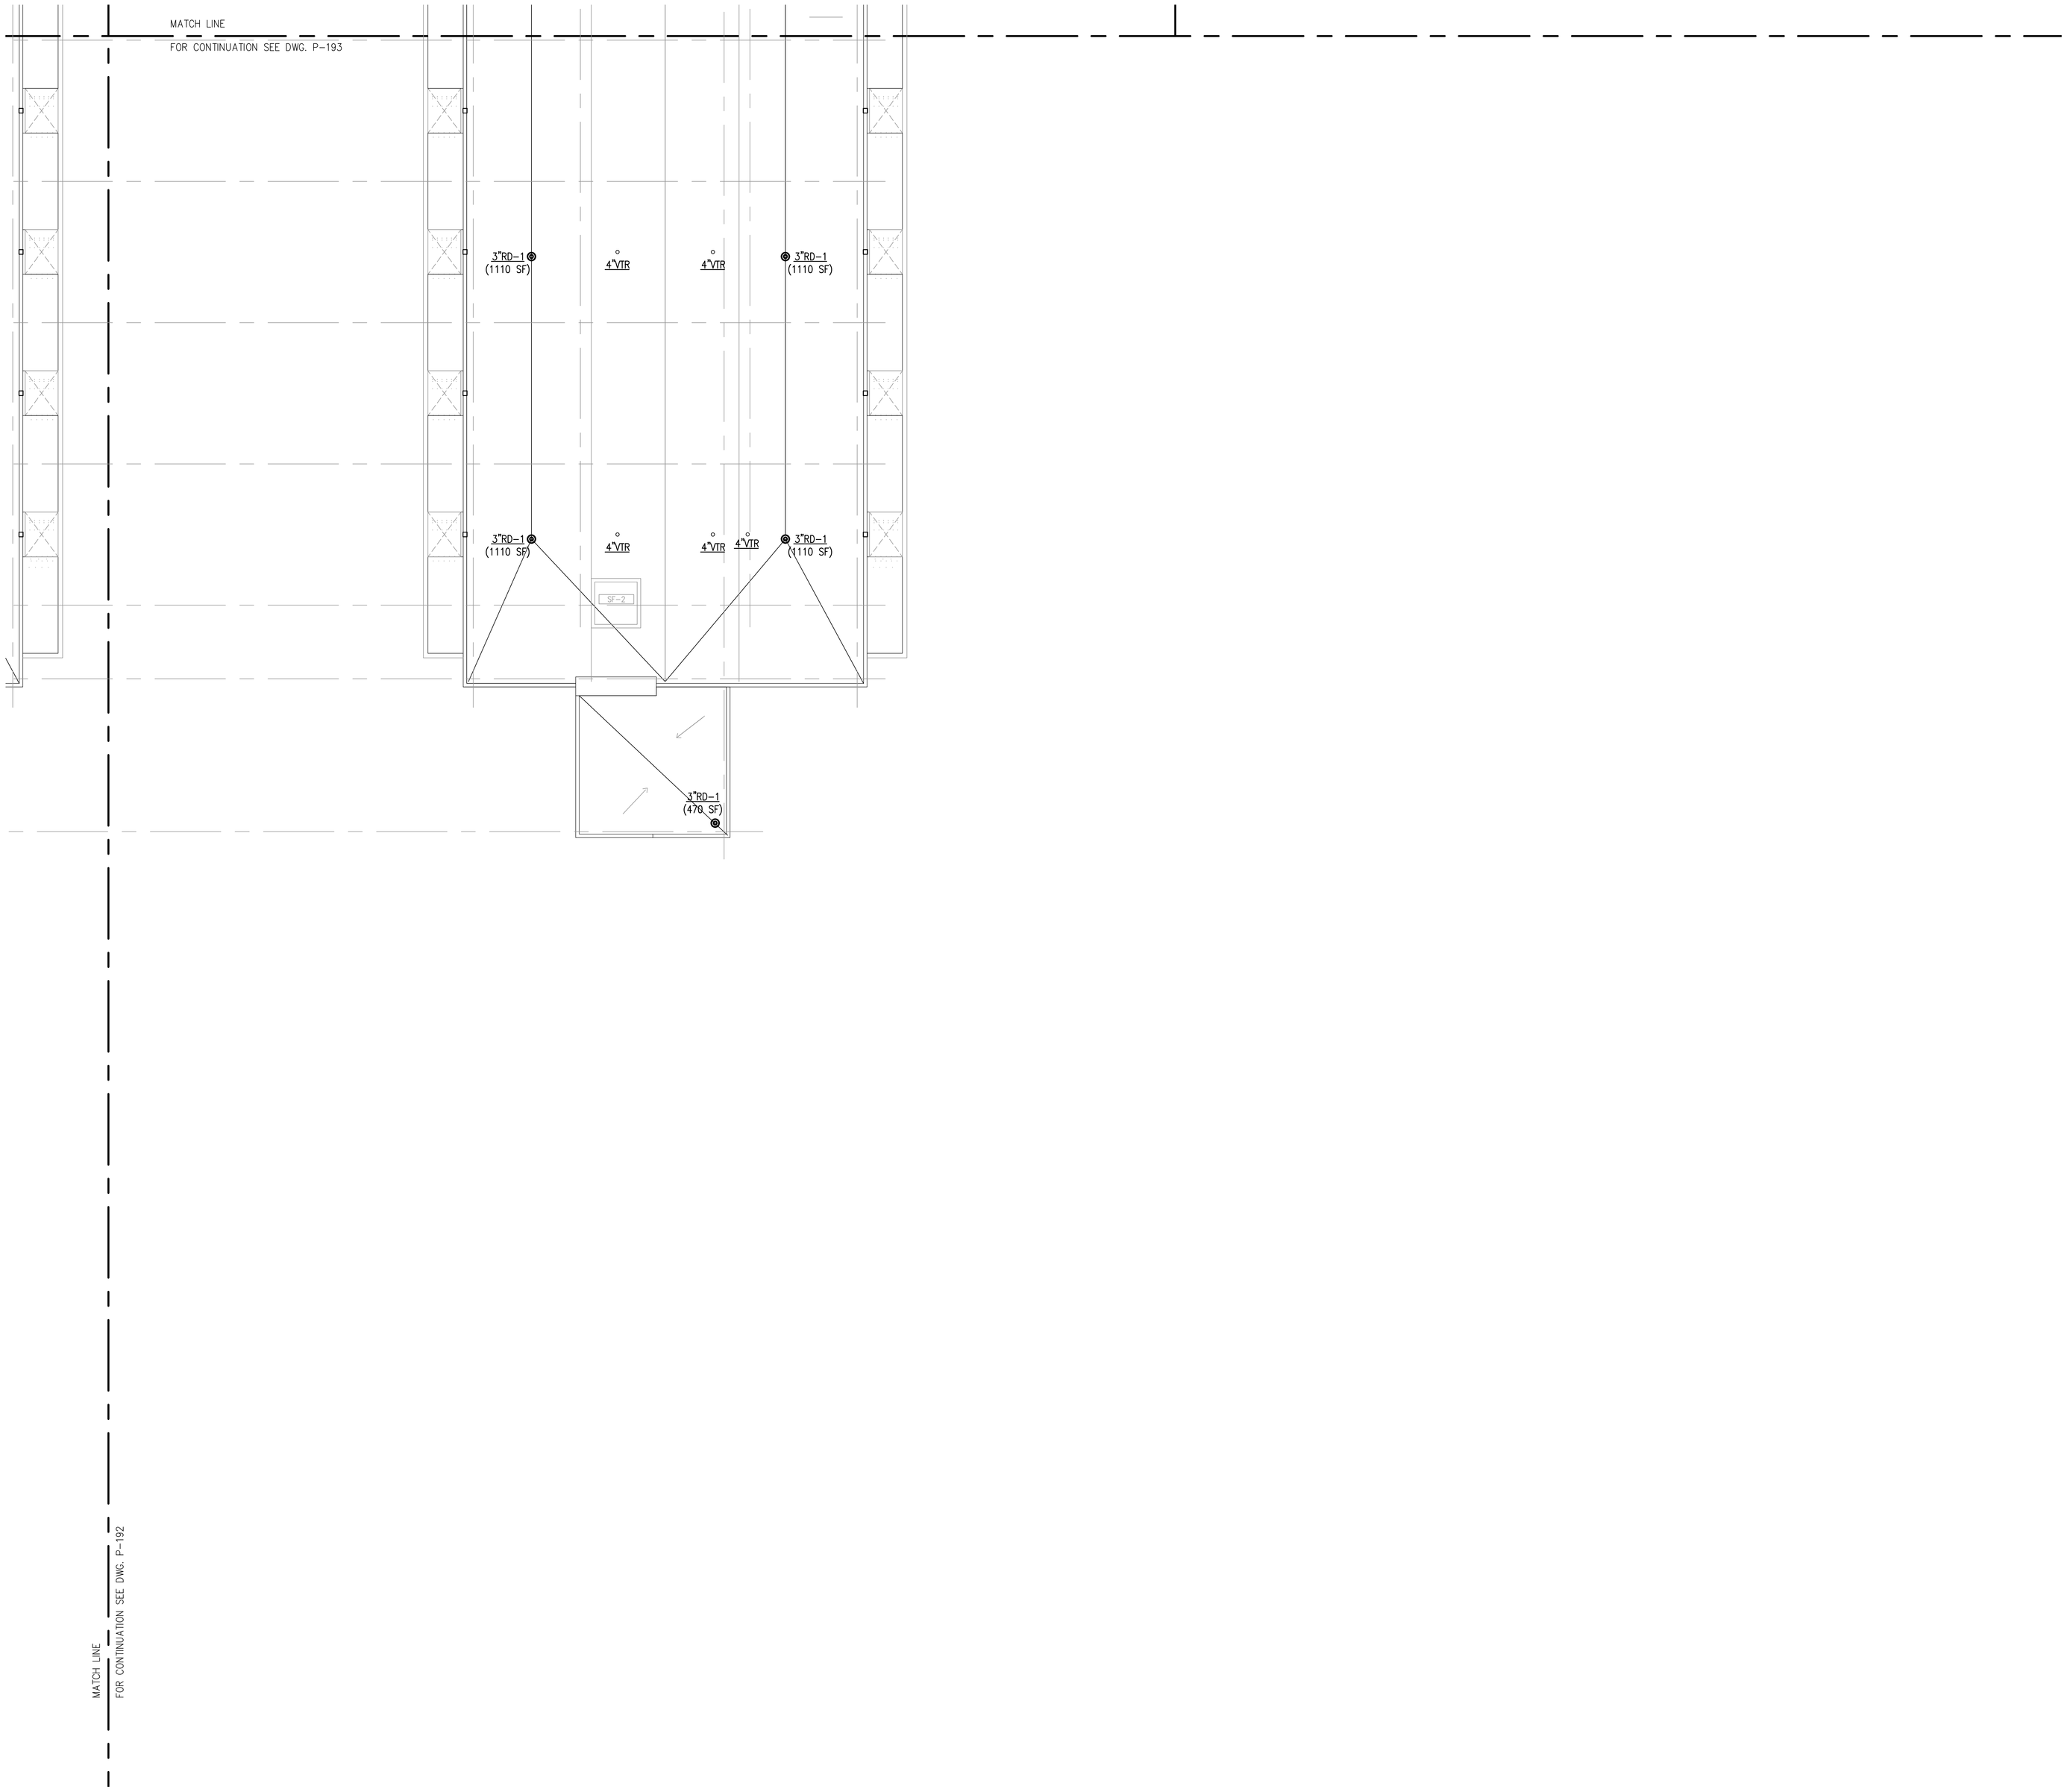

1 P194 P194 **PARTIAL ROOF PLAN - AREA 4**
1/8"=1'-0"

PROPERTY OF THE UNITED STATES GOVERNMENT – FOR OFFICIAL USE ONLY. Do not remove this notice. Properly destroy documents when no longer needed.

GSA
GENERAL SERVICES ADMINISTRATION
77 FORSYTH STREET
SUITE 600
ATLANTA, GA 30303
TEL: (404)331-3200

AFRH The Premier Retirement Community for America's Veterans

JACOBS
PROJECT MANAGEMENT CONSULTANT TO THE GENERAL SERVICES ADMINISTRATION

YATES CONSTRUCTION

SFCS Architecture Engineering Planning Interiors

URS
URS CORPORATION
2020 K ST, NW
SUITE 300
WASHINGTON D.C. 20006

ISSUED FOR CONSTRUCTION

CERTIFICATIONS

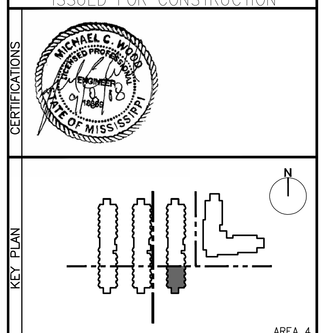

KEY PLAN

AREA 4
ROOF PLAN

REVISION NOTES

MARK	DATE	DESCRIPTION
0	09/08/08	ISSUED FOR CONSTRUCTION

GRAPHIC SCALE

0 4 8 16
1/8" = 1'-0"

CONTRACTORS

A/E CON. NO.	GS-04P-07-EX-C-0099
A/E TASK NO.	
CONS. CONTR.	
CONS. WORK	
PRIME A/E	
SUB A/E	
CONSTR. CON.	

BUILDING

NAME	ARMED FORCES RETIREMENT HOME
STREET	1800 BEACH DRIVE
CITY/ST./ZIP	GULFPORT, MS 39507
BUILDING NO.	
OTHER BUILDING NOs.	
FACILITY CODE	

PROJECT

PROJECT TITLE	ARMED FORCES RETIREMENT HOME GULFPORT, MISSISSIPPI
PROJECT DESCRIPTION	NEW CONSTRUCTION
PROJECT NO.	31942982
GSA PM	STEVEN SMITH
SUBMISSION	ISSUED FOR CONSTRUCTION
SUB. DATE	09/08/2008

DRAWING

DRAWING TITLE	PARTIAL ROOF PLAN – AREA 4
FILE NAME	P-194-N0095730.DWG
FLOOR NO.	ROOF FLOOR
DRAWN BY	INR DATE DRAFTED:
CHECKED BY	DP/PE SHEET SIZE: 34 X 44
DRAWING NO.	P 1 94
	DISCIPLINE SHEET TYPE SEQUENCE
	SHEET OF –

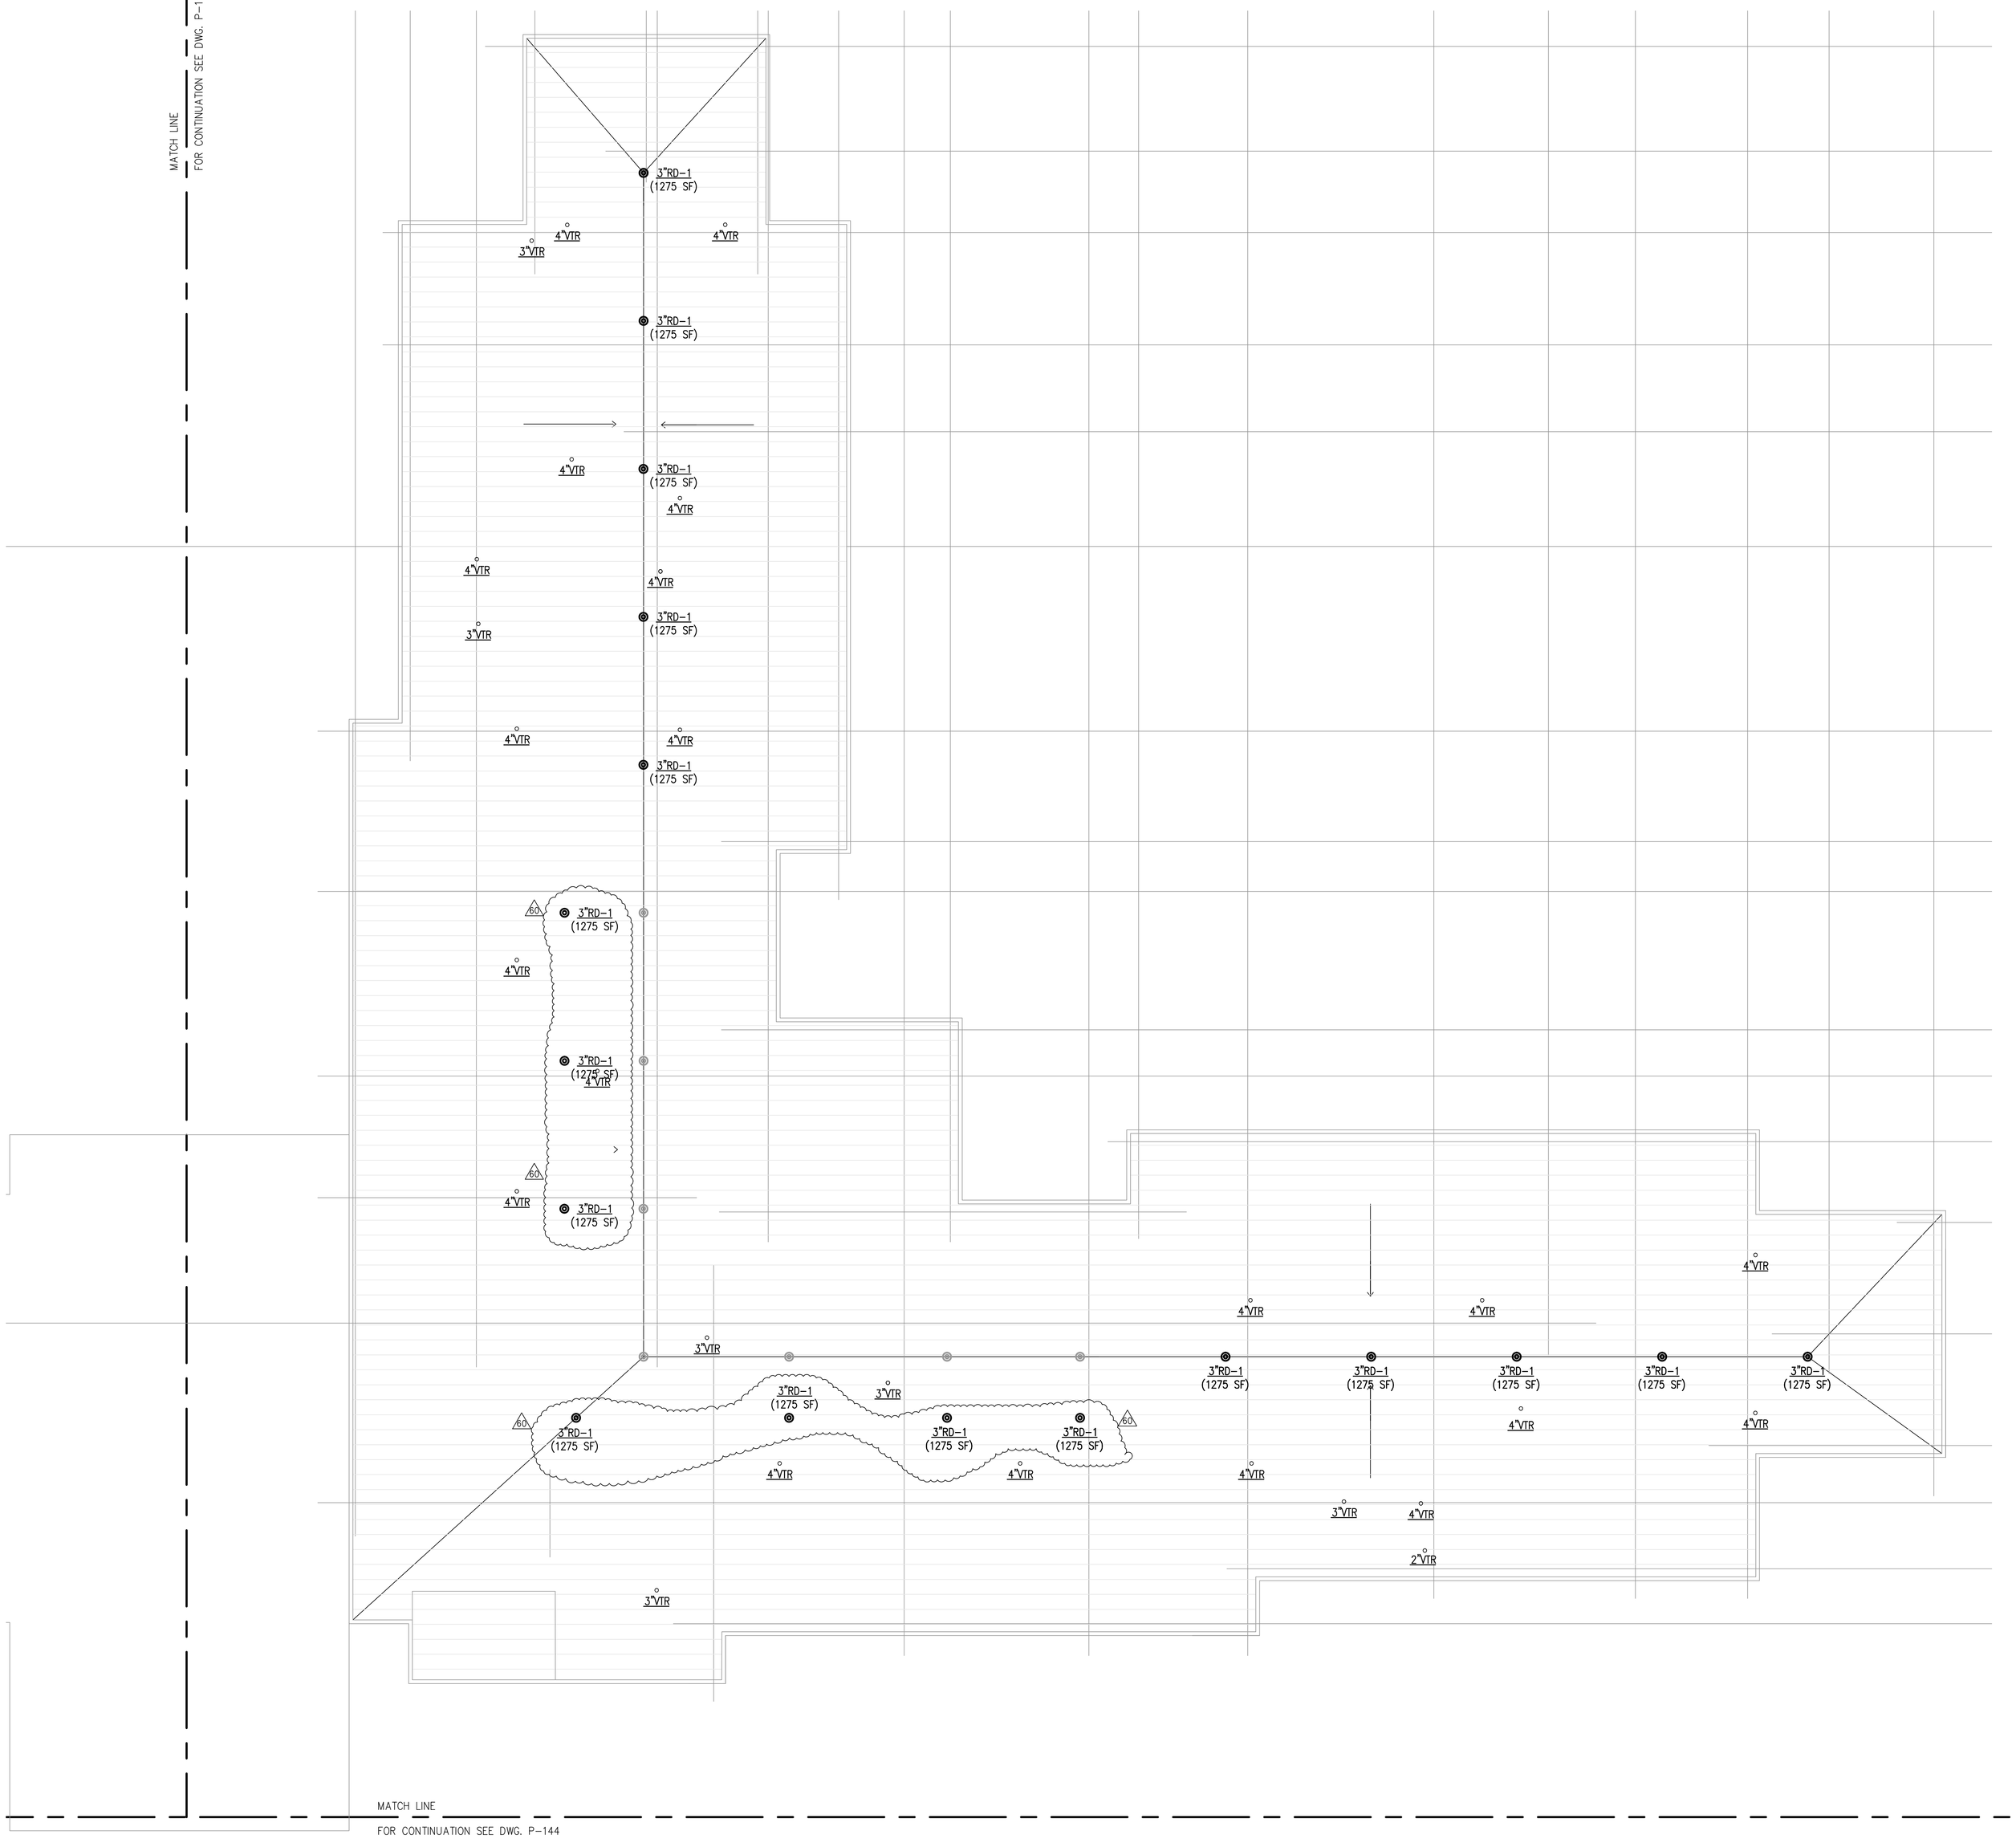

1 P195 P195 **PARTIAL ROOF PLAN - AREA 5**
1/8"=1'-0"

PROPERTY OF THE UNITED STATES GOVERNMENT – FOR OFFICIAL USE ONLY. Do not remove this notice. Properly destroy documents when no longer needed.

GSA
GENERAL SERVICES ADMINISTRATION
77 FORSYTH STREET
SUITE 600
ATLANTA, GA 30303
TEL: (404)331-3200

AFRH The Premier Retirement Community for America's Veterans
JACOBS
PROJECT MANAGEMENT CONSULTANT TO THE GENERAL SERVICES ADMINISTRATION

YATES CONSTRUCTION

SFCS Architecture Engineering Planning Interiors

URS
URS CORPORATION
2020 K ST, NW
SUITE 300
WASHINGTON D.C. 20006

ISSUED FOR CONSTRUCTION

CERTIFICATIONS

MICHAEL C. WOOD
LICENSED PROFESSIONAL ENGINEER
12/1/08
STATE OF MISSISSIPPI

KEY PLAN

AREA 5
THIRD FLOOR

REVISION NOTES

MARK	DATE	DESCRIPTION
01	09/08/08	ISSUED FOR CONSTRUCTION
02	12/02/08	CIVIL, STRUCT, ARCH REV.

GRAPHIC SCALE

0 4 8 16
1/8" = 1'-0"

CONTRACTORS

A/E CON. NO.	GS-04P-07-EX-C-0099
A/E TASK NO.	
CONS. CONTR.	
CONS. WORK	
PRIME A/E	
SUB A/E	
CONSTR. CON.	

BUILDING

NAME	ARMED FORCES RETIREMENT HOME
STREET	1800 BEACH DRIVE
CITY/ST./ZIP	GULFPORT, MS 39507
BUILDING NO.	
OTHER	
BUILDING NOs.	
FACILITY CODE	

PROJECT

PROJECT TITLE	ARMED FORCES RETIREMENT HOME GULFPORT, MISSISSIPPI
PROJECT DESCRIPTION	NEW CONSTRUCTION
PROJECT NO.	31942982
GSA PM	STEVEN SMITH
SUBMISSION	ISSUED FOR CONSTRUCTION
SUB. DATE	09/08/2008

DRAWING

DRAWING TITLE	PARTIAL ROOF PLAN – AREA 5
FILE NAME	P-195-N0095730.DWG
FLOOR NO.	ROOF FLOOR
DRAWN BY	REB DATE DRAFTED:
CHECKED BY	DP/PE SHEET SIZE: 34 X 44
DRAWING NO.	P 1 95
	DISCIPLINE SHEET TYPE SEQUENCE
	SHEET OF –

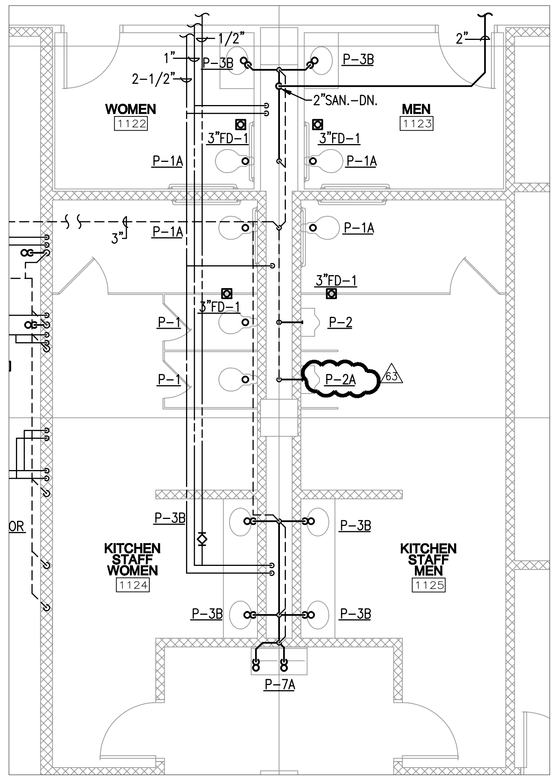

13 P401 P113 13 P401 P114 ENLARGED FIRST FLOOR PLAN 1/4"=1'-0"

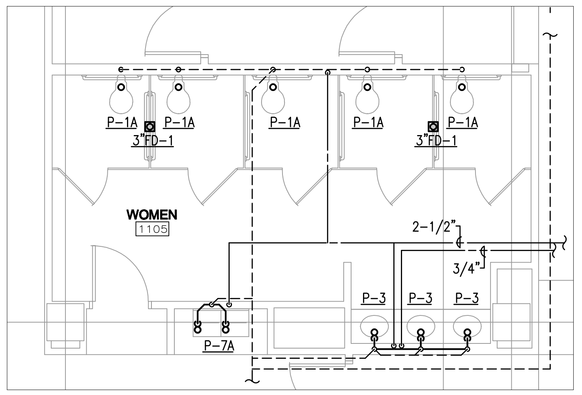

9 P401 P112 ENLARGED FIRST FLOOR PLAN 1/4"=1'-0"

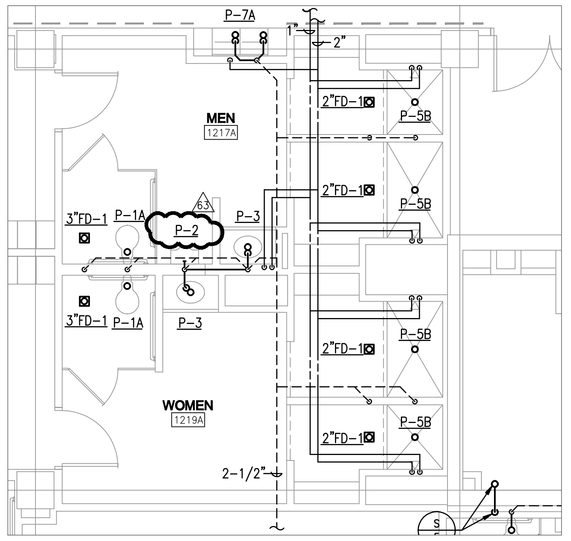

5 P401 P111 ENLARGED FIRST FLOOR PLAN 1/4"=1'-0"

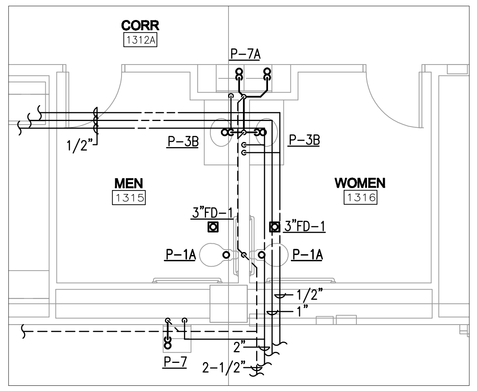

1 P401 P111 ENLARGED FIRST FLOOR PLAN 1/4"=1'-0"

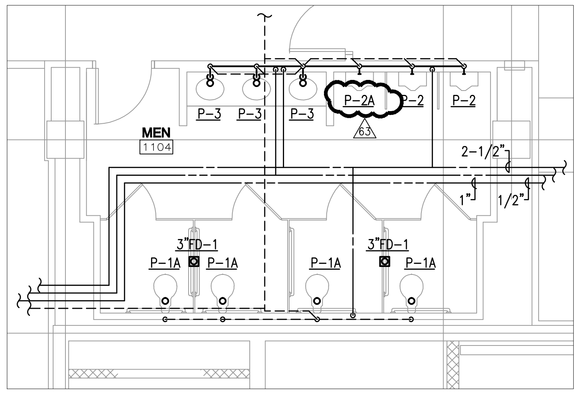

10 P401 P112 ENLARGED FIRST FLOOR PLAN 1/4"=1'-0"

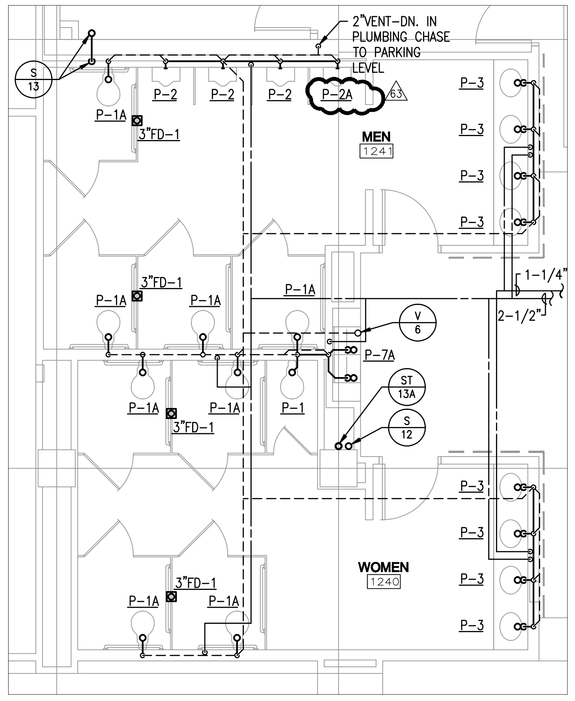

6 P401 P111 ENLARGED FIRST FLOOR PLAN 1/4"=1'-0"

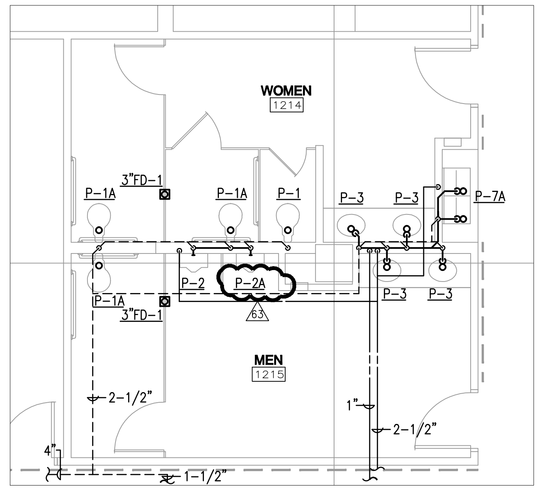

2 P401 P111 ENLARGED FIRST FLOOR PLAN 1/4"=1'-0"

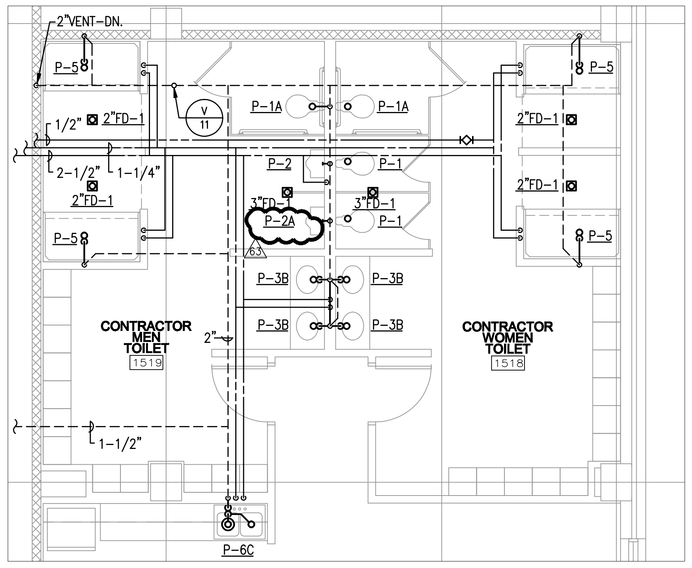

15 P401 P115 ENLARGED FIRST FLOOR PLAN 1/4"=1'-0"

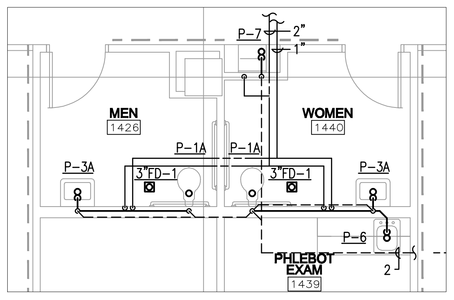

11 P401 P113 ENLARGED FIRST FLOOR PLAN 1/4"=1'-0"

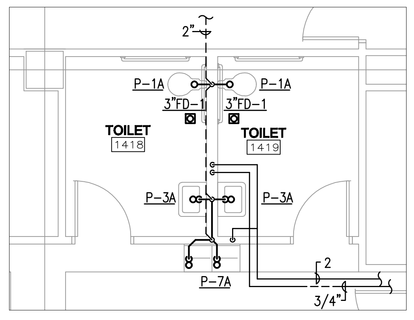

7 P401 P111 ENLARGED FIRST FLOOR PLAN 1/4"=1'-0"

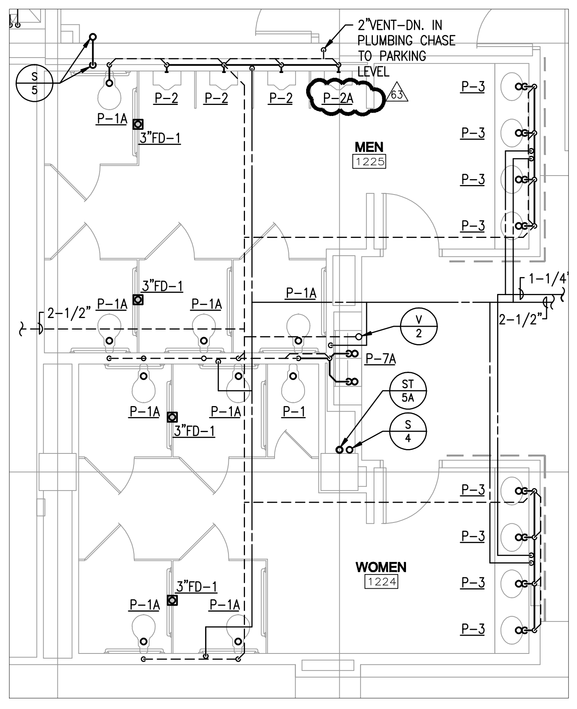

3 P401 P111 ENLARGED FIRST FLOOR PLAN 1/4"=1'-0"

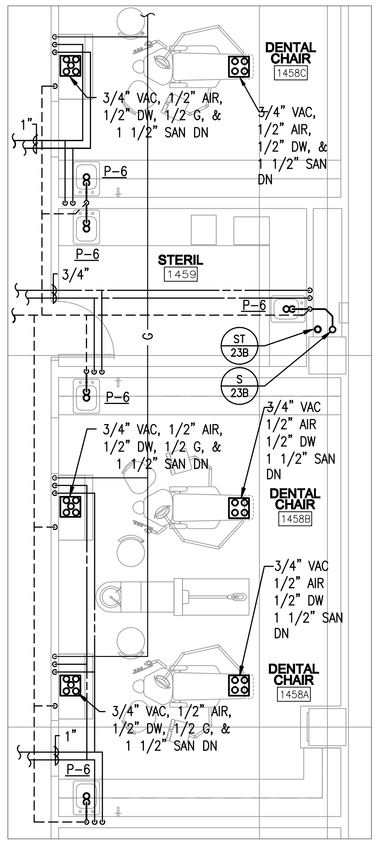

17 P401 P113 ENLARGED FIRST FLOOR PLAN 1/4"=1'-0"

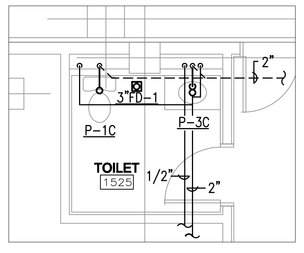

14 P401 P115 ENLARGED FIRST FLOOR PLAN 1/4"=1'-0"

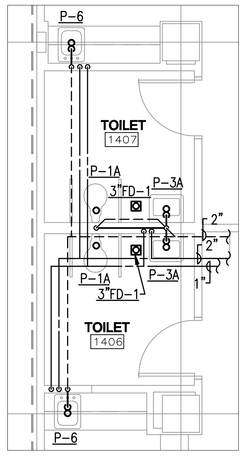

16 P401 P111 ENLARGED FIRST FLOOR PLAN 1/4"=1'-0"

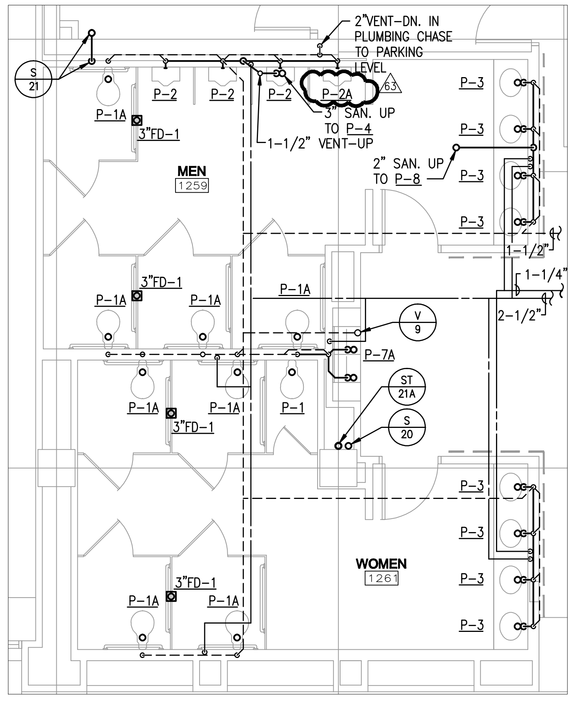

12 P401 P113 ENLARGED FIRST FLOOR PLAN 1/4"=1'-0"

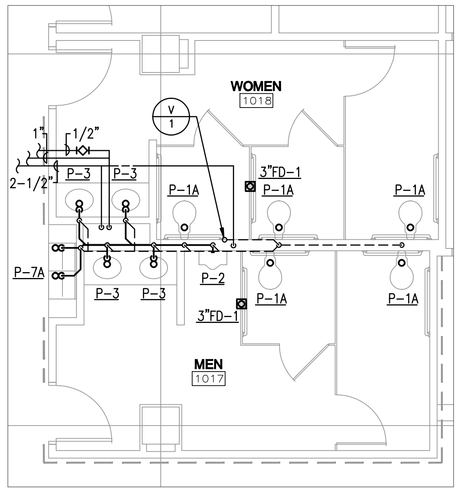

8 P401 P112 ENLARGED FIRST FLOOR PLAN 1/4"=1'-0"

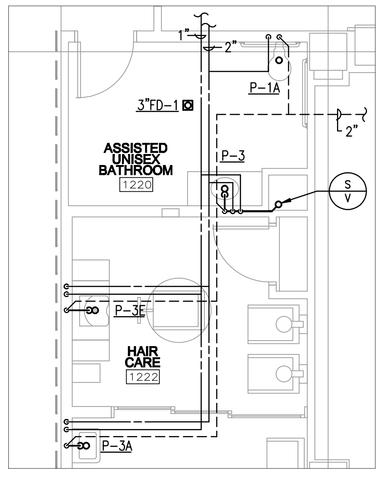

4 P401 P111 ENLARGED FIRST FLOOR PLAN 1/4"=1'-0"

PROPERTY OF THE UNITED STATES GOVERNMENT – FOR OFFICIAL USE ONLY. Do not remove this notice. Properly destroy documents when no longer needed.

GENERAL SERVICES ADMINISTRATION
77 FORSYTH STREET
SUITE 600
ATLANTA, GA 30303
TEL: (404)331-3200

AFRH The Premier Retirement Community for America's Veterans
JACOBS
PROJECT MANAGEMENT CONSULTANT TO THE GENERAL SERVICES ADMINISTRATION

YATES CONSTRUCTION

SFCS Architecture Engineering Planning Interiors

URS CORPORATION
2020 K ST, NW
SUITE 300
WASHINGTON D.C. 20006

CERTIFICATIONS

MICHAEL C. WOOD REGISTERED PROFESSIONAL ENGINEER STATE OF MISSISSIPPI

KEY PLAN

REVISION NOTES

MARK	DATE	DESCRIPTION
2	09/08/08	ISSUED FOR CONSTRUCTION
3	01/14/09	ARCHITECTURAL & MEP REVISIONS

GRAPHIC SCALE

CONTRACTORS

A/E CON. NO.	GS-04P-07-EX-C-0099
A/E TASK NO.	
CONS. CONTR.	
CONS. WORK	
PRIME A/E	
SUB A/E	
CONSTR. CON.	

BUILDING

NAME	ARMED FORCES RETIREMENT HOME
STREET	1800 BEACH DRIVE
CITY/ST./ZIP	GULFPORT, MS 39507
BUILDING NO.	
OTHER	
BUILDING NOs.	
FACILITY CODE	

PROJECT

PROJECT TITLE	ARMED FORCES RETIREMENT HOME GULFPORT, MISSISSIPPI
PROJECT DESCRIPTION	NEW CONSTRUCTION
PROJECT NO.	31942982
GSA PM	STEVEN SMITH
SUBMISSION	ISSUED FOR CONSTRUCTION
SUB. DATE	09/08/2008

DRAWING

DRAWING TITLE	ENLARGED FLOOR PLANS
FILE NAME	P-401-N0095730.DWG
FLOOR NO.	FIRST FLOOR
DRAWN BY	INR DATE DRAFTED:
CHECKED BY	DP/PE SHEET SIZE: 34 X 44
DRAWING NO.	P 4 01
	DISCIPLINE SHEET TYPE SEQUENCE
	SHEET OF –

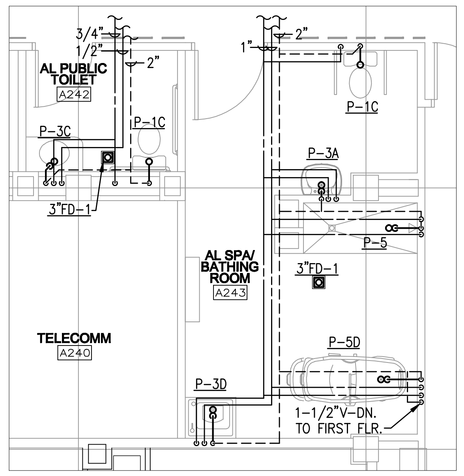

9 P402 P121 ENLARGED SECOND FLOOR PLAN 1/4"=1'-0"

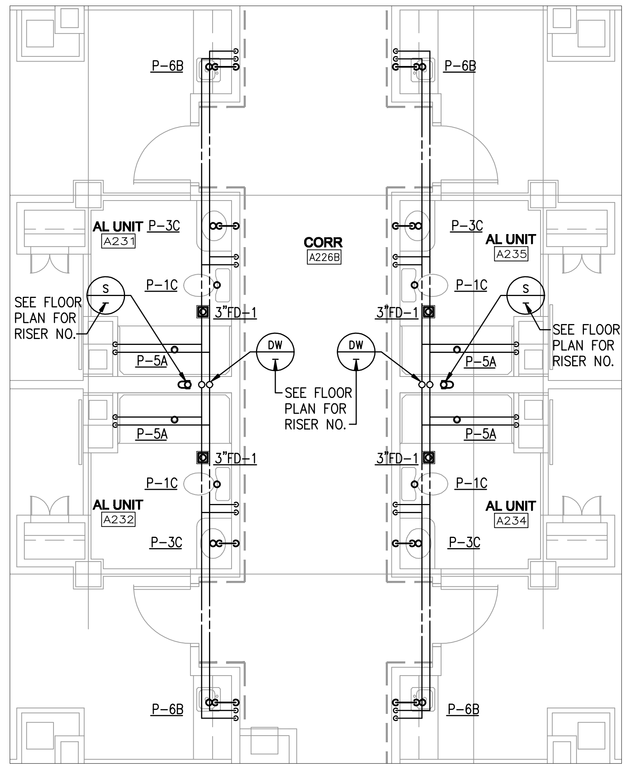

3 P402 P124 3 P402 P122 ENLARGED SECOND FLOOR PLAN 1/4"=1'-0"

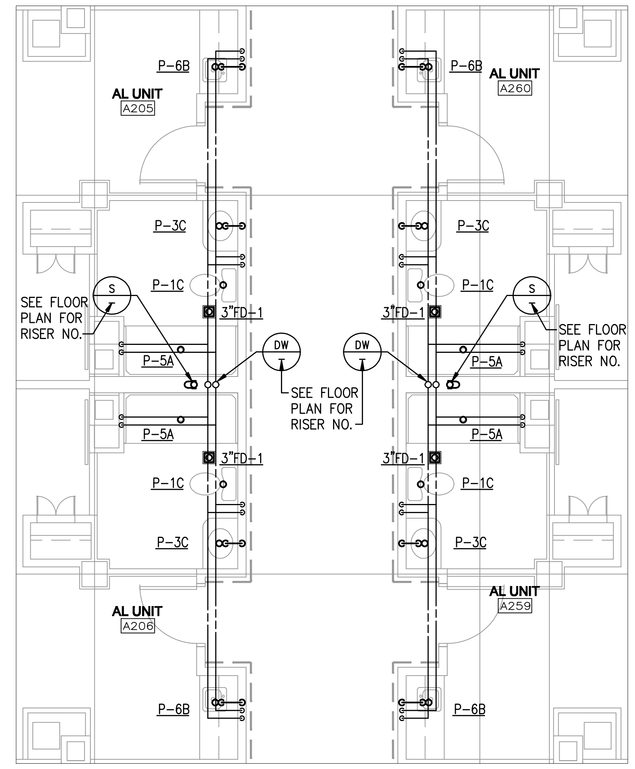

2 P402 P124 2 P402 P123 2 P402 P122 2 P402 P121 ENLARGED SECOND FLOOR PLAN 1/4"=1'-0"

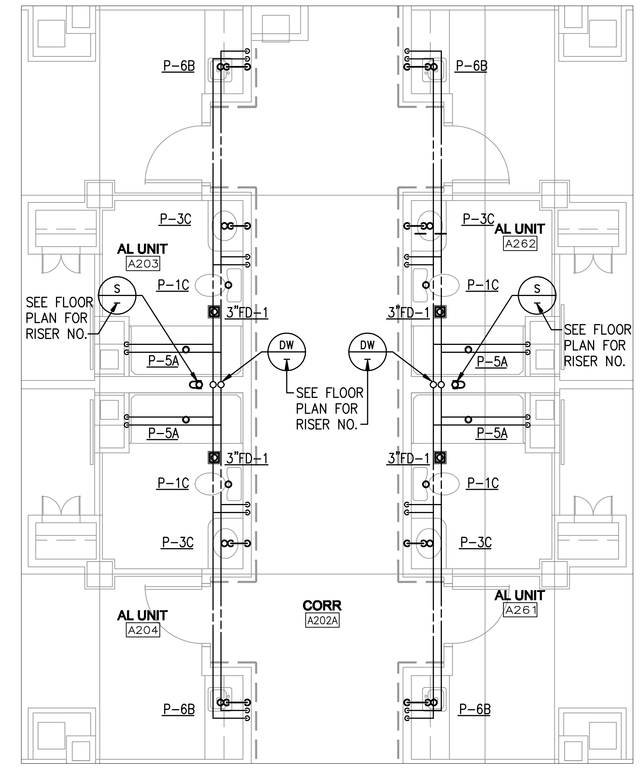

1 P402 P123 1 P402 P121 ENLARGED SECOND FLOOR PLAN 1/4"=1'-0"

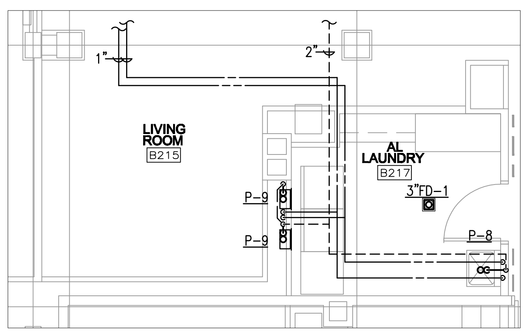

10 P402 P121 ENLARGED SECOND FLOOR PLAN 1/4"=1'-0"

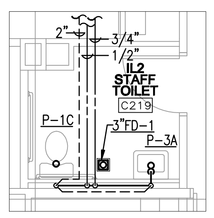

12 P402 P123 ENLARGED SECOND FLOOR PLAN 1/4"=1'-0"

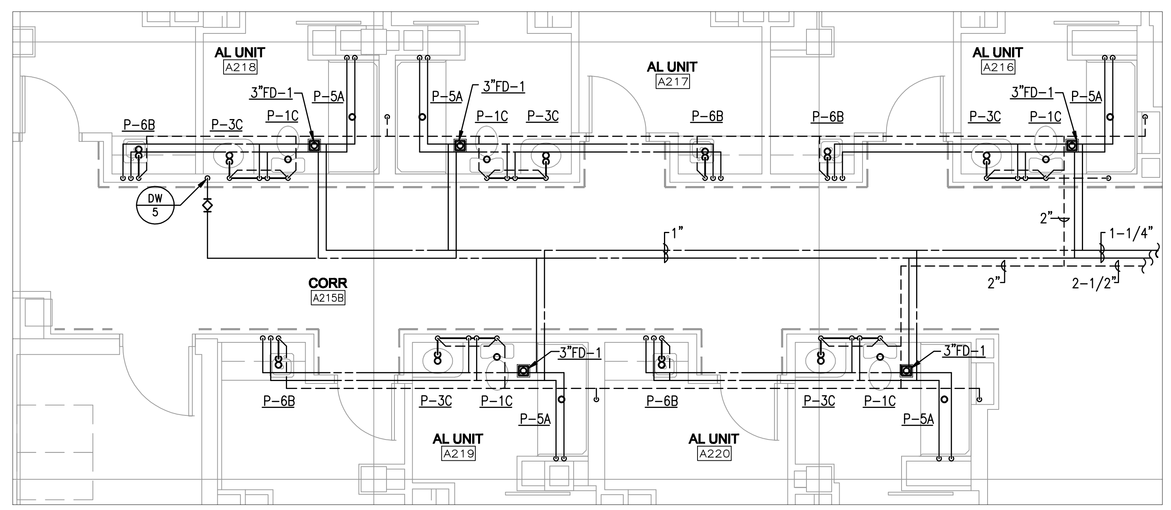

5 P402 P121 ENLARGED SECOND FLOOR PLAN 1/4"=1'-0"

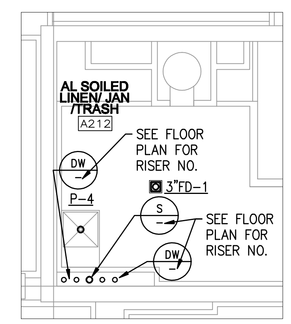

4 P402 P123 4 P402 P121 ENLARGED SECOND FLOOR PLAN 1/4"=1'-0"

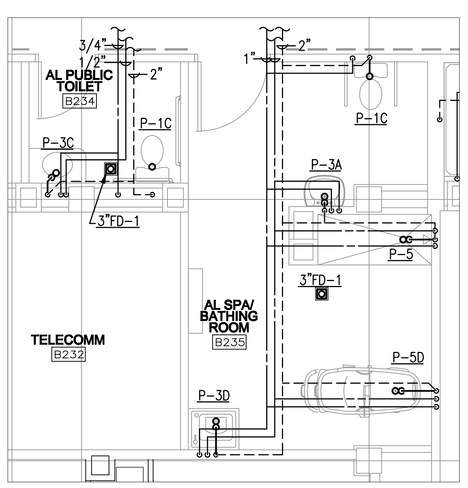

11 P402 P121 ENLARGED SECOND FLOOR PLAN 1/4"=1'-0"

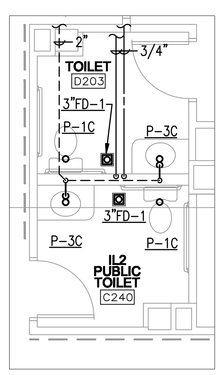

14 P402 P123 ENLARGED SECOND FLOOR PLAN 1/4"=1'-0"

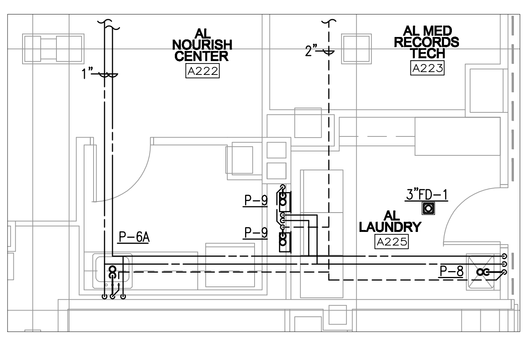

8 P402 P121 ENLARGED SECOND FLOOR PLAN 1/4"=1'-0"

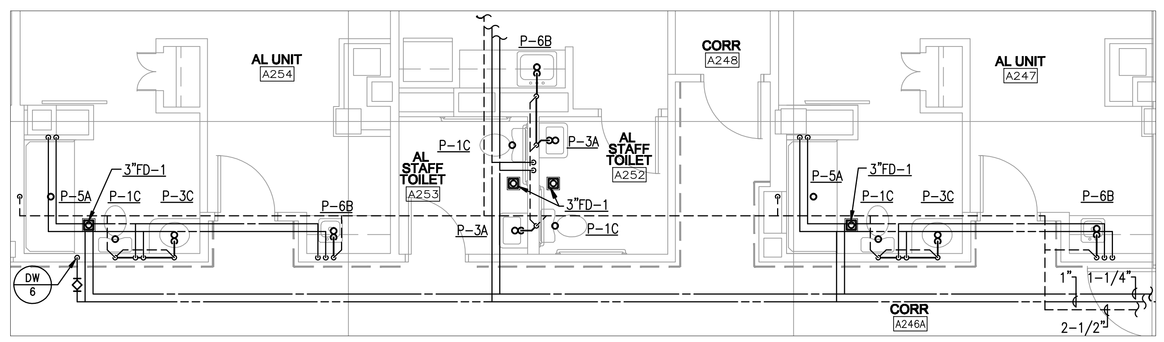

6 P402 P121 ENLARGED SECOND FLOOR PLAN 1/4"=1'-0"

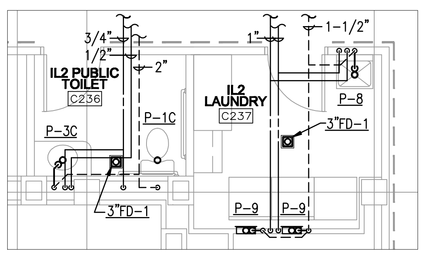

13 P402 P123 ENLARGED SECOND FLOOR PLAN 1/4"=1'-0"

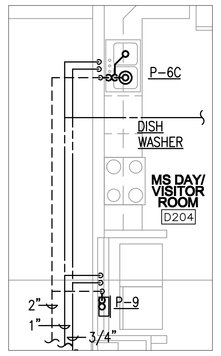

15 P402 P123 ENLARGED SECOND FLOOR PLAN 1/4"=1'-0"

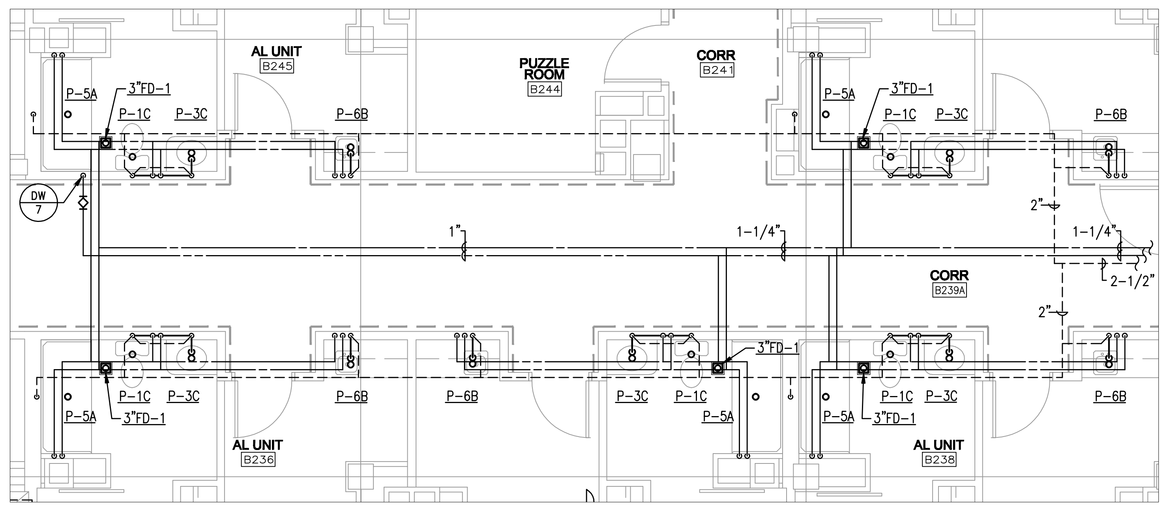

7 P402 P123 ENLARGED SECOND FLOOR PLAN 1/4"=1'-0"

PROPERTY OF THE UNITED STATES GOVERNMENT – FOR OFFICIAL USE ONLY. Do not remove this notice. Properly destroy documents when no longer needed.

GSA
GENERAL SERVICES ADMINISTRATION
77 FORSYTH STREET
SUITE 600
ATLANTA, GA 30303
TEL: (404)331-3200

AFRH The Premier Retirement Community for America's Veterans
JE JACOBS
PROJECT MANAGEMENT CONSULTANT TO THE GENERAL SERVICES ADMINISTRATION

YATES CONSTRUCTION

SFCS Architecture Engineering Planning Interiors

URS
URS CORPORATION
2020 K ST, NW
SUITE 300
WASHINGTON D.C. 20006

ISSUED FOR CONSTRUCTION

CERTIFICATIONS

MICHAEL C. MAYO REGISTERED PROFESSIONAL ENGINEER 16 STATE OF MISSISSIPPI

KEY PLAN

REVISION NOTES

MARK	DATE	DESCRIPTION
1	09/08/08	ISSUED FOR CONSTRUCTION

GRAPHIC SCALE

CONTRACTORS

A/E CON. NO.	GS-04P-07-EX-C-0099
A/E TASK NO.	
CONS. CONTR.	
CONS. WORK	
PRIME A/E	
SUB A/E	
CONSTR. CON.	

BUILDING

NAME	ARMED FORCES RETIREMENT HOME
STREET	1800 BEACH DRIVE
CITY/ST./ZIP	GULFPORT, MS 39507
BUILDING NO.	
OTHER BUILDING NOs.	
FACILITY CODE	

PROJECT

PROJECT TITLE	ARMED FORCES RETIREMENT HOME GULFPORT, MISSISSIPPI
PROJECT DESCRIPTION	NEW CONSTRUCTION
PROJECT NO.	31942982
GSA PM	STEVEN SMITH
SUBMISSION	ISSUED FOR CONSTRUCTION
SUB. DATE	09/08/2008

DRAWING

DRAWING TITLE	ENLARGED FLOOR PLANS
FILE NAME	P-402-N0095730.DWG
FLOOR NO.	SECOND FLOOR
DRAWN BY	INR DATE DRAFTED:
CHECKED BY	DP/PE SHEET SIZE: 34 X 44
DRAWING NO.	P 4 02 (DISCIPLINE SHEET TYPE SEQUENCE) SHEET OF –

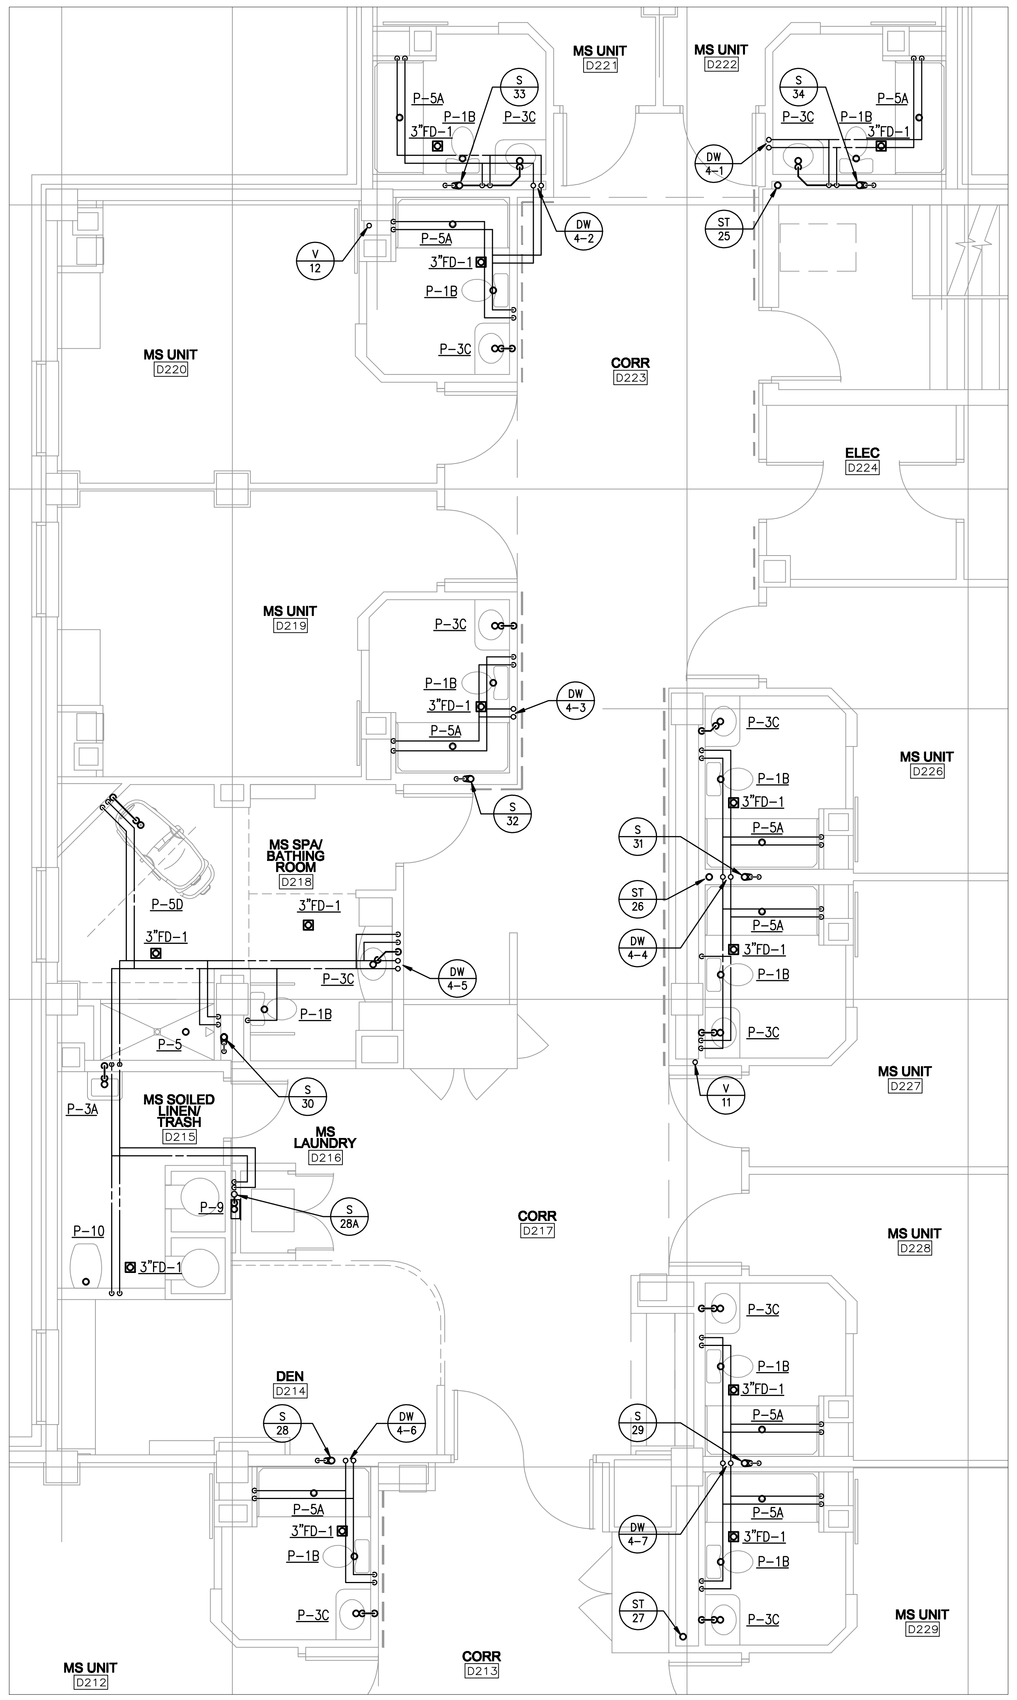

19 P403 P125 ENLARGED SECOND FLOOR PLAN
1/4"=1'-0"

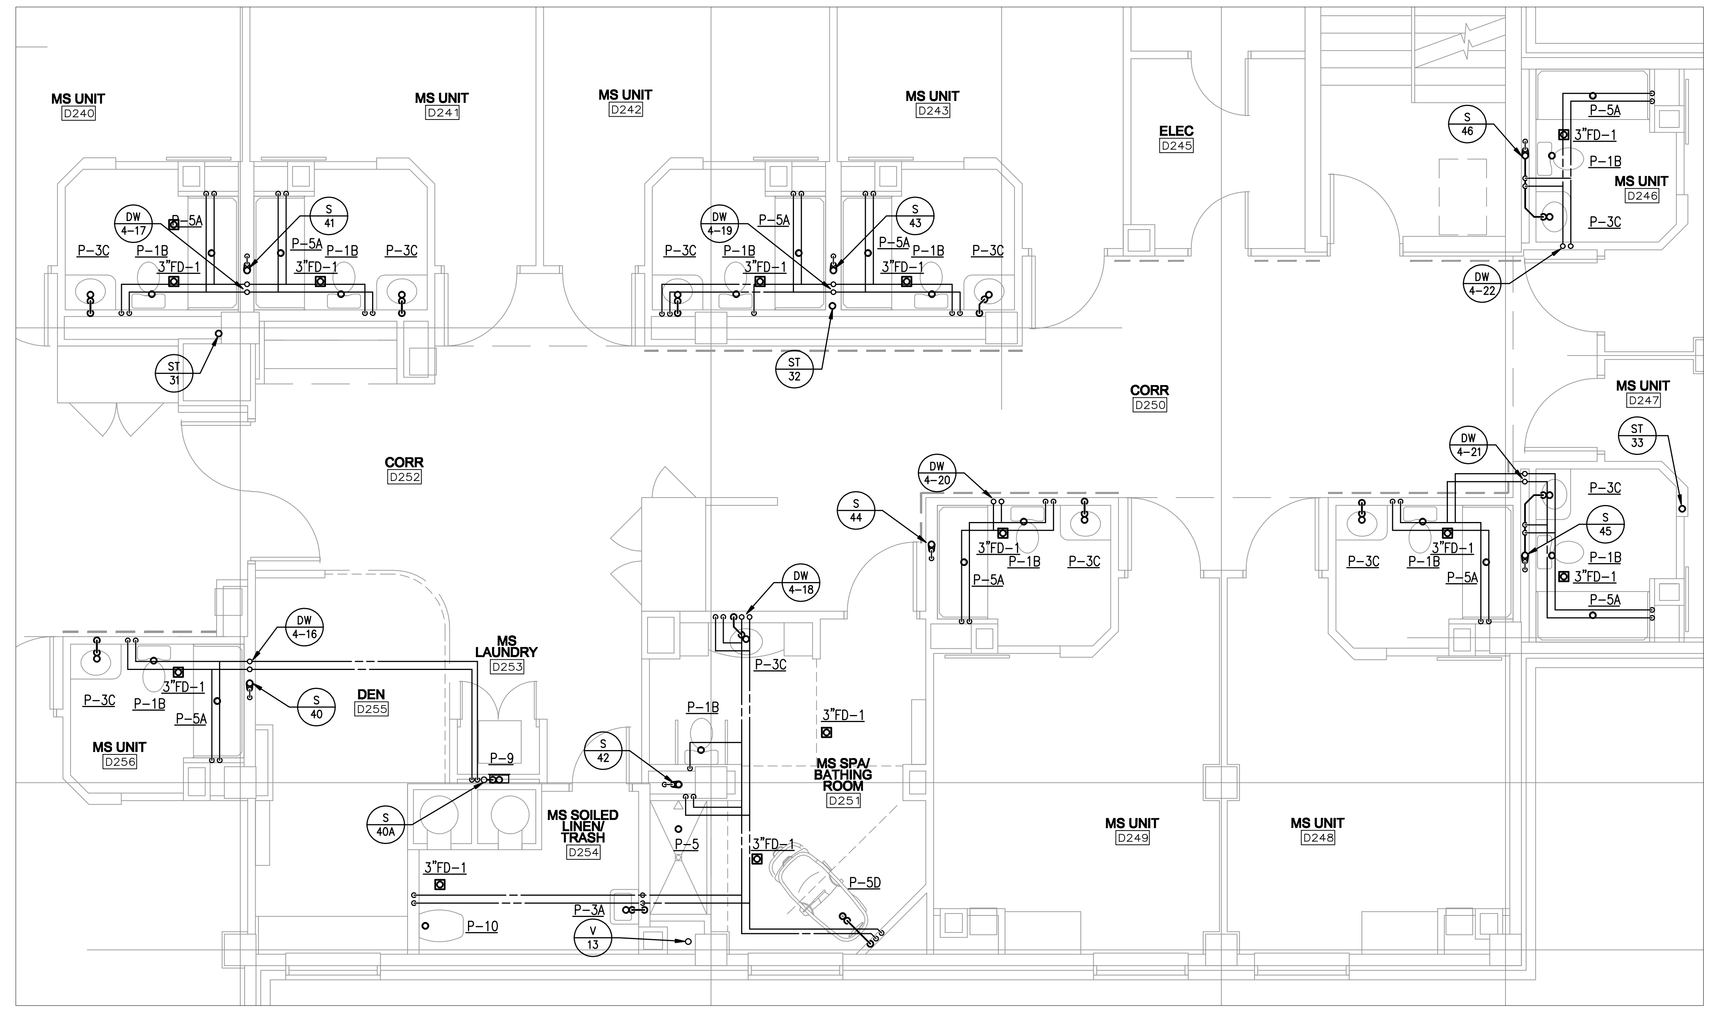

16 P403 P125 ENLARGED SECOND FLOOR PLAN
1/4"=1'-0"

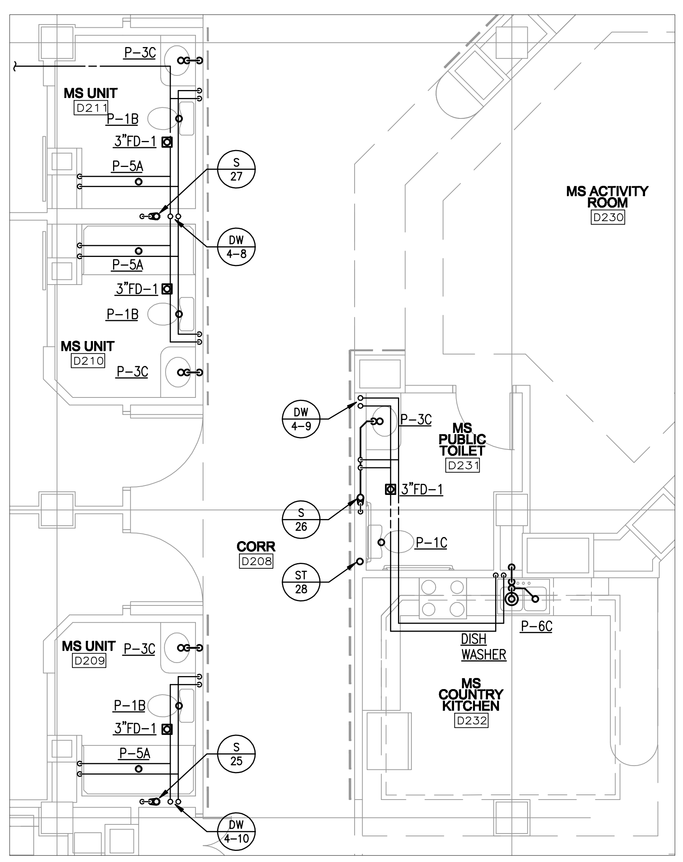

18 P403 P125 ENLARGED SECOND FLOOR PLAN
1/4"=1'-0"

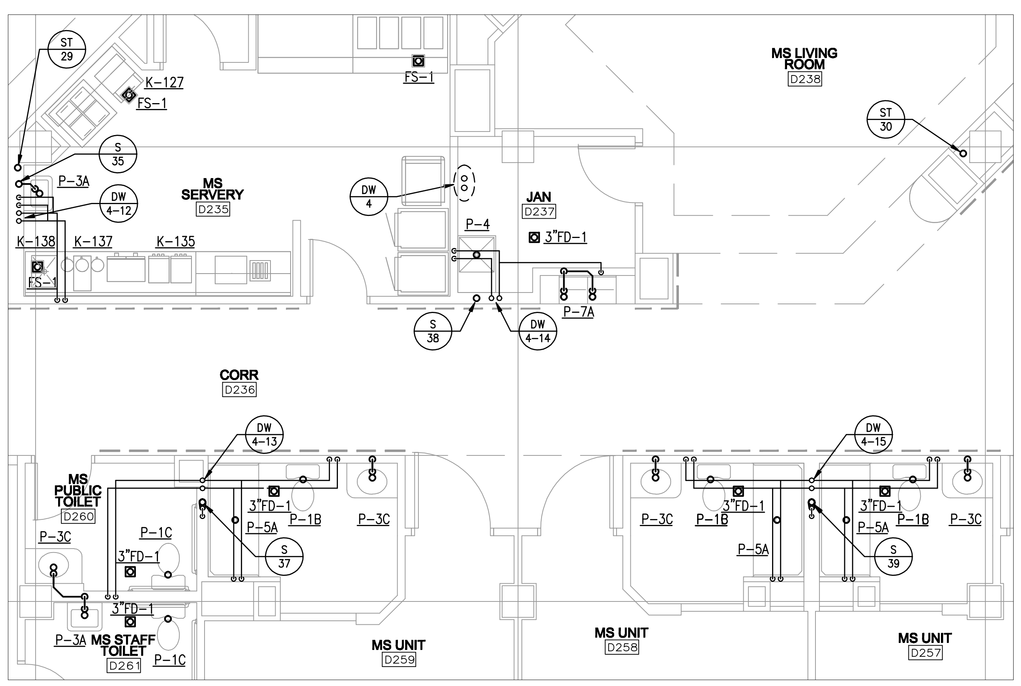

17 P403 P125 ENLARGED SECOND FLOOR PLAN
1/4"=1'-0"

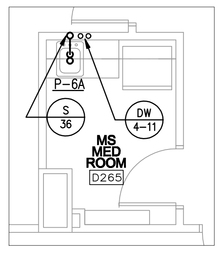

20 P403 P125 ENLARGED SECOND FLOOR PLAN
1/4"=1'-0"

PROPERTY OF THE UNITED STATES GOVERNMENT – FOR OFFICIAL USE ONLY. Do not remove this notice. Properly destroy documents when no longer needed.

GENERAL SERVICES ADMINISTRATION
77 FORSYTH STREET
SUITE 600
ATLANTA, GA 30303
TEL: (404)331-3200

JACOBS
PROJECT MANAGEMENT CONSULTANT TO THE GENERAL SERVICES ADMINISTRATION

YATES CONSTRUCTION

SFCS Architecture Engineering Planning Interiors

URS CORPORATION
2020 K ST, NW
SUITE 300
WASHINGTON D.C. 20006

ISSUED FOR CONSTRUCTION

CERTIFICATIONS

KEY PLAN

REVISION NOTES

MARK	DATE	DESCRIPTION
3	09/08/08	ISSUED FOR CONSTRUCTION

GRAPHIC SCALE

CONTRACTORS

A/E CON. NO.	GS-04P-07-EX-C-0099
A/E TASK NO.	
CONS. CONTR.	
CONS. WORK	
PRIME A/E	
SUB A/E	
CONSTR. CON.	

BUILDING

NAME	ARMED FORCES RETIREMENT HOME
STREET	1800 BEACH DRIVE
CITY/ST./ZIP	GULFPORT, MS 39507
BUILDING NO.	
OTHER	
BUILDING NOs.	
FACILITY CODE	

PROJECT

PROJECT TITLE	ARMED FORCES RETIREMENT HOME GULFPORT, MISSISSIPPI
PROJECT DESCRIPTION	NEW CONSTRUCTION
PROJECT NO.	31942982
GSA PM	STEVEN SMITH
SUBMISSION	ISSUED FOR CONSTRUCTION
SUB. DATE	09/08/2008

DRAWING

DRAWING TITLE	ENLARGED FLOOR PLANS
FILE NAME	P-403-N0095730.DWG
FLOOR NO.	SECOND FLOOR
DRAWN BY	INR DATE DRAFTED:
CHECKED BY	DP/PE SHEET SIZE: 34 X 44
DRAWING NO.	P 4 03
	DISCIPLINE SHEET TYPE SEQUENCE
	SHEET OF –

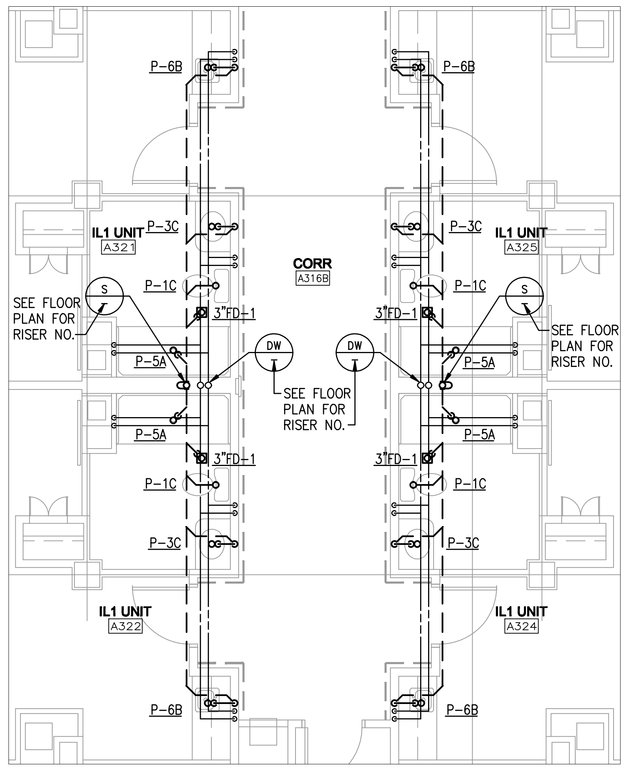

3 P404|P134 3 P404|P132 ENLARGED TYPICAL FLOOR PLAN 1/4"=1'-0"

3 P404|P144 3 P404|P142

3 P404|P184 3 P404|P182

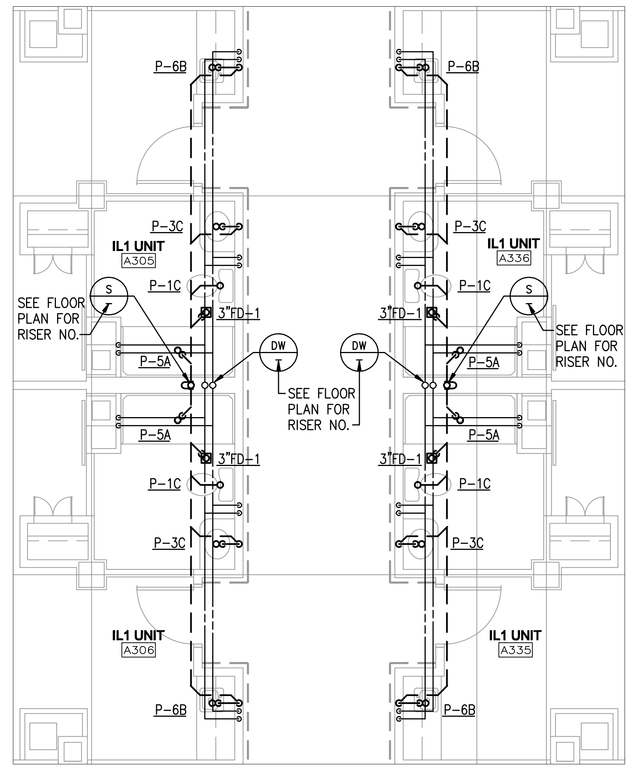

2 P404|P134 2 P404|P133 2 P404|P132 2 P404|P131 ENLARGED TYPICAL FLOOR PLAN 1/4"=1'-0"

2 P404|P144 2 P404|P143 2 P404|P142 2 P404|P141

2 P404|P184 2 P404|P183 2 P404|P182 2 P404|P181

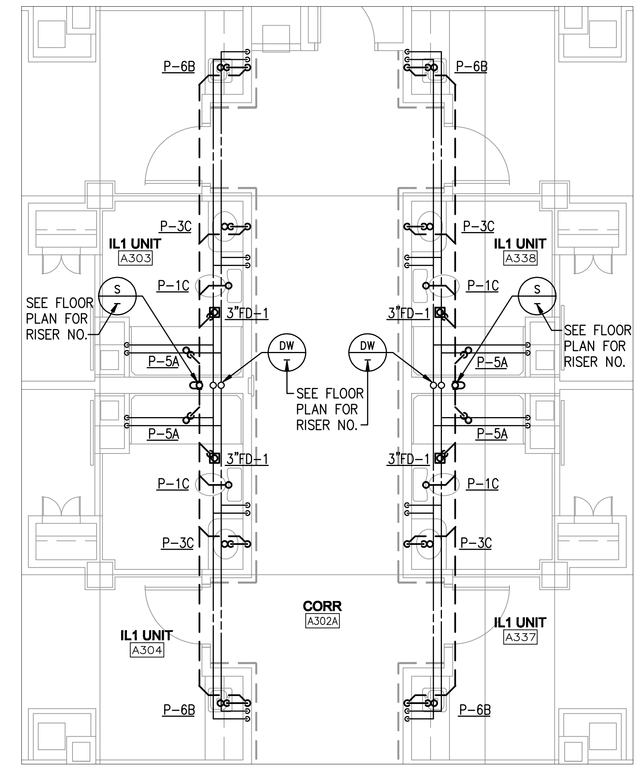

1 P404|P133 1 P404|P131 ENLARGED TYPICAL FLOOR PLAN 1/4"=1'-0"

1 P404|P143 1 P404|P141

1 P404|P183 1 P404|P181

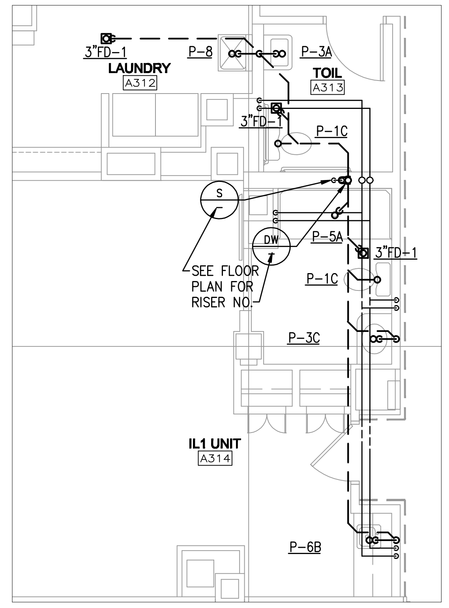

5 P404|P133 5 P404|P131 ENLARGED TYPICAL FLOOR PLAN 1/4"=1'-0"

5 P404|P143 5 P404|P141

5 P404|P183 5 P404|P181

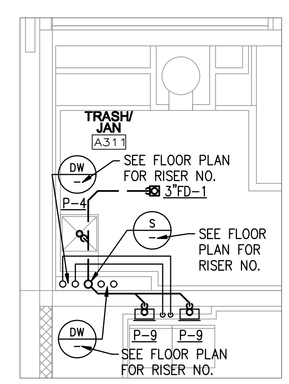

4 P404|P133 4 P404|P131 ENLARGED TYPICAL FLOOR PLAN 1/4"=1'-0"

4 P404|P143 4 P404|P141

4 P404|P183 4 P404|P181

PROPERTY OF THE UNITED STATES GOVERNMENT – FOR OFFICIAL USE ONLY. Do not remove this notice. Properly destroy documents when no longer needed.

GSA
GENERAL SERVICES ADMINISTRATION
77 FORSYTH STREET
SUITE 600
ATLANTA, GA 30303
TEL: (404)331-3200

AFRH The Premier Retirement Community for America's Veterans

JACOBS
PROJECT MANAGEMENT CONSULTANT TO THE GENERAL SERVICES ADMINISTRATION

YATES CONSTRUCTION

SFCS Architecture Engineering Planning Interiors

URS
URS CORPORATION
2020 K ST, NW
SUITE 300
WASHINGTON D.C. 20006

ISSUED FOR CONSTRUCTION

CERTIFICATIONS

MICHAEL C. WOOD REGISTERED PROFESSIONAL ENGINEER STATE OF MISSISSIPPI

KEY PLAN

REVISION NOTES

MARK	DATE	DESCRIPTION
0	09/08/08	ISSUED FOR CONSTRUCTION

GRAPHIC SCALE

0 2 4 8

1/4" = 1'-0"

CONTRACTORS

A/E CON. NO.	GS-04P-07-EX-C-0099
A/E TASK NO.	
CONS. CONTR.	
CONS. WORK	
PRIME A/E	
SUB A/E	
CONSTR. CON.	

BUILDING

NAME	ARMED FORCES RETIREMENT HOME
STREET	1800 BEACH DRIVE
CITY/ST./ZIP	GULFPORT, MS 39507
BUILDING NO.	
OTHER BUILDING NOs.	
FACILITY CODE	

PROJECT

PROJECT TITLE	ARMED FORCES RETIREMENT HOME GULFPORT, MISSISSIPPI
PROJECT DESCRIPTION	NEW CONSTRUCTION
PROJECT NO.	31942982
GSA PM	STEVEN SMITH
SUBMISSION	ISSUED FOR CONSTRUCTION
SUB. DATE	09/08/2008

DRAWING

DRAWING TITLE	ENLARGED FLOOR PLANS
FILE NAME	P-404-N0095730.DWG
FLOOR NO.	–
DRAWN BY	INR DATE DRAFTED:
CHECKED BY	DP/PE SHEET SIZE: 34 X 44
DRAWING NO.	P 4 04 (DISCIPLINE SHEET TYPE SEQUENCE)
	SHEET OF –

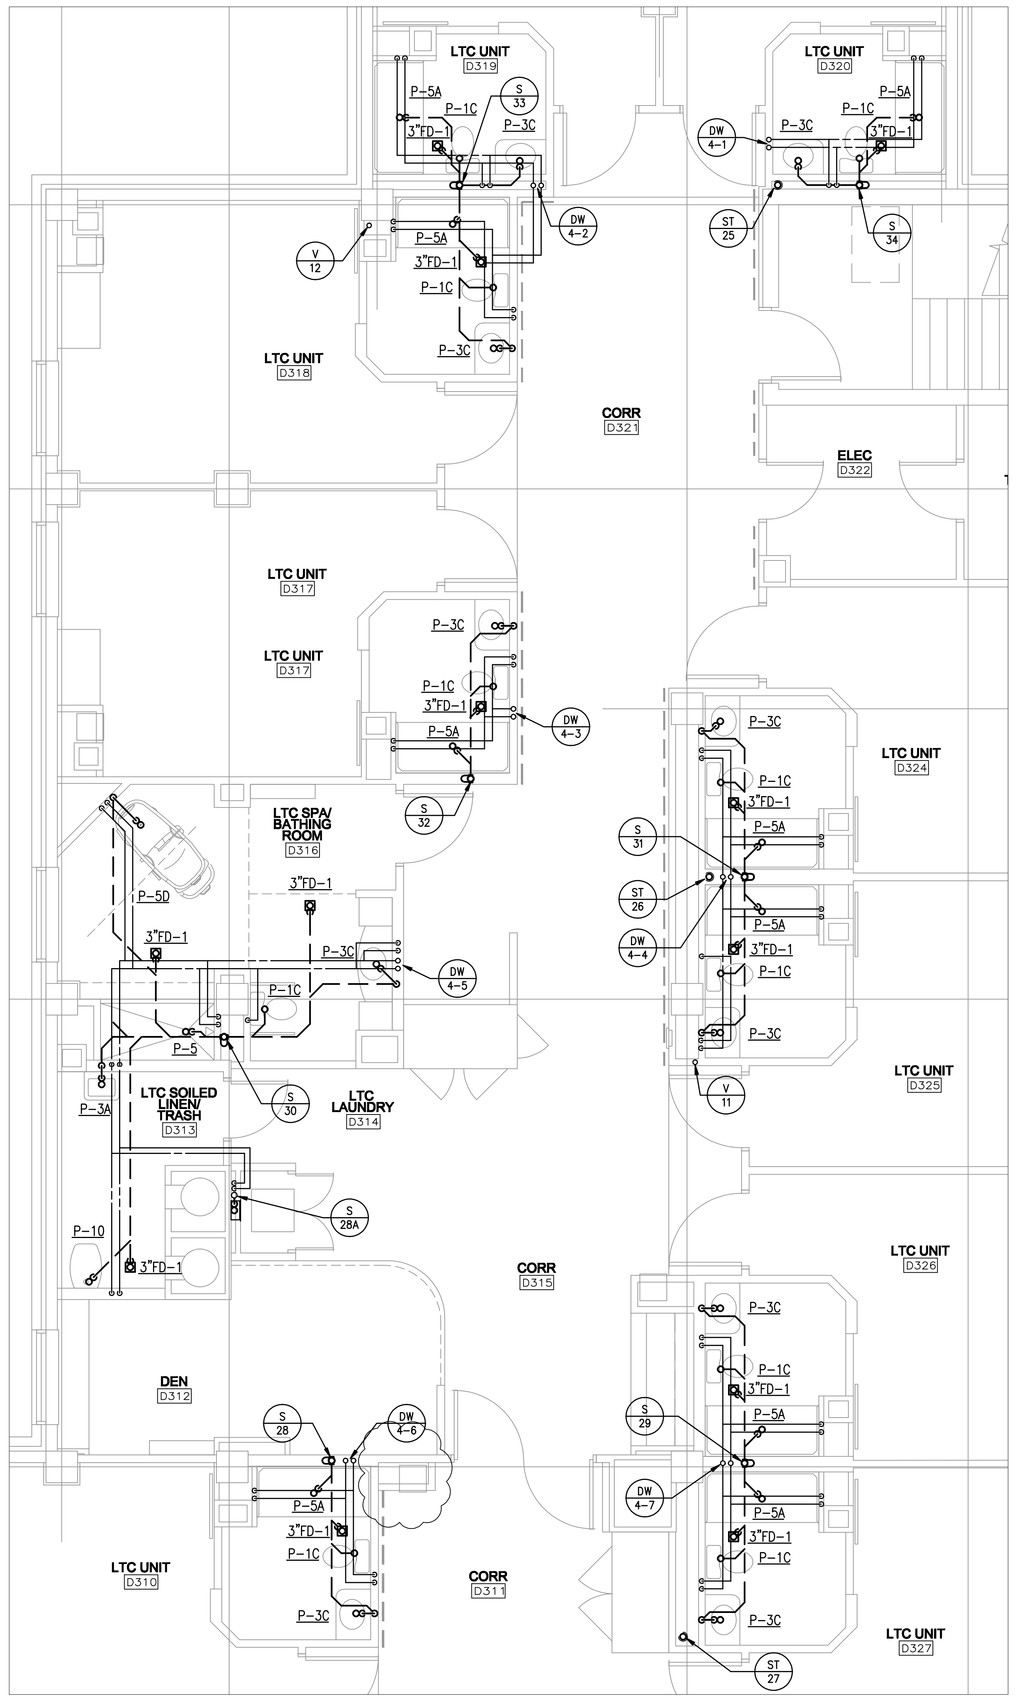

9 P405 P135 ENLARGED THIRD FLOOR PLAN 1/4"=1'-0"

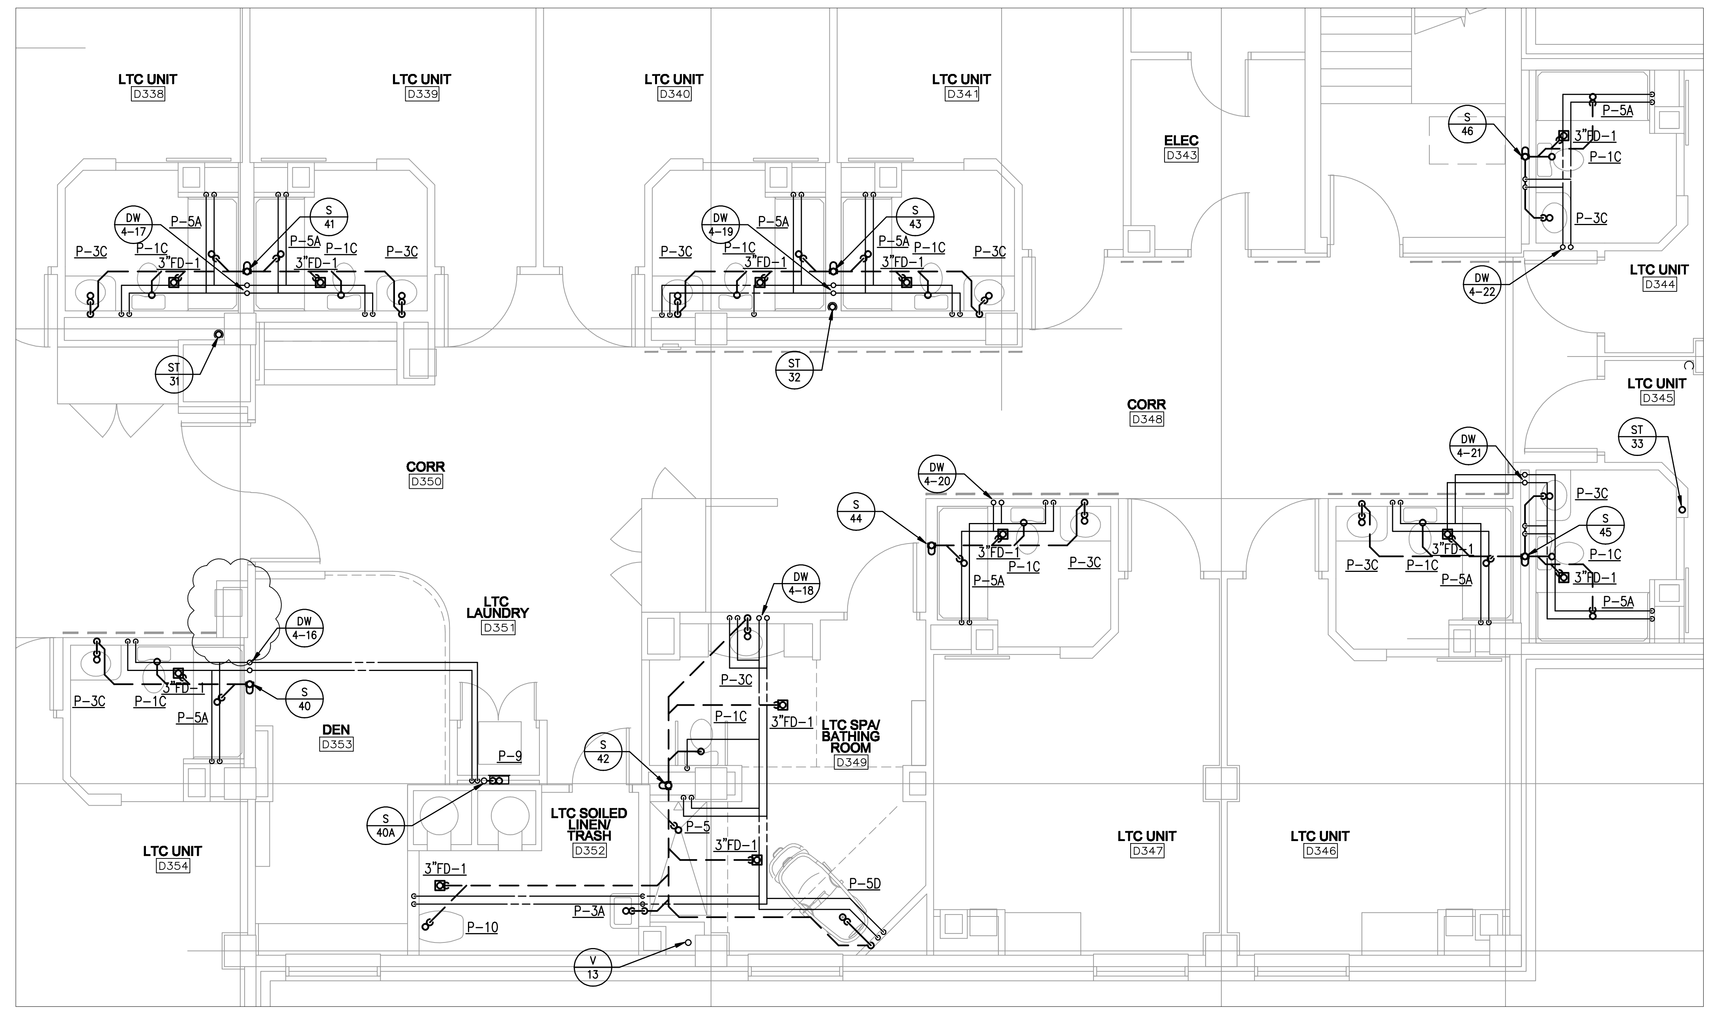

6 P405 P135 ENLARGED THIRD FLOOR PLAN 1/4"=1'-0"

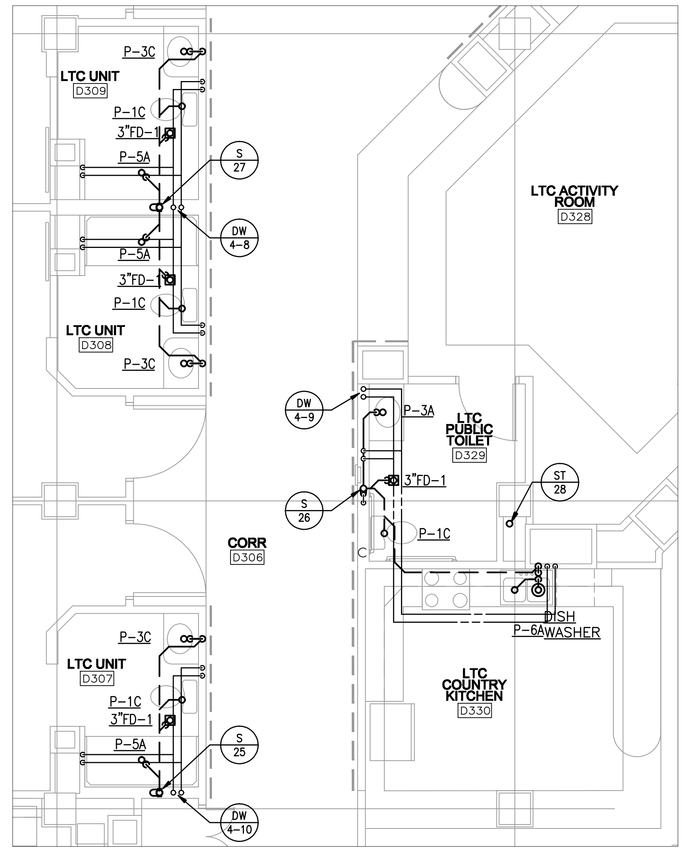

8 P405 P135 ENLARGED THIRD FLOOR PLAN 1/4"=1'-0"

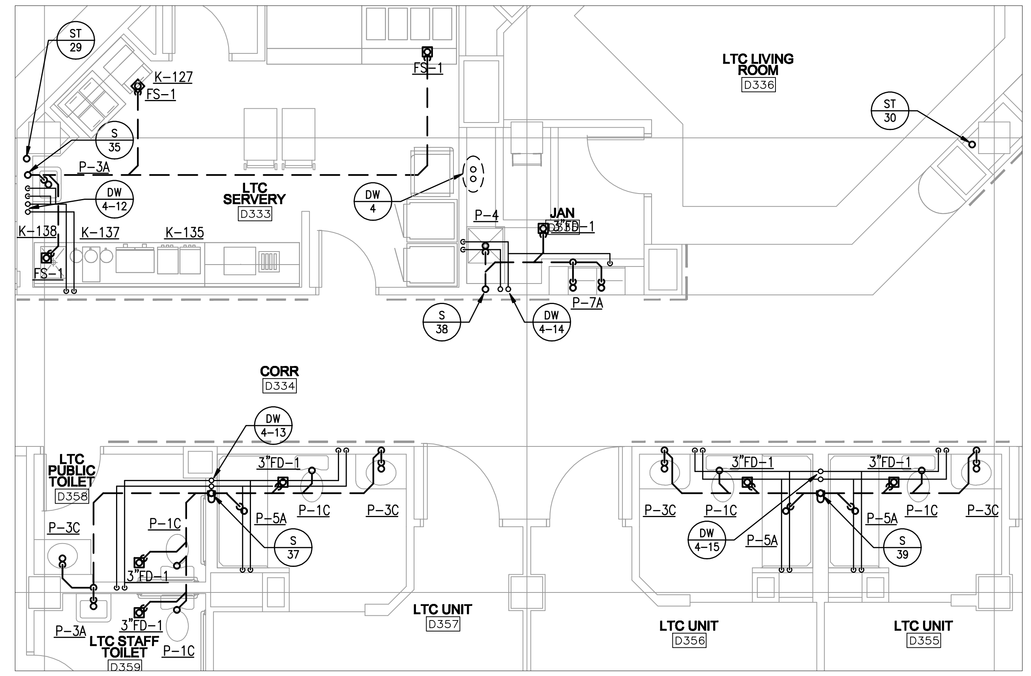

7 P405 P135 ENLARGED THIRD FLOOR PLAN 1/4"=1'-0"

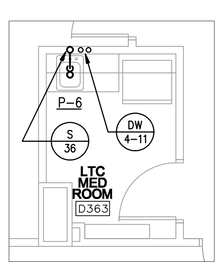

10 P405 P135 ENLARGED THIRD FLOOR PLAN 1/4"=1'-0"

PROPERTY OF THE UNITED STATES GOVERNMENT – FOR OFFICIAL USE ONLY. Do not remove this notice. Properly destroy documents when no longer needed.

GENERAL SERVICES ADMINISTRATION
77 FORSYTH STREET
SUITE 600
ATLANTA, GA 30303
TEL: (404)331-3200

PROJECT MANAGEMENT CONSULTANT TO THE GENERAL SERVICES ADMINISTRATION

URS CORPORATION
2020 K ST, NW
SUITE 300
WASHINGTON D.C. 20006

CERTIFICATIONS

KEY PLAN

REVISION NOTES

MARK	DATE	DESCRIPTION

GRAPHIC SCALE: 0 2 4 8 — 1/4" = 1'-0"

CONTRACTORS

A/E CON. NO.	GS-04P-07-EX-C-0099
A/E TASK NO.	
CONS. CONTR.	
CONS. WORK	
PRIME A/E	
SUB A/E	
CONSTR. CON.	

BUILDING

NAME	ARMED FORCES RETIREMENT HOME
STREET	1800 BEACH DRIVE
CITY/ST./ZIP	GULFPORT, MS 39507
BUILDING NO.	
OTHER BUILDING NOs.	
FACILITY CODE	

PROJECT

PROJECT TITLE	ARMED FORCES RETIREMENT HOME GULFPORT, MISSISSIPPI
PROJECT DESCRIPTION	NEW CONSTRUCTION
PROJECT NO.	31942982
GSA PM	STEVEN SMITH
SUBMISSION	95% SUBMISSION
SUB. DATE	06/16/2008

DRAWING

DRAWING TITLE	ENLARGED FLOOR PLANS
FILE NAME	P-405-N0095730.DWG
FLOOR NO.	THIRD FLOOR
DRAWN BY	INR DATE DRAFTED:
CHECKED BY	DP/PE SHEET SIZE: 34 X 44
DRAWING NO.	P 4 05 — DISCIPLINE SHEET TYPE SEQUENCE
	SHEET OF –

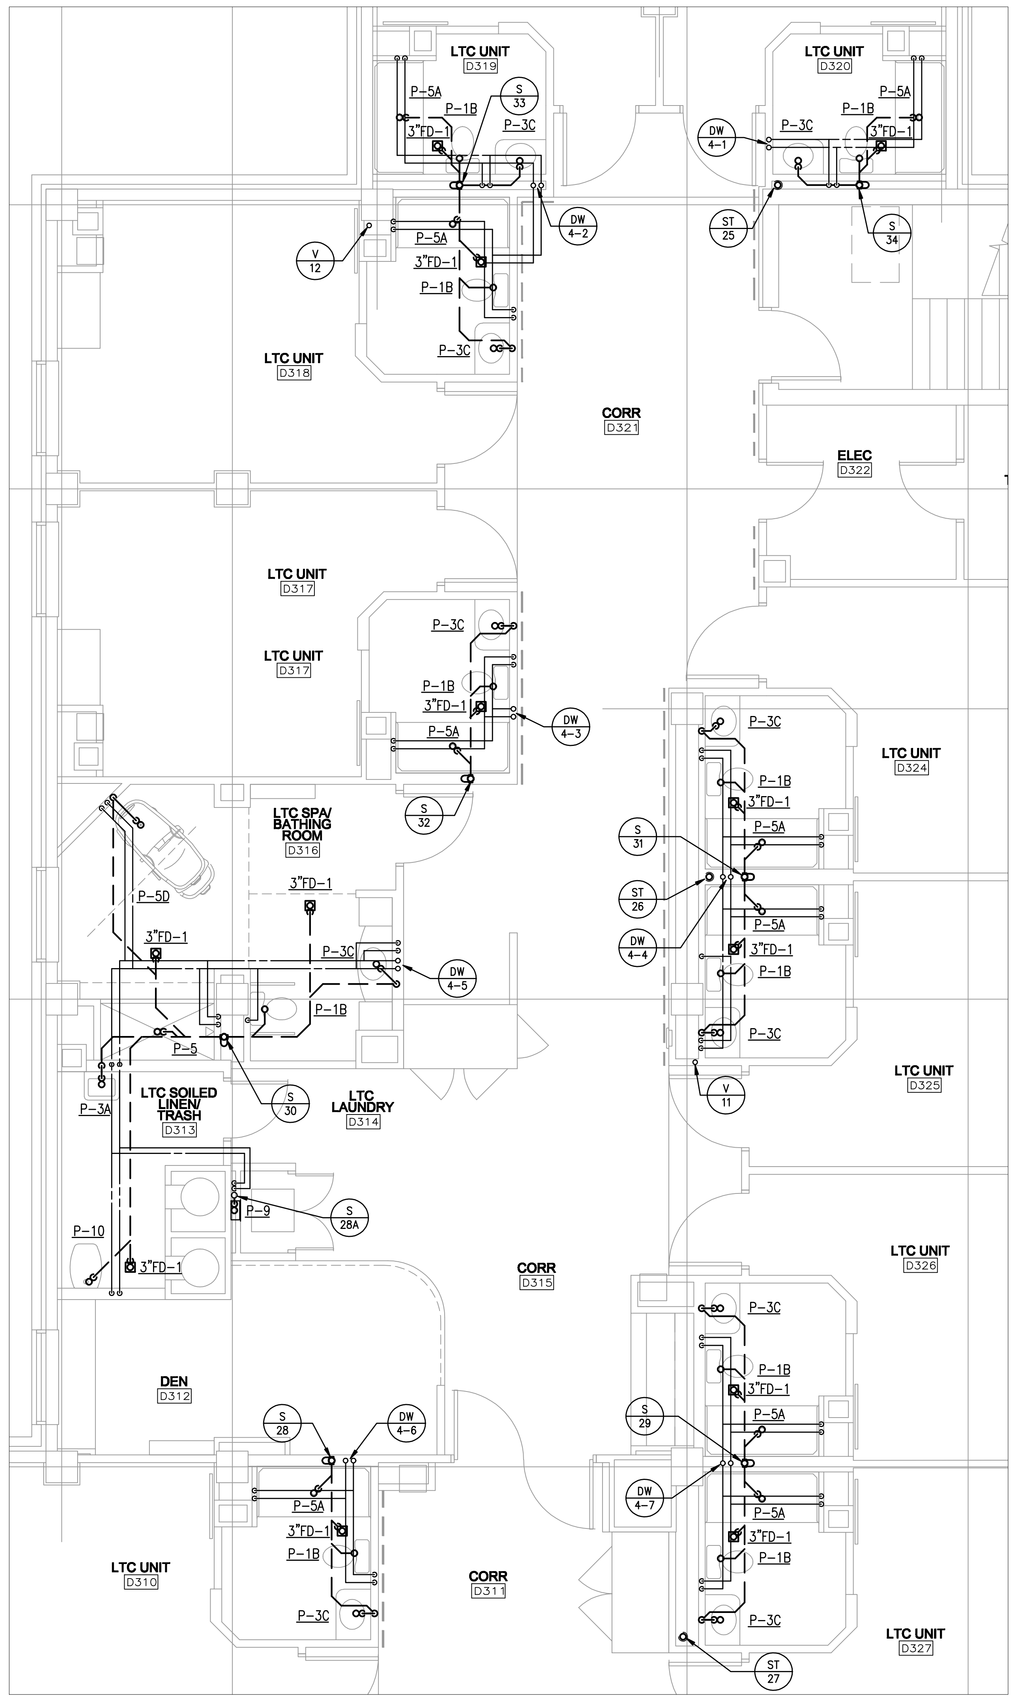

9 P405 P135 ENLARGED THIRD FLOOR PLAN 1/4"=1'-0"

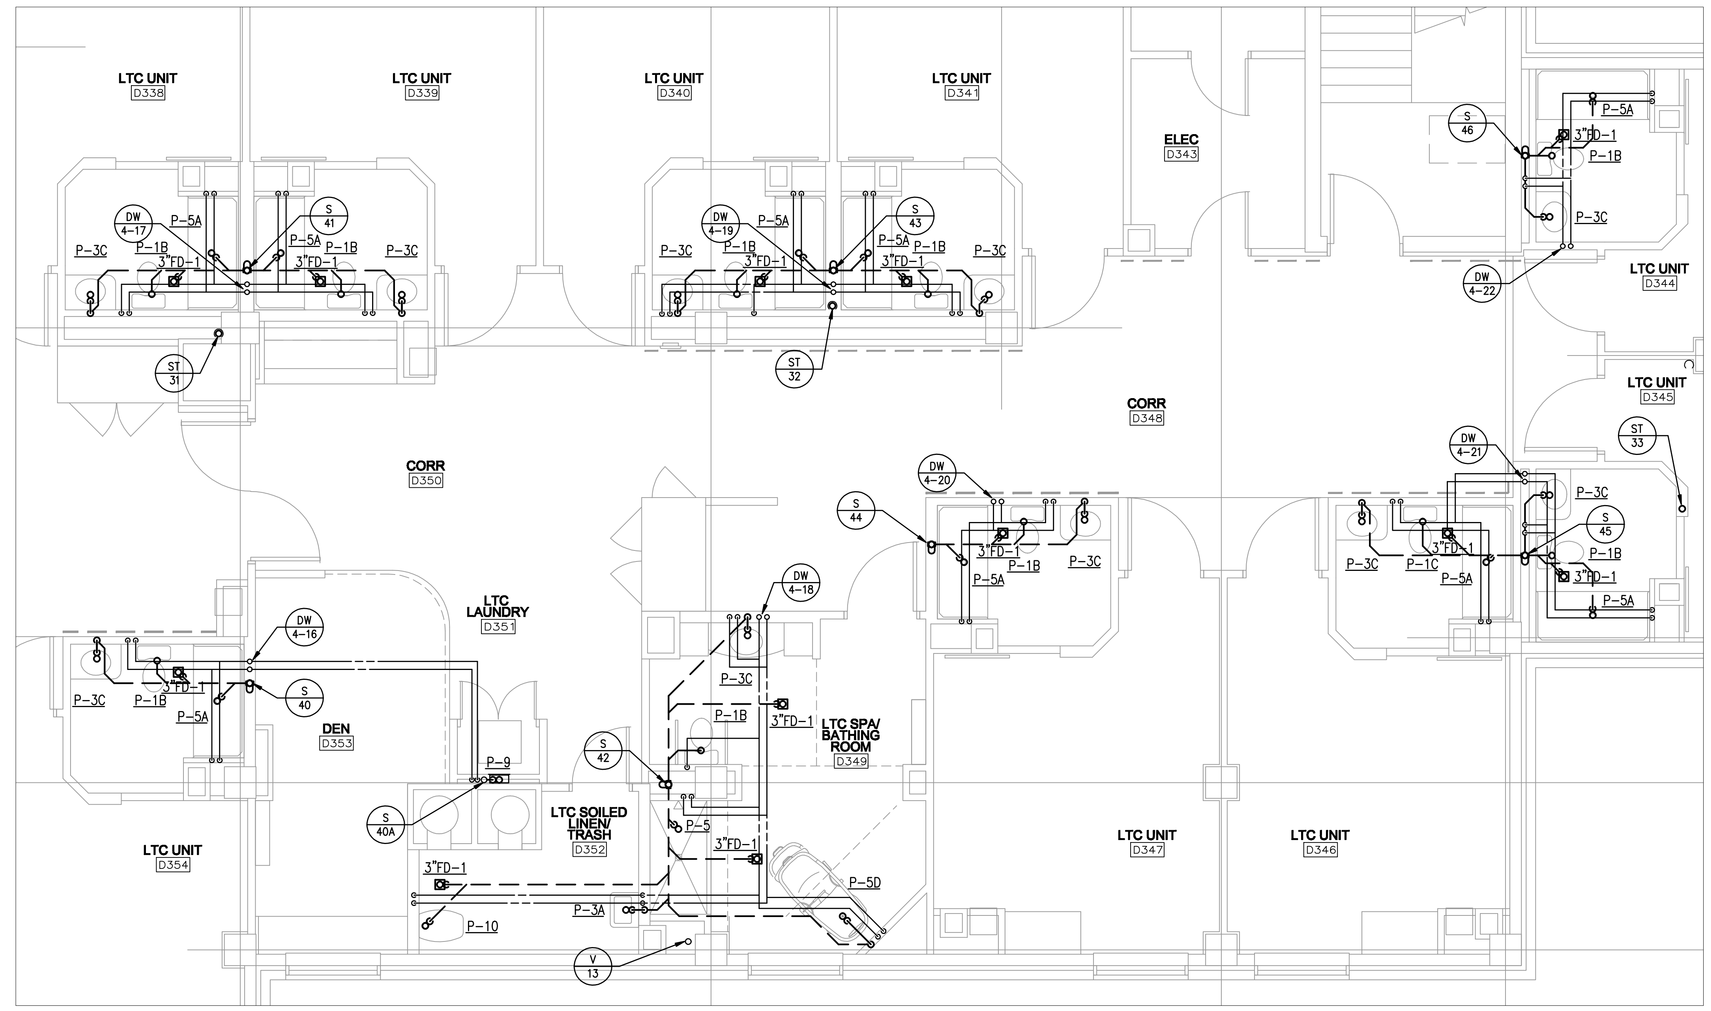

6 P405 P135 ENLARGED THIRD FLOOR PLAN 1/4"=1'-0"

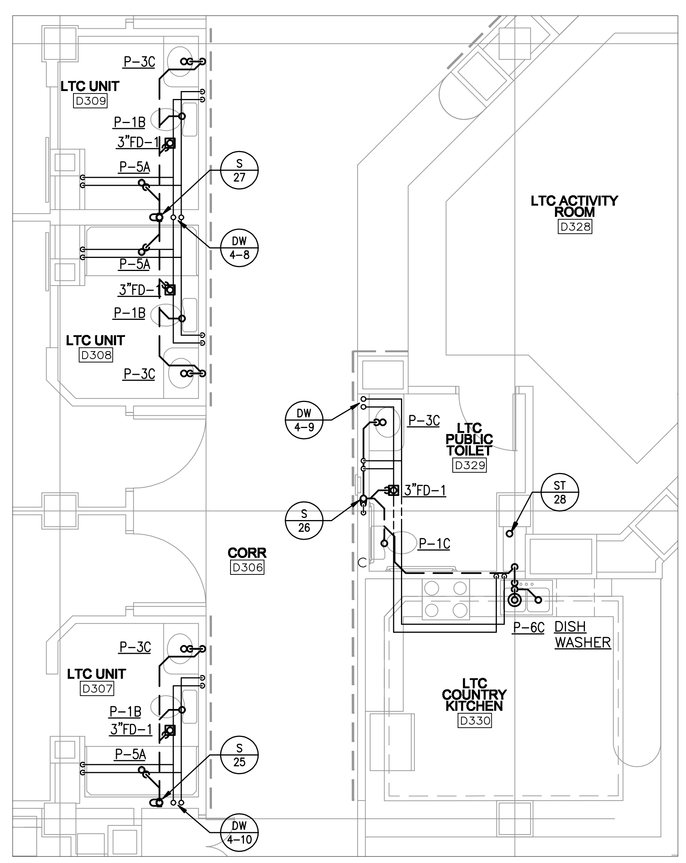

8 P405 P135 ENLARGED THIRD FLOOR PLAN 1/4"=1'-0"

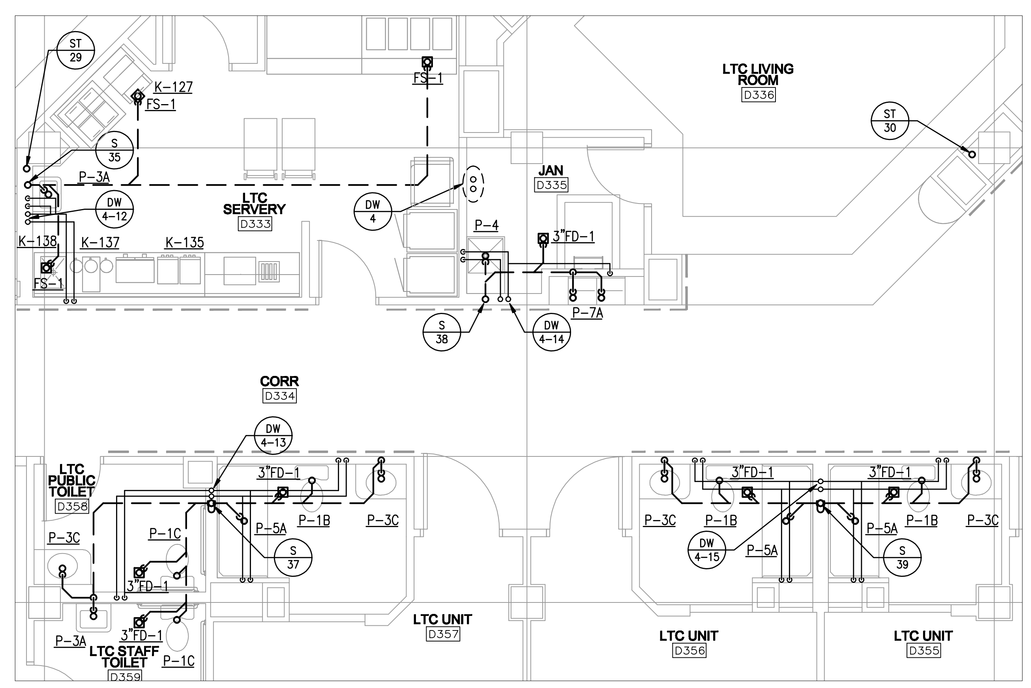

7 P405 P135 ENLARGED THIRD FLOOR PLAN 1/4"=1'-0"

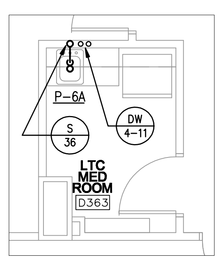

10 P405 P135 ENLARGED THIRD FLOOR PLAN 1/4"=1'-0"

PROPERTY OF THE UNITED STATES GOVERNMENT – FOR OFFICIAL USE ONLY. Do not remove this notice. Properly destroy documents when no longer needed.

GSA
GENERAL SERVICES ADMINISTRATION
77 FORSYTH STREET
SUITE 600
ATLANTA, GA 30303
TEL: (404)331-3200

AFRH The Premier Retirement Community for America's Veterans
JACOBS
PROJECT MANAGEMENT CONSULTANT TO THE GENERAL SERVICES ADMINISTRATION

YATES CONSTRUCTION

SFCS Architecture Engineering Planning Interiors

URS
URS CORPORATION
2020 K ST, NW
SUITE 300
WASHINGTON D.C. 20006

ISSUED FOR CONSTRUCTION

CERTIFICATIONS

MICHAEL C. WOOD REGISTERED PROFESSIONAL ENGINEER STATE OF MISSISSIPPI

KEY PLAN

REVISION NOTES

MARK	DATE	DESCRIPTION
3	09/08/08	ISSUED FOR CONSTRUCTION

DRAWING SCALE: 0 2 4 8 — 1/4" = 1'-0"

CONTRACTORS

A/E CON. NO.	GS-04P-07-EX-C-0099
A/E TASK NO.	
CONS. CONTR.	
CONS. WORK	
PRIME A/E	
SUB A/E	
CONSTR. CON.	

BUILDING

NAME	ARMED FORCES RETIREMENT HOME
STREET	1800 BEACH DRIVE
CITY/ST./ZIP	GULFPORT, MS 39507
BUILDING NO.	
OTHER BUILDING NOs.	
FACILITY CODE	

PROJECT

PROJECT TITLE	ARMED FORCES RETIREMENT HOME GULFPORT, MISSISSIPPI
PROJECT DESCRIPTION	NEW CONSTRUCTION
PROJECT NO.	31942982
GSA PM	STEVEN SMITH
SUBMISSION	ISSUED FOR CONSTRUCTION
SUB. DATE	09/08/2008

DRAWING

DRAWING TITLE	ENLARGED FLOOR PLANS
FILE NAME	P-405-N0095730.DWG
FLOOR NO.	THIRD FLOOR
DRAWN BY	INR DATE DRAFTED:
CHECKED BY	DP/PE SHEET SIZE: 34 X 44
DRAWING NO.	P 4 05 — DISCIPLINE SHEET TYPE SEQUENCE; SHEET OF –

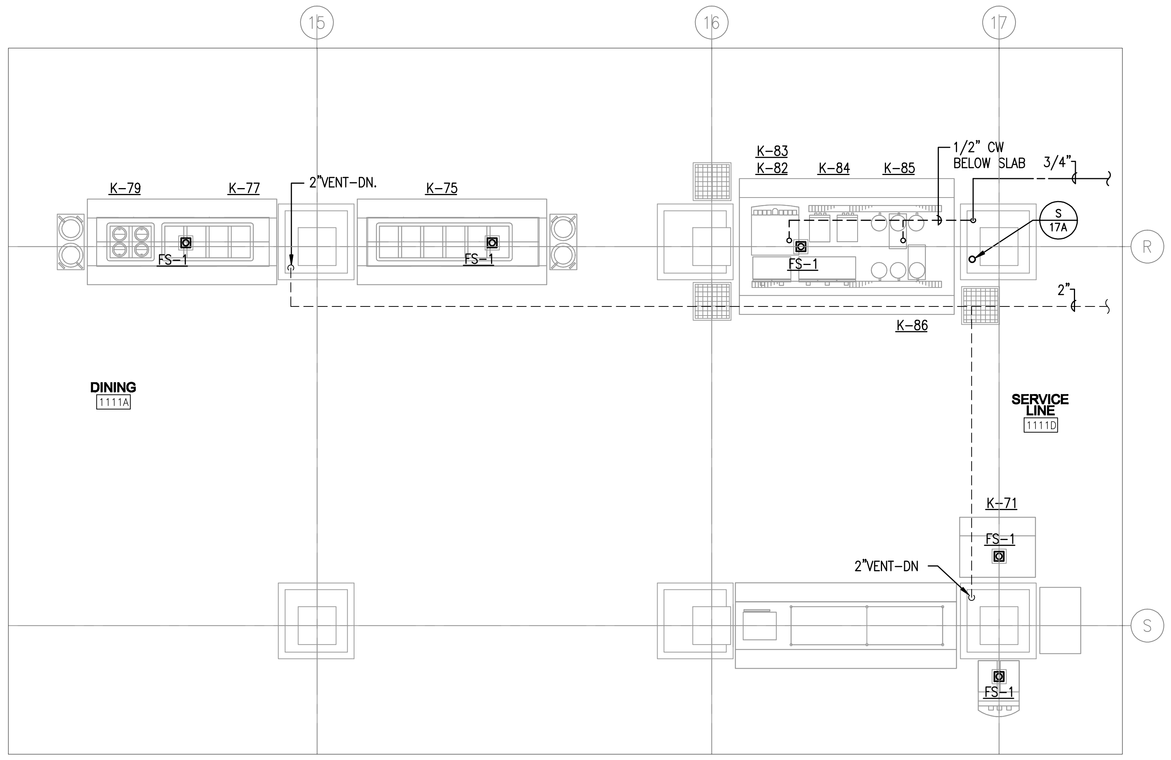

21 P406|P114 ENLARGED FIRST FLOOR PLAN
1/4"=1'-0"

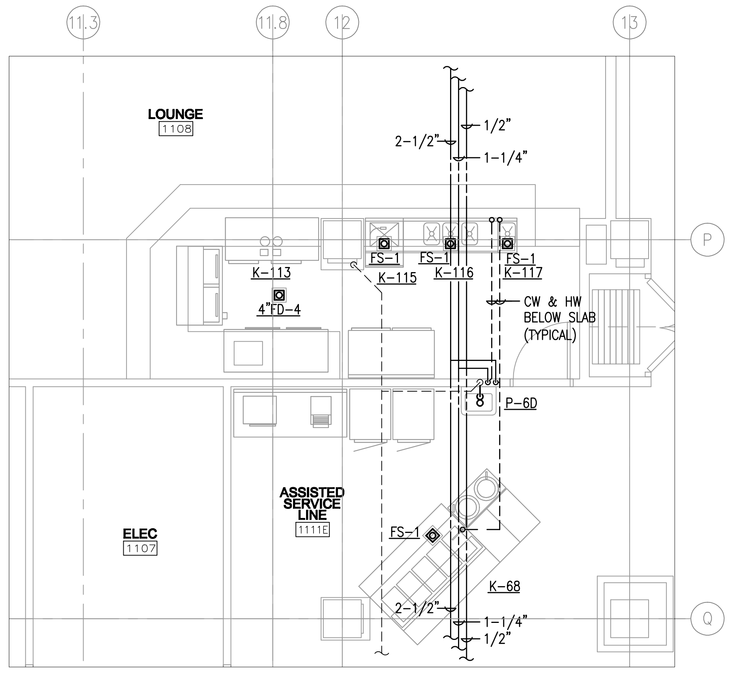

18 P406|P112 ENLARGED FIRST FLOOR PLAN
1/4"=1'-0"

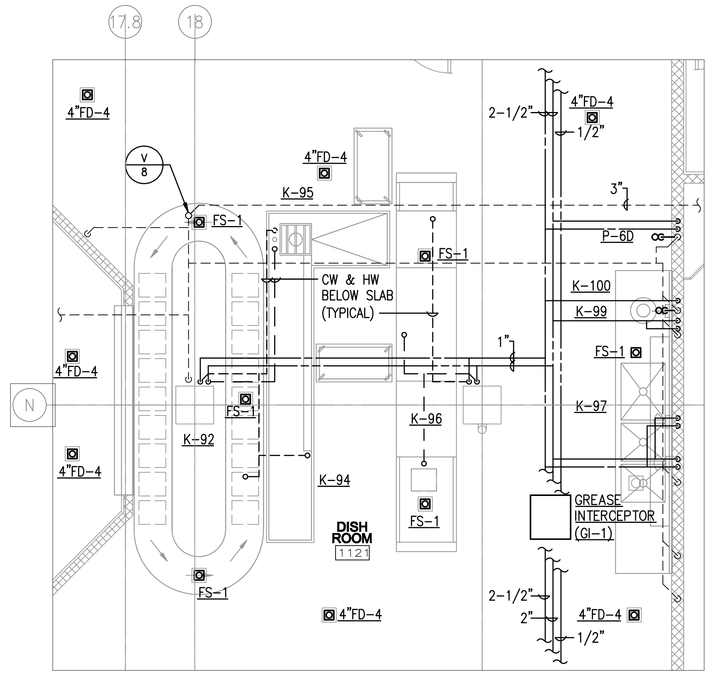

19 P406|P113 19 P406|P114 ENLARGED FIRST FLOOR PLAN
1/4"=1'-0"

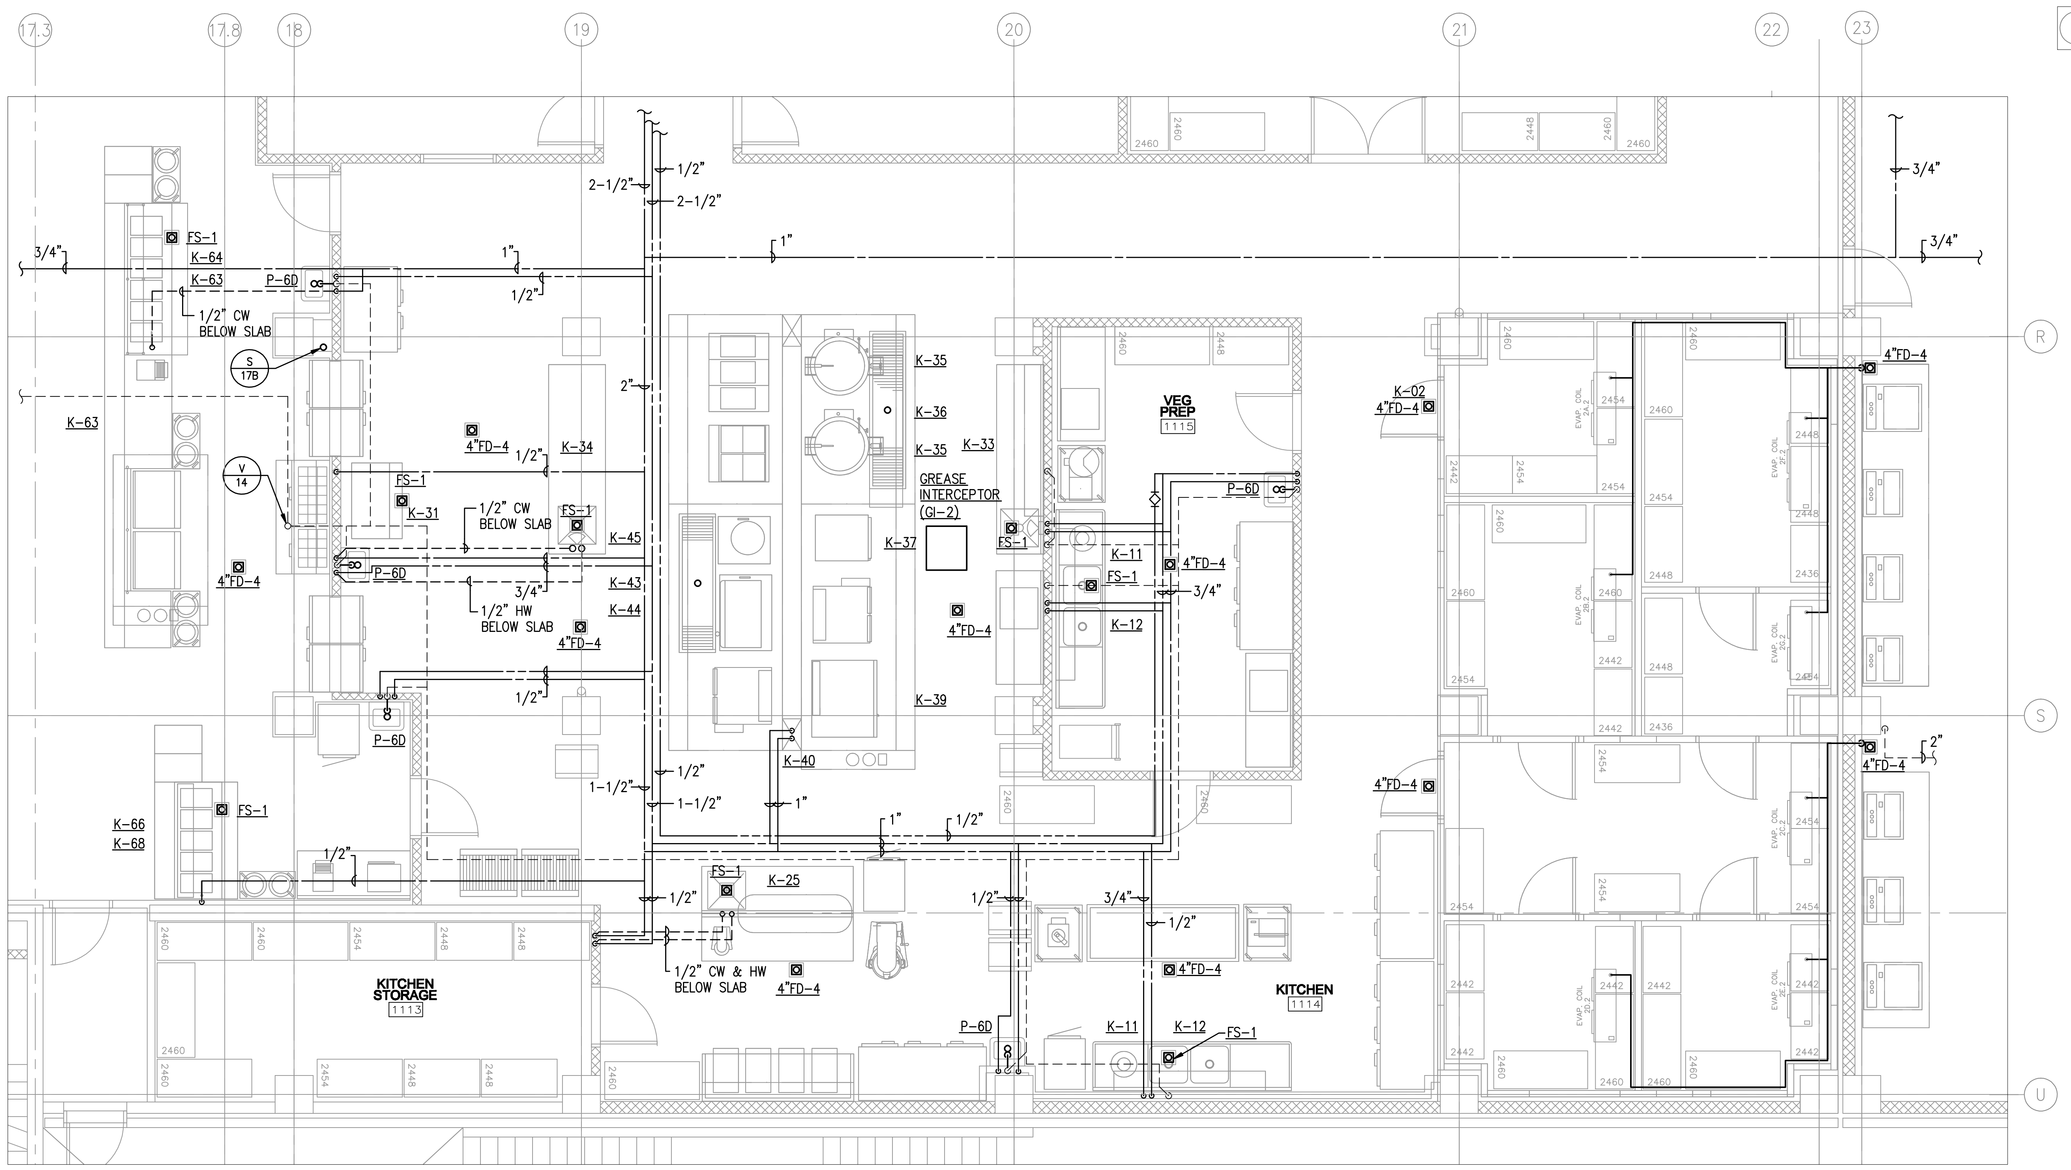

22 P406|P114 ENLARGED FIRST FLOOR PLAN
1/4"=1'-0"

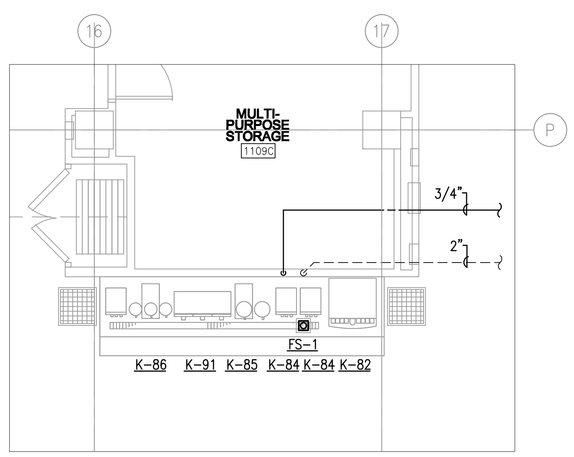

20 P406|P114 ENLARGED FIRST FLOOR PLAN
1/4"=1'-0"

PROPERTY OF THE UNITED STATES GOVERNMENT – FOR OFFICIAL USE ONLY. Do not remove this notice. Properly destroy documents when no longer needed.

GSA
GENERAL SERVICES ADMINISTRATION
77 FORSYTH STREET
SUITE 600
ATLANTA, GA 30303
TEL: (404)331-3200

AFRH The Premier Retirement Community for America's Veterans

JACOBS
PROJECT MANAGEMENT CONSULTANT TO THE GENERAL SERVICES ADMINISTRATION

YATES CONSTRUCTION

SFCS Architecture Engineering Planning Interiors

URS
URS CORPORATION
2020 K ST, NW
SUITE 300
WASHINGTON D.C. 20006

ISSUED FOR CONSTRUCTION

CERTIFICATIONS

KEY PLAN

REVISION NOTES

MARK	DATE	DESCRIPTION
A	09/08/08	ISSUED FOR CONSTRUCTION

GRAPHIC SCALE
0 2 4 8
1/4" = 1'-0"

A/E CON. NO.	GS-04P-07-EX-C-0099
A/E TASK NO.	
CONS. CONTR.	
CONS. WORK	
PRIME A/E	
SUB A/E	
CONSTR. CON.	
NAME	ARMED FORCES RETIREMENT HOME
STREET	1800 BEACH DRIVE
CITY/ST./ZIP	GULFPORT, MS 39507
BUILDING NO.	
OTHER BUILDING NOs.	
FACILITY CODE	
PROJECT TITLE	ARMED FORCES RETIREMENT HOME GULFPORT, MISSISSIPPI
PROJECT DESCRIPTION	NEW CONSTRUCTION
PROJECT NO.	31942982
GSA PM	STEVEN SMITH
SUBMISSION	ISSUED FOR CONSTRUCTION
SUB. DATE	09/08/2008
DRAWING TITLE	ENLARGED FLOOR PLAN KITCHEN
FILE NAME	P-406-N0095730.DWG
FLOOR NO.	FIRST FLOOR
DRAWN BY	REB DATE DRAFTED:
CHECKED BY	DP/PE SHEET SIZE: 34 X 44
DRAWING NO.	P 4 06 (DISCIPLINE SHEET TYPE SEQUENCE)
	SHEET OF –

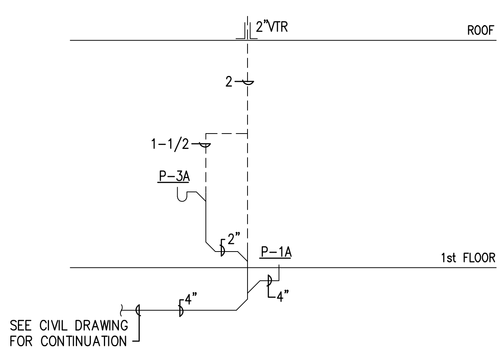

SANITARY RISER DIAGRAM
NOT TO SCALE

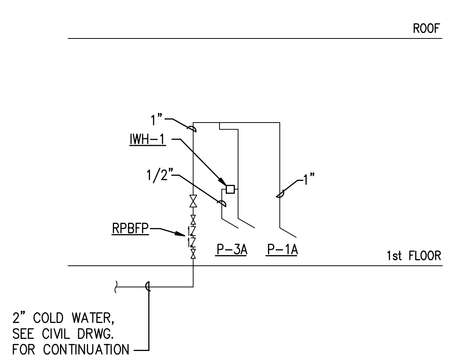

WATER RISER DIAGRAM
NOT TO SCALE

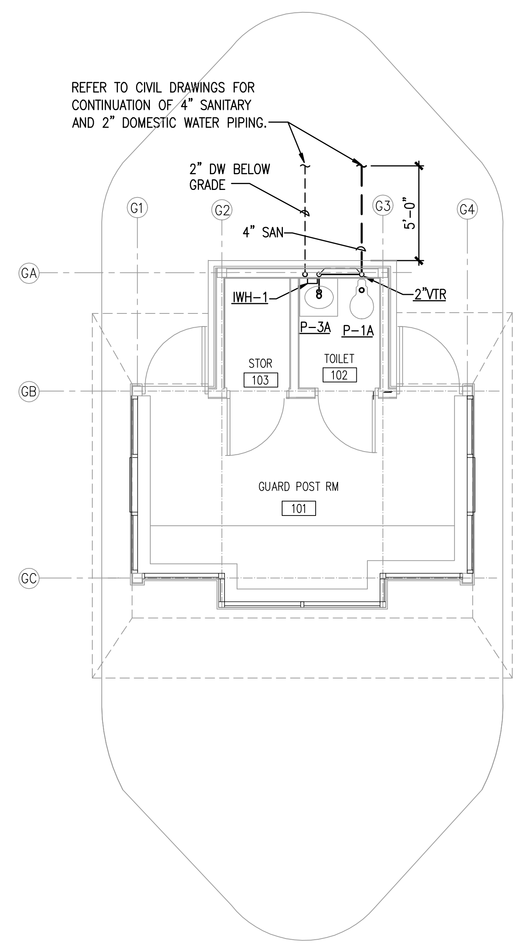

1 P407 P407 ENLARGED FIRST FLOOR PLAN
1/4"=1'-0"

GSA
GENERAL SERVICES ADMINISTRATION
77 FORSYTH STREET
SUITE 600
ATLANTA, GA 30303
TEL: (404)331-3200

AFRH The Premier Retirement Community for America's Veterans
JACOBS
PROJECT MANAGEMENT CONSULTANT TO
THE GENERAL SERVICES ADMINISTRATION

YATES CONSTRUCTION

SFCS Architecture Engineering Planning Interiors

URS
URS CORPORATION
2020 K ST, NW
SUITE 300
WASHINGTON D.C. 20006

ISSUED FOR CONSTRUCTION

CERTIFICATIONS

KEY PLAN

REVISION NOTES

MARK	DATE	DESCRIPTION
1	09/08/08	ISSUED FOR CONSTRUCTION

GRAPHIC SCALE

CONTRACTORS

A/E CON. NO.	GS-04P-07-EX-C-0099
A/E TASK NO.	
CONS. CONTR.	
CONS. WORK	
PRIME A/E	
SUB A/E	
CONSTR. CON.	

BUILDING

NAME	ARMED FORCES RETIREMENT HOME
STREET	1800 BEACH DRIVE
CITY/ST./ZIP	GULFPORT, MS 39507
BUILDING NO.	
OTHER BUILDING NOs.	
FACILITY CODE	

PROJECT

PROJECT TITLE	ARMED FORCES RETIREMENT HOME GULFPORT, MISSISSIPPI
PROJECT DESCRIPTION	NEW CONSTRUCTION
PROJECT NO.	31942982
GSA PM	STEVEN SMITH
SUBMISSION	ISSUED FOR CONSTRUCTION
SUB. DATE	09/08/2008

DRAWING

DRAWING TITLE	ENLARGED FLOOR PLANS
FILE NAME	P-407-N0095730.DWG
FLOOR NO.	-
DRAWN BY	REB DATE DRAFTED:
CHECKED BY	DP/PE SHEET SIZE: 34 X 44
DRAWING NO.	P 4 07 (DISCIPLINE SHEET TYPE SEQUENCE) SHEET OF -

PROPERTY OF THE UNITED STATES GOVERNMENT - FOR OFFICIAL USE ONLY. Do not remove this notice. Properly destroy documents when no longer needed.

KITCHEN SCHEDULE

MARK	TYPE OF FIXTURE	PIPE SIZES (INCHES)						REMARKS
		IW	W	V	CW	HW	G	
K-01	COLD STORAGE ASSEMBLY	1	–	–	–	–	–	TO FLOOR DRAIN
K-11	DISPOSER	–	2	–	1/2	–	–	–
K-12	2-COMPARTMENT SINK	2	–	–	1/2	1/2	–	TO FLOOR SINK
K-14	HAND SINK	–	1-1/2	1-1/2	1/2	1/2	–	SEE PLUMB. SCHEDULE (P-6D)
K-25	WORKTABLE WITH SINK	1-1/2	–	–	1/2	1/2	–	TO FLOOR SINK
K-31	ICE MACHINE CUBER	3/4	–	–	1/2	–	–	TO FLOOR SINK
K-33	WORKTABLE WITH SINK	1-1/2	–	–	1/2	1/2	–	TO FLOOR SINK
K-34	WORKTABLE WITH SINK	1-1/2	–	–	1/2	1/2	–	TO FLOOR SINK
K-35	40-GALLON KETTLE	–	–	1-1/2	1/2	1/2	–	TO FLOOR TROUGH
K-36	FLOOR TROUGH	–	3	–	–	–	–	–
K-37	STEAMER	2	–	–	(2)3/4	–	–	TO FLOOR SINK
K-39	COMBI-OVEN	2	–	–	(2)3/4	–	–	TO FLOOR SINK
K-40	S/S UTILITY CHASE	1/2	–	–	3/4	3/4	–	–
K-43	FLOOR TROUGH	–	3	–	–	–	–	–
K-44	40-GALLON SKILLET	–	–	–	1/2	1/2	–	TO FLOOR TROUGH
K-45	TABLE TOP SKILLET	–	–	–	1/2	1/2	–	TO FLOOR TROUGH
K-63	SERVING COUNTER ASSEMBLY	Y	–	–	1/2			TO FLOOR SINK
K-64	6-COMPARTMENT HOT FOOD WELL	Y	–	–	–	–	–	TO FLOOR SINK
K-66	5-COMPARTMENT HOT FOOD WELL	Y	–	–	–	–	–	TO FLOOR SINK
K-68	SERVING COUNTER ASSEMBLY	Y	–	–	1/2			TO FLOOR SINK
K-71	DISPLAY REFRIGERATOR	Y	–	–	–	–	–	TO FLOOR SINK
K-75	REFRIGERATED FOOD PAN	Y	–	–	–	–	–	TO FLOOR SINK
K-77	REFRIGERATED FOOD PAN	Y	–	–	–	–	–	TO FLOOR SINK
K-79	HOT WELLS, SOUP	Y	–	–	–	–	–	TO FLOOR SINK
K-82	ICE AND BEVERAGE DISPENSER	–	–	–	1/2	–	–	–
K-83	SERVING COUNTER ASSEMBLY	Y	–	–	–	–	–	TO FLOOR SINK
K-84	JUICE DISPENSERS	–	–	–	1/2	–	–	–
K-85	TEA BREWER/DISPENSERS	–	–	–	1/2	–	–	–
K-86	COFFEE BREWER/DISPENSERS	–	–	–	1/2	–	–	–
K-91	SERVING COUNTER ASSEMBLY	Y	–	–	1/2	–	–	TO FLOOR SINK
K-92	SOILED TRAY CONVEYOR	Y	–	–	1/2	1/2	–	TO FLOOR SINK
K-94	SOILED DISHTABLE	Y	–	–	1/2	–	–	–
K-95	DISPOSER	–	3	–	3/4	–	–	–
K-96	DISHWASHER	2	–	–	1	1	–	TO FLOOR SINK
K-97	POWER-SOAK SINK	2	–	–	(2)3/4	(2)3/4	–	TO FLOOR SINK
K-99	DISPOSER	–	3	–	3/4	–	–	–
K-100	PRE-RINSE UNIT, SPLASH MOUNT	–	–	–	1/2	1/2	–	–
K-113	DRAFT BEER REFRIGERATOR	Y	–	–	–	–	–	TO FLOOR DRIAN
K-115	ICE CHEST	Y	–	–	–	–	–	TO FLOOR SINK
K-116	3-COMPARTMENT BAR SINK	Y	–	–	1/2	1/2	–	TO FLOOR SINK
K-117	UNDERBAR HAND SINK	Y	–	–	1/2	1/2	–	TO FLOOR SINK
K-127	ICE MACHINE	Y	–	–	1/2	–	–	TO FLOOR SINK
K-135	BEVERAGE DISPENSER	–	–	–	1/2	–	–	–
K-137	COFFEE BREWER/DISPENSERS	–	–	–	1/2	–	–	–
K-139	HAND SINK	–	1-1/2	1-1/2	1/2	1/2	–	–

GREASE INTERCEPTOR SCHEDULE

TAG	LOCATION	FLOW RATE GPM	GREASE CAPACITY LBS.	PIPE SIZE IN.	LENGTH IN.	WIDTH IN.	DEPTH (W/O EXTENSION) IN.	REMARKS (PROTOTYPE)
GI-1	KITCHEN	50	100	4	27-7/8	25-1/2	27-3/8	JOSAM TYPE 60108H-EXT, MOUNTED FLUSH WITH FLOOR
GI-2	KITCHEN	50	100	4	27-7/8	25-1/2	27-3/8	JOSAM TYPE 60108H-EXT, MOUNTED FLUSH WITH FLOOR

PLUMBING FIXTURES SCHEDULE

MARK	TYPE OF FIXTURE	PIPE SIZES (INCHES)				REMARKS
		W	V	CW	HW	
P-1	WATER CLOSET	4	2	1	--	FM, FV
P-1A	WATER CLOSET	4	2	1	--	FM, FV, HP
P-1B	WATER CLOSET	4	2	1/2	--	FM, FT
P-1C	WATER CLOSET	4	2	1/2	--	FM, FT, HP
P-2	URINAL	2	1-1/2	3/4	--	WH, FV
P-2A	URINAL	2	1-1/2	3/4	--	WH, FV, HP
P-3	LAVATORY	2	1-1/2	1/2	1/2	REFER TO DIVISION 06650 SPECIFICATIONS
P-3A	LAVATORY	2	1-1/2	1/2	1/2	WH, HP
P-3B	LAVATORY	2	1-1/2	1/2	1/2	WH, HP
P-3C	LAVATORY	2	1-1/2	1/2	1/2	REFER TO DIVISION 06650 SPECIFICATIONS
P-3D	LAVATORY	2	1-1/2	1/2	1/2	CT, HP
P-3E	SHAMPOO BOWL	3	1-1/2	1/2	1/2	WH, HAIR TRAP
P-4	MOP SINK	3	1-1/2	1/2	1/2	
P-5	SHOWER	2	1-1/2	1/2	1/2	–
P-5A	SHOWER	2	1-1/2	1/2	1/2	HP
P-5B	SHOWER	2	1-1/2	1/2	1/2	–
P-5C	SHOWER	2	1-1/2	1/2	1/2	HP
P-5D	BATHTUB	2	1-1/2	1/2	1/2	HP
P-6	SINK	1-1/2	1-1/2	1/2	1/2	REFER TO DIVISION 06650 SPECIFICATIONS
P-6A	SINK	1-1/2	1-1/2	1/2	1/2	CT
P-6B	SINK	1-1/2	1-1/2	1/2	1/2	CT
P-6C	SINK	1-1/2	1-1/2	1/2	1/2	REFER TO DIVISION 06650 SPECIFICATIONS
P-6D	SINK	1-1/2	1-1/2	1/2	1/2	WH
P-7	ELECTRIC WATER COOLER	1-1/2	1-1/2	1/2	--	WH
P-7A	ELECTRIC WATER COOLER (BI-LEVEL)	1-1/2	1-1/2	1/2	--	WH
P-8	LAUNDRY TUB	2	1-1/2	1/2	1/2	–
P-9	GRAY BOX (LAUNDRY)	2	1-1/2	1/2	1/2	–
P-10	SINK	4	2	1-1/2	1/2	FV, FM, FD
P-11	GRAY BOX (ICE MAKER)	–	–	1/2	–	–
P-12	HOSE STATION	–	–	3/4	3/4	WALL MOUNTED, THERMOSTATIC MIXING VALVE, VACUUM BREAKER

NOTES:

1. ABBREVIATIONS: FV – FLUSH VALVE; FM – FLOOR MOUNTED; WH – WALL HUNG; CT – COUNTER TOP; HP – HANDICAPPED; FT – FLUSH TANK; SD – SIDE DISCHARGE; FD – FLOOR DISCHARGE
2. ALL PLUMBING FIXTURES IN SOVENT SYSTEM SHALL DISREGARD VENT SCHEDULE.

DOMESTIC WATER HEATER SCHEDULE

MARK	LOCATION	INCOMING WATER TEMP.°F	OUTGOING WATER TEMP.°F	RECOVERY RATE GPH	STORAGE CAPACITY GALS.	200°F BOILER WATER GPM	V/P/H	REMARKS (PROTOTYPE)
DWH-1	MECH. RM. 1523	40	140	2327	900	200	120/1/60	PVI 4400 P 900 A-QWD
DWH-2	MECH. RM. 1523	40	140	2327	900	200	120/1/60	PVI 4400 P 900 A-QWD

NOTE: 1. DWH-1 & 2 SHALL BE PROVIDED WITH EXPANSION TANK (ET-1 & ET-2), TANK VOLUME OF 53 GALS. WITH MAXIMUM ACCEPTABLE FACTOR OF 0.65. UNIT SHALL BE AMTROL THERMAL-X-TROL ST-80V-C OR EQUAL.

INSTANTANEOUS ELECTRIC WATER HEATER SCHEDULE

TAG	ELECTRIC			RECOVERY RATE		MANUFACTURER AND MODEL (BASIS OF DESIGN)	REMARKS
	KW	VOLT	PH	GAL/MIN (GPM)	TEMP. RISE (F°)		
IWH-1	4.1	208	1	0.5	56	EEMAX MODEL SP4208	GUARD SHACK LAVATORY

WATER HAMMER ARRESTOR SCHEDULE

P.D.I. SYMBOLS	A	B	C	D	E	F	REMARKS (PROTOTYPE)
FIXTURE UNIT	1 – 11	12 – 32	33 – 60	61 – 113	114 – 154	155 – 330	

PUMP SCHEDULE

MARK	SYSTEM	CAPACITY GPM	PSI	TDH	MOTOR		ELEC. DATA	REMARKS (PROTOTYPE)
					HP	RPM		
BP-1	BOOSTER PUMP	250	---	170	20	3600	480/3/60	TIGERFLOW SERIES ES-3000-VFD (TRIPLEX) MODEL # TBX-20PC-A1-S6-VFD PACKAGE VARIABLE SPEED BOOSTER SYSTEM
BP-2	BOOSTER PUMP	250	---	170	20	3600	480/3/60	
BP-3	BOOSTER PUMP	250	---	170	20	3600	480/3/60	
SP-1	SUMP PUMP	10	---	20	0.5	1750	460/3/60	WEIL MODEL 1422
SP-2	SUMP PUMP	10	---	20	0.5	1750	460/3/60	WEIL MODEL 1422
SP-3	SUMP PUMP	10	---	20	0.5	1750	460/3/60	WEIL MODEL 1422
SP-4	SUMP PUMP	10	---	20	0.5	1750	460/3/60	WEIL MODEL 1422
SP-5	SUMP PUMP	10	---	20	0.5	1750	460/3/60	WEIL MODEL 1422
SP-6	SUMP PUMP	10	---	20	0.5	1750	460/3/60	WEIL MODEL 1422
CP-1	CIRCULATING PUMP	5	---	---	125 W	---	120/1/60	
CP-2	CIRCULATING PUMP	10	---	---	125 W	---	120/1/60	
CP-3	CIRCULATING PUMP	20	---	---	125 W	---	120/1/60	

NOTE: 1. TRIPLEX BOOSTER PUMP SHALL COME WITH EXPANSION TANK (BLADDER TYPE) MODEL TF 185, WITH WORKING PRESSURE OF 200 PSI.

PROPERTY OF THE UNITED STATES GOVERNMENT – FOR OFFICIAL USE ONLY. Do not remove this notice. Properly destroy documents when no longer needed.

GENERAL SERVICES ADMINISTRATION
77 FORSYTH STREET
SUITE 600
ATLANTA, GA 30303
TEL: (404)331-3200

JACOBS
PROJECT MANAGEMENT CONSULTANT TO THE GENERAL SERVICES ADMINISTRATION

YATES CONSTRUCTION

SFCS Architecture Engineering Planning Interiors

URS CORPORATION
2020 K ST, NW
SUITE 300
WASHINGTON D.C. 20006

ISSUED FOR CONSTRUCTION

CERTIFICATIONS

KEY PLAN

REVISION NOTES

MARK	DATE	DESCRIPTION
0	09/08/08	ISSUED FOR CONSTRUCTION

DRAWING SCALE

CONTRACTORS

A/E CON. NO.	GS-04P-07-EX-C-0099
A/E TASK NO.	
CONS. CONTR.	
CONS. WORK	
PRIME A/E	
SUB A/E	
CONSTR. CON.	

BUILDING

NAME	ARMED FORCES RETIREMENT HOME
STREET	1800 BEACH DRIVE
CITY/ST./ZIP	GULFPORT, MS 39507
BUILDING NO.	
OTHER BUILDING NOs.	
FACILITY CODE	

PROJECT

PROJECT TITLE	ARMED FORCES RETIREMENT HOME GULFPORT, MISSISSIPPI
PROJECT DESCRIPTION	NEW CONSTRUCTION
PROJECT NO.	31942982
GSA PM	STEVEN SMITH
SUBMISSION	ISSUED FOR CONSTRUCTION
SUB. DATE	09/08/2008

DRAWING

DRAWING TITLE	SCHEDULES
FILE NAME	P-601-N0095730.DWG
FLOOR NO.	–
DRAWN BY	INR DATE DRAFTED:
CHECKED BY	DP/PE SHEET SIZE: 34 X 44
DRAWING NO.	P 6 01
	DISCIPLINE SHEET TYPE SEQUENCE
	SHEET OF –

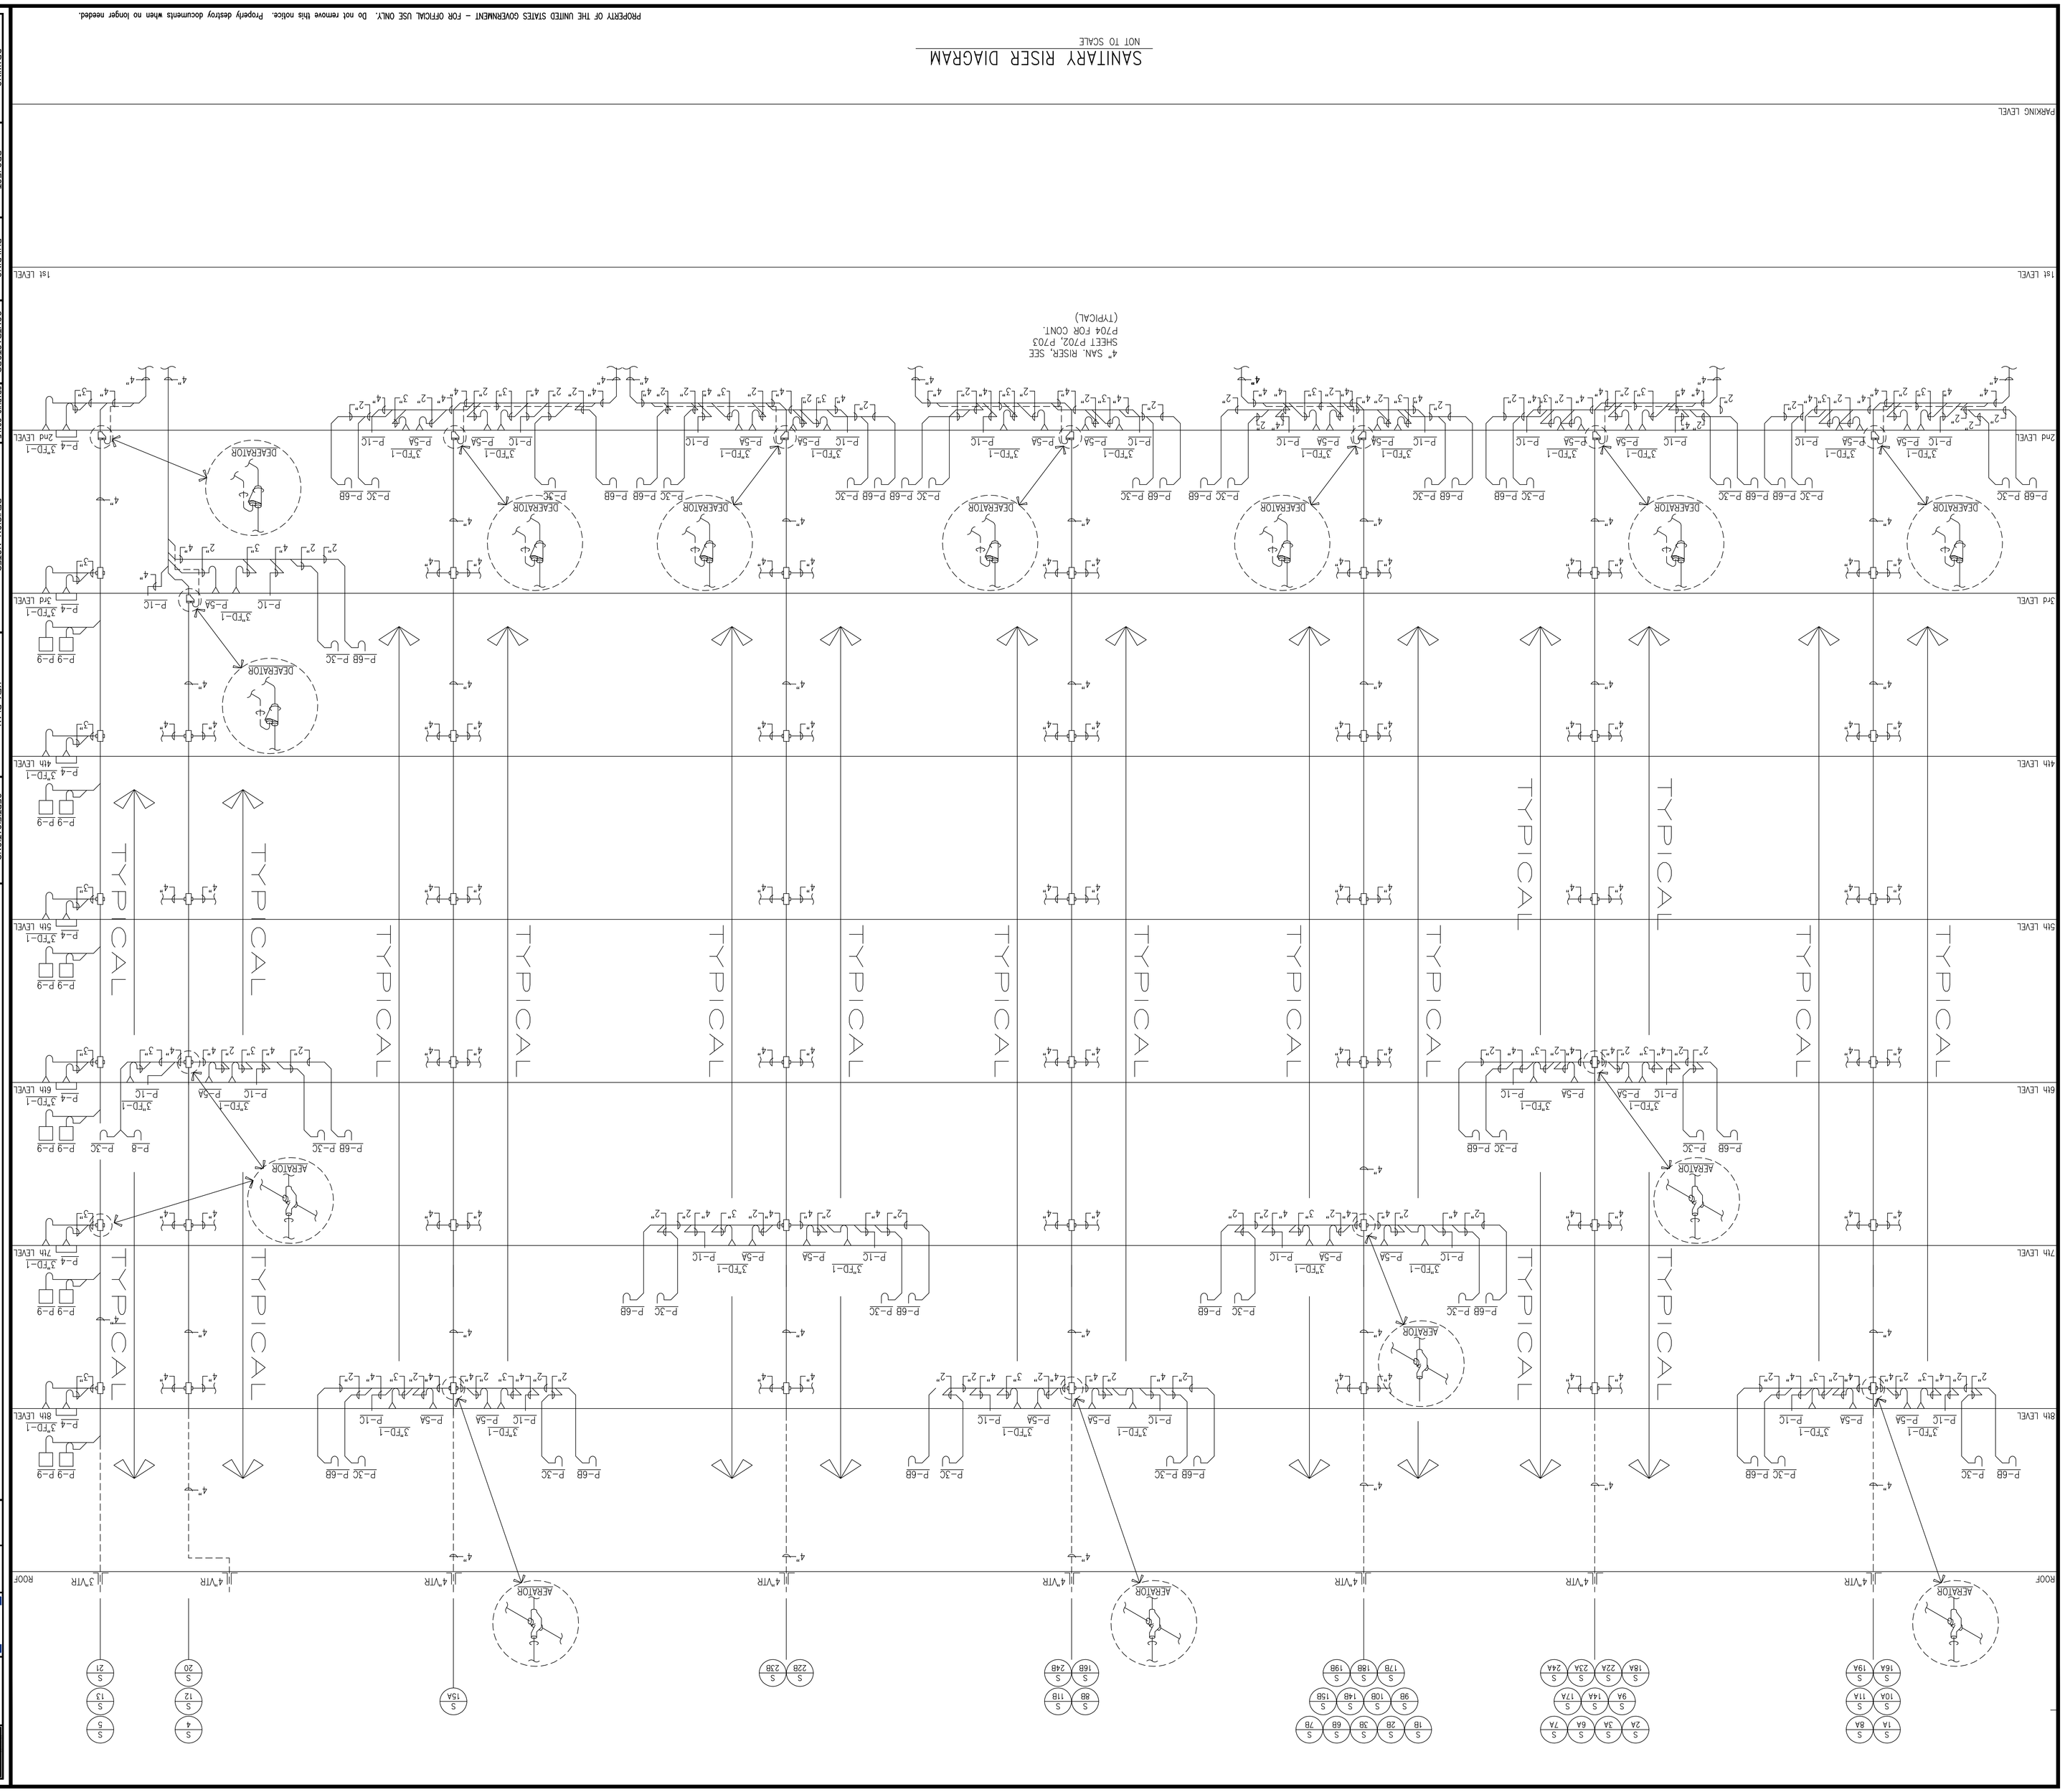

PROPERTY OF THE UNITED STATES GOVERNMENT – FOR OFFICIAL USE ONLY. Do not remove this notice. Properly destroy documents when no longer needed.

GENERAL SERVICES ADMINISTRATION
77 FORSYTH STREET
SUITE 600
ATLANTA, GA 30303
TEL: (404)331-3200

GSA

AFRH
The Premier Behavioral Healthcare Delivery Advocate in Transition

JE JACOBS
PROJECT MANAGEMENT CONSULTANT TO THE GENERAL SERVICES ADMINISTRATION

VATTES CONSTRUCTION

SFCS Architecture Engineering Planning Interiors

URS
URS CORPORATION
2020 K ST, NW
SUITE 300
WASHINGTON D.C. 20006

CERTIFICATIONS

MICHAEL C. MOORE
REGISTERED PROFESSIONAL ENGINEER
STATE OF MISSISSIPPI

ISSUED FOR CONSTRUCTION

KEY PLAN

MARK	DATE	DESCRIPTION
Δ1	09/08/08	ISSUED FOR CONSTRUCTION

REVISION NOTES

GRAPHIC SCALE

CONTRACTORS

A/E COW. NO.	05-04P-07-EX-C-0099
A/E TASK NO.	
CONS. CONTR.	
CONS. WORK	
SUB A/E	
PRIME A/E	
CONSTR. CON.	

BUILDINGS

NAME	ARMED FORCES RETIREMENT HOME
STREET	1600 BEACH DRIVE
CITY/ST/ZIP	GULFPORT, MS 39507
BUILDING NO.	
OTHER BUILDING NOS.	
FACILITY CODE	

PROJECT

PROJECT TITLE	ARMED FORCES RETIREMENT HOME GULFPORT, MISSISSIPPI
PROJECT DESCRIPTION	NEW CONSTRUCTION
PROJECT NO.	3194298Z
GSA PM	STEVEN SMITH
SUBMISSION	ISSUED FOR CONSTRUCTION
SUB. DATE	09/08/2008
DRAWING TITLE	SANITARY RISER DIAGRAMS
FILE NAME	P-701.DWG
FLOOR NO.	–
DRAWN BY	INR
CHECKED BY	DP/PE
DATE DRAFTED:	
SHEET SIZE: 34 X 44	

DRAWINGS

DRAWING NO. P 7 01

DISCIPLINE SHEET TYPE SEQUENCE

SHEET – OF –

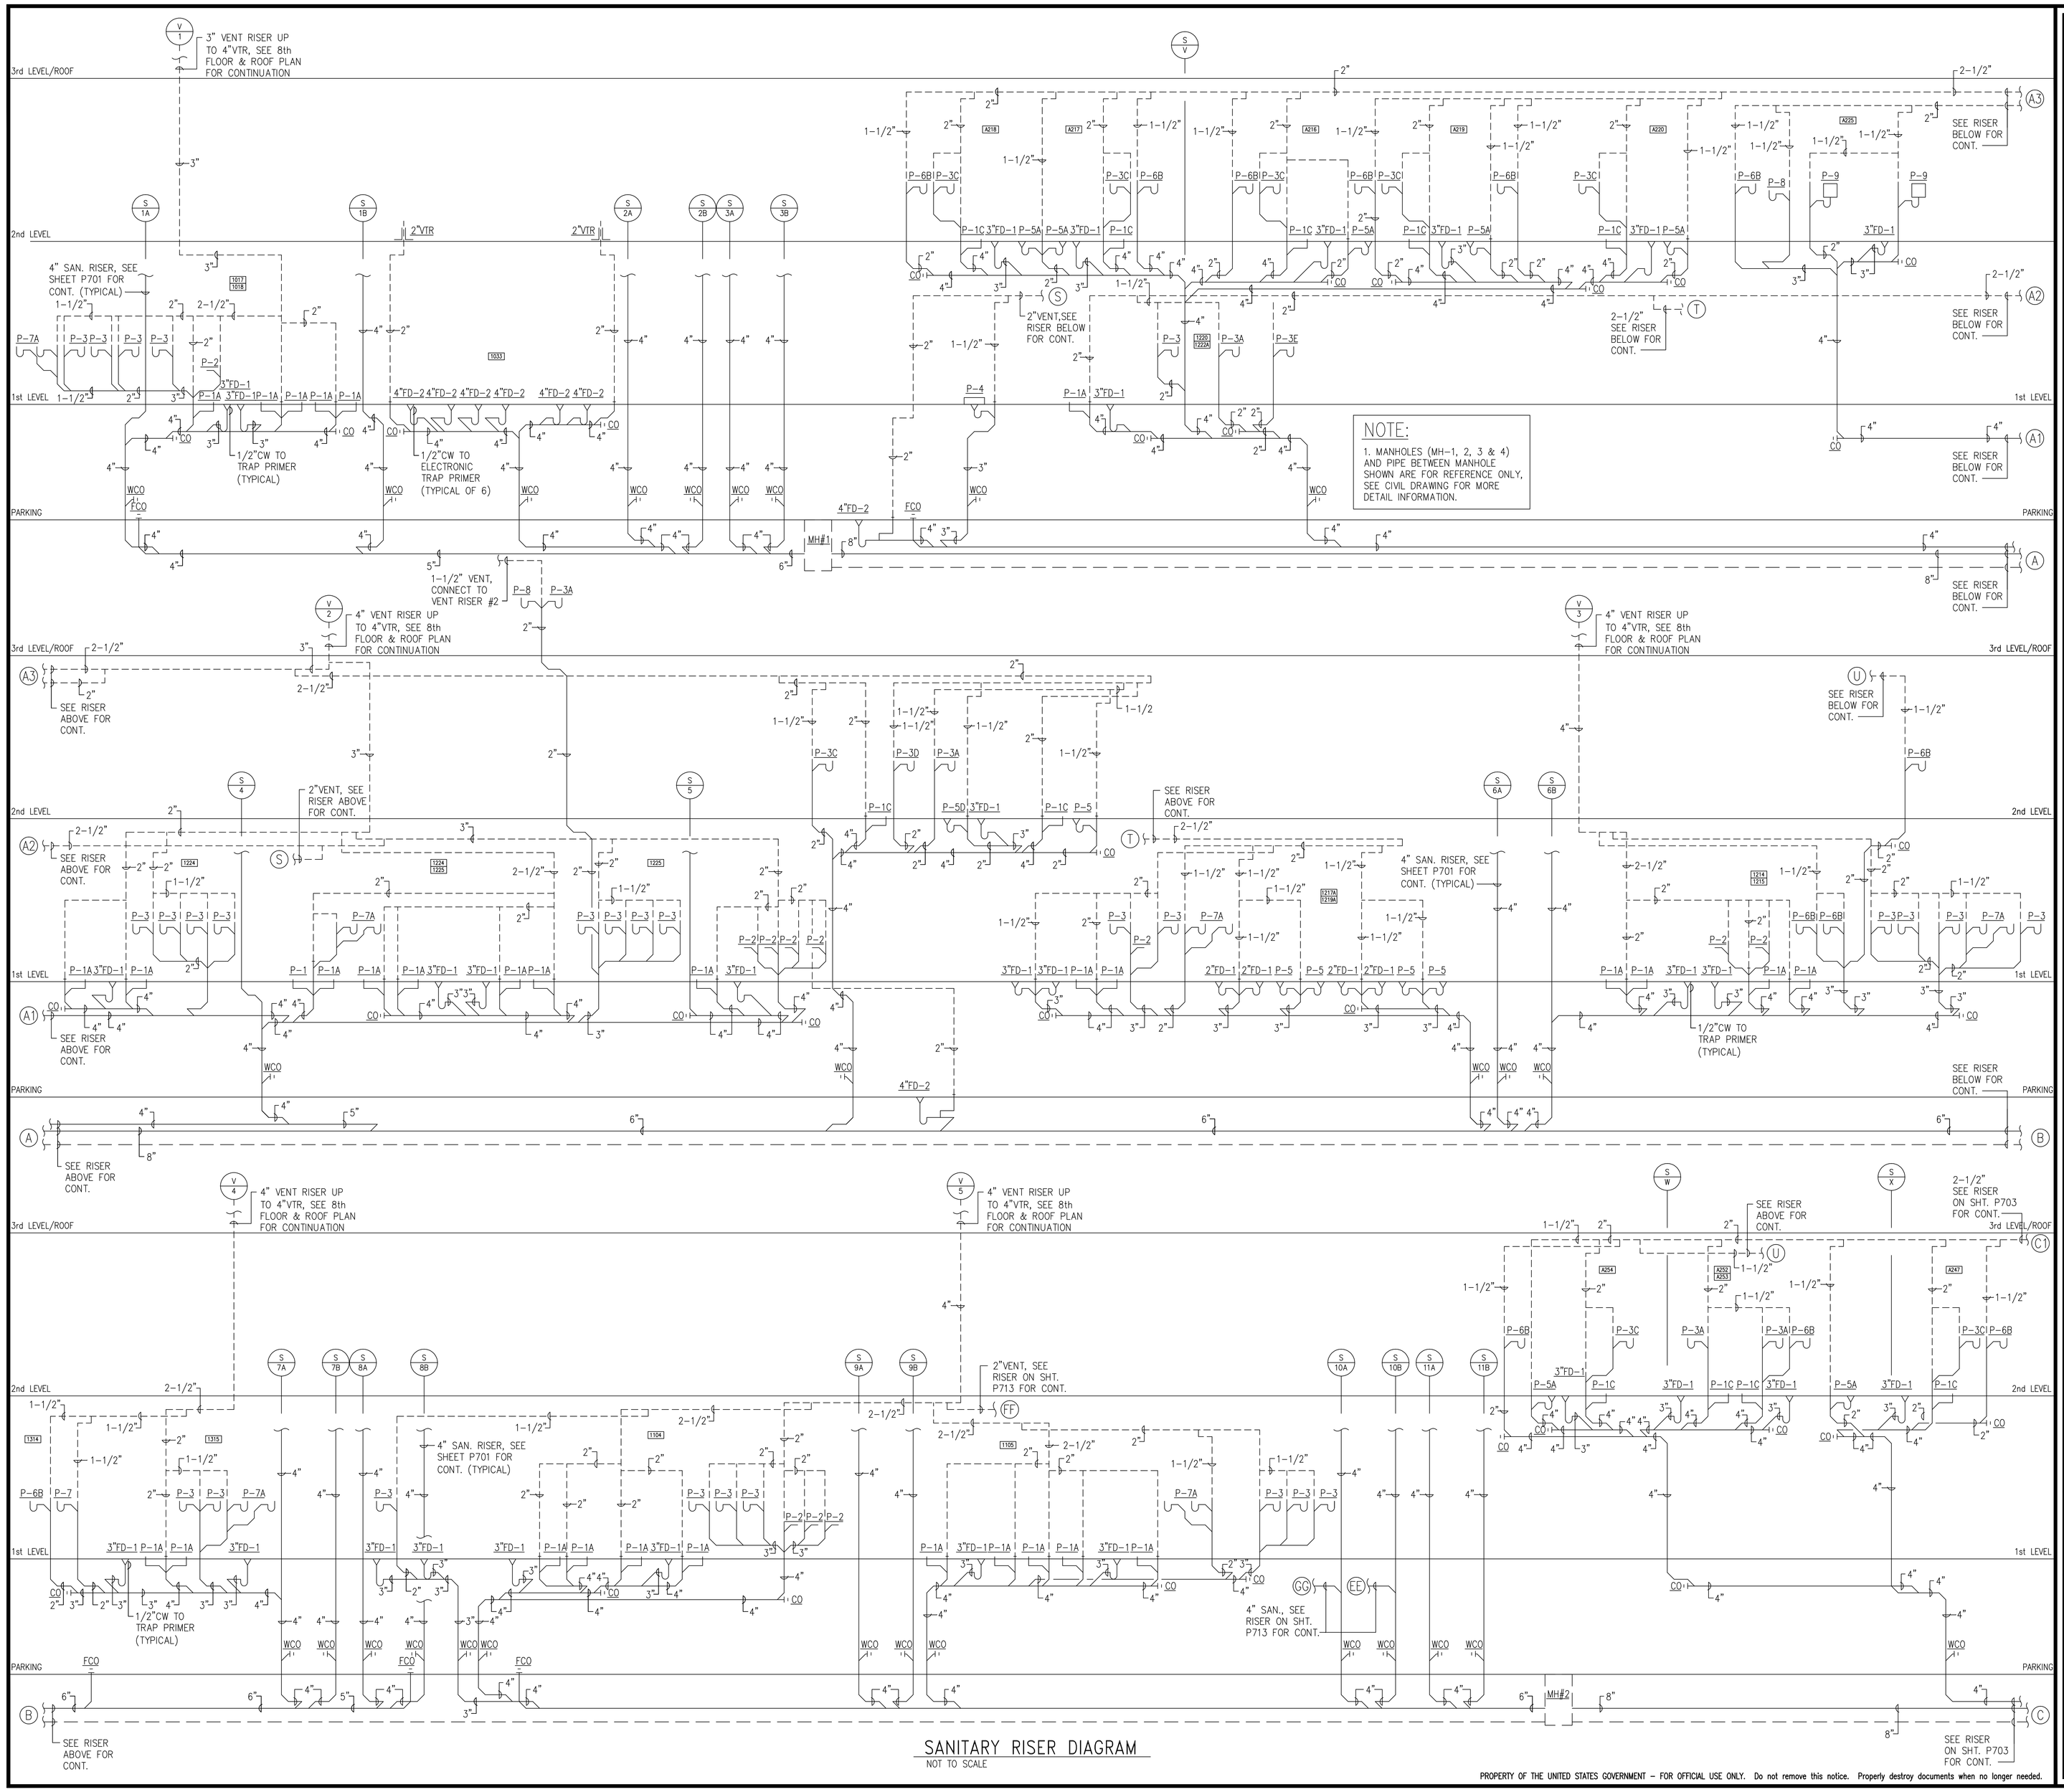

NOTE:

1. MANHOLES (MH-1, 2, 3 & 4) AND PIPE BETWEEN MANHOLE SHOWN ARE FOR REFERENCE ONLY, SEE CIVIL DRAWING FOR MORE DETAIL INFORMATION.

SANITARY RISER DIAGRAM

NOT TO SCALE

PROPERTY OF THE UNITED STATES GOVERNMENT – FOR OFFICIAL USE ONLY. Do not remove this notice. Properly destroy documents when no longer needed.

GENERAL SERVICES ADMINISTRATION
77 FORSYTH STREET
SUITE 600
ATLANTA, GA 30303
TEL: (404)331-3200

AFRH The Premier Retirement Community for America's Veterans

JACOBS
PROJECT MANAGEMENT CONSULTANT TO THE GENERAL SERVICES ADMINISTRATION

YATES CONSTRUCTION

SFCS Architecture Engineering Planning Interiors

URS CORPORATION
2020 K ST, NW
SUITE 300
WASHINGTON D.C. 20006

CERTIFICATIONS

KEY PLAN

REVISION NOTES

MARK	DATE	DESCRIPTION

GRAPHIC SCALE

CONTRACTORS

A/E CON. NO.	GS-04P-07-EX-C-0099
A/E TASK NO.	
CONS. CONTR.	
CONS. WORK	
PRIME A/E	
SUB A/E	
CONSTR. CON.	

BUILDING

NAME	ARMED FORCES RETIREMENT HOME
STREET	1800 BEACH DRIVE
CITY/ST./ZIP	GULFPORT, MS 39507
BUILDING NO.	
OTHER	
BUILDING NOs.	
FACILITY CODE	

PROJECT

PROJECT TITLE	ARMED FORCES RETIREMENT HOME GULFPORT, MISSISSIPPI
PROJECT DESCRIPTION	NEW CONSTRUCTION
PROJECT NO.	31942982
GSA PM	STEVEN SMITH
SUBMISSION	95% SUBMISSION
SUB. DATE	06/16/2008

DRAWING

DRAWING TITLE	SANITARY RISER DIAGRAMS
FILE NAME	P-702.DWG
FLOOR NO.	–
DRAWN BY	INR DATE DRAFTED:
CHECKED BY	DP/PE SHEET SIZE: 34 X 44
DRAWING NO.	P 7 02
	DISCIPLINE SHEET TYPE SEQUENCE
	SHEET OF –

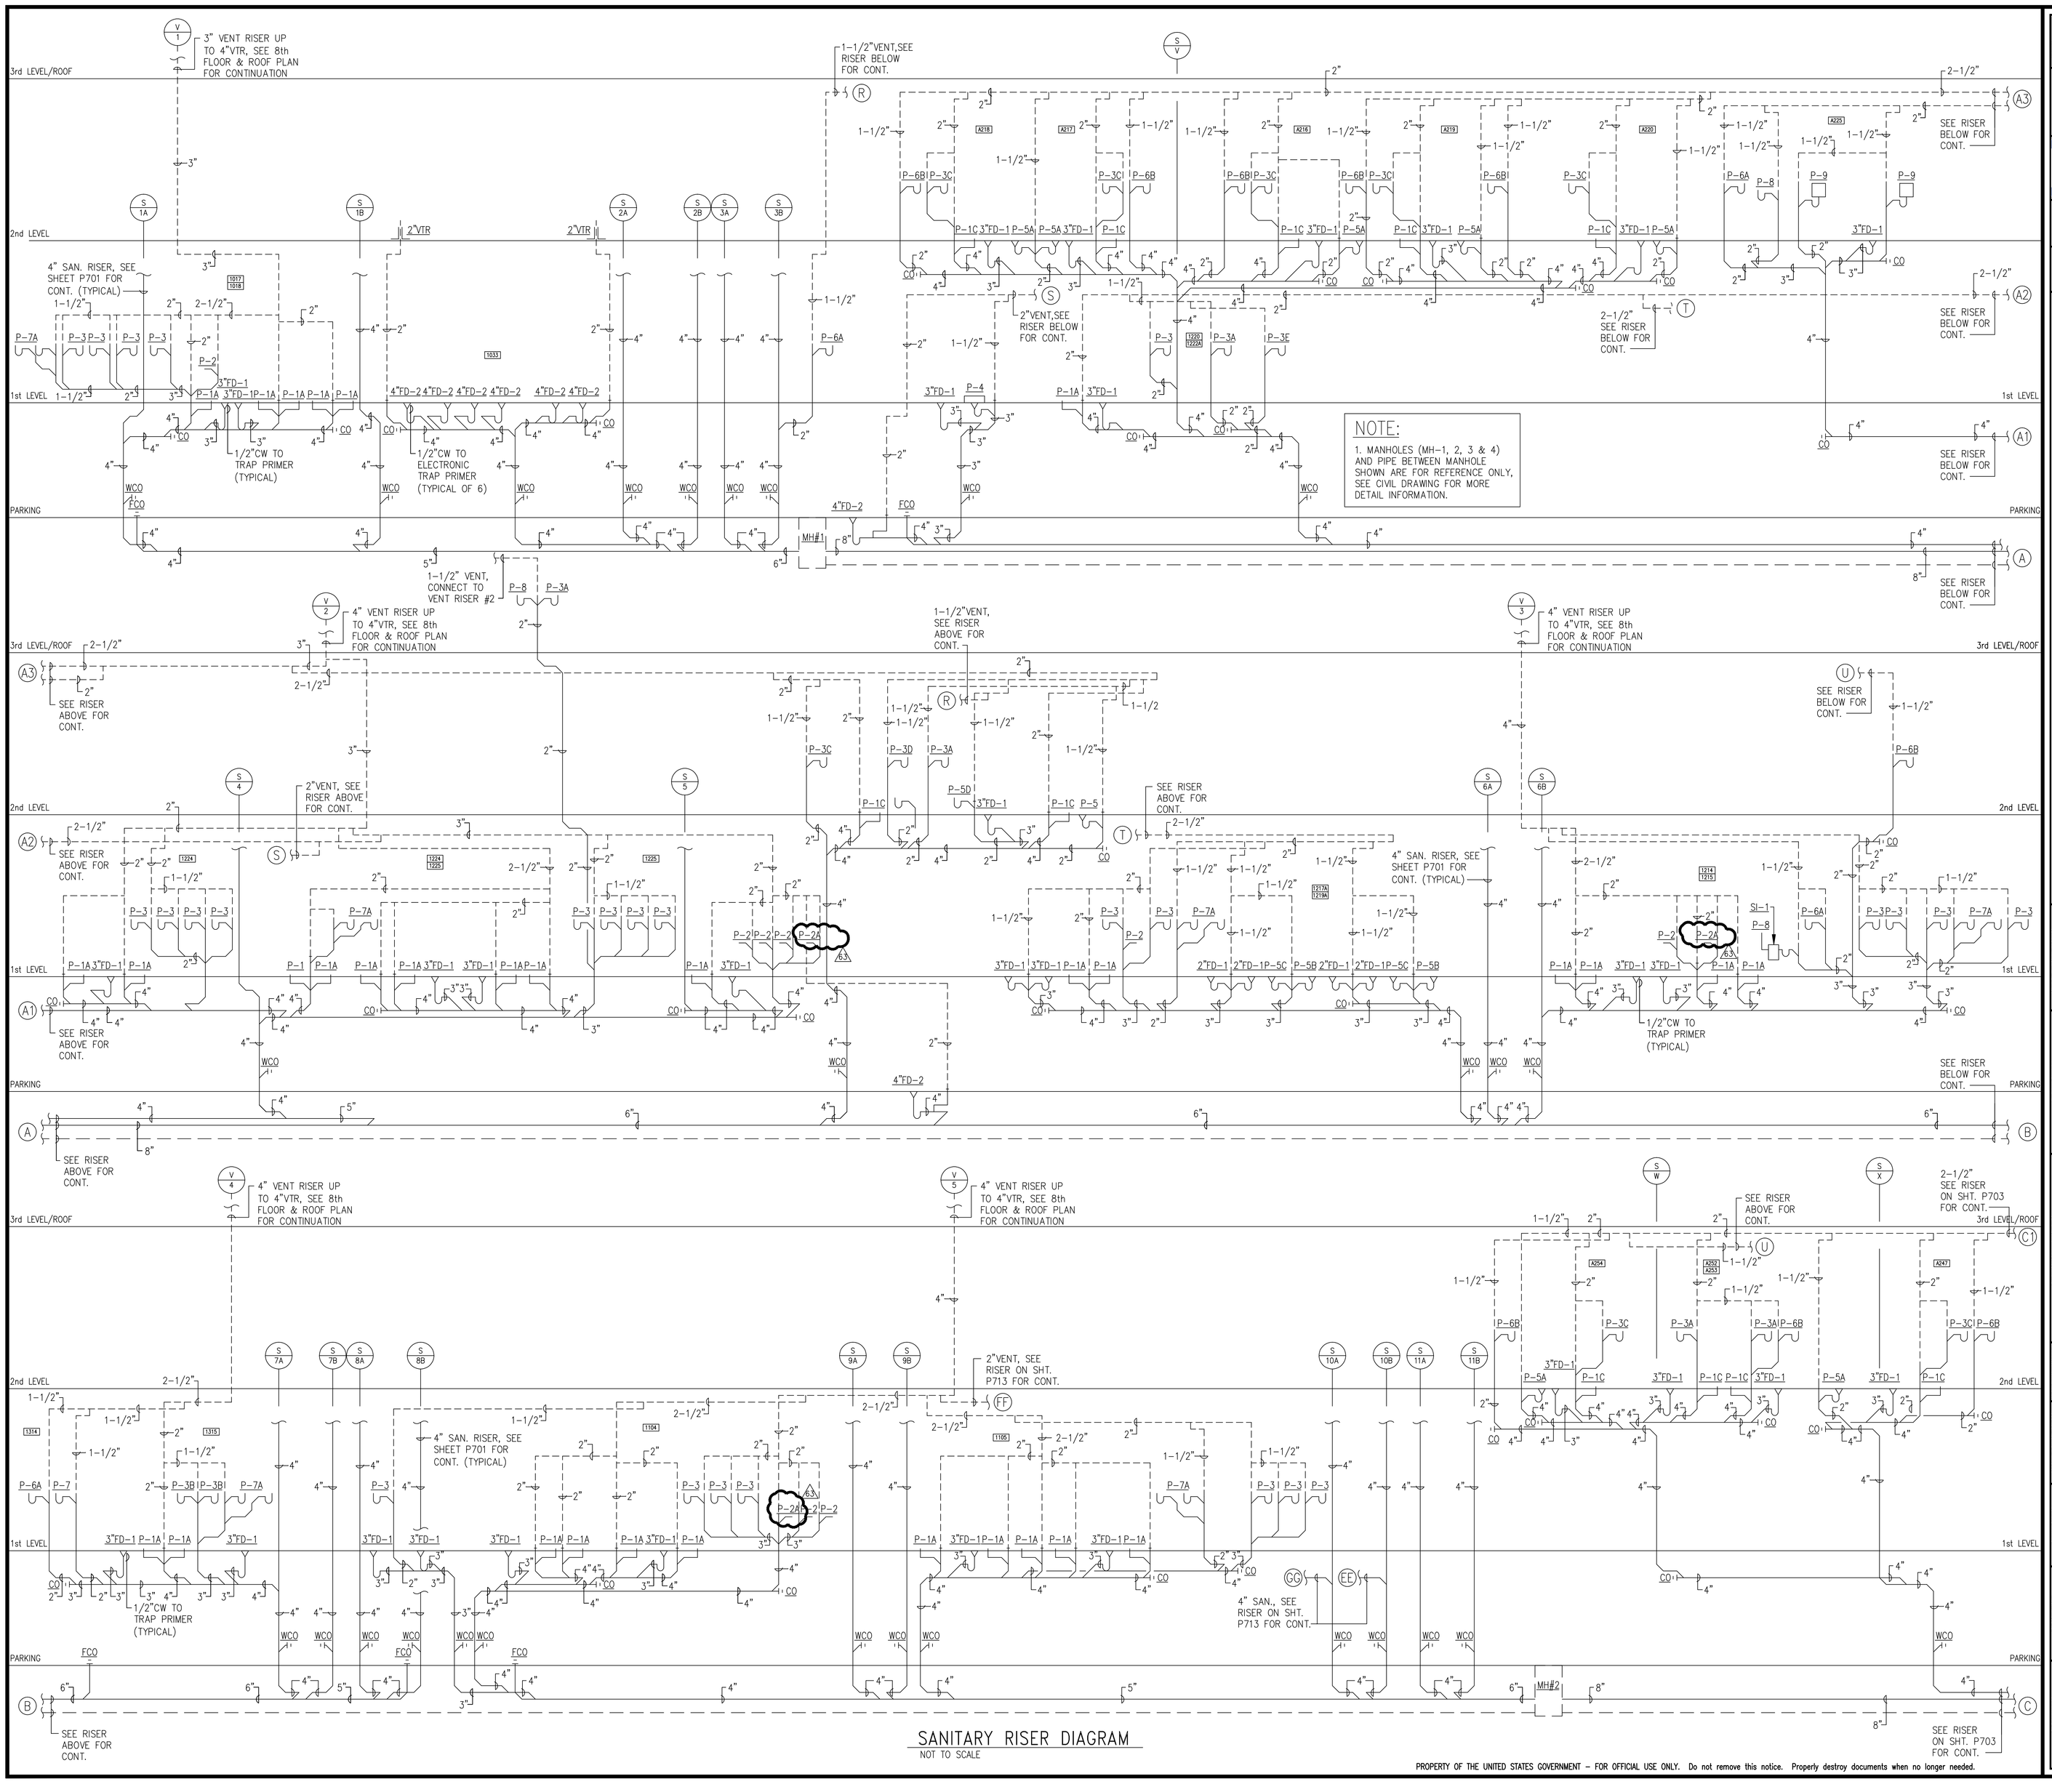

SANITARY RISER DIAGRAM

NOT TO SCALE

PROPERTY OF THE UNITED STATES GOVERNMENT – FOR OFFICIAL USE ONLY. Do not remove this notice. Properly destroy documents when no longer needed.

GENERAL SERVICES ADMINISTRATION
77 FORSYTH STREET
SUITE 600
ATLANTA, GA 30303
TEL: (404)331-3200

AFRH The Premier Retirement Community for America's Veterans

JACOBS
PROJECT MANAGEMENT CONSULTANT TO THE GENERAL SERVICES ADMINISTRATION

YATES CONSTRUCTION

SFCS Architecture Engineering Planning Interiors

URS CORPORATION
2020 K ST, NW
SUITE 300
WASHINGTON D.C. 20006

CERTIFICATIONS

MICHAEL C. WOOD REGISTERED PROFESSIONAL ENGINEER STATE OF MISSISSIPPI

KEY PLAN

REVISION NOTES

MARK	DATE	DESCRIPTION
2	09/08/08	ISSUED FOR CONSTRUCTION
3	01/14/09	ARCHITECTURAL & MEP REVISIONS

GRAPHIC SCALE

CONTRACTORS

A/E CON. NO.	GS-04P-07-EX-C-0099
A/E TASK NO.	
CONS. CONTR.	
CONS. WORK	
PRIME A/E	
SUB A/E	
CONSTR. CON.	

BUILDING

NAME	ARMED FORCES RETIREMENT HOME
STREET	1800 BEACH DRIVE
CITY/ST./ZIP	GULFPORT, MS 39507
BUILDING NO.	
OTHER	
BUILDING NOs.	
FACILITY CODE	

PROJECT

PROJECT TITLE	ARMED FORCES RETIREMENT HOME GULFPORT, MISSISSIPPI
PROJECT DESCRIPTION	NEW CONSTRUCTION
PROJECT NO.	31942982
GSA PM	STEVEN SMITH
SUBMISSION	ISSUED FOR CONSTRUCTION
SUB. DATE	09/08/2008

DRAWING

DRAWING TITLE	SANITARY RISER DIAGRAMS
FILE NAME	P-702.DWG
FLOOR NO.	–
DRAWN BY	INR DATE DRAFTED:
CHECKED BY	DP/PE SHEET SIZE: 34 X 44
DRAWING NO.	P 7 02
	DISCIPLINE SHEET TYPE SEQUENCE
	SHEET OF –

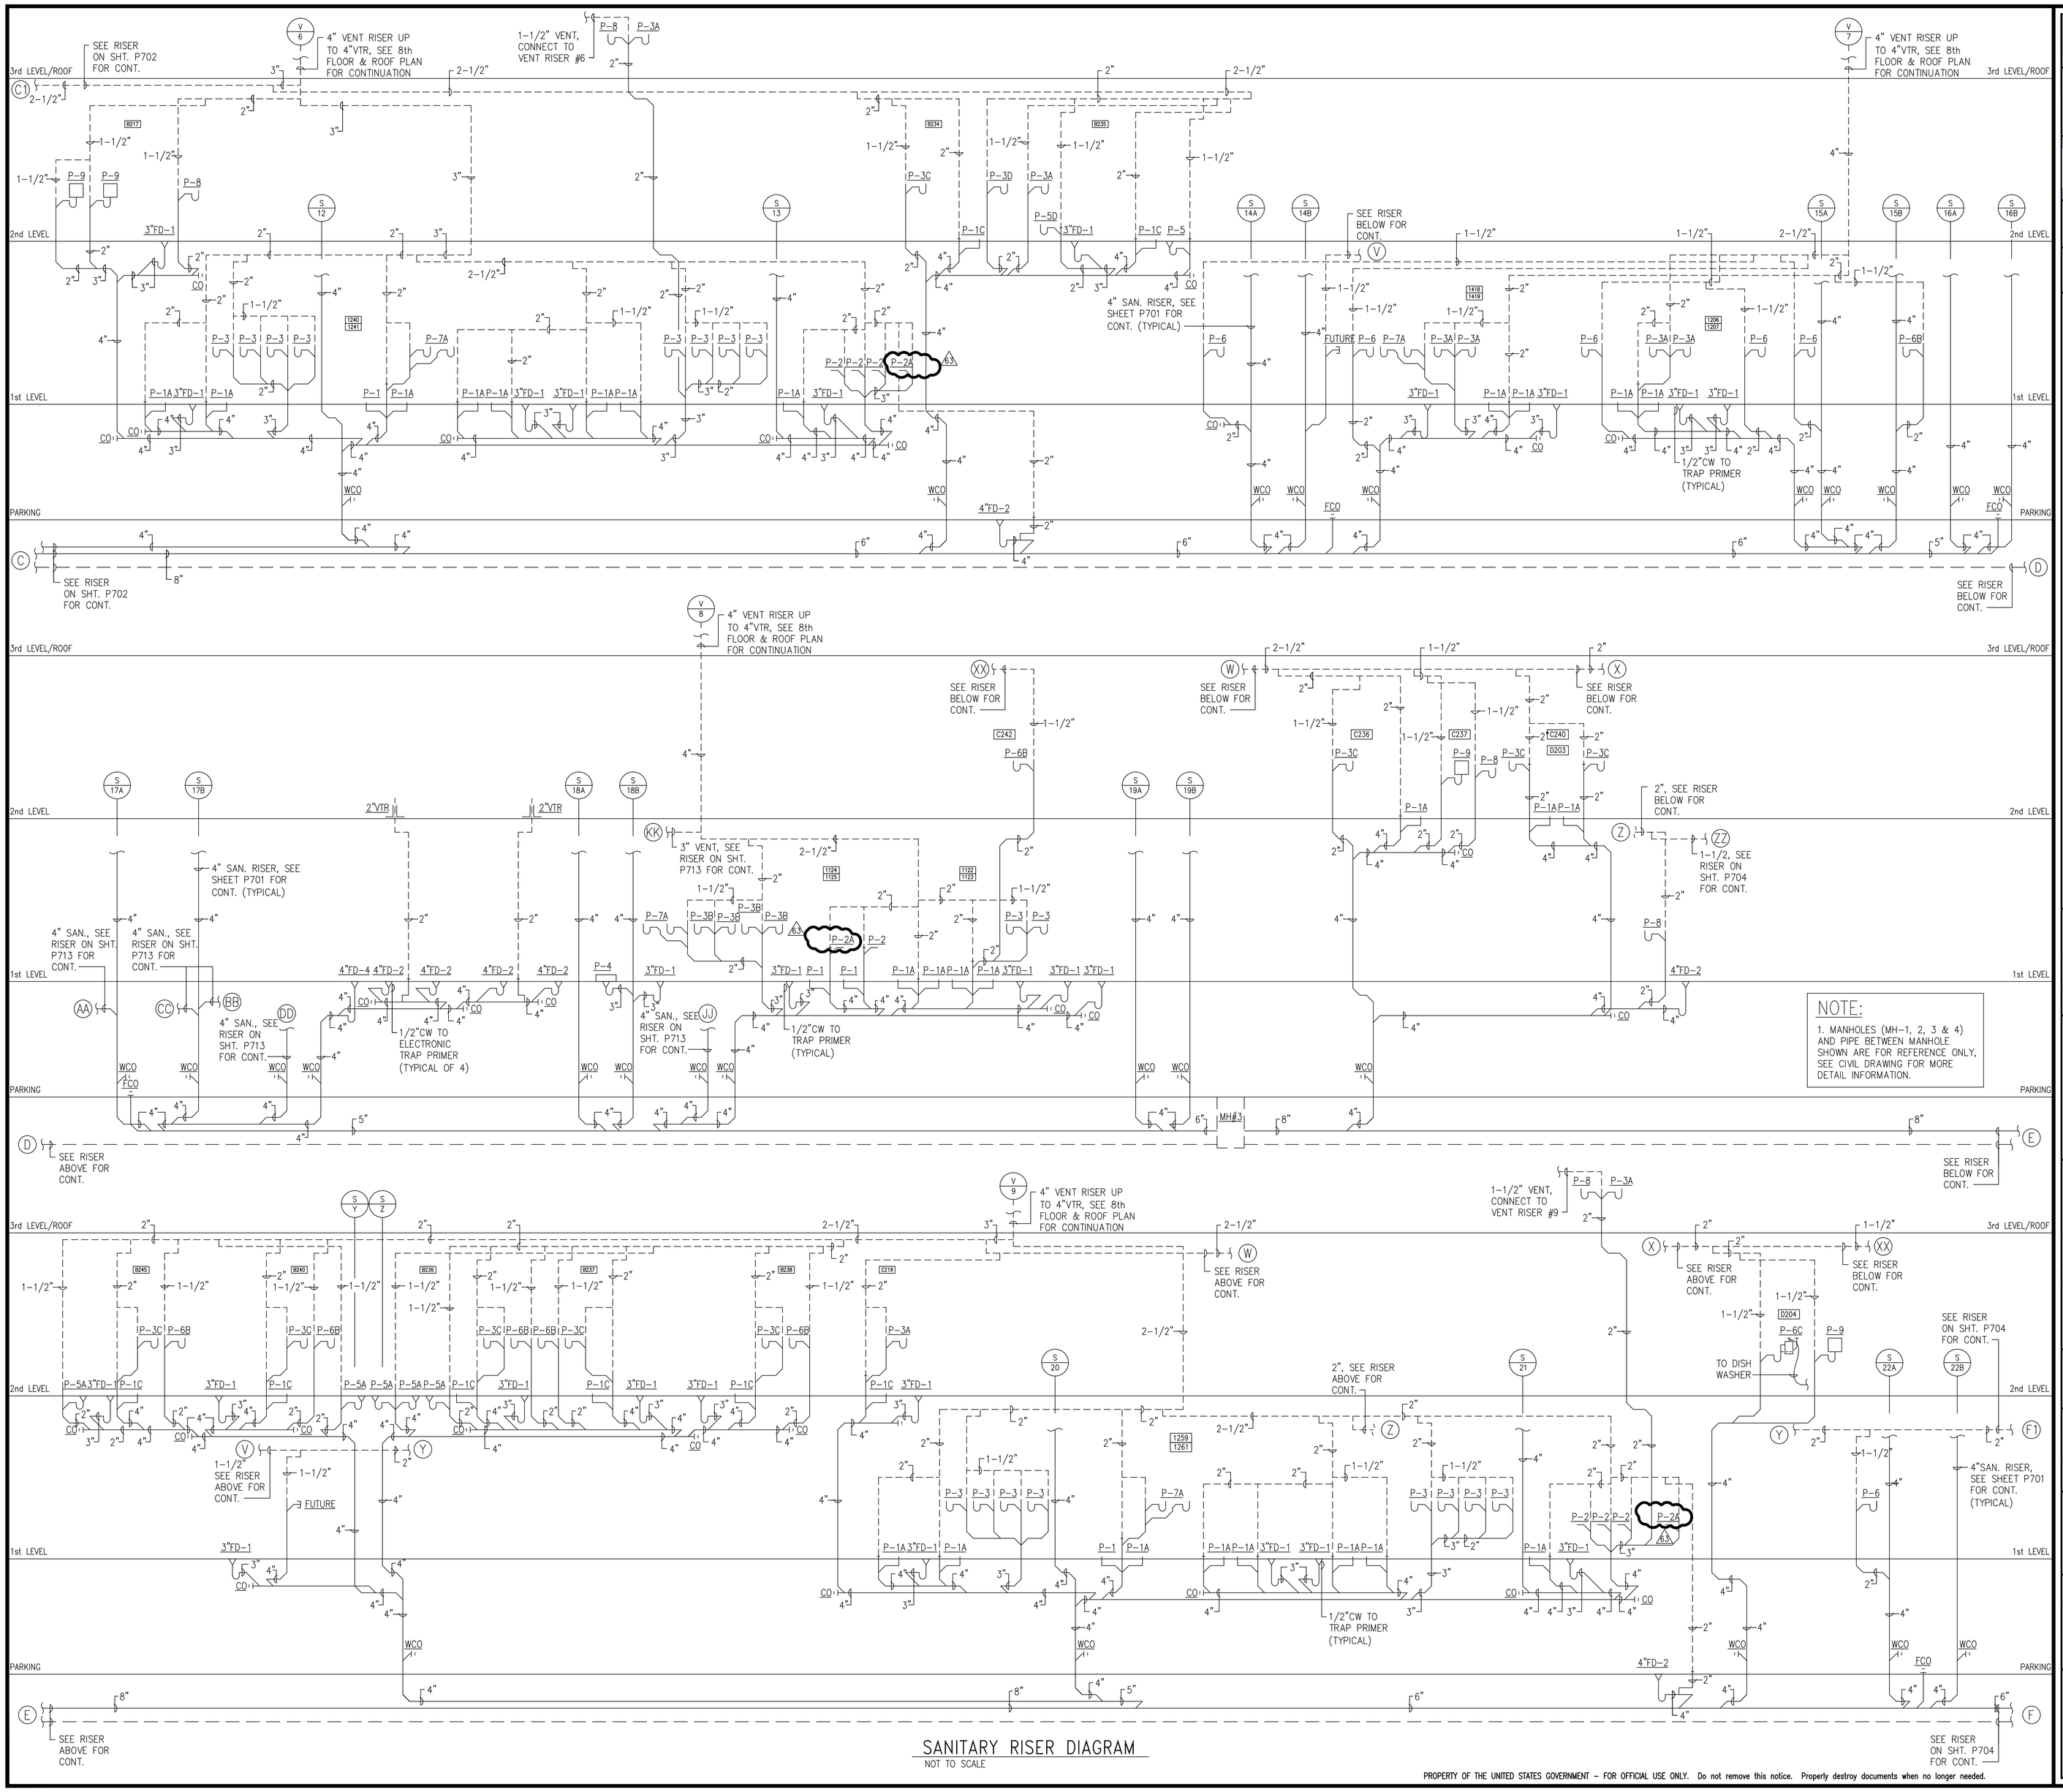

NOTE:

1. MANHOLES (MH-1, 2, 3 & 4) AND PIPE BETWEEN MANHOLE SHOWN ARE FOR REFERENCE ONLY, SEE CIVIL DRAWING FOR MORE DETAIL INFORMATION.

SANITARY RISER DIAGRAM

NOT TO SCALE

PROPERTY OF THE UNITED STATES GOVERNMENT – FOR OFFICIAL USE ONLY. Do not remove this notice. Properly destroy documents when no longer needed.

GENERAL SERVICES ADMINISTRATION
77 FORSYTH STREET
SUITE 600
ATLANTA, GA 30303
TEL: (404)331-3200

AFRH The Premier Retirement Community for America's Veterans

JACOBS
PROJECT MANAGEMENT CONSULTANT TO THE GENERAL SERVICES ADMINISTRATION

YATES CONSTRUCTION

SFCS Architecture Engineering Planning Interiors

URS CORPORATION
2020 K ST, NW
SUITE 300
WASHINGTON D.C. 20006

CERTIFICATIONS

MICHAEL C. MORGAN REGISTERED PROFESSIONAL ENGINEER STATE OF MISSISSIPPI

KEY PLAN

REVISION NOTES

MARK	DATE	DESCRIPTION
2	09/08/08	ISSUED FOR CONSTRUCTION
3	01/14/09	ARCHITECTURAL & MEP REVISIONS

GRAPHIC SCALE

CONTRACTORS

A/E CON. NO.	GS-04P-07-EX-C-0099
A/E TASK NO.	
CONS. CONTR.	
CONS. WORK	
PRIME A/E	
SUB A/E	
CONSTR. CON.	

BUILDING

NAME	ARMED FORCES RETIREMENT HOME
STREET	1800 BEACH DRIVE
CITY/ST./ZIP	GULFPORT, MS 39507
BUILDING NO.	
OTHER BUILDING NOs.	
FACILITY CODE	

PROJECT

PROJECT TITLE	ARMED FORCES RETIREMENT HOME GULFPORT, MISSISSIPPI
PROJECT DESCRIPTION	NEW CONSTRUCTION
PROJECT NO.	31942982
GSA PM	STEVEN SMITH
SUBMISSION	ISSUED FOR CONSTRUCTION
SUB. DATE	09/08/2008

DRAWING

DRAWING TITLE	SANITARY RISER DIAGRAMS
FILE NAME	P-703.DWG
FLOOR NO.	–
DRAWN BY	INR DATE DRAFTED:
CHECKED BY	DP/PE SHEET SIZE: 34 X 44
DRAWING NO.	P 7 03 (DISCIPLINE SHEET TYPE SEQUENCE)
	SHEET OF –

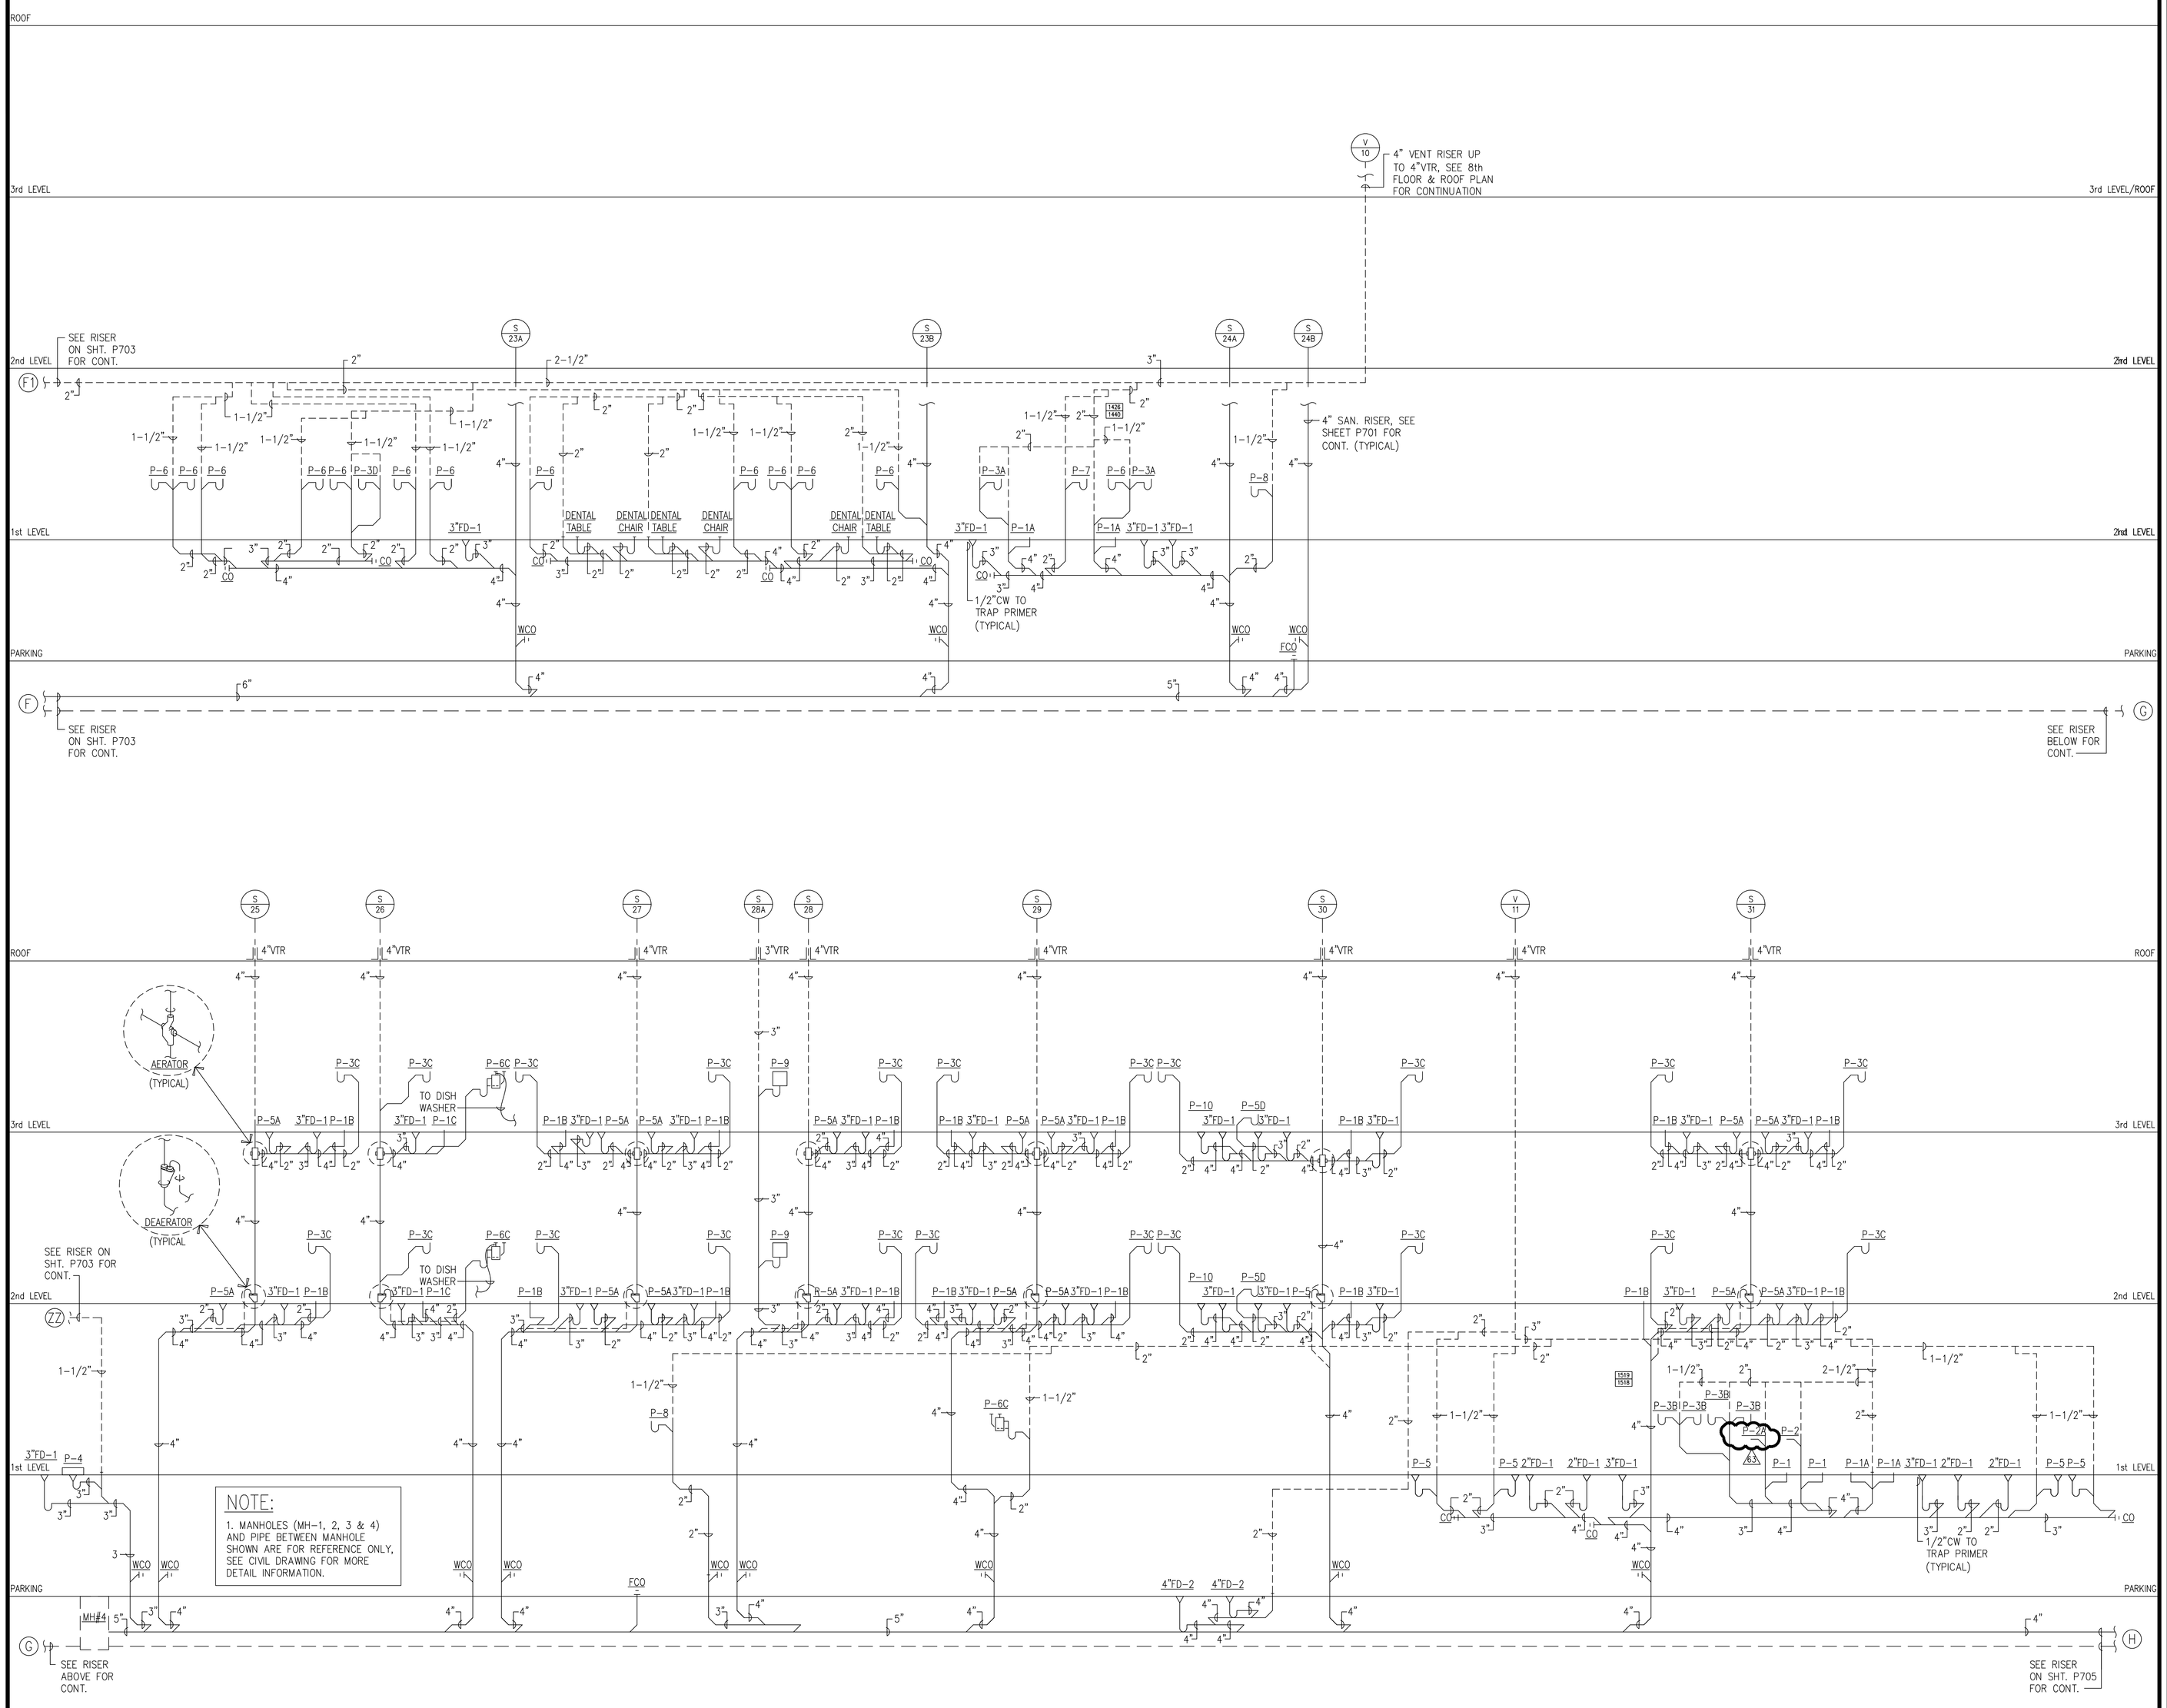

SANITARY RISER DIAGRAM

NOT TO SCALE

PROPERTY OF THE UNITED STATES GOVERNMENT – FOR OFFICIAL USE ONLY. Do not remove this notice. Properly destroy documents when no longer needed.

GENERAL SERVICES ADMINISTRATION
77 FORSYTH STREET
SUITE 600
ATLANTA, GA 30303
TEL: (404)331-3200

AFRH The Premier Retirement Community for America's Veterans

JACOBS
PROJECT MANAGEMENT CONSULTANT TO THE GENERAL SERVICES ADMINISTRATION

YATES CONSTRUCTION

SFCS Architecture Engineering Planning Interiors

URS CORPORATION
2020 K ST, NW
SUITE 300
WASHINGTON D.C. 20006

CERTIFICATIONS

MICHAEL C. WOOD REGISTERED PROFESSIONAL ENGINEER STATE OF MISSISSIPPI

KEY PLAN

REVISION NOTES

MARK	DATE	DESCRIPTION
2	09/08/08	ISSUED FOR CONSTRUCTION
3	01/14/09	ARCHITECTURAL & MEP REVISIONS

GRAPHIC SCALE

CONTRACTORS

A/E CON. NO.	GS-04P-07-EX-C-0099
A/E TASK NO.	
CONS. CONTR.	
CONS. WORK	
PRIME A/E	
SUB A/E	
CONSTR. CON.	

BUILDING

NAME	ARMED FORCES RETIREMENT HOME
STREET	1800 BEACH DRIVE
CITY/ST./ZIP	GULFPORT, MS 39507
BUILDING NO.	
OTHER	
BUILDING NOs.	
FACILITY CODE	

PROJECT

PROJECT TITLE	ARMED FORCES RETIREMENT HOME GULFPORT, MISSISSIPPI
PROJECT DESCRIPTION	NEW CONSTRUCTION
PROJECT NO.	31942982
GSA PM	STEVEN SMITH
SUBMISSION	ISSUED FOR CONSTRUCTION
SUB. DATE	09/08/2008

DRAWING

DRAWING TITLE	SANITARY RISER DIAGRAMS
FILE NAME	P-704.DWG
FLOOR NO.	–
DRAWN BY	INR DATE DRAFTED:
CHECKED BY	DP/PE SHEET SIZE: 34 X 44
DRAWING NO.	P 7 04 (DISCIPLINE SHEET TYPE SEQUENCE)
	SHEET OF –

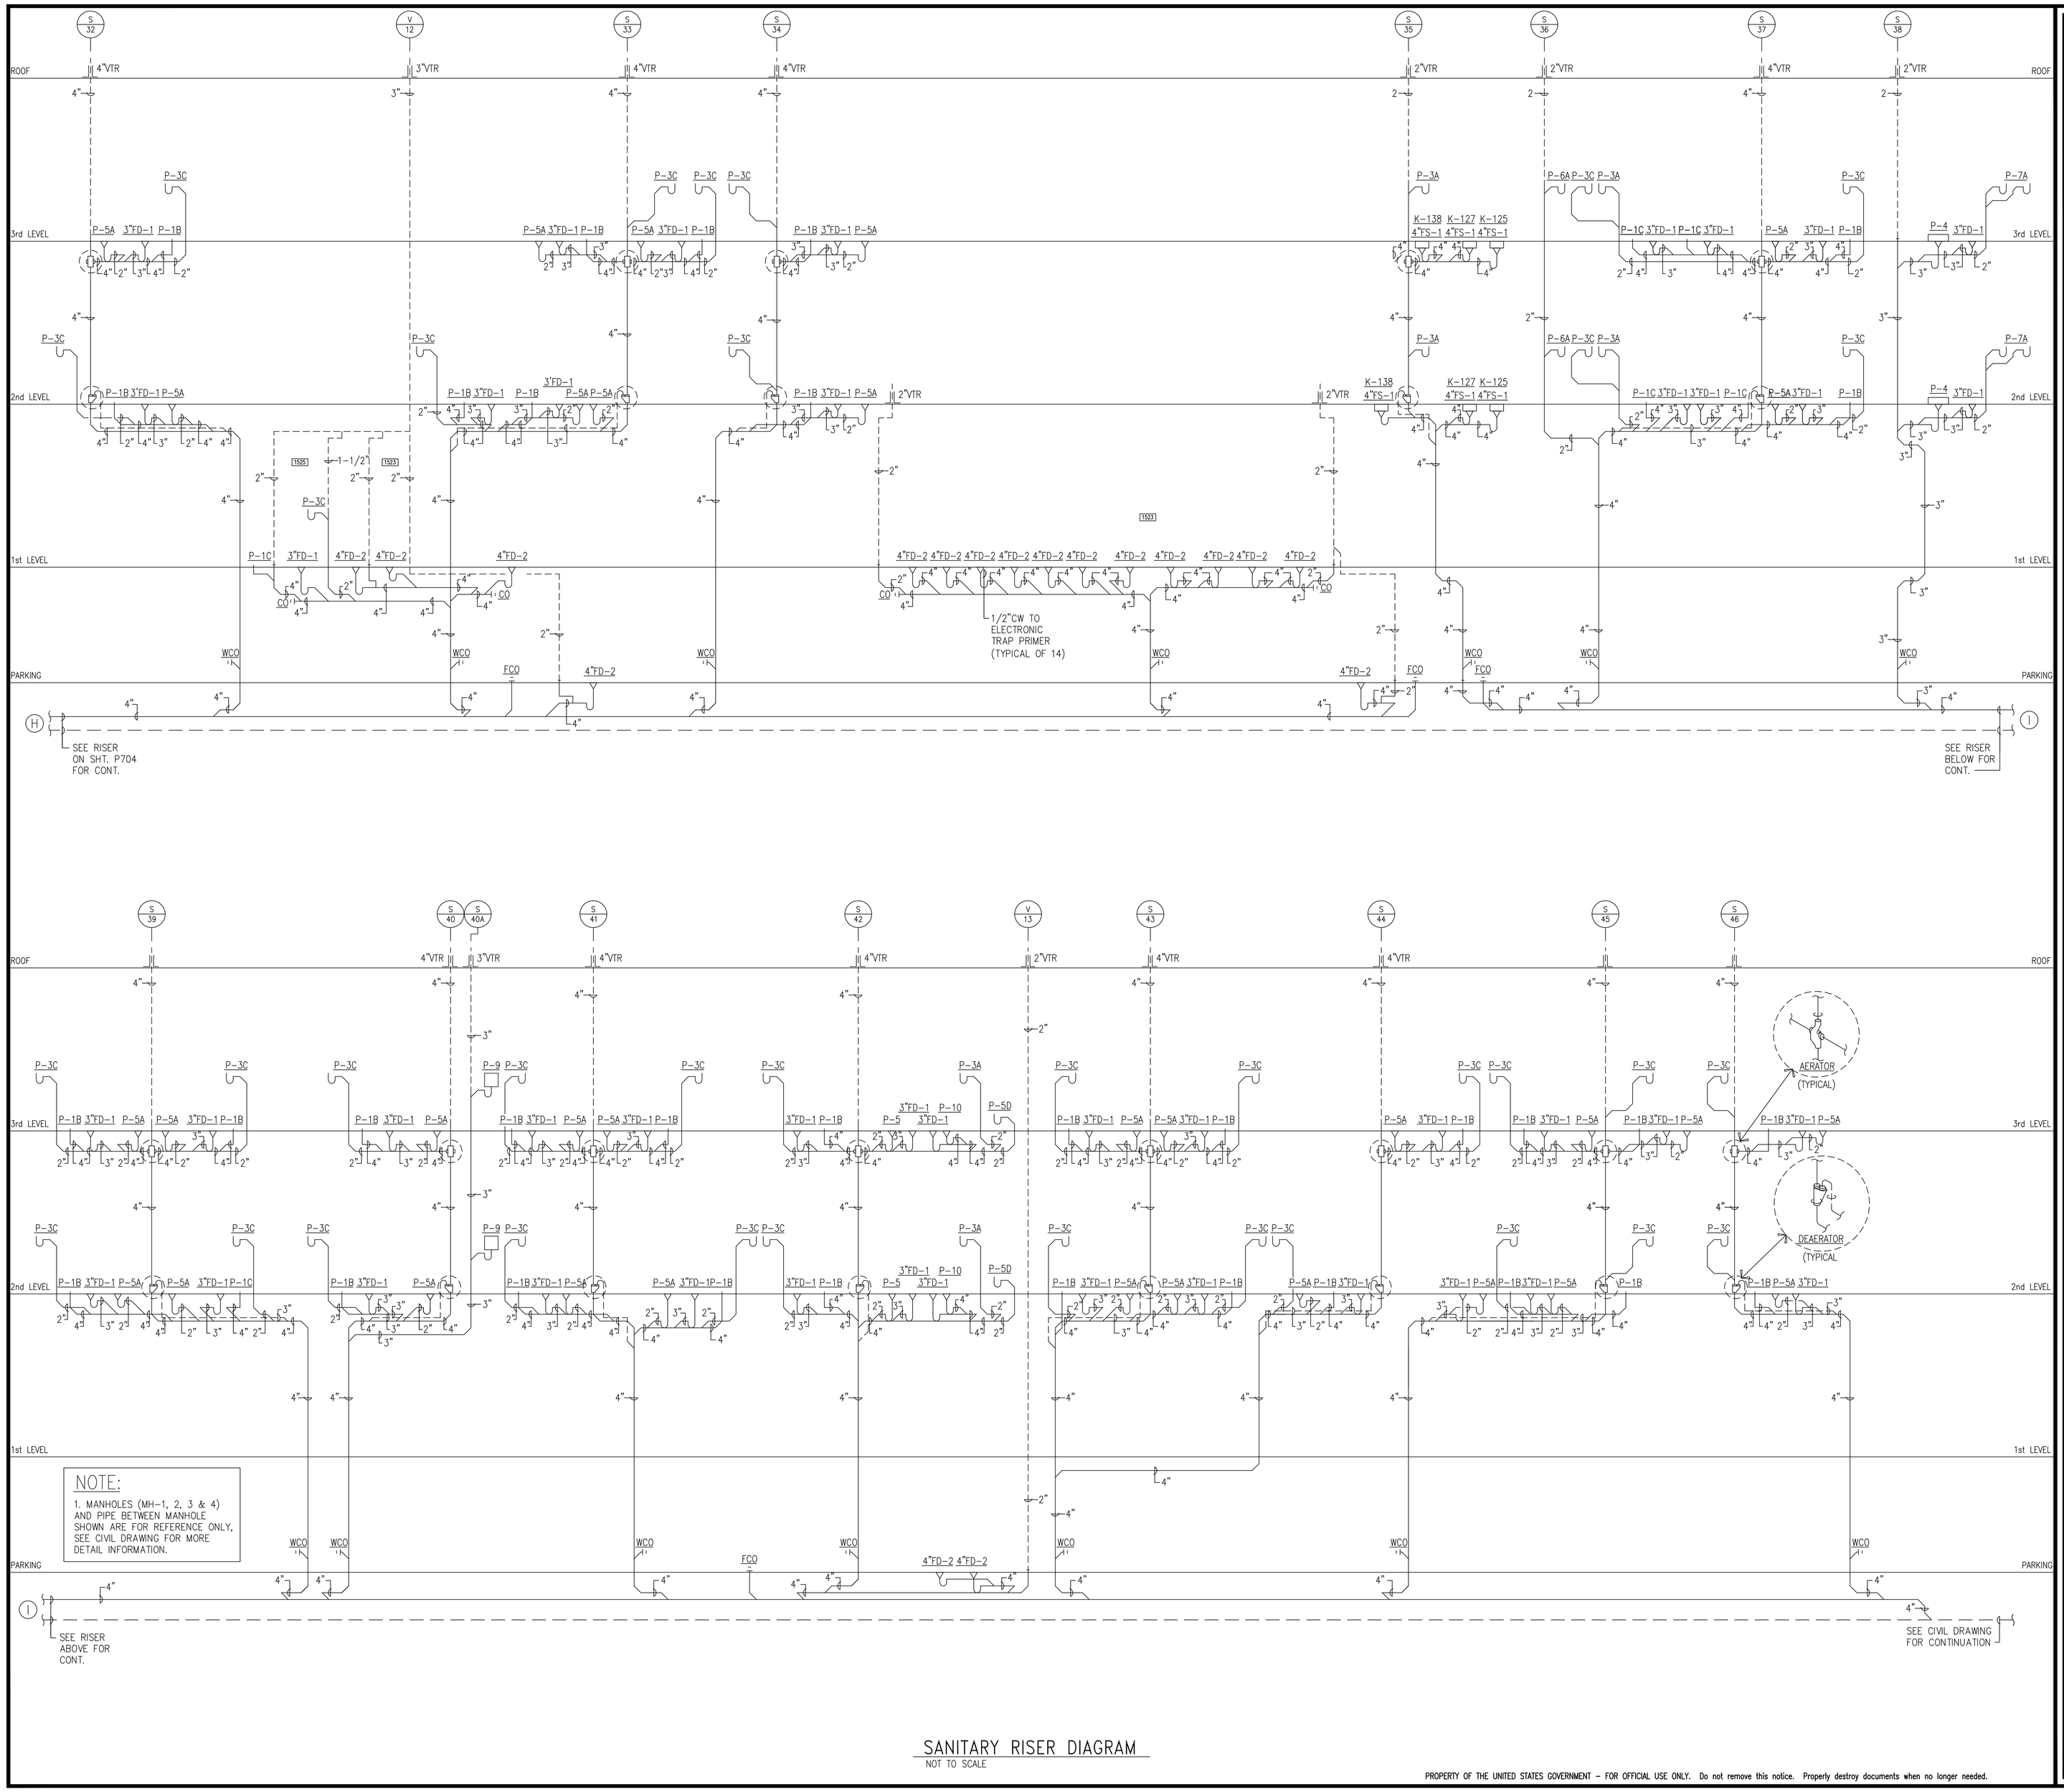

NOTE:

1. MANHOLES (MH-1, 2, 3 & 4) AND PIPE BETWEEN MANHOLE SHOWN ARE FOR REFERENCE ONLY, SEE CIVIL DRAWING FOR MORE DETAIL INFORMATION.

SANITARY RISER DIAGRAM

NOT TO SCALE

PROPERTY OF THE UNITED STATES GOVERNMENT – FOR OFFICIAL USE ONLY. Do not remove this notice. Properly destroy documents when no longer needed.

GSA
GENERAL SERVICES ADMINISTRATION
77 FORSYTH STREET
SUITE 600
ATLANTA, GA 30303
TEL: (404)331-3200

AFRH The Premier Retirement Community for America's Veterans

JACOBS
PROJECT MANAGEMENT CONSULTANT TO THE GENERAL SERVICES ADMINISTRATION

YATES CONSTRUCTION

SFCS Architecture Engineering Planning Interiors

URS
URS CORPORATION
2020 K ST, NW
SUITE 300
WASHINGTON D.C. 20006

ISSUED FOR CONSTRUCTION

CERTIFICATIONS

MICHAEL C. MOORE REGISTERED PROFESSIONAL ENGINEER STATE OF MISSISSIPPI

KEY PLAN

REVISION NOTES

MARK	DATE	DESCRIPTION
0	09/08/08	ISSUED FOR CONSTRUCTION

GRAPHIC SCALE

CONTRACTORS

A/E CON. NO.	GS-04P-07-EX-C-0099
A/E TASK NO.	
CONS. CONTR.	
CONS. WORK	
PRIME A/E	
SUB A/E	
CONSTR. CON.	

BUILDING

NAME	ARMED FORCES RETIREMENT HOME
STREET	1800 BEACH DRIVE
CITY/ST./ZIP	GULFPORT, MS 39507
BUILDING NO.	
OTHER BUILDING NOs.	
FACILITY CODE	

PROJECT

PROJECT TITLE	ARMED FORCES RETIREMENT HOME GULFPORT, MISSISSIPPI
PROJECT DESCRIPTION	NEW CONSTRUCTION
PROJECT NO.	31942982
GSA PM	STEVEN SMITH
SUBMISSION	ISSUED FOR CONSTRUCTION
SUB. DATE	09/08/2008

DRAWING

DRAWING TITLE	SANITARY RISER DIAGRAMS
FILE NAME	P-705.DWG
FLOOR NO.	-
DRAWN BY	INR DATE DRAFTED:
CHECKED BY	DP/PE SHEET SIZE: 34 X 44
DRAWING NO.	P 7 05 (DISCIPLINE SHEET TYPE SEQUENCE)
	SHEET OF -

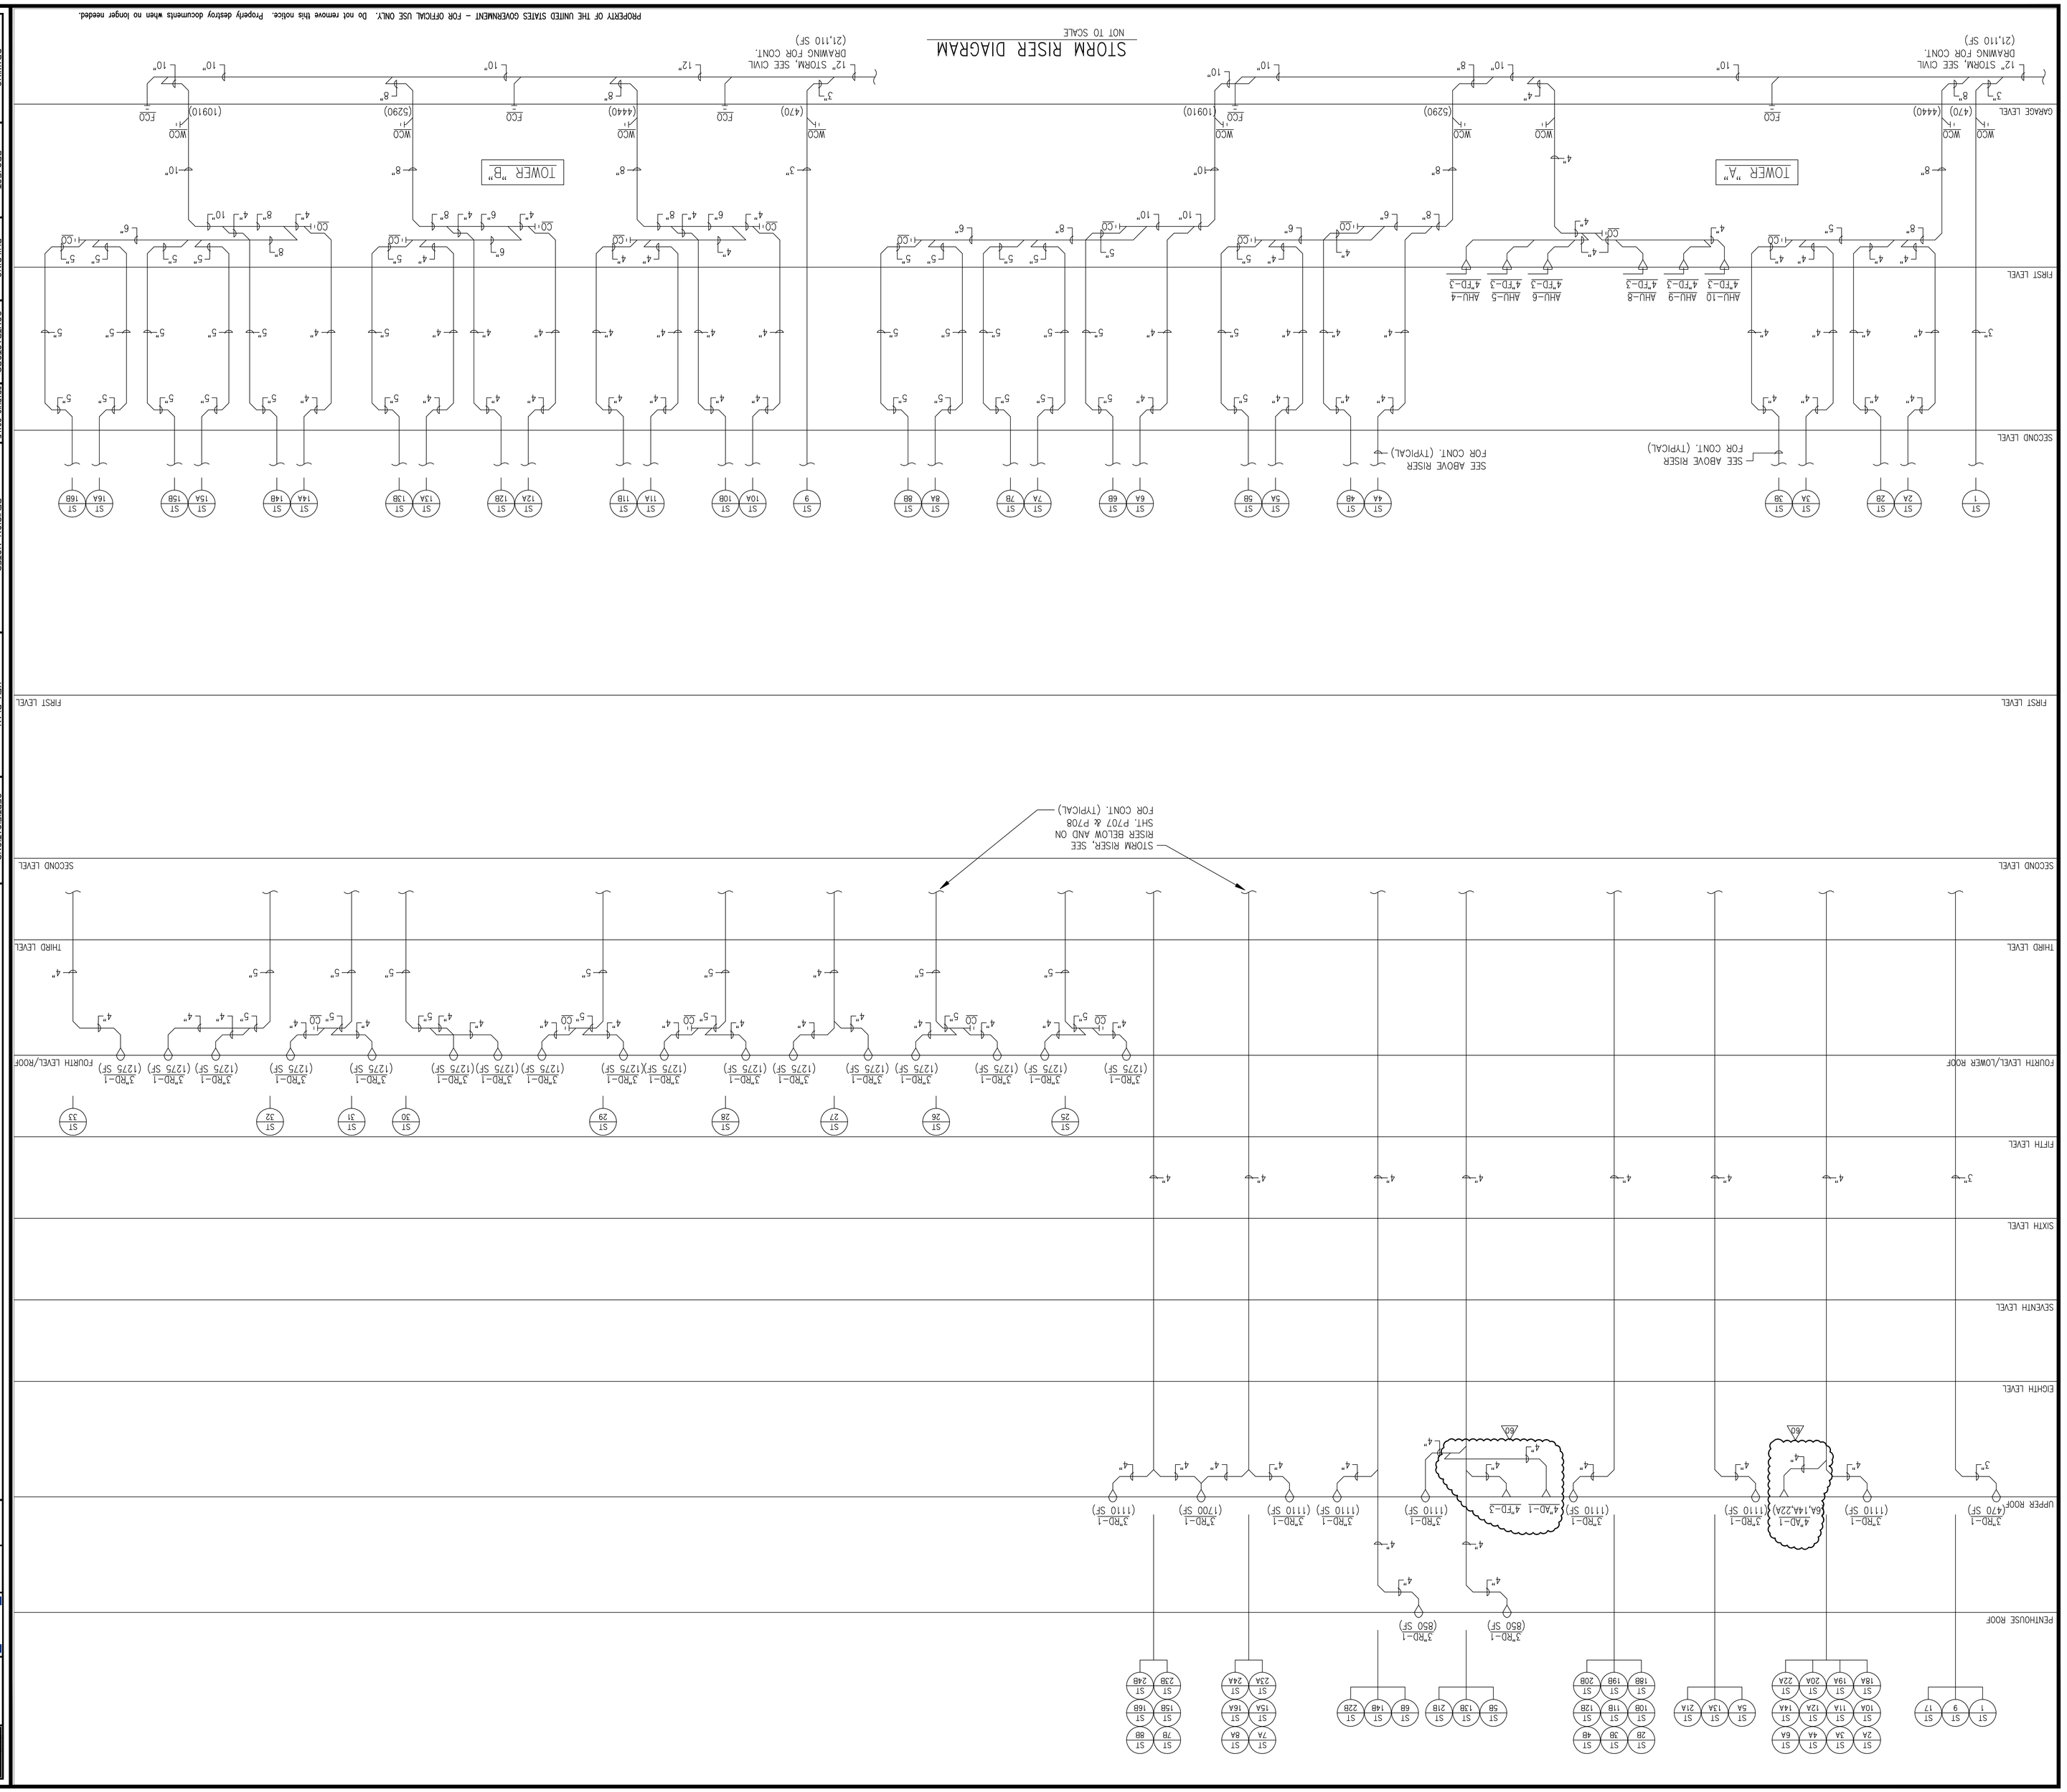

PROPERTY OF THE UNITED STATES GOVERNMENT – FOR OFFICIAL USE ONLY. Do not remove this notice. Properly destroy documents when no longer needed.

DRAWING NO. P 7 06
DISCIPLINE SHEET TYPE SEQUENCE
SHEET OF –

DRAWING NO.
CHECKED BY DP/PE SHEET SIZE: 34 X 44
DRAWN BY INR DATE DRAFTED:
FLOOR NO. –
FILE NAME P-706.DWG
DRAWING TITLE STORM RISER DIAGRAMS

PROJECT
SUB. DATE 09/08/2008
SUBMISSION SCHED FOR CONSTRUCTION
GSA PM STEVEN SMITH
PROJECT NO. 3194298Z
DESCRIPTION
PROJECT NEW CONSTRUCTION
TITLE GULFPORT, MISSISSIPPI
PROJECT ARMED FORCES RETIREMENT HOME

BUILDING
FACILITY CODE
OTHER
BUILDING NO.
BUILDING NO.
STREET 1800 BEACH DRIVE
CITY/ST/ZIP GULFPORT, MS 39507
NAME ARMED FORCES RETIREMENT HOME

CONTRACTORS
CONSTR. CON.
SUB A/E
PRIME A/E
CONS. CONTR.
CONS. WORK
A/E TASK NO.
A/E CON. NO. GS-04P-07-EX-C-0099

GRAPHIC SCALE

REVISION NOTES

MARK	DATE	DESCRIPTION
1	09/08/08	ISSUED FOR CONSTRUCTION
2	12/02/08	CIVIL, STRUCT, ARCH REV.

KEY PLAN

CERTIFICATIONS
MICHAEL C. WOOD
STATE OF MISSISSIPPI
12-1-08
ISSUED FOR CONSTRUCTION

GSA
GENERAL SERVICES ADMINISTRATION
77 FORSYTH STREET
SUITE 600
ATLANTA, GA 30303
TEL: (404)331-3200

JE JACOBS
PROJECT MANAGEMENT CONSULTANT TO THE GENERAL SERVICES ADMINISTRATION

AFRH
Armed Forces Retirement Home
Hospital • Residence
Our Veterans Veterans

VATES CONSTRUCTION

SFCS
Architecture
Engineering
Planning
Interiors

URS
URS CORPORATION
2020 K ST, NW
SUITE 300
WASHINGTON D.C. 20006

PROPERTY OF THE UNITED STATES GOVERNMENT – FOR OFFICIAL USE ONLY. Do not remove this notice. Properly destroy documents when no longer needed.

STORM RISER DIAGRAM

NOT TO SCALE

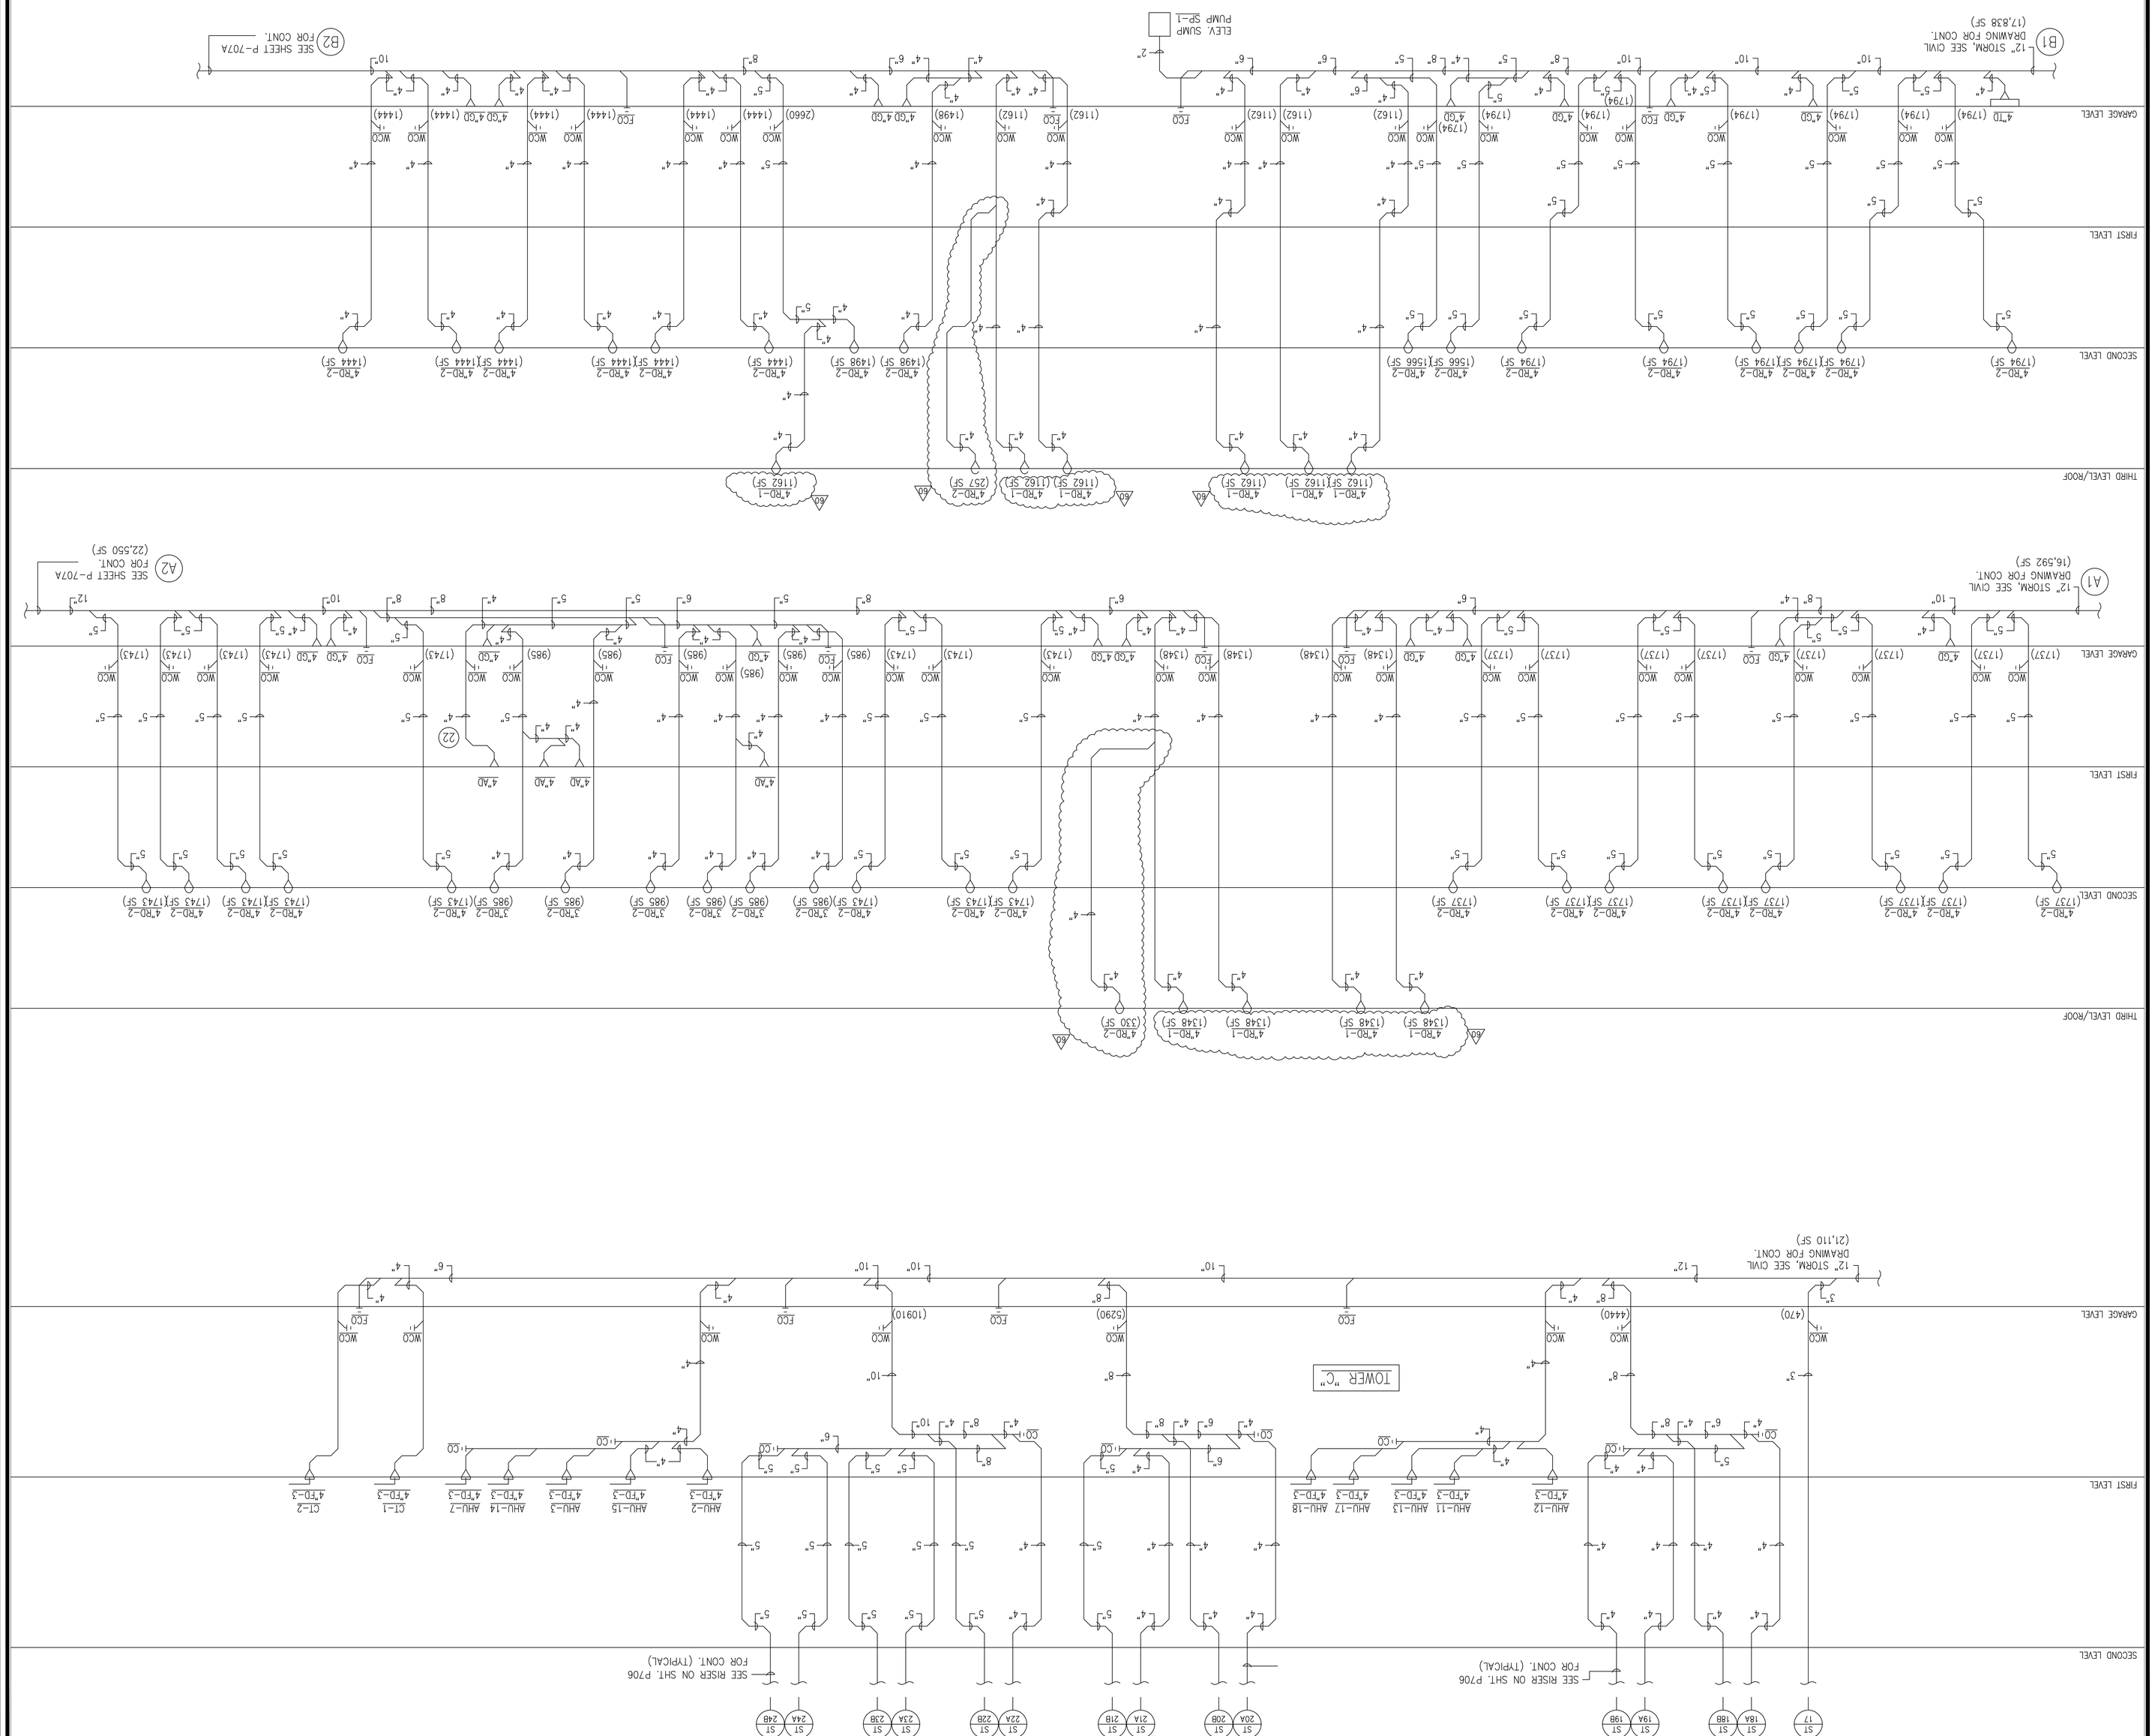

GSA
GENERAL SERVICES ADMINISTRATION
77 FORSYTH STREET
SUITE 600
ATLANTA, GA 30303
TEL: (404)331-3200

AFRH
JE JACOBS
PROJECT MANAGEMENT CONSULTANT TO THE GENERAL SERVICES ADMINISTRATION

VATES CONSTRUCTION

SFCS Architecture Engineering Planning Interiors

URS
URS CORPORATION
2020 K ST, NW
SUITE 300
WASHINGTON D.C. 20006

ISSUED FOR CONSTRUCTION

CERTIFICATIONS

KEY PLAN

MARK	DATE	DESCRIPTION
2	09/08/08	ISSUED FOR CONSTRUCTION
1	12/02/08	CIVIL, STRUCT, ARCH REV.

REVISION NOTES

GRAPHIC SCALE

A/E COW. NO.	GS-04P-07-EX-C-0099
A/E TASK NO.	
CONS. CONTR.	
CONS. WORK	
PRIME A/E	
SUB A/E	
CONTRACTORS	
NAME	ARMED FORCES RETIREMENT HOME
STREET	1800 BEACH DRIVE
CITY/ST/ZIP	GULFPORT, MS 39507
BUILDING NO.	
OTHER BUILDING NOS.	
FACILITY CODE	
PROJECT	ARMED FORCES RETIREMENT HOME
TITLE	GULFPORT, MISSISSIPPI
PROJECT DESCRIPTION	NEW CONSTRUCTION
PROJECT NO.	319429B2
GSA PM	STEVEN SMITH
SUBMISSION	ISSUED FOR CONSTRUCTION
SUB. DATE	09/08/2008
DRAWING TITLE	STORM RISER DIAGRAMS
FILE NAME	P-707.DWG
DRAWN BY	INR
DATE DRAFTED:	
FLOOR NO.	–
CHECKED BY	DP/PE
SHEET SIZE: 34 X 44	
DRAWING NO.	P 707
DISCIPLINE	SHEET TYPE
SEQUENCE	
SHEET	OF –

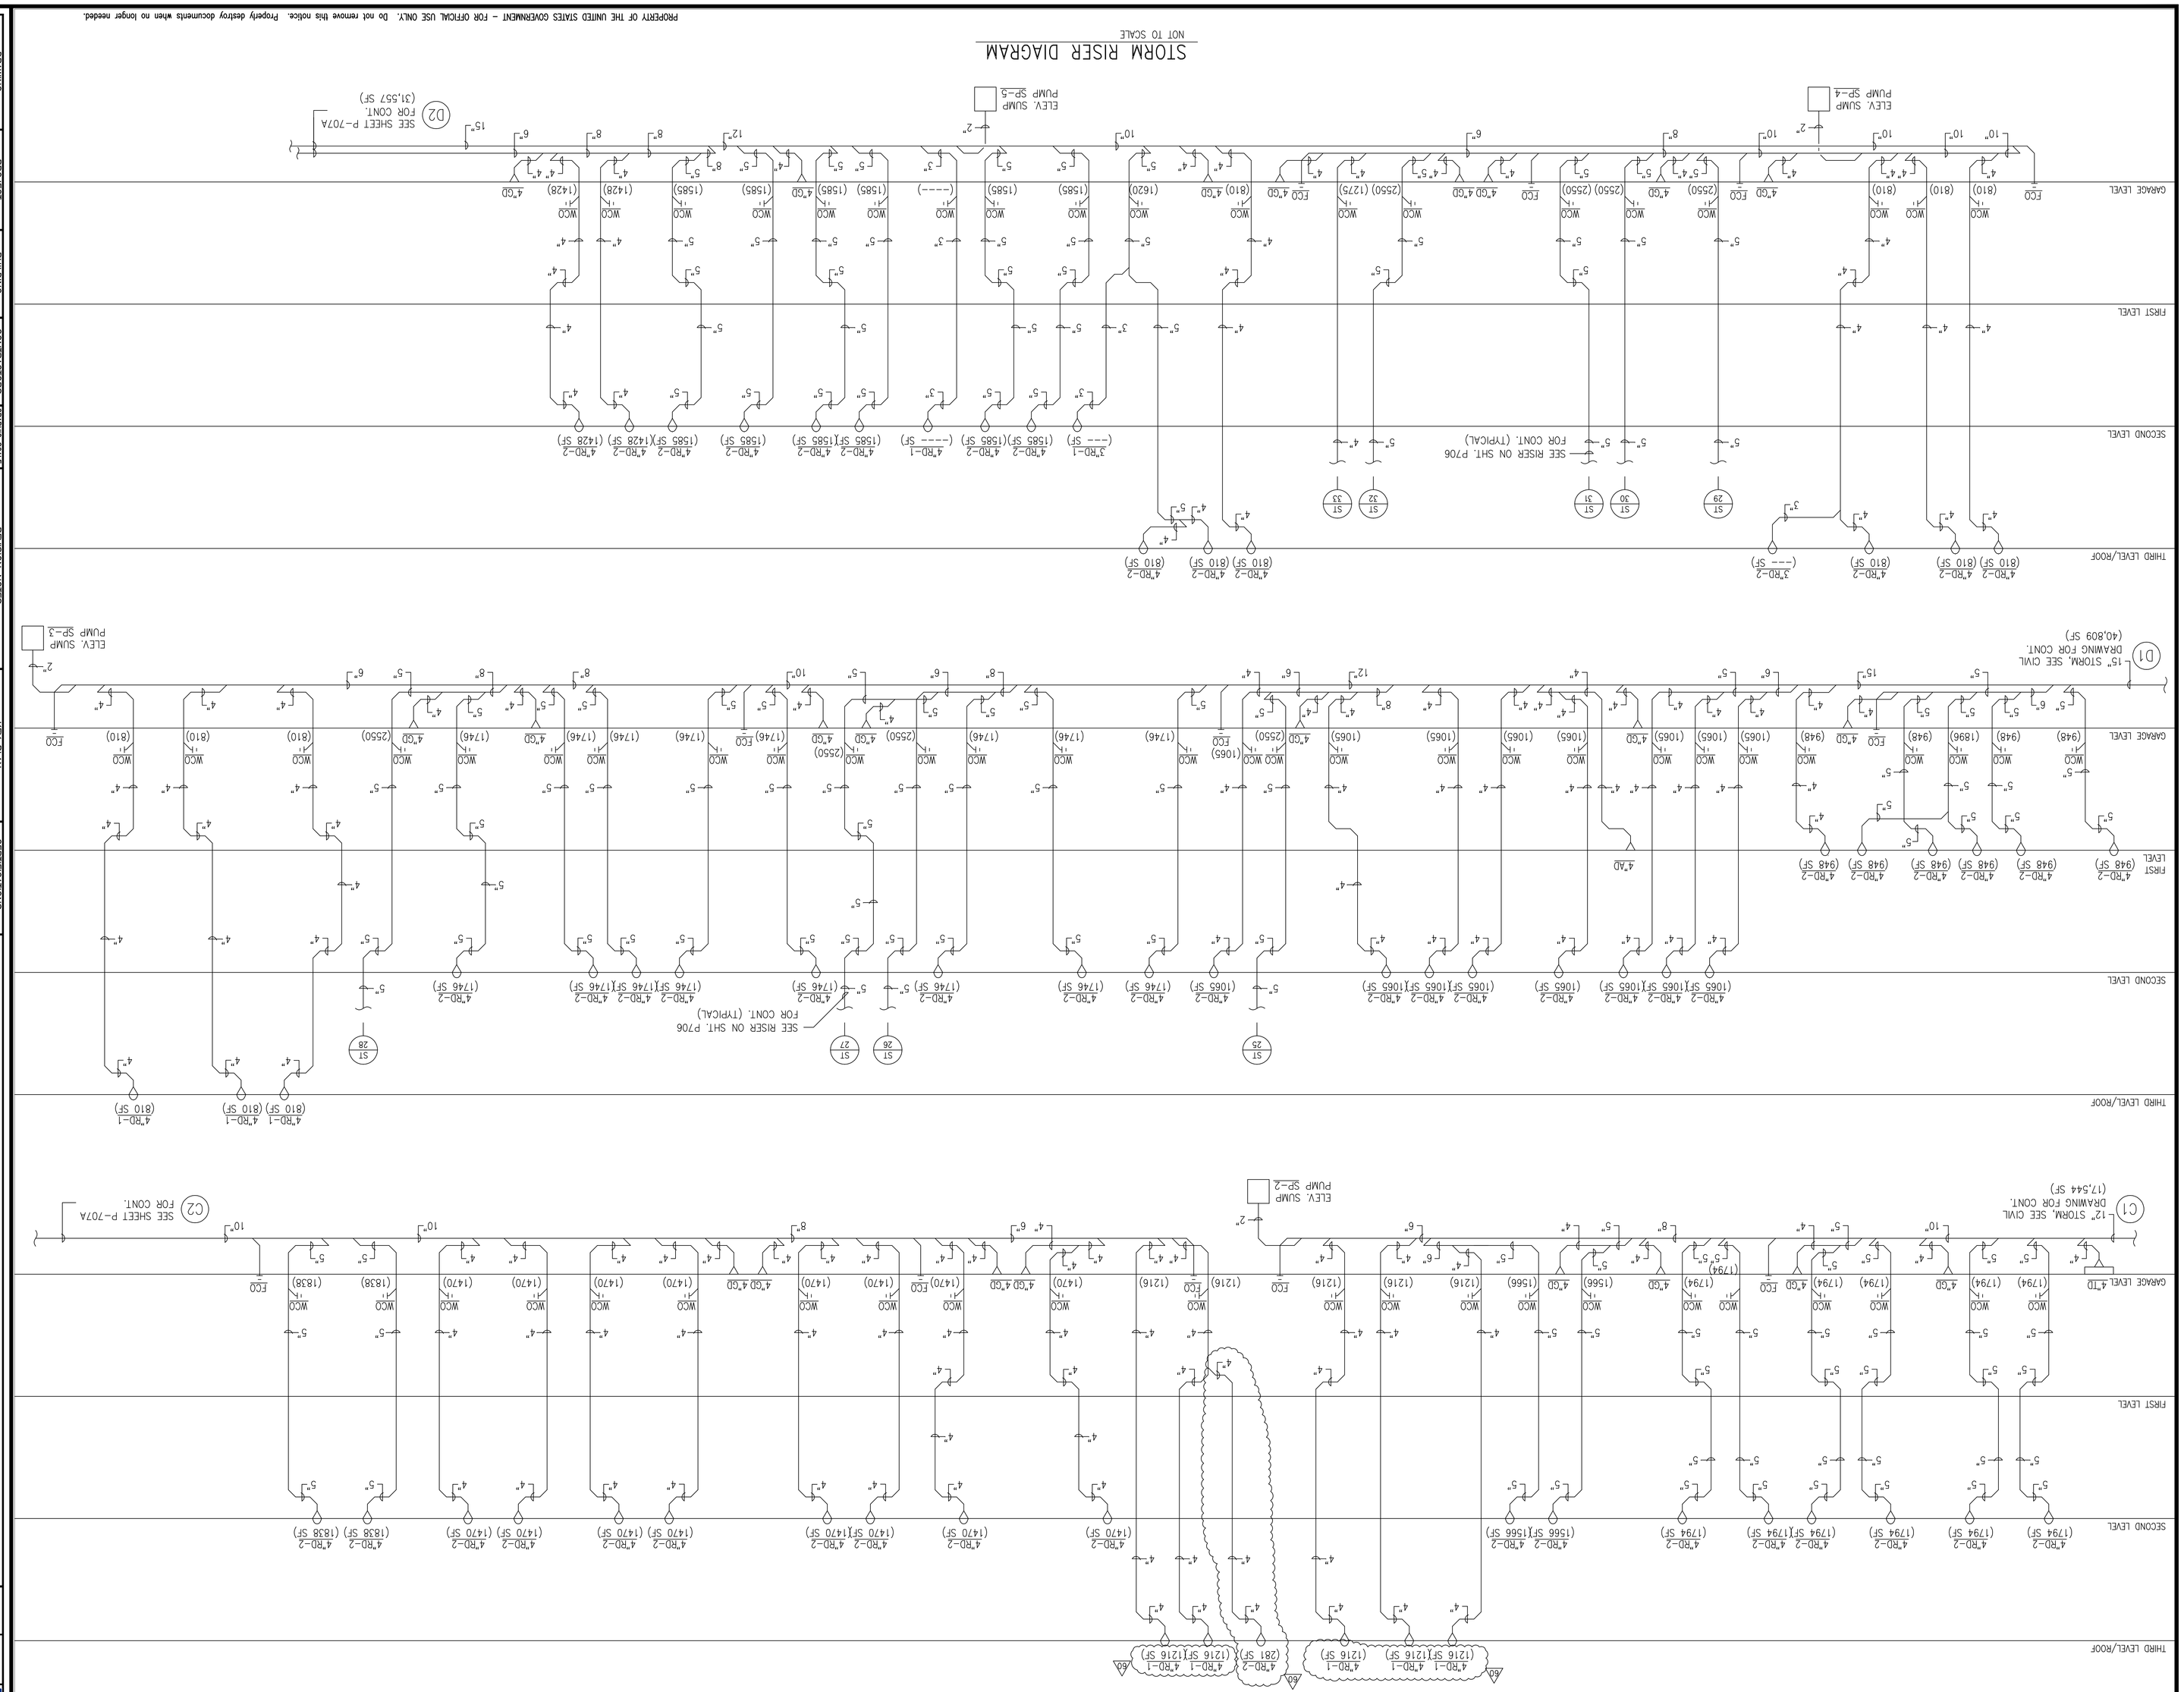

PROPERTY OF THE UNITED STATES GOVERNMENT – FOR OFFICIAL USE ONLY. Do not remove this notice. Properly destroy documents when no longer needed.

GENERAL SERVICES ADMINISTRATION
77 FORSYTH STREET
SUITE 600
ATLANTA, GA 30303
TEL: (404)331-3200

GSA

JACOBS
PROJECT MANAGEMENT CONSULTANT TO THE GENERAL SERVICES ADMINISTRATION

AFRH
The Preeminent Military Residence for Retired Soldiers

VATES CONSTRUCTION

SFCS
Architecture
Engineering
Planning
Interiors

URS CORPORATION
2020 K ST, NW
SUITE 300
WASHINGTON D.C. 20006

URS

CERTIFICATIONS

STATE OF MISSISSIPPI
MICHAEL L. MOOD
Registered Professional Engineer
No. 11-10308

ISSUED FOR CONSTRUCTION

KEY PLAN

MARK	DATE	DESCRIPTION
3	09/08/08	ISSUED FOR CONSTRUCTION
4	12/02/08	CIVIL, STRUCT, ARCH REV.

REVISION NOTES

GRAPHIC SCALE

A/E COM. NO.	05-04P-07-EX-C-0099
A/E TASK NO.	
CONS. CONTR.	
CONS. WORK	
PRIME A/E	
SUB A/E	
CONSTR. CON.	

CONTRACTORS

NAME	ARMED FORCES RETIREMENT HOME
STREET	1600 BEACH DRIVE
CITY/ST/ZIP	GULFPORT, MS 39507
BUILDING	
OTHER	
BUILDING NO.	
FACILITY CODE	

BUILDINGS

PROJECT	ARMED FORCES RETIREMENT HOME
TITLE	GULFPORT, MISSISSIPPI
PROJECT DESCRIPTION	NEW CONSTRUCTION
PROJECT NO.	319429B2
CSA PM	STEVEN SMITH
SUBMISSION	ISSUED FOR CONSTRUCTION
SUB. DATE	09/08/2008
FILE NAME	P-708-N0095730.DWG
FLOOR NO.	–
DRAWN BY	INR
CHECKED BY	DP/PE

PROJECT

DRAWING TITLE	STORM RISER DIAGRAMS
DATE DRAFTED:	
SHEET SIZE: 34 X 44	

DRAWING

DRAWING NO.

P 7 08

DISCIPLINE	SHEET TYPE	SEQUENCE

SHEET – OF –

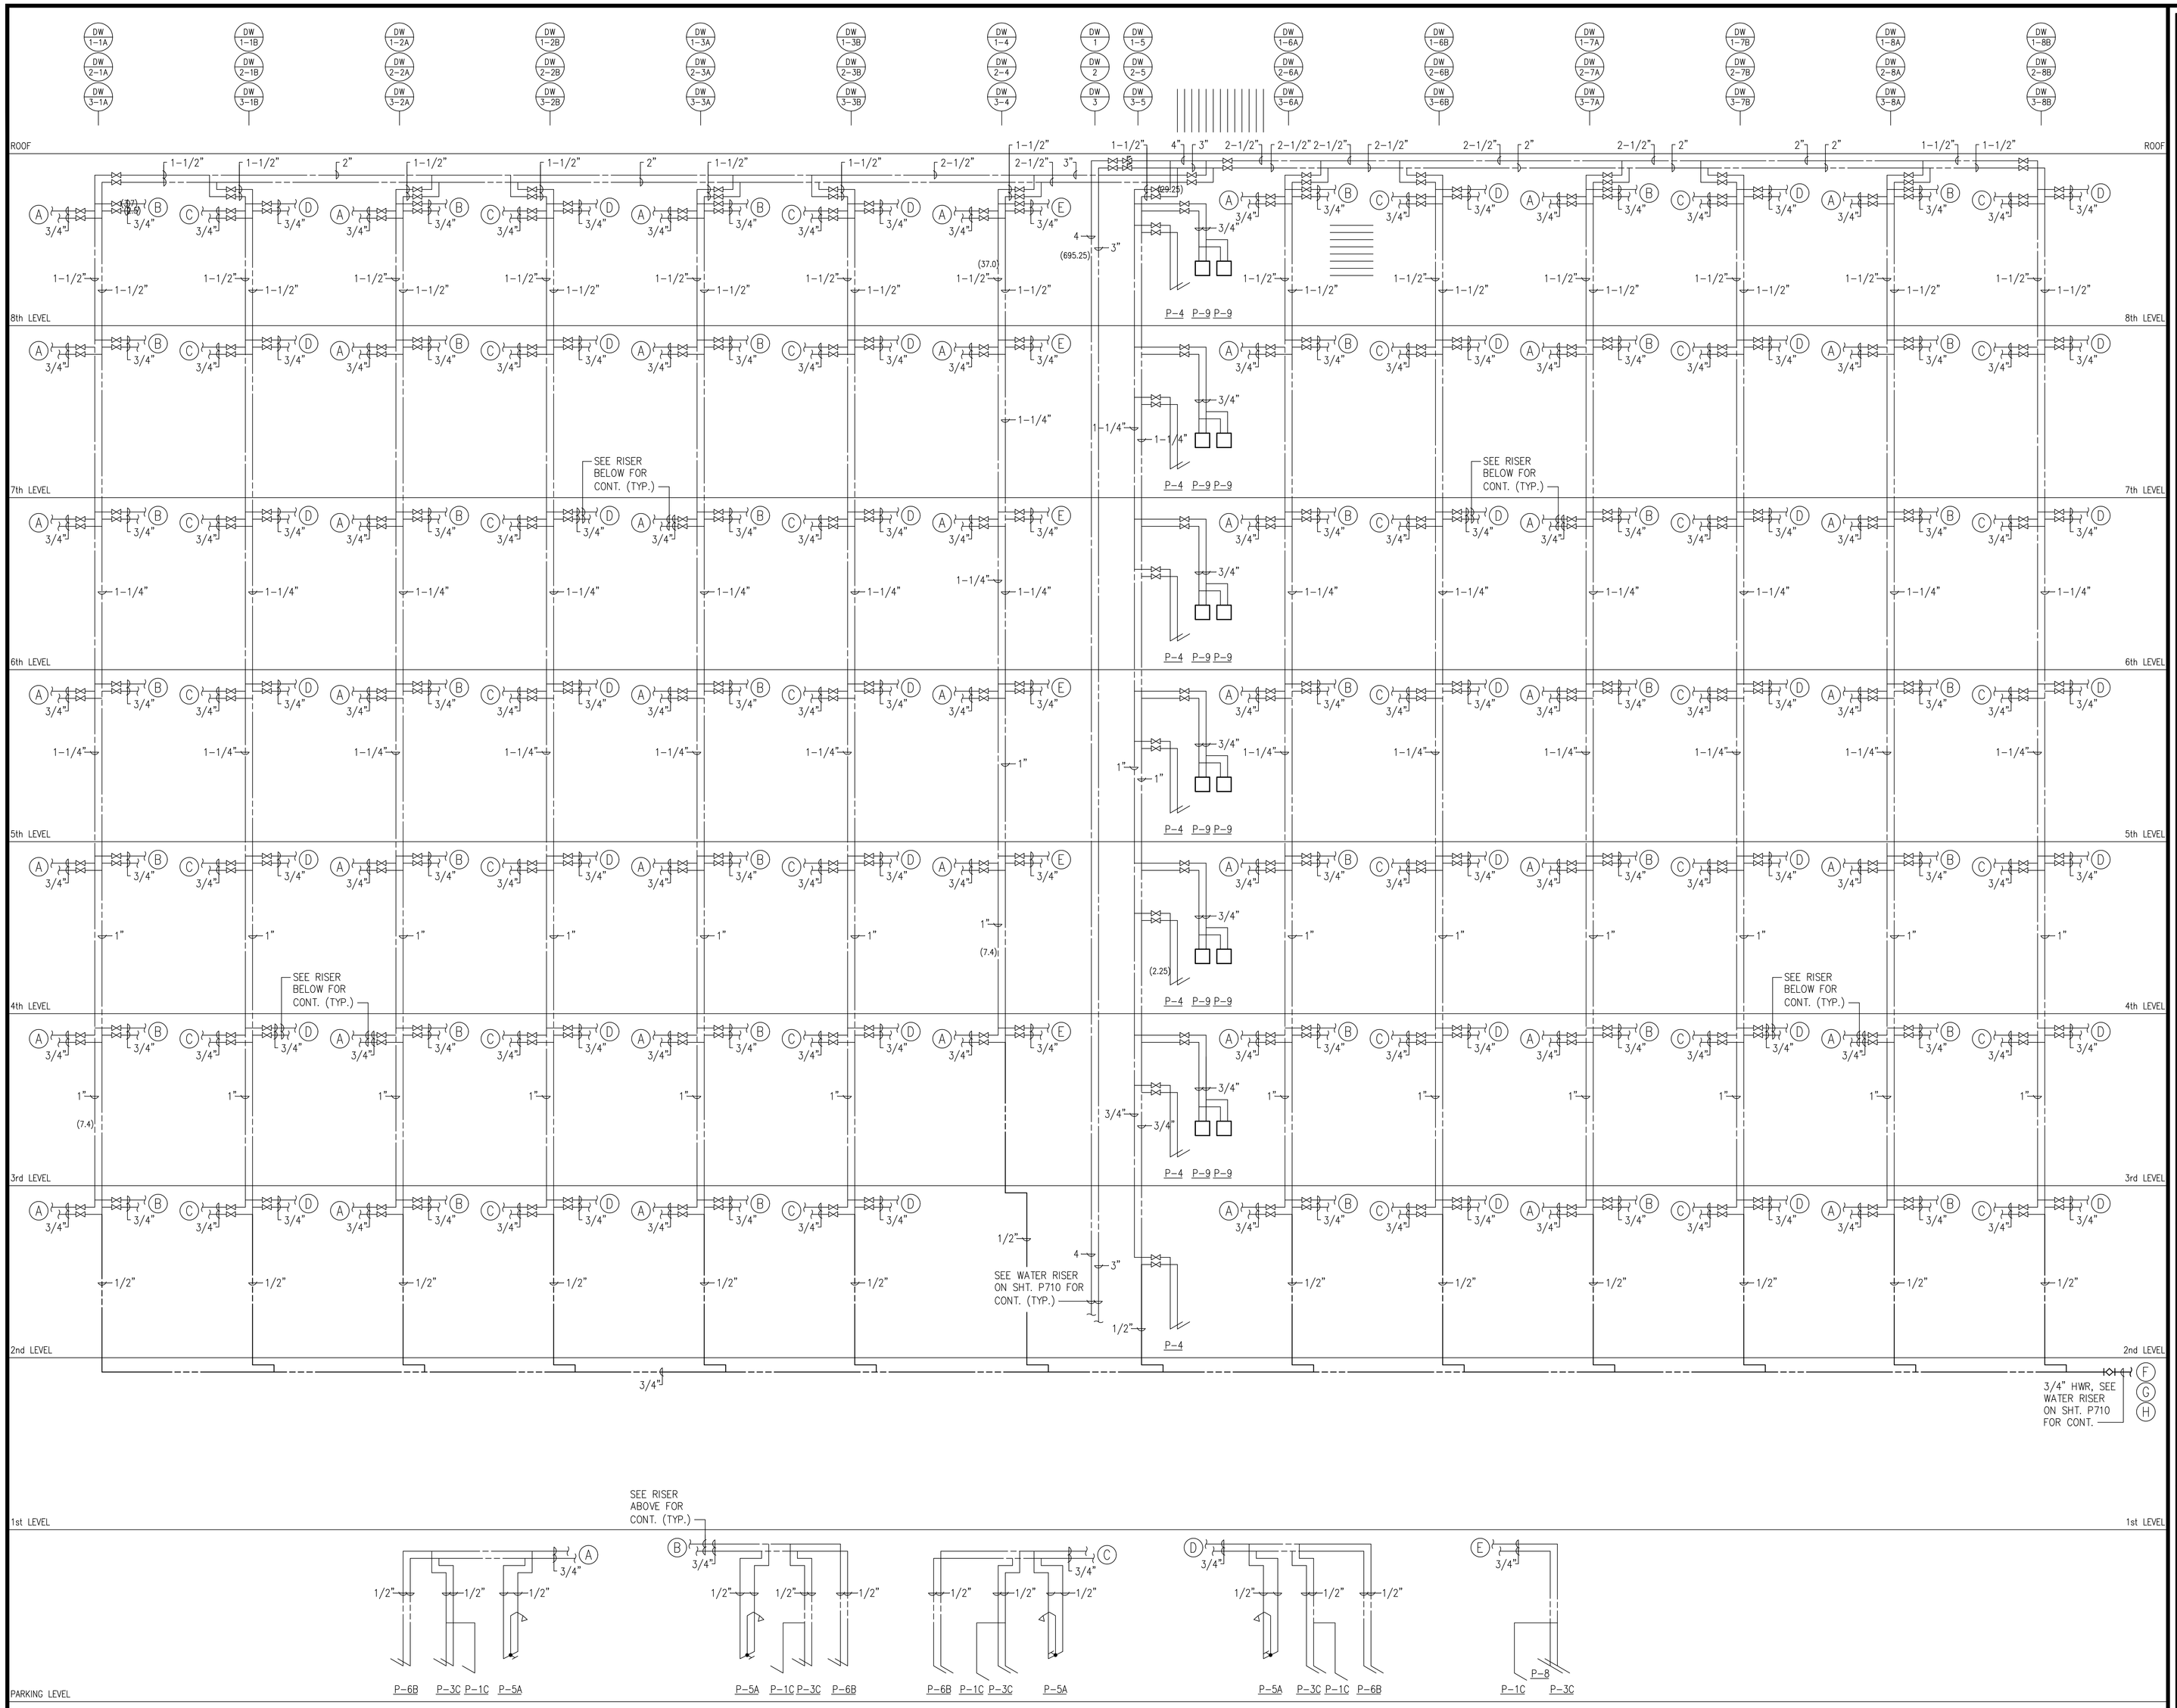

WATER RISER DIAGRAM

NOT TO SCALE

PROPERTY OF THE UNITED STATES GOVERNMENT – FOR OFFICIAL USE ONLY. Do not remove this notice. Properly destroy documents when no longer needed.

GSA
GENERAL SERVICES ADMINISTRATION
77 FORSYTH STREET
SUITE 600
ATLANTA, GA 30303
TEL: (404)331-3200

AFRH The Premier Retirement Community for America's Veterans

JACOBS
PROJECT MANAGEMENT CONSULTANT TO THE GENERAL SERVICES ADMINISTRATION

YATES CONSTRUCTION

SFCS Architecture Engineering Planning Interiors

URS
URS CORPORATION
2020 K ST, NW
SUITE 300
WASHINGTON D.C. 20006

ISSUED FOR CONSTRUCTION

CERTIFICATIONS

KEY PLAN

REVISION NOTES

MARK	DATE	DESCRIPTION
0	09/08/08	ISSUED FOR CONSTRUCTION

GRAPHIC SCALE

CONTRACTORS

A/E CON. NO.	GS-04P-07-EX-C-0099
A/E TASK NO.	
CONS. CONTR.	
CONS. WORK	
PRIME A/E	
SUB A/E	
CONSTR. CON.	

BUILDING

NAME	ARMED FORCES RETIREMENT HOME
STREET	1800 BEACH DRIVE
CITY/ST./ZIP	GULFPORT, MS 39507
BUILDING NO.	
OTHER BUILDING NOs.	
FACILITY CODE	

PROJECT

PROJECT TITLE	ARMED FORCES RETIREMENT HOME GULFPORT, MISSISSIPPI
PROJECT DESCRIPTION	NEW CONSTRUCTION
PROJECT NO.	31942982
GSA PM	STEVEN SMITH
SUBMISSION	ISSUED FOR CONSTRUCTION
SUB. DATE	09/08/2008

DRAWING

DRAWING TITLE	WATER RISER DIAGRAMS
FILE NAME	P-709-N0095730.DWG
FLOOR NO.	–
DRAWN BY	INR DATE DRAFTED:
CHECKED BY	DP/PE SHEET SIZE: 34 X 44
DRAWING NO.	P 7 09 (DISCIPLINE SHEET TYPE SEQUENCE)

SHEET OF –

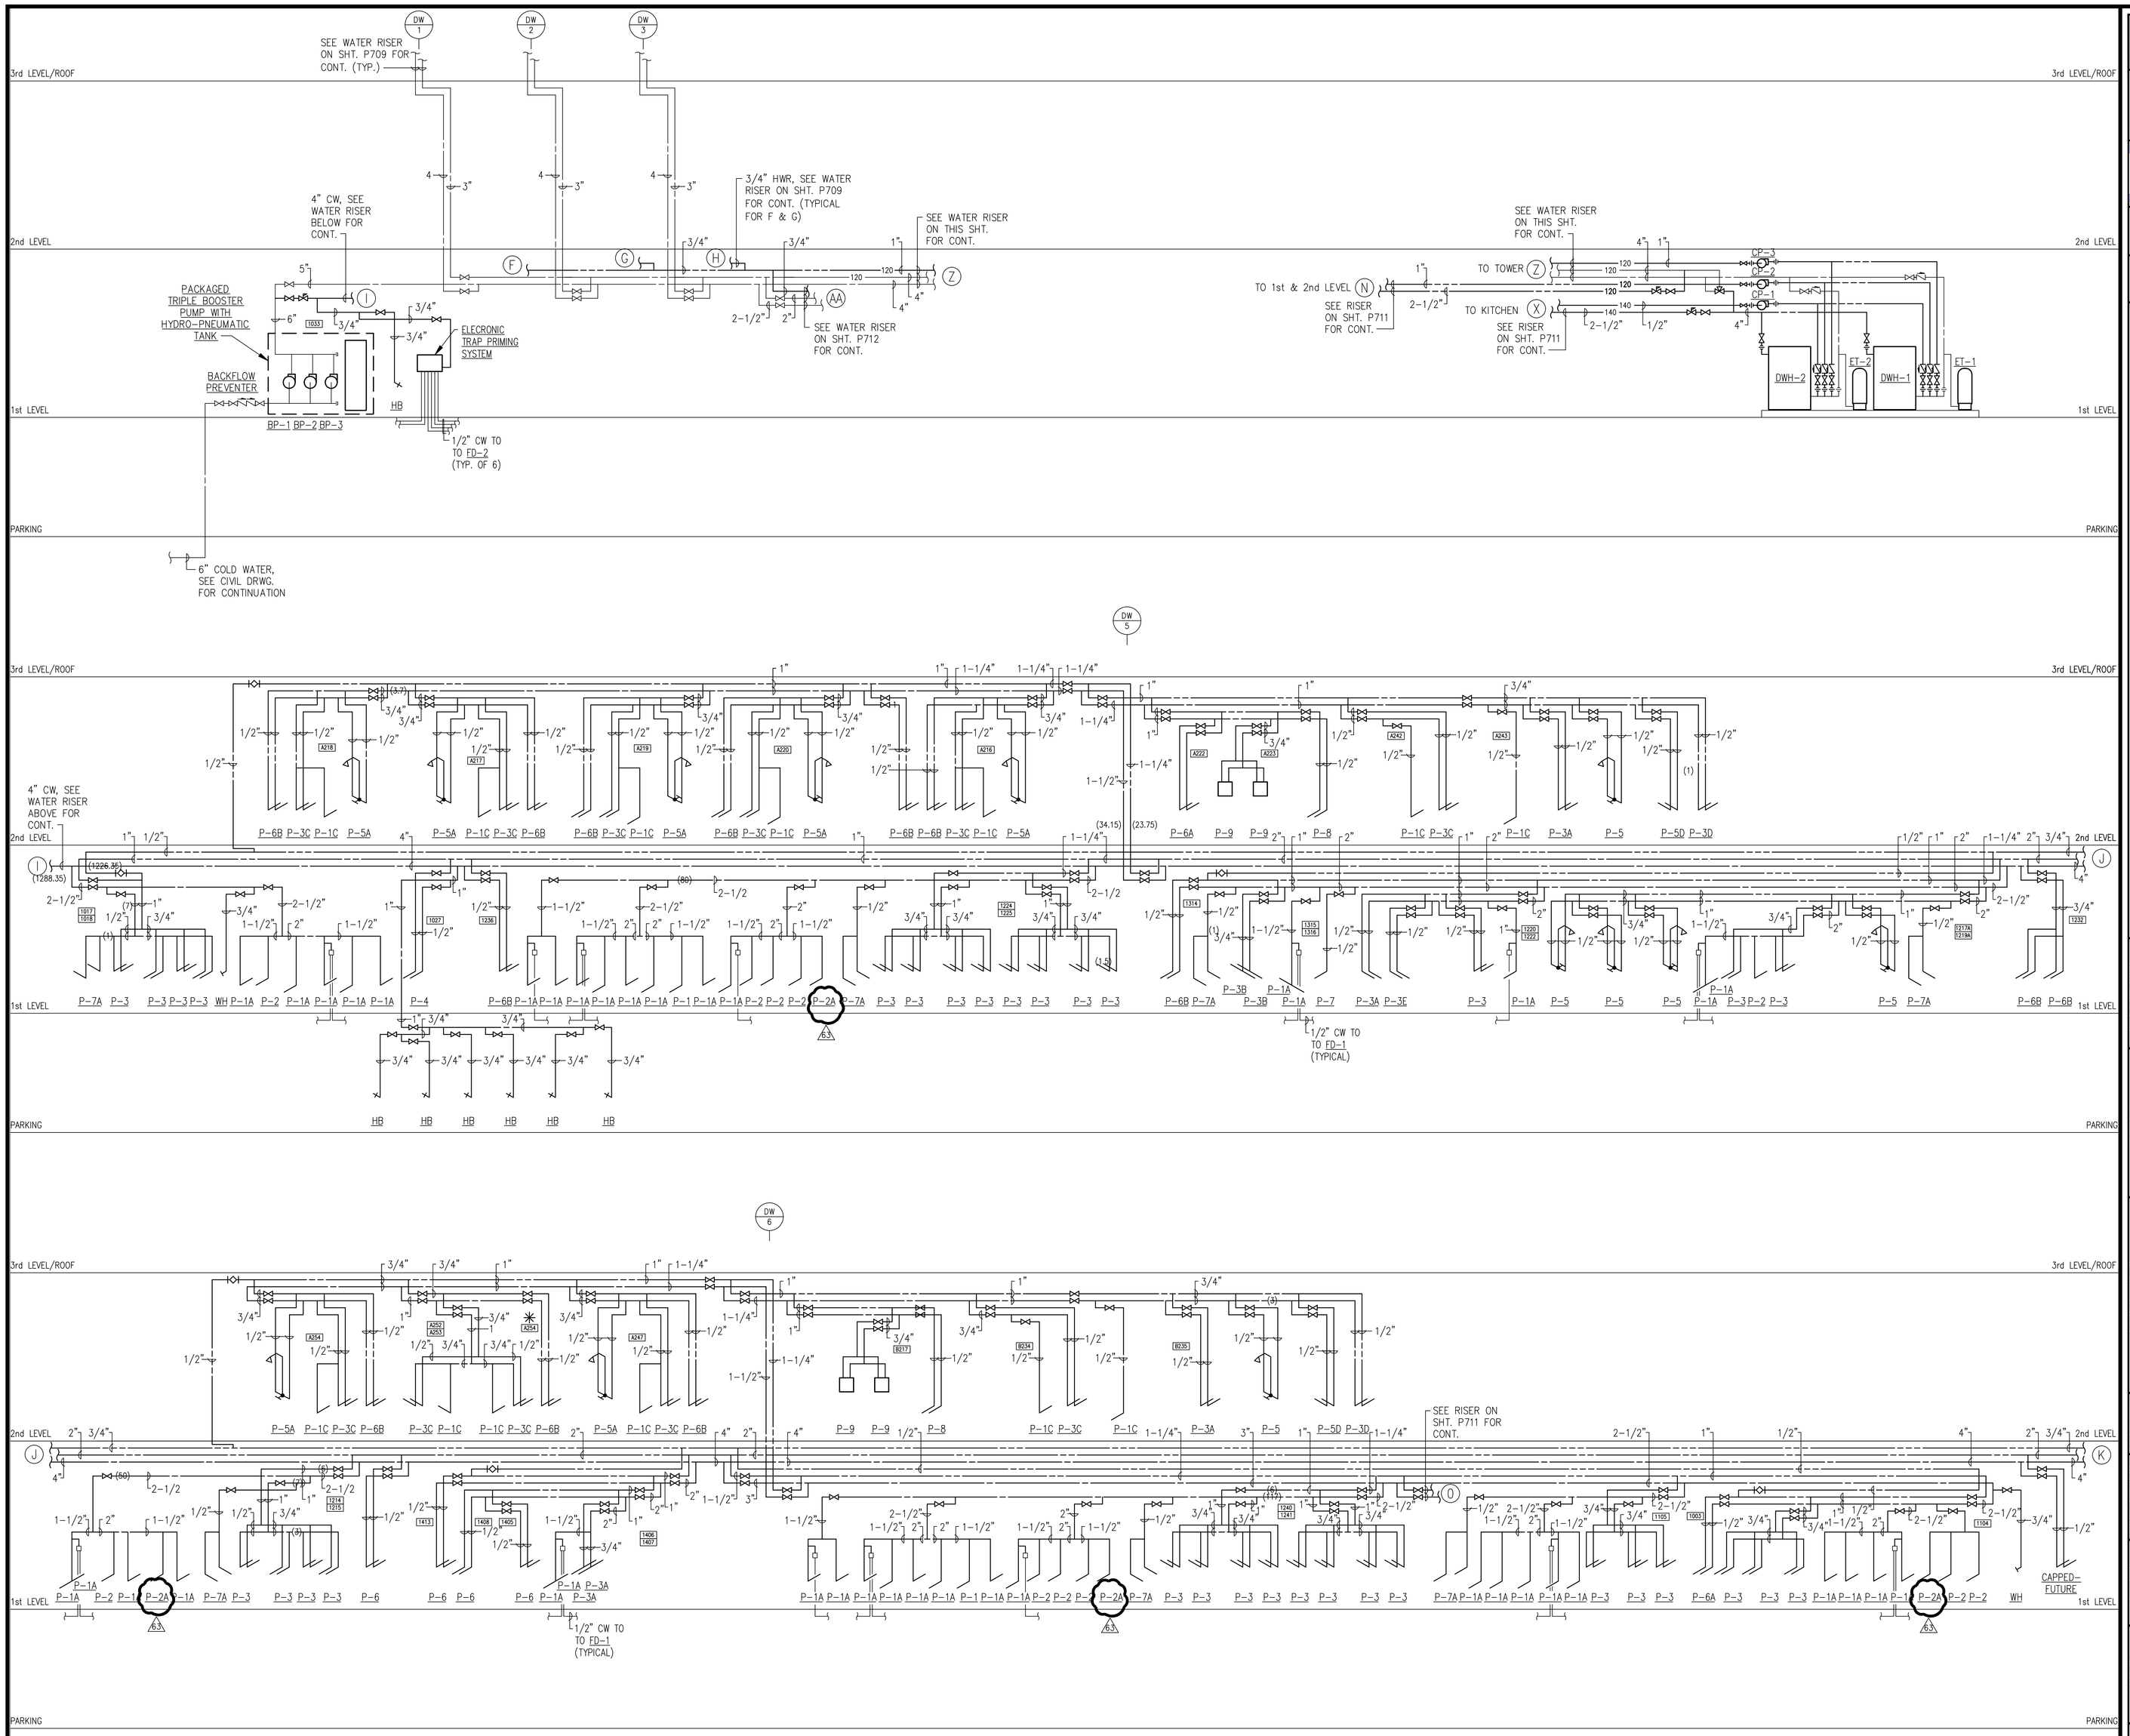

WATER RISER DIAGRAM

NOT TO SCALE

PROPERTY OF THE UNITED STATES GOVERNMENT – FOR OFFICIAL USE ONLY. Do not remove this notice. Properly destroy documents when no longer needed.

GENERAL SERVICES ADMINISTRATION
77 FORSYTH STREET
SUITE 600
ATLANTA, GA 30303
TEL: (404)331-3200

AFRH The Premier Retirement Community for America's Veterans

JACOBS
PROJECT MANAGEMENT CONSULTANT TO THE GENERAL SERVICES ADMINISTRATION

YATES CONSTRUCTION

SFCS Architecture Engineering Planning Interiors

URS CORPORATION
2020 K ST, NW
SUITE 300
WASHINGTON D.C. 20006

CERTIFICATIONS

KEY PLAN

REVISION NOTES

MARK	DATE	DESCRIPTION
2	09/08/08	ISSUED FOR CONSTRUCTION
3	01/14/09	ARCHITECTURAL & MEP REVISIONS

GRAPHIC SCALE

CONTRACTORS

A/E CON. NO.	GS-04P-07-EX-C-0099
A/E TASK NO.	
CONS. CONTR.	
CONS. WORK	
PRIME A/E	
SUB A/E	
CONSTR. CON.	

BUILDING

NAME	ARMED FORCES RETIREMENT HOME
STREET	1800 BEACH DRIVE
CITY/ST./ZIP	GULFPORT, MS 39507
BUILDING NO.	
OTHER	
BUILDING NOs.	
FACILITY CODE	

PROJECT

PROJECT TITLE	ARMED FORCES RETIREMENT HOME GULFPORT, MISSISSIPPI
PROJECT DESCRIPTION	NEW CONSTRUCTION
PROJECT NO.	31942982
GSA PM	STEVEN SMITH
SUBMISSION	ISSUED FOR CONSTRUCTION
SUB. DATE	09/08/2008

DRAWING

DRAWING TITLE	WATER RISER DIAGRAMS
FILE NAME	P-710-N0095730.DWG
FLOOR NO.	–
DRAWN BY	INR DATE DRAFTED:
CHECKED BY	DP/PE SHEET SIZE: 34 X 44
DRAWING NO.	P 7 10
	DISCIPLINE SHEET TYPE SEQUENCE
	SHEET OF –

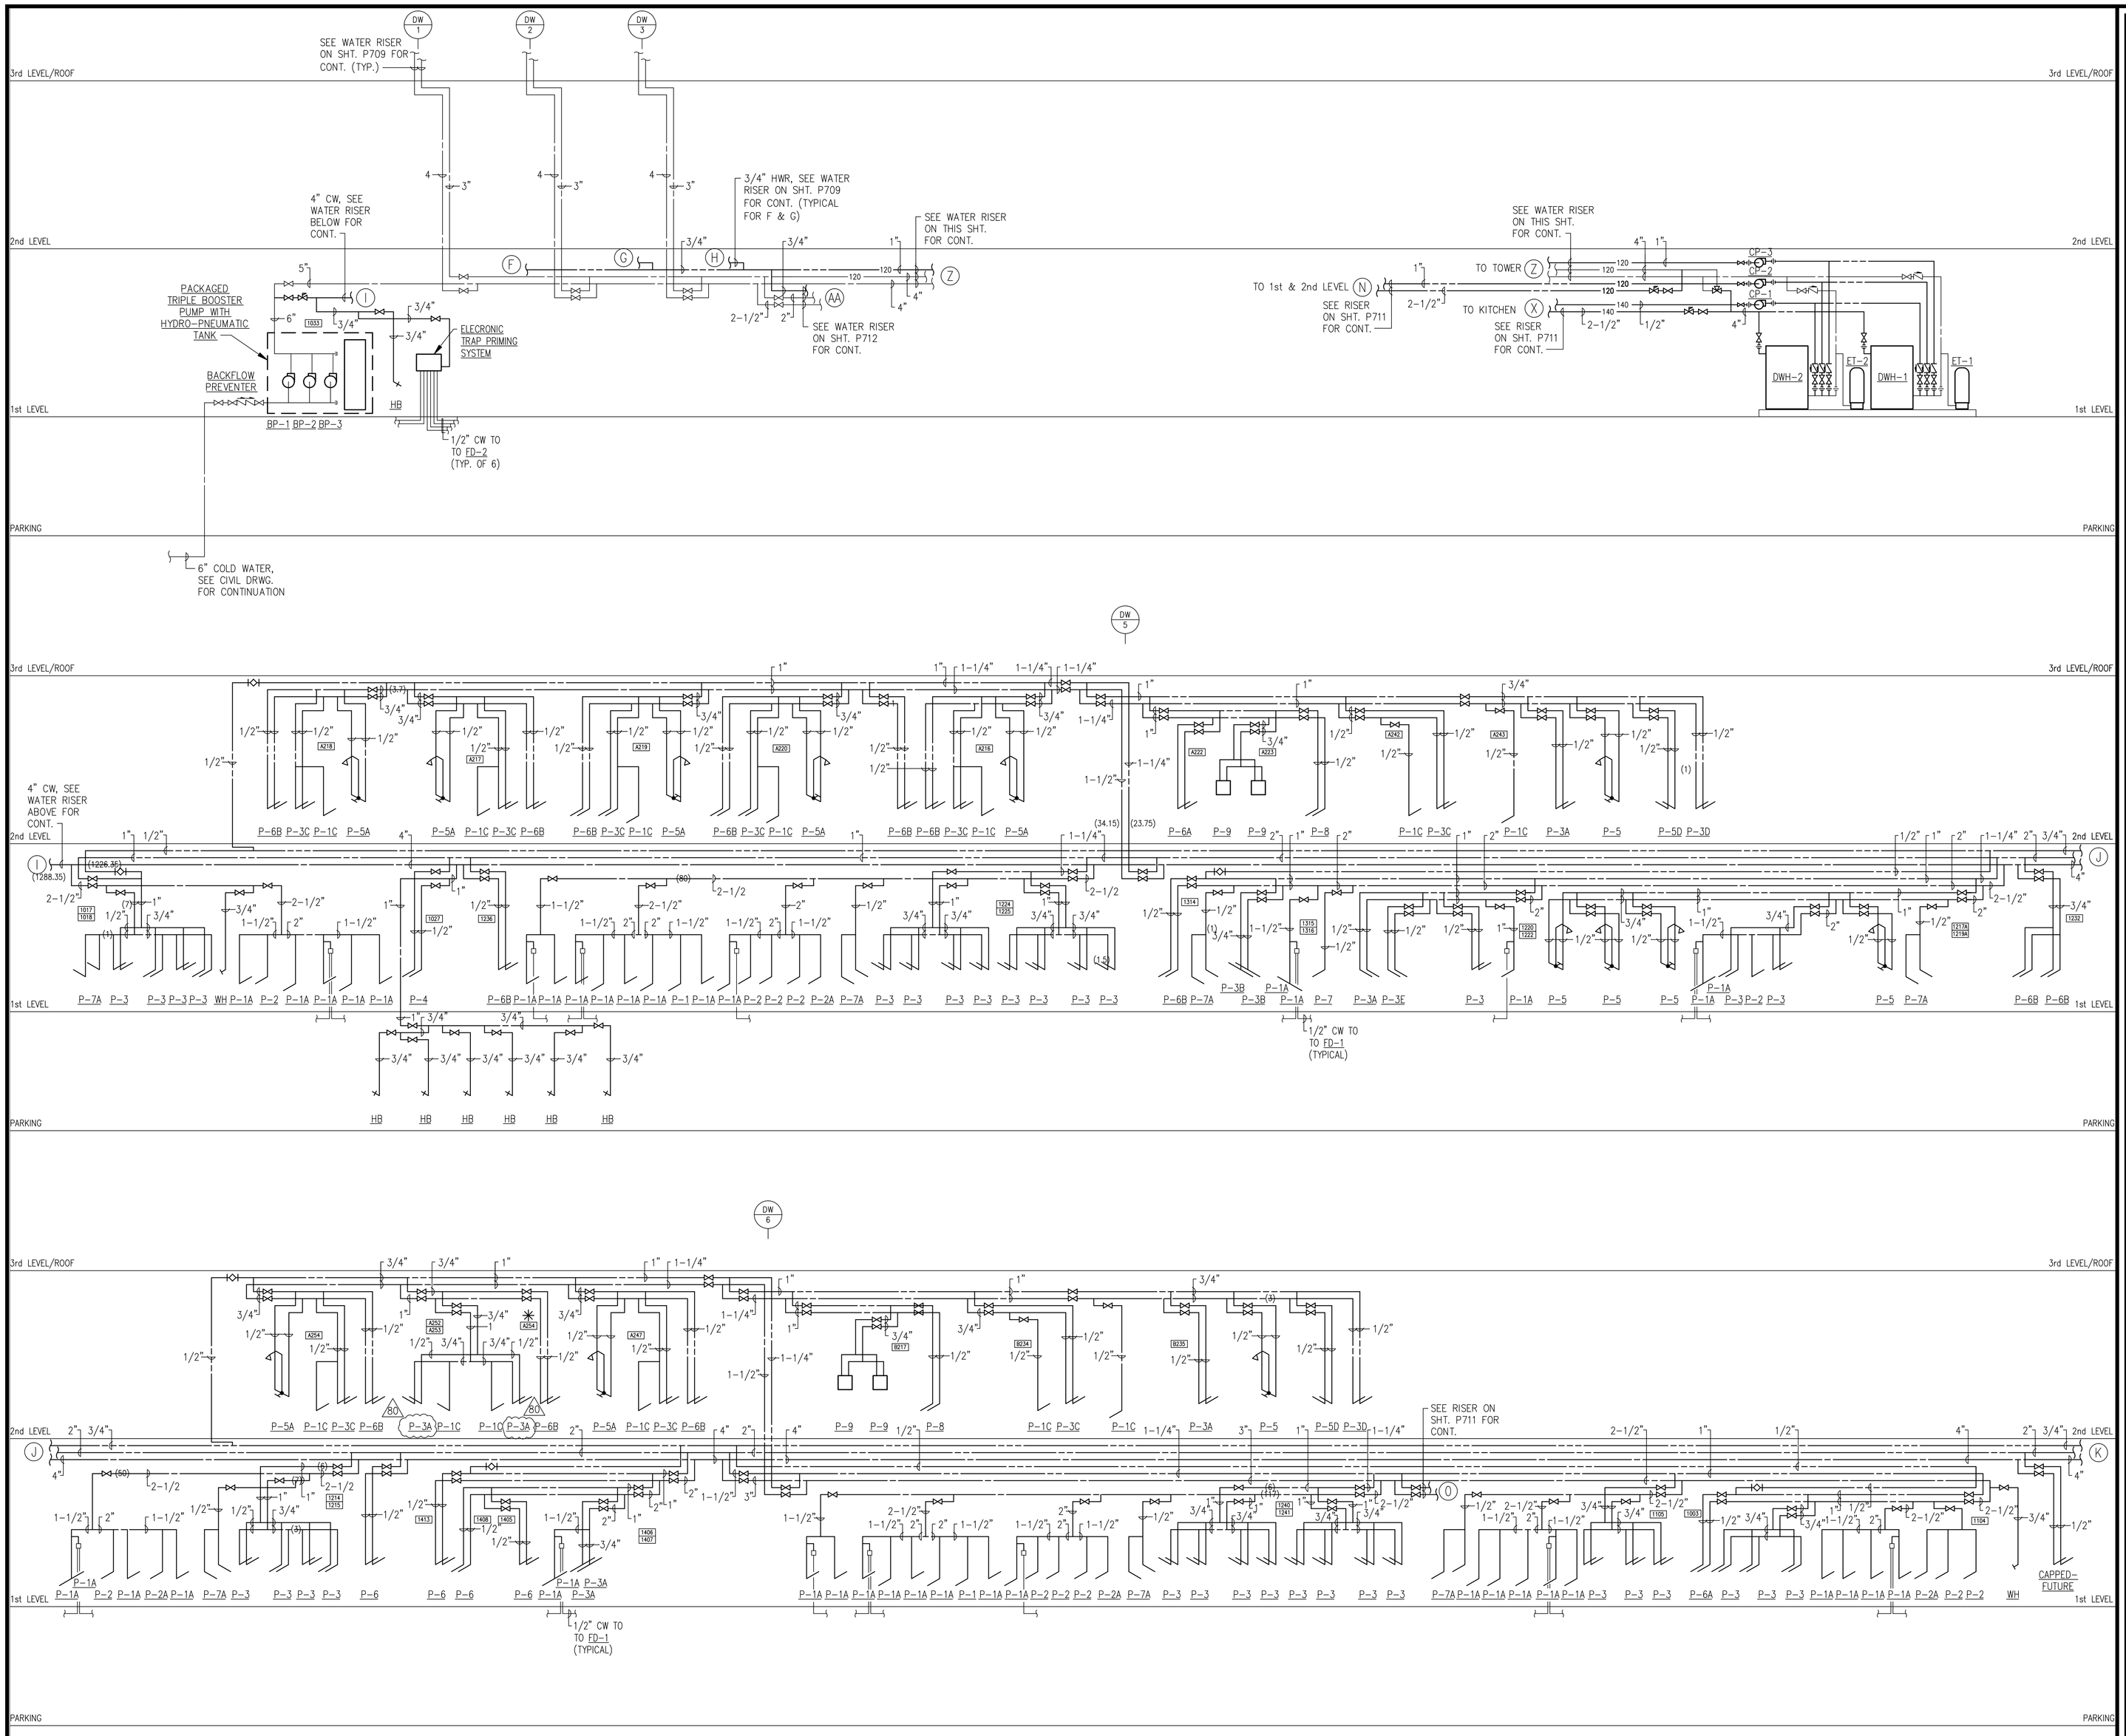

WATER RISER DIAGRAM

NOT TO SCALE

PROPERTY OF THE UNITED STATES GOVERNMENT – FOR OFFICIAL USE ONLY. Do not remove this notice. Properly destroy documents when no longer needed.

GSA
GENERAL SERVICES ADMINISTRATION
77 FORSYTH STREET
SUITE 600
ATLANTA, GA 30303
TEL: (404)331-3200

AFRH The Premier Retirement Community for America's Veterans

JE JACOBS
PROJECT MANAGEMENT CONSULTANT TO THE GENERAL SERVICES ADMINISTRATION

YATES CONSTRUCTION

SFCS Architecture Engineering Planning Interiors

URS
URS CORPORATION
2020 K ST, NW
SUITE 300
WASHINGTON D.C. 20006

CERTIFICATIONS

MICHAEL C. WOOD
STATE OF MISSISSIPPI
06/29/09

KEY PLAN

REVISION NOTES

MARK	DATE	DESCRIPTION
A	09/08/08	ISSUED FOR CONSTRUCTION
B	01/14/09	ARCHITECTURAL & MEP REVISIONS
C	06/26/09	ARCH & MEP REVISIONS

GRAPHIC SCALE

CONTRACTORS

A/E CON. NO.	GS-04P-07-EX-C-0099
A/E TASK NO.	
CONS. CONTR.	
CONS. WORK	
PRIME A/E	
SUB A/E	
CONSTR. CON.	

BUILDING

NAME	ARMED FORCES RETIREMENT HOME
STREET	1800 BEACH DRIVE
CITY/ST./ZIP	GULFPORT, MS 39507
BUILDING NO.	
OTHER BUILDING NOs.	
FACILITY CODE	

PROJECT

PROJECT TITLE	ARMED FORCES RETIREMENT HOME GULFPORT, MISSISSIPPI
PROJECT DESCRIPTION	NEW CONSTRUCTION
PROJECT NO.	31942982
GSA PM	STEVEN SMITH
SUBMISSION	ISSUED FOR CONSTRUCTION
SUB. DATE	09/08/2008

DRAWING

DRAWING TITLE	WATER RISER DIAGRAMS
FILE NAME	P-710-N0095730.DWG
FLOOR NO.	–
DRAWN BY	INR DATE DRAFTED:
CHECKED BY	DP/PE SHEET SIZE: 34 X 44
DRAWING NO.	P 7 10
	DISCIPLINE SHEET TYPE SEQUENCE
	SHEET OF –

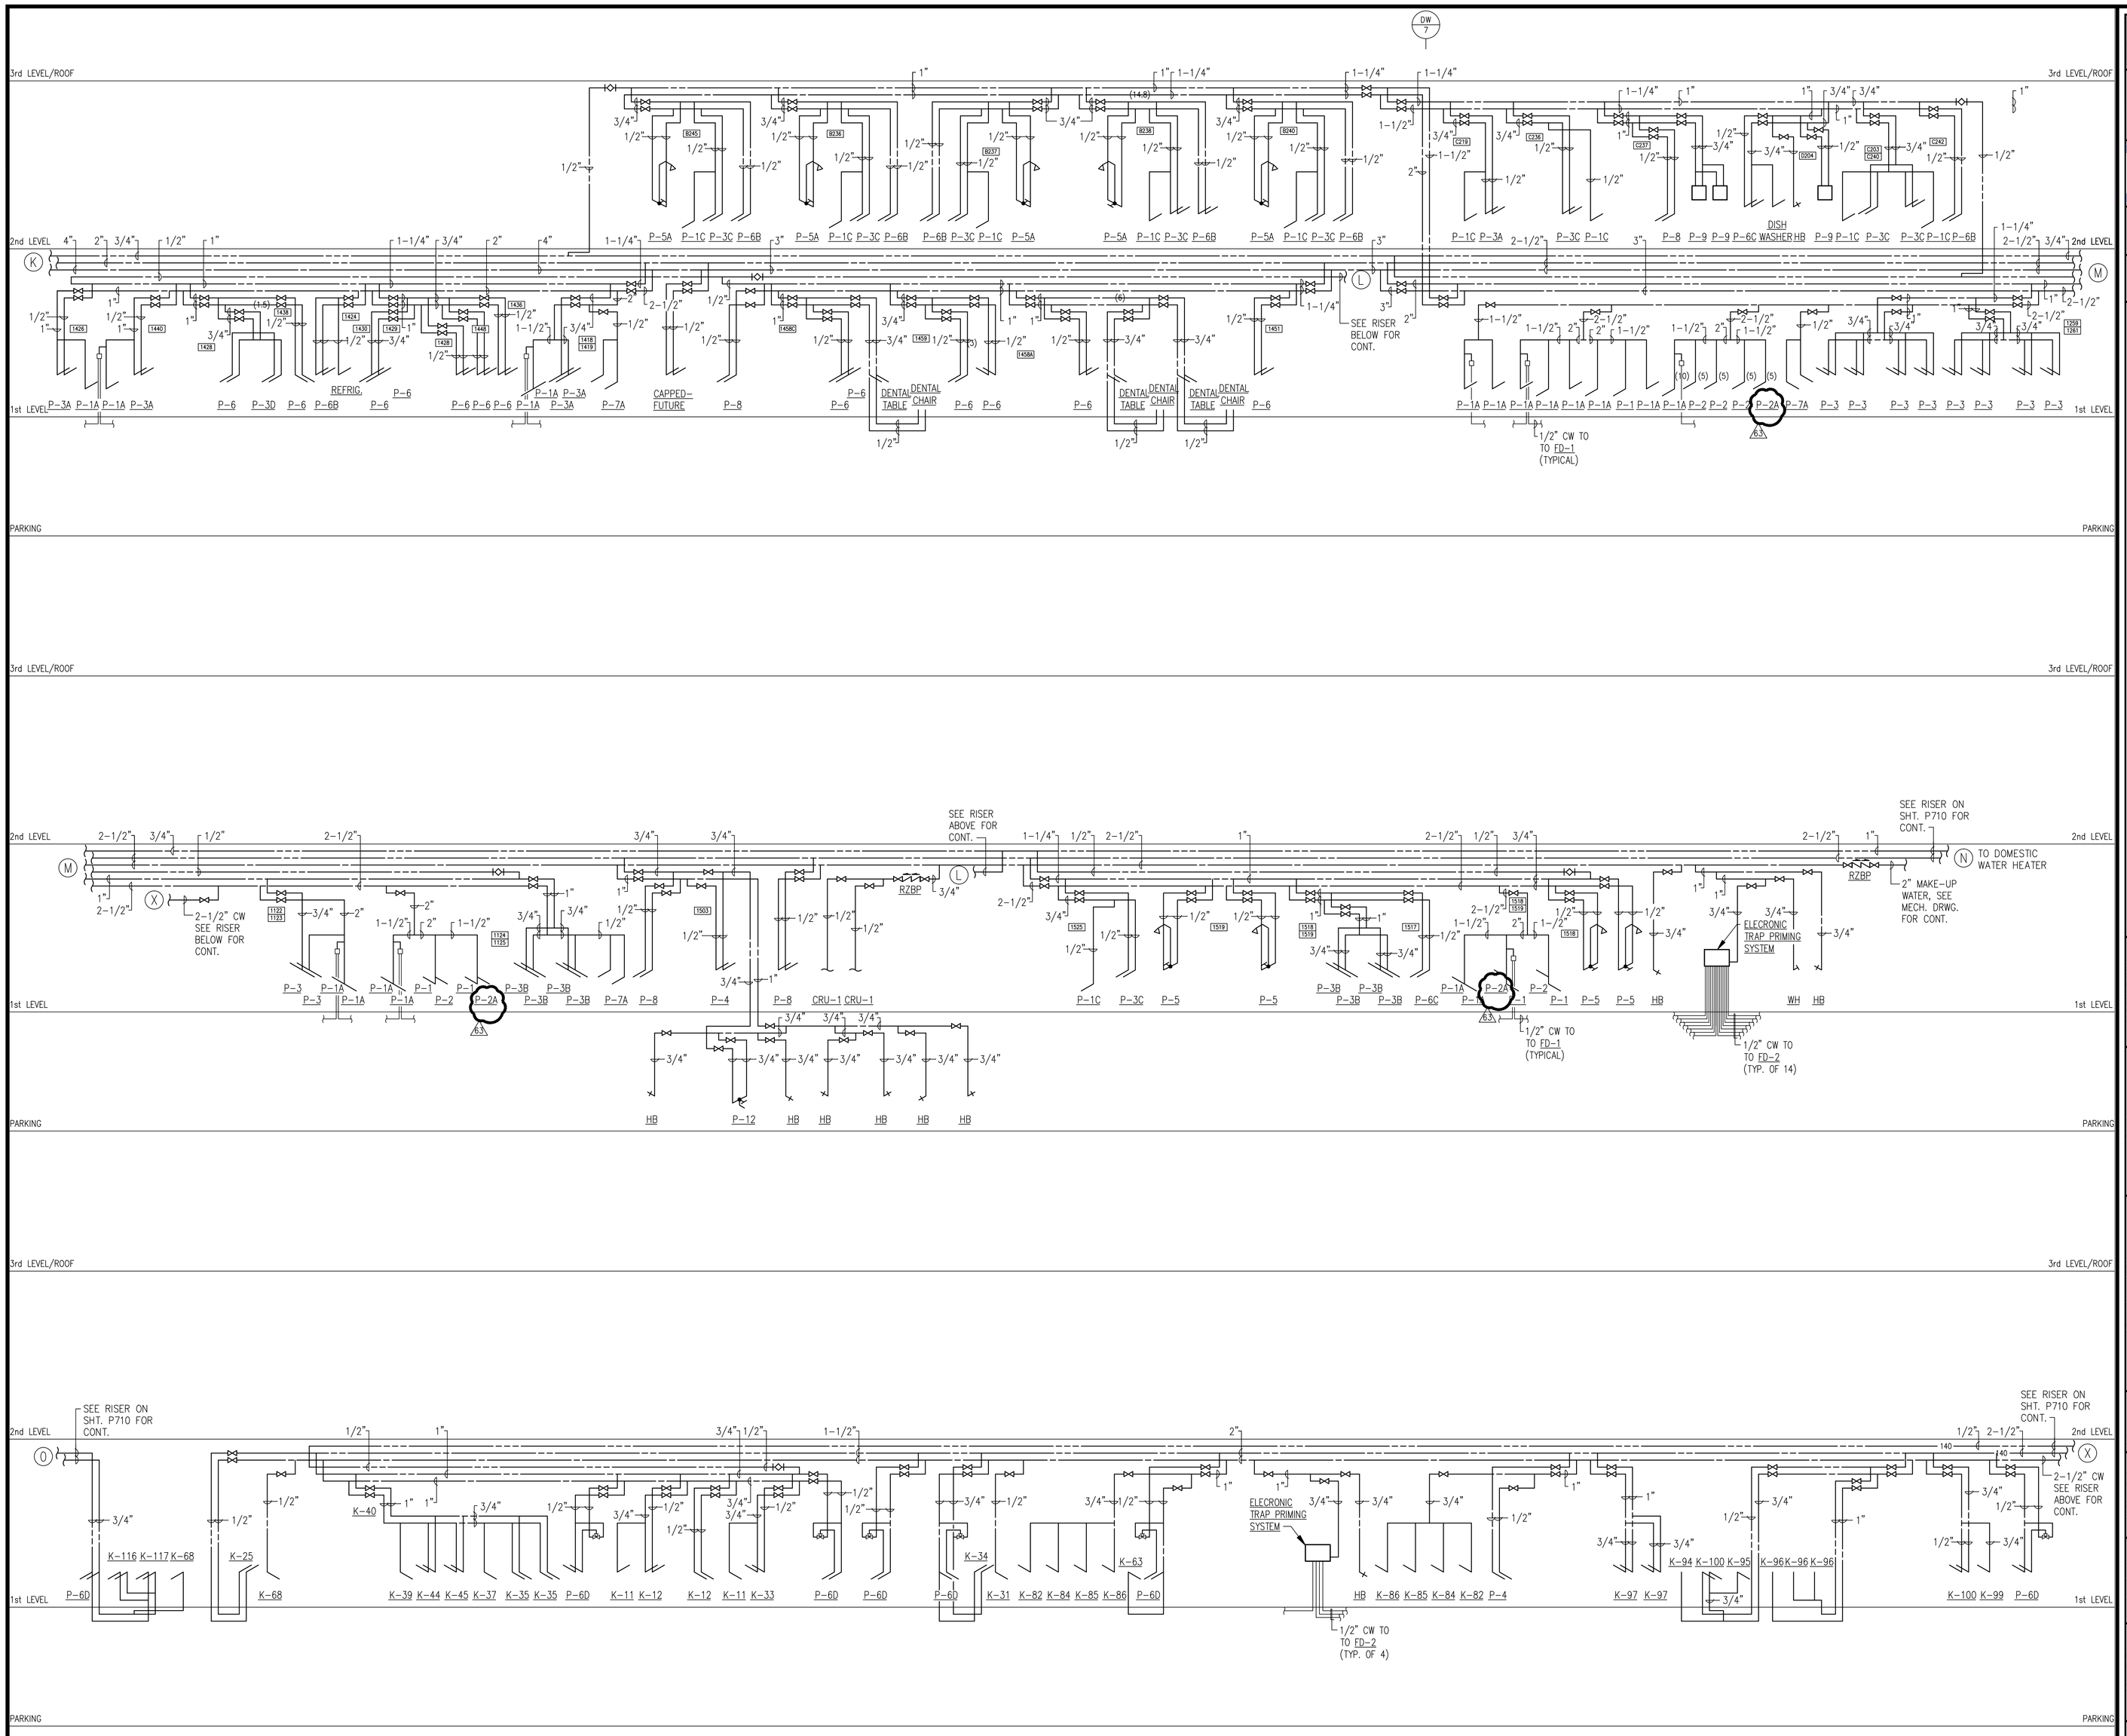

WATER RISER DIAGRAM

NOT TO SCALE

PROPERTY OF THE UNITED STATES GOVERNMENT – FOR OFFICIAL USE ONLY. Do not remove this notice. Properly destroy documents when no longer needed.

GENERAL SERVICES ADMINISTRATION
77 FORSYTH STREET
SUITE 600
ATLANTA, GA 30303
TEL: (404)331-3200

AFRH The Premier Retirement Community for America's Veterans

JACOBS
PROJECT MANAGEMENT CONSULTANT TO THE GENERAL SERVICES ADMINISTRATION

YATES CONSTRUCTION

SFCS Architecture Engineering Planning Interiors

URS CORPORATION
2020 K ST, NW
SUITE 300
WASHINGTON D.C. 20006

CERTIFICATIONS

KEY PLAN

REVISION NOTES

MARK	DATE	DESCRIPTION
2	09/08/08	ISSUED FOR CONSTRUCTION
3	01/14/09	ARCHITECTURAL & MEP REVISIONS

GRAPHIC SCALE

A/E CON. NO.	GS-04P-07-EX-C-0099
A/E TASK NO.	
CONS. CONTR.	
CONS. WORK	
PRIME A/E	
SUB A/E	
CONSTR. CON.	
NAME	ARMED FORCES RETIREMENT HOME
STREET	1800 BEACH DRIVE
CITY/ST./ZIP	GULFPORT, MS 39507
BUILDING NO.	
OTHER	
BUILDING NOs.	
FACILITY CODE	
PROJECT TITLE	ARMED FORCES RETIREMENT HOME GULFPORT, MISSISSIPPI
PROJECT DESCRIPTION	NEW CONSTRUCTION
PROJECT NO.	31942982
GSA PM	STEVEN SMITH
SUBMISSION	ISSUED FOR CONSTRUCTION
SUB. DATE	09/08/2008
DRAWING TITLE	WATER RISER DIAGRAMS
FILE NAME	P-711-N0095730.DWG
FLOOR NO.	–
DRAWN BY	INR DATE DRAFTED:
CHECKED BY	DP/PE SHEET SIZE: 34 X 44
DRAWING NO.	P 7 1 1 (DISCIPLINE SHEET TYPE SEQUENCE)
	SHEET OF –

WATER RISER DIAGRAM

NOT TO SCALE

PROPERTY OF THE UNITED STATES GOVERNMENT – FOR OFFICIAL USE ONLY. Do not remove this notice. Properly destroy documents when no longer needed.

GENERAL SERVICES ADMINISTRATION
77 FORSYTH STREET
SUITE 600
ATLANTA, GA 30303
TEL: (404)331-3200

JACOBS
PROJECT MANAGEMENT CONSULTANT TO THE GENERAL SERVICES ADMINISTRATION

YATES CONSTRUCTION

SFCS Architecture Engineering Planning Interiors

URS CORPORATION
2020 K ST, NW
SUITE 300
WASHINGTON D.C. 20006

ISSUED FOR CONSTRUCTION

CERTIFICATIONS

KEY PLAN

REVISION NOTES

MARK	DATE	DESCRIPTION
00	09/08/08	ISSUED FOR CONSTRUCTION

GRAPHIC SCALE

A/E CON. NO.	GS-04P-07-EX-C-0099
A/E TASK NO.	
CONS. CONTR.	
CONS. WORK	
PRIME A/E	
SUB A/E	
CONSTR. CON.	

BUILDING

NAME	ARMED FORCES RETIREMENT HOME
STREET	1800 BEACH DRIVE
CITY/ST./ZIP	GULFPORT, MS 39507
BUILDING NO.	
OTHER BUILDING NOs.	
FACILITY CODE	

PROJECT

PROJECT TITLE	ARMED FORCES RETIREMENT HOME GULFPORT, MISSISSIPPI
PROJECT DESCRIPTION	NEW CONSTRUCTION
PROJECT NO.	31942982
GSA PM	STEVEN SMITH
SUBMISSION	ISSUED FOR CONSTRUCTION
SUB. DATE	09/08/2008

DRAWING

DRAWING TITLE	WATER RISER DIAGRAMS
FILE NAME	P-712-N0095730.DWG
FLOOR NO.	–
DRAWN BY	INR DATE DRAFTED:
CHECKED BY	DP/PE SHEET SIZE: 34 X 44
DRAWING NO.	P 7 12 (DISCIPLINE SHEET TYPE SEQUENCE) SHEET – OF –

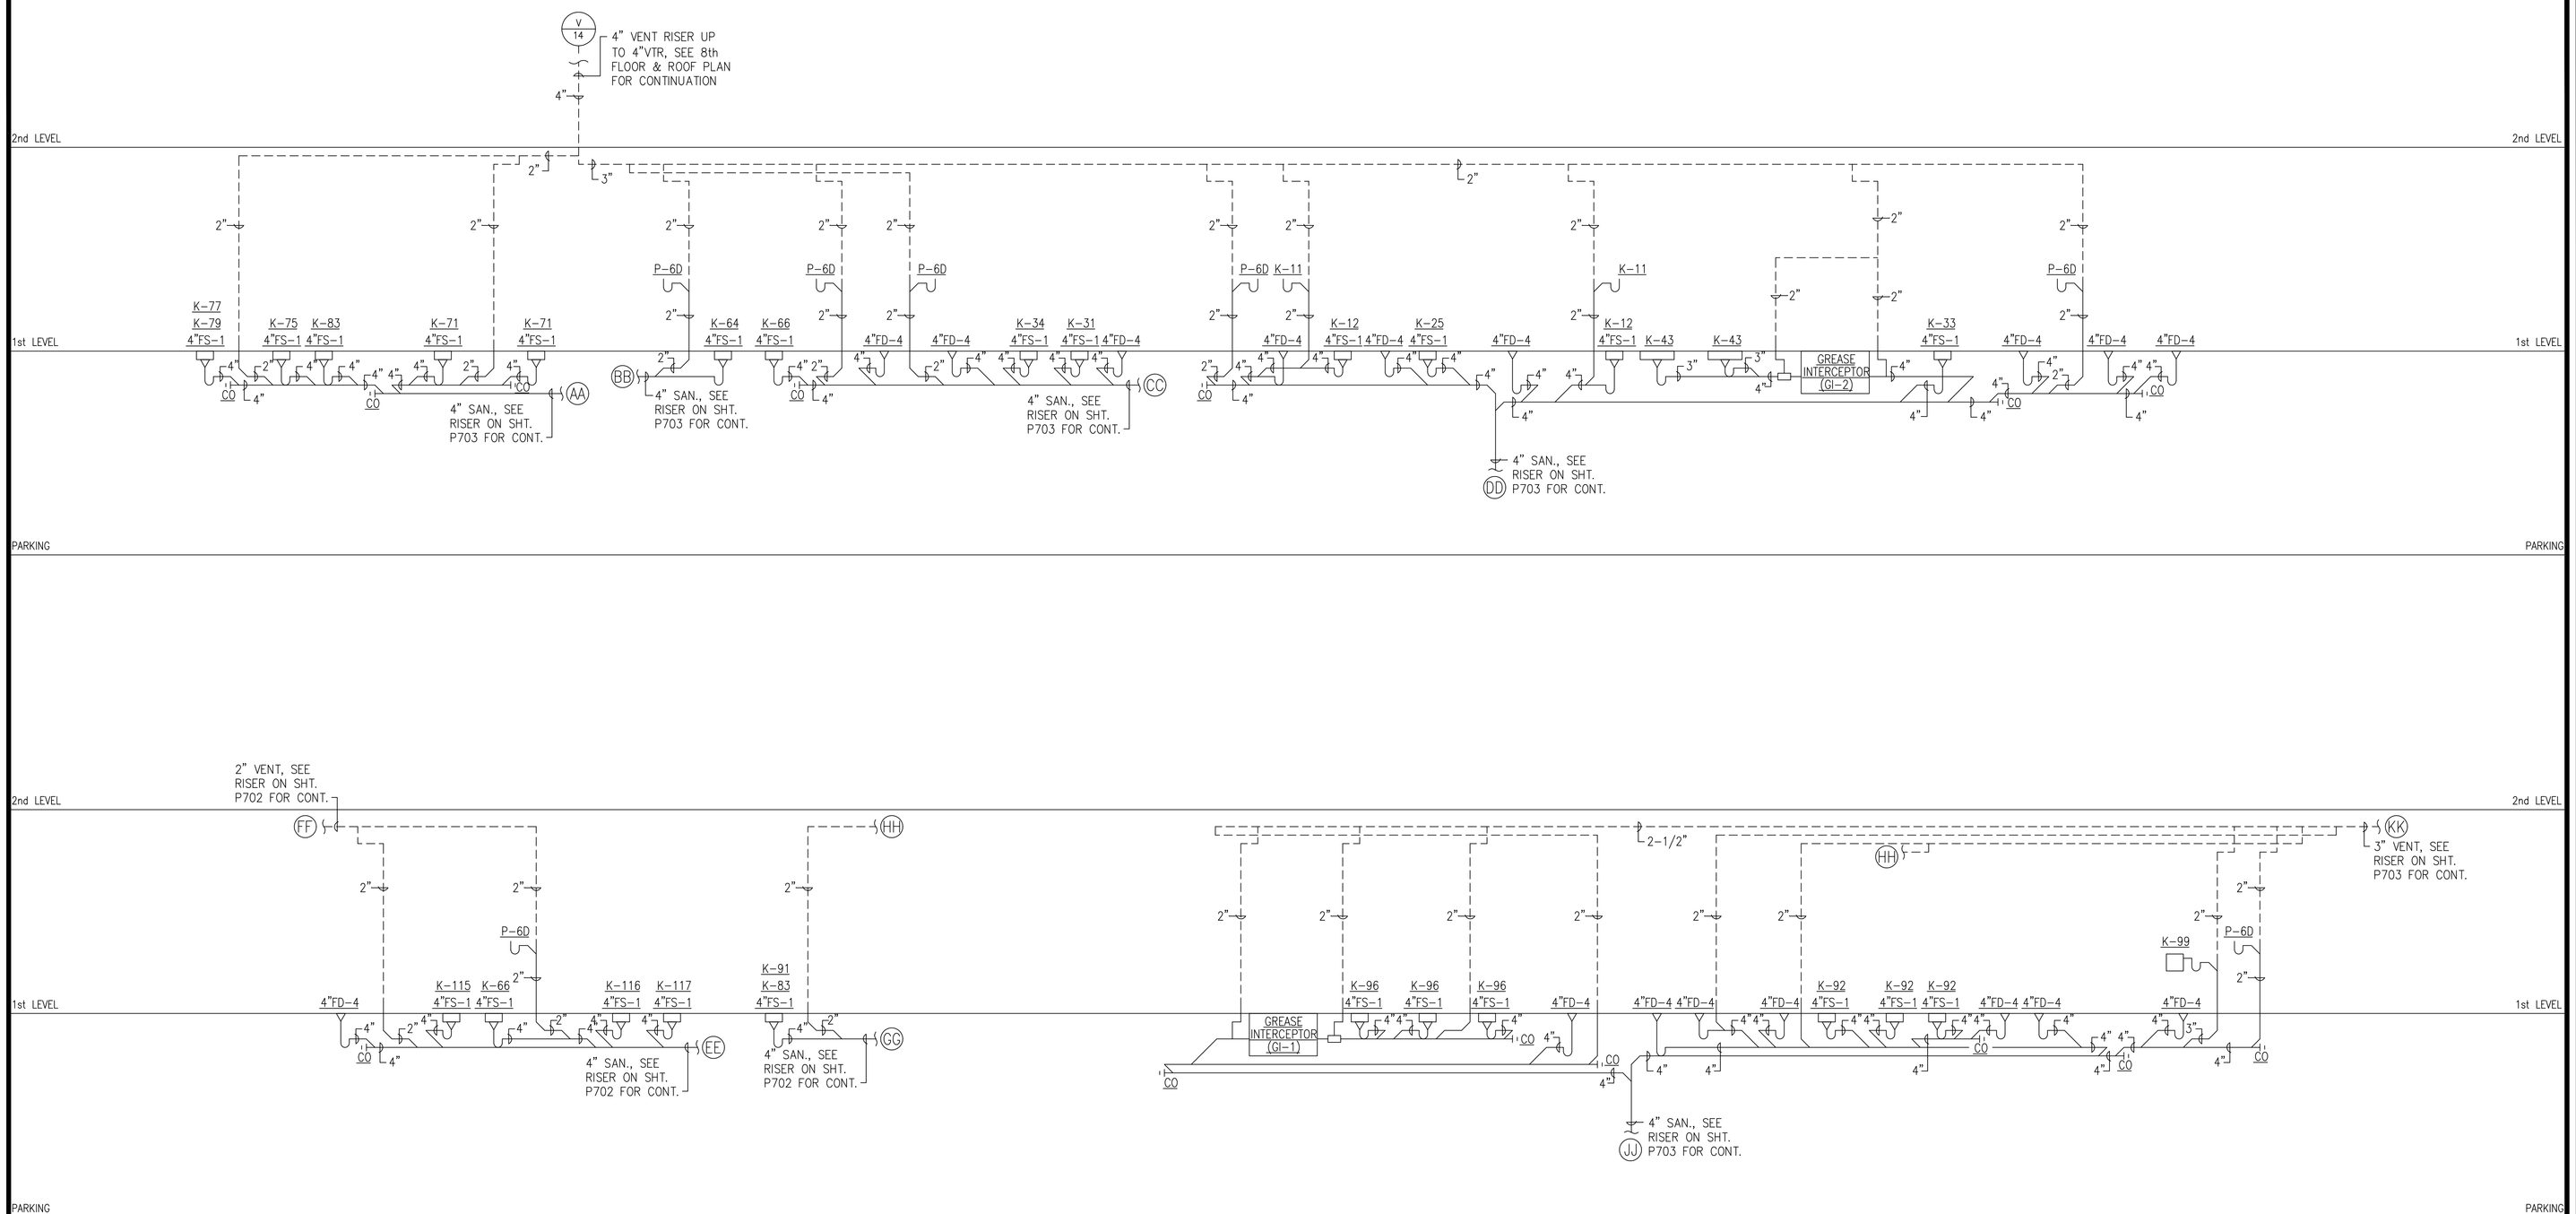

SANITARY RISER DIAGRAM

NOT TO SCALE

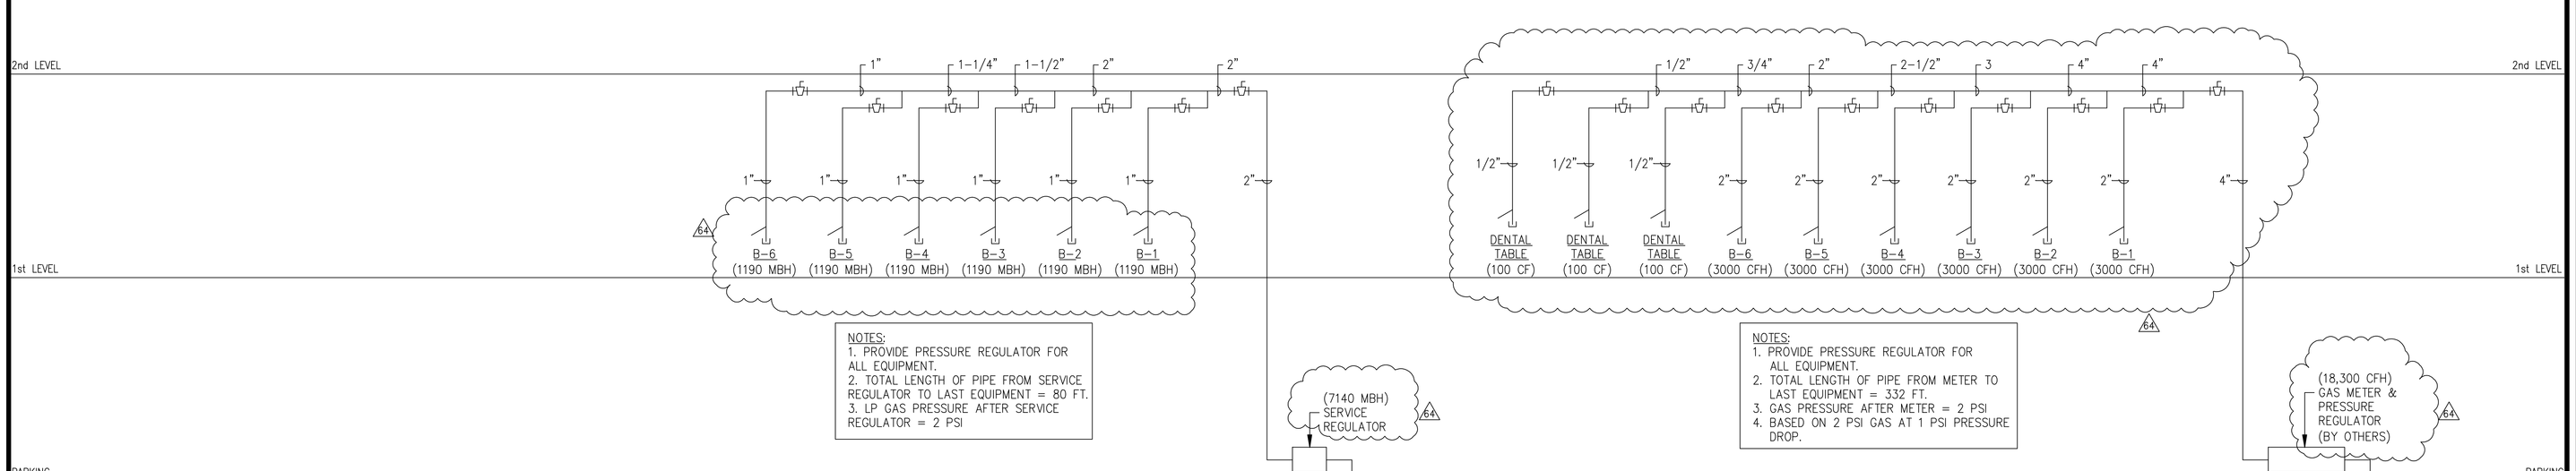

NOTES:
1. PROVIDE PRESSURE REGULATOR FOR ALL EQUIPMENT.
2. TOTAL LENGTH OF PIPE FROM SERVICE REGULATOR TO LAST EQUIPMENT = 80 FT.
3. LP GAS PRESSURE AFTER SERVICE REGULATOR = 2 PSI

PROPANE GAS RISER DIAGRAM

NOT TO SCALE

NOTES:
1. PROVIDE PRESSURE REGULATOR FOR ALL EQUIPMENT.
2. TOTAL LENGTH OF PIPE FROM METER TO LAST EQUIPMENT = 332 FT.
3. GAS PRESSURE AFTER METER = 2 PSI
4. BASED ON 2 PSI GAS AT 1 PSI PRESSURE DROP.

GAS RISER DIAGRAM

NOT TO SCALE

PROPERTY OF THE UNITED STATES GOVERNMENT – FOR OFFICIAL USE ONLY. Do not remove this notice. Properly destroy documents when no longer needed.

GENERAL SERVICES ADMINISTRATION
77 FORSYTH STREET
SUITE 600
ATLANTA, GA 30303
TEL: (404)331-3200

AFRH The Premier Retirement Community for America's Veterans

JACOBS
PROJECT MANAGEMENT CONSULTANT TO THE GENERAL SERVICES ADMINISTRATION

YATES CONSTRUCTION

SFCS Architecture Engineering Planning Interiors

URS CORPORATION
2020 K ST, NW
SUITE 300
WASHINGTON D.C. 20006

CERTIFICATIONS

MICHAEL C. WOOD REGISTERED PROFESSIONAL ENGINEER 2/5/09 STATE OF MISSISSIPPI

KEY PLAN

REVISION NOTES

MARK	DATE	DESCRIPTION
1	09/08/08	ISSUED FOR CONSTRUCTION
2	02/05/09	ARCH, MECH, AND ELEC REV.

GRAPHIC SCALE

CONTRACTORS

A/E CON. NO.	GS-04P-07-EX-C-0099
A/E TASK NO.	
CONS. CONTR.	
CONS. WORK	
PRIME A/E	
SUB A/E	
CONSTR. CON.	

BUILDING

NAME	ARMED FORCES RETIREMENT HOME
STREET	1800 BEACH DRIVE
CITY/ST./ZIP	GULFPORT, MS 39507
BUILDING NO.	
OTHER BUILDING NOs.	
FACILITY CODE	

PROJECT

PROJECT TITLE	ARMED FORCES RETIREMENT HOME GULFPORT, MISSISSIPPI
PROJECT DESCRIPTION	NEW CONSTRUCTION
PROJECT NO.	31942982
GSA PM	STEVEN SMITH
SUBMISSION	ISSUED FOR CONSTRUCTION
SUB. DATE	09/08/2008

DRAWING

DRAWING TITLE	SANITARY RISER DIAGRAMS
FILE NAME	P-713-N0095730.DWG
FLOOR NO.	–
DRAWN BY	INR DATE DRAFTED:
CHECKED BY	DP/PE SHEET SIZE: 34 X 44
DRAWING NO.	P 7 13 (DISCIPLINE SHEET TYPE SEQUENCE)
	SHEET OF –