1 TS101 TS101 **PARTIAL GARAGE FLOOR - AREA 1 - TELECOMM AND SECURITY**
1/8"=1'-0"

PROPERTY OF THE UNITED STATES GOVERNMENT – FOR OFFICIAL USE ONLY. Do not remove this notice. Properly destroy documents when no longer needed.

GSA
GENERAL SERVICES ADMINISTRATION
77 FORSYTH STREET
SUITE 600
ATLANTA, GA 30303
TEL: (404)331-3200

AFRH The Premier Retirement Community for America's Veterans
JE JACOBS
PROJECT MANAGEMENT CONSULTANT TO THE GENERAL SERVICES ADMINISTRATION

YATES CONSTRUCTION

SFCS Architecture Engineering Planning Interiors

URS
URS CORPORATION
2020 K ST, NW
SUITE 300
WASHINGTON D.C. 20006

GENERAL NOTES:

1. REFER TO DRAWING E-001 FOR ADDITIONAL INFORMATION APPLICABLE TO THIS DRAWING.

CODED NOTES:

1. BALANCE MAGNETIC SWITCH DOOR CONTACT FOR INTRUSION DETECTION AT ALL EXTERIOR PERIMETER DOORS MONITORED BY SECURITY ON FIRST FLOOR LEVEL.
2. PROXIMITY ELECTRONICS ENTRY CONTROL SYSTEM CARD READER AT ALL EXTERIOR PERIMETER DOORS MONITORED BY SECURITY ON FIRST FLOOR LEVEL.
3. PROVIDE INTERCOM SYSTEM AT ALL EXTERIOR DOORS. RUN 3/4"C FROM DEVICE TO ANNUNCIATOR PANEL IN SECURITY ROOM.
4. CCTV CAMERA. PROVIDE 3/4"CONDUIT WITH PULL STRING FOR SIGNAL/CONTROL FROM JUNCTION BOX TO SECURITY ROOM.
5. PROVIDE 3/4"C FROM PAGING/PUBLIC ADDRESS SYSTEM LOCATED AT ALL PUBLIC GATHERING LOCATIONS TO MAIN CONSOLE/ AMPLIFIER IN SECURITY ROOM. REFER TO TS-702 FOR PAGING/PUBLIC ADDRESS RISER DIAGRAM.
6. PROVIDE PUSH-BUTTON TYPE EMERGENCY TELEPHONE SYSTEM IN GARAGE LEVEL. EMERGENCY TELEPHONE SHALL ANNUNCIATE IN SECURITY ROOM.
7. ELECTRONIC CARD READER FOR GARAGE ENTRY CONTROL.
8. SWING ARM GATE FOR GARAGE ENTRY AND EXIT CONTROL.
9. SWING ARM GATE ENTRY AND EXIT CONTROL LOOP.

ISSUED FOR CONSTRUCTION

CERTIFICATIONS

DISTRICT OF COLUMBIA ASHOK KANESHWARI No. 7340 REGISTERED PROFESSIONAL ENGINEER
09/08/08

KEY PLAN

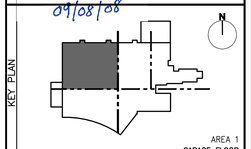

REVISION NOTES

MARK	DATE	DESCRIPTION
0	09/08/08	ISSUED FOR CONSTRUCTION

GRAPHIC SCALE

0 4 8 16
1/8" = 1'-0"

A/E CON. NO.	GS-04P-07-EX-C-0099
A/E TASK NO.	
CONS. CONTR.	
CONS. WORK	
PRIME A/E	
SUB A/E	
CONSTR. CON.	
NAME	ARMED FORCES RETIREMENT HOME
STREET	1800 BEACH DRIVE
CITY/ST./ZIP	GULFPORT, MS 39507
BUILDING NO.	
OTHER	
BUILDING NOs.	
FACILITY CODE	
PROJECT TITLE	ARMED FORCES RETIREMENT HOME GULFPORT, MISSISSIPPI
PROJECT DESCRIPTION	NEW CONSTRUCTION
PROJECT NO.	31942982
GSA PM	STEVEN SMITH
SUBMISSION	ISSUED FOR CONSTRUCTION
SUB. DATE	09/08/2008
DRAWING TITLE	PARTIAL GARAGE FLOOR PLAN – AREA 1
FILE NAME	TS-101-N0095730.DWG
FLOOR NO.	GARAGE FLOOR
DRAWN BY	KN DATE DRAFTED:
CHECKED BY	AM SHEET SIZE: 34 X 44
DRAWING NO.	TS 1 01 (DISCIPLINE SHEET TYPE SEQUENCE)
	SHEET OF –

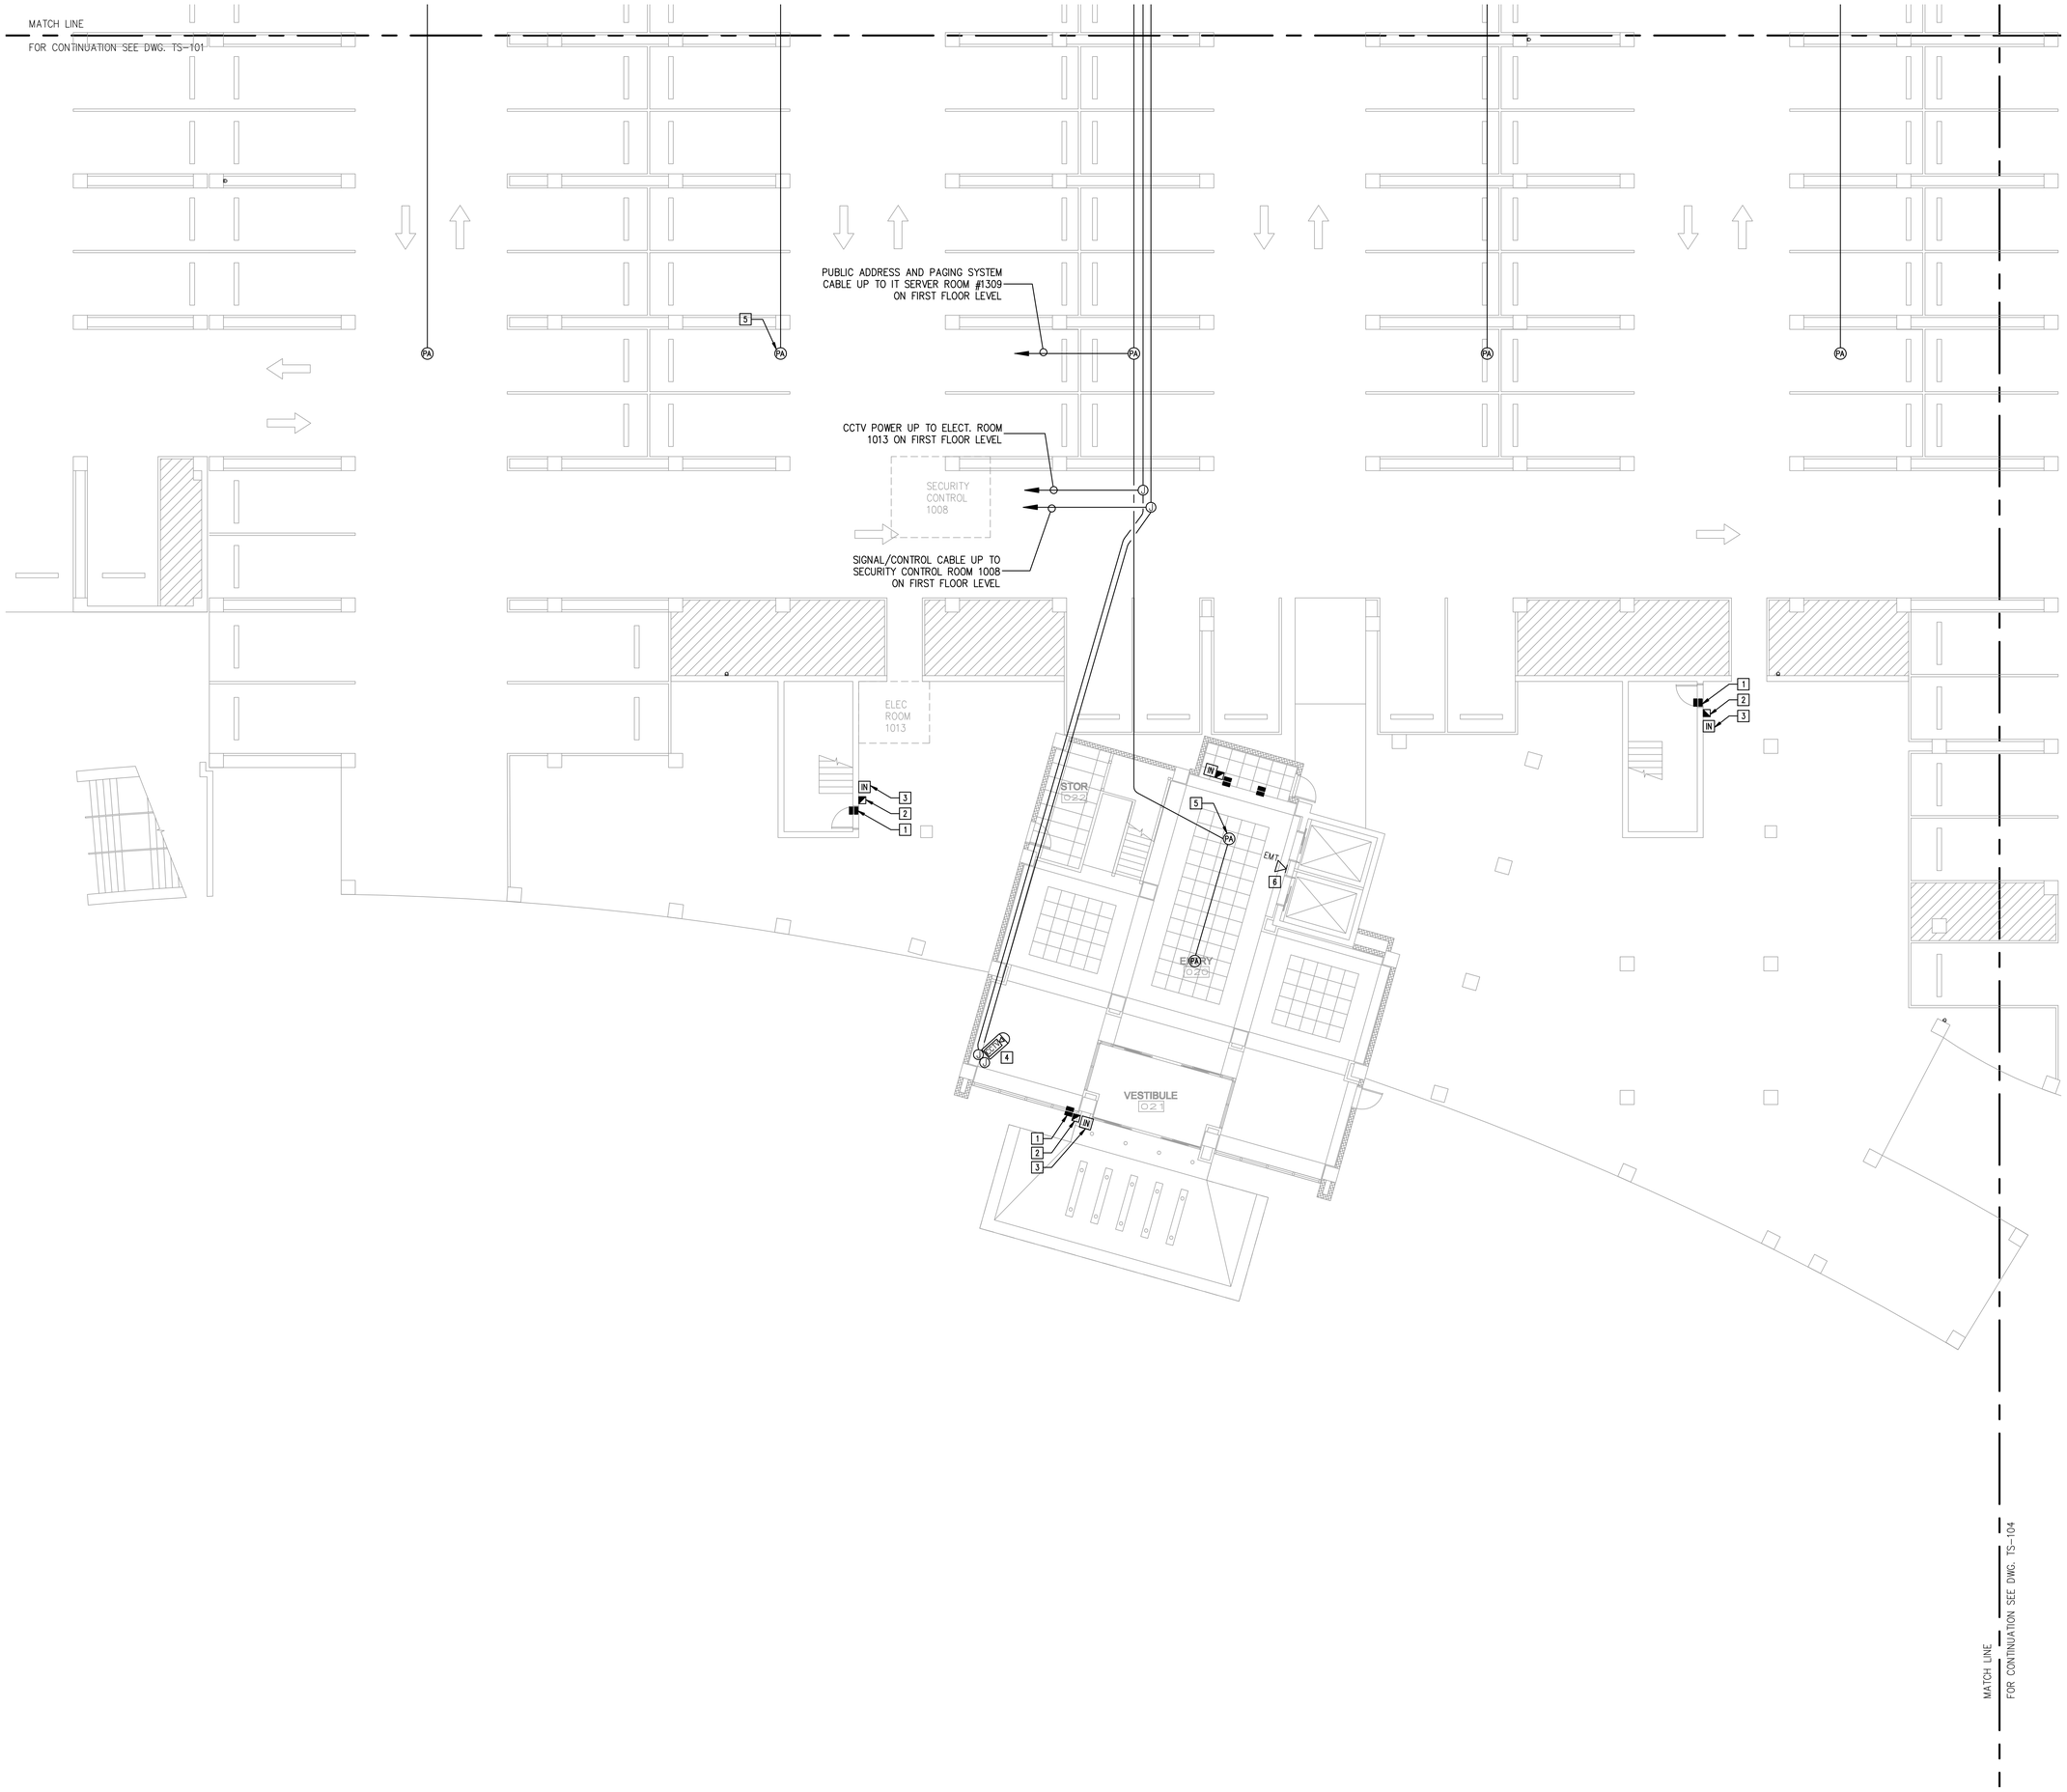

1 TS102 TS102 **PARTIAL GARAGE FLOOR PLAN - AREA 2 - TELECOMM AND SECURITY**
1/8"=1'-0"

PROPERTY OF THE UNITED STATES GOVERNMENT – FOR OFFICIAL USE ONLY. Do not remove this notice. Properly destroy documents when no longer needed.

GSA
GENERAL SERVICES ADMINISTRATION
77 FORSYTH STREET
SUITE 600
ATLANTA, GA 30303
TEL: (404)331-3200

AFRH The Premier Retirement Community for America's Veterans

JACOBS
PROJECT MANAGEMENT CONSULTANT TO THE GENERAL SERVICES ADMINISTRATION

YATES CONSTRUCTION

SFCS Architecture Engineering Planning Interiors

URS
URS CORPORATION
2020 K ST, NW
SUITE 300
WASHINGTON D.C. 20006

GENERAL NOTES:

1. REFER TO DRAWING E-001 FOR ADDITIONAL INFORMATION APPLICABLE TO THIS DRAWING.

CODED NOTES:

1. BALANCE MAGNETIC SWITCH DOOR CONTACT FOR INTRUSION DETECTION AT ALL EXTERIOR PERIMETER DOORS MONITORED BY SECURITY ON FIRST FLOOR LEVEL.
2. PROXIMITY ELECTRONICS ENTRY CONTROL SYSTEM CARD READER AT ALL EXTERIOR PERIMETER DOORS MONITORED BY SECURITY ON FIRST FLOOR LEVEL.
3. PROVIDE INTERCOM SYSTEM AT ALL EXTERIOR DOORS. RUN 3/4"C FROM DEVICE TO ANNUNCIATOR PANEL IN SECURITY ROOM.
4. CCTV CAMERA. PROVIDE 3/4"CONDUIT WITH PULL STRING FOR SIGNAL/CONTROL FROM JUNCTION BOX TO SECURITY ROOM.
5. PROVIDE 3/4"C FROM PAGING/PUBLIC ADDRESS SYSTEM LOCATED AT ALL PUBLIC GATHERING LOCATIONS TO MAIN CONSOLE/ AMPLIFIER IN SECURITY ROOM. REFER TO TS-702 FOR PAGING/PUBLIC ADDRESS RISER DIAGRAM.
6. PROVIDE PUSH-BUTTON TYPE EMERGENCY TELEPHONE SYSTEM IN GARAGE LEVEL. EMERGENCY TELEPHONE SHALL ANNUNCIATE IN SECURITY ROOM.
7. ELECTRONIC CARD READER FOR GARAGE ENTRY CONTROL.
8. SWING ARM GATE FOR GARAGE ENTRY AND EXIT CONTROL.
9. SWING ARM GATE ENTRY AND EXIT CONTROL LOOP.

ISSUED FOR CONSTRUCTION

CERTIFICATIONS

DISTRICT OF COLUMBIA ASHOK MAHESHWARI No. 7340 REGISTERED PROFESSIONAL ENGINEER
09/08/08

KEY PLAN

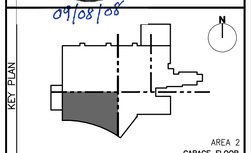

REVISION NOTES

MARK	DATE	DESCRIPTION
0	09/08/08	ISSUED FOR CONSTRUCTION

GRAPHIC SCALE

0 4 8 16
1/8" = 1'-0"

CONTRACTORS

A/E CON. NO.	GS-04P-07-EX-C-0099
A/E TASK NO.	
CONS. CONTR.	
CONS. WORK	
PRIME A/E	
SUB A/E	
CONSTR. CON.	

BUILDING

NAME	ARMED FORCES RETIREMENT HOME
STREET	1800 BEACH DRIVE
CITY/ST./ZIP	GULFPORT, MS 39507
BUILDING NO.	
OTHER	
BUILDING NOs.	
FACILITY CODE	

PROJECT

PROJECT TITLE	ARMED FORCES RETIREMENT HOME GULFPORT, MISSISSIPPI
PROJECT DESCRIPTION	NEW CONSTRUCTION
PROJECT NO.	31942982
GSA PM	STEVEN SMITH
SUBMISSION	ISSUED FOR CONSTRUCTION
SUB. DATE	09/08/2008

DRAWING

DRAWING TITLE	PARTIAL GARAGE FLOOR PLAN – AREA 2
FILE NAME	TS--102-N0095730.DWG
FLOOR NO.	GARAGE FLOOR
DRAWN BY	KN DATE DRAFTED:
CHECKED BY	AM SHEET SIZE: 34 X 44
DRAWING NO.	TS- 1 02 (DISCIPLINE SHEET TYPE SEQUENCE)
	SHEET OF –

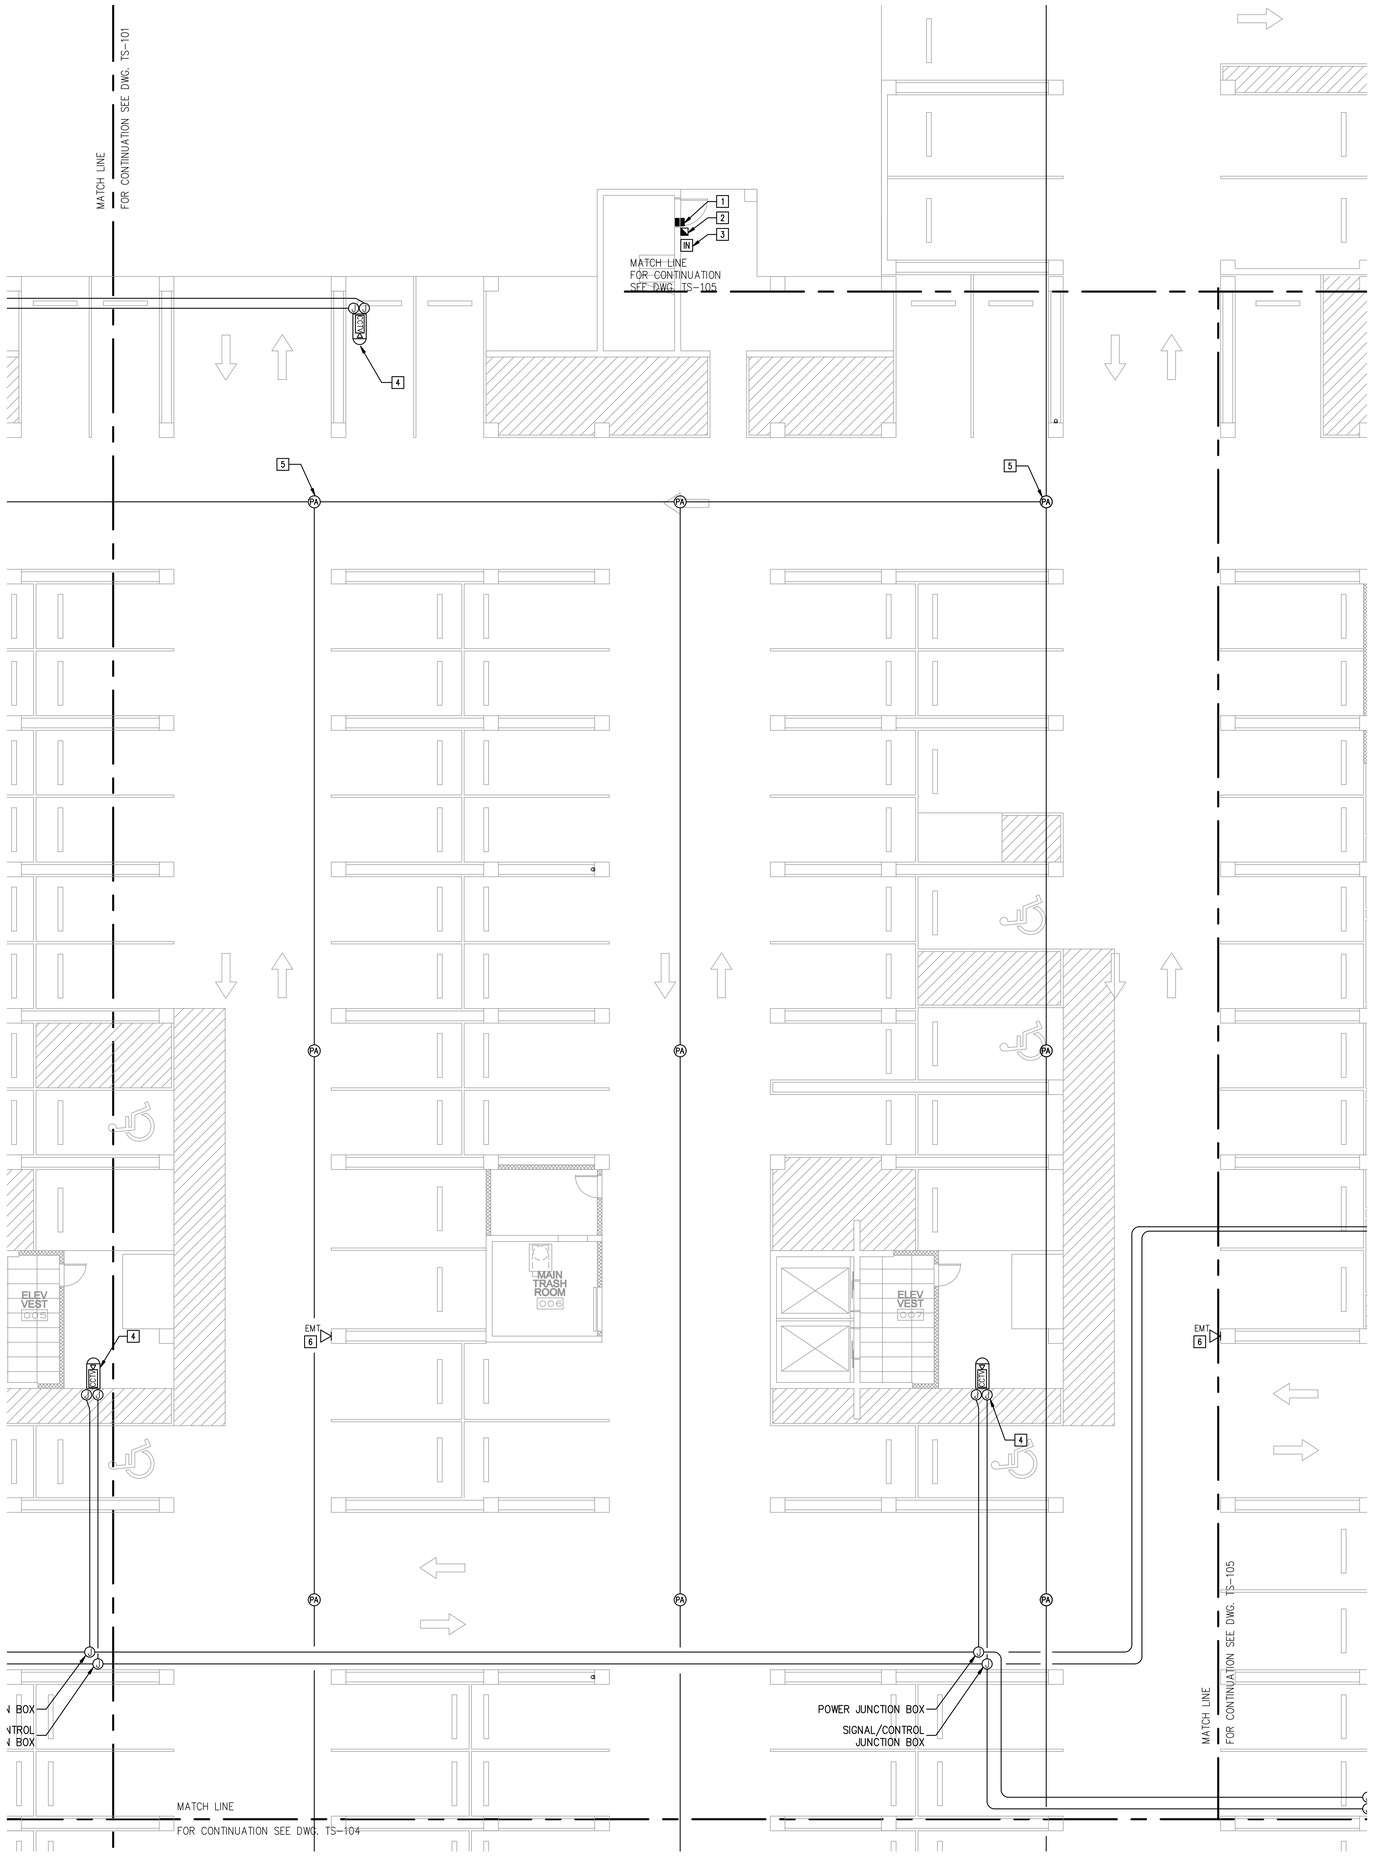

1 TS103 TS103 **PARTIAL GARAGE FLOOR PLAN - AREA 3 - TELECOMM AND SECURITY**
1/8"=1'-0"

GENERAL SERVICES ADMINISTRATION
77 FORSYTH STREET
SUITE 600
ATLANTA, GA 30303
TEL: (404)331-3200

AFRH The Premier Retirement Community for America's Veterans

JACOBS
PROJECT MANAGEMENT CONSULTANT TO THE GENERAL SERVICES ADMINISTRATION

YATES CONSTRUCTION

SFCS Architecture Engineering Planning Interiors

URS CORPORATION
2020 K ST, NW
SUITE 300
WASHINGTON D.C. 20006

GENERAL NOTES:

1. REFER TO DRAWING E-001 FOR ADDITIONAL INFORMATION APPLICABLE TO THIS DRAWING.

CODED NOTES:

1. BALANCE MAGNETIC SWITCH DOOR CONTACT FOR INTRUSION DETECTION AT ALL EXTERIOR PERIMETER DOORS MONITORED BY SECURITY ON FIRST FLOOR LEVEL.
2. PROXIMITY ELECTRONICS ENTRY CONTROL SYSTEM CARD READER AT ALL EXTERIOR PERIMETER DOORS MONITORED BY SECURITY ON FIRST FLOOR LEVEL.
3. PROVIDE INTERCOM SYSTEM AT ALL EXTERIOR DOORS. RUN 3/4"C FROM DEVICE TO ANNUNCIATOR PANEL IN SECURITY ROOM.
4. CCTV CAMERA. PROVIDE 3/4"CONDUIT WITH PULL STRING FOR SIGNAL/CONTROL FROM JUNCTION BOX TO SECURITY ROOM.
5. PROVIDE 3/4"C FROM PAGING/PUBLIC ADDRESS SYSTEM LOCATED AT ALL PUBLIC GATHERING LOCATIONS TO MAIN CONSOLE/ AMPLIFIER IN SECURITY ROOM. REFER TO TS-702 FOR PAGING/PUBLIC ADDRESS RISER DIAGRAM.
6. PROVIDE PUSH-BUTTON TYPE EMERGENCY TELEPHONE SYSTEM IN GARAGE LEVEL. EMERGENCY TELEPHONE SHALL ANNUNCIATE IN SECURITY ROOM.
7. ELECTRONIC CARD READER FOR GARAGE ENTRY CONTROL.
8. SWING ARM GATE FOR GARAGE ENTRY AND EXIT CONTROL.
9. SWING ARM GATE ENTRY AND EXIT CONTROL LOOP.

ISSUED FOR CONSTRUCTION

CERTIFICATIONS

DISTRICT OF COLUMBIA ASHOK MAHESHWARI No. 7340 REGISTERED PROFESSIONAL ENGINEER
09/08/08

KEY PLAN

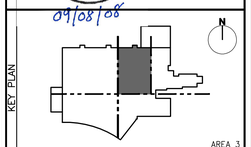

REVISION NOTES

MARK	DATE	DESCRIPTION
1	09/08/08	ISSUED FOR CONSTRUCTION

GRAPHIC SCALE

0 4 8 16
1/8" = 1'-0"

A/E CON. NO.	GS-04P-07-EX-C-0099
A/E TASK NO.	
CONS. CONTR.	
CONS. WORK	
PRIME A/E	
SUB A/E	
CONSTR. CON.	
NAME	ARMED FORCES RETIREMENT HOME
STREET	1800 BEACH DRIVE
CITY/ST./ZIP	GULFPORT, MS 39507
BUILDING NO.	
OTHER BUILDING NOs.	
FACILITY CODE	
PROJECT TITLE	ARMED FORCES RETIREMENT HOME GULFPORT, MISSISSIPPI
PROJECT DESCRIPTION	NEW CONSTRUCTION
PROJECT NO.	31942982
GSA PM	STEVEN SMITH
SUBMISSION	ISSUED FOR CONSTRUCTION
SUB. DATE	09/08/2008
DRAWING TITLE	PARTIAL GARAGE FLOOR PLAN - AREA 3
FILE NAME	TS-103-N0095730.DWG
FLOOR NO.	GARAGE FLOOR
DRAWN BY	KN DATE DRAFTED:
CHECKED BY	AM SHEET SIZE: 34 X 44
DRAWING NO.	TS 1 03 (DISCIPLINE SHEET TYPE SEQUENCE) SHEET OF —

PROPERTY OF THE UNITED STATES GOVERNMENT – FOR OFFICIAL USE ONLY. Do not remove this notice. Properly destroy documents when no longer needed.

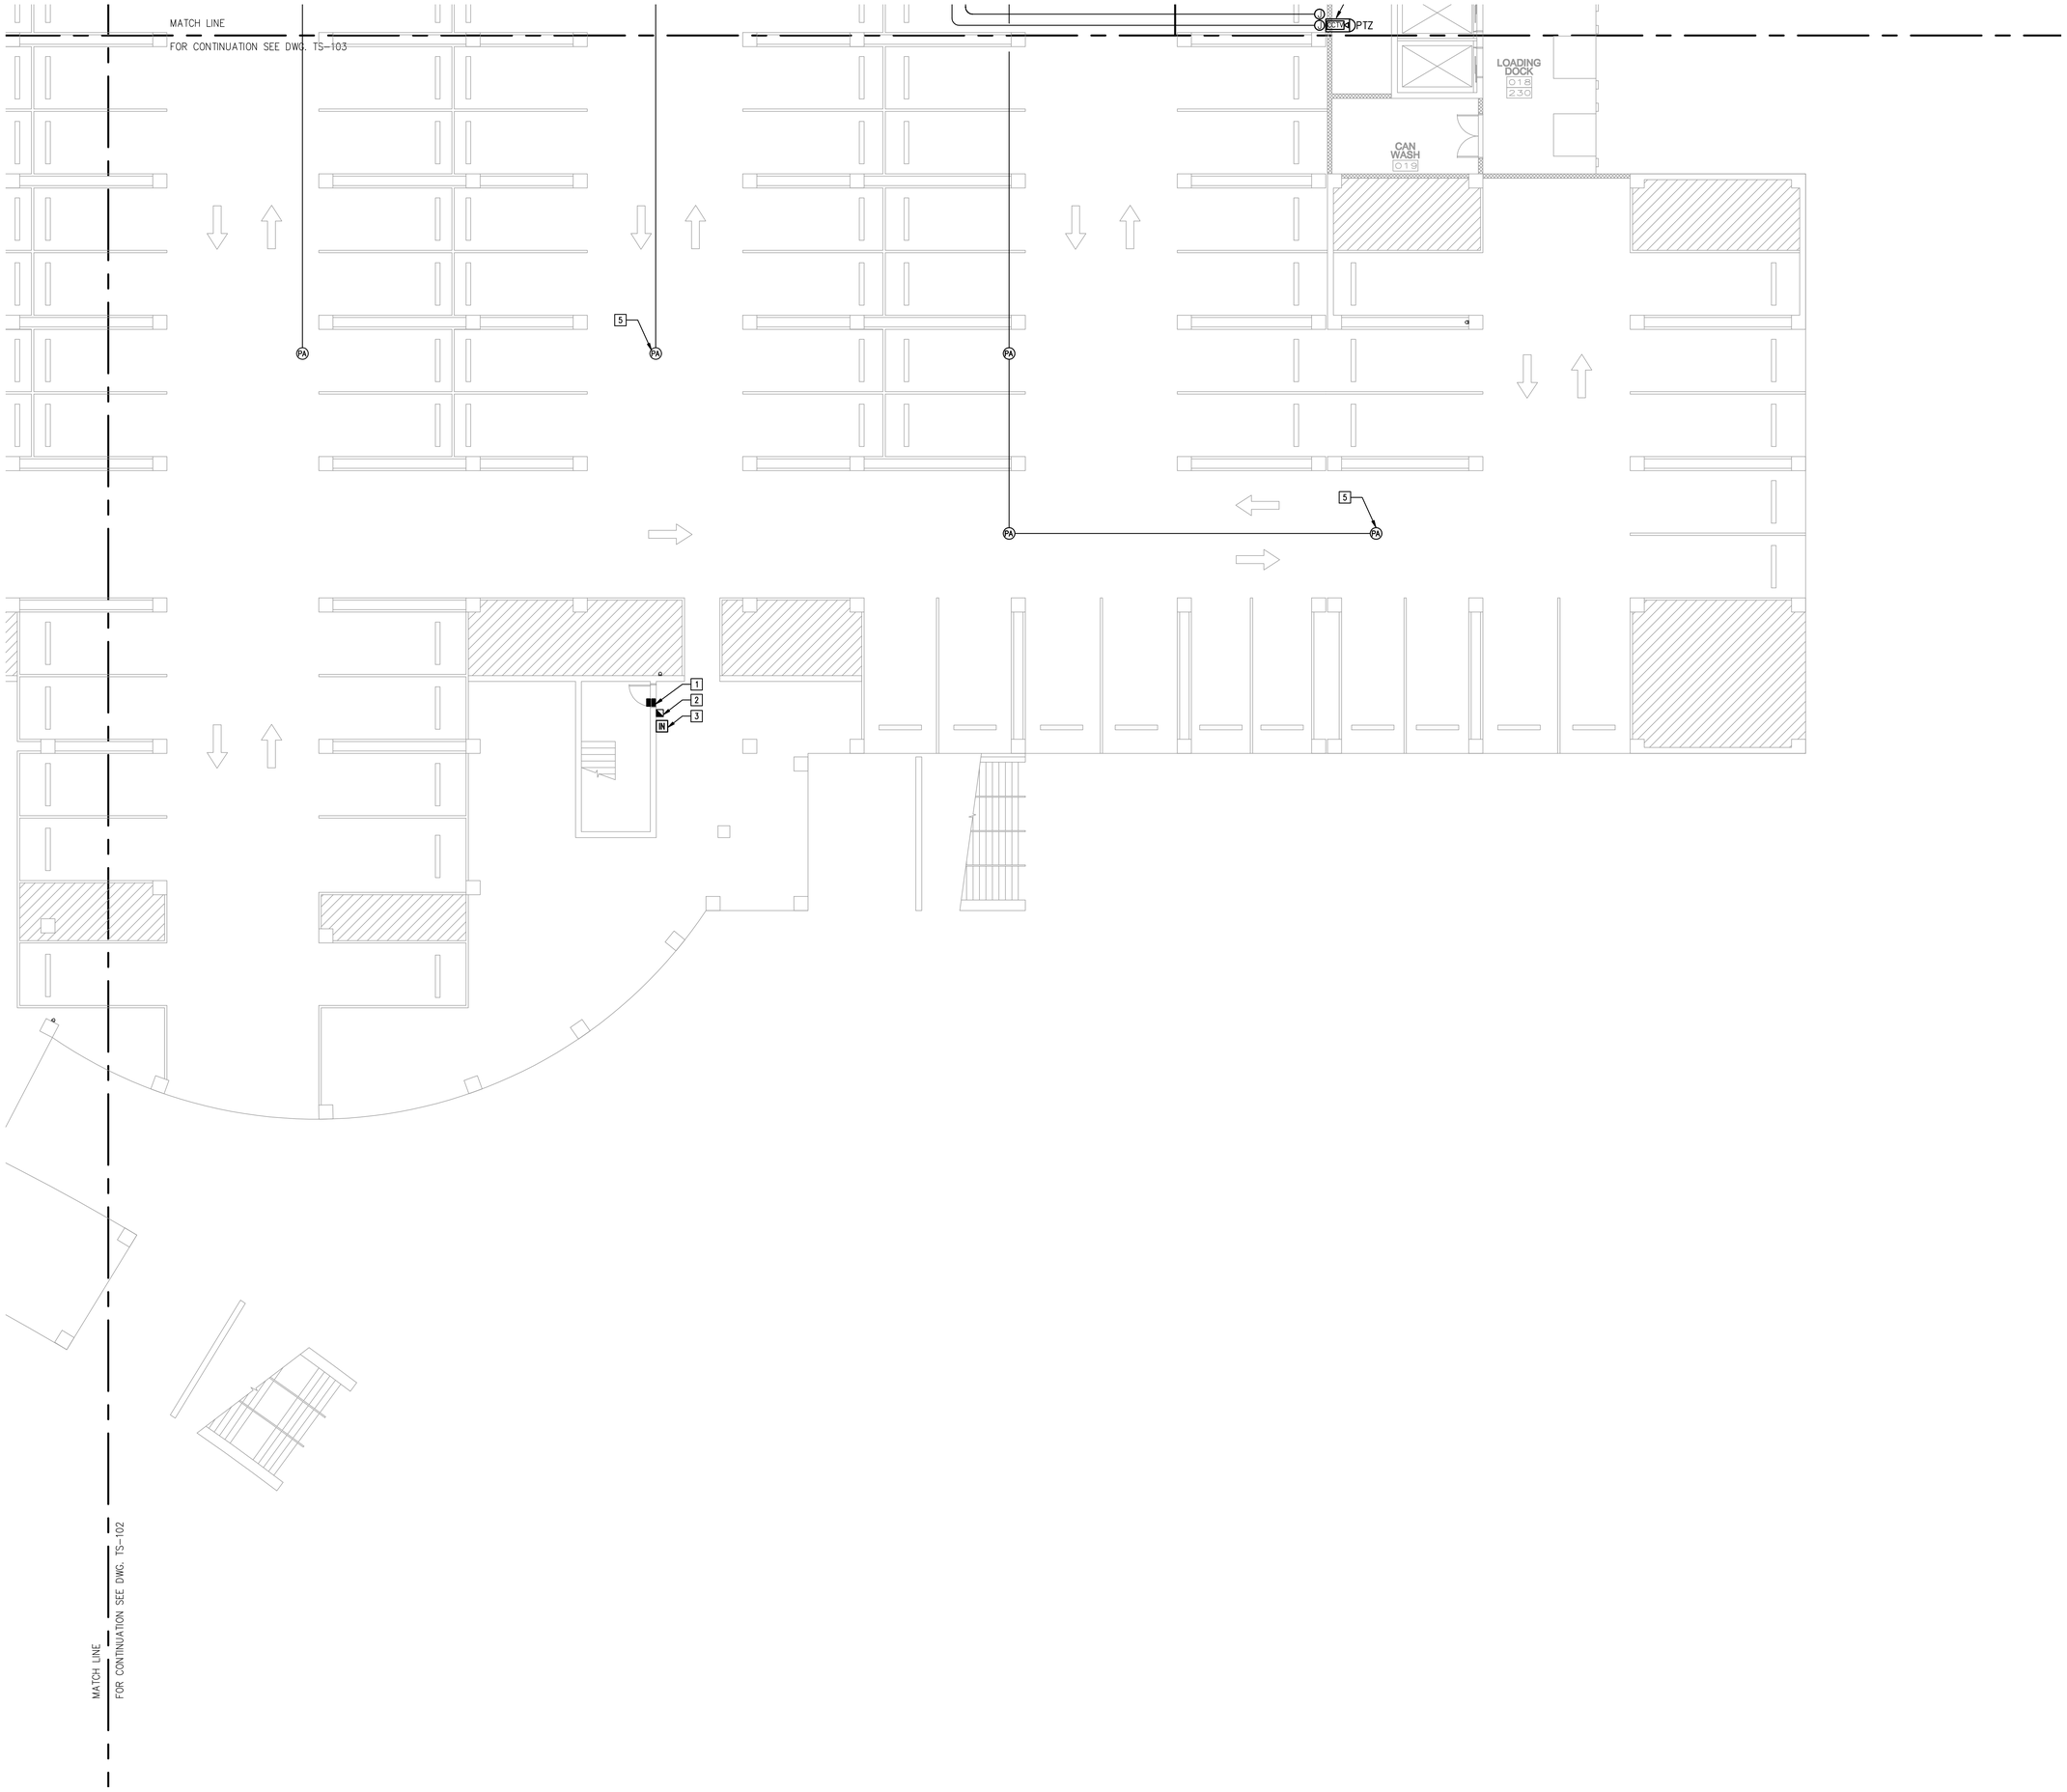

1 TS104 | TS104 **PARTIAL GARAGE FLOOR PLAN - AREA 4 - TELECOMM AND SECURITY**
1/8"=1'-0"

PROPERTY OF THE UNITED STATES GOVERNMENT – FOR OFFICIAL USE ONLY. Do not remove this notice. Properly destroy documents when no longer needed.

GSA
GENERAL SERVICES ADMINISTRATION
77 FORSYTH STREET
SUITE 600
ATLANTA, GA 30303
TEL: (404)331-3200

AFRH The Premier Retirement Community for America's Veterans

JACOBS
PROJECT MANAGEMENT CONSULTANT TO THE GENERAL SERVICES ADMINISTRATION

YATES CONSTRUCTION

SFCS Architecture Engineering Planning Interiors

URS
URS CORPORATION
2020 K ST, NW
SUITE 300
WASHINGTON D.C. 20006

GENERAL NOTES:

1. REFER TO DRAWING E-001 FOR ADDITIONAL INFORMATION APPLICABLE TO THIS DRAWING.

CODED NOTES:

1. BALANCE MAGNETIC SWITCH DOOR CONTACT FOR INTRUSION DETECTION AT ALL EXTERIOR PERIMETER DOORS MONITORED BY SECURITY ON FIRST FLOOR LEVEL.
2. PROXIMITY ELECTRONICS ENTRY CONTROL SYSTEM CARD READER AT ALL EXTERIOR PERIMETER DOORS MONITORED BY SECURITY ON FIRST FLOOR LEVEL.
3. PROVIDE INTERCOM SYSTEM AT ALL EXTERIOR DOORS. RUN 3/4"C FROM DEVICE TO ANNUNCIATOR PANEL IN SECURITY ROOM.
4. CCTV CAMERA. PROVIDE 3/4"CONDUIT WITH PULL STRING FOR SIGNAL/CONTROL FROM JUNCTION BOX TO SECURITY ROOM.
5. PROVIDE 3/4"C FROM PAGING/PUBLIC ADDRESS SYSTEM LOCATED AT ALL PUBLIC GATHERING LOCATIONS TO MAIN CONSOLE/ AMPLIFIER IN SECURITY ROOM. REFER TO TS-702 FOR PAGING/PUBLIC ADDRESS RISER DIAGRAM.
6. PROVIDE PUSH-BUTTON TYPE EMERGENCY TELEPHONE SYSTEM IN GARAGE LEVEL. EMERGENCY TELEPHONE SHALL ANNUNCIATE IN SECURITY ROOM.
7. ELECTRONIC CARD READER FOR GARAGE ENTRY CONTROL.
8. SWING ARM GATE FOR GARAGE ENTRY AND EXIT CONTROL.
9. SWING ARM GATE ENTRY AND EXIT CONTROL LOOP.

ISSUED FOR CONSTRUCTION

CERTIFICATIONS

DISTRICT OF COLUMBIA ASHOK MAHESHWARI No. 7340 REGISTERED PROFESSIONAL ENGINEER
09/08/08

KEY PLAN

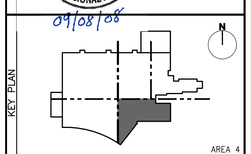

AREA 4
GARAGE FLOOR

REVISION NOTES

MARK	DATE	DESCRIPTION
0	09/08/08	ISSUED FOR CONSTRUCTION

GRAPHIC SCALE

0 4 8 16
1/8" = 1'-0"

CONTRACTORS

A/E CON. NO.	GS-04P-07-EX-C-0099
A/E TASK NO.	
CONS. CONTR.	
CONS. WORK	
PRIME A/E	
SUB A/E	
CONSTR. CON.	

BUILDING

NAME	ARMED FORCES RETIREMENT HOME
STREET	1800 BEACH DRIVE
CITY/ST./ZIP	GULFPORT, MS 39507
BUILDING NO.	
OTHER BUILDING NOs.	
FACILITY CODE	

PROJECT

PROJECT TITLE	ARMED FORCES RETIREMENT HOME GULFPORT, MISSISSIPPI
PROJECT DESCRIPTION	NEW CONSTRUCTION
PROJECT NO.	31942982
GSA PM	STEVEN SMITH
SUBMISSION	ISSUED FOR CONSTRUCTION
SUB. DATE	09/08/2008

DRAWING

DRAWING TITLE	PARTIAL GARAGE FLOOR PLAN – AREA 4
FILE NAME	TS-104-N0095730.DWG
FLOOR NO.	GARAGE FLOOR
DRAWN BY	KN DATE DRAFTED:
CHECKED BY	AM SHEET SIZE: 34 X 44
DRAWING NO.	TS 1 04 (DISCIPLINE SHEET TYPE SEQUENCE) SHEET OF –

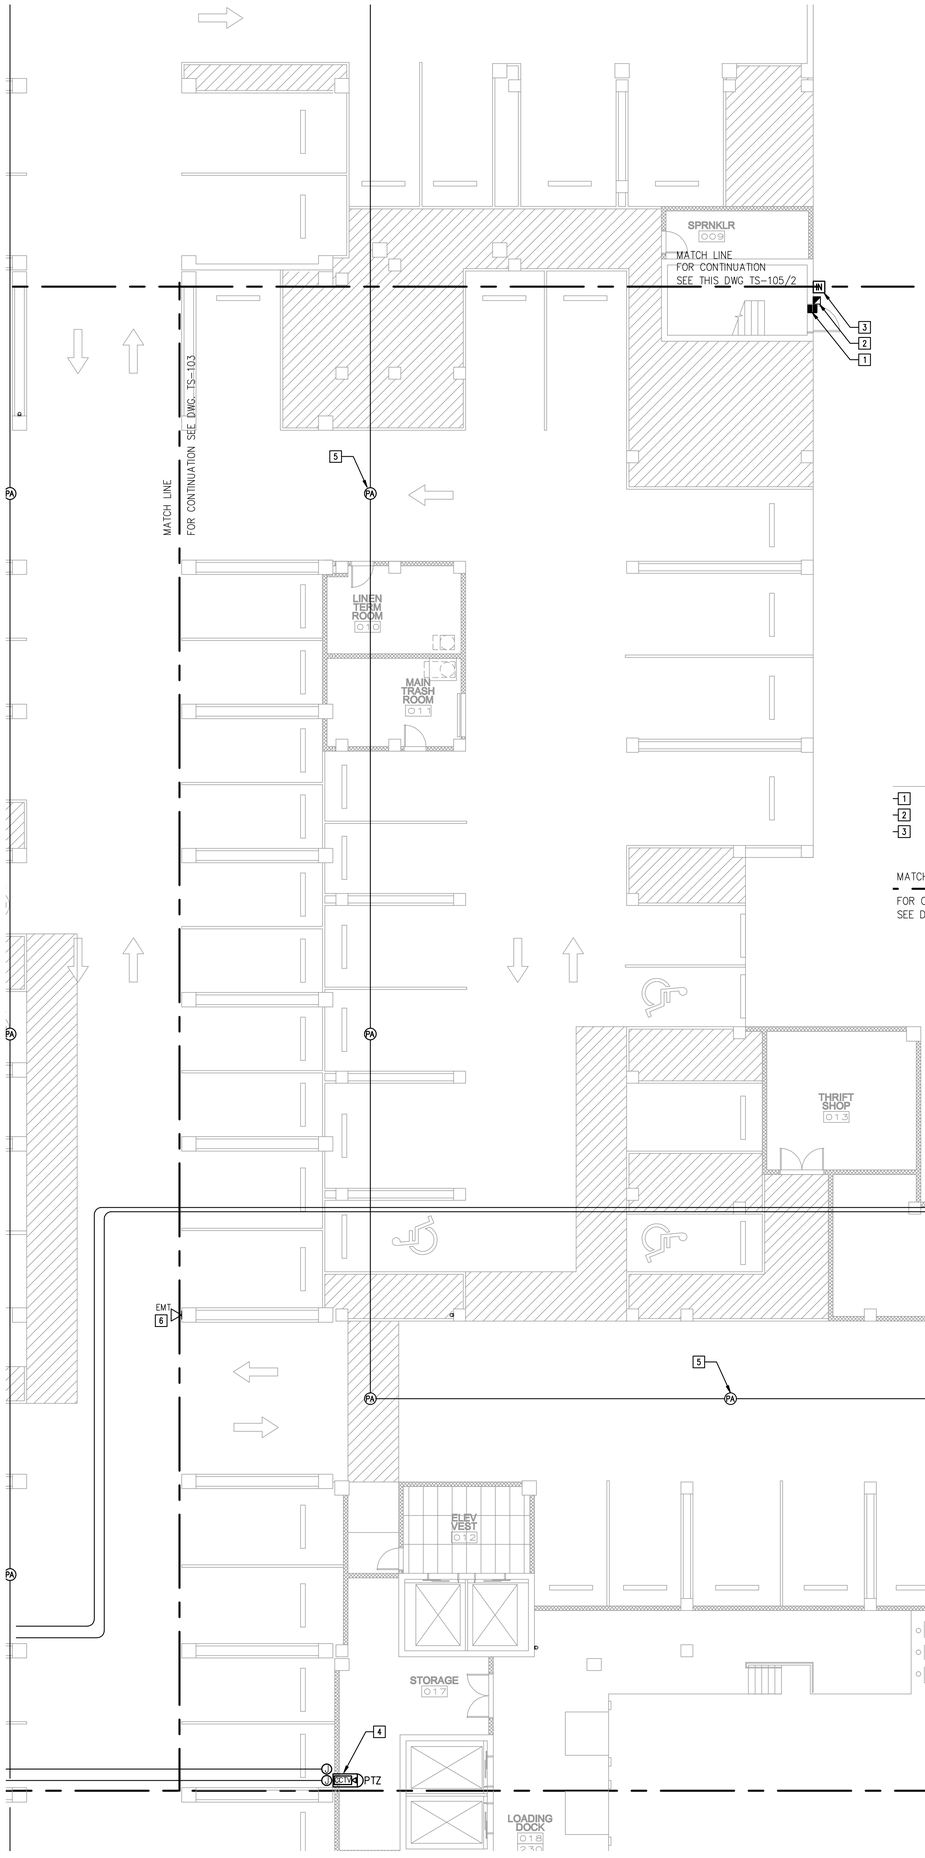

1 TS105 TS105 **PARTIAL GARAGE FLOOR PLAN - AREA 5 - TELECOMM AND SECURITY**
1/8"=1'-0"

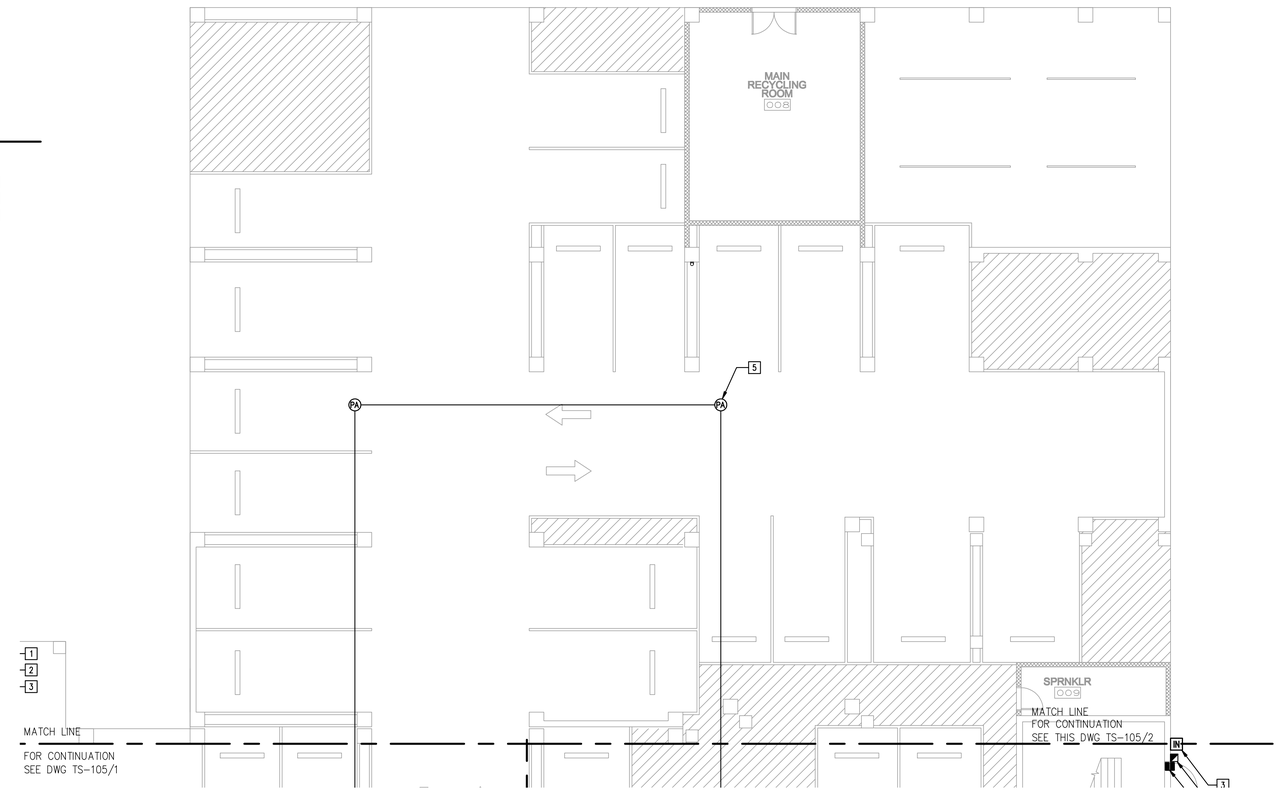

2 TS105 TS105 **PARTIAL GARAGE FLOOR PLAN - AREA 5 - TELECOMM AND SECURITY**
1/8"=1'-0"

GENERAL SERVICES ADMINISTRATION
77 FORSYTH STREET
SUITE 600
ATLANTA, GA 30303
TEL: (404)331-3200

PROJECT MANAGEMENT CONSULTANT TO THE GENERAL SERVICES ADMINISTRATION

YATES CONSTRUCTION

SFCS Architecture Engineering Planning Interiors

URS CORPORATION
2020 K ST, NW
SUITE 300
WASHINGTON D.C. 20006

GENERAL NOTES:

1. REFER TO DRAWING E-001 FOR ADDITIONAL INFORMATION APPLICABLE TO THIS DRAWING.

CODED NOTES:

1. BALANCE MAGNETIC SWITCH DOOR CONTACT FOR INTRUSION DETECTION AT ALL EXTERIOR PERIMETER DOORS MONITORED BY SECURITY ON FIRST FLOOR LEVEL.
2. PROXIMITY ELECTRONICS ENTRY CONTROL SYSTEM CARD READER AT ALL EXTERIOR PERIMETER DOORS MONITORED BY SECURITY ON FIRST FLOOR LEVEL.
3. PROVIDE INTERCOM SYSTEM AT ALL EXTERIOR DOORS. RUN 3/4"C FROM DEVICE TO ANNUNCIATOR PANEL IN SECURITY ROOM.
4. CCTV CAMERA. PROVIDE 3/4"CONDUIT WITH PULL STRING FOR SIGNAL/CONTROL FROM JUNCTION BOX TO SECURITY ROOM.
5. PROVIDE 3/4"C FROM PAGING/PUBLIC ADDRESS SYSTEM LOCATED AT ALL PUBLIC GATHERING LOCATIONS TO MAIN CONSOLE/ AMPLIFIER IN SECURITY ROOM. REFER TO TS-702 FOR PAGING/PUBLIC ADDRESS RISER DIAGRAM.
6. PROVIDE PUSH-BUTTON TYPE EMERGENCY TELEPHONE SYSTEM IN GARAGE LEVEL. EMERGENCY TELEPHONE SHALL ANNUNCIATE IN SECURITY ROOM.
7. ELECTRONIC CARD READER FOR GARAGE ENTRY CONTROL.
8. SWING ARM GATE FOR GARAGE ENTRY AND EXIT CONTROL.
9. SWING ARM GATE ENTRY AND EXIT CONTROL LOOP.

ISSUED FOR CONSTRUCTION

CERTIFICATIONS

DISTRICT OF COLUMBIA ASGHAR BAHEBAHRAMI No. 7340 REGISTERED PROFESSIONAL ENGINEER

09/08/08

KEY PLAN

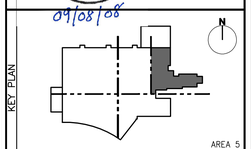

REVISION NOTES

MARK	DATE	DESCRIPTION
1	09/08/08	ISSUED FOR CONSTRUCTION

GRAPHIC SCALE

0 4 8 16
1/8" = 1'-0"

A/E CON. NO.	GS-04P-07-EX-C-0099
A/E TASK NO.	
CONS. CONTR.	
CONS. WORK	
PRIME A/E	
SUB A/E	
CONSTR. CON.	

NAME	ARMED FORCES RETIREMENT HOME
STREET	1800 BEACH DRIVE
CITY/ST./ZIP	GULFPORT, MS 39507
BUILDING NO.	
OTHER BUILDING NOs.	
FACILITY CODE	

PROJECT TITLE	ARMED FORCES RETIREMENT HOME GULFPORT, MISSISSIPPI
PROJECT DESCRIPTION	NEW CONSTRUCTION
PROJECT NO.	31942982
GSA PM	STEVEN SMITH
SUBMISSION	ISSUED FOR CONSTRUCTION
SUB. DATE	09/08/2008

DRAWING TITLE	PARTIAL GARAGE FLOOR PLAN - AREA 5
FILE NAME	TS-105-N0095730.DWG
FLOOR NO.	GARAGE FLOOR
DRAWN BY	KN DATE DRAFTED:
CHECKED BY	AM SHEET SIZE: 34 X 44
DRAWING NO.	TS 1 05 (DISCIPLINE SHEET TYPE SEQUENCE) SHEET OF -

PROPERTY OF THE UNITED STATES GOVERNMENT – FOR OFFICIAL USE ONLY. Do not remove this notice. Properly destroy documents when no longer needed.

CODED NOTES CONTD.

7. PROVIDE PASSIVE INFRARED MOTION SENSOR WITH DOOR CONTACT FOR INTRUSION DETECTION SYSTEM RUN 3/4"C FROM DEVICES TO ALARM MONITORING PANEL IN SECURITY ROOM.
8. WIRELESS ACCESS POINT. PROVIDE POWER AND COAXIAL/FIBER CABLE AS REQUIRED.
9. PROVIDE FOUR PORT TELE/DATA OUTLET. RUN 4-4 PAIR CAT 6e, #24AWG CABLE IN 3/4"C TO PATCH PANEL IN TELECOMM ROOM.
10. PROVIDE HARDWIRED DURESS ALARM SYSTEM MONITORED IN SECURITY ROOM.

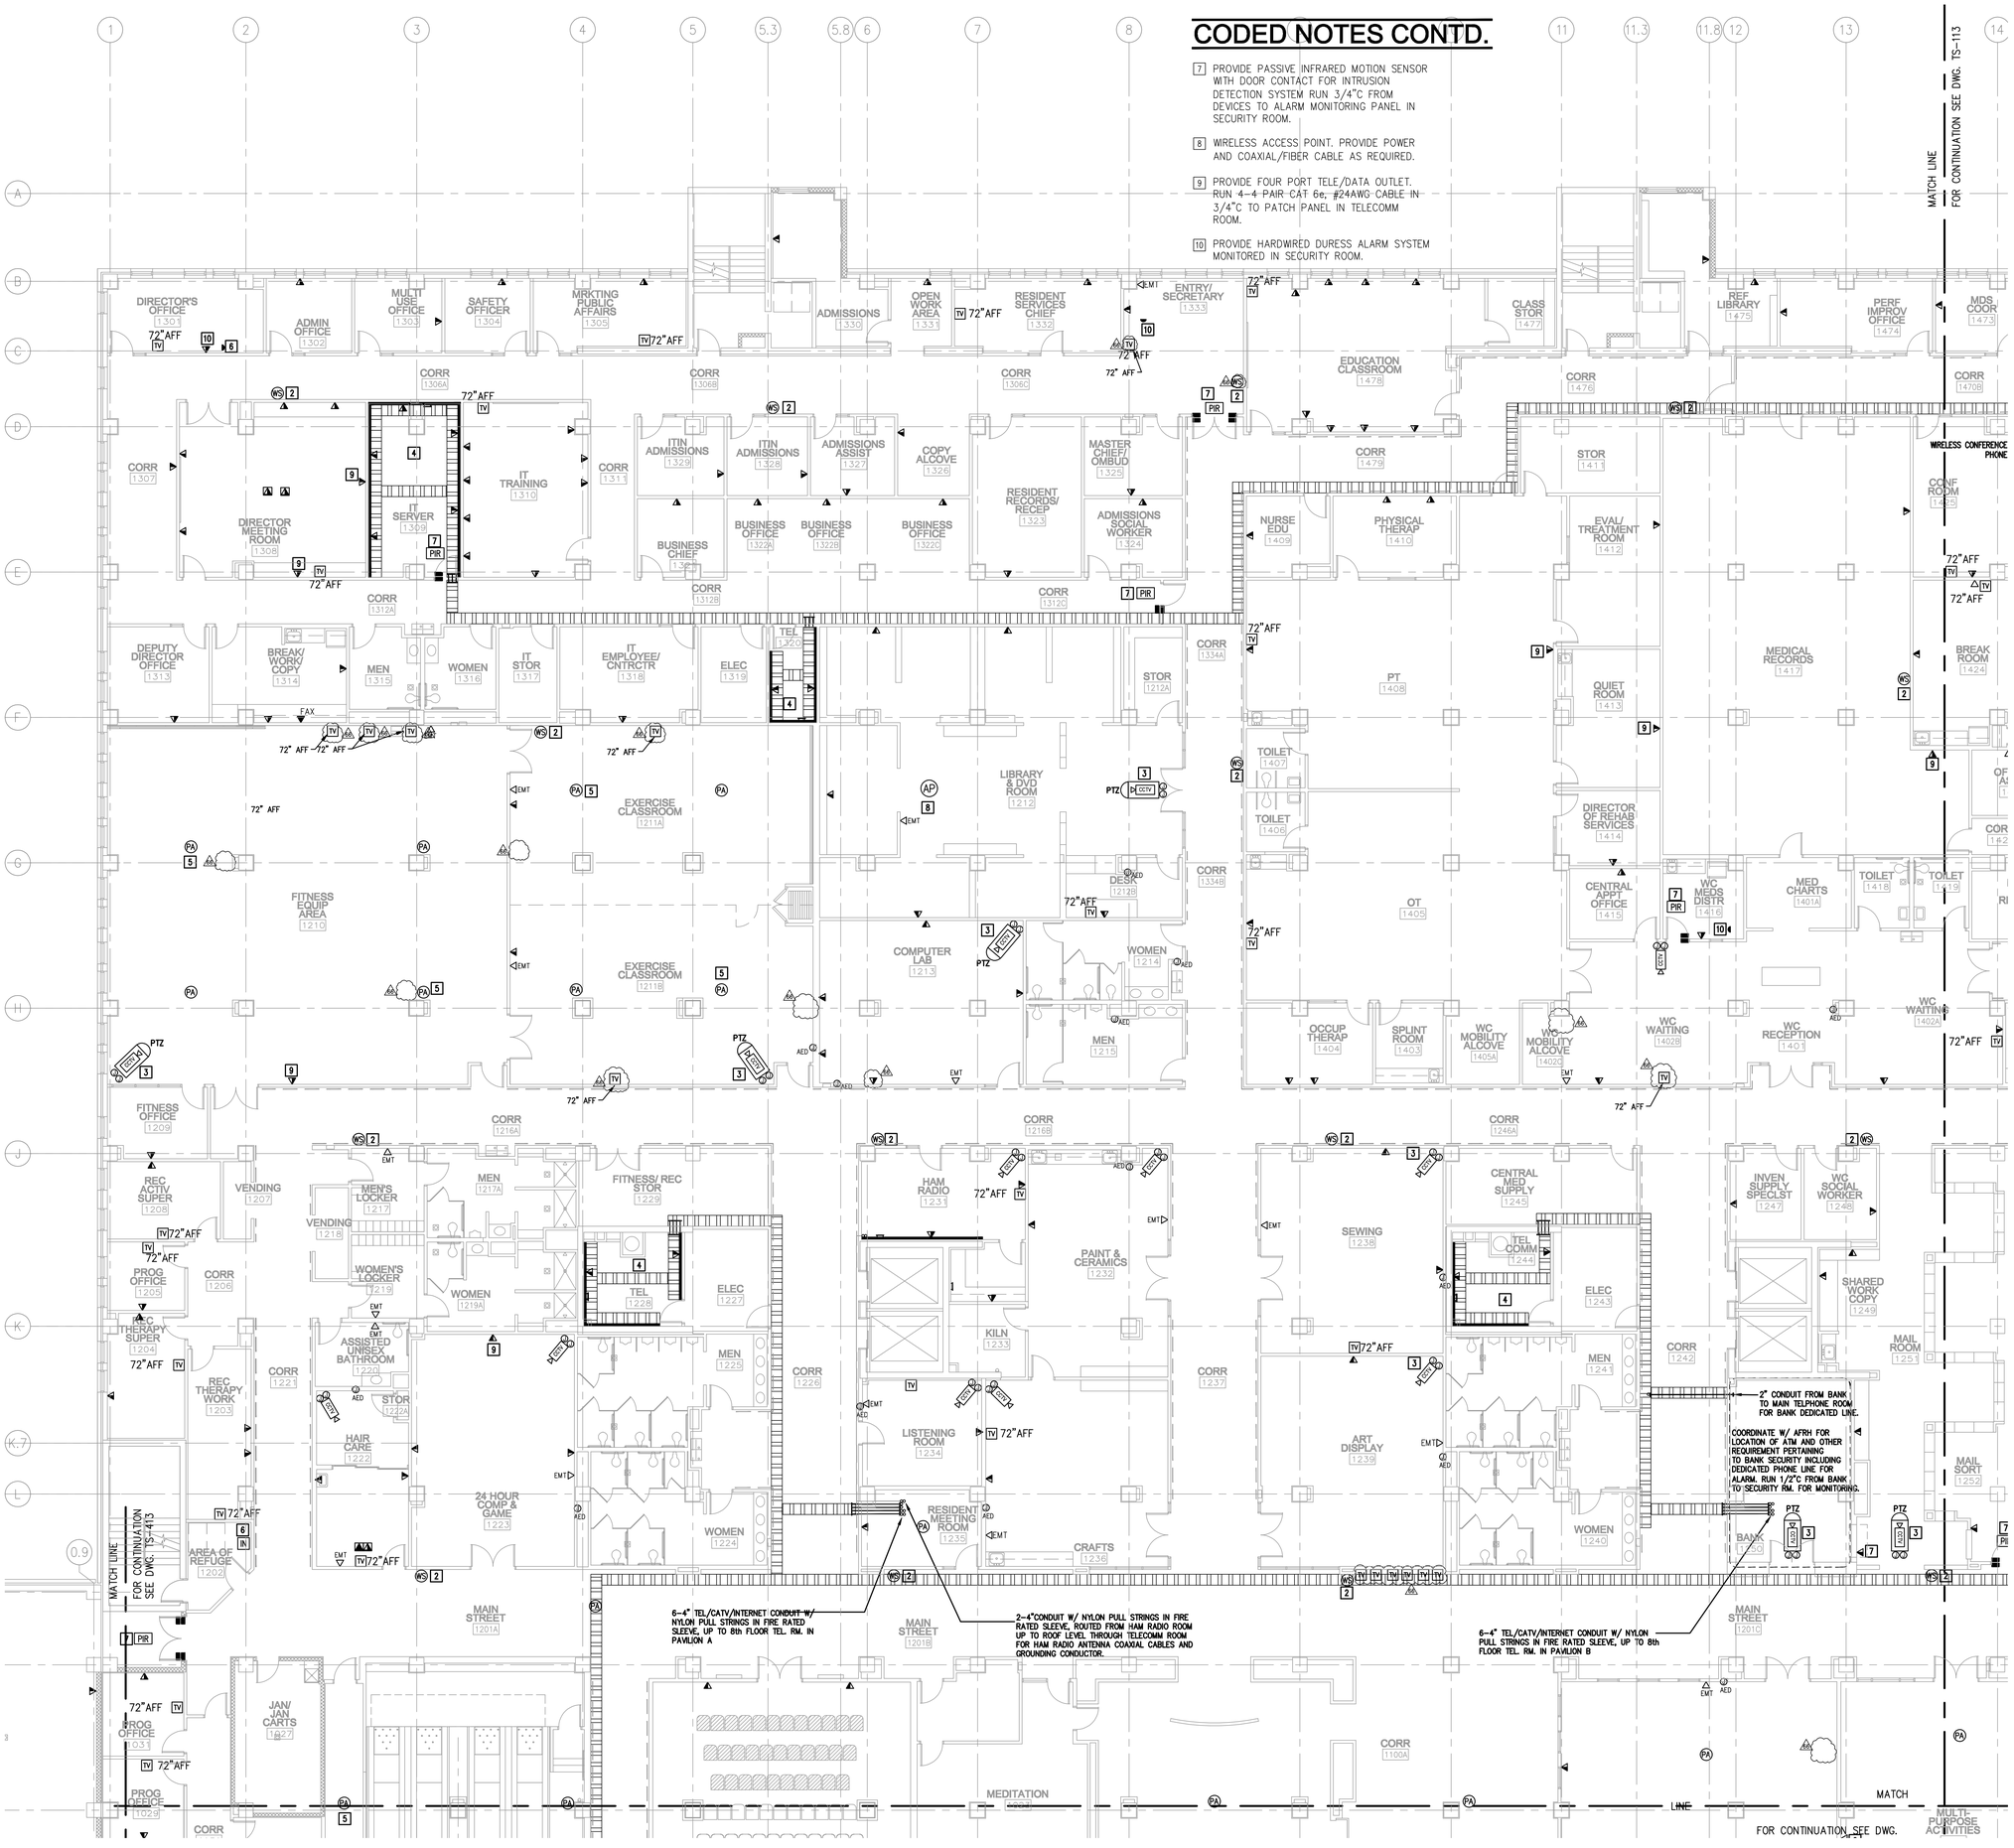

1 TS111 **PARTIAL FIRST FLOOR PLAN - AREA 1 - TELECOMM AND SECURITY**
1/8"=1'-0"

GENERAL SERVICES ADMINISTRATION
77 FORSYTH STREET
SUITE 600
ATLANTA, GA 30303
TEL: (404)331-3200

AFRH The Premier Retirement Community for America's Veterans

JACOBS
PROJECT MANAGEMENT CONSULTANT TO THE GENERAL SERVICES ADMINISTRATION

YATES CONSTRUCTION

SFCS Architecture Engineering Planning Interiors

URS CORPORATION
2020 K ST, NW
SUITE 300
WASHINGTON D.C. 20006

GENERAL NOTES:

1. REFER TO DRAWING E-001 FOR ADDITIONAL INFORMATION APPLICABLE TO THIS DRAWING.
2. PROVIDE 911 EMERGENCY TELEPHONE BACK UP SYSTEM IN IT ROOM AND MAIN SECURITY ROOM.
3. COORDINATE CATV OUTLETS MOUNTING HEIGHT WITH ARCHITECTURAL FLOOR PLANS.

CODED NOTES:

1. PROVIDE 3/4"C FOR (AED) AND (EMC) DOOR CONTACT ALARM. ROUTE CONDUIT TO ANNUNCIATOR PANEL LOCATED IN SECURITY ROOM. REFER TO ARCHITECTURAL PLANS FOR EXACT LOCATION AND QUANTITY.
2. RESIDENT WONDERING MONITORING TRANSMITTER. RUN 3/4"C FROM DEVICE TO MONITORING PANEL IN SECURITY ROOM.
3. CCTV CAMERA. PROVIDE 3/4"CONDUIT WITH PULL STRING FOR SIGNAL/CONTROL FROM JUNCTION BOX TO SECURITY ROOM.
4. REFER TO DRAWING TS-402 FOR ENLARGED TELECOMMUNICATION ROOM.
5. PROVIDE 3/4"C FROM PAGING/PUBLIC ADDRESS SYSTEM LOCATED AT ALL PUBLIC GATHERING LOCATIONS TO MAIN CONSOLE/ AMPLIFIER IN SECURITY ROOM.
6. PROVIDE INTERCOM SYSTEM AT ALL AREA OF RESCUE. RUN 3/4"C FROM DEVICE TO ANNUNCIATOR PANEL IN SECURITY ROOM.
7. DEDICATED TELE/DATA OUTLET FOR ATM. COORDINATE WITH GSA CONTRACTING/AFRH FOR ADDITIONAL REQUIREMENT.

CERTIFICATIONS

DISTRICT OF COLUMBIA ASHOK MAHESHWARI No. 7340 REGISTERED PROFESSIONAL ENGINEER

KEY PLAN

04/17/09

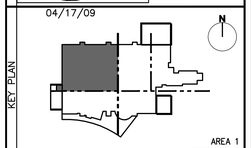

REVISION NOTES

MARK	DATE	DESCRIPTION
1	09/08/08	ISSUED FOR CONSTRUCTION
2	09/22/08	VERTICAL DUCKBANK DETAIL
3	04/17/09	POWER/TELECOMM LOCATIONS

GRAPHIC SCALE

0 4 8 16
1/8" = 1'-0"

CONTRACTORS

A/E CON. NO.	GS-04P-07-EX-C-0099
A/E TASK NO.	
CONS. CONTR.	
CONS. WORK	
PRIME A/E	
SUB A/E	
CONSTR. CON.	

BUILDING

NAME	ARMED FORCES RETIREMENT HOME
STREET	1800 BEACH DRIVE
CITY/ST./ZIP	GULFPORT, MS 39507
BUILDING NO.	
OTHER BUILDING NOs.	
FACILITY CODE	

PROJECT

PROJECT TITLE	ARMED FORCES RETIREMENT HOME GULFPORT, MISSISSIPPI
PROJECT DESCRIPTION	NEW CONSTRUCTION
PROJECT NO.	31942982
GSA PM	STEVEN SMITH
SUBMISSION	ISSUED FOR CONSTRUCTION
SUB. DATE	09/08/2008

DRAWING

DRAWING TITLE	PARTIAL FIRST FLOOR PLAN - AREA 1
FILE NAME	TS-111-N0095730.DWG
FLOOR NO.	FIRST FLOOR
DRAWN BY	KN DATE DRAFTED:
CHECKED BY	AM SHEET SIZE: 34 X 44
DRAWING NO.	TS 1 11 (DISCIPLINE SHEET TYPE SEQUENCE)
	SHEET OF -

PROPERTY OF THE UNITED STATES GOVERNMENT – FOR OFFICIAL USE ONLY. Do not remove this notice. Properly destroy documents when no longer needed.

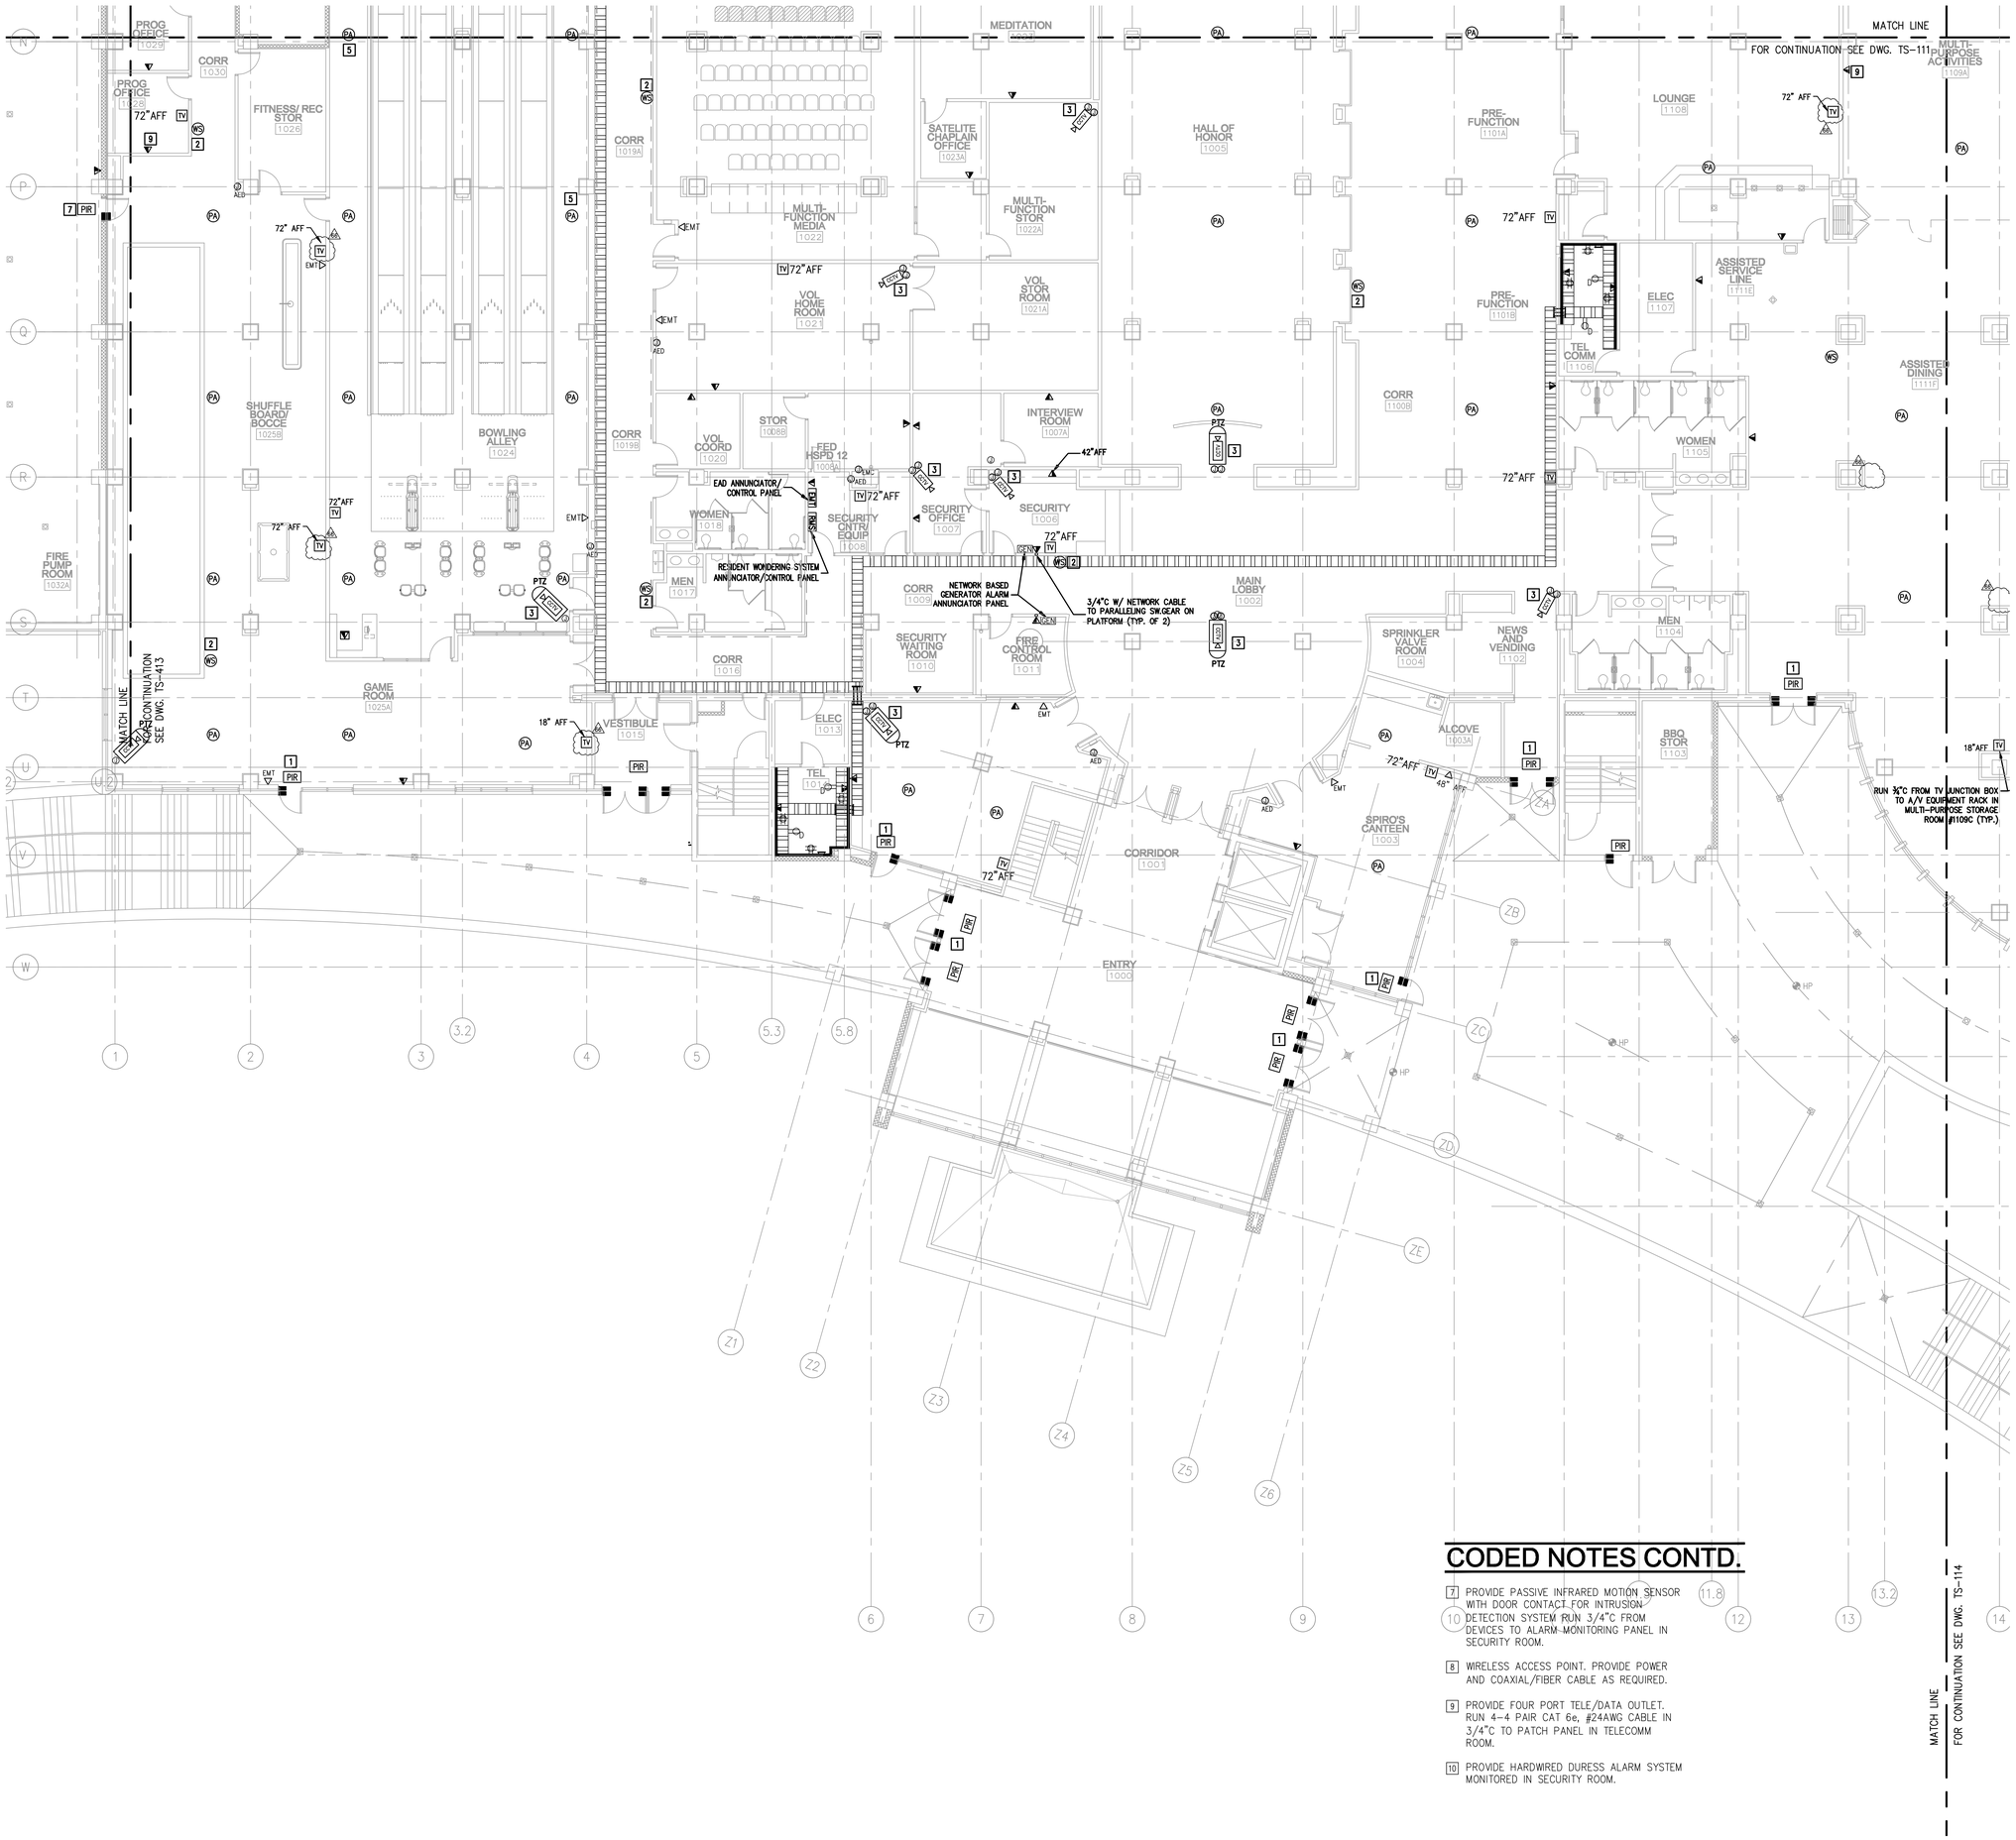

CODED NOTES CONTD.

7. PROVIDE PASSIVE INFRARED MOTION SENSOR WITH DOOR CONTACT FOR INTRUSION DETECTION SYSTEM RUN 3/4"C FROM DEVICES TO ALARM MONITORING PANEL IN SECURITY ROOM.

8. WIRELESS ACCESS POINT. PROVIDE POWER AND COAXIAL/FIBER CABLE AS REQUIRED.

9. PROVIDE FOUR PORT TELE/DATA OUTLET. RUN 4-4 PAIR CAT 6e, #24AWG CABLE IN 3/4"C TO PATCH PANEL IN TELECOMM ROOM.

10. PROVIDE HARDWIRED DURESS ALARM SYSTEM MONITORED IN SECURITY ROOM.

1 TS112 | TS112 **PARTIAL FIRST FLOOR PLAN - AREA 2 - TELECOMM AND SECURITY**
1/8"=1'-0"

PROPERTY OF THE UNITED STATES GOVERNMENT – FOR OFFICIAL USE ONLY. Do not remove this notice. Properly destroy documents when no longer needed.

GSA
GENERAL SERVICES ADMINISTRATION
77 FORSYTH STREET
SUITE 600
ATLANTA, GA 30303
TEL: (404)331-3200

AFRH The Premier Retirement Community for America's Veterans
JE JACOBS
PROJECT MANAGEMENT CONSULTANT TO THE GENERAL SERVICES ADMINISTRATION

YATES CONSTRUCTION

SFCS Architecture Engineering Planning Interiors

URS
URS CORPORATION
2020 K ST, NW
SUITE 300
WASHINGTON D.C. 20006

GENERAL NOTES:

1. REFER TO DRAWING E-001 FOR ADDITIONAL INFORMATION APPLICABLE TO THIS DRAWING.
2. PROVIDE 911 EMERGENCY TELEPHONE BACK UP SYSTEM IN IT ROOM AND MAIN SECURITY ROOM.
3. COORDINATE CATV OUTLETS MOUNTING HEIGHT WITH ARCHITECTURAL FLOOR PLANS.

CODED NOTES:

1. PROVIDE 3/4"C FOR (AED) AND (EMC) DOOR CONTACT ALARM. ROUTE CONDUIT TO ANNUNCIATOR PANEL LOCATED IN SECURITY ROOM. REFER TO ARCHITECTURAL PLANS FOR EXACT LOCATION AND QUANTITY.
2. RESIDENT WONDERING MONITORING TRANSMITTER. RUN 3/4"C FROM DEVICE TO MONITORING PANEL IN SECURITY ROOM.
3. CCTV CAMERA. PROVIDE 3/4"CONDUIT WITH PULL STRING FOR SIGNAL/CONTROL FROM JUNCTION BOX TO SECURITY ROOM.
4. REFER TO DRAWING TS-402 FOR ENLARGED TELECOMMUNICATION ROOM.
5. PROVIDE 3/4"C FROM PAGING/PUBLIC ADDRESS SYSTEM LOCATED AT ALL PUBLIC GATHERING LOCATIONS TO MAIN CONSOLE/ AMPLIFIER IN SECURITY ROOM.
6. PROVIDE INTERCOM SYSTEM AT ALL AREA OF RESCUE. RUN 3/4"C FROM DEVICE TO ANNUNCIATOR PANEL IN SECURITY ROOM

CERTIFICATIONS

DISTRICT OF COLUMBIA
ASHOK MAHESHWARI
No. 7340
REGISTERED PROFESSIONAL ENGINEER
04/02/09

KEY PLAN

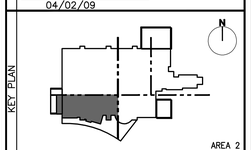

REVISION NOTES

MARK	DATE	DESCRIPTION
1	09/08/08	ISSUED FOR CONSTRUCTION
2	04/02/09	POWER/TELECOMM LOCATIONS

GRAPHIC SCALE

CONTRACTORS

A/E CON. NO.	GS-04P-07-EX-C-0099
A/E TASK NO.	
CONS. CONTR.	
CONS. WORK	
PRIME A/E	
SUB A/E	
CONSTR. CON.	

BUILDING

NAME	ARMED FORCES RETIREMENT HOME
STREET	1800 BEACH DRIVE
CITY/ST./ZIP	GULFPORT, MS 39507
BUILDING NO.	
OTHER BUILDING NOs.	
FACILITY CODE	

PROJECT

PROJECT TITLE	ARMED FORCES RETIREMENT HOME GULFPORT, MISSISSIPPI
PROJECT DESCRIPTION	NEW CONSTRUCTION
PROJECT NO.	31942982
GSA PM	STEVEN SMITH
SUBMISSION	ISSUED FOR CONSTRUCTION
SUB. DATE	09/08/2008

DRAWING

DRAWING TITLE	PARTIAL FIRST FLOOR PLAN – AREA 2
FILE NAME	TS-112-N0095730.DWG
FLOOR NO.	FIRST FLOOR
DRAWN BY	KN DATE DRAFTED:
CHECKED BY	AM SHEET SIZE: 34 X 44
DRAWING NO.	TS 1 12 (DISCIPLINE SHEET TYPE SEQUENCE) SHEET OF –

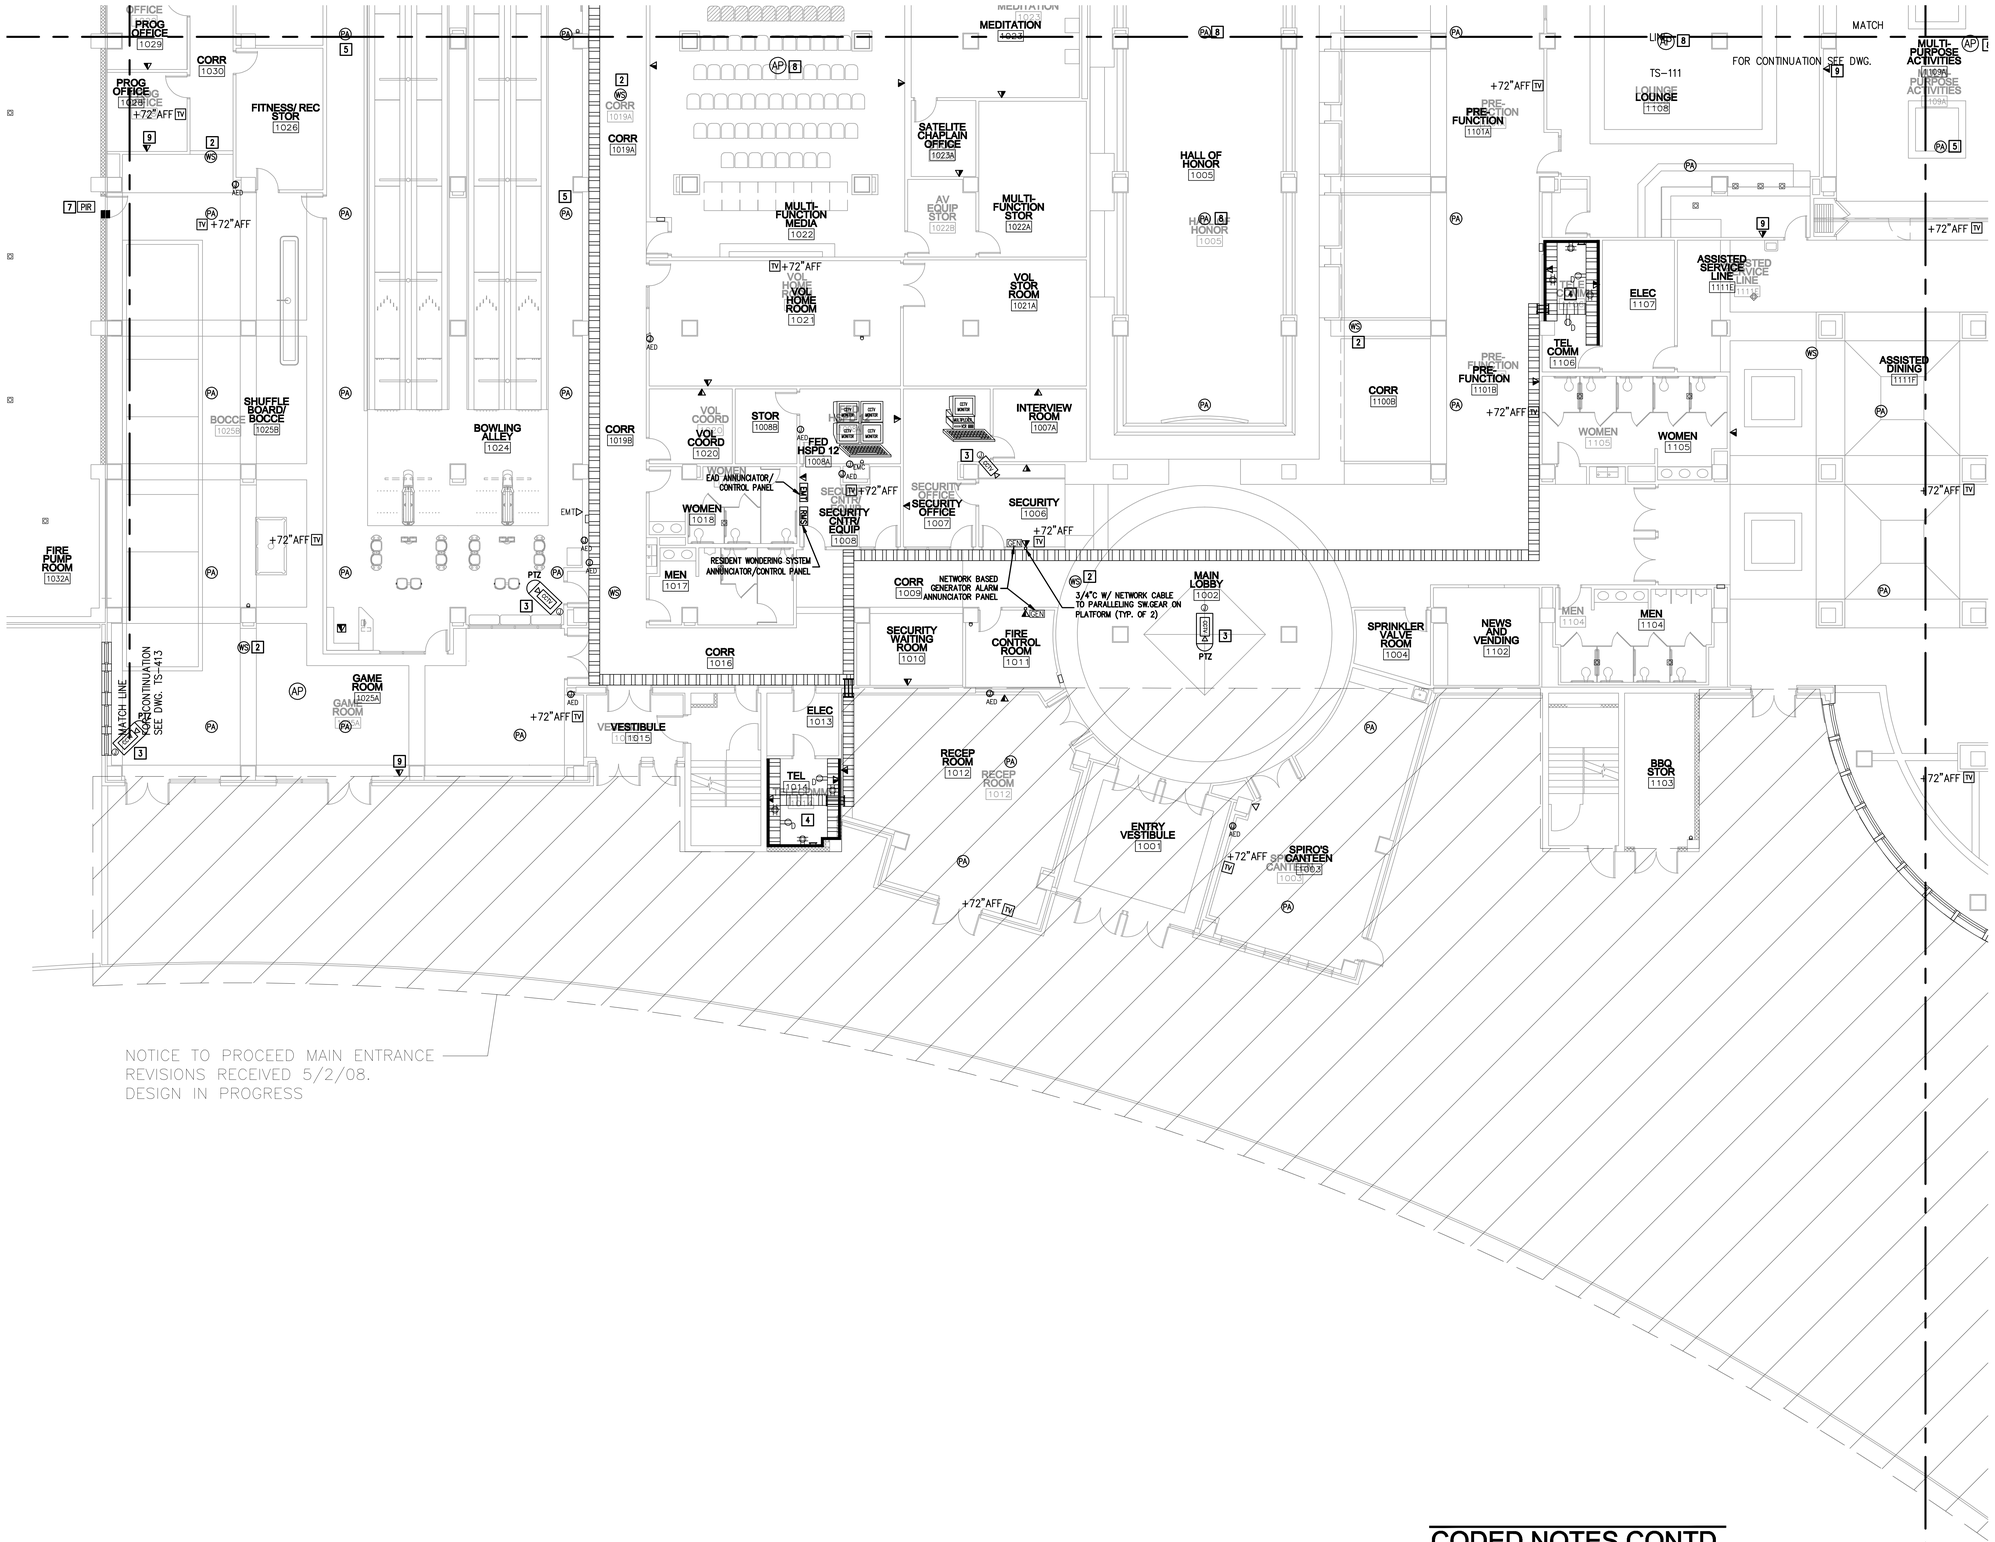

CODED NOTES CONTD.

7. PROVIDE PASSIVE INFRARED MOTION SENSOR WITH DOOR CONTACT FOR INTRUSION DETECTION SYSTEM RUN 3/4"C FROM DEVICES TO ALARM MONITORING PANEL IN SECURITY ROOM.

8. WIRELESS ACCESS POINT. PROVIDE POWER AND COAXIAL/FIBER CABLE AS REQUIRED.

9. PROVIDE FOUR PORT TELE/DATA OUTLET. RUN 4-4 PAIR CAT 6e, #24AWG CABLE IN 3/4"C TO PATCH PANEL IN TELECOMM ROOM.

10. PROVIDE HARDWIRED DURESS ALARM SYSTEM MONITORED IN SECURITY ROOM.

1 TS112 TS112 **PARTIAL FIRST FLOOR PLAN - AREA 2 - TELECOMM AND SECURITY**
1/8"=1'-0"

PROPERTY OF THE UNITED STATES GOVERNMENT – FOR OFFICIAL USE ONLY. Do not remove this notice. Properly destroy documents when no longer needed.

GSA
GENERAL SERVICES ADMINISTRATION
77 FORSYTH STREET
SUITE 600
ATLANTA, GA 30303
TEL: (404)331-3200

AFRH The Premier Retirement Community for America's Veterans
JACOBS
PROJECT MANAGEMENT CONSULTANT TO THE GENERAL SERVICES ADMINISTRATION

YATES CONSTRUCTION

SFCS Architecture Engineering Planning Interiors

URS
URS CORPORATION
2020 K ST, NW
SUITE 300
WASHINGTON D.C. 20006

GENERAL NOTES:

1. REFER TO DRAWING E-001 FOR ADDITIONAL INFORMATION APPLICABLE TO THIS DRAWING.
2. PROVIDE 911 EMERGENCY TELEPHONE BACK UP SYSTEM IN IT ROOM AND MAIN SECURITY ROOM.
3. COORDINATE CATV OUTLETS MOUNTING HEIGHT WITH ARCHITECTURAL FLOOR PLANS.

CODED NOTES:

1. PROVIDE 3/4"C FOR (AED) AND (EMC) DOOR CONTACT ALARM. ROUTE CONDUIT TO ANNUNCIATOR PANEL LOCATED IN SECURITY ROOM. REFER TO ARCHITECTURAL PLANS FOR EXACT LOCATION AND QUANTITY.
2. RESIDENT WONDERING MONITORING TRANSMITTER. RUN 3/4"C FROM DEVICE TO MONITORING PANEL IN SECURITY ROOM.
3. CCTV CAMERA. PROVIDE 3/4"CONDUIT WITH PULL STRING FOR SIGNAL/CONTROL FROM JUNCTION BOX TO SECURITY ROOM.
4. REFER TO DRAWING TS-402 FOR ENLARGED TELECOMMUNICATION ROOM.
5. PROVIDE 3/4"C FROM PAGING/PUBLIC ADDRESS SYSTEM LOCATED AT ALL PUBLIC GATHERING LOCATIONS TO MAIN CONSOLE/ AMPLIFIER IN SECURITY ROOM.
6. PROVIDE INTERCOM SYSTEM AT ALL AREA OF RESCUE. RUN 3/4"C FROM DEVICE TO ANNUNCIATOR PANEL IN SECURITY ROOM

CERTIFICATIONS

KEY PLAN

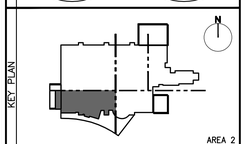

REVISION NOTES

MARK	DATE	DESCRIPTION

GRAPHIC SCALE

A/E CON. NO.	GS-04P-07-EX-C-0099
A/E TASK NO.	
CONS. CONTR.	
CONS. WORK	
PRIME A/E	
SUB A/E	
CONSTR. CON.	
NAME	ARMED FORCES RETIREMENT HOME
STREET	1800 BEACH DRIVE
CITY/ST./ZIP	GULFPORT, MS 39507
BUILDING NO.	
OTHER BUILDING NOs.	
FACILITY CODE	
PROJECT TITLE	ARMED FORCES RETIREMENT HOME GULFPORT, MISSISSIPPI
PROJECT DESCRIPTION	NEW CONSTRUCTION
PROJECT NO.	31942982
GSA PM	STEVEN SMITH
SUBMISSION	95% SUBMISSION
SUB. DATE	06/16/2008
DRAWING TITLE	PARTIAL FIRST FLOOR PLAN – AREA 2
FILE NAME	TS-112-N00957300.DWG
FLOOR NO.	FIRST FLOOR
DRAWN BY	KN DATE DRAFTED:
CHECKED BY	AM SHEET SIZE: 34 X 44
DRAWING NO.	TS 1 12 (DISCIPLINE SHEET TYPE SEQUENCE) SHEET OF –

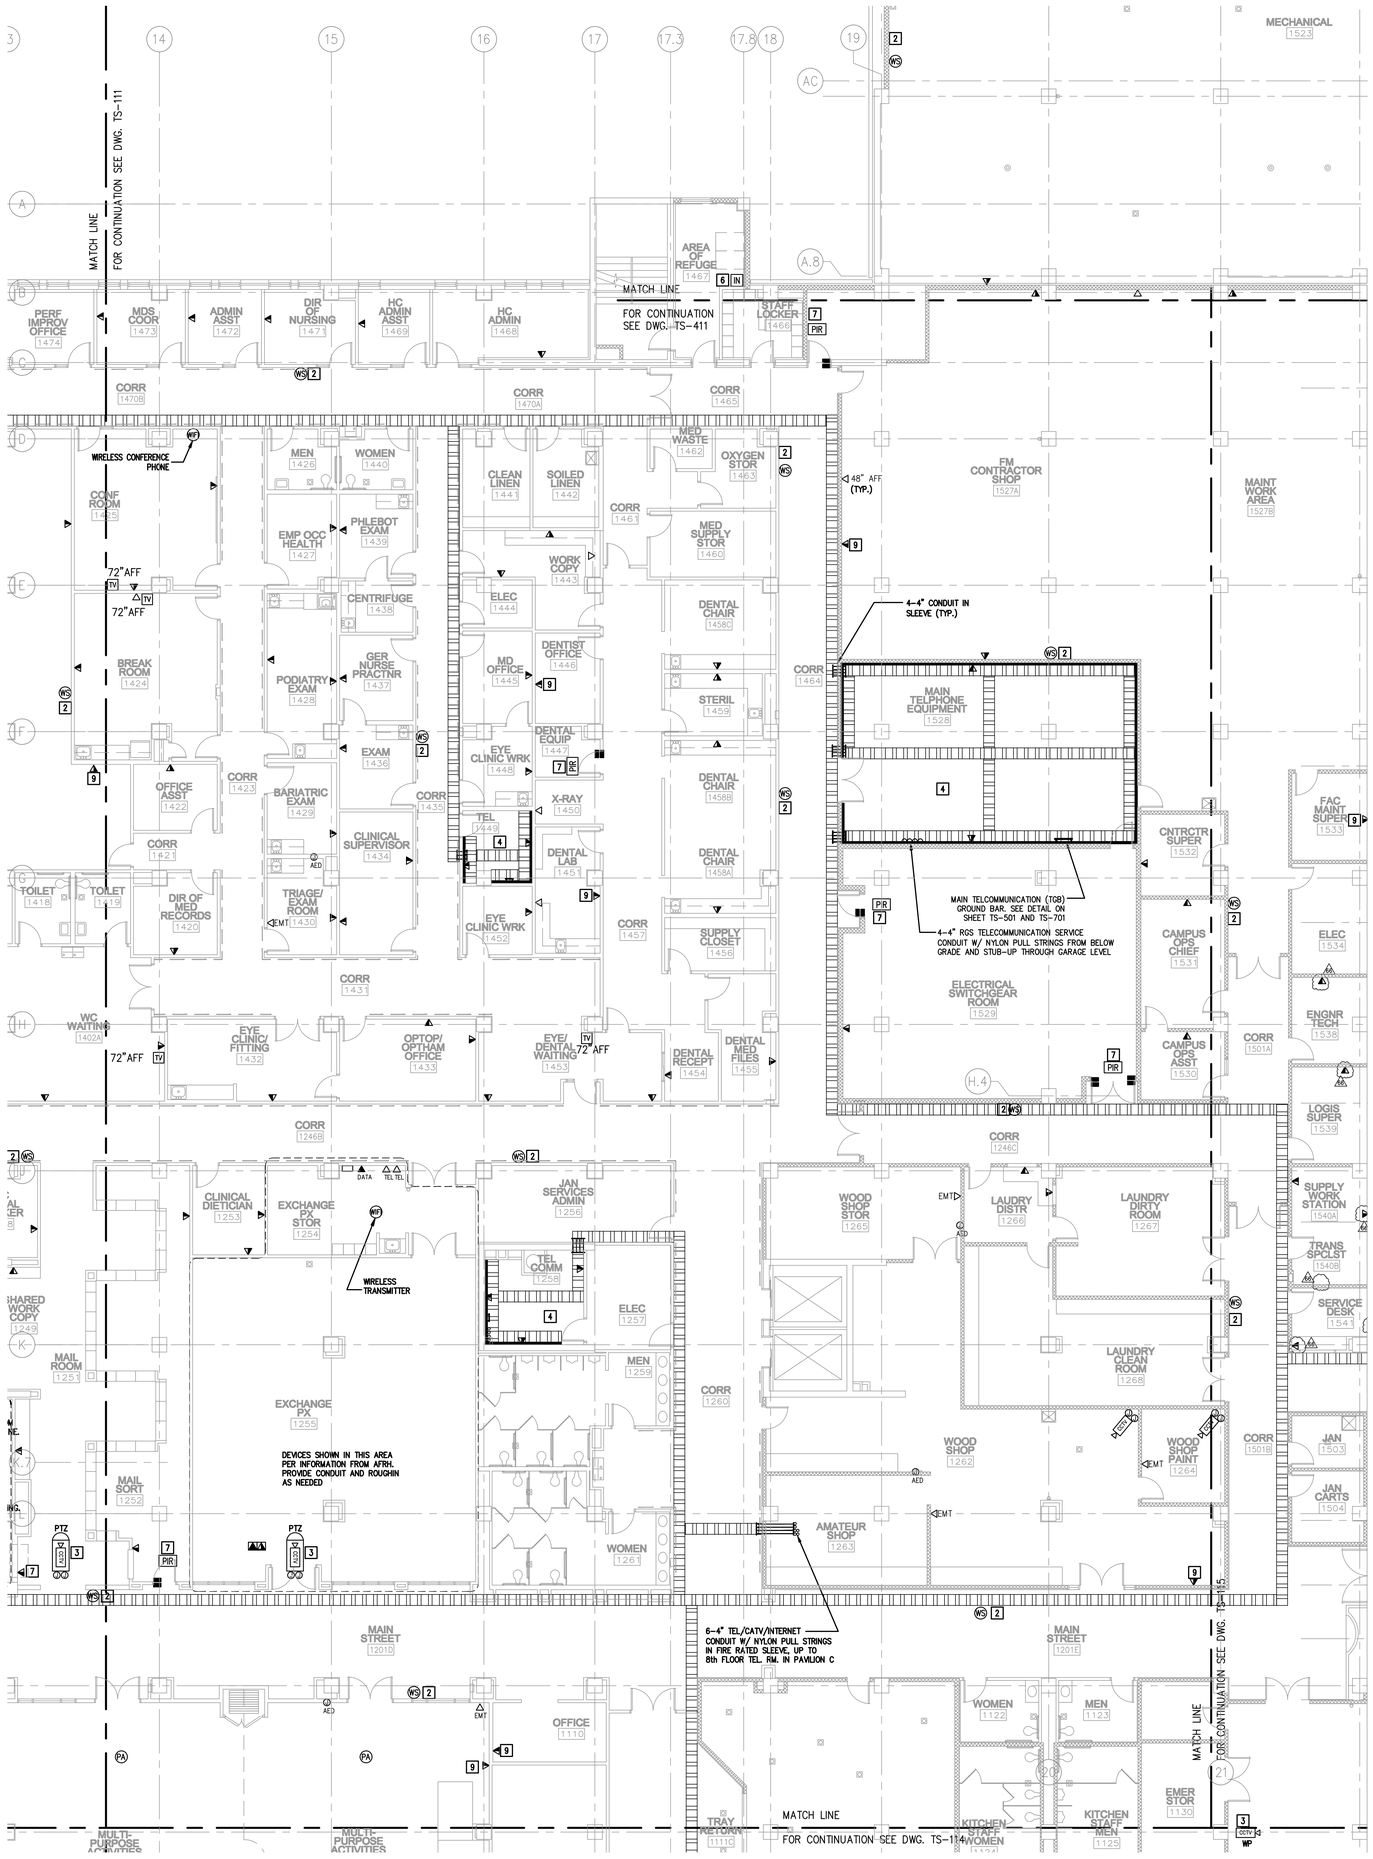

1 TS113 TS113 **PARTIAL FIRST FLOOR PLAN - AREA 3 - TELECOMM AND SECURITY**

1/8"=1'-0"

CODED NOTES CONTD.

7. PROVIDE PASSIVE INFRARED MOTION SENSOR WITH DOOR CONTACT FOR INTRUSION DETECTION SYSTEM RUN 3/4"C FROM DEVICES TO ALARM MONITORING PANEL IN SECURITY ROOM.

8. WIRELESS ACCESS POINT. PROVIDE POWER AND COAXIAL/FIBER CABLE AS REQUIRED.

9. PROVIDE FOUR PORT TELE/DATA OUTLET. RUN 4-4 PAIR CAT 6e, #24AWG CABLE IN 3/4"C TO PATCH PANEL IN TELECOMM ROOM.

10. PROVIDE HARDWIRED DURESS ALARM SYSTEM MONITORED IN SECURITY ROOM.

GSA
GENERAL SERVICES ADMINISTRATION
77 FORSYTH STREET
SUITE 600
ATLANTA, GA 30303
TEL: (404)331-3200

AFRH The Premier Retirement Community for America's Veterans

JE JACOBS
PROJECT MANAGEMENT CONSULTANT TO THE GENERAL SERVICES ADMINISTRATION

YATES CONSTRUCTION

SFCS Architecture Engineering Planning Interiors

URS
URS CORPORATION
2020 K ST, NW
SUITE 300
WASHINGTON D.C. 20006

GENERAL NOTES:

1. REFER TO DRAWING E-001 FOR ADDITIONAL INFORMATION APPLICABLE TO THIS DRAWING.
2. PROVIDE 911 EMERGENCY TELEPHONE BACK UP SYSTEM IN IT ROOM AND MAIN SECURITY ROOM.
3. COORDINATE CATV OUTLETS MOUNTING HEIGHT WITH ARCHITECTURAL FLOOR PLANS.

CODED NOTES:

1. PROVIDE 3/4"C FOR (AED) AND (EMC) DOOR CONTACT ALARM. ROUTE CONDUIT TO ANNUNCIATOR PANEL LOCATED IN SECURITY ROOM. REFER TO ARCHITECTURAL PLANS FOR EXACT LOCATION AND QUANTITY.
2. RESIDENT WONDERING MONITORING TRANSMITTER. RUN 3/4"C FROM DEVICE TO MONITORING PANEL IN SECURITY ROOM.
3. CCTV CAMERA. PROVIDE 3/4"CONDUIT WITH PULL STRING FOR SIGNAL/CONTROL FROM JUNCTION BOX TO SECURITY ROOM.
4. REFER TO DRAWING TS-402 FOR ENLARGED TELECOMMUNICATION ROOM.
5. PROVIDE 3/4"C FROM PAGING/PUBLIC ADDRESS SYSTEM LOCATED AT ALL PUBLIC GATHERING LOCATIONS TO MAIN CONSOLE/ AMPLIFIER IN SECURITY ROOM.
6. PROVIDE INTERCOM SYSTEM AT ALL AREA OF RESCUE. RUN 3/4"C FROM DEVICE TO ANNUNCIATOR PANEL IN SECURITY ROOM

CERTIFICATIONS

DISTRICT OF COLUMBIA ASHOK MAHESHWARI No. 7340 REGISTERED PROFESSIONAL ENGINEER

04/02/09

KEY PLAN

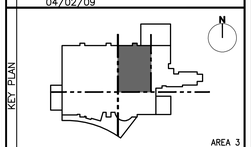

REVISION NOTES

MARK	DATE	DESCRIPTION
1	09/08/08	ISSUED FOR CONSTRUCTION
2	04/02/09	POWER/TELECOMM LOCATIONS

GRAPHIC SCALE

CONTRACTORS

A/E CON. NO.	GS-04P-07-EX-C-0099
A/E TASK NO.	
CONS. CONTR.	
CONS. WORK	
PRIME A/E	
SUB A/E	
CONSTR. CON.	

BUILDING

NAME	ARMED FORCES RETIREMENT HOME
STREET	1800 BEACH DRIVE
CITY/ST./ZIP	GULFPORT, MS 39507
BUILDING NO.	
OTHER BUILDING NOs.	
FACILITY CODE	

PROJECT

PROJECT TITLE	ARMED FORCES RETIREMENT HOME GULFPORT, MISSISSIPPI
PROJECT DESCRIPTION	NEW CONSTRUCTION
PROJECT NO.	31942982
GSA PM	STEVEN SMITH
SUBMISSION	ISSUED FOR CONSTRUCTION
SUB. DATE	09/08/2008

DRAWING

DRAWING TITLE	PARTIAL FIRST FLOOR PLAN - AREA 3
FILE NAME	TS-113-N0095730.DWG
FLOOR NO.	FIRST FLOOR
DRAWN BY	KN DATE DRAFTED:
CHECKED BY	AM SHEET SIZE: 34 X 44
DRAWING NO.	TS 1 13 (DISCIPLINE SHEET TYPE SEQUENCE) SHEET OF -

PROPERTY OF THE UNITED STATES GOVERNMENT – FOR OFFICIAL USE ONLY. Do not remove this notice. Properly destroy documents when no longer needed.

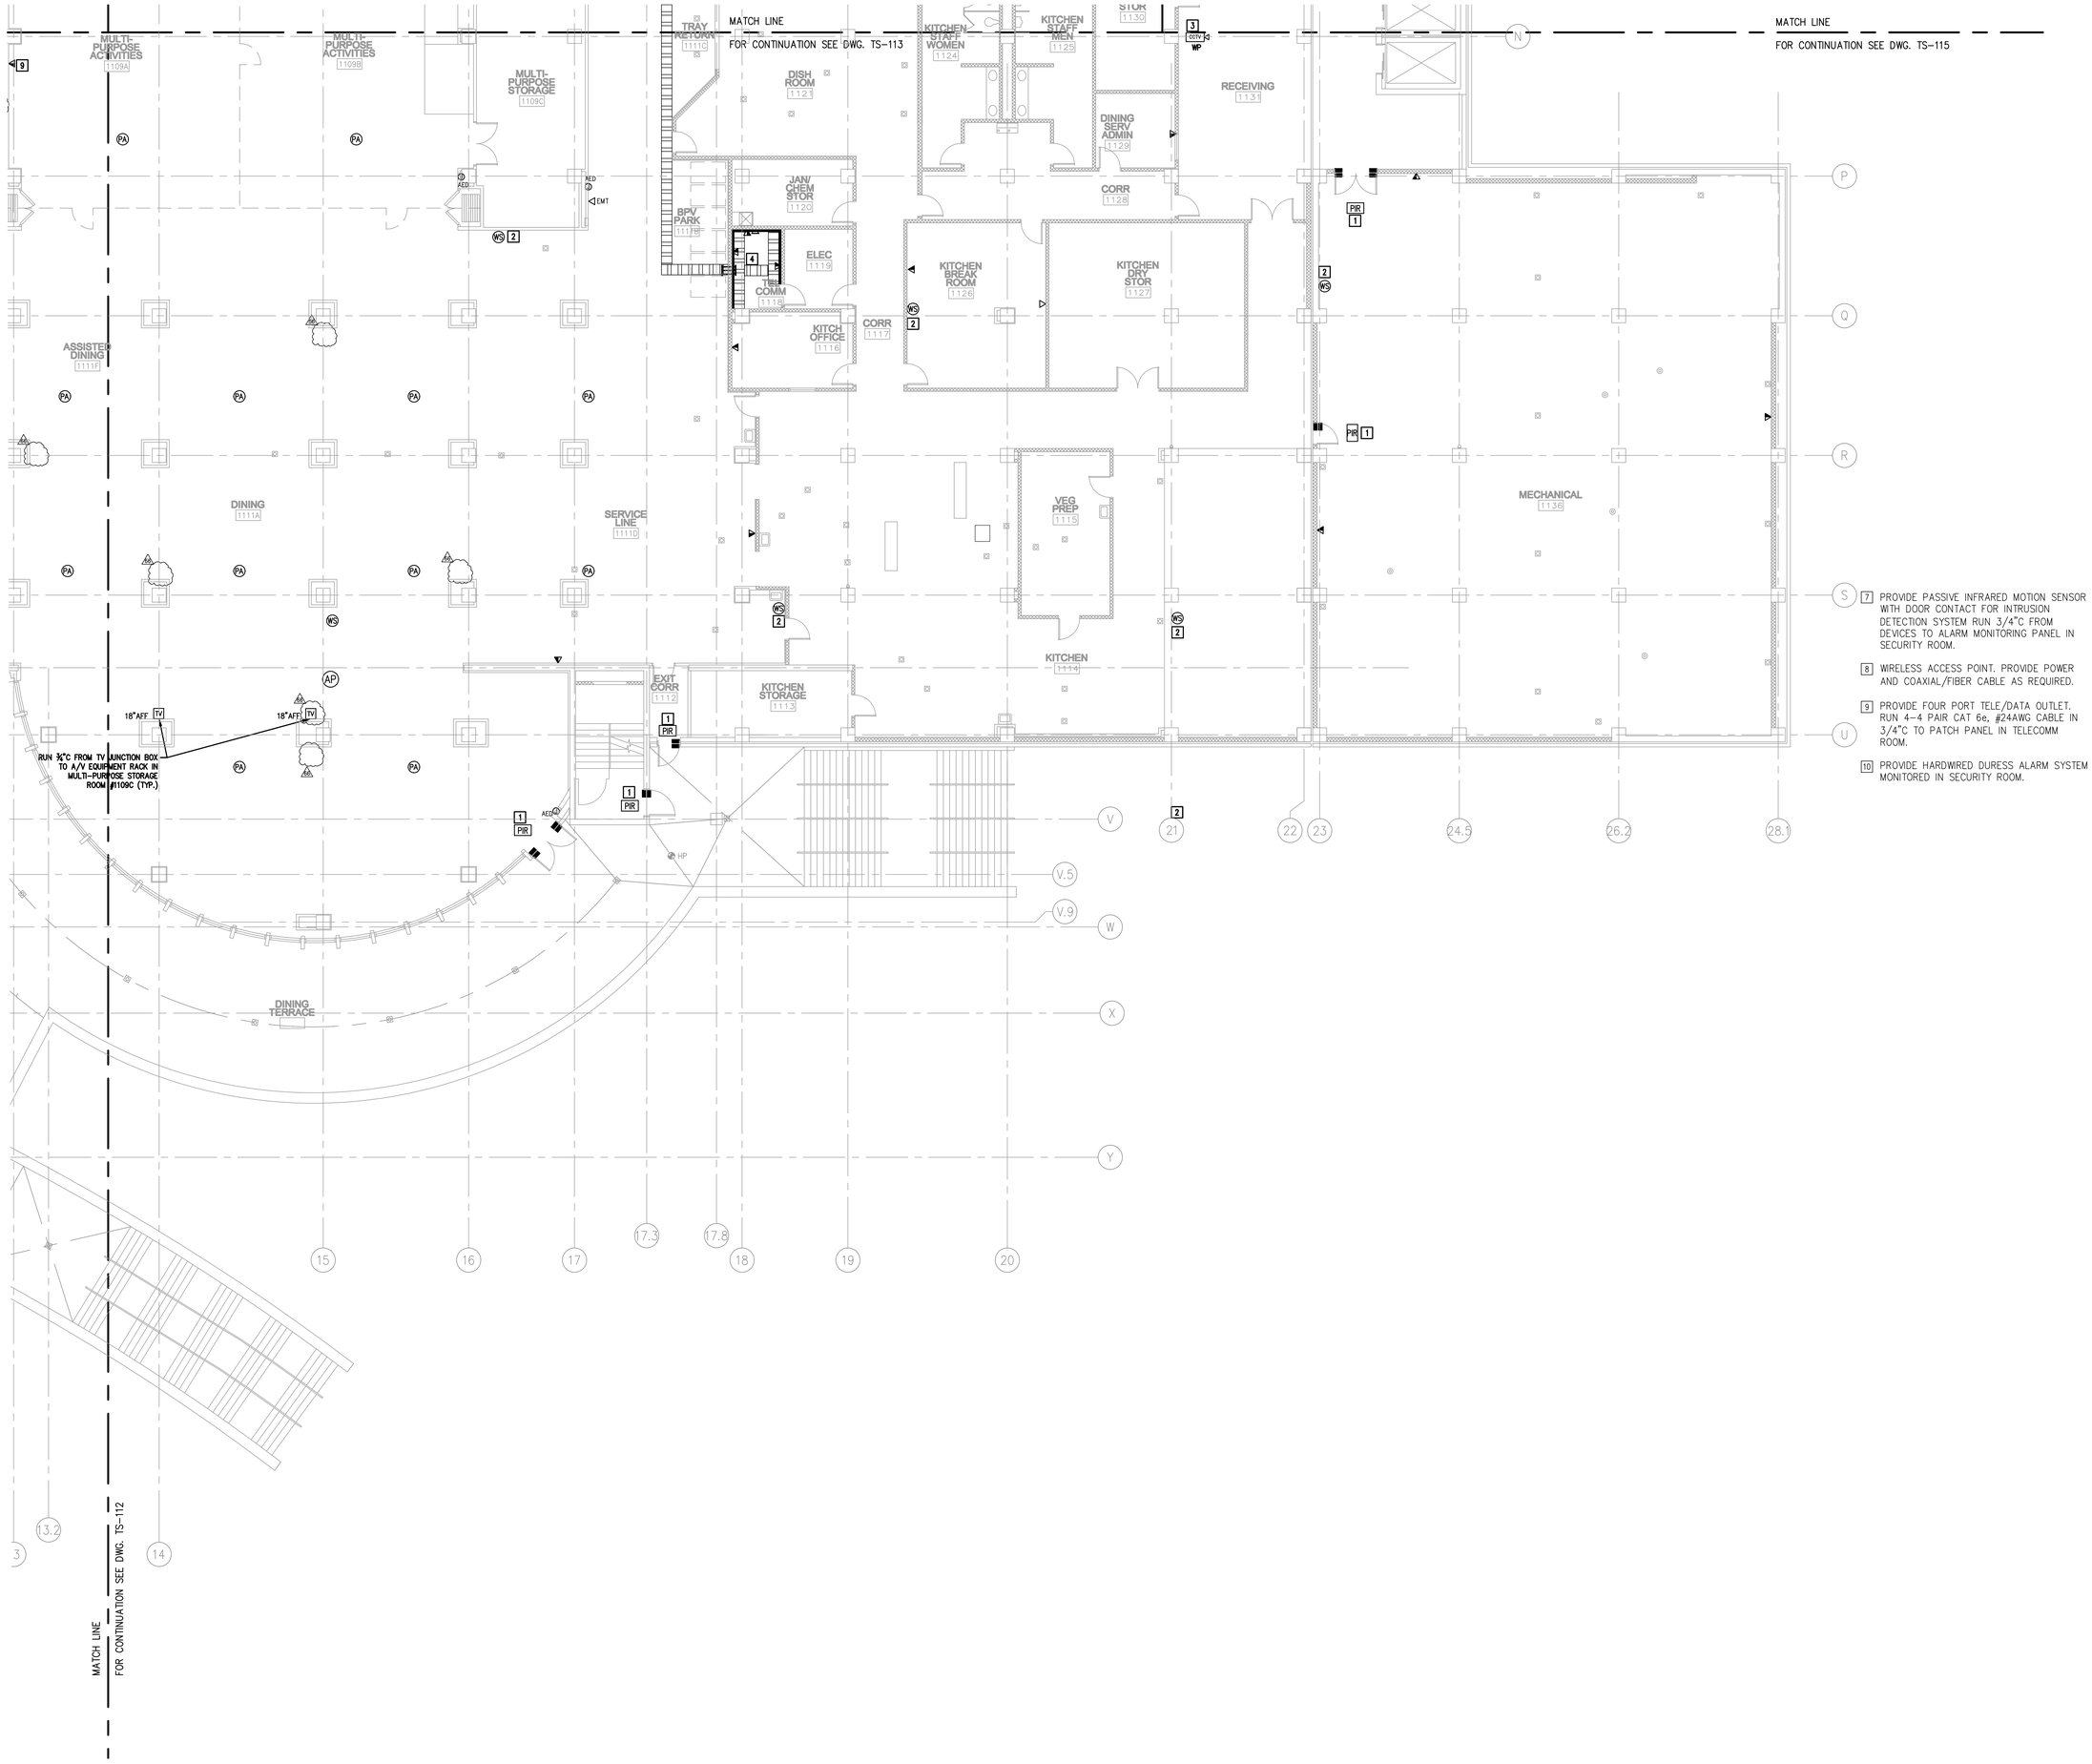

1 TS114 TS114 **PARTIAL FIRST FLOOR PLAN - AREA 4 - TELECOMM AND SECURITY**
1/8"=1'-0"

GENERAL SERVICES ADMINISTRATION
77 FORSYTH STREET
SUITE 600
ATLANTA, GA 30303
TEL: (404)331-3200

AFRH The Premier Retirement Community for America's Veterans

JACOBS
PROJECT MANAGEMENT CONSULTANT TO THE GENERAL SERVICES ADMINISTRATION

YATES CONSTRUCTION

SFCS Architecture Engineering Planning Interiors

URS CORPORATION
2020 K ST, NW
SUITE 300
WASHINGTON D.C. 20006

GENERAL NOTES:

1. REFER TO DRAWING E-001 FOR ADDITIONAL INFORMATION APPLICABLE TO THIS DRAWING.
2. PROVIDE 911 EMERGENCY TELEPHONE BACK UP SYSTEM IN IT ROOM AND MAIN SECURITY ROOM.
3. COORDINATE CATV OUTLETS MOUNTING HEIGHT WITH ARCHITECTURAL FLOOR PLANS.

CODED NOTES:

1. PROVIDE 3/4"C FOR (AED) AND (EMC) DOOR CONTACT ALARM. ROUTE CONDUIT TO ANNUNCIATOR PANEL LOCATED IN SECURITY ROOM. REFER TO ARCHITECTURAL PLANS FOR EXACT LOCATION AND QUANTITY.
2. RESIDENT WONDERING MONITORING TRANSMITTER. RUN 3/4"C FROM DEVICE TO MONITORING PANEL IN SECURITY ROOM.
3. CCTV CAMERA. PROVIDE 3/4"CONDUIT WITH PULL STRING FOR SIGNAL/CONTROL FROM JUNCTION BOX TO SECURITY ROOM.
4. REFER TO DRAWING TS-402 FOR ENLARGED TELECOMMUNICATION ROOM.
5. PROVIDE 3/4"C FROM PAGING/PUBLIC ADDRESS SYSTEM LOCATED AT ALL PUBLIC GATHERING LOCATIONS TO MAIN CONSOLE/ AMPLIFIER IN SECURITY ROOM.
6. PROVIDE INTERCOM SYSTEM AT ALL AREA OF RESCUE. RUN 3/4"C FROM DEVICE TO ANNUNCIATOR PANEL IN SECURITY ROOM
7. PROVIDE PASSIVE INFRARED MOTION SENSOR WITH DOOR CONTACT FOR INTRUSION DETECTION SYSTEM RUN 3/4"C FROM DEVICES TO ALARM MONITORING PANEL IN SECURITY ROOM.
8. WIRELESS ACCESS POINT. PROVIDE POWER AND COAXIAL/FIBER CABLE AS REQUIRED.
9. PROVIDE FOUR PORT TELE/DATA OUTLET. RUN 4-4 PAIR CAT 6e, #24AWG CABLE IN 3/4"C TO PATCH PANEL IN TELECOMM ROOM.
10. PROVIDE HARDWIRED DURESS ALARM SYSTEM MONITORED IN SECURITY ROOM.

CERTIFICATIONS

DISTRICT OF COLUMBIA ASHOK MAHESHWARI No. 7340 REGISTERED PROFESSIONAL ENGINEER

04/02/09

KEY PLAN

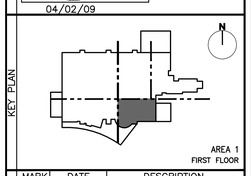

REVISION NOTES

MARK	DATE	DESCRIPTION
2	09/08/08	ISSUED FOR CONSTRUCTION
3	04/02/09	POWER/TELECOMM LOCATIONS

GRAPHIC SCALE

CONTRACTORS

A/E CON. NO.	GS-04P-07-EX-C-0099
A/E TASK NO.	
CONS. CONTR.	
CONS. WORK	
PRIME A/E	
SUB A/E	
CONSTR. CON.	

BUILDING

NAME	ARMED FORCES RETIREMENT HOME
STREET	1800 BEACH DRIVE
CITY/ST./ZIP	GULFPORT, MS 39507
BUILDING NO.	
OTHER	
BUILDING NOs.	
FACILITY CODE	

PROJECT

PROJECT TITLE	ARMED FORCES RETIREMENT HOME GULFPORT, MISSISSIPPI
PROJECT DESCRIPTION	NEW CONSTRUCTION
PROJECT NO.	31942982
GSA PM	STEVEN SMITH
SUBMISSION	ISSUED FOR CONSTRUCTION
SUB. DATE	09/08/2008

DRAWING

DRAWING TITLE	PARTIAL GARAGE FLOOR PLAN - AREA 4
FILE NAME	TS-114-N0095730.DWG
FLOOR NO.	FIRST FLOOR
DRAWN BY	KN DATE DRAFTED:
CHECKED BY	AM SHEET SIZE: 34 X 44
DRAWING NO.	TS 1 14 (DISCIPLINE SHEET TYPE SEQUENCE)
	SHEET OF -

PROPERTY OF THE UNITED STATES GOVERNMENT – FOR OFFICIAL USE ONLY. Do not remove this notice. Properly destroy documents when no longer needed.

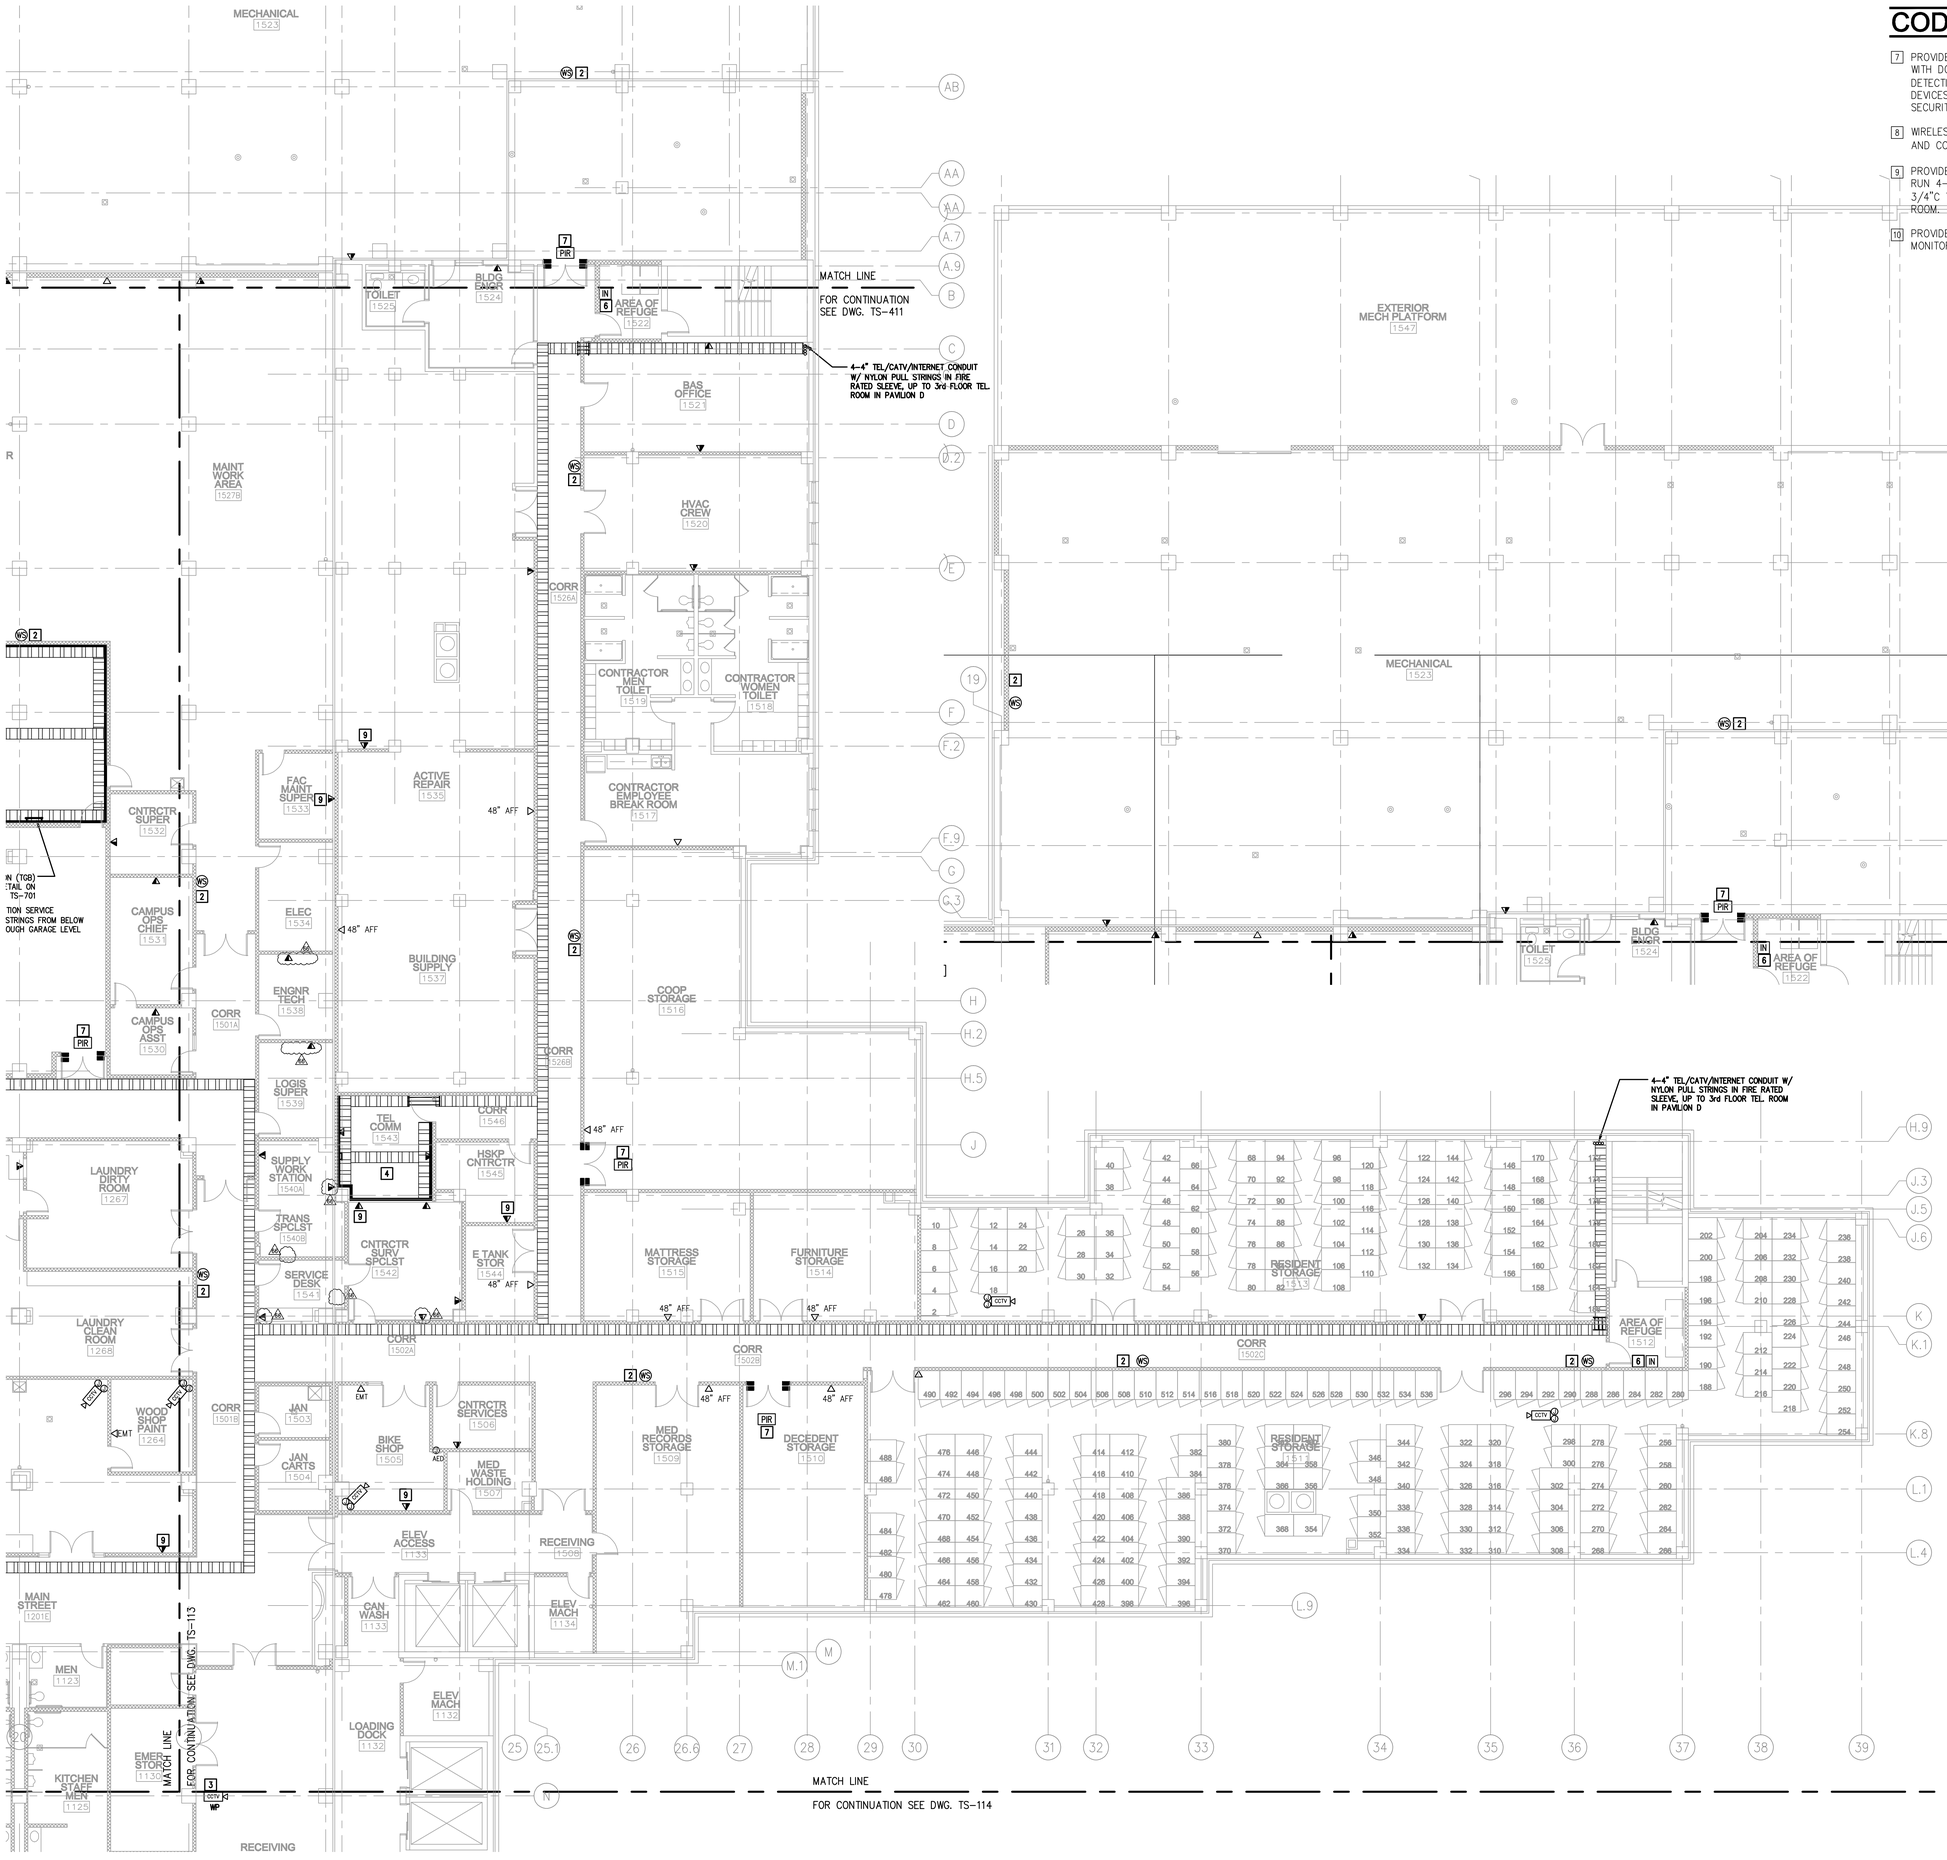

1 TS115 TS115 **PARTIAL FIRST FLOOR PLAN - AREA 5 - TELECOMM AND SECURITY**
1/8"=1'-0"

CODED NOTES CONTD.

7. PROVIDE PASSIVE INFRARED MOTION SENSOR WITH DOOR CONTACT FOR INTRUSION DETECTION SYSTEM RUN 3/4"C FROM DEVICES TO ALARM MONITORING PANEL IN SECURITY ROOM.
8. WIRELESS ACCESS POINT. PROVIDE POWER AND COAXIAL/FIBER CABLE AS REQUIRED.
9. PROVIDE FOUR PORT TELE/DATA OUTLET. RUN 4-4 PAIR CAT 6e, #24AWG CABLE IN 3/4"C TO PATCH PANEL IN TELECOMM ROOM.
10. PROVIDE HARDWIRED DURESS ALARM SYSTEM MONITORED IN SECURITY ROOM.

GENERAL NOTES:

1. REFER TO DRAWING E-001 FOR ADDITIONAL INFORMATION APPLICABLE TO THIS DRAWING.
2. PROVIDE 911 EMERGENCY TELEPHONE BACK UP SYSTEM IN IT ROOM AND MAIN SECURITY ROOM.
3. COORDINATE CATV OUTLETS MOUNTING HEIGHT WITH ARCHITECTURAL FLOOR PLANS.

CODED NOTES:

1. PROVIDE 3/4"C FOR (AED) AND (EMC) DOOR CONTACT ALARM. ROUTE CONDUIT TO ANNUNCIATOR PANEL LOCATED IN SECURITY ROOM. REFER TO ARCHITECTURAL PLANS FOR EXACT LOCATION AND QUANTITY.
2. RESIDENT WONDERING MONITORING TRANSMITTER. RUN 3/4"C FROM DEVICE TO MONITORING PANEL IN SECURITY ROOM.
3. CCTV CAMERA. PROVIDE 3/4"CONDUIT WITH PULL STRING FOR SIGNAL/CONTROL FROM JUNCTION BOX TO SECURITY ROOM.
4. REFER TO DRAWING TS-402 FOR ENLARGED TELECOMMUNICATION ROOM.
5. PROVIDE 3/4"C FROM PAGING/PUBLIC ADDRESS SYSTEM LOCATED AT ALL PUBLIC GATHERING LOCATIONS TO MAIN CONSOLE/ AMPLIFIER IN SECURITY ROOM.
6. PROVIDE INTERCOM SYSTEM AT ALL AREA OF RESCUE. RUN 3/4"C FROM DEVICE TO ANNUNCIATOR PANEL IN SECURITY ROOM

GENERAL SERVICES ADMINISTRATION
77 FORSYTH STREET
SUITE 600
ATLANTA, GA 30303
TEL: (404)331-3200

AFRH The Premier Retirement Community for America's Veterans
JACOBS PROJECT MANAGEMENT CONSULTANT TO THE GENERAL SERVICES ADMINISTRATION
YATES CONSTRUCTION
SFCS Architecture Engineering Planning Interiors
URS CORPORATION
2020 K ST, NW
SUITE 300
WASHINGTON D.C. 20006

CERTIFICATIONS: DISTRICT OF COLUMBIA ASHOK MAHESHWARI No. 7340 REGISTERED PROFESSIONAL ENGINEER

KEY PLAN: 04/17/09

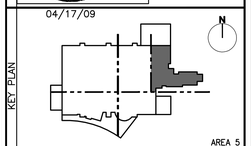

AREA 5
FIRST FLOOR

REVISION NOTES

MARK	DATE	DESCRIPTION
1	09/08/08	ISSUED FOR CONSTRUCTION
2	09/22/08	VERTICAL DUCKBANK DETAIL
3	04/17/09	POWER/TELECOMM LOCATIONS

DRAWING SCALE

CONTRACTORS

A/E CON. NO.	GS-04P-07-EX-C-0099
A/E TASK NO.	
CONS. CONTR.	
CONS. WORK	
PRIME A/E	
SUB A/E	
CONSTR. CON.	

BUILDING

NAME	ARMED FORCES RETIREMENT HOME
STREET	1800 BEACH DRIVE
CITY/ST./ZIP	GULFPORT, MS 39507
BUILDING NO.	
OTHER	
BUILDING NOs.	
FACILITY CODE	

PROJECT

PROJECT TITLE	ARMED FORCES RETIREMENT HOME GULFPORT, MISSISSIPPI
PROJECT DESCRIPTION	NEW CONSTRUCTION
PROJECT NO.	31942982
GSA PM	STEVEN SMITH
SUBMISSION	ISSUED FOR CONSTRUCTION
SUB. DATE	09/08/2008

DRAWING

DRAWING TITLE	PARTIAL FIRST FLOOR PLAN - AREA 5
FILE NAME	TS-115-N0095730.DWG
FLOOR NO.	FIRST FLOOR
DRAWN BY	KN DATE DRAFTED:
CHECKED BY	AM SHEET SIZE: 34 X 44
DRAWING NO.	TS 1 15 (DISCIPLINE SHEET TYPE SEQUENCE)
	SHEET OF -

PROPERTY OF THE UNITED STATES GOVERNMENT – FOR OFFICIAL USE ONLY. Do not remove this notice. Properly destroy documents when no longer needed.

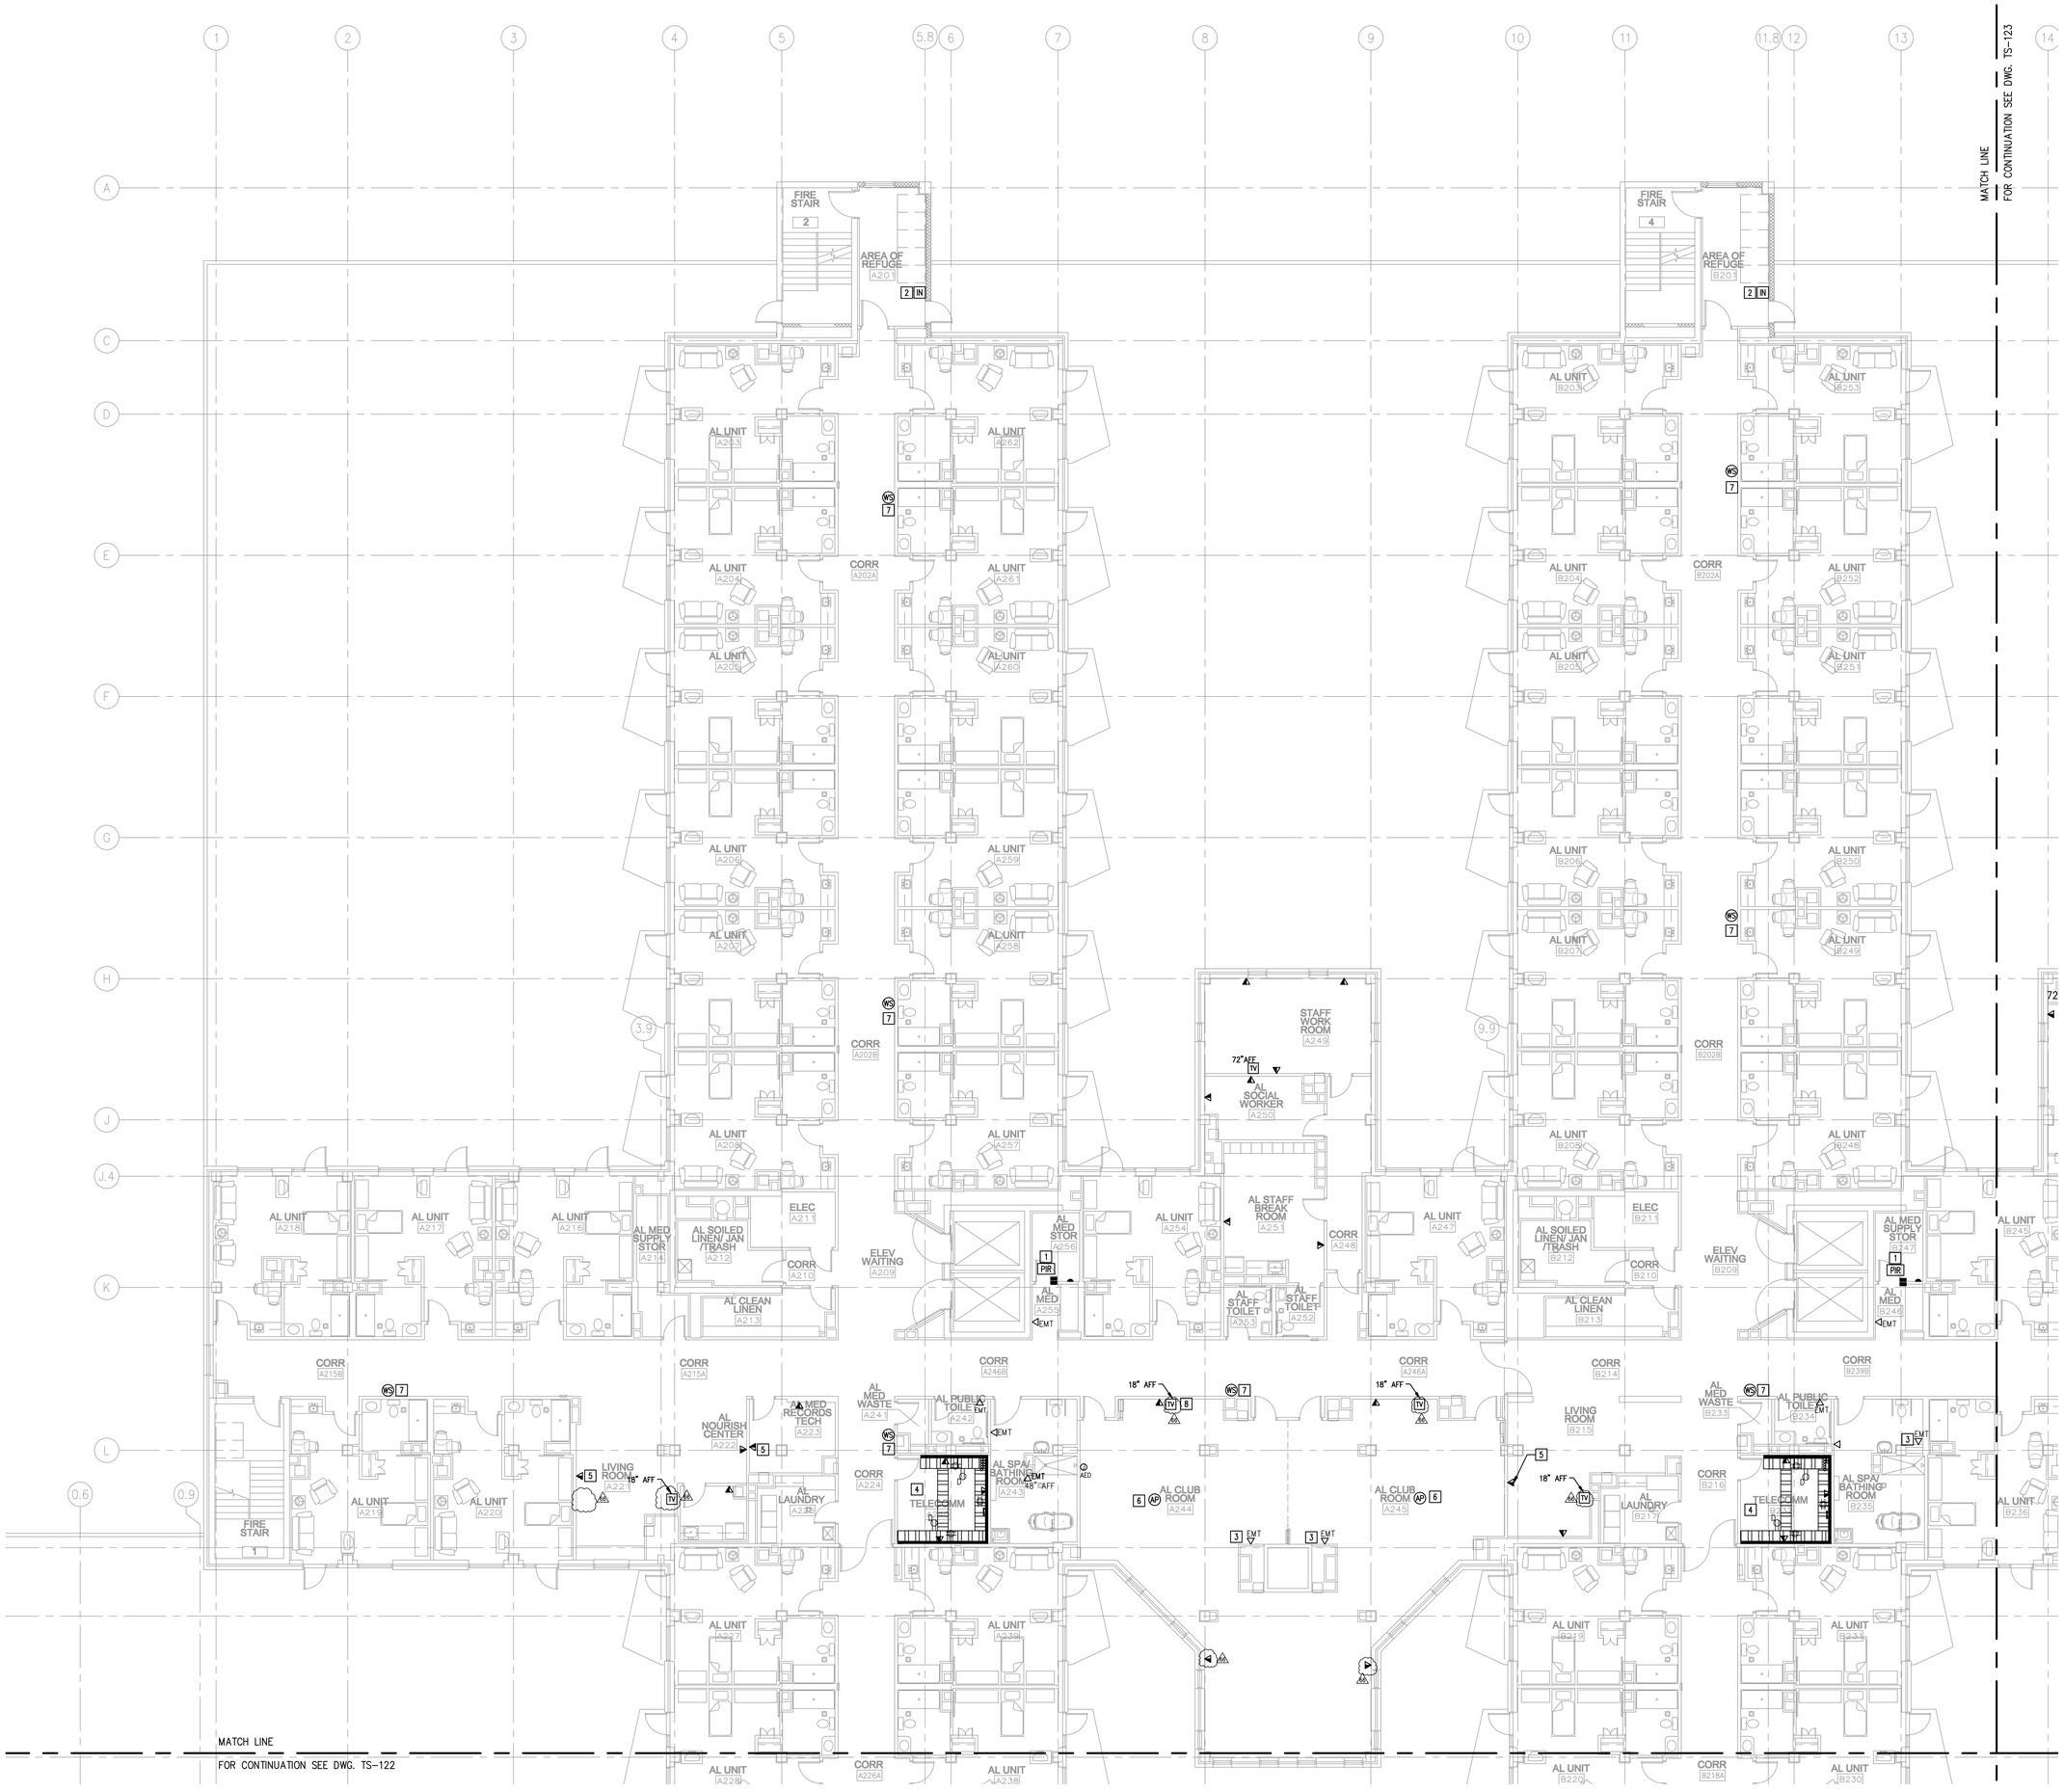

1 TS121 TS121 **PARTIAL SECOND FLOOR - AREA 1 - TELECOMM & SECURITY**
1/8"=1'-0"

PROPERTY OF THE UNITED STATES GOVERNMENT – FOR OFFICIAL USE ONLY. Do not remove this notice. Properly destroy documents when no longer needed.

GSA
GENERAL SERVICES ADMINISTRATION
77 FORSYTH STREET
SUITE 600
ATLANTA, GA 30303
TEL: (404)331-3200

AFRH The Premier Retirement Community for America's Veterans
JE JACOBS
PROJECT MANAGEMENT CONSULTANT TO THE GENERAL SERVICES ADMINISTRATION

YATES CONSTRUCTION

SFCS Architecture Engineering Planning Interiors

URS
URS CORPORATION
2020 K ST, NW
SUITE 300
WASHINGTON D.C. 20006

GENERAL NOTES:

1. REFER TO DRAWING E-001 FOR ADDITIONAL INFORMATION APPLICABLE TO THIS DRAWING.
2. REFER TO E-401 FOR TYPICAL INFORMATION FOR RESIDENT UNITS.

CODED NOTES:

1. IN ALL MEDICATION ROOMS, PROVIDE PASSIVE INFRARED MOTION SENSOR WITH DOOR CONTACT FOR INTRUSION DETECTION SYSTEM. PROVIDE HARDWIRED DURESS ALARM SYSTEM. RUN 3/4"C FROM DEVICES TO ALARM MONITORING PANEL IN SECURITY ROOM.
2. PROVIDE INTERCOM SYSTEM AT ALL AREA OF RESCUE. RUN 3/4"C FROM DEVICE TO ANNUNCIATOR PANEL IN SECURITY ROOM.
3. "EMT" EMERGENCY TELEPHONE OUTLET. RUN 3/4"C FROM TELEPHONE CABINET TO SECURITY ROOM. COORDINATE EXACT LOCATE AND QUANTITY WITH ARCHITECTURAL PLANS.
4. TELECOMM ROOM. REFER TO TS-402 FOR ENLARGED TELECOMM ROOM PLAN.
5. FOUR PORT TELE/DATA OUTLET. RUN 4-4 PAIR CAT 6e, #24AWG CABLE IN 3/4"C TO PATCH PANEL IN TELECOMM ROOM.
6. WIRELESS ACCESS POINT. PROVIDE POWER AND COAXIAL/FIBER CABLE AS REQUIRED.
7. RESIDENT WONDERING MONITORING TRANSMITTER. RUN 3/4"C FROM DEVICE TO MONITORING PANEL IN SECURITY ROOM.

CERTIFICATIONS

DISTRICT OF COLUMBIA ASHOK MAHESHWARI No. 7340 REGISTERED PROFESSIONAL ENGINEER
04/02/09

KEY PLAN

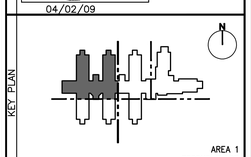

REVISION NOTES

MARK	DATE	DESCRIPTION
2	09/08/08	ISSUED FOR CONSTRUCTION
1	04/02/09	POWER/TELECOMM LOCATIONS

GRAPHIC SCALE

CONTRACTORS	
A/E CON. NO.	GS-04P-07-EX-C-0099
A/E TASK NO.	
CONS. CONTR.	
CONS. WORK	
PRIME A/E	
SUB A/E	
CONSTR. CON.	

BUILDING	
NAME	ARMED FORCES RETIREMENT HOME
STREET	1800 BEACH DRIVE
CITY/ST./ZIP	GULFPORT, MS 39507
BUILDING NO.	
OTHER BUILDING NOs.	
FACILITY CODE	

PROJECT	
PROJECT TITLE	ARMED FORCES RETIREMENT HOME GULFPORT, MISSISSIPPI
PROJECT DESCRIPTION	NEW CONSTRUCTION
PROJECT NO.	31942982
GSA PM	STEVEN SMITH
SUBMISSION	ISSUED FOR CONSTRUCTION
SUB. DATE	09/08/2008

DRAWING	
DRAWING TITLE	PART SECOND FLR PLAN-AREA 1-TELE/SEC
FILE NAME	TS-121-N0095730.DWG
FLOOR NO.	SECOND FLOOR
DRAWN BY	KN DATE DRAFTED:
CHECKED BY	AM SHEET SIZE: 34 X 44
DRAWING NO.	TS 1 21 (DISCIPLINE SHEET TYPE SEQUENCE)
	SHEET OF –

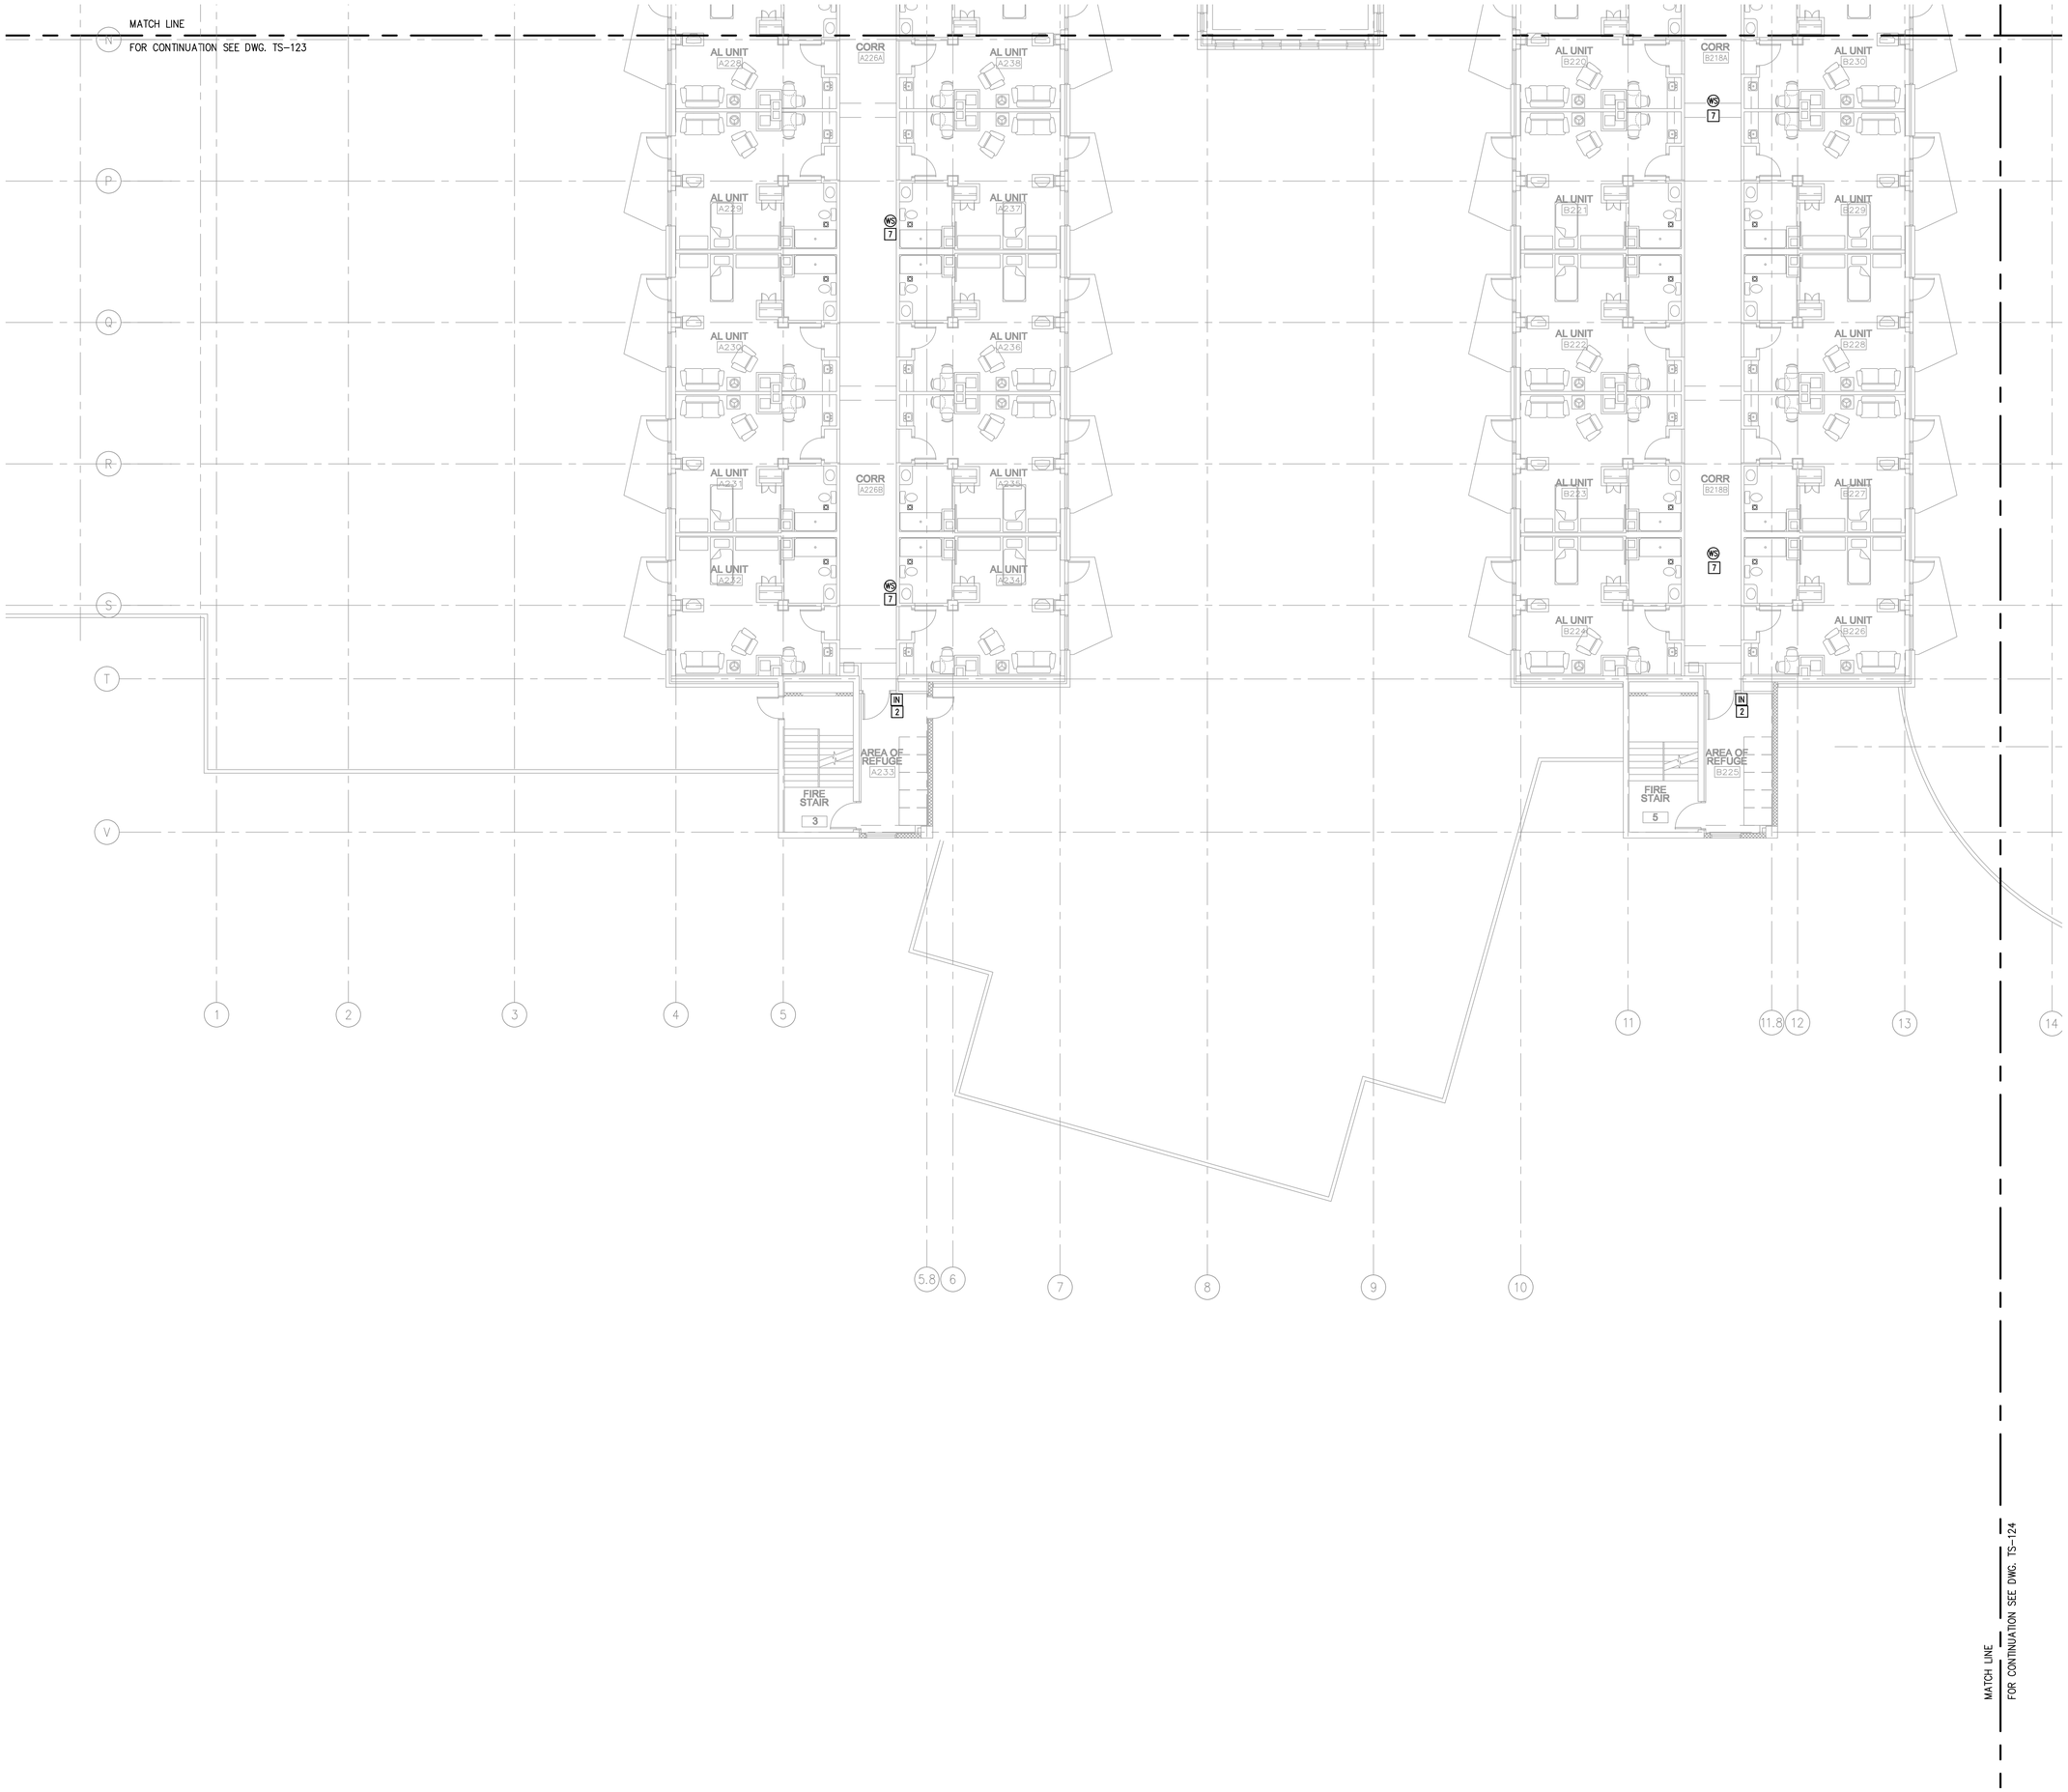

1 TS122 TS122 **PARTIAL SECOND FLOOR PLAN - AREA 2 - TELECOMM & SECURITY**
1/8"=1'-0"

PROPERTY OF THE UNITED STATES GOVERNMENT – FOR OFFICIAL USE ONLY. Do not remove this notice. Properly destroy documents when no longer needed.

GSA
GENERAL SERVICES ADMINISTRATION
77 FORSYTH STREET
SUITE 600
ATLANTA, GA 30303
TEL: (404)331-3200

AFRH The Premier Retirement Community for America's Veterans
JE JACOBS
PROJECT MANAGEMENT CONSULTANT TO THE GENERAL SERVICES ADMINISTRATION

YATES CONSTRUCTION

SFCS Architecture Engineering Planning Interiors

URS
URS CORPORATION
2020 K ST, NW
SUITE 300
WASHINGTON D.C. 20006

GENERAL NOTES:

1. REFER TO DRAWING E-001 FOR ADDITIONAL INFORMATION APPLICABLE TO THIS DRAWING.
2. REFER TO E-401 FOR TYPICAL INFORMATION FOR RESIDENT UNITS.

CODED NOTES:

1. NOT USED
2. PROVIDE INTERCOM SYSTEM AT ALL AREA OF RESCUE. RUN 3/4"C FROM DEVICE TO ANNUNCIATOR PANEL IN SECURITY ROOM..
4. NOT USED
5. NOT USED.
6. WIRELESS ACCESS POINT. PROVIDE POWER AND COAXIAL/FIBER CABLE AS REQUIRED.
7. RESIDENT WONDERING MONITORING TRANSMITTER. RUN 3/4"C FROM DEVICE TO MONITORING PANEL IN SECURITY ROOM.

CERTIFICATIONS

DISTRICT OF COLUMBIA ASHOK MAHESHWARI No. 7340 REGISTERED PROFESSIONAL ENGINEER
04/02/09

KEY PLAN

AREA 2
SECOND FLOOR

REVISION NOTES

MARK	DATE	DESCRIPTION
2	09/08/08	ISSUED FOR CONSTRUCTION
4	04/02/09	POWER/TELECOMM LOCATIONS

GRAPHIC SCALE

CONTRACTORS

A/E CON. NO.	GS-04P-07-EX-C-0099
A/E TASK NO.	
CONS. CONTR.	
CONS. WORK	
PRIME A/E	
SUB A/E	
CONSTR. CON.	

BUILDING

NAME	ARMED FORCES RETIREMENT HOME
STREET	1800 BEACH DRIVE
CITY/ST./ZIP	GULFPORT, MS 39507
BUILDING NO.	
OTHER	
BUILDING NOs.	
FACILITY CODE	

PROJECT

PROJECT TITLE	ARMED FORCES RETIREMENT HOME GULFPORT, MISSISSIPPI
PROJECT DESCRIPTION	NEW CONSTRUCTION
PROJECT NO.	31942982
GSA PM	STEVEN SMITH
SUBMISSION	ISSUED FOR CONSTRUCTION
SUB. DATE	09/08/2008

DRAWING

DRAWING TITLE	PARTIAL SECOND FLR PLAN-AREA 2-TEL/SEC
FILE NAME	TS-122-N0095730.DWG
FLOOR NO.	SECOND FLOOR
DRAWN BY	KN DATE DRAFTED:
CHECKED BY	AM SHEET SIZE: 34 X 44
DRAWING NO.	TS 1 22 (DISCIPLINE SHEET TYPE SEQUENCE)
	SHEET OF –

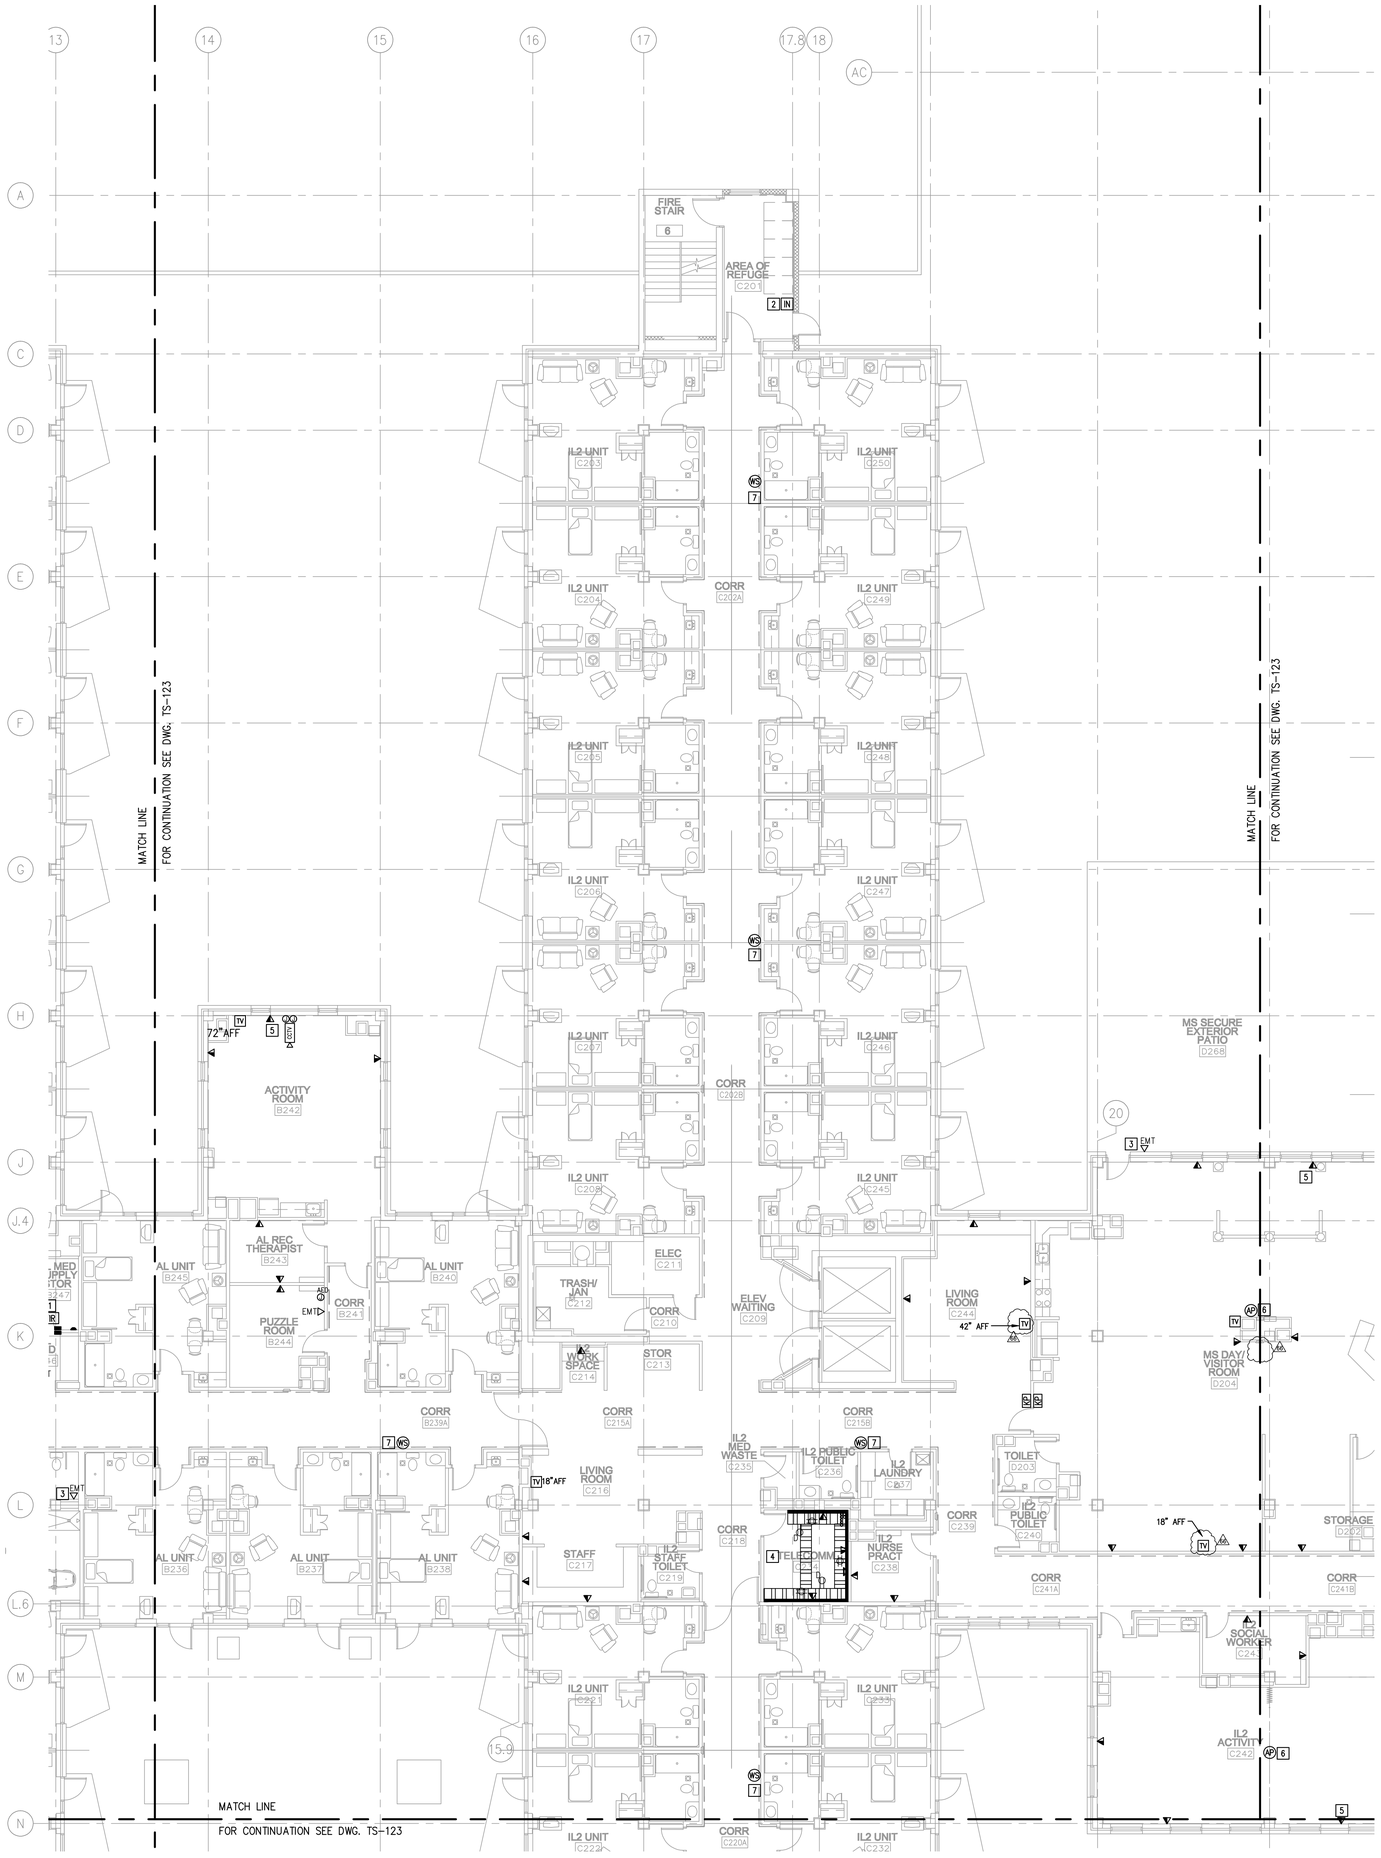

1 TS123 TS123 **PARTIAL SECOND FLOOR - AREA 3 - TELECOMM & SECURITY**
1/8"=1'-0"

PROPERTY OF THE UNITED STATES GOVERNMENT – FOR OFFICIAL USE ONLY. Do not remove this notice. Properly destroy documents when no longer needed.

GSA
GENERAL SERVICES ADMINISTRATION
77 FORSYTH STREET
SUITE 600
ATLANTA, GA 30303
TEL: (404)331-3200

AFRH The Premier Retirement Community for America's Veterans
JACOBS
PROJECT MANAGEMENT CONSULTANT TO THE GENERAL SERVICES ADMINISTRATION

YATES CONSTRUCTION

SFCS Architecture Engineering Planning Interiors

URS
URS CORPORATION
2020 K ST, NW
SUITE 300
WASHINGTON D.C. 20006

GENERAL NOTES:

1. REFER TO DRAWING E-001 FOR ADDITIONAL INFORMATION APPLICABLE TO THIS DRAWING.
2. REFER TO E-401 FOR TYPICAL INFORMATION FOR RESIDENT UNITS.

CODED NOTES:

1. IN ALL MEDICATION ROOMS, PROVIDE PASSIVE INFRARED MOTION SENSOR WITH DOOR CONTACT FOR INTRUSION DETECTION SYSTEM. PROVIDE HARDWIRED DURESS ALARM SYSTEM. RUN 3/4"C FROM DEVICES TO ALARM MONITORING PANEL IN SECURITY ROOM.
2. PROVIDE INTERCOM SYSTEM AT ALL AREA OF RESCUE. RUN 3/4"C FROM DEVICE TO ANNUNCIATOR PANEL IN SECURITY ROOM.
3. "EMT" EMERGENCY TELEPHONE OUTLET. RUN 3/4"C FROM TELEPHONE CABINET TO SECURITY ROOM. COORDINATE EXACT LOCATE AND QUANTITY WITH ARCHITECTURAL PLANS.
4. TELECOMM ROOM. REFER TO TS-402 FOR ENLARGED TELECOMM ROOM PLAN.
5. FOUR PORT TELE/DATA OUTLET. RUN 4-4 PAIR CAT 6e, #24AWG CABLE IN 3/4"C TO PATCH PANEL IN TELECOMM ROOM.
6. WIRELESS ACCESS POINT. PROVIDE POWER AND COAXIAL/FIBER CABLE AS REQUIRED.
7. RESIDENT WONDERING MONITORING TRANSMITTER. RUN 3/4"C FROM DEVICE TO MONITORING PANEL IN SECURITY ROOM.
8. CABLE TELEVISION OUTLET MOUNTED ±72" ABOVE FINISHED FLOOR.

CERTIFICATIONS

DISTRICT OF COLUMBIA ASHOK MAHESHWARI No. 7340 REGISTERED PROFESSIONAL ENGINEER
04/02/09

KEY PLAN

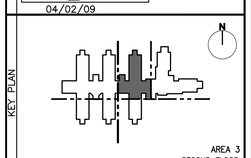

REVISION NOTES

MARK	DATE	DESCRIPTION
1	09/08/08	ISSUED FOR CONSTRUCTION
2	04/02/09	POWER/TELECOMM LOCATIONS

GRAPHIC SCALE

CONTRACTORS

A/E CON. NO.	GS-04P-07-EX-C-0099
A/E TASK NO.	
CONS. CONTR.	
CONS. WORK	
PRIME A/E	
SUB A/E	
CONSTR. CON.	

BUILDING

NAME	ARMED FORCES RETIREMENT HOME
STREET	1800 BEACH DRIVE
CITY/ST./ZIP	GULFPORT, MS 39507
BUILDING NO.	
OTHER BUILDING NOs.	
FACILITY CODE	

PROJECT

PROJECT TITLE	ARMED FORCES RETIREMENT HOME GULFPORT, MISSISSIPPI
PROJECT DESCRIPTION	NEW CONSTRUCTION
PROJECT NO.	31942982
GSA PM	STEVEN SMITH
SUBMISSION	ISSUED FOR CONSTRUCTION
SUB. DATE	09/08/2008

DRAWING

DRAWING TITLE	PARTIAL SECOND FLR PLAN-AREA 3 TEL/SEC
FILE NAME	TS-123-N0095730.DWG
FLOOR NO.	SECOND FLOOR
DRAWN BY	KN DATE DRAFTED:
CHECKED BY	AM SHEET SIZE: 34 X 44
DRAWING NO.	TS 1 23 (DISCIPLINE SHEET TYPE SEQUENCE) SHEET OF –

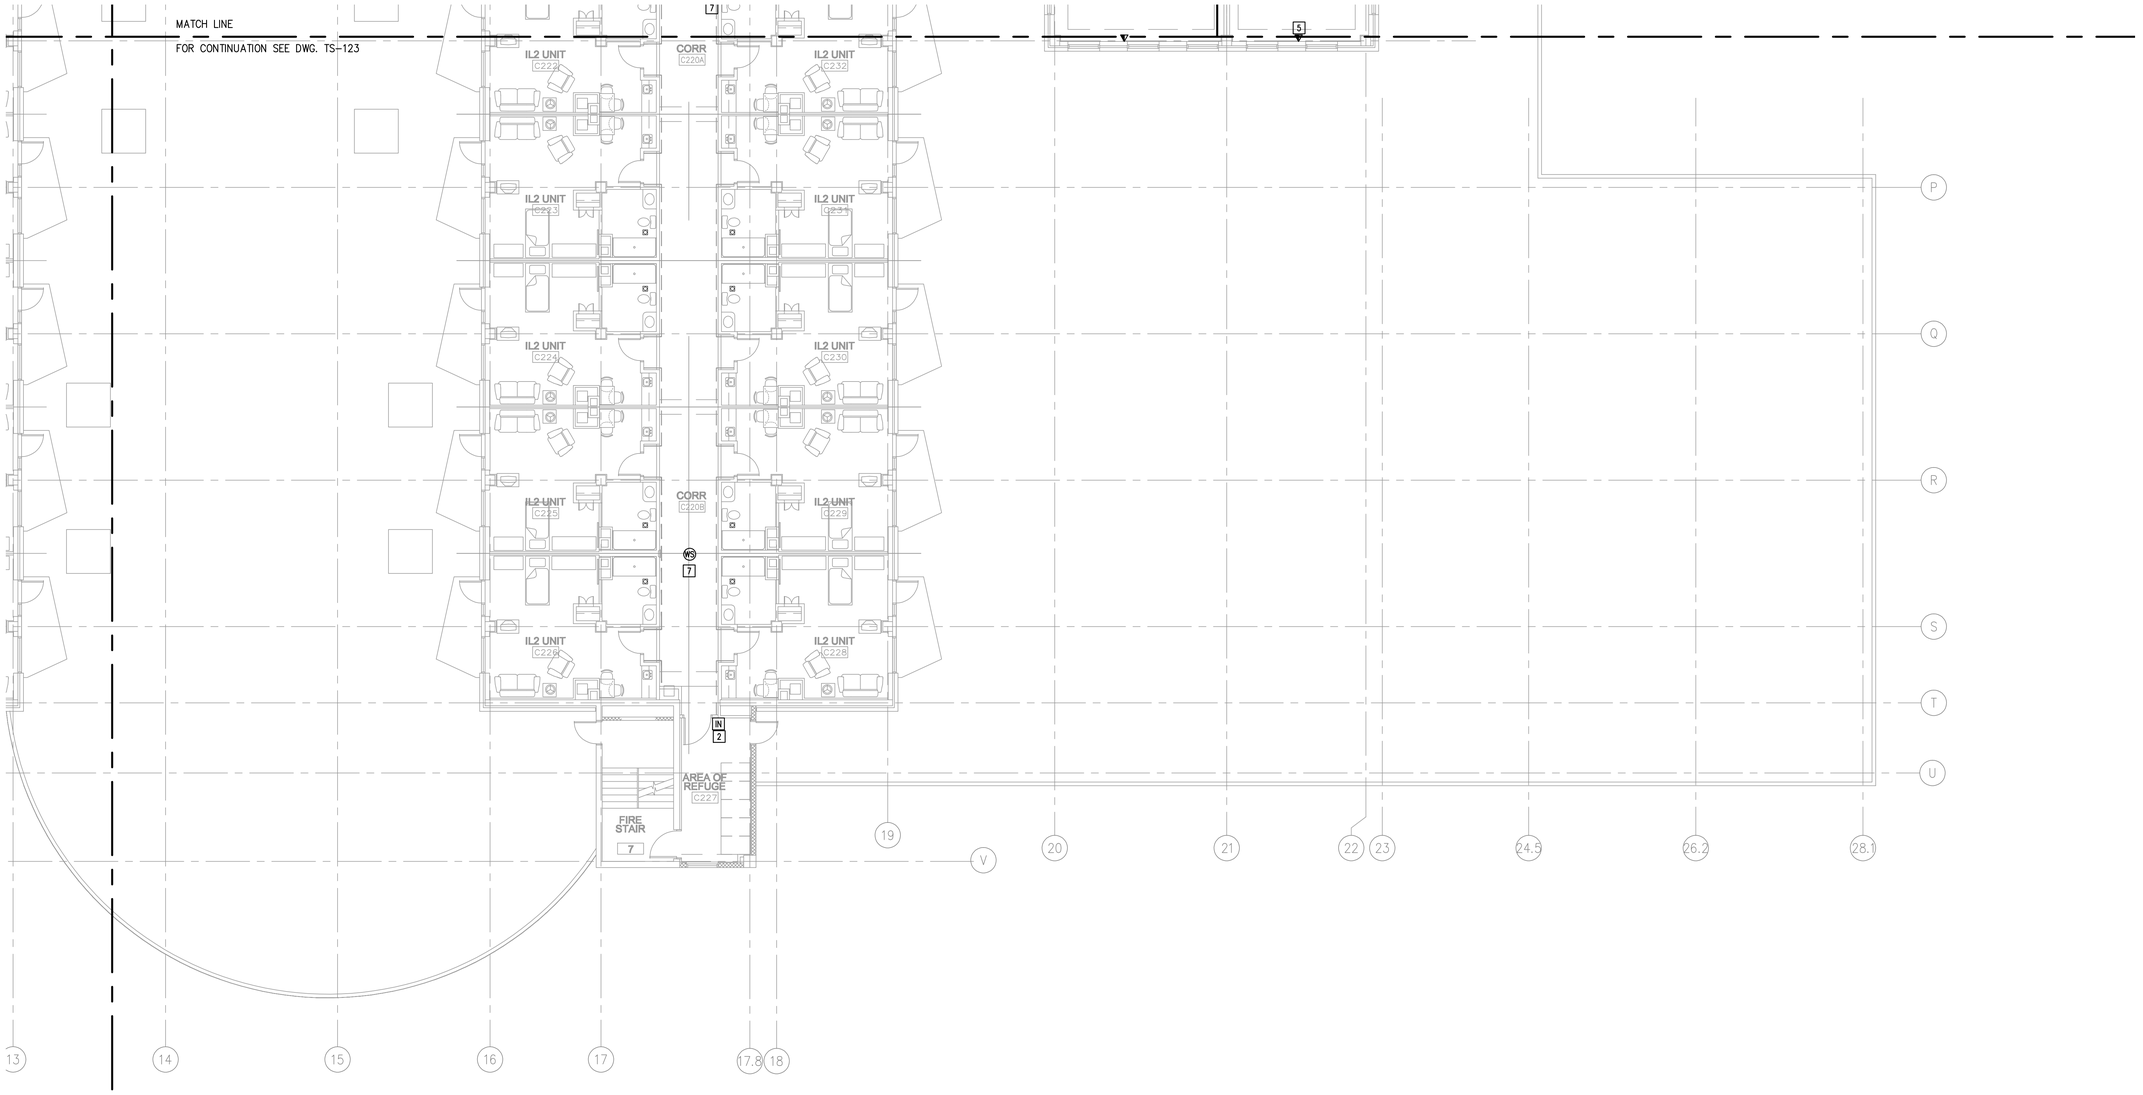

MATCH LINE
FOR CONTINUATION SEE DWG. TS-122

1 TS124 TS124 **PARTIAL SECOND FLOOR - AREA 4 - TELECOMM & SECURITY**
1/8"=1'-0"

PROPERTY OF THE UNITED STATES GOVERNMENT – FOR OFFICIAL USE ONLY. Do not remove this notice. Properly destroy documents when no longer needed.

GSA
GENERAL SERVICES ADMINISTRATION
77 FORSYTH STREET
SUITE 600
ATLANTA, GA 30303
TEL: (404)331-3200

AFRH The Premier Retirement Community for America's Veterans
JACOBS
PROJECT MANAGEMENT CONSULTANT TO THE GENERAL SERVICES ADMINISTRATION

YATES CONSTRUCTION

SFCS Architecture Engineering Planning Interiors

URS
URS CORPORATION
2020 K ST, NW
SUITE 300
WASHINGTON D.C. 20006

GENERAL NOTES:

1. REFER TO DRAWING E-001 FOR ADDITIONAL INFORMATION APPLICABLE TO THIS DRAWING.
2. REFER TO E-401 FOR TYPICAL INFORMATION FOR RESIDENT UNITS.

CODED NOTES:

1. NOT USED
2. PROVIDE INTERCOM SYSTEM AT ALL AREA OF RESCUE. RUN 3/4"C FROM DEVICE TO ANNUNCIATOR PANEL IN SECURITY ROOM..
4. NOT USED
5. NOT USED.
6. WIRELESS ACCESS POINT. PROVIDE POWER AND COAXIAL/FIBER CABLE AS REQUIRED.
7. RESIDENT WONDERING MONITORING TRANSMITTER. RUN 3/4"C FROM DEVICE TO MONITORING PANEL IN SECURITY ROOM.

CERTIFICATIONS

DISTRICT OF COLUMBIA ASHOK MAHESHWARI No. 7340 REGISTERED PROFESSIONAL ENGINEER

04/02/09

KEY PLAN

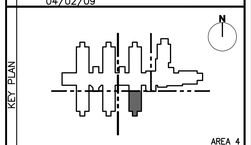

AREA 4
SECOND FLOOR

REVISION NOTES

MARK	DATE	DESCRIPTION
2	09/08/08	ISSUED FOR CONSTRUCTION
3	04/02/09	POWER/TELECOMM LOCATIONS

GRAPHIC SCALE

CONTRACTORS	
A/E CON. NO.	GS-04P-07-EX-C-0099
A/E TASK NO.	
CONS. CONTR.	
CONS. WORK	
PRIME A/E	
SUB A/E	
CONSTR. CON.	

BUILDING	
NAME	ARMED FORCES RETIREMENT HOME
STREET	1800 BEACH DRIVE
CITY/ST./ZIP	GULFPORT, MS 39507
BUILDING NO.	
OTHER BUILDING NOs.	
FACILITY CODE	

PROJECT	
PROJECT TITLE	ARMED FORCES RETIREMENT HOME GULFPORT, MISSISSIPPI
PROJECT DESCRIPTION	NEW CONSTRUCTION
PROJECT NO.	31942982
GSA PM	STEVEN SMITH
SUBMISSION	ISSUED FOR CONSTRUCTION
SUB. DATE	09/08/2008

DRAWING	
DRAWING TITLE	PART SECOND FLR PLAN-AREA 4- TEL/SEC
FILE NAME	TS-124-N0095730.DWG
FLOOR NO.	SECOND FLOOR
DRAWN BY	KN DATE DRAFTED:
CHECKED BY	AM SHEET SIZE: 34 X 44
DRAWING NO.	TS 1 24 (DISCIPLINE SHEET TYPE SEQUENCE) SHEET OF –

1 TS125 TS125 **PARTIAL SECOND FLOOR - AREA 5 - TELECOMM & SECURITY**
1/8"=1'-0"

PROPERTY OF THE UNITED STATES GOVERNMENT – FOR OFFICIAL USE ONLY. Do not remove this notice. Properly destroy documents when no longer needed.

GSA
GENERAL SERVICES ADMINISTRATION
77 FORSYTH STREET
SUITE 600
ATLANTA, GA 30303
TEL: (404)331-3200

AFRH The Premier Retirement Community for America's Veterans
JACOBS
PROJECT MANAGEMENT CONSULTANT TO THE GENERAL SERVICES ADMINISTRATION

YATES CONSTRUCTION

SFCS Architecture Engineering Planning Interiors

URS
URS CORPORATION
2020 K ST, NW
SUITE 300
WASHINGTON D.C. 20006

GENERAL NOTES:

1. REFER TO DRAWING E-001 FOR ADDITIONAL INFORMATION APPLICABLE TO THIS DRAWING.
2. REFER TO E-401 FOR TYPICAL INFORMATION FOR RESIDENT UNITS.

CODED NOTES:

1. IN ALL MEDICATION ROOMS, PROVIDE PASSIVE INFRARED MOTION SENSOR WITH DOOR CONTACT FOR INTRUSION DETECTION SYSTEM. PROVIDE HARDWIRED DURESS ALARM SYSTEM. RUN 3/4"C FROM DEVICES TO ALARM MONITORING PANEL IN SECURITY ROOM.
2. PROVIDE INTERCOM SYSTEM AT ALL AREA OF RESCUE. RUN 3/4"C FROM DEVICE TO ANNUNCIATOR PANEL IN SECURITY ROOM.
3. "EMT" EMERGENCY TELEPHONE OUTLET. RUN 3/4"C FROM TELEPHONE CABINET TO SECURITY ROOM. COORDINATE EXACT LOCATE AND QUANTITY WITH ARCHITECTURAL PLANS.
4. TELECOMM ROOM. REFER TO TS-402 FOR ENLARGED TELECOMM ROOM PLAN.
5. FOUR PORT TELE/DATA OUTLET. RUN 4-4 PAIR CAT 6e, #24AWG CABLE IN 3/4"C TO PATCH PANEL IN TELECOMM ROOM.
6. WIRELESS ACCESS POINT. PROVIDE POWER AND COAXIAL/FIBER CABLE AS REQUIRED.
7. RESIDENT WONDERING MONITORING TRANSMITTER. RUN 3/4"C FROM DEVICE TO MONITORING PANEL IN SECURITY ROOM.

CERTIFICATIONS

DISTRICT OF COLUMBIA ASHOK MAHESHWARI No. 7340 REGISTERED PROFESSIONAL ENGINEER
04/02/09

KEY PLAN

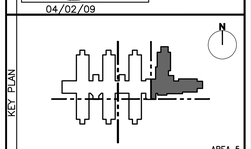

REVISION NOTES

MARK	DATE	DESCRIPTION
1	09/08/08	ISSUED FOR CONSTRUCTION
2	04/02/09	POWER/TELECOMM LOCATIONS

GRAPHIC SCALE

CONTRACTORS	
A/E CON. NO.	GS-04P-07-EX-C-0099
A/E TASK NO.	
CONS. CONTR.	
CONS. WORK	
PRIME A/E	
SUB A/E	
CONSTR. CON.	

BUILDING	
NAME	ARMED FORCES RETIREMENT HOME
STREET	1800 BEACH DRIVE
CITY/ST./ZIP	GULFPORT, MS 39507
BUILDING NO.	
OTHER BUILDING NOs.	
FACILITY CODE	

PROJECT	
PROJECT TITLE	ARMED FORCES RETIREMENT HOME GULFPORT, MISSISSIPPI
PROJECT DESCRIPTION	NEW CONSTRUCTION
PROJECT NO.	31942982
GSA PM	STEVEN SMITH
SUBMISSION	ISSUED FOR CONSTRUCTION
SUB. DATE	09/08/2008

DRAWING	
DRAWING TITLE	PARTIAL SECOND FLR PLAN-AREA 5-TEL/SEC
FILE NAME	TS-125-N0095730.DWG
FLOOR NO.	SECOND FLOOR
DRAWN BY	KN DATE DRAFTED:
CHECKED BY	AM SHEET SIZE: 34 X 44
DRAWING NO.	TS 1 25 (DISCIPLINE SHEET TYPE SEQUENCE)
	SHEET OF –

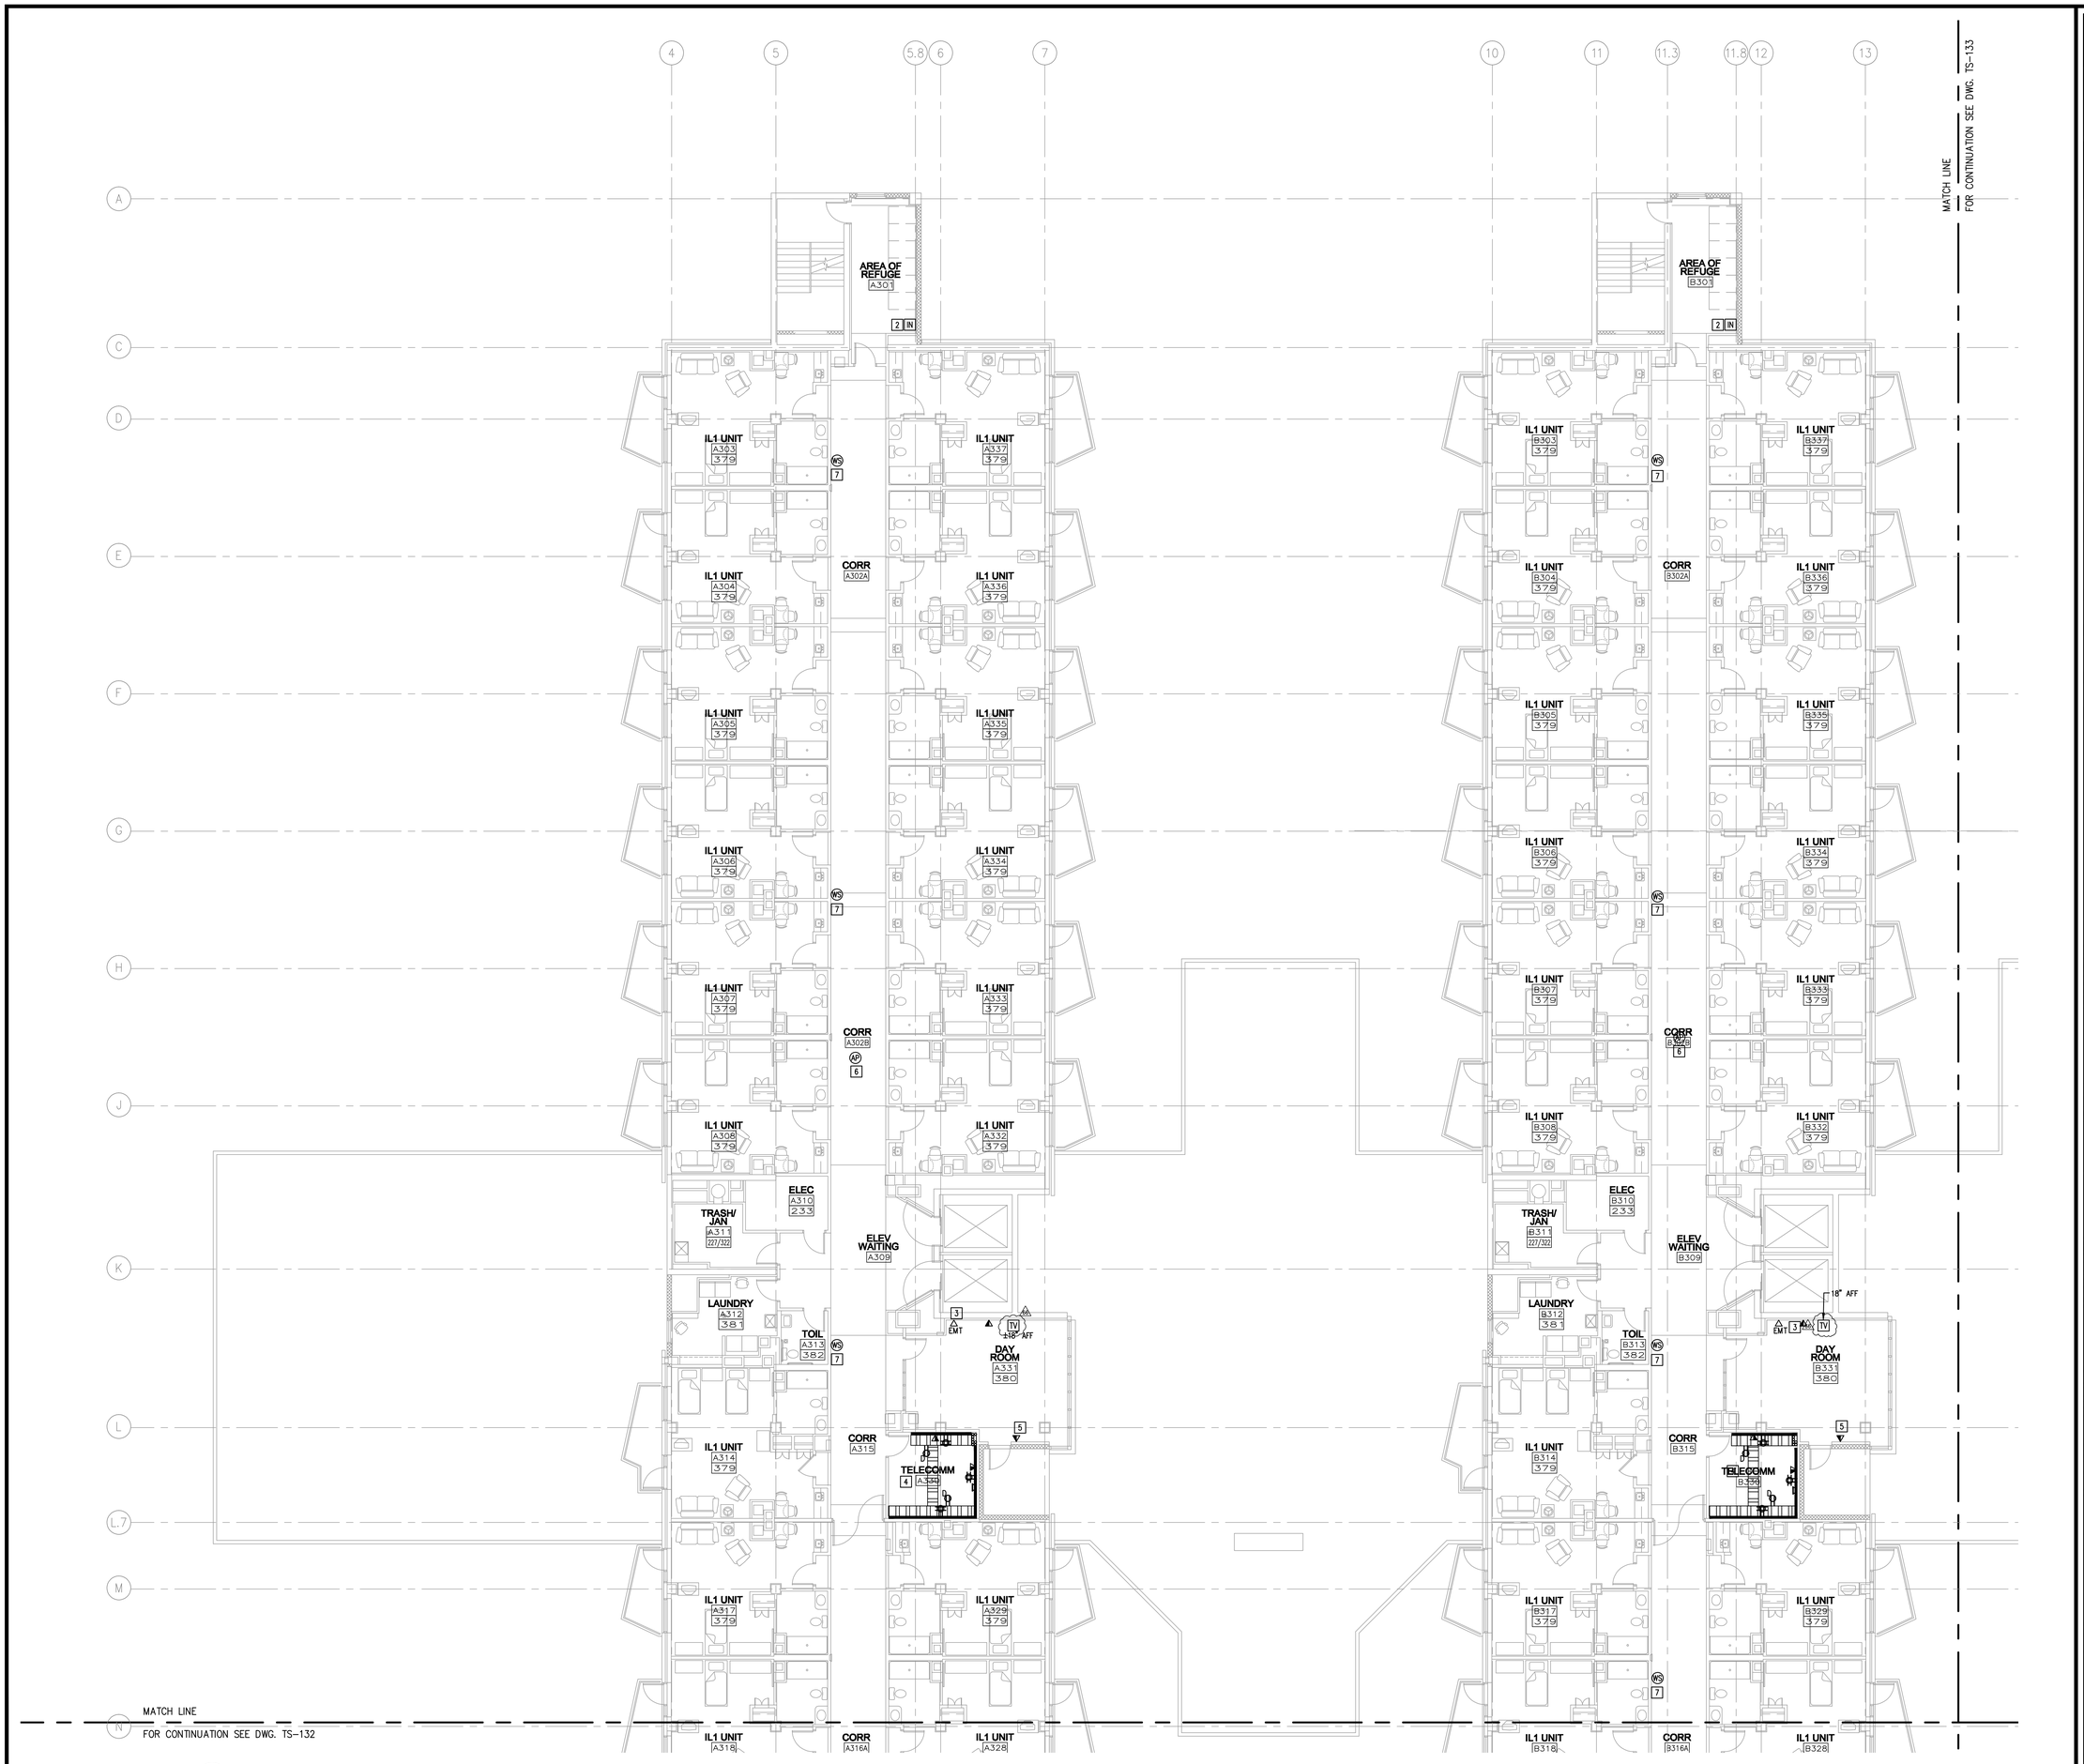

1 TS131 TS131 **PARTIAL THIRD FLOOR PLAN - AREA 1 - TELECOMM & SECURITY**
1/8"=1'-0"

GSA
GENERAL SERVICES ADMINISTRATION
77 FORSYTH STREET
SUITE 600
ATLANTA, GA 30303
TEL: (404)331-3200

AFRH The Premier Retirement Community for America's Veterans

JACOBS
PROJECT MANAGEMENT CONSULTANT TO THE GENERAL SERVICES ADMINISTRATION

YATES CONSTRUCTION

SFCS Architecture Engineering Planning Interiors

URS
URS CORPORATION
2020 K ST, NW
SUITE 300
WASHINGTON D.C. 20006

GENERAL NOTES:

1. REFER TO DRAWING E-001 FOR ADDITIONAL INFORMATION APPLICABLE TO THIS DRAWING.
2. REFER TO E-401 FOR TYPICAL INFORMATION FOR RESIDENT UNITS.

CODED NOTES:

1. NOT USED.
2. PROVIDE INTERCOM SYSTEM AT ALL AREA OF RESCUE. RUN 3/4"C FROM DEVICE TO ANNUNCIATOR PANEL IN SECURITY ROOM.
3. "EMT" EMERGENCY TELEPHONE OUTLET. RUN 3/4"C FROM TELEPHONE CABINET TO SECURITY ROOM. COORDINATE EXACT LOCATI AND QUANTITY WITH ARCHITECTURAL PLANS.
4. TELECOMM ROOM. REFER TO TS-402 FOR ENLARGED TELECOMM ROOM PLAN.
5. FOUR PORT TELE/DATA OUTLET. RUN 4-4 PAIR CAT 6e, #24AWG CABLE IN 3/4"C TO PATCH PANEL IN TELECOMM ROOM.
6. WIRELESS ACCESS POINT. PROVIDE POWER AND COAXIAL/FIBER CABLE AS REQUIRED.
7. RESIDENT WONDERING MONITORING TRANSMITTER. RUN 3/4"C FROM DEVICE TO MONITORING PANEL IN SECURITY ROOM.

CERTIFICATIONS

DISTRICT OF COLUMBIA ASHOK MAHESHWARI No. 7340 REGISTERED PROFESSIONAL ENGINEER
04/02/09

KEY PLAN

N
AREA 1
THIRD FLOOR

REVISION NOTES

MARK	DATE	DESCRIPTION
2	09/08/08	ISSUED FOR CONSTRUCTION
4	04/02/09	POWER/TELECOMM LOCATIONS

GRAPHIC SCALE

0 4 8 16
1/8" = 1'-0"

CONTRACTORS	
A/E CON. NO.	GS-04P-07-EX-C-0099
A/E TASK NO.	
CONS. CONTR.	
CONS. WORK	
PRIME A/E	
SUB A/E	
CONSTR. CON.	

BUILDING	
NAME	ARMED FORCES RETIREMENT HOME
STREET	1800 BEACH DRIVE
CITY/ST./ZIP	GULFPORT, MS 39507
BUILDING NO.	
OTHER BUILDING NOs.	
FACILITY CODE	

PROJECT	
PROJECT TITLE	ARMED FORCES RETIREMENT HOME GULFPORT, MISSISSIPPI
PROJECT DESCRIPTION	NEW CONSTRUCTION
PROJECT NO.	31942982
GSA PM	STEVEN SMITH
SUBMISSION	ISSUED FOR CONSTRUCTION
SUB. DATE	09/08/2008

DRAWING	
DRAWING TITLE	PARTIAL THIRD FLOOR PLAN-AREA 1-TEL/SEC
FILE NAME	TS-131-N0095730.DWG
FLOOR NO.	THIRD FLOOR
DRAWN BY	KN DATE DRAFTED:
CHECKED BY	AM SHEET SIZE: 34 X 44
DRAWING NO.	TS 1 31 (DISCIPLINE SHEET TYPE SEQUENCE)
	SHEET OF –

PROPERTY OF THE UNITED STATES GOVERNMENT – FOR OFFICIAL USE ONLY. Do not remove this notice. Properly destroy documents when no longer needed.

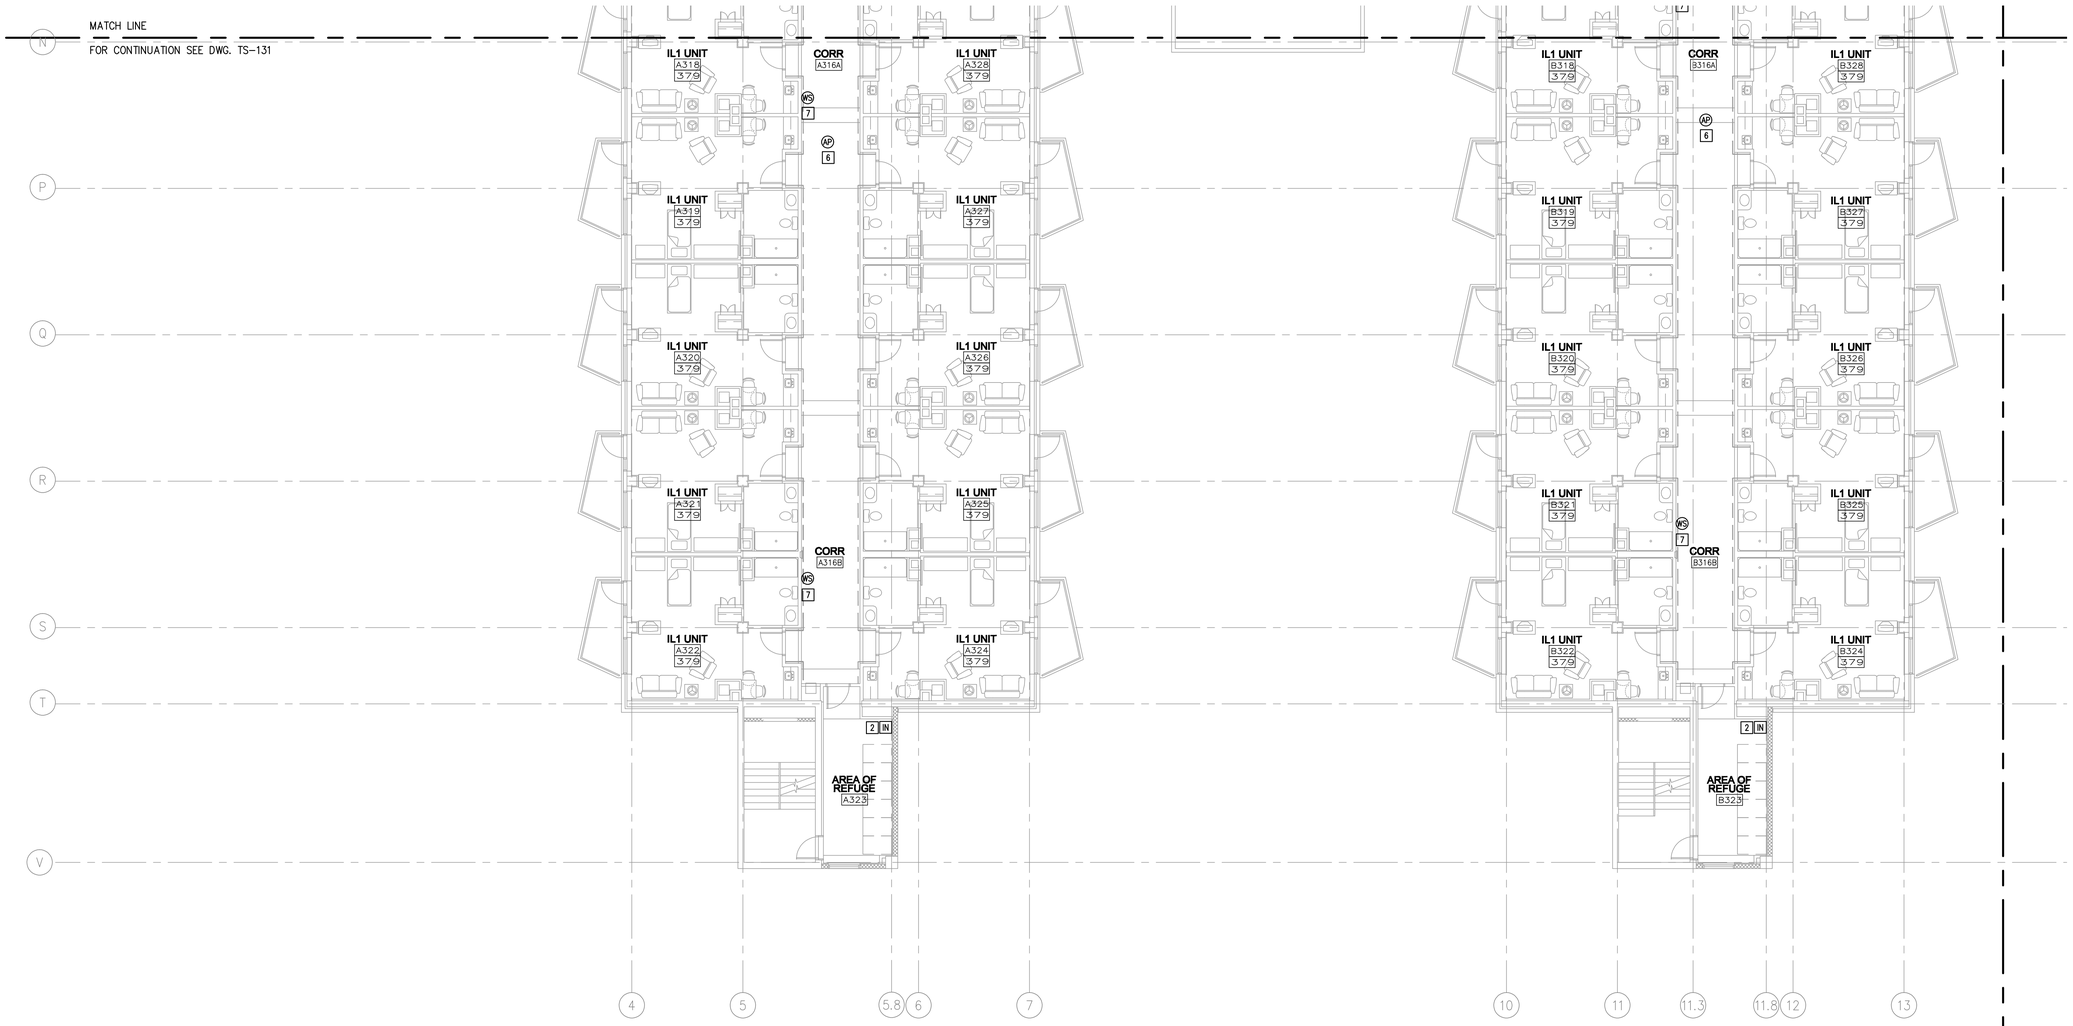

1 TS132 TS132 **PARTIAL THIRD FLOOR PLAN - AREA 2 - TELECOMM & SECURITY**
1/8"=1'-0"

PROPERTY OF THE UNITED STATES GOVERNMENT – FOR OFFICIAL USE ONLY. Do not remove this notice. Properly destroy documents when no longer needed.

GSA
GENERAL SERVICES ADMINISTRATION
77 FORSYTH STREET
SUITE 600
ATLANTA, GA 30303
TEL: (404)331-3200

AFRH The Premier Retirement Community for America's Veterans

JACOBS
PROJECT MANAGEMENT CONSULTANT TO THE GENERAL SERVICES ADMINISTRATION

YATES CONSTRUCTION

SFCS Architecture Engineering Planning Interiors

URS
URS CORPORATION
2020 K ST, NW
SUITE 300
WASHINGTON D.C. 20006

GENERAL NOTES:

1. REFER TO DRAWING E-001 FOR ADDITIONAL INFORMATION APPLICABLE TO THIS DRAWING.
2. REFER TO E-401 FOR TYPICAL INFORMATION FOR RESIDENT UNITS.

CODED NOTES:

1. NOT USED
2. PROVIDE INTERCOM SYSTEM AT ALL AREA OF RESCUE. RUN 3/4"C FROM DEVICE TO ANNUNCIATOR PANEL IN SECURITY ROOM..
4. NOT USED
5. NOT USED.
6. WIRELESS ACCESS POINT. PROVIDE POWER AND COAXIAL/FIBER CABLE AS REQUIRED.
7. RESIDENT WONDERING MONITORING TRANSMITTER. RUN 3/4"C FROM DEVICE TO MONITORING PANEL IN SECURITY ROOM.

CERTIFICATIONS

DISTRICT OF COLUMBIA ASHOK MAHESHWARI No. 7340 REGISTERED PROFESSIONAL ENGINEER

04/02/09

KEY PLAN

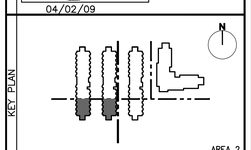

AREA 2
THIRD FLOOR

REVISION NOTES

MARK	DATE	DESCRIPTION
1	09/08/08	ISSUED FOR CONSTRUCTION
2	04/02/09	POWER/TELECOMM LOCATIONS

GRAPHIC SCALE

0 4 8 16
1/8" = 1'-0"

A/E CON. NO.	GS-04P-07-EX-C-0099
A/E TASK NO.	
CONS. CONTR.	
CONS. WORK	
PRIME A/E	
SUB A/E	
CONSTR. CON.	

BUILDING

NAME	ARMED FORCES RETIREMENT HOME
STREET	1800 BEACH DRIVE
CITY/ST./ZIP	GULFPORT, MS 39507
BUILDING NO.	
OTHER BUILDING NOs.	
FACILITY CODE	

PROJECT

PROJECT TITLE	ARMED FORCES RETIREMENT HOME GULFPORT, MISSISSIPPI
PROJECT DESCRIPTION	NEW CONSTRUCTION
PROJECT NO.	31942982
GSA PM	STEVEN SMITH
SUBMISSION	ISSUED FOR CONSTRUCTION
SUB. DATE	09/08/2008

DRAWING

DRAWING TITLE	PARTIAL THIRD FLOOR PLAN – AREA 2
FILE NAME	TS-132-N0095730.DWG
FLOOR NO.	THIRD FLOOR
DRAWN BY	KN DATE DRAFTED:
CHECKED BY	AM SHEET SIZE: 34 X 44
DRAWING NO.	TS 1 32 (DISCIPLINE SHEET TYPE SEQUENCE) SHEET OF –

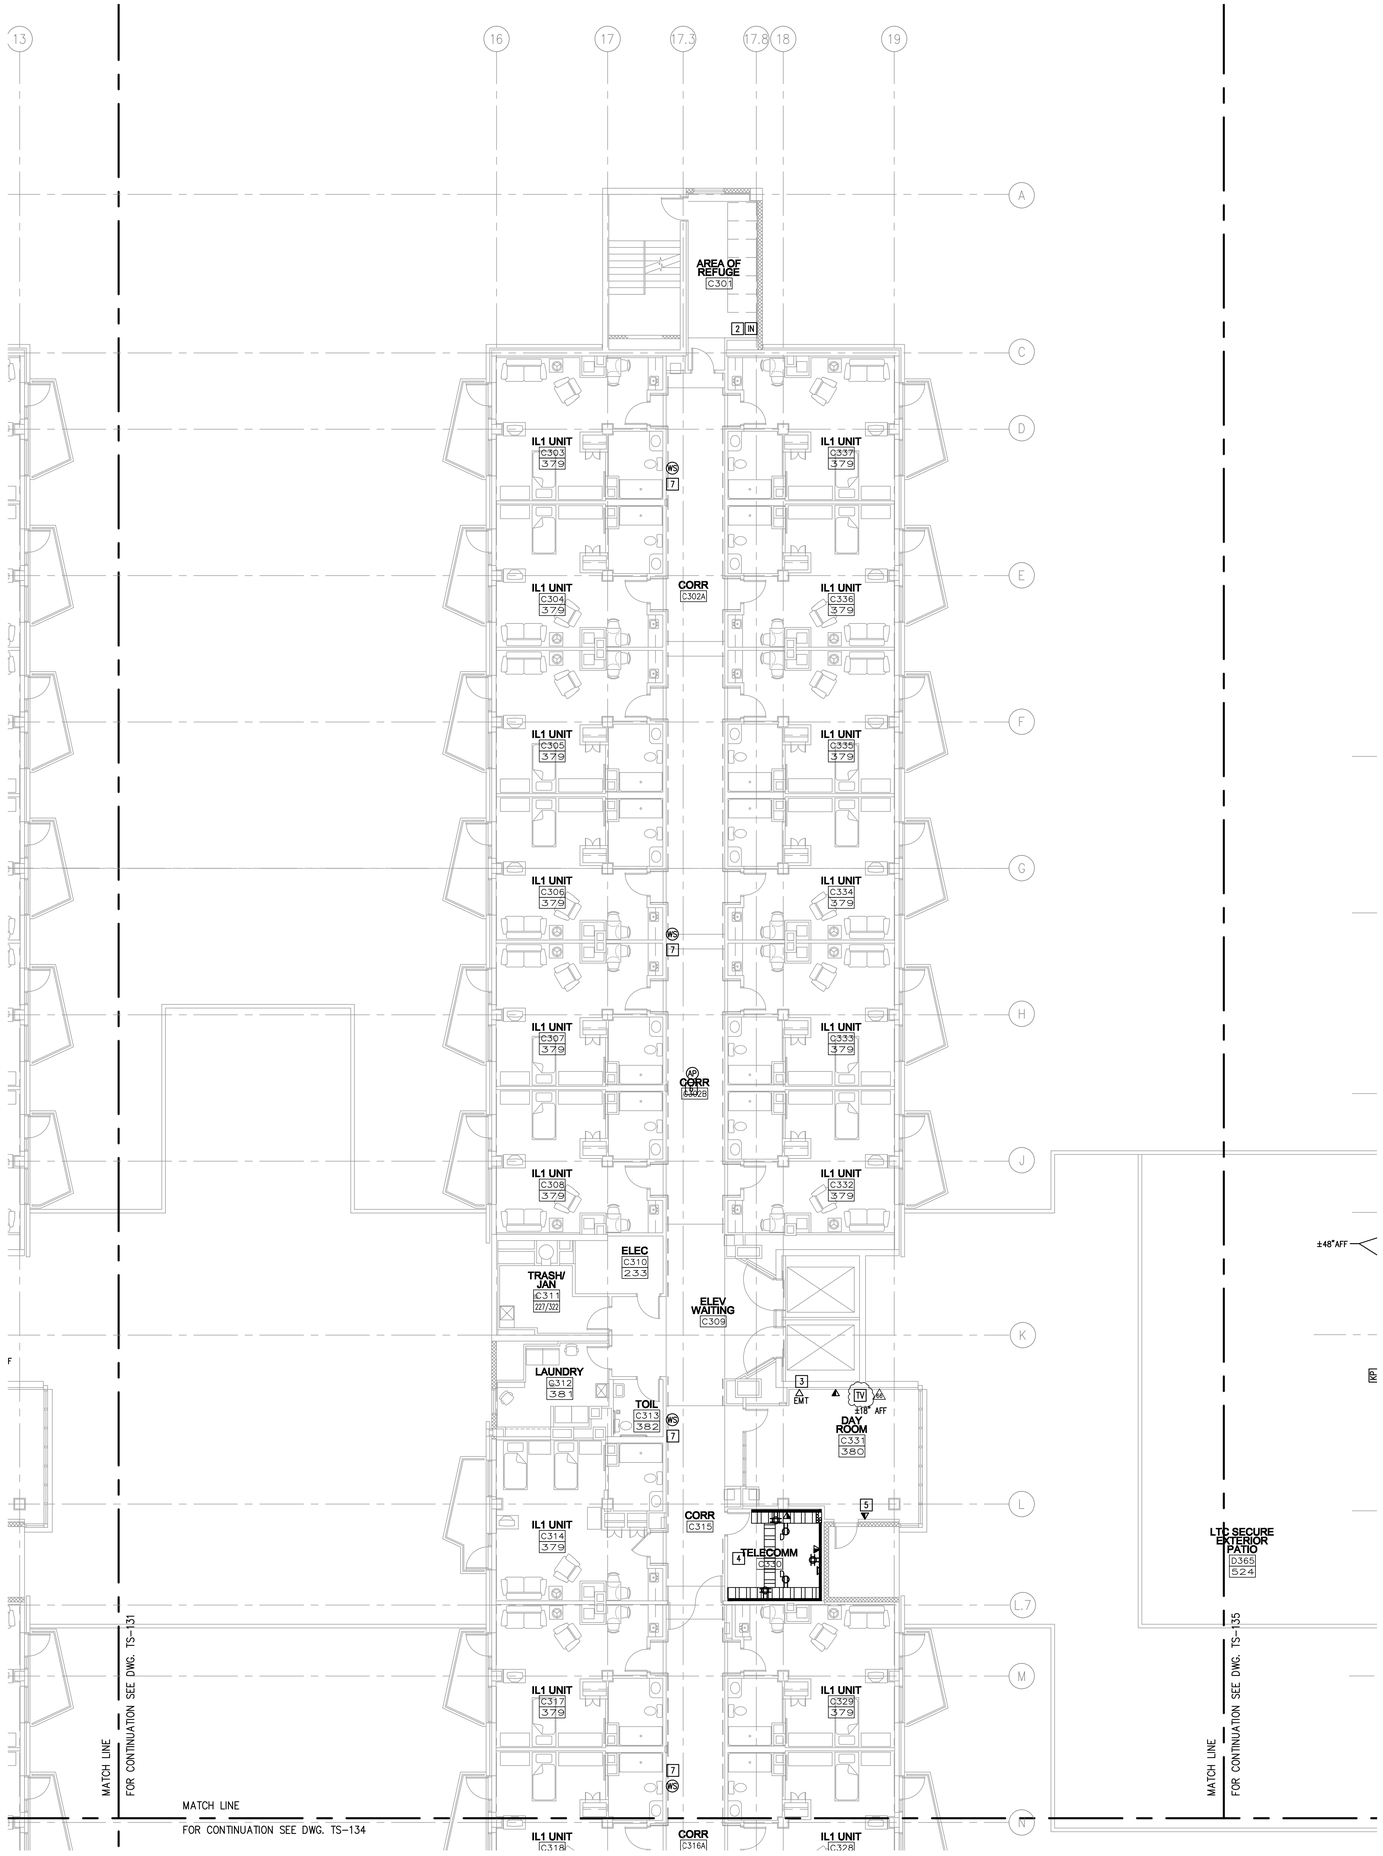

1 TS133 TS133 **PARTIAL THIRD FLOOR - AREA 3 - TELECOMM & SECURITY**
1/8"=1'-0"

GSA
GENERAL SERVICES ADMINISTRATION
77 FORSYTH STREET
SUITE 600
ATLANTA, GA 30303
TEL: (404)331-3200

AFRH The Premier Retirement Community for America's Veterans
JACOBS
PROJECT MANAGEMENT CONSULTANT TO THE GENERAL SERVICES ADMINISTRATION

YATES CONSTRUCTION

SFCS Architecture Engineering Planning Interiors

URS
URS CORPORATION
2020 K ST, NW
SUITE 300
WASHINGTON D.C. 20006

GENERAL NOTES:

1. REFER TO DRAWING E-001 FOR ADDITIONAL INFORMATION APPLICABLE TO THIS DRAWING.
2. REFER TO E-401 FOR TYPICAL INFORMATION FOR RESIDENT UNITS.

CODED NOTES:

1. NOT USED.
2. PROVIDE INTERCOM SYSTEM AT ALL AREA OF RESCUE. RUN 3/4"C FROM DEVICE TO ANNUNCIATOR PANEL IN SECURITY ROOM.
3. "EMT" EMERGENCY TELEPHONE OUTLET. RUN 3/4"C FROM TELEPHONE CABINET TO SECURITY ROOM. COORDINATE EXACT LOCATE AND QUANTITY WITH ARCHITECTURAL PLANS.
4. TELECOMM ROOM. REFER TO TS-402 FOR ENLARGED TELECOMM ROOM PLAN.
5. FOUR PORT TELE/DATA OUTLET. RUN 4-4 PAIR CAT 6e, #24AWG CABLE IN 3/4"C TO PATCH PANEL IN TELECOMM ROOM.
6. WIRELESS ACCESS POINT. PROVIDE POWER AND COAXIAL/FIBER CABLE AS REQUIRED.
7. RESIDENT WONDERING MONITORING TRANSMITTER. RUN 3/4"C FROM DEVICE TO MONITORING PANEL IN SECURITY ROOM.

CERTIFICATIONS

DISTRICT OF COLUMBIA ASHOK MAHESHWARI No. 7340 REGISTERED PROFESSIONAL ENGINEER
04/02/09

KEY PLAN

N

AREA 3
SECOND FLOOR

REVISION NOTES

MARK	DATE	DESCRIPTION
1	09/08/08	ISSUED FOR CONSTRUCTION
2	04/02/09	POWER/TELECOMM LOCATIONS

DRAWING SCALE

0 4 8 16
1/8" = 1'-0"

CONTRACTORS

A/E CON. NO.	GS-04P-07-EX-C-0099
A/E TASK NO.	
CONS. CONTR.	
CONS. WORK	
PRIME A/E	
SUB A/E	
CONSTR. CON.	

BUILDING

NAME	ARMED FORCES RETIREMENT HOME
STREET	1800 BEACH DRIVE
CITY/ST./ZIP	GULFPORT, MS 39507
BUILDING NO.	
OTHER	
BUILDING NOs.	
FACILITY CODE	

PROJECT

PROJECT TITLE	ARMED FORCES RETIREMENT HOME GULFPORT, MISSISSIPPI
PROJECT DESCRIPTION	NEW CONSTRUCTION
PROJECT NO.	31942982
GSA PM	STEVEN SMITH
SUBMISSION	ISSUED FOR CONSTRUCTION
SUB. DATE	09/08/2008

DRAWING

DRAWING TITLE	PARTIAL THIRD FLOOR PLAN-AREA 3-TEL/SEC
FILE NAME	TS-133-N0095730.DWG
FLOOR NO.	THIRD FLOOR
DRAWN BY	KN DATE DRAFTED:
CHECKED BY	AM SHEET SIZE: 34 X 44
DRAWING NO.	TS 1 33 (DISCIPLINE SHEET TYPE SEQUENCE)
	SHEET OF -

PROPERTY OF THE UNITED STATES GOVERNMENT – FOR OFFICIAL USE ONLY. Do not remove this notice. Properly destroy documents when no longer needed.

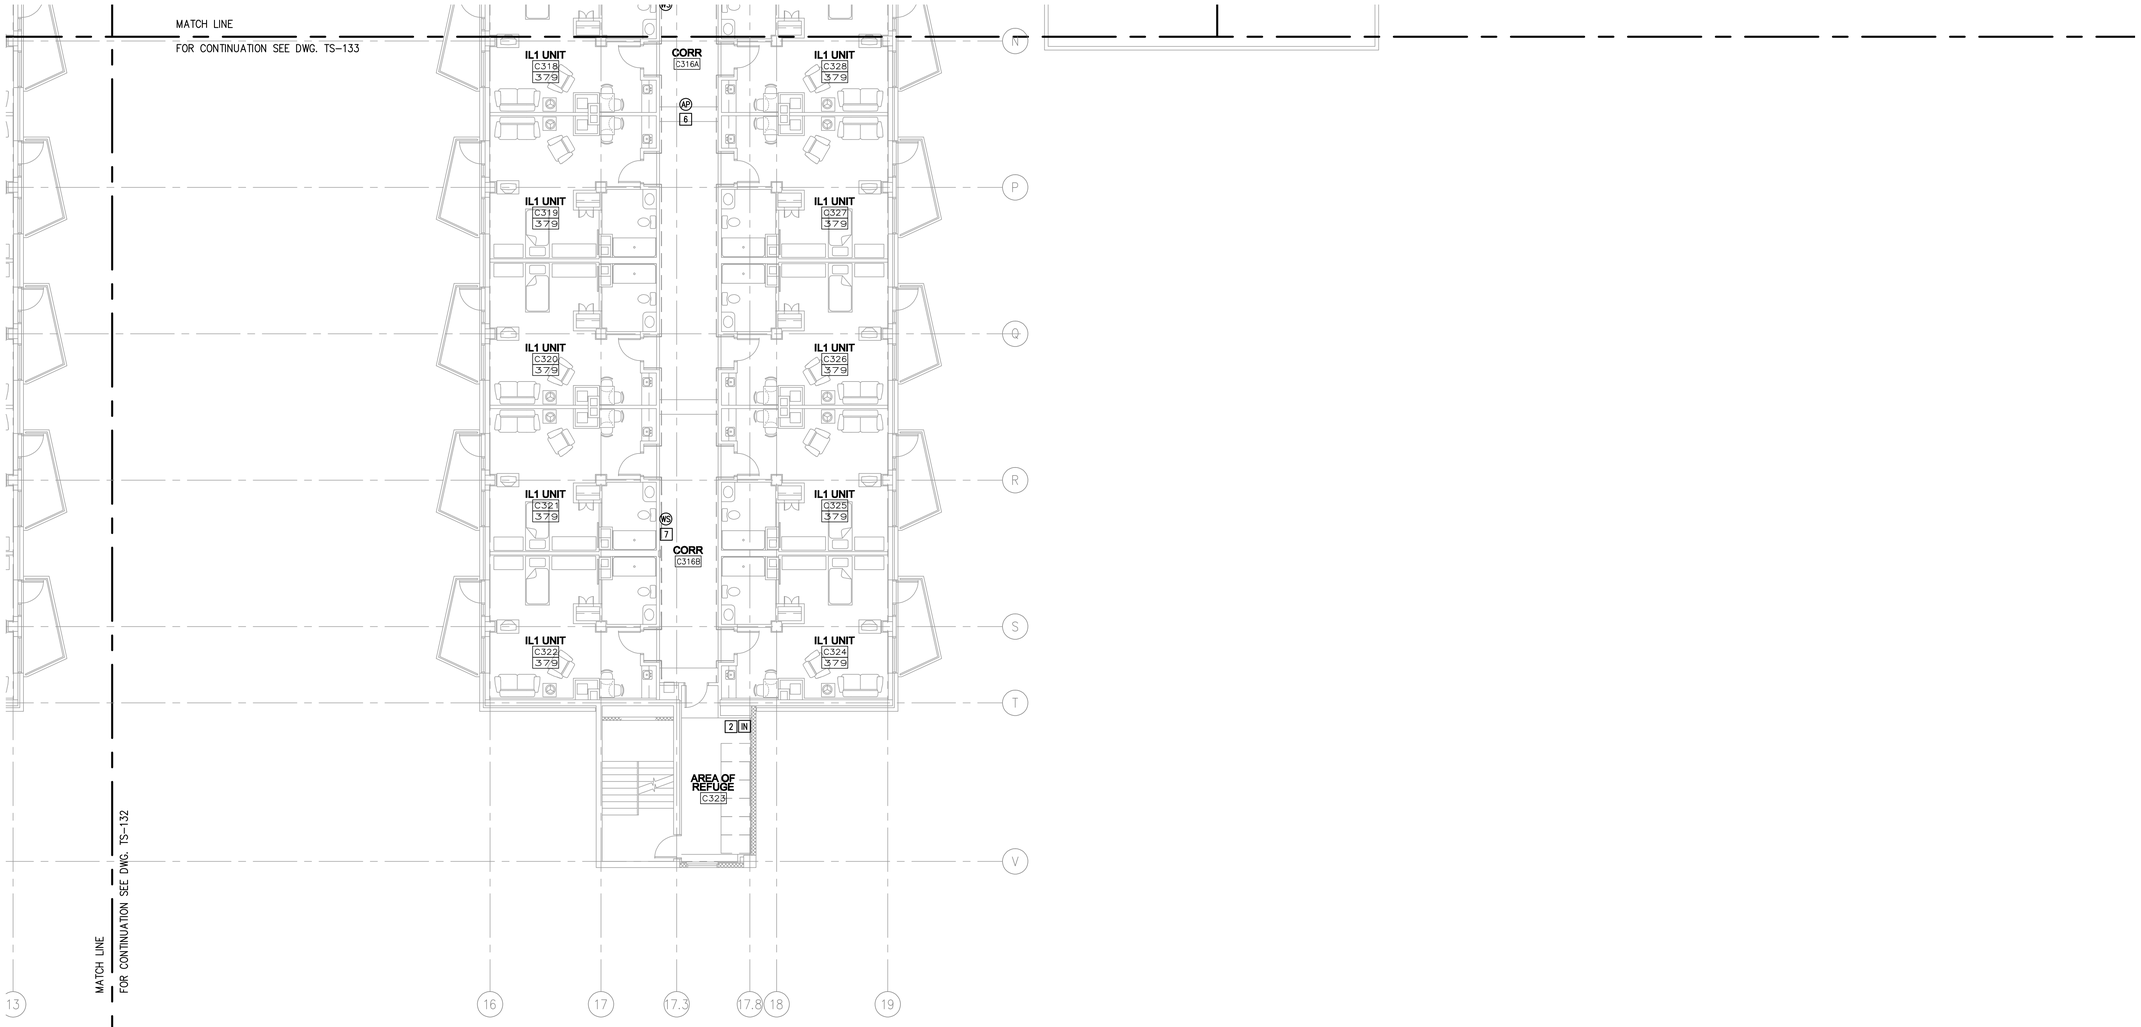

1 TS134 TS134 **PARTIAL THIRD FLOOR - AREA 4 - TELECOMM & SECURITY**
1/8"=1'-0"

PROPERTY OF THE UNITED STATES GOVERNMENT – FOR OFFICIAL USE ONLY. Do not remove this notice. Properly destroy documents when no longer needed.

GSA
GENERAL SERVICES ADMINISTRATION
77 FORSYTH STREET
SUITE 600
ATLANTA, GA 30303
TEL: (404)331-3200

AFRH The Premier Retirement Community for America's Veterans
JACOBS
PROJECT MANAGEMENT CONSULTANT TO THE GENERAL SERVICES ADMINISTRATION

YATES CONSTRUCTION

SFCS Architecture Engineering Planning Interiors

URS
URS CORPORATION
2020 K ST, NW
SUITE 300
WASHINGTON D.C. 20006

GENERAL NOTES:

1. REFER TO DRAWING E-001 FOR ADDITIONAL INFORMATION APPLICABLE TO THIS DRAWING.
2. REFER TO E-401 FOR TYPICAL INFORMATION FOR RESIDENT UNITS.

CODED NOTES:

1. NOT USED
2. PROVIDE INTERCOM SYSTEM AT ALL AREA OF RESCUE. RUN 3/4"C FROM DEVICE TO ANNUNCIATOR PANEL IN SECURITY ROOM..
4. NOT USED
5. NOT USED.
6. WIRELESS ACCESS POINT. PROVIDE POWER AND COAXIAL/FIBER CABLE AS REQUIRED.
7. RESIDENT WONDERING MONITORING TRANSMITTER. RUN 3/4"C FROM DEVICE TO MONITORING PANEL IN SECURITY ROOM.

CERTIFICATIONS

DISTRICT OF COLUMBIA ASHOK MAHESHWARI No. 7340 REGISTERED PROFESSIONAL ENGINEER
04/02/09

KEY PLAN

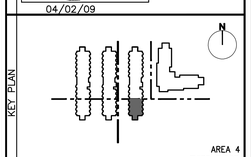

AREA 4
THIRD FLOOR

REVISION NOTES

MARK	DATE	DESCRIPTION
2	09/08/08	ISSUED FOR CONSTRUCTION
3	04/02/09	POWER/TELECOMM LOCATIONS

GRAPHIC SCALE

0 4 8 16
1/8" = 1'-0"

A/E CON. NO.	GS-04P-07-EX-C-0099
A/E TASK NO.	
CONS. CONTR.	
CONS. WORK	
PRIME A/E	
SUB A/E	
CONSTR. CON.	
NAME	ARMED FORCES RETIREMENT HOME
STREET	1800 BEACH DRIVE
CITY/ST./ZIP	GULFPORT, MS 39507
BUILDING NO.	
OTHER BUILDING NOs.	
FACILITY CODE	
PROJECT TITLE	ARMED FORCES RETIREMENT HOME GULFPORT, MISSISSIPPI
PROJECT DESCRIPTION	NEW CONSTRUCTION
PROJECT NO.	31942982
GSA PM	STEVEN SMITH
SUBMISSION	ISSUED FOR CONSTRUCTION
SUB. DATE	09/08/2008
DRAWING TITLE	PART THIRD FLOOR PLAN-AREA 4-TEL/SEC
FILE NAME	TS-134-N0095730.DWG
FLOOR NO.	THIRD FLOOR
DRAWN BY	KN DATE DRAFTED:
CHECKED BY	AM SHEET SIZE: 34 X 44
DRAWING NO.	TS 1 34 (DISCIPLINE SHEET TYPE SEQUENCE)
	SHEET OF –

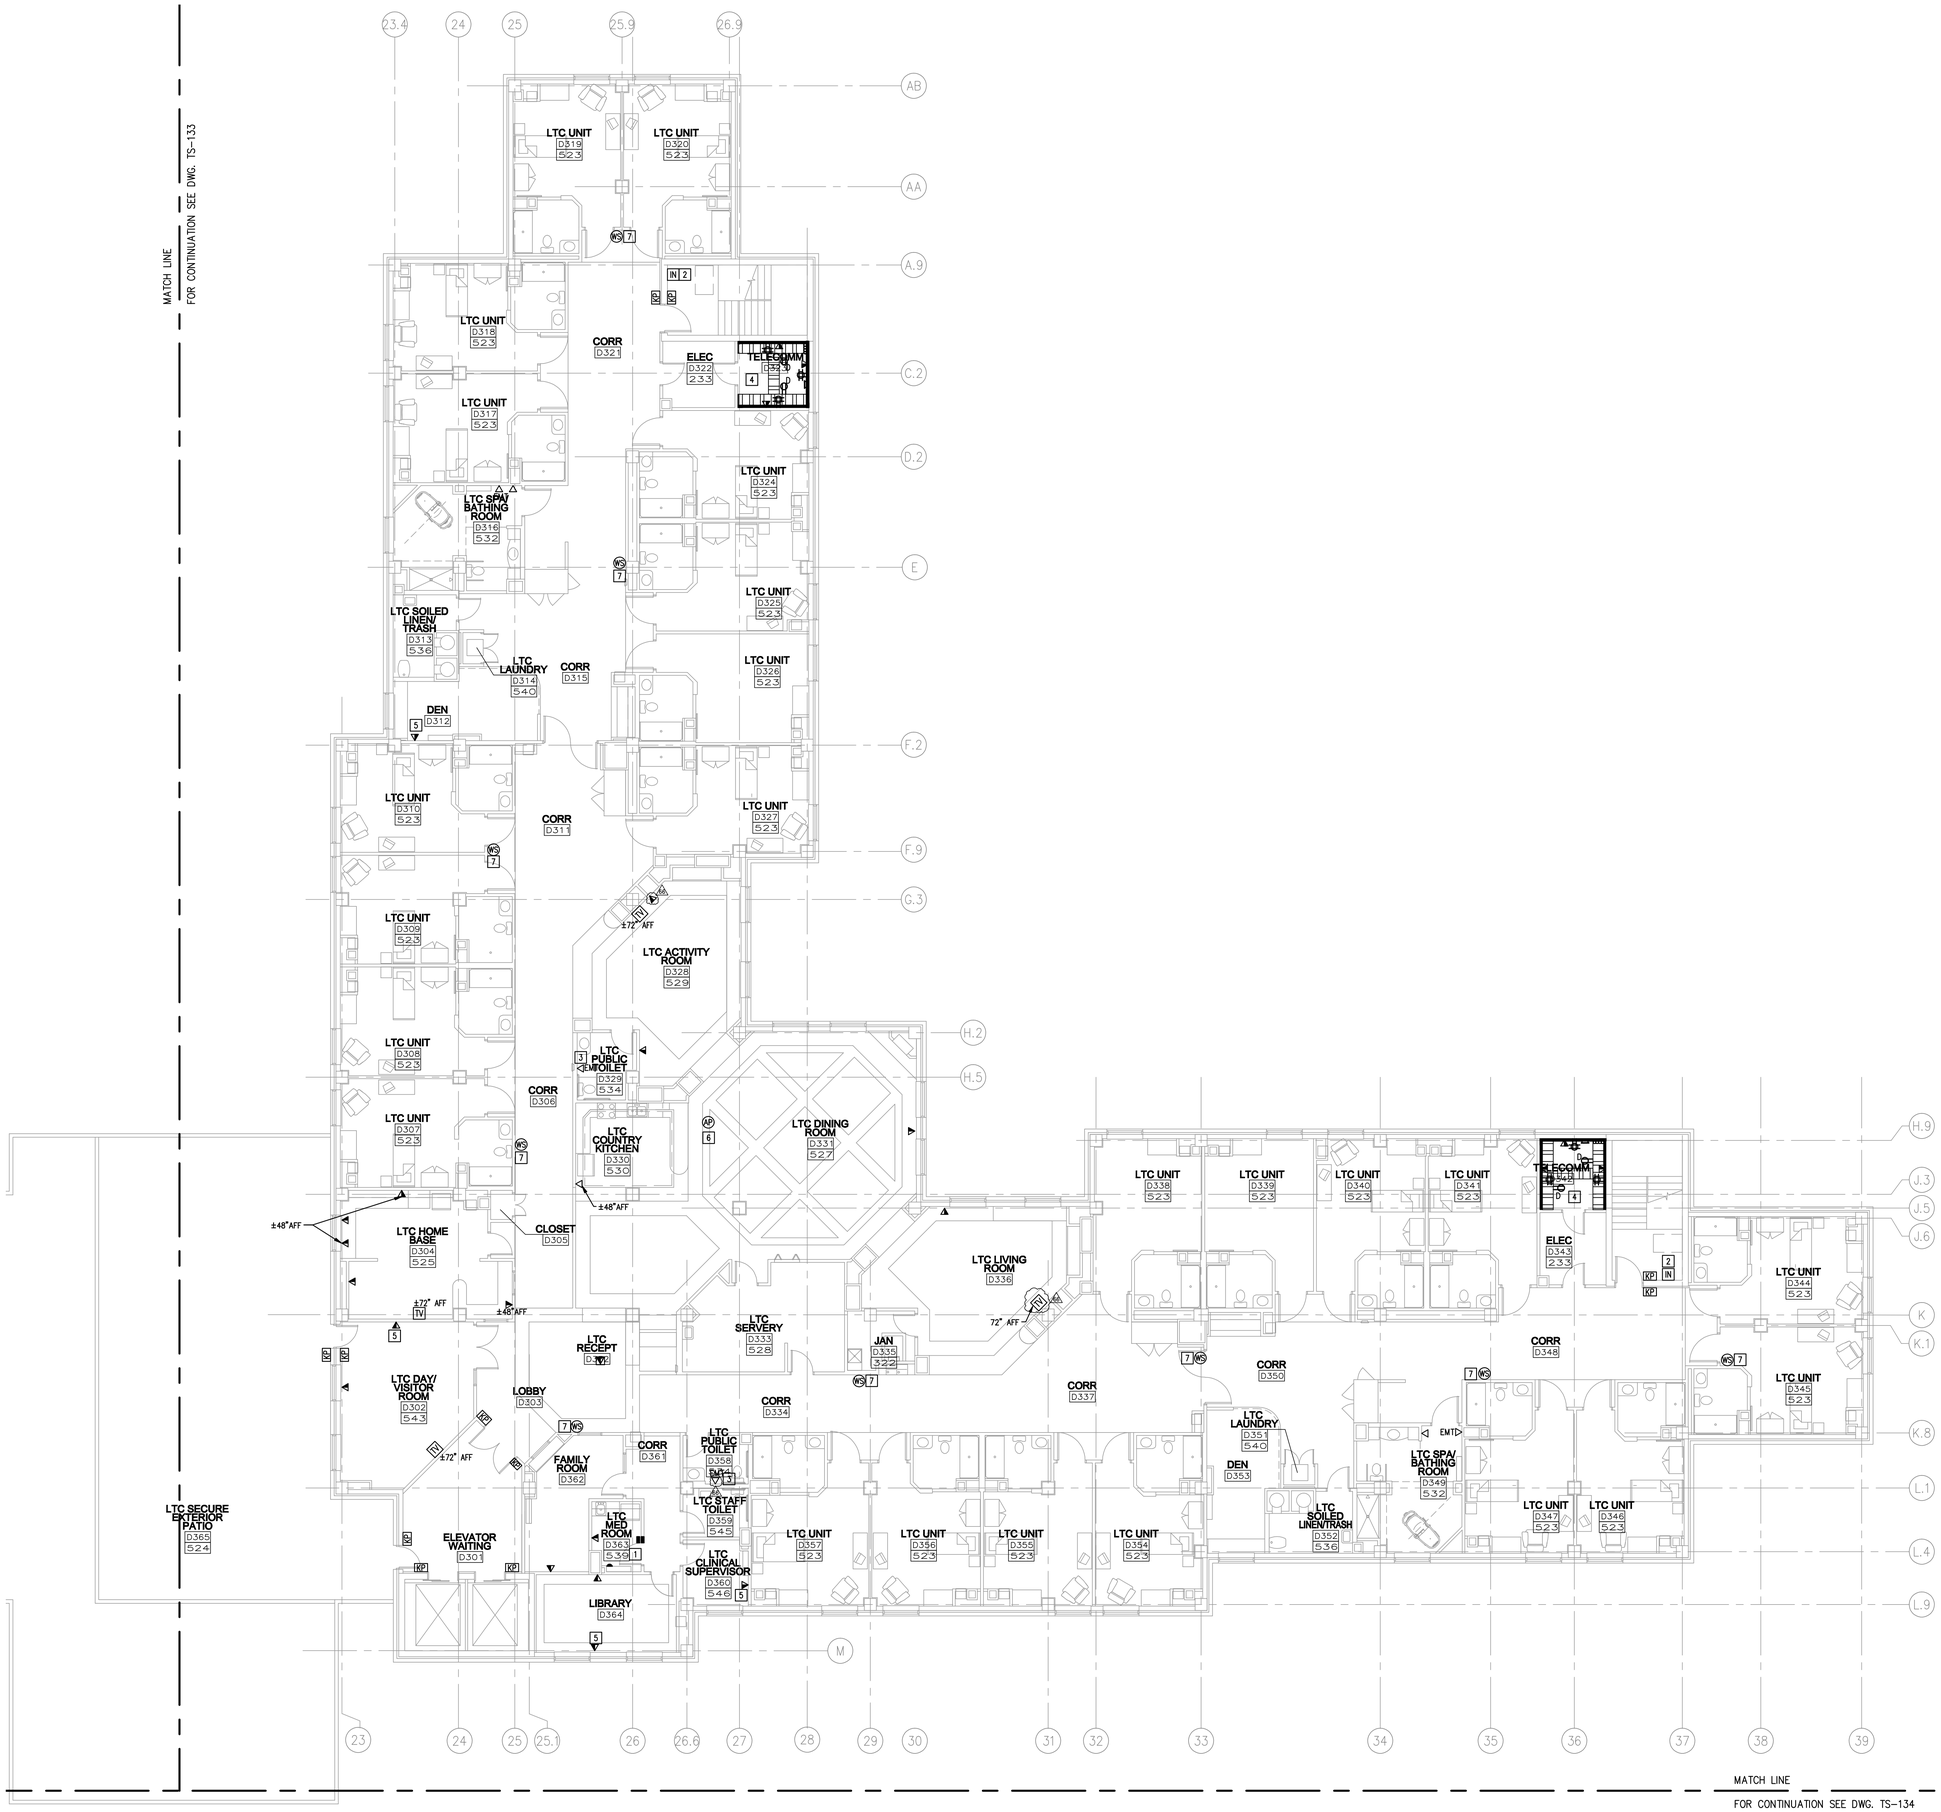

1 TS1.35 TS1.35 **PARTIAL THIRD FLOOR PLAN - AREA 5 - TELECOMM & SECURITY**
1/8"=1'-0"

GENERAL SERVICES ADMINISTRATION
77 FORSYTH STREET
SUITE 600
ATLANTA, GA 30303
TEL: (404)331-3200

AFRH The Premier Retirement Community for America's Veterans

JACOBS
PROJECT MANAGEMENT CONSULTANT TO THE GENERAL SERVICES ADMINISTRATION

YATES CONSTRUCTION

SFCS Architecture Engineering Planning Interiors

URS CORPORATION
2020 K ST, NW
SUITE 300
WASHINGTON D.C. 20006

GENERAL NOTES:

1. REFER TO DRAWING E-001 FOR ADDITIONAL INFORMATION APPLICABLE TO THIS DRAWING.
2. REFER TO E-401 FOR TYPICAL INFORMATION FOR RESIDENT UNITS.

CODED NOTES:

1. IN ALL MEDICATION ROOMS, PROVIDE PASSIVE INFRARED MOTION SENSOR WITH DOOR CONTACT FOR INTRUSION DETECTION SYSTEM. PROVIDE HARDWIRED DURESS ALARM SYSTEM. RUN 3/4"C FROM DEVICES TO ALARM MONITORING PANEL IN SECURITY ROOM.
2. PROVIDE INTERCOM SYSTEM AT ALL AREA OF RESCUE. RUN 3/4"C FROM DEVICE TO ANNUNCIATOR PANEL IN SECURITY ROOM.
3. "EMT" EMERGENCY TELEPHONE OUTLET. RUN 3/4"C FROM TELEPHONE CABINET TO SECURITY ROOM. COORDINATE EXACT LOCATE AND QUANTITY WITH ARCHITECTURAL PLANS.
4. TELECOMM ROOM. REFER TO TS-402 FOR ENLARGED TELECOMM ROOM PLAN.
5. FOUR PORT TELE/DATA OUTLET. RUN 4-4 PAIR CAT 6e, #24AWG CABLE IN 3/4"C TO PATCH PANEL IN TELECOMM ROOM.
6. WIRELESS ACCESS POINT. PROVIDE POWER AND COAXIAL/FIBER CABLE AS REQUIRED.
7. RESIDENT WONDERING MONITORING TRANSMITTER. RUN 3/4"C FROM DEVICE TO MONITORING PANEL IN SECURITY ROOM.

CERTIFICATIONS

DISTRICT OF COLUMBIA ASHOK MAHESHWARI No. 7340 REGISTERED PROFESSIONAL ENGINEER
04/02/09

KEY PLAN

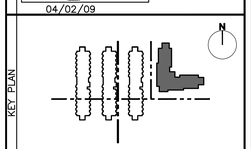

REVISION NOTES

MARK	DATE	DESCRIPTION
1	09/08/08	ISSUED FOR CONSTRUCTION
2	04/02/09	POWER/TELECOMM LOCATIONS

GRAPHIC SCALE: 0 4 8 16 — 1/8" = 1'-0"

CONTRACTORS	A/E CON. NO.	GS-04P-07-EX-C-0099
	A/E TASK NO.	
	CONS. CONTR.	
	CONS. WORK	
	PRIME A/E	
	SUB A/E	
	CONSTR. CON.	
BUILDING	NAME	ARMED FORCES RETIREMENT HOME
	STREET	1800 BEACH DRIVE
	CITY/ST./ZIP	GULFPORT, MS 39507
	BUILDING NO.	
	OTHER BUILDING NOs.	
	FACILITY CODE	
PROJECT	PROJECT TITLE	ARMED FORCES RETIREMENT HOME GULFPORT, MISSISSIPPI
	PROJECT DESCRIPTION	NEW CONSTRUCTION
	PROJECT NO.	31942982
	GSA PM	STEVEN SMITH
	SUBMISSION	ISSUED FOR CONSTRUCTION
	SUB. DATE	09/08/2008
DRAWING	DRAWING TITLE	PART THIRD FLR PLAN-AREA 5-TEL/SEC
	FILE NAME	TS-135-N0095730.DWG
	FLOOR NO.	THIRD FLOOR
	DRAWN BY	KN DATE DRAFTED:
	CHECKED BY	AM SHEET SIZE: 34 X 44
	DRAWING NO.	TS 1 35 (DISCIPLINE SHEET TYPE SEQUENCE)
		SHEET OF -

PROPERTY OF THE UNITED STATES GOVERNMENT – FOR OFFICIAL USE ONLY. Do not remove this notice. Properly destroy documents when no longer needed.

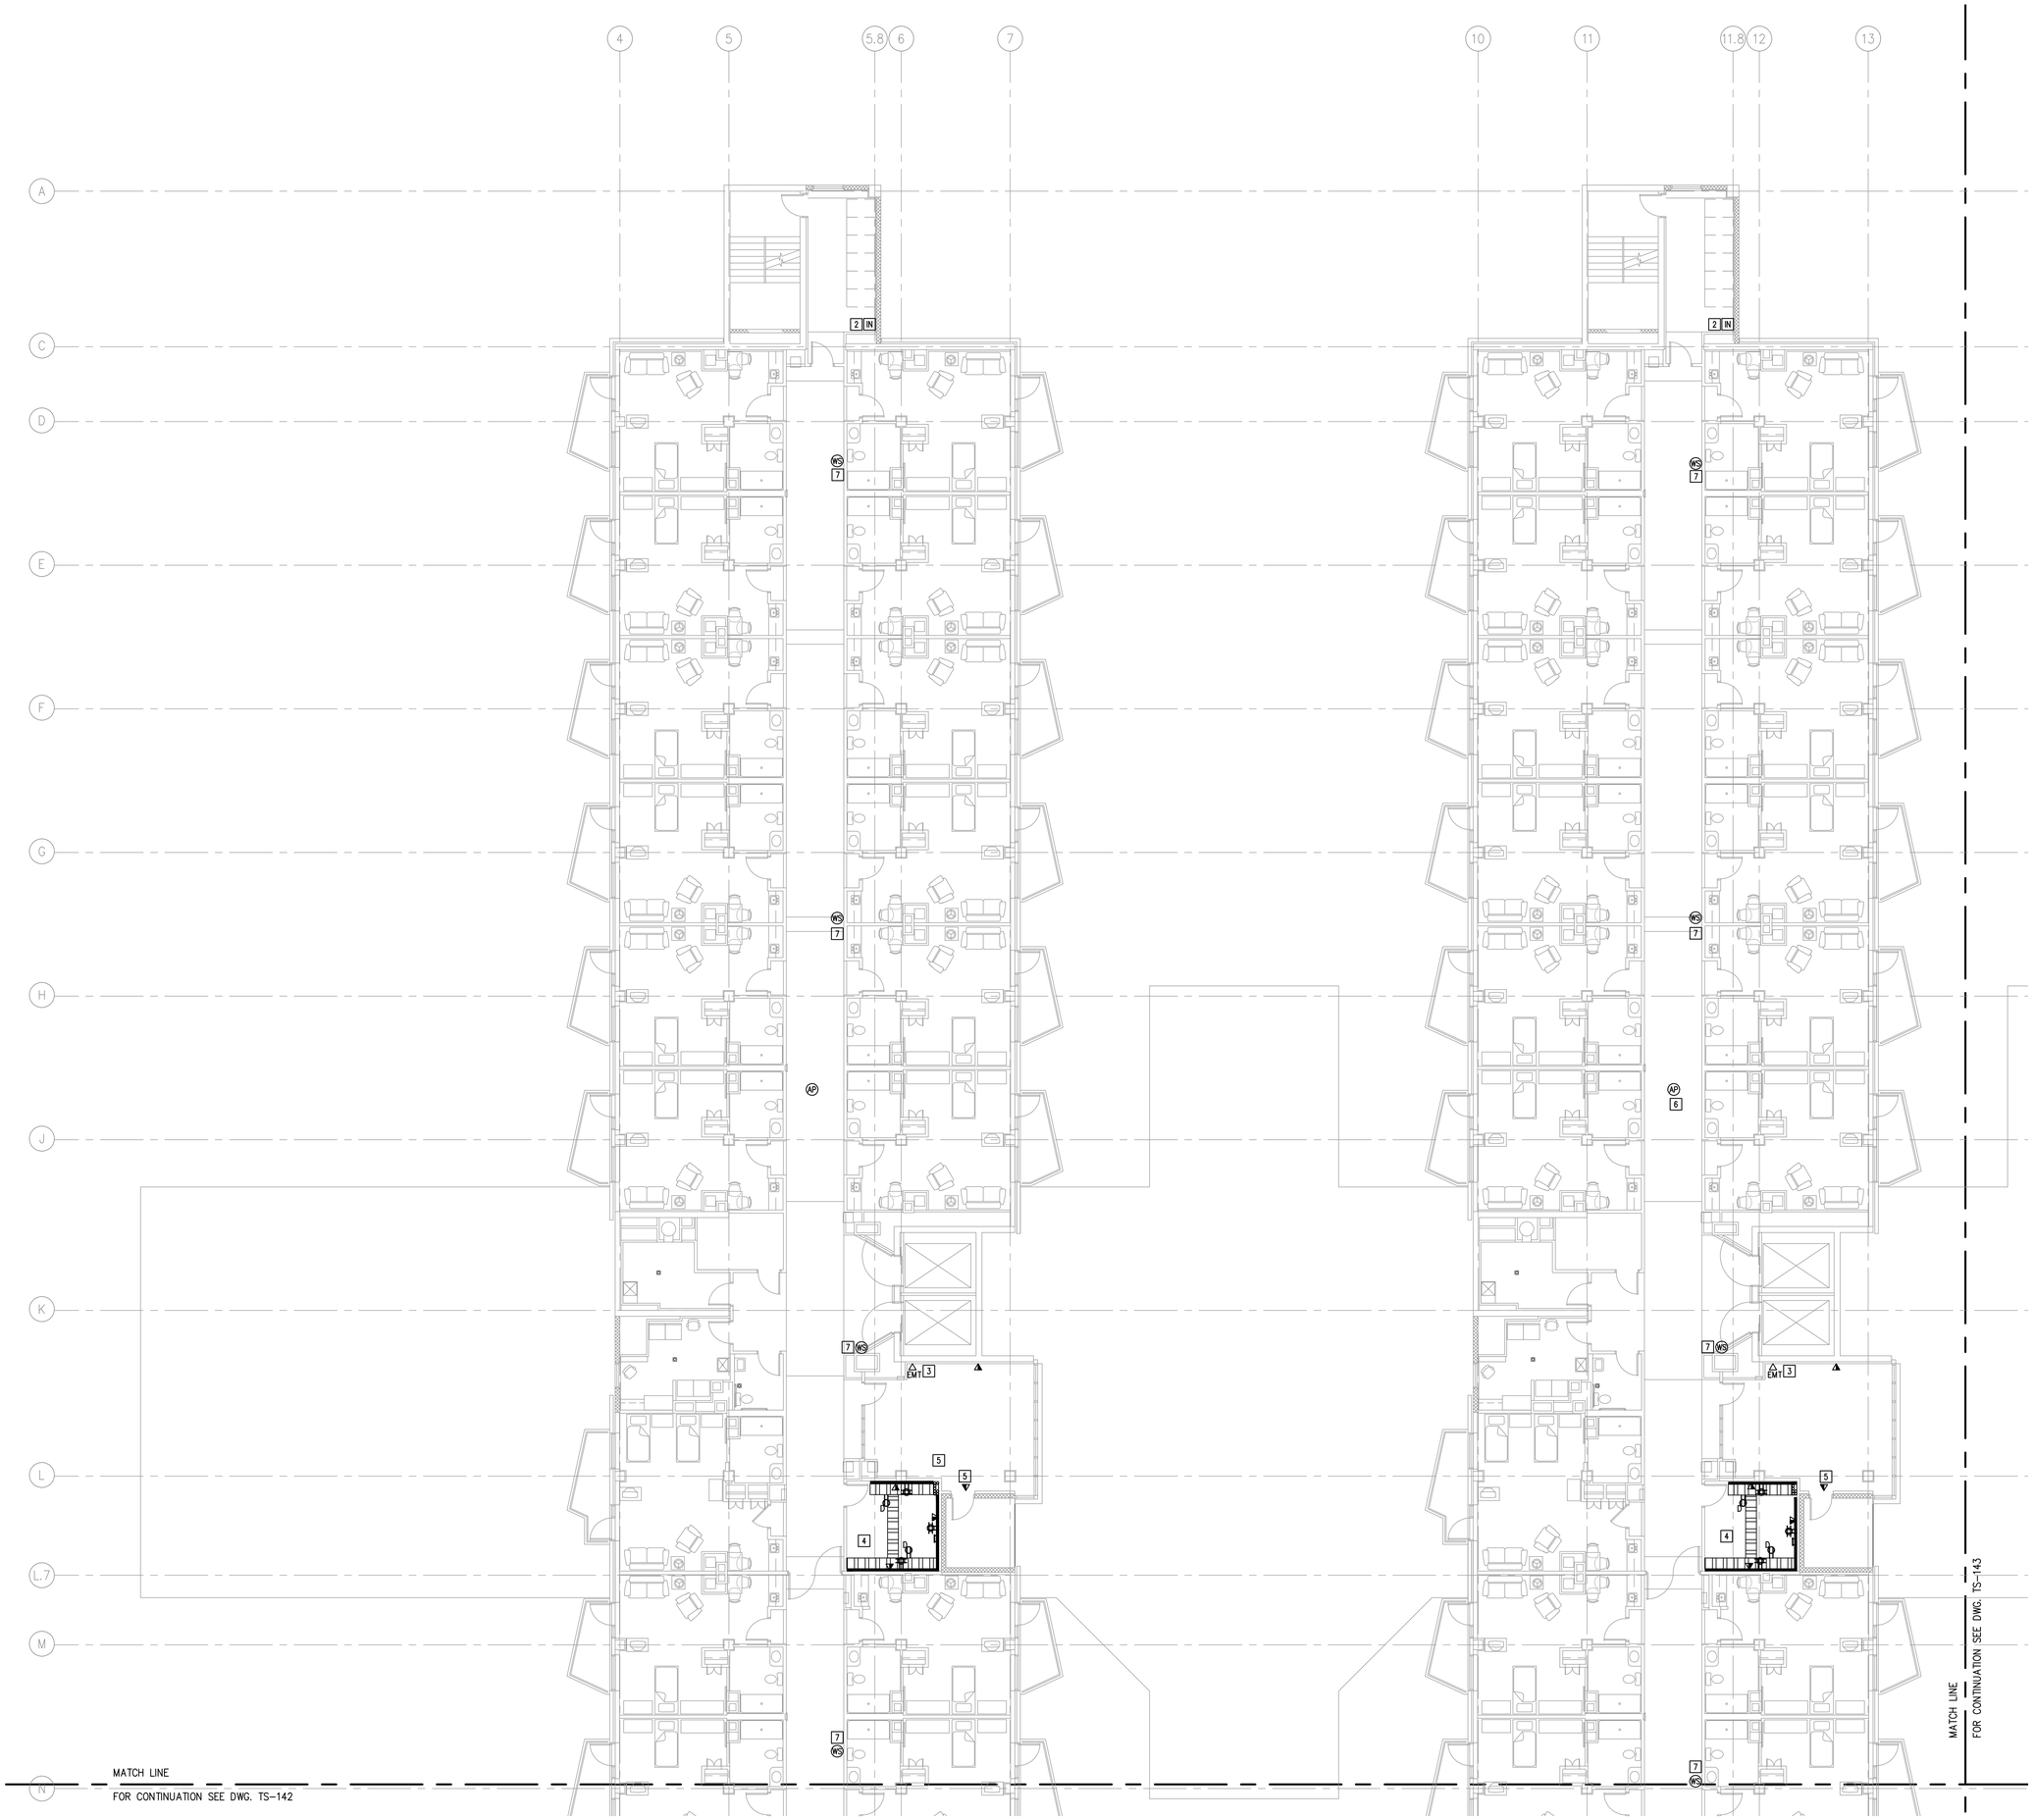

1 TS-141 TS141 **PARTIAL FOURTH TO SEVENTH FLR PLAN - A1 - TELECOMM & SECURITY**
1/8"=1'-0"

PROPERTY OF THE UNITED STATES GOVERNMENT – FOR OFFICIAL USE ONLY. Do not remove this notice. Properly destroy documents when no longer needed.

GSA
GENERAL SERVICES ADMINISTRATION
77 FORSYTH STREET
SUITE 600
ATLANTA, GA 30303
TEL: (404)331-3200

AFRH The Premier Retirement Community for America's Veterans
JACOBS
PROJECT MANAGEMENT CONSULTANT TO THE GENERAL SERVICES ADMINISTRATION

YATES CONSTRUCTION

SFCS Architecture Engineering Planning Interiors

URS
URS CORPORATION
2020 K ST, NW
SUITE 300
WASHINGTON D.C. 20006

GENERAL NOTES:

1. REFER TO DRAWING E-001 FOR ADDITIONAL INFORMATION APPLICABLE TO THIS DRAWING.
2. REFER TO E-401 FOR TYPICAL INFORMATION FOR RESIDENT UNITS.

CODED NOTES:

1. NOT USED.
2. PROVIDE INTERCOM SYSTEM AT ALL AREA OF RESCUE. RUN 3/4"C FROM DEVICE TO ANNUNCIATOR PANEL IN SECURITY ROOM.
3. "EMT" EMERGENCY TELEPHONE OUTLET. RUN 3/4"C FROM TELEPHONE CABINET TO SECURITY ROOM. COORDINATE EXACT LOCATI AND QUANTITY WITH ARCHITECTURAL PLANS.
4. TELECOMM ROOM. REFER TO TS-402 FOR ENLARGED TELECOMM ROOM PLAN.
5. FOUR PORT TELE/DATA OUTLET. RUN 4-4 PAIR CAT 6e, #24AWG CABLE IN 3/4"C TO PATCH PANEL IN TELECOMM ROOM.
6. WIRELESS ACCESS POINT. PROVIDE POWER AND COAXIAL/FIBER CABLE AS REQUIRED.
7. RESIDENT WONDERING MONITORING TRANSMITTER. RUN 3/4"C FROM DEVICE TO MONITORING PANEL IN SECURITY ROOM.

ISSUED FOR CONSTRUCTION

CERTIFICATIONS

DISTRICT OF COLUMBIA ASHOK MAHESHWARI No. 7340 REGISTERED PROFESSIONAL ENGINEER
09/08/08

KEY PLAN

AREA 1
FOURTH TO EIGHTH FLOOR

REVISION NOTES

MARK	DATE	DESCRIPTION
0	09/08/08	ISSUED FOR CONSTRUCTION

GRAPHIC SCALE

0 4 8 16
1/8" = 1'-0"

A/E CON. NO.	GS-04P-07-EX-C-0099
A/E TASK NO.	
CONS. CONTR.	
CONS. WORK	
PRIME A/E	
SUB A/E	
CONSTR. CON.	
NAME	ARMED FORCES RETIREMENT HOME
STREET	1800 BEACH DRIVE
CITY/ST./ZIP	GULFPORT, MS 39507
BUILDING NO.	
OTHER	
BUILDING NOs.	
FACILITY CODE	
PROJECT TITLE	ARMED FORCES RETIREMENT HOME GULFPORT, MISSISSIPPI
PROJECT DESCRIPTION	NEW CONSTRUCTION
PROJECT NO.	31942982
GSA PM	STEVEN SMITH
SUBMISSION	ISSUED FOR CONSTRUCTION
SUB. DATE	09/08/2008
DRAWING TITLE	FOURTH TO SEVENTH FLOOR PLAN-AREA 1
FILE NAME	TS-141-N0095730.DWG
FLOOR NO.	FOURTH TO SEVENTH FLOOR
DRAWN BY	KN DATE DRAFTED:
CHECKED BY	AM SHEET SIZE: 34 X 44
DRAWING NO.	TS 1 41 (DISCIPLINE SHEET TYPE SEQUENCE)
	SHEET OF –

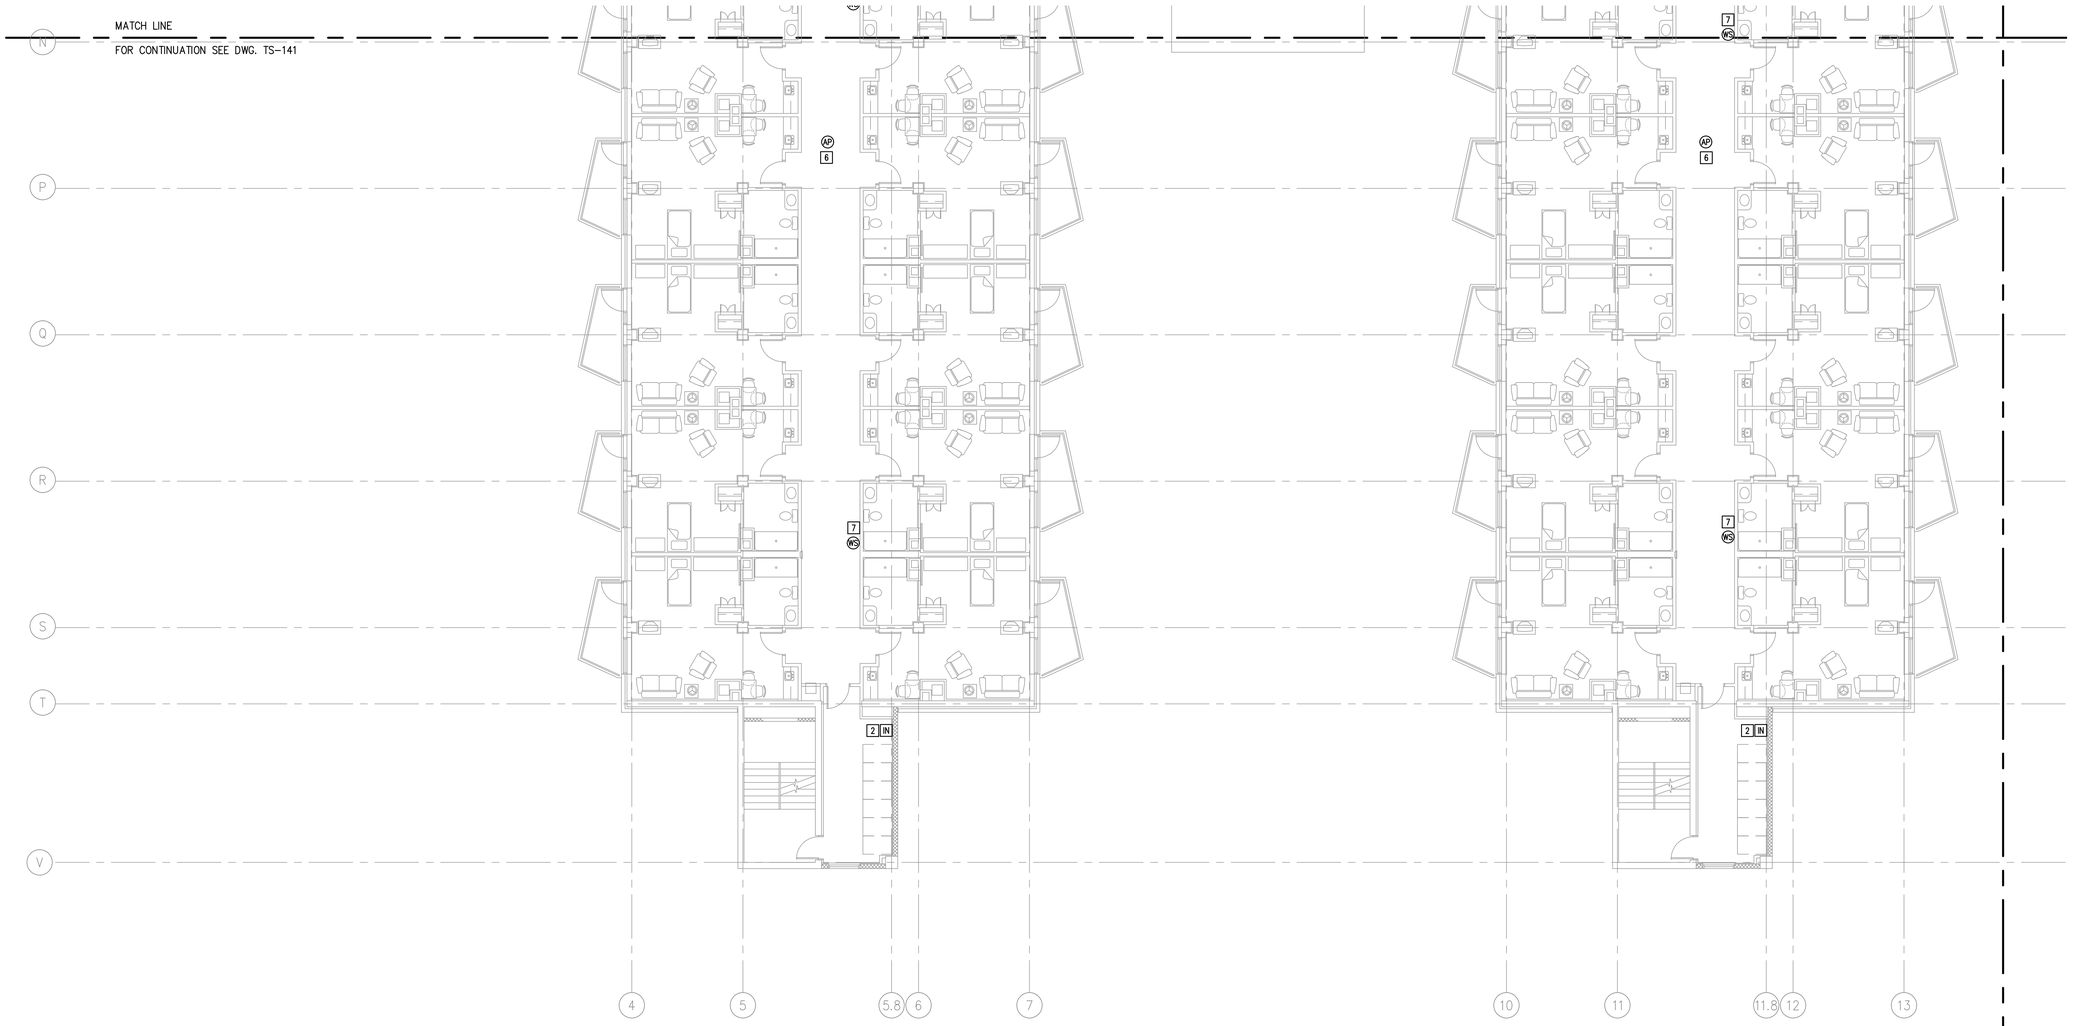

MATCH LINE
FOR CONTINUATION SEE DWG. TS-144

1 / TS142 / TS142 **PARTIAL FOURTH TO SEVENTH FLOOR PLAN - AREA 2 - TELECOMM & SECURITY**
1/8"=1'-0"

GENERAL SERVICES ADMINISTRATION
77 FORSYTH STREET
SUITE 600
ATLANTA, GA 30303
TEL: (404)331-3200

AFRH The Premier Retirement Community for America's Veterans

JACOBS
PROJECT MANAGEMENT CONSULTANT TO THE GENERAL SERVICES ADMINISTRATION

YATES CONSTRUCTION

SFCS Architecture Engineering Planning Interiors

URS CORPORATION
2020 K ST, NW
SUITE 300
WASHINGTON D.C. 20006

GENERAL NOTES:

1. REFER TO DRAWING E-001 FOR ADDITIONAL INFORMATION APPLICABLE TO THIS DRAWING.
2. REFER TO E-401 FOR TYPICAL INFORMATION FOR RESIDENT UNITS.

CODED NOTES:

1. NOT USED
2. PROVIDE INTERCOM SYSTEM AT ALL AREA OF RESCUE. RUN 3/4"C FROM DEVICE TO ANNUNCIATOR PANEL IN SECURITY ROOM..
4. NOT USED
5. NOT USED.
6. WIRELESS ACCESS POINT. PROVIDE POWER AND COAXIAL/FIBER CABLE AS REQUIRED.
7. RESIDENT WONDERING MONITORING TRANSMITTER. RUN 3/4"C FROM DEVICE TO MONITORING PANEL IN SECURITY ROOM.

ISSUED FOR CONSTRUCTION

CERTIFICATIONS

DISTRICT OF COLUMBIA ASHOK MAHESHWARI No. 7340 REGISTERED PROFESSIONAL ENGINEER
09/08/08

KEY PLAN

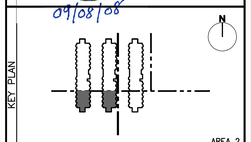

AREA 2
FOURTH TO EIGHTH FLOOR

REVISION NOTES

MARK	DATE	DESCRIPTION
0	09/08/08	ISSUED FOR CONSTRUCTION

GRAPHIC SCALE

0 4 8 16
1/8" = 1'-0"

CONTRACTORS

A/E CON. NO.	GS-04P-07-EX-C-0099
A/E TASK NO.	
CONS. CONTR.	
CONS. WORK	
PRIME A/E	
SUB A/E	
CONSTR. CON.	

BUILDING

NAME	ARMED FORCES RETIREMENT HOME
STREET	1800 BEACH DRIVE
CITY/ST./ZIP	GULFPORT, MS 39507
BUILDING NO.	
OTHER BUILDING NOs.	
FACILITY CODE	

PROJECT

PROJECT TITLE	ARMED FORCES RETIREMENT HOME GULFPORT, MISSISSIPPI
PROJECT DESCRIPTION	NEW CONSTRUCTION
PROJECT NO.	31942982
GSA PM	STEVEN SMITH
SUBMISSION	ISSUED FOR CONSTRUCTION
SUB. DATE	09/08/2008

DRAWING

DRAWING TITLE	FOURTH TO SEVENTH FLOOR PLAN-AREA 2
FILE NAME	TS-142-N0095730.DWG
FLOOR NO.	FOURTH TO SEVENTH FLOOR
DRAWN BY	KN DATE DRAFTED:
CHECKED BY	AM SHEET SIZE: 34 X 44
DRAWING NO.	TS 1 42 (DISCIPLINE SHEET TYPE SEQUENCE) SHEET OF –

PROPERTY OF THE UNITED STATES GOVERNMENT – FOR OFFICIAL USE ONLY. Do not remove this notice. Properly destroy documents when no longer needed.

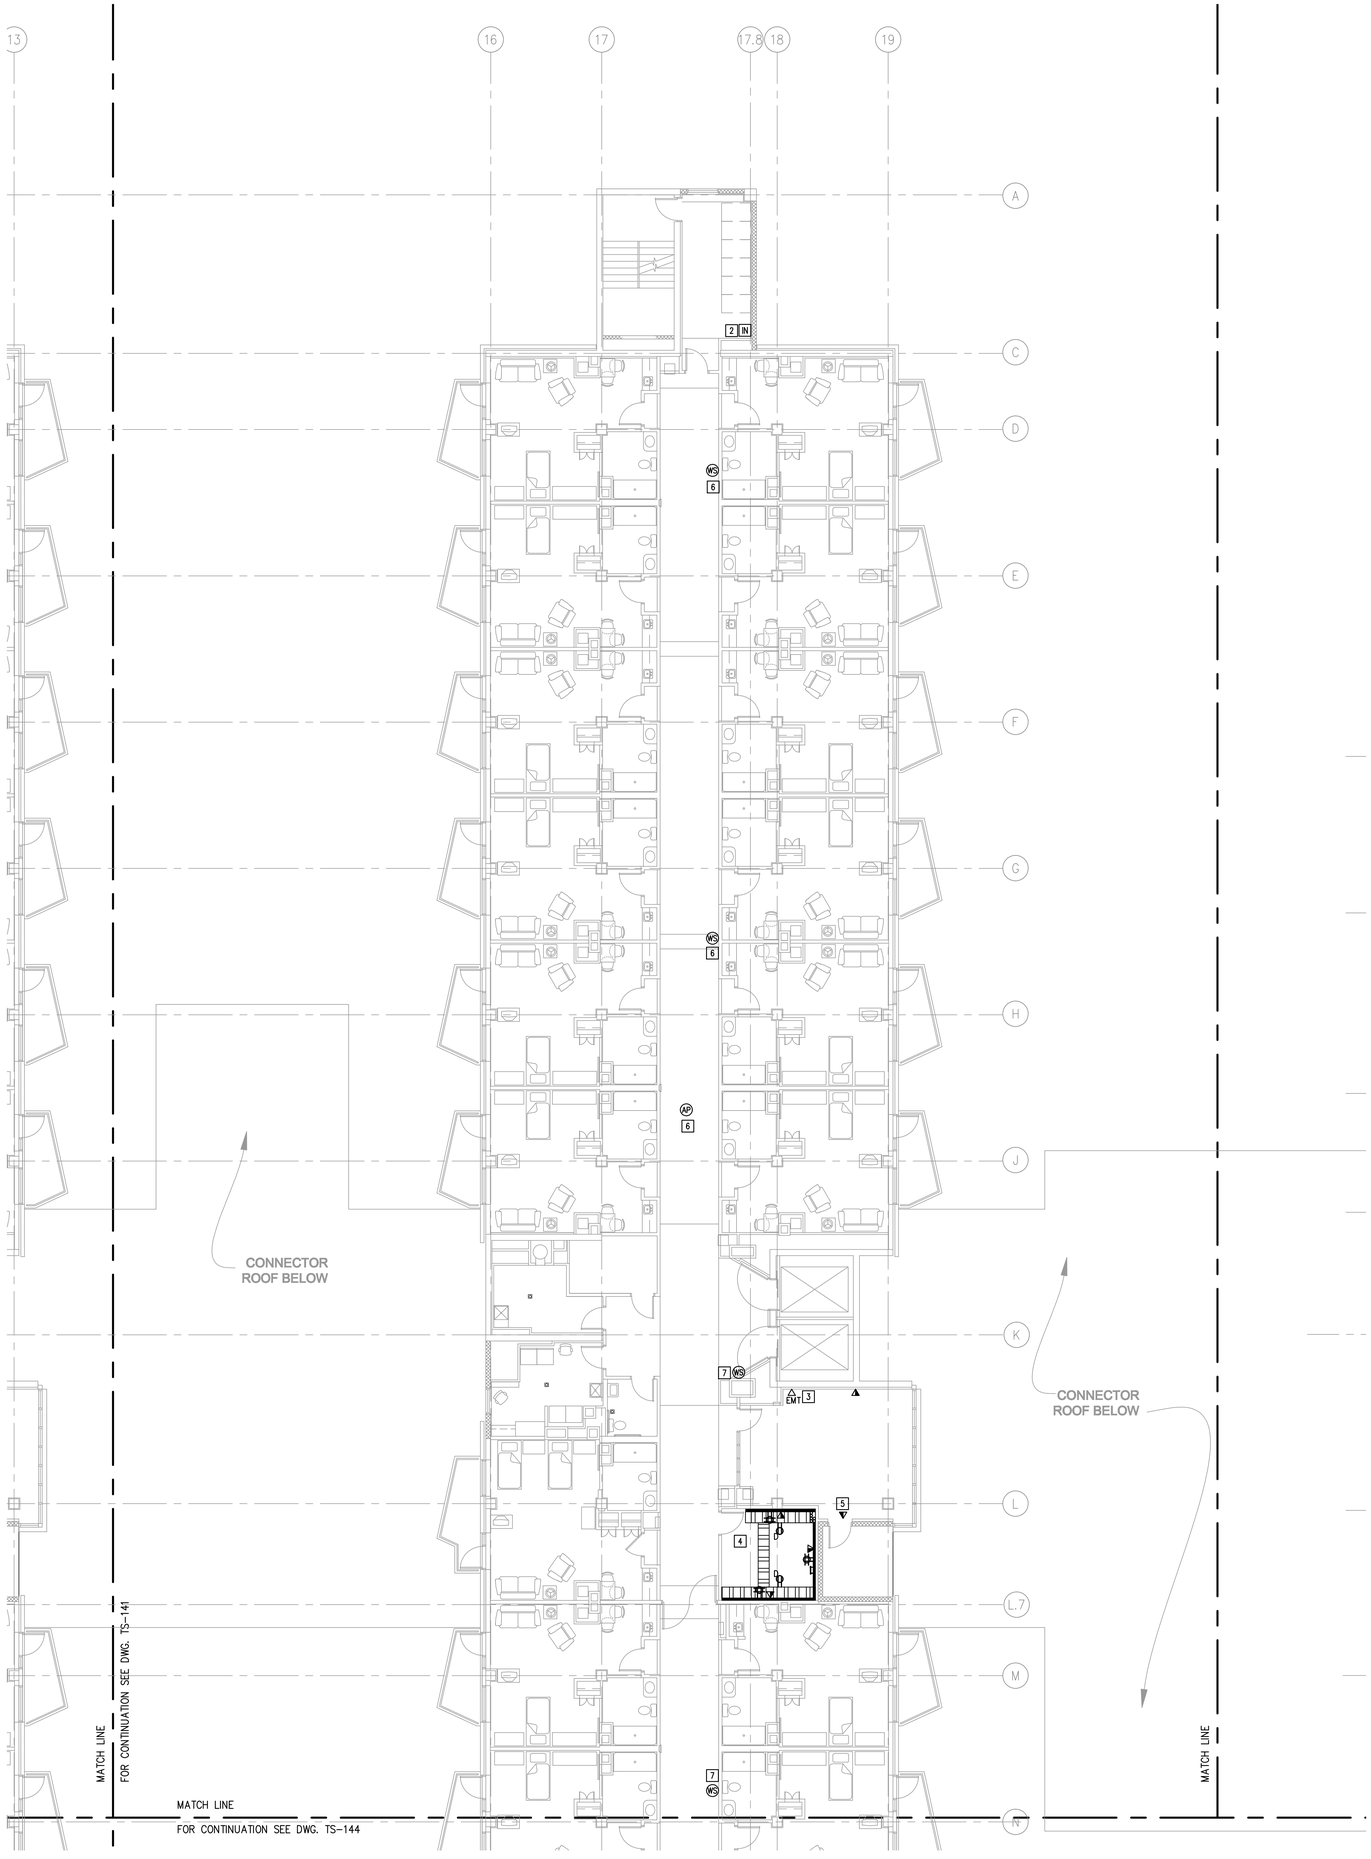

1 TS143 TS143 **PARTIAL FOURTH TO SEVENTH FLOOR PLAN - AREA 3 - TELECOMM & SECURITY**
1/8"=1'-0"

PROPERTY OF THE UNITED STATES GOVERNMENT – FOR OFFICIAL USE ONLY. Do not remove this notice. Properly destroy documents when no longer needed.

GSA
GENERAL SERVICES ADMINISTRATION
77 FORSYTH STREET
SUITE 600
ATLANTA, GA 30303
TEL: (404)331-3200

AFRH The Premier Retirement Community for America's Veterans
JACOBS
PROJECT MANAGEMENT CONSULTANT TO THE GENERAL SERVICES ADMINISTRATION

YATES CONSTRUCTION

SFCS Architecture Engineering Planning Interiors

URS
URS CORPORATION
2020 K ST, NW
SUITE 300
WASHINGTON D.C. 20006

GENERAL NOTES:

1. REFER TO DRAWING E-001 FOR ADDITIONAL INFORMATION APPLICABLE TO THIS DRAWING.
2. REFER TO E-401 FOR TYPICAL INFORMATION FOR RESIDENT UNITS.

CODED NOTES:

1. NOT USED.
2. PROVIDE INTERCOM SYSTEM AT ALL AREA OF RESCUE. RUN 3/4"C FROM DEVICE TO ANNUNCIATOR PANEL IN SECURITY ROOM.
3. "EMT" EMERGENCY TELEPHONE OUTLET. RUN 3/4"C FROM TELEPHONE CABINET TO SECURITY ROOM. COORDINATE EXACT LOCATE AND QUANTITY WITH ARCHITECTURAL PLANS.
4. TELECOMM ROOM. REFER TO TS-402 FOR ENLARGED TELECOMM ROOM PLAN.
5. FOUR PORT TELE/DATA OUTLET. RUN 4-4 PAIR CAT 6e, #24AWG CABLE IN 3/4"C TO PATCH PANEL IN TELECOMM ROOM.
6. WIRELESS ACCESS POINT. PROVIDE POWER AND COAXIAL/FIBER CABLE AS REQUIRED.
7. RESIDENT WONDERING MONITORING TRANSMITTER. RUN 3/4"C FROM DEVICE TO MONITORING PANEL IN SECURITY ROOM.

ISSUED FOR CONSTRUCTION

CERTIFICATIONS

DISTRICT OF COLUMBIA ASHOK MAHESHWARI No. 7340 REGISTERED PROFESSIONAL ENGINEER

09/08/08

KEY PLAN

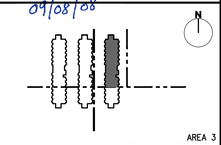

AREA 3
FOURTH TO EIGHTH FLOOR

REVISION NOTES

MARK	DATE	DESCRIPTION
0	09/08/08	ISSUED FOR CONSTRUCTION

GRAPHIC SCALE

0 4 8 16
1/8" = 1'-0"

CONTRACTORS	A/E CON. NO.	GS-04P-07-EX-C-0099
	A/E TASK NO.	
	CONS. CONTR.	
	CONS. WORK	
	PRIME A/E	
	SUB A/E	
	CONSTR. CON.	
BUILDING	NAME	ARMED FORCES RETIREMENT HOME
	STREET	1800 BEACH DRIVE
	CITY/ST./ZIP	GULFPORT, MS 39507
	BUILDING NO.	
	OTHER	
	BUILDING NOs.	
	FACILITY CODE	
PROJECT	PROJECT TITLE	ARMED FORCES RETIREMENT HOME GULFPORT, MISSISSIPPI
	PROJECT DESCRIPTION	NEW CONSTRUCTION
	PROJECT NO.	31942982
	GSA PM	STEVEN SMITH
	SUBMISSION	ISSUED FOR CONSTRUCTION
	SUB. DATE	09/08/2008
DRAWING	DRAWING TITLE	FOURTH TO SEVENTH FLOOR PLAN-AREA 3
	FILE NAME	TS-143-N0095730.DWG
	FLOOR NO.	FOURTH TO SEVENTH FLOOR
	DRAWN BY	KN DATE DRAFTED:
	CHECKED BY	AM SHEET SIZE: 34 X 44
	DRAWING NO.	TS 1 43 (DISCIPLINE SHEET TYPE SEQUENCE)
		SHEET – OF –

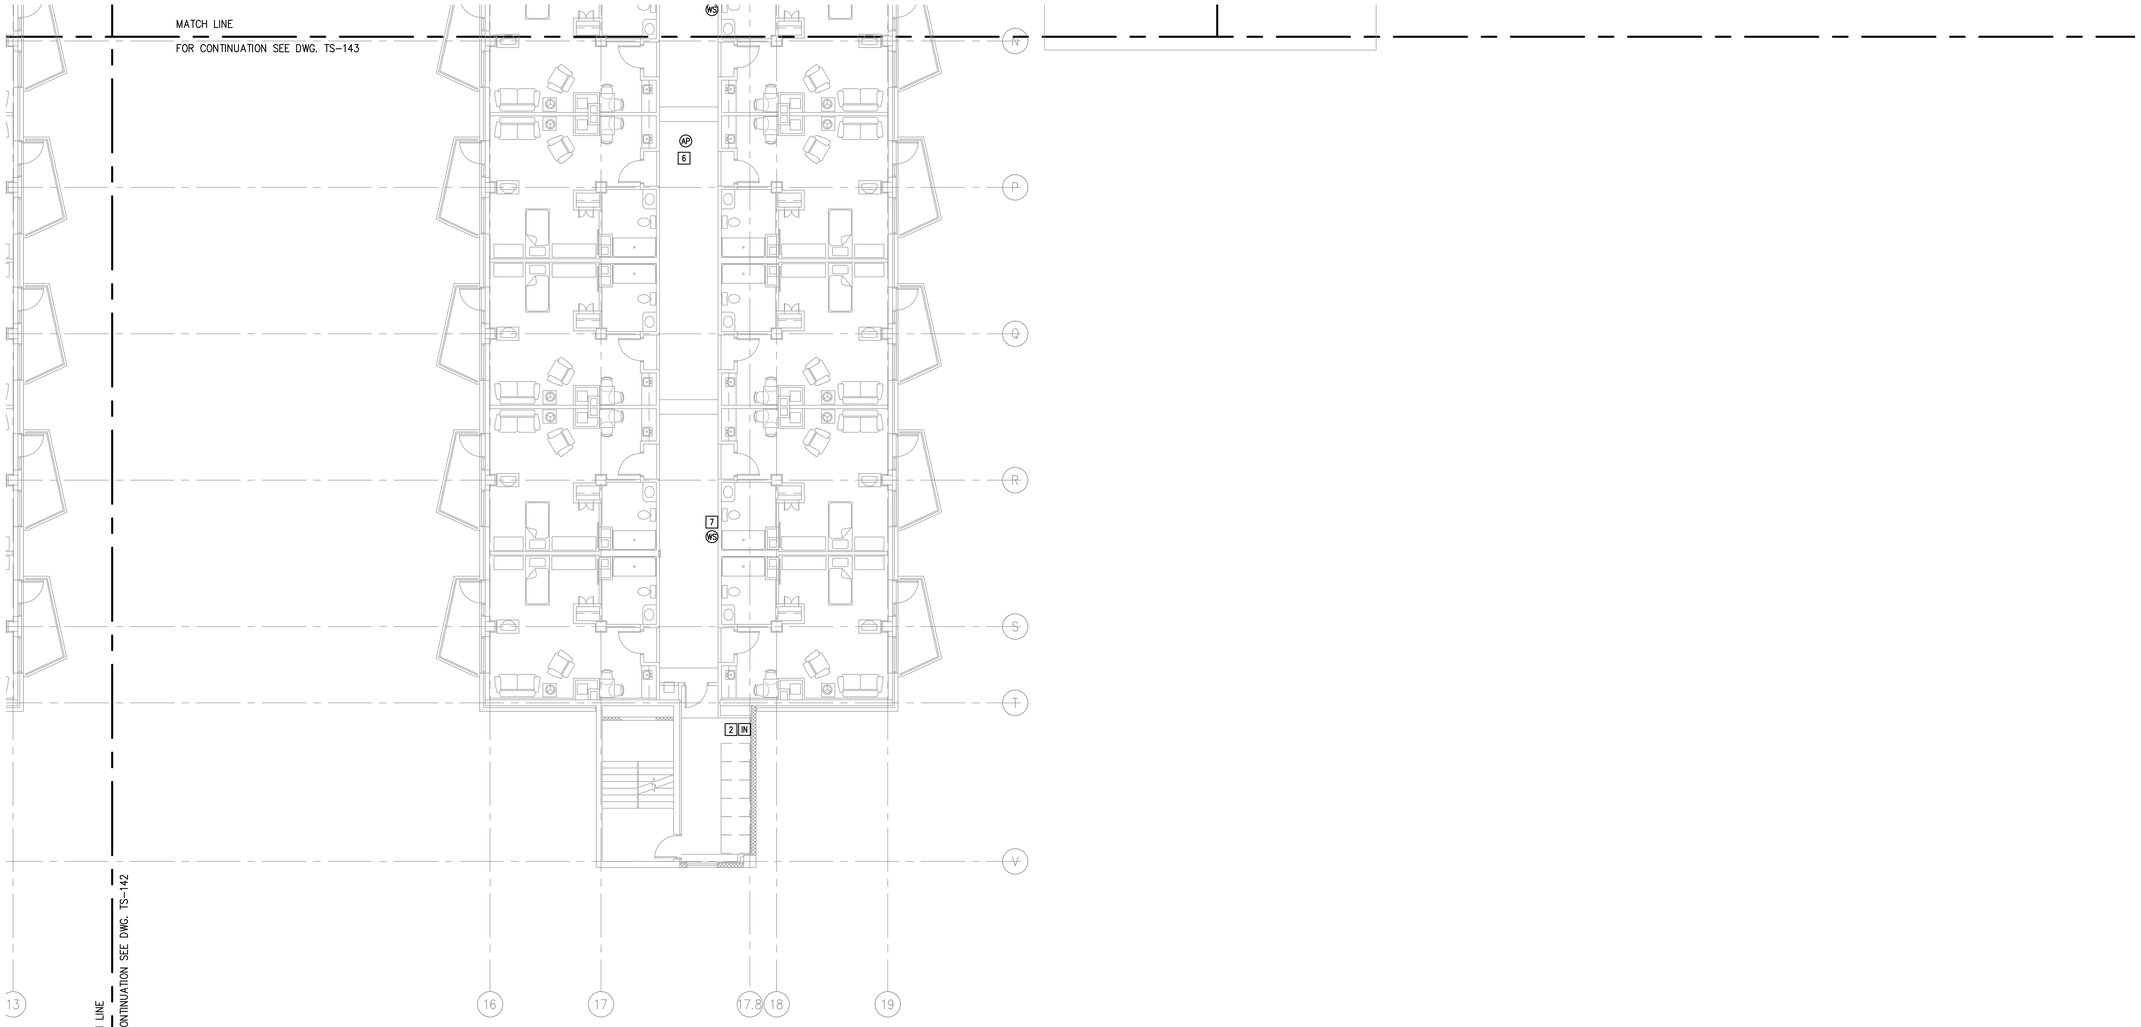

1 TS144 TS144 **PARTIAL FOURTH TO SEVENTH FLOOR - AREA 4 - TELECOMM & SECURITY**
1/8"=1'-0"

PROPERTY OF THE UNITED STATES GOVERNMENT – FOR OFFICIAL USE ONLY. Do not remove this notice. Properly destroy documents when no longer needed.

GSA
GENERAL SERVICES ADMINISTRATION
77 FORSYTH STREET
SUITE 600
ATLANTA, GA 30303
TEL: (404)331-3200

AFRH The Premier Retirement Community for America's Veterans
JACOBS
PROJECT MANAGEMENT CONSULTANT TO THE GENERAL SERVICES ADMINISTRATION

YATES CONSTRUCTION

SFCS Architecture Engineering Planning Interiors

URS
URS CORPORATION
2020 K ST, NW
SUITE 300
WASHINGTON D.C. 20006

GENERAL NOTES:

1. REFER TO DRAWING E-001 FOR ADDITIONAL INFORMATION APPLICABLE TO THIS DRAWING.
2. REFER TO E-401 FOR TYPICAL INFORMATION FOR RESIDENT UNITS.

CODED NOTES:

1 NOT USED

2 PROVIDE INTERCOM SYSTEM AT ALL AREA OF RESCUE. RUN 3/4"C FROM DEVICE TO ANNUNCIATOR PANEL IN SECURITY ROOM..

4 NOT USED

5 NOT USED.

6 WIRELESS ACCESS POINT. PROVIDE POWER AND COAXIAL/FIBER CABLE AS REQUIRED.

7 RESIDENT WONDERING MONITORING TRANSMITTER. RUN 3/4"C FROM DEVICE TO MONITORING PANEL IN SECURITY ROOM.

ISSUED FOR CONSTRUCTION

CERTIFICATIONS

DISTRICT OF COLUMBIA ASHOK MAHESHWARI No. 7340 REGISTERED PROFESSIONAL ENGINEER
09/08/08

KEY PLAN

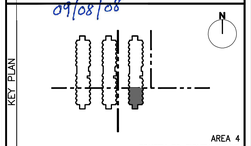

AREA 4
FOURTH TO EIGHTH FLOOR

REVISION NOTES

MARK	DATE	DESCRIPTION
0	09/08/08	ISSUED FOR CONSTRUCTION

GRAPHIC SCALE

0 4 8 16
1/8" = 1'-0"

CONTRACTORS

A/E CON. NO.	GS-04P-07-EX-C-0099
A/E TASK NO.	
CONS. CONTR.	
CONS. WORK	
PRIME A/E	
SUB A/E	
CONSTR. CON.	

BUILDING

NAME	ARMED FORCES RETIREMENT HOME
STREET	1800 BEACH DRIVE
CITY/ST./ZIP	GULFPORT, MS 39507
BUILDING NO.	
OTHER BUILDING NOs.	
FACILITY CODE	

PROJECT

PROJECT TITLE	ARMED FORCES RETIREMENT HOME GULFPORT, MISSISSIPPI
PROJECT DESCRIPTION	NEW CONSTRUCTION
PROJECT NO.	31942982
GSA PM	STEVEN SMITH
SUBMISSION	ISSUED FOR CONSTRUCTION
SUB. DATE	09/08/2008

DRAWING

DRAWING TITLE	FOURTH TO SEVENTH FLOOR PLAN-AREA 4
FILE NAME	TS-144-N0095730.DWG
FLOOR NO.	FOURTH TO SEVENTH FLOOR
DRAWN BY	KN DATE DRAFTED:
CHECKED BY	AM SHEET SIZE: 34 X 44
DRAWING NO.	TS 1 44 (DISCIPLINE SHEET TYPE SEQUENCE) SHEET OF –

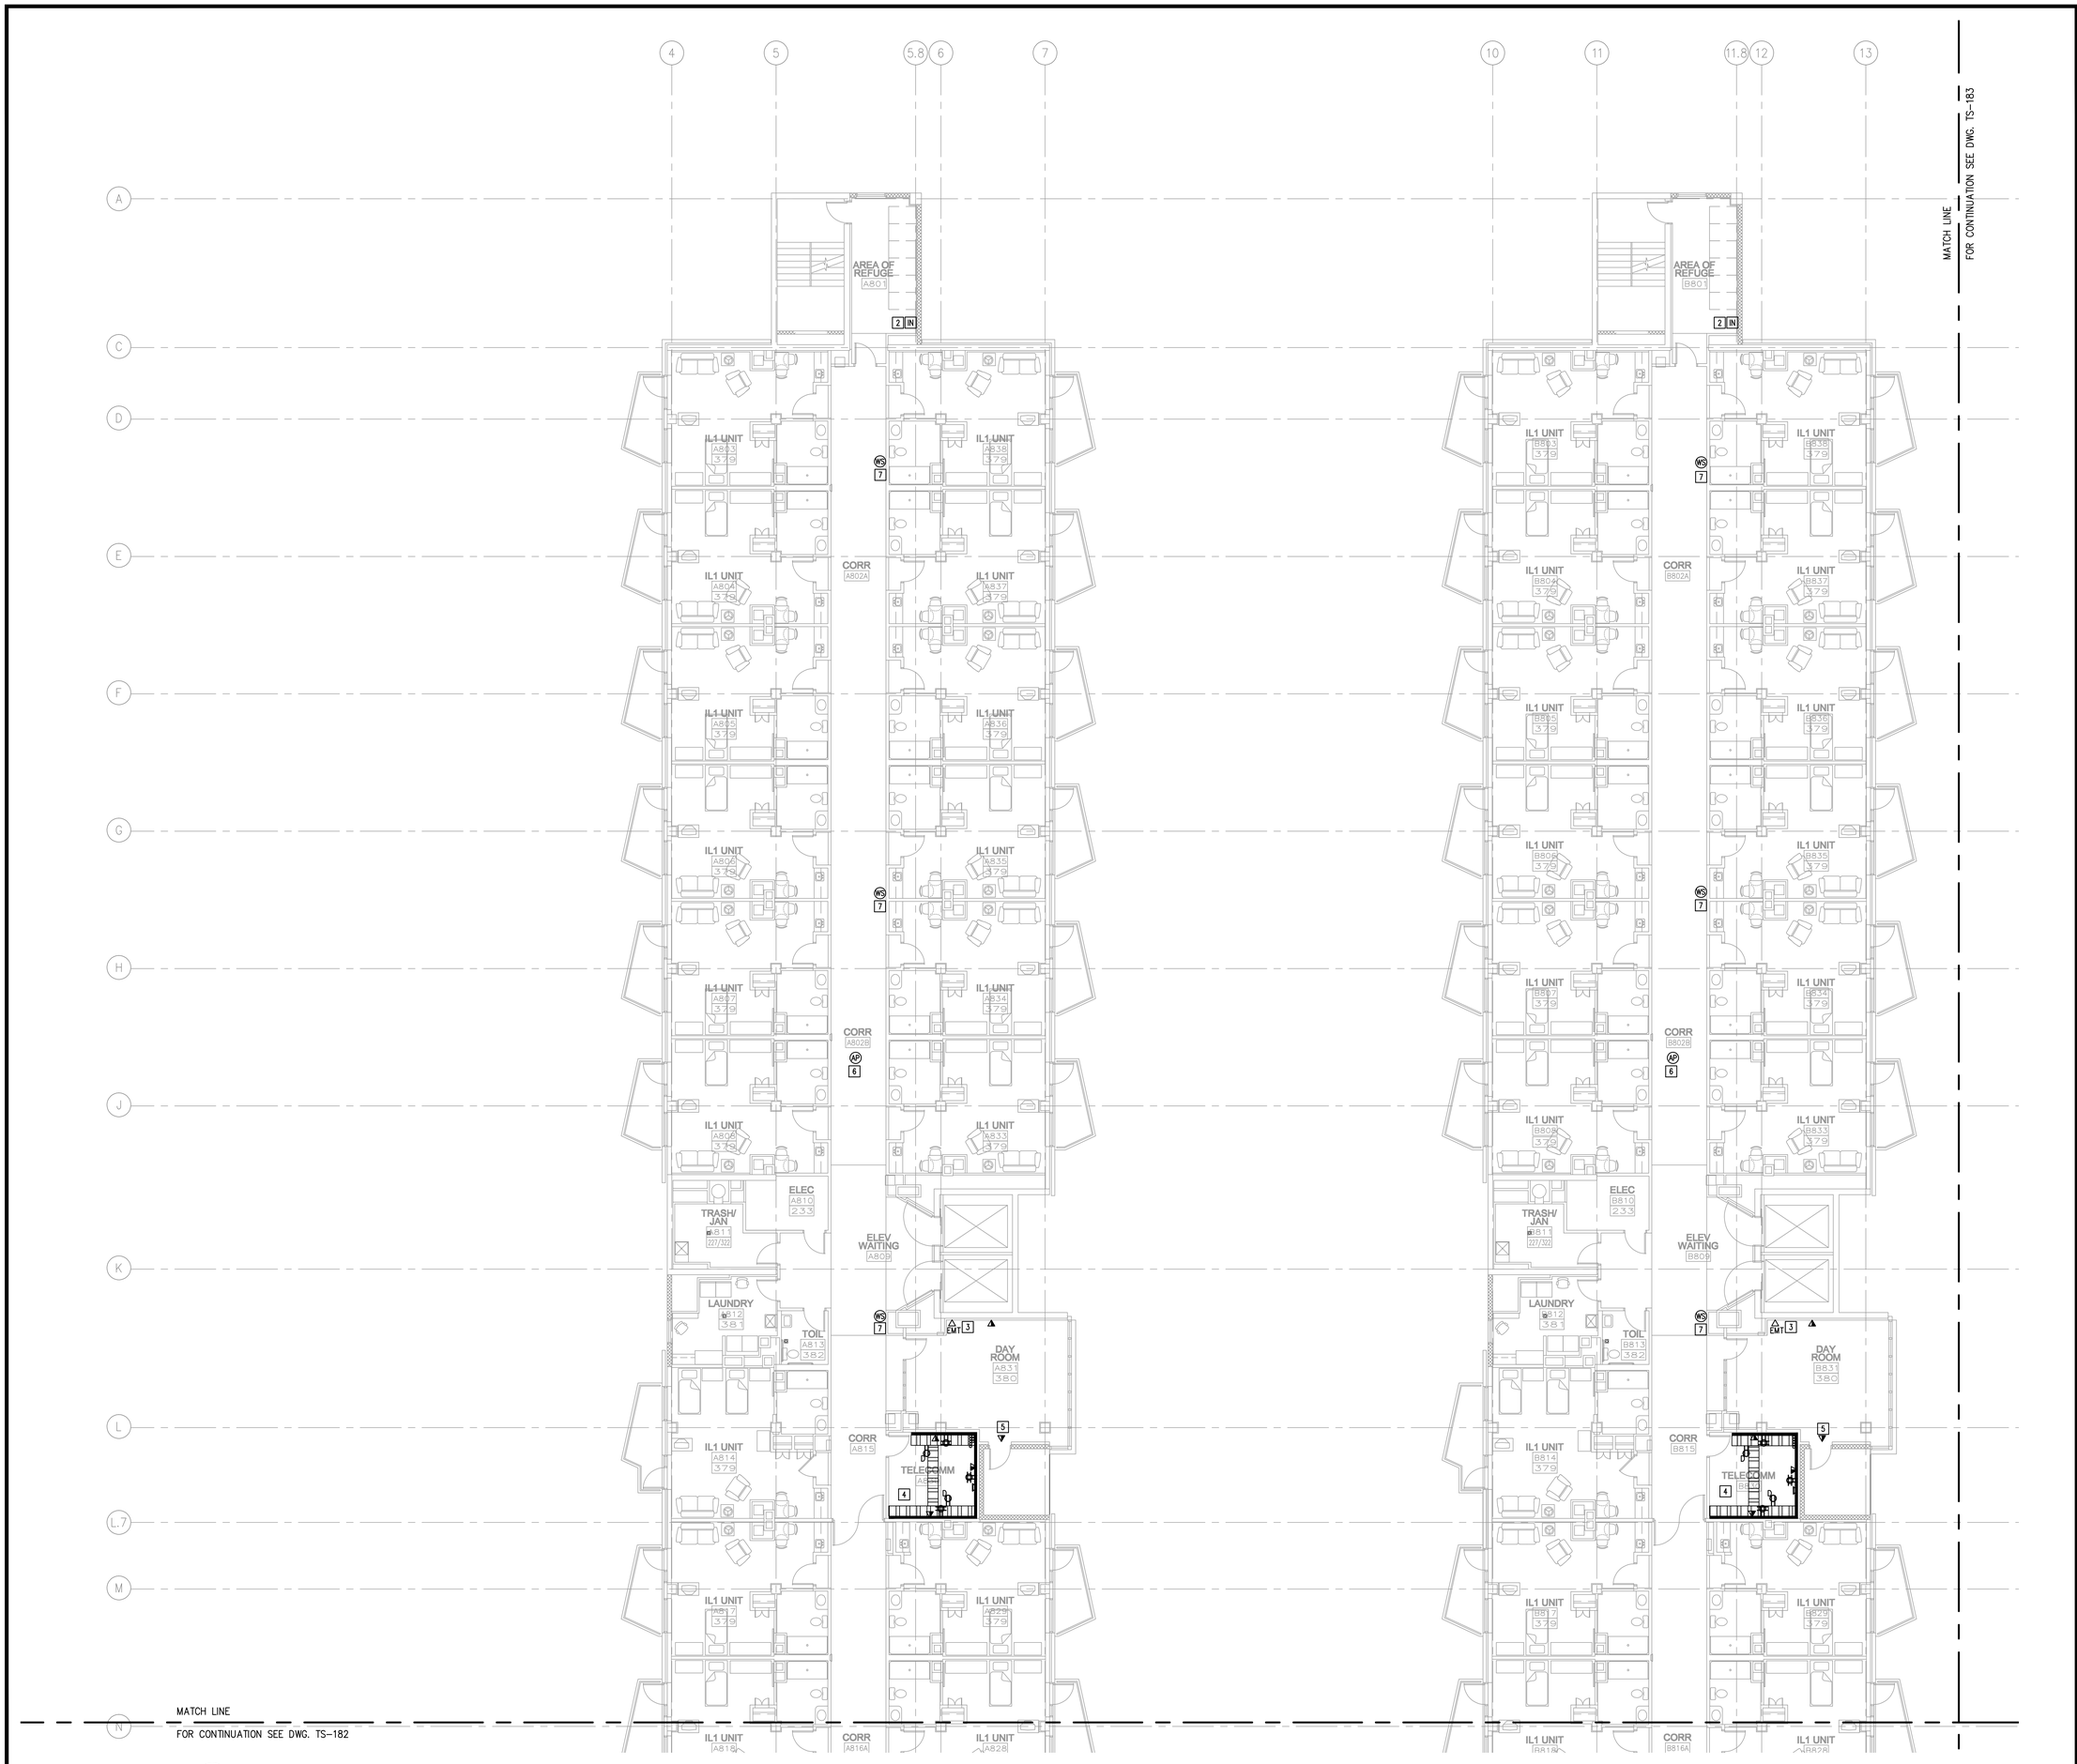

1 TS181 TS181 **PARTIAL EIGHTH FLOOR PLAN - AREA 1 TELECOMM & SECURITY**
1/8"=1'-0"

GENERAL SERVICES ADMINISTRATION
77 FORSYTH STREET
SUITE 600
ATLANTA, GA 30303
TEL: (404)331-3200

AFRH The Premier Retirement Community for America's Veterans

JACOBS
PROJECT MANAGEMENT CONSULTANT TO THE GENERAL SERVICES ADMINISTRATION

YATES CONSTRUCTION

SFCS Architecture Engineering Planning Interiors

URS CORPORATION
2020 K ST, NW
SUITE 300
WASHINGTON D.C. 20006

GENERAL NOTES:

1. REFER TO DRAWING E-001 FOR ADDITIONAL INFORMATION APPLICABLE TO THIS DRAWING.
2. REFER TO E-401 FOR TYPICAL INFORMATION FOR RESIDENT UNITS.

CODED NOTES:

1. NOT USED
2. PROVIDE INTERCOM SYSTEM AT ALL AREA OF RESCUE. RUN 3/4"C FROM DEVICE TO ANNUNCIATOR PANEL IN SECURITY ROOM..
4. TELECOMM ROOM. REFER TO TS-402 FOR ENLARGED TELECOMM ROOM PLAN.
5. FOUR PORT TELE/DATA OUTLET. RUN 4-4 PAIR CAT 6e, #24AWG CABLE IN 3/4"C TO PATCH PANEL IN TELECOMM ROOM.
6. WIRELESS ACCESS POINT. PROVIDE POWER AND COAXIAL/FIBER CABLE AS REQUIRED.
7. RESIDENT WONDERING MONITORING TRANSMITTER. RUN 3/4"C FROM DEVICE TO MONITORING PANEL IN SECURITY ROOM.

ISSUED FOR CONSTRUCTION

CERTIFICATIONS

DISTRICT OF COLUMBIA ASHOK MAHESHWARI No. 7340 REGISTERED PROFESSIONAL ENGINEER
09/08/08

KEY PLAN

N

AREA 1
EIGHTH FLOOR

REVISION NOTES

MARK	DATE	DESCRIPTION
1	09/08/08	ISSUED FOR CONSTRUCTION

GRAPHIC SCALE

0 4 8 16
1/8" = 1'-0"

CONTRACTORS	
A/E CON. NO.	GS-04P-07-EX-C-0099
A/E TASK NO.	
CONS. CONTR.	
CONS. WORK	
PRIME A/E	
SUB A/E	
CONSTR. CON.	

BUILDING	
NAME	ARMED FORCES RETIREMENT HOME
STREET	1800 BEACH DRIVE
CITY/ST./ZIP	GULFPORT, MS 39507
BUILDING NO.	
OTHER BUILDING NOs.	
FACILITY CODE	

PROJECT	
PROJECT TITLE	ARMED FORCES RETIREMENT HOME GULFPORT, MISSISSIPPI
PROJECT DESCRIPTION	NEW CONSTRUCTION
PROJECT NO.	31942982
GSA PM	STEVEN SMITH
SUBMISSION	ISSUED FOR CONSTRUCTION
SUB. DATE	09/08/2008

DRAWING	
DRAWING TITLE	PARTIAL EIGHTH FLR PLAN-AREA 1-TEL/SEC
FILE NAME	TS-181-N0095730.DWG
FLOOR NO.	EIGHTH FLOOR
DRAWN BY	KN DATE DRAFTED:
CHECKED BY	AM SHEET SIZE: 34 X 44
DRAWING NO.	TS 1 81
	DISCIPLINE SHEET TYPE SEQUENCE
	SHEET OF –

PROPERTY OF THE UNITED STATES GOVERNMENT – FOR OFFICIAL USE ONLY. Do not remove this notice. Properly destroy documents when no longer needed.

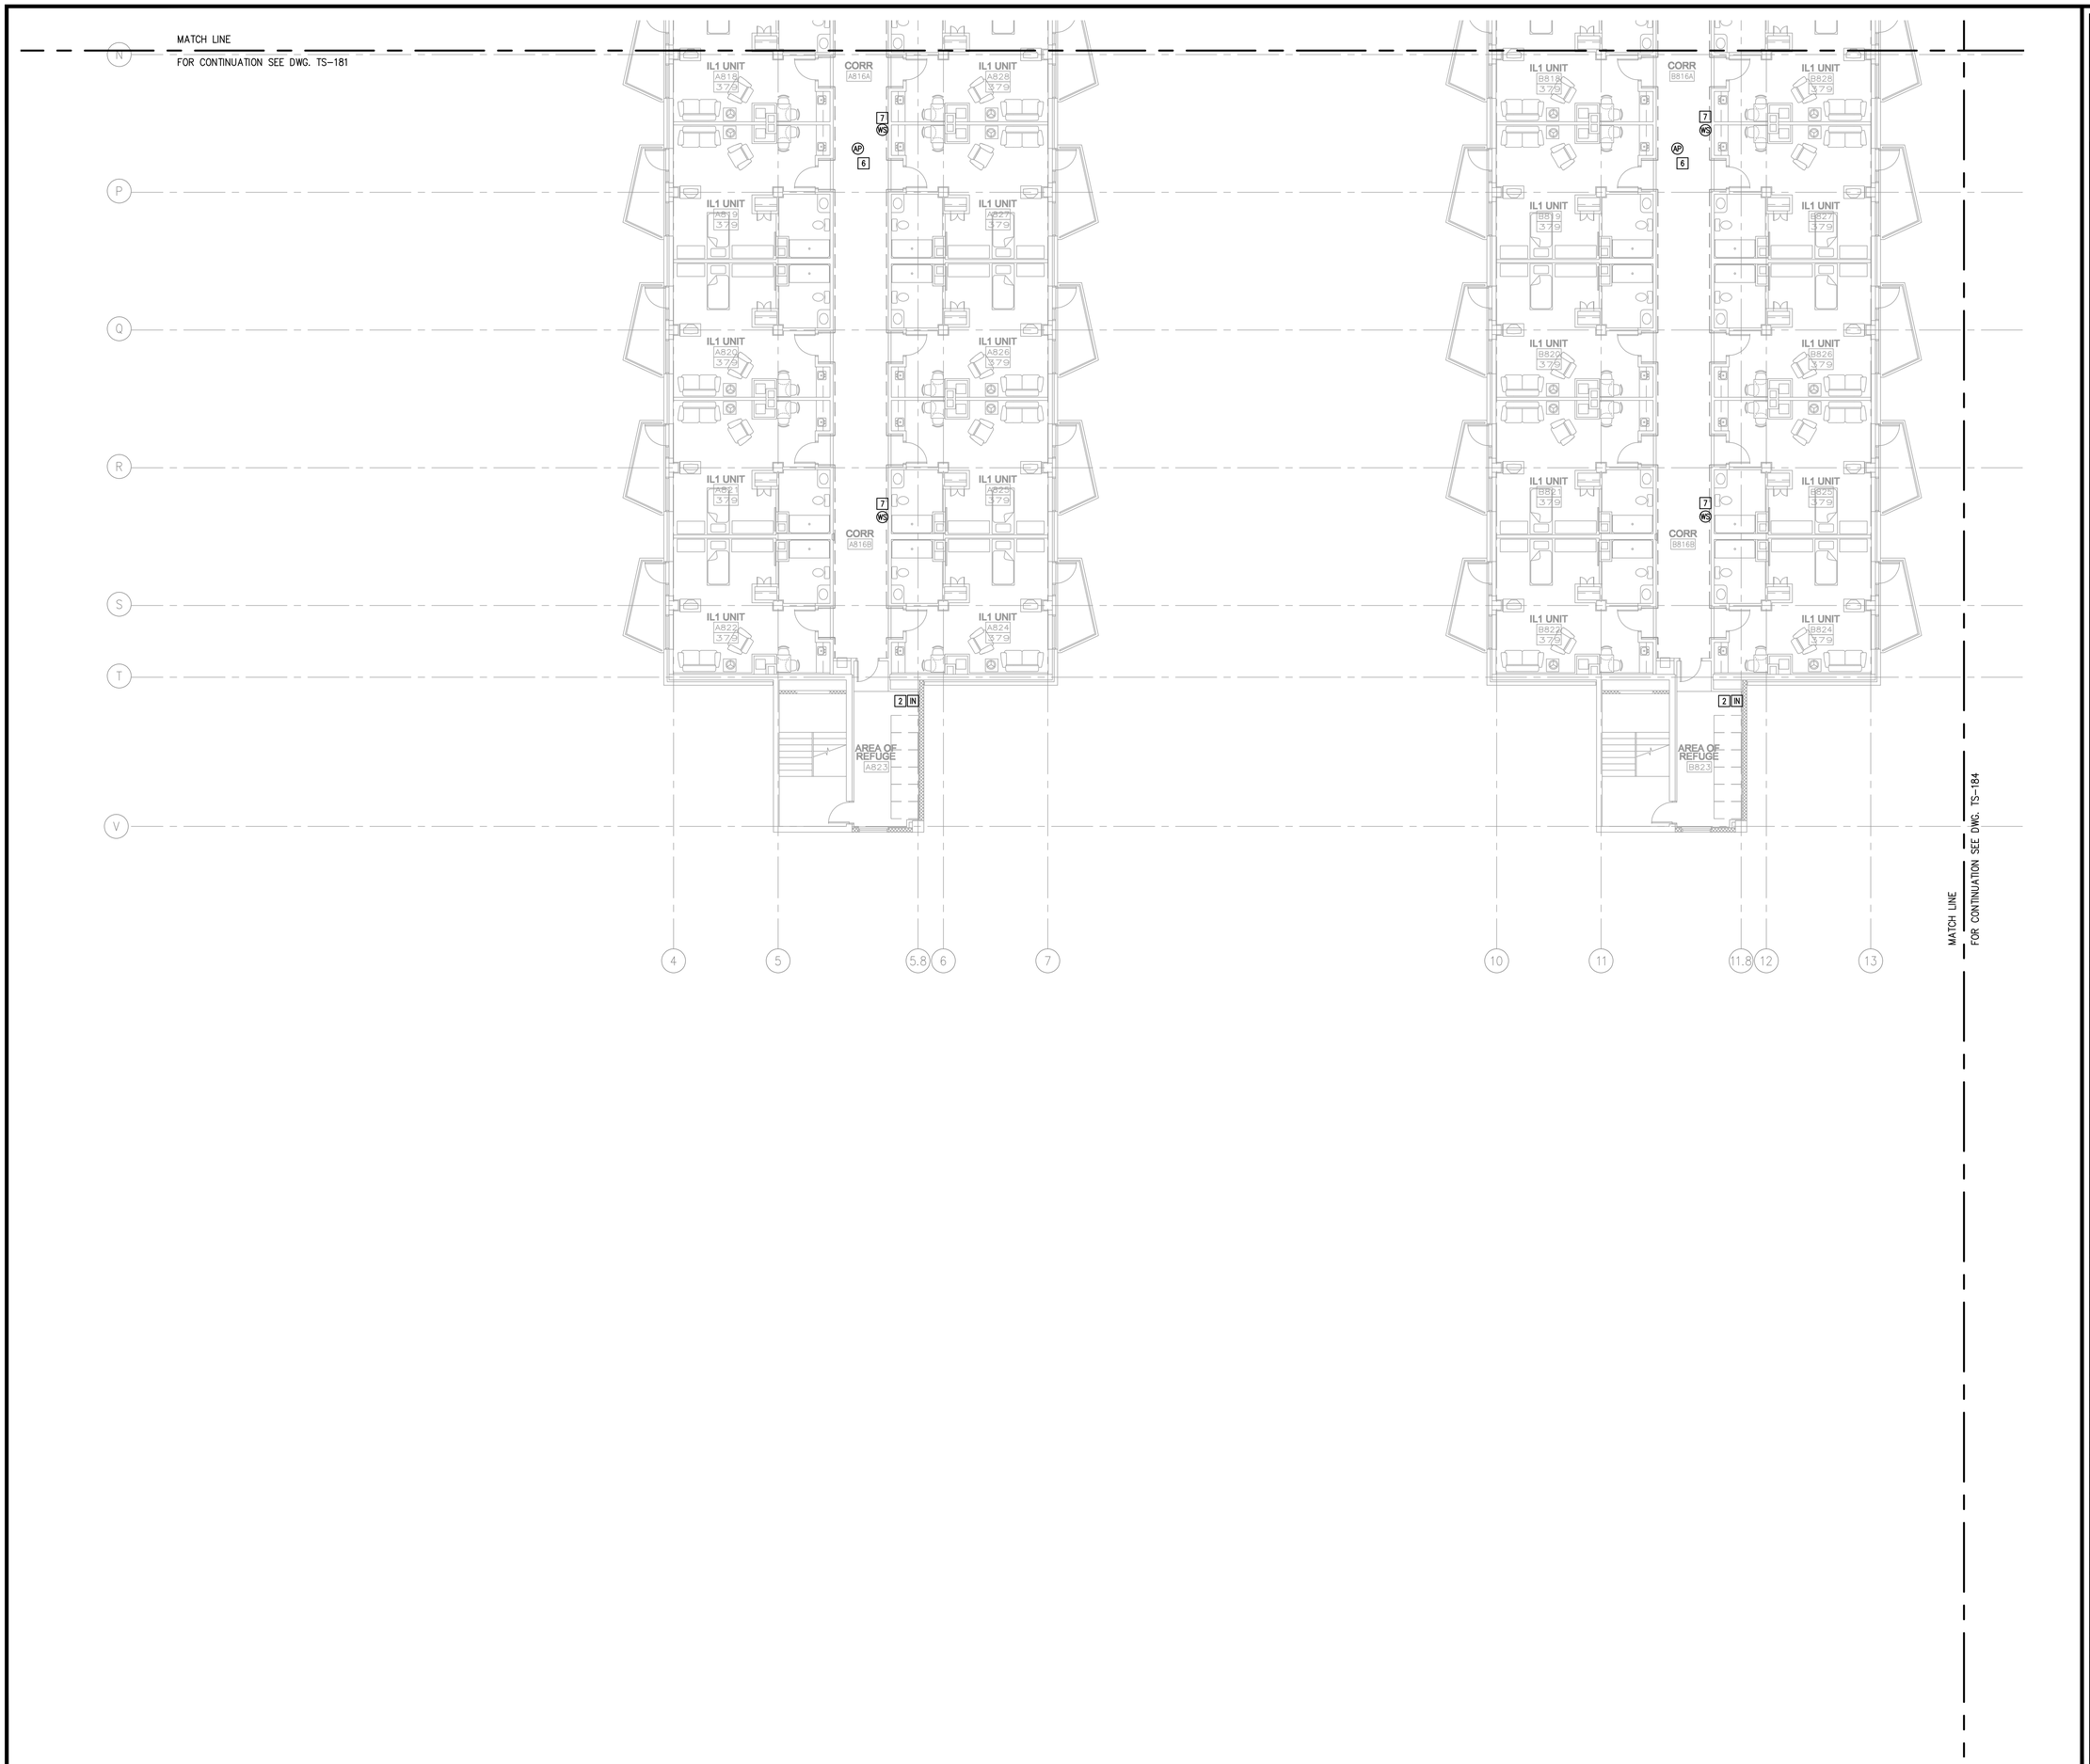

1 TS182 TS182 **PARTIAL EIGHTH FLOOR PLAN - AREA 2 TELECOMM & SECURITY**
1/8"=1'-0"

PROPERTY OF THE UNITED STATES GOVERNMENT – FOR OFFICIAL USE ONLY. Do not remove this notice. Properly destroy documents when no longer needed.

GSA
GENERAL SERVICES ADMINISTRATION
77 FORSYTH STREET
SUITE 600
ATLANTA, GA 30303
TEL: (404)331-3200

AFRH The Premier Retirement Community for America's Veterans

JACOBS
PROJECT MANAGEMENT CONSULTANT TO THE GENERAL SERVICES ADMINISTRATION

YATES CONSTRUCTION

SFCS Architecture Engineering Planning Interiors

URS
URS CORPORATION
2020 K ST, NW
SUITE 300
WASHINGTON D.C. 20006

GENERAL NOTES:

1. REFER TO DRAWING E-001 FOR ADDITIONAL INFORMATION APPLICABLE TO THIS DRAWING.
2. REFER TO E-401 FOR TYPICAL INFORMATION FOR RESIDENT UNITS.

CODED NOTES:

1. NOT USED
2. PROVIDE INTERCOM SYSTEM AT ALL AREA OF RESCUE. RUN 3/4"C FROM DEVICE TO ANNUNCIATOR PANEL IN SECURITY ROOM..
4. NOT USED
5. NOT USED.
6. WIRELESS ACCESS POINT. PROVIDE POWER AND COAXIAL/FIBER CABLE AS REQUIRED.
7. RESIDENT WONDERING MONITORING TRANSMITTER. RUN 3/4"C FROM DEVICE TO MONITORING PANEL IN SECURITY ROOM.

ISSUED FOR CONSTRUCTION

CERTIFICATIONS

DISTRICT OF COLUMBIA ASHOK MAHESHWARI No. 7340 REGISTERED PROFESSIONAL ENGINEER
09/08/08

KEY PLAN

AREA 2
FOURTH TO EIGHTH FLOOR

REVISION NOTES

MARK	DATE	DESCRIPTION
0	09/08/08	ISSUED FOR CONSTRUCTION

GRAPHIC SCALE

0 4 8 16
1/8" = 1'-0"

A/E CON. NO.	GS-04P-07-EX-C-0099
A/E TASK NO.	
CONS. CONTR.	
CONS. WORK	
PRIME A/E	
SUB A/E	
CONSTR. CON.	
NAME	ARMED FORCES RETIREMENT HOME
STREET	1800 BEACH DRIVE
CITY/ST./ZIP	GULFPORT, MS 39507
BUILDING NO.	
OTHER BUILDING NOs.	
FACILITY CODE	
PROJECT TITLE	ARMED FORCES RETIREMENT HOME GULFPORT, MISSISSIPPI
PROJECT DESCRIPTION	NEW CONSTRUCTION
PROJECT NO.	31942982
GSA PM	STEVEN SMITH
SUBMISSION	ISSUED FOR CONSTRUCTION
SUB. DATE	09/08/2008
DRAWING TITLE	PARTIAL EIGHTH FLR PLAN-AREA 2 TEL/SEC
FILE NAME	TS-182-N0095730.DWG
FLOOR NO.	EIGHTH FLOOR
DRAWN BY	KN DATE DRAFTED:
CHECKED BY	AM SHEET SIZE: 34 X 44
DRAWING NO.	TS 1 82 (DISCIPLINE SHEET TYPE SEQUENCE) SHEET OF –

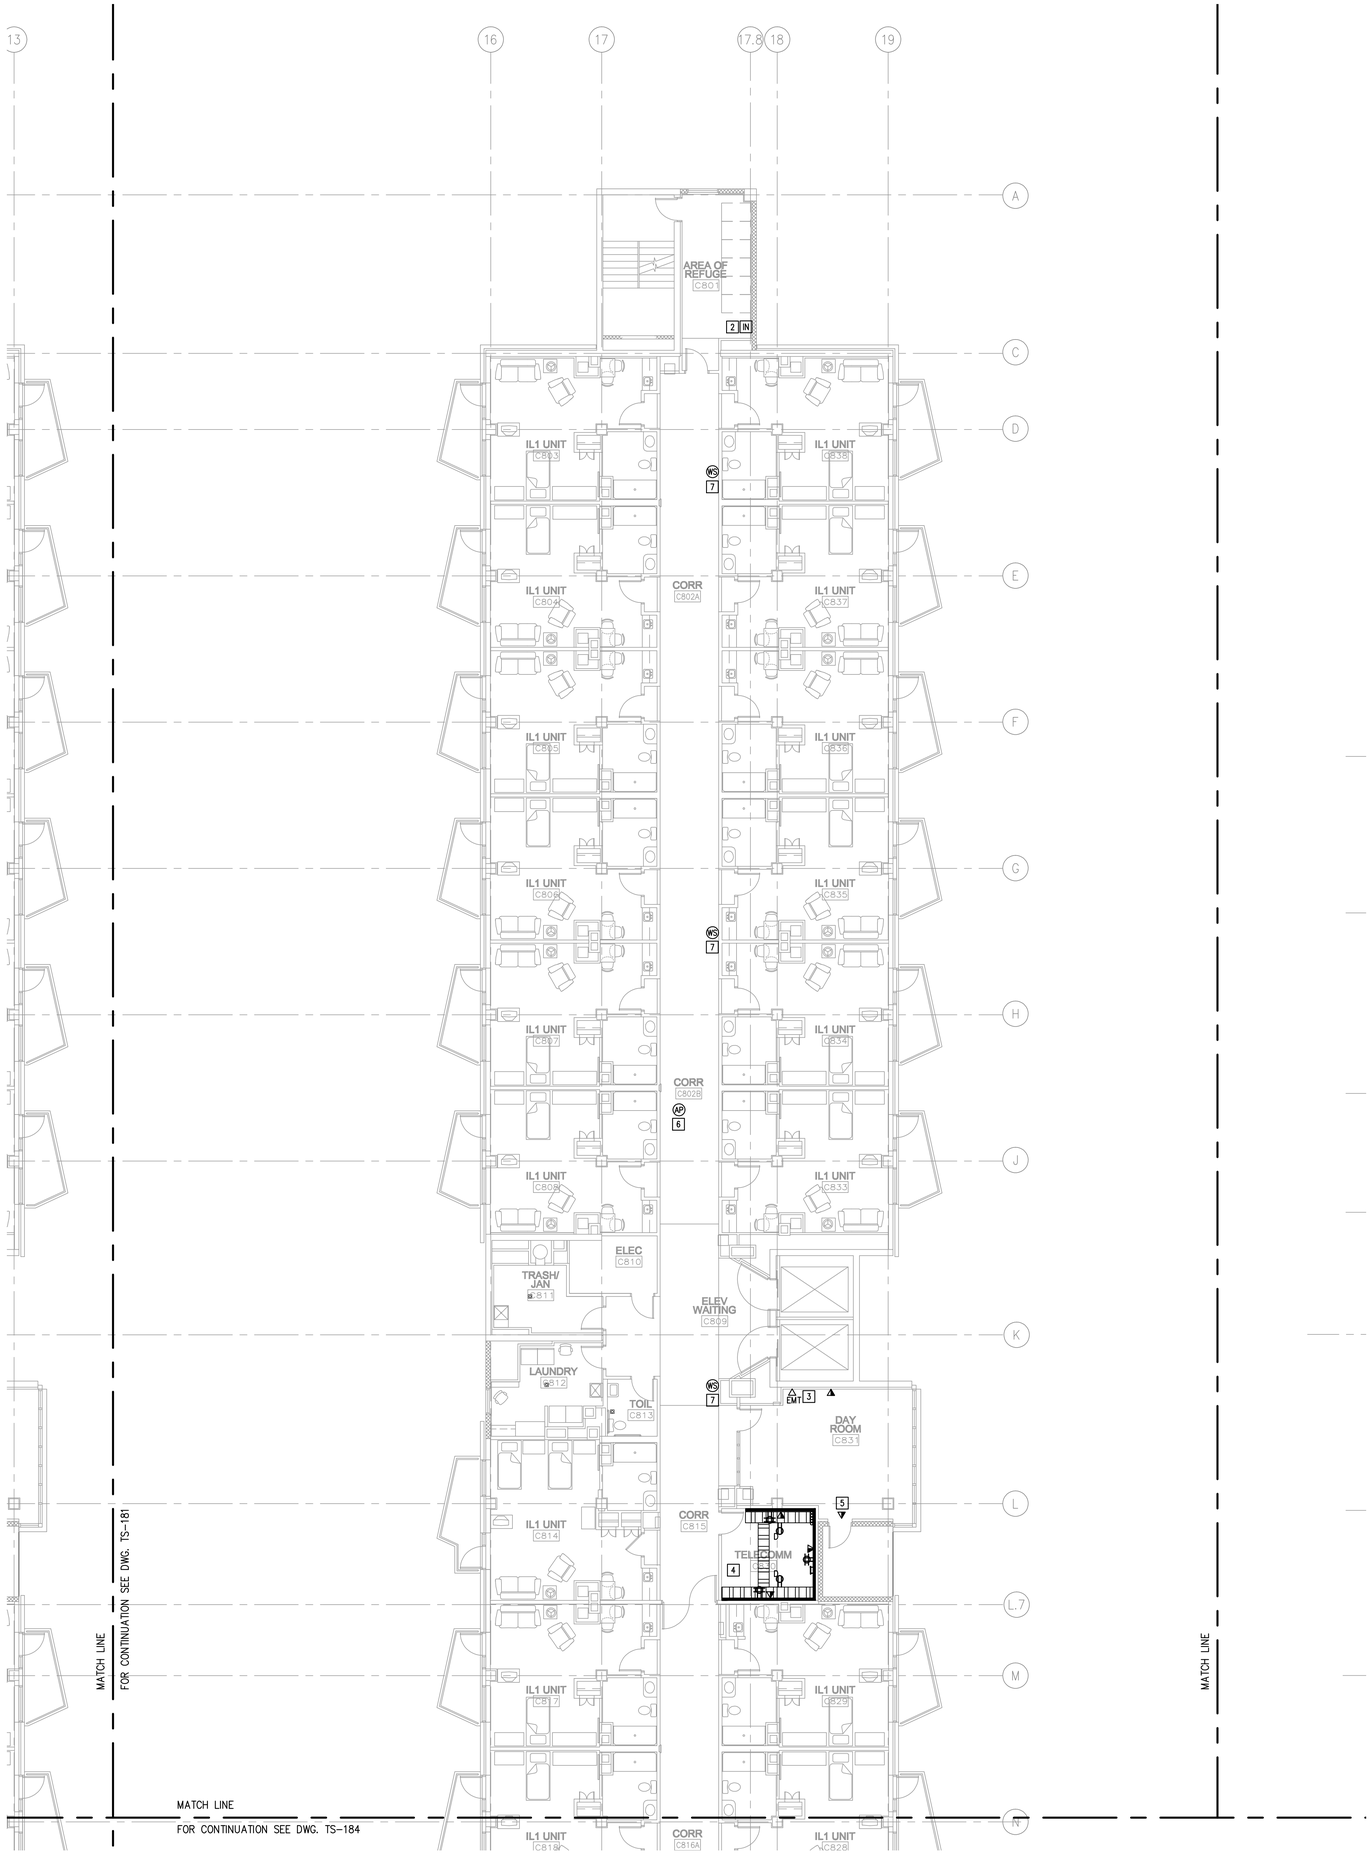

1 TS183 TS183 **PARTIAL EIGHTH FLOOR PLAN - AREA 3 TELECOMM & SECURITY**
1/8"=1'-0"

GENERAL SERVICES ADMINISTRATION
77 FORSYTH STREET
SUITE 600
ATLANTA, GA 30303
TEL: (404)331-3200

AFRH The Premier Retirement Community for America's Veterans

JACOBS
PROJECT MANAGEMENT CONSULTANT TO THE GENERAL SERVICES ADMINISTRATION

YATES CONSTRUCTION

SFCS Architecture Engineering Planning Interiors

URS CORPORATION
2020 K ST, NW
SUITE 300
WASHINGTON D.C. 20006

GENERAL NOTES:

1. REFER TO DRAWING E-001 FOR ADDITIONAL INFORMATION APPLICABLE TO THIS DRAWING.
2. REFER TO E-401 FOR TYPICAL INFORMATION FOR RESIDENT UNITS.

CODED NOTES:

1. NOT USED
2. PROVIDE INTERCOM SYSTEM AT ALL AREA OF RESCUE. RUN 3/4"C FROM DEVICE TO ANNUNCIATOR PANEL IN SECURITY ROOM..
4. TELECOMM ROOM. REFER TO TS-402 FOR ENLARGED TELECOMM ROOM PLAN.
5. FOUR PORT TELE/DATA OUTLET. RUN 4-4 PAIR CAT 6e, #24AWG CABLE IN 3/4"C TO PATCH PANEL IN TELECOMM ROOM.
6. WIRELESS ACCESS POINT. PROVIDE POWER AND COAXIAL/FIBER CABLE AS REQUIRED.
7. RESIDENT WONDERING MONITORING TRANSMITTER. RUN 3/4"C FROM DEVICE TO MONITORING PANEL IN SECURITY ROOM.

ISSUED FOR CONSTRUCTION

CERTIFICATIONS

DISTRICT OF COLUMBIA ASOKA RAHESHWARI No. 7340 REGISTERED PROFESSIONAL ENGINEER

09/08/08

KEY PLAN

N

AREA 3
EIGHTH FLOOR

REVISION NOTES

MARK	DATE	DESCRIPTION
0	09/08/08	ISSUED FOR CONSTRUCTION

GRAPHIC SCALE

0 4 8 16
1/8" = 1'-0"

A/E CON. NO.	GS-04P-07-EX-C-0099
A/E TASK NO.	
CONS. CONTR.	
CONS. WORK	
PRIME A/E	
SUB A/E	
CONSTR. CON.	
NAME	ARMED FORCES RETIREMENT HOME
STREET	1800 BEACH DRIVE
CITY/ST./ZIP	GULFPORT, MS 39507
BUILDING NO.	
OTHER BUILDING NOs.	
FACILITY CODE	
PROJECT TITLE	ARMED FORCES RETIREMENT HOME GULFPORT, MISSISSIPPI
PROJECT DESCRIPTION	NEW CONSTRUCTION
PROJECT NO.	31942982
GSA PM	STEVEN SMITH
SUBMISSION	ISSUED FOR CONSTRUCTION
SUB. DATE	09/08/2008
DRAWING TITLE	PARTIAL EIGHTH FLR PLAN-AREA 3 TEL/SEC
FILE NAME	TS-183-N0095730.DWG
FLOOR NO.	EIGHTH FLOOR
DRAWN BY	KN DATE DRAFTED:
CHECKED BY	AM SHEET SIZE: 34 X 44
DRAWING NO.	TS 1 83 (DISCIPLINE SHEET TYPE SEQUENCE) SHEET OF –

PROPERTY OF THE UNITED STATES GOVERNMENT – FOR OFFICIAL USE ONLY. Do not remove this notice. Properly destroy documents when no longer needed.

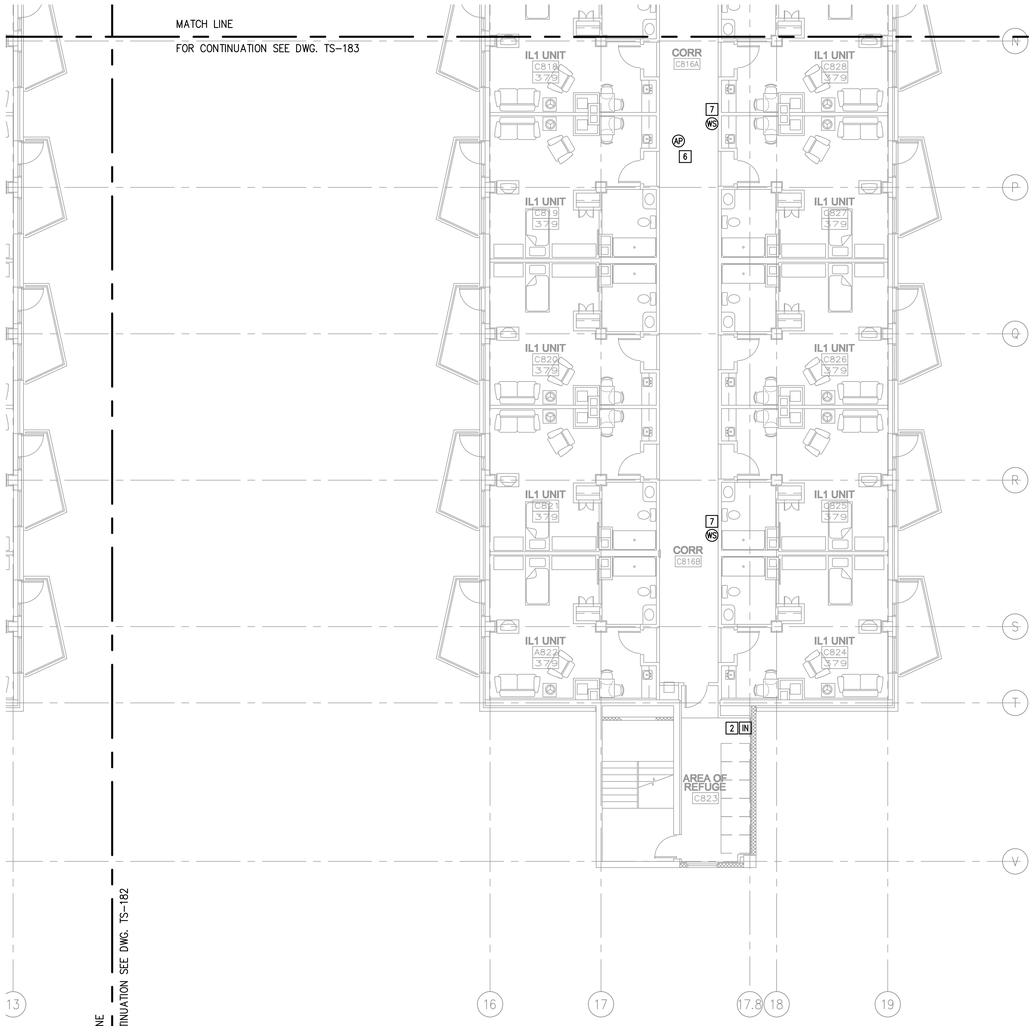

1 TS184 TS184 **PARTIAL EIGHTH FLOOR PLAN - AREA 4 - TELECOMM & SECURITY**
1/8"=1'-0"

GENERAL SERVICES ADMINISTRATION
77 FORSYTH STREET
SUITE 600
ATLANTA, GA 30303
TEL: (404)331-3200

AFRH The Premier Retirement Community for America's Veterans

JACOBS
PROJECT MANAGEMENT CONSULTANT TO THE GENERAL SERVICES ADMINISTRATION

YATES CONSTRUCTION

SFCS Architecture Engineering Planning Interiors

URS CORPORATION
2020 K ST, NW
SUITE 300
WASHINGTON D.C. 20006

GENERAL NOTES:

1. REFER TO DRAWING E-001 FOR ADDITIONAL INFORMATION APPLICABLE TO THIS DRAWING.
2. REFER TO E-401 FOR TYPICAL INFORMATION FOR RESIDENT UNITS.

CODED NOTES:

1. NOT USED
2. PROVIDE INTERCOM SYSTEM AT ALL AREA OF RESCUE. RUN 3/4"C FROM DEVICE TO ANNUNCIATOR PANEL IN SECURITY ROOM..
4. NOT USED
5. NOT USED.
6. WIRELESS ACCESS POINT. PROVIDE POWER AND COAXIAL/FIBER CABLE AS REQUIRED.
7. RESIDENT WONDERING MONITORING TRANSMITTER. RUN 3/4"C FROM DEVICE TO MONITORING PANEL IN SECURITY ROOM.

ISSUED FOR CONSTRUCTION

CERTIFICATIONS

DISTRICT OF COLUMBIA ASHOK MAHESHWARI No. 7340 REGISTERED PROFESSIONAL ENGINEER
09/08/08

KEY PLAN

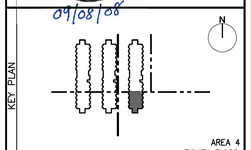

AREA 4
EIGHTH FLOOR

REVISION NOTES

MARK	DATE	DESCRIPTION
0	09/08/08	ISSUED FOR CONSTRUCTION

GRAPHIC SCALE

0 4 8 16
1/8" = 1'-0"

A/E CON. NO.	GS-04P-07-EX-C-0099
A/E TASK NO.	
CONS. CONTR.	
CONS. WORK	
PRIME A/E	
SUB A/E	
CONSTR. CON.	

NAME	ARMED FORCES RETIREMENT HOME
STREET	1800 BEACH DRIVE
CITY/ST./ZIP	GULFPORT, MS 39507
BUILDING NO.	
OTHER	
BUILDING NOs.	
FACILITY CODE	

PROJECT TITLE	ARMED FORCES RETIREMENT HOME GULFPORT, MISSISSIPPI
PROJECT DESCRIPTION	NEW CONSTRUCTION
PROJECT NO.	31942982
GSA PM	STEVEN SMITH
SUBMISSION	ISSUED FOR CONSTRUCTION
SUB. DATE	09/08/2008

DRAWING TITLE	PART EIGHTH FLR PLAN- AREA 4 TEL/SEC
FILE NAME	TS-184-N0095730.DWG
FLOOR NO.	EIGHTH FLOOR
DRAWN BY	KN DATE DRAFTED:
CHECKED BY	AM SHEET SIZE: 34 X 44
DRAWING NO.	TS 1 84 (DISCIPLINE SHEET TYPE SEQUENCE) SHEET OF –

PROPERTY OF THE UNITED STATES GOVERNMENT – FOR OFFICIAL USE ONLY. Do not remove this notice. Properly destroy documents when no longer needed.

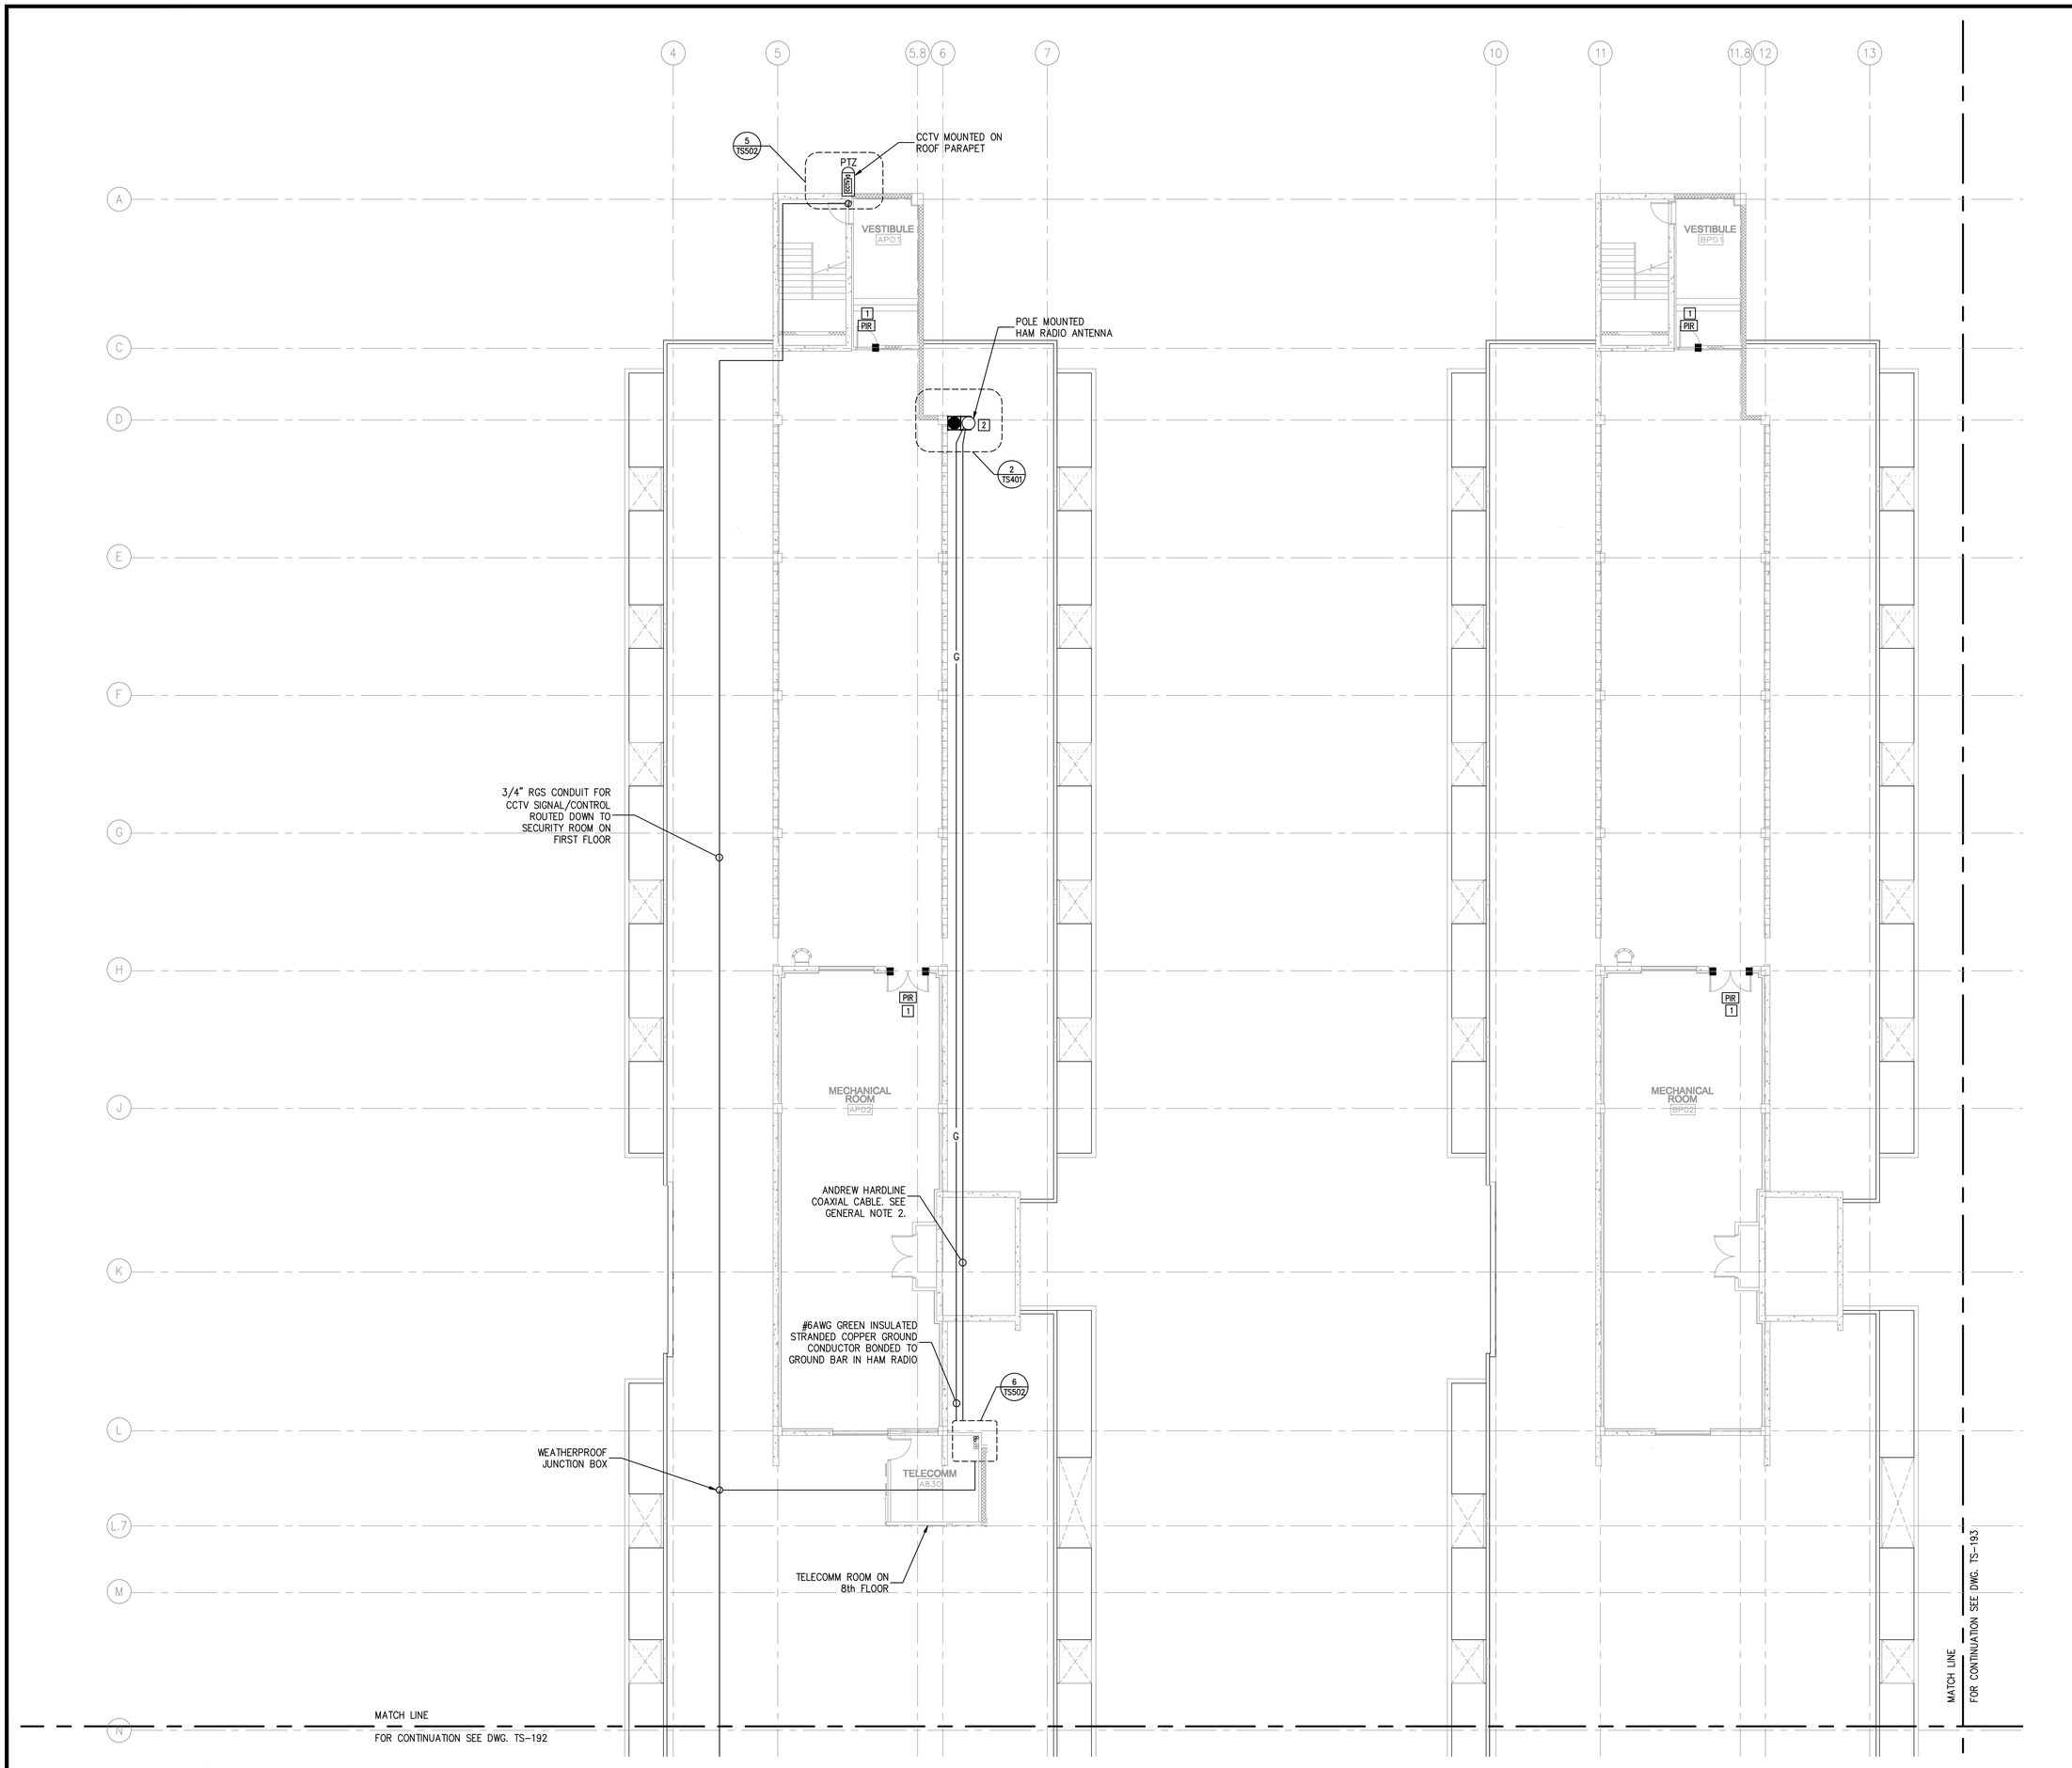

1 TS191 TS191 **PARTIAL ROOF PLAN - AREA 1 - TELECOMM & SECURITY**
1/8"=1'-0"

GENERAL SERVICES ADMINISTRATION
77 FORSYTH STREET
SUITE 600
ATLANTA, GA 30303
TEL: (404)331-3200

AFRH The Premier Retirement Community for America's Veterans

JACOBS
PROJECT MANAGEMENT CONSULTANT TO THE GENERAL SERVICES ADMINISTRATION

YATES CONSTRUCTION

SFCS Architecture Engineering Planning Interiors

URS CORPORATION
2020 K ST, NW
SUITE 300
WASHINGTON D.C. 20006

GENERAL NOTES:

1. REFER TO DRAWING E-001 FOR ADDITIONAL INFORMATION APPLICABLE TO THIS DRAWING.
2. REFER TO TS-406 FOR ADDITIONAL RF NOTES.

CODED NOTES:

1 PROVIDE PASSIVE INFRARED MOTION SENSOR WITH DOOR CONTACT FOR INTRUSION DETECTION SYSTEM. RUN 3/4"C FROM DEVICES TO ALARM MONITORING PANEL IN SECURITY ROOM.

2 RUN 6-1 7/8"ANDREW HARDLINE COAXIAL CABLES FROM HAM RADIO ROOM TO ANTENNA PER AFRH REQUIREMENT. INSTALL ANTENNA WITH DEMOUNTABLE MECHANISM SUCH THAT IN THE EVENT OF BAD WEATHER CONDITION, AFRH PERSONNEL CAN DEMOUNT AND LATER REMOUNT PER AFH REQUIREMENT.

ISSUED FOR CONSTRUCTION

CERTIFICATIONS

DISTRICT OF COLUMBIA ASHOK MAHESHWARI No. 7340 REGISTERED PROFESSIONAL ENGINEER
09/08/08

KEY PLAN

N

AREA 1
ROOF PLAN

REVISION NOTES

MARK	DATE	DESCRIPTION
0	09/08/08	ISSUED FOR CONSTRUCTION

GRAPHIC SCALE

0 4 8 16
1/8" = 1'-0"

CONTRACTORS

A/E CON. NO.	GS-04P-07-EX-C-0099
A/E TASK NO.	
CONS. CONTR.	
CONS. WORK	
PRIME A/E	
SUB A/E	
CONSTR. CON.	

BUILDING

NAME	ARMED FORCES RETIREMENT HOME
STREET	1800 BEACH DRIVE
CITY/ST./ZIP	GULFPORT, MS 39507
BUILDING NO.	
OTHER BUILDING NOs.	
FACILITY CODE	

PROJECT

PROJECT TITLE	ARMED FORCES RETIREMENT HOME GULFPORT, MISSISSIPPI
PROJECT DESCRIPTION	NEW CONSTRUCTION
PROJECT NO.	31942982
GSA PM	STEVEN SMITH
SUBMISSION	ISSUED FOR CONSTRUCTION
SUB. DATE	09/08/2008

DRAWING

DRAWING TITLE	PARTIAL ROOF PLAN - AREA 1 TEL/SEC
FILE NAME	TS-191-N0095730.DWG
FLOOR NO.	ROOF PLAN
DRAWN BY	KN DATE DRAFTED:
CHECKED BY	AM SHEET SIZE: 34 X 44
DRAWING NO.	TS 1 91
	DISCIPLINE SHEET TYPE SEQUENCE
	SHEET OF -

PROPERTY OF THE UNITED STATES GOVERNMENT - FOR OFFICIAL USE ONLY. Do not remove this notice. Properly destroy documents when no longer needed.

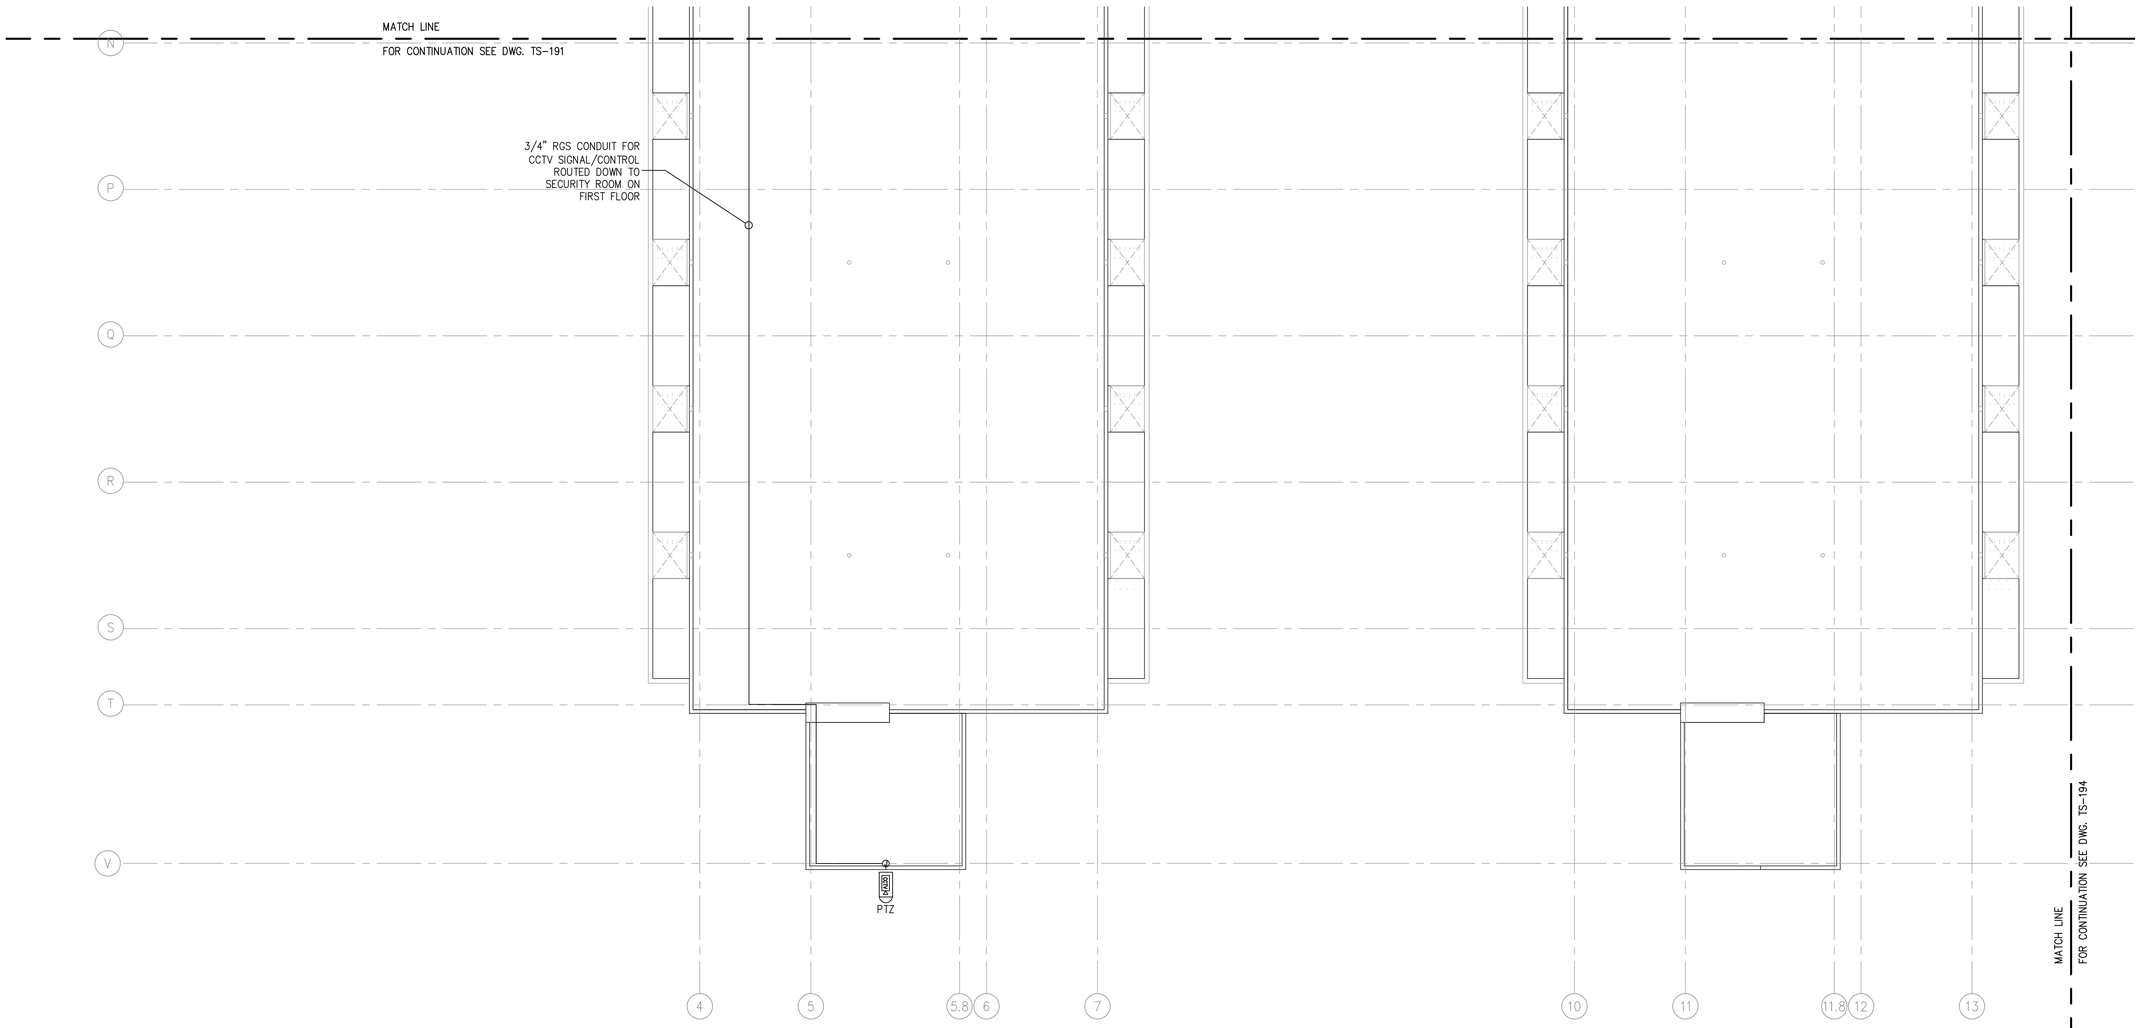

1 TS192 | TS192

PARTIAL ROOF PLAN - AREA 2 TELECOMM & SECURITY

1/8"=1'-0"

PROPERTY OF THE UNITED STATES GOVERNMENT – FOR OFFICIAL USE ONLY. Do not remove this notice. Properly destroy documents when no longer needed.

GSA
GENERAL SERVICES ADMINISTRATION
77 FORSYTH STREET
SUITE 600
ATLANTA, GA 30303
TEL: (404)331-3200

AFRH The Premier Retirement Community for America's Veterans

JACOBS
PROJECT MANAGEMENT CONSULTANT TO THE GENERAL SERVICES ADMINISTRATION

YATES CONSTRUCTION

SFCS Architecture Engineering Planning Interiors

URS
URS CORPORATION
2020 K ST, NW
SUITE 300
WASHINGTON D.C. 20006

GENERAL NOTES:

1. REFER TO DRAWING E-001 FOR ADDITIONAL INFORMATION APPLICABLE TO THIS DRAWING.
2. REFER TO TS-502 FOR CCTV INSTALLATION DETAILS..

ISSUED FOR CONSTRUCTION

CERTIFICATIONS

DISTRICT OF COLUMBIA ASHOK KANESHWARI No. 7340 REGISTERED PROFESSIONAL ENGINEER

09/08/08

KEY PLAN

AREA 2
ROOF PLAN

REVISION NOTES

MARK	DATE	DESCRIPTION
0	09/08/08	ISSUED FOR CONSTRUCTION

GRAPHIC SCALE

0 4 8 16

1/8" = 1'-0"

CONTRACTORS	
A/E CON. NO.	GS-04P-07-EX-C-0099
A/E TASK NO.	
CONS. CONTR.	
CONS. WORK	
PRIME A/E	
SUB A/E	
CONSTR. CON.	

BUILDING	
NAME	ARMED FORCES RETIREMENT HOME
STREET	1800 BEACH DRIVE
CITY/ST./ZIP	GULFPORT, MS 39507
BUILDING NO.	
OTHER BUILDING NOs.	
FACILITY CODE	

PROJECT	
PROJECT TITLE	ARMED FORCES RETIREMENT HOME GULFPORT, MISSISSIPPI
PROJECT DESCRIPTION	NEW CONSTRUCTION
PROJECT NO.	31942982
GSA PM	STEVEN SMITH
SUBMISSION	ISSUED FOR CONSTRUCTION
SUB. DATE	09/08/2008

DRAWING	
DRAWING TITLE	PARTIAL ROOF PLAN – AREA 2 TEL/SEC
FILE NAME	TS-192-N0095730.DWG
FLOOR NO.	ROOF PLAN
DRAWN BY	KN DATE DRAFTED:
CHECKED BY	AM SHEET SIZE: 34 X 44
DRAWING NO.	TS 1 92 (DISCIPLINE SHEET TYPE SEQUENCE)
	SHEET OF –

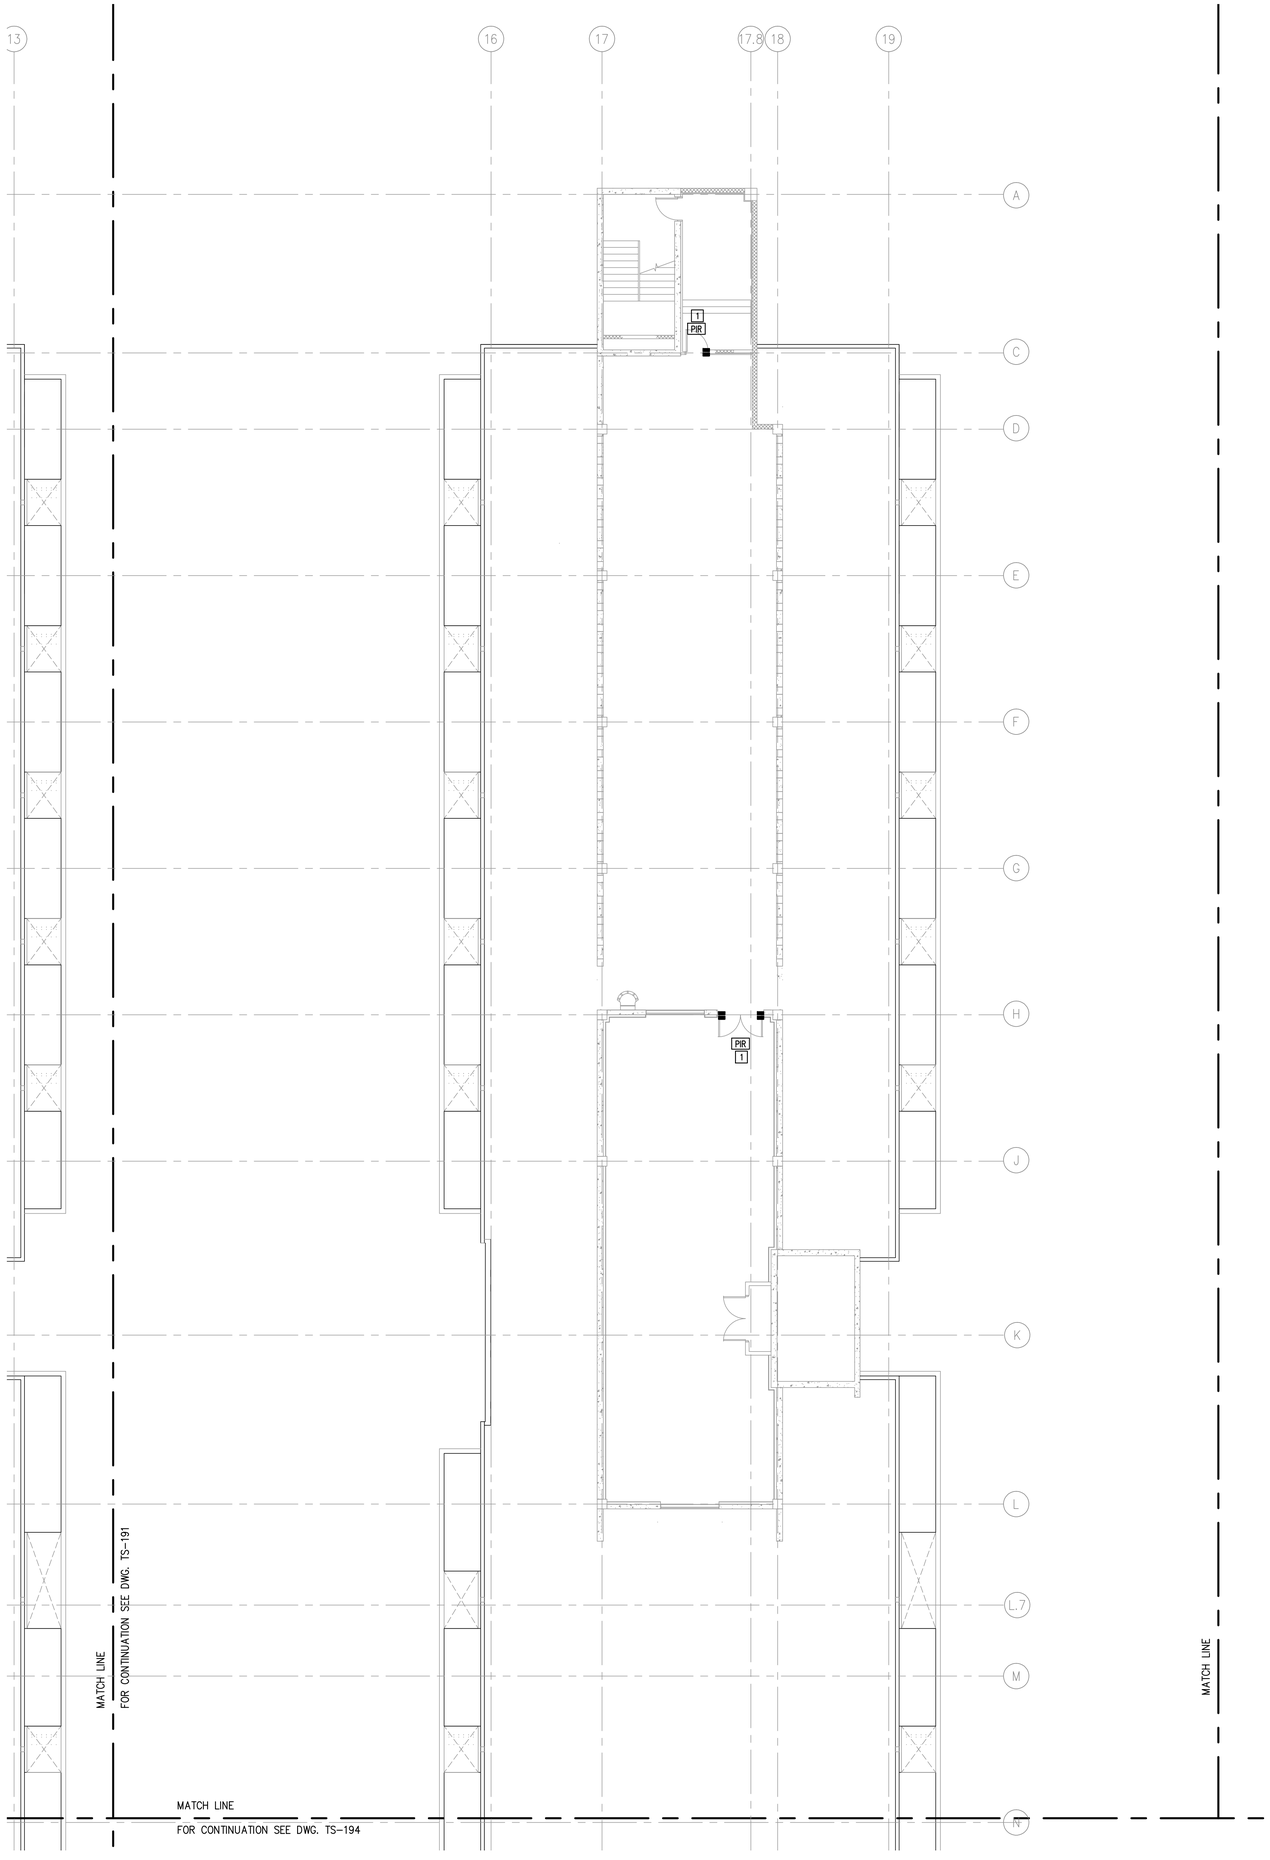

1 TS193 TS193 **PARTIAL ROOF PLAN - AREA 3 TELECOMM & SECURITY**
1/8"=1'-0"

PROPERTY OF THE UNITED STATES GOVERNMENT – FOR OFFICIAL USE ONLY. Do not remove this notice. Properly destroy documents when no longer needed.

GSA
GENERAL SERVICES ADMINISTRATION
77 FORSYTH STREET
SUITE 600
ATLANTA, GA 30303
TEL: (404)331-3200

AFRH The Premier Retirement Community for America's Veterans

JACOBS
PROJECT MANAGEMENT CONSULTANT TO THE GENERAL SERVICES ADMINISTRATION

YATES CONSTRUCTION

SFCS Architecture Engineering Planning Interiors

URS
URS CORPORATION
2020 K ST, NW
SUITE 300
WASHINGTON D.C. 20006

GENERAL NOTES:

1. REFER TO DRAWING E-001 FOR ADDITIONAL INFORMATION APPLICABLE TO THIS DRAWING.

CODED NOTES:

1 PROVIDE PASSIVE INFRARED MOTION SENSOR WITH DOOR CONTACT FOR INTRUSION DETECTION SYSTEM. RUN 3/4"C FROM DEVICES TO ALARM MONITORING PANEL IN SECURITY ROOM.

ISSUED FOR CONSTRUCTION

CERTIFICATIONS

DISTRICT OF COLUMBIA ASHOK MAHESHWARI No. 7340 REGISTERED PROFESSIONAL ENGINEER

09/08/08

KEY PLAN

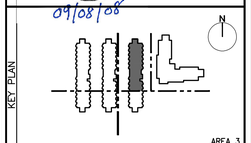

AREA 3
ROOF PLAN

REVISION NOTES

MARK	DATE	DESCRIPTION
1	09/08/08	ISSUED FOR CONSTRUCTION

GRAPHIC SCALE

0 4 8 16
1/8" = 1'-0"

A/E CON. NO.	GS-04P-07-EX-C-0099
A/E TASK NO.	
CONS. CONTR.	
CONS. WORK	
PRIME A/E	
SUB A/E	
CONSTR. CON.	
NAME	ARMED FORCES RETIREMENT HOME
STREET	1800 BEACH DRIVE
CITY/ST./ZIP	GULFPORT, MS 39507
BUILDING NO.	
OTHER BUILDING NOs.	
FACILITY CODE	
PROJECT TITLE	ARMED FORCES RETIREMENT HOME GULFPORT, MISSISSIPPI
PROJECT DESCRIPTION	NEW CONSTRUCTION
PROJECT NO.	31942982
GSA PM	STEVEN SMITH
SUBMISSION	ISSUED FOR CONSTRUCTION
SUB. DATE	09/08/2008
DRAWING TITLE	PARTIAL ROOF PLAN – AREA 3 TEL/SEC
FILE NAME	TS-193.DWG
FLOOR NO.	ROOF PLAN
DRAWN BY	KN DATE DRAFTED:
CHECKED BY	AM SHEET SIZE: 34 X 44
DRAWING NO.	TS 1 93 (DISCIPLINE SHEET TYPE SEQUENCE)
	SHEET OF –

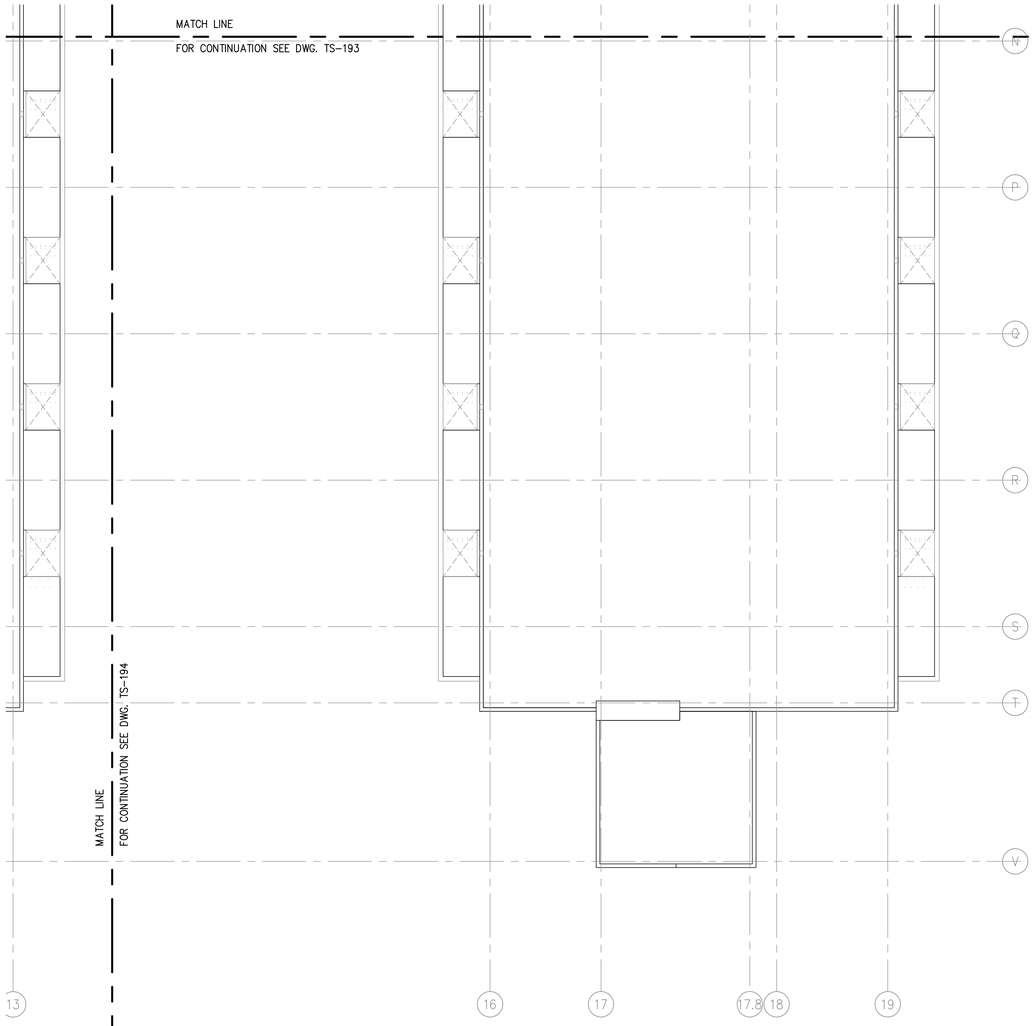

1 TS194 | TS194 **PARTIAL ROOF PLAN - AREA 4 TELECOMM & SECURITY**
1/8"=1'-0"

PROPERTY OF THE UNITED STATES GOVERNMENT – FOR OFFICIAL USE ONLY. Do not remove this notice. Properly destroy documents when no longer needed.

GSA
GENERAL SERVICES ADMINISTRATION
77 FORSYTH STREET
SUITE 600
ATLANTA, GA 30303
TEL: (404)331-3200

AFRH The Premier Retirement Community for America's Veterans

JACOBS
PROJECT MANAGEMENT CONSULTANT TO THE GENERAL SERVICES ADMINISTRATION

YATES CONSTRUCTION

SFCS Architecture Engineering Planning Interiors

URS
URS CORPORATION
2020 K ST, NW
SUITE 300
WASHINGTON D.C. 20006

ISSUED FOR CONSTRUCTION

CERTIFICATIONS

DISTRICT OF COLUMBIA
ASHOK MAHESHWARI
No. 7340
REGISTERED PROFESSIONAL ENGINEER
09/08/08

KEY PLAN

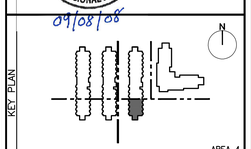

AREA 4
ROOF PLAN

REVISION NOTES

MARK	DATE	DESCRIPTION
00	09/08/08	ISSUED FOR CONSTRUCTION

GRAPHIC SCALE

0 4 8 16
1/8" = 1'-0"

CONTRACTORS

A/E CON. NO.	GS-04P-07-EX-C-0099
A/E TASK NO.	
CONS. CONTR.	
CONS. WORK	
PRIME A/E	
SUB A/E	
CONSTR. CON.	

BUILDING

NAME	ARMED FORCES RETIREMENT HOME
STREET	1800 BEACH DRIVE
CITY/ST./ZIP	GULFPORT, MS 39507
BUILDING NO.	
OTHER BUILDING NOs.	
FACILITY CODE	

PROJECT

PROJECT TITLE	ARMED FORCES RETIREMENT HOME GULFPORT, MISSISSIPPI
PROJECT DESCRIPTION	NEW CONSTRUCTION
PROJECT NO.	31942982
GSA PM	STEVEN SMITH
SUBMISSION	ISSUED FOR CONSTRUCTION
SUB. DATE	09/08/2008

DRAWING

DRAWING TITLE	PARTIAL ROOF PLAN – AREA 4 TEL/SEC
FILE NAME	TS-194-N0095730.DWG
FLOOR NO.	ROOF FLOOR
DRAWN BY	KN DATE DRAFTED:
CHECKED BY	AM SHEET SIZE: 34 X 44
DRAWING NO.	TS 1 94 (DISCIPLINE SHEET TYPE SEQUENCE) SHEET OF –

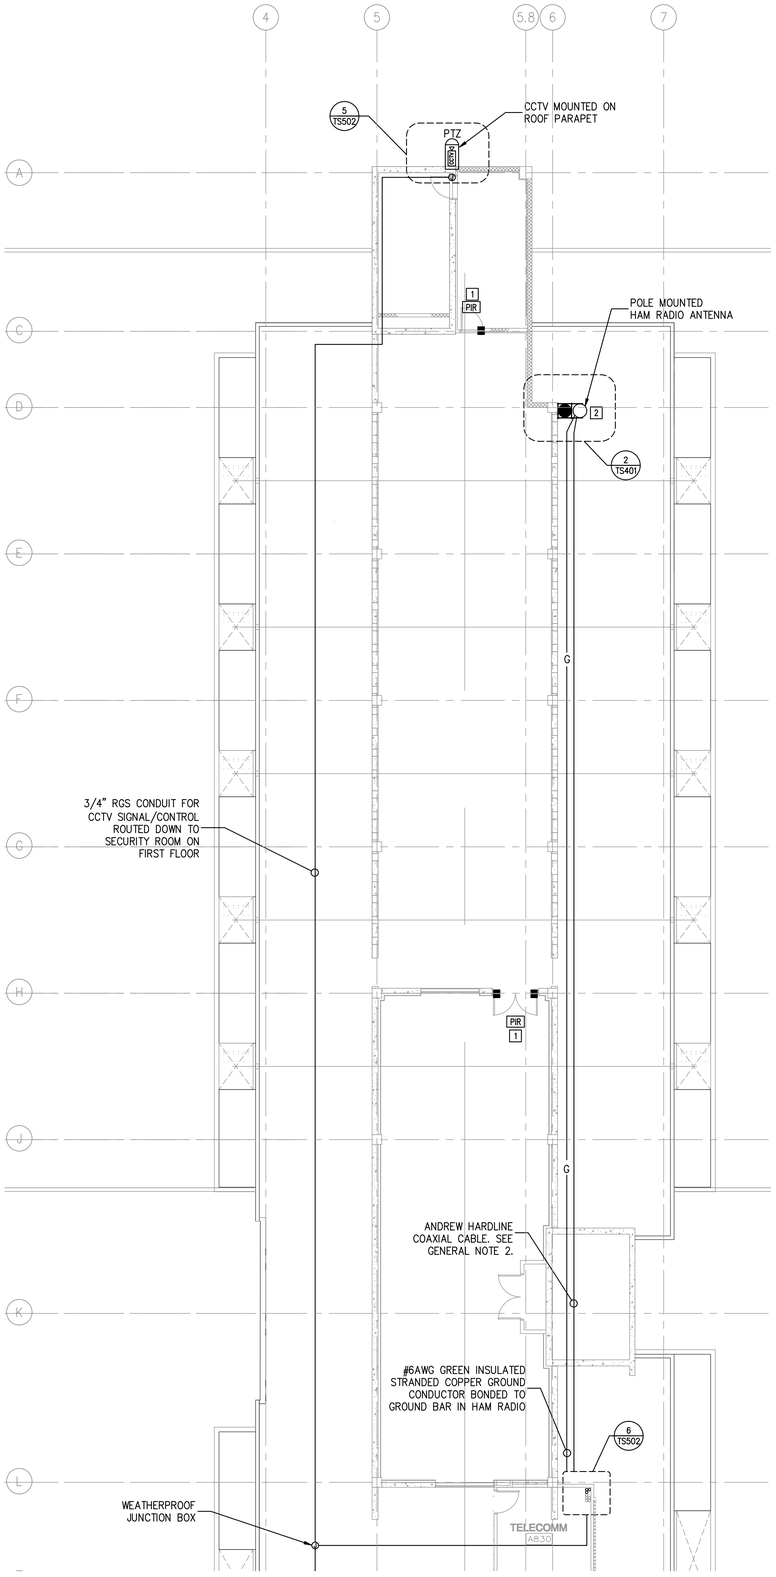

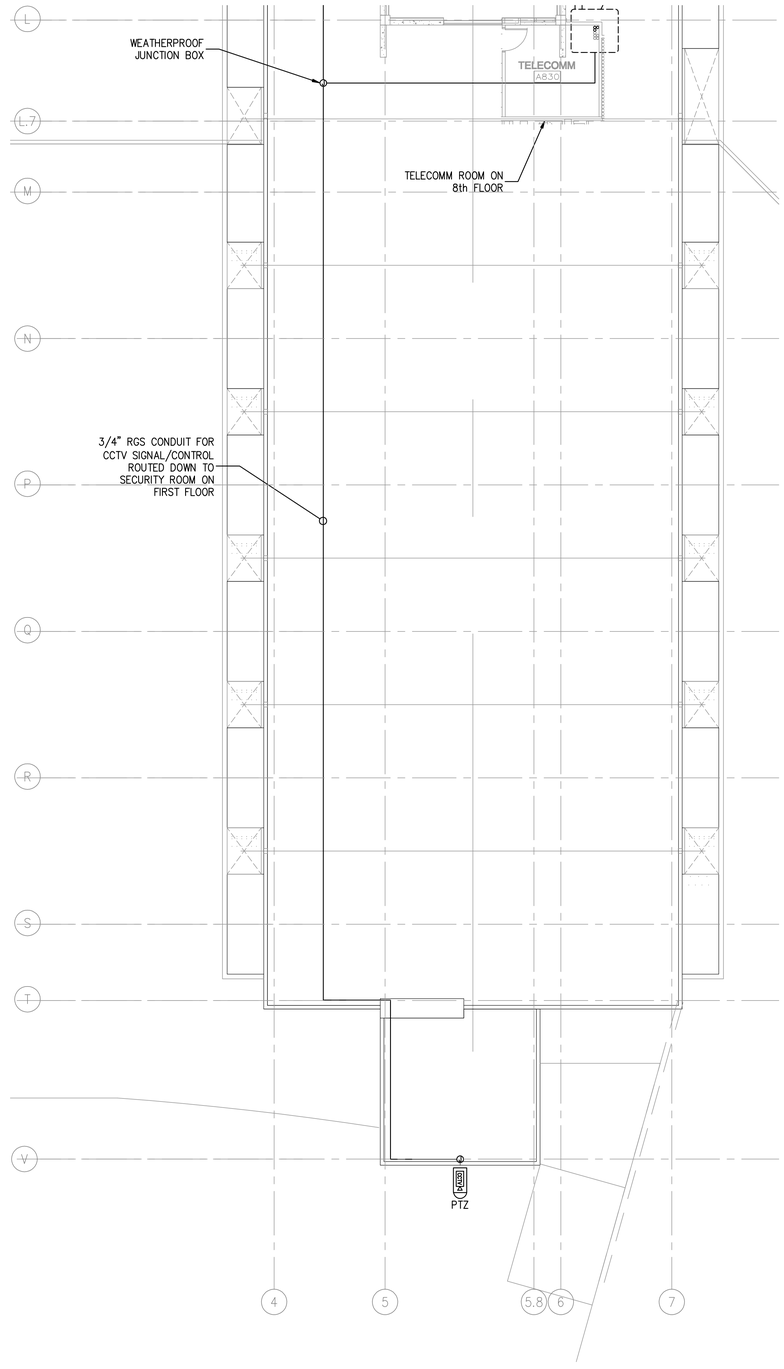

1 195|195 **OVERALL PAVILION "A" ROOF PLAN - CCTV AND ANTENNA**

1/8" = 1'-0"

PROPERTY OF THE UNITED STATES GOVERNMENT – FOR OFFICIAL USE ONLY. Do not remove this notice. Properly destroy documents when no longer needed.

GSA
GENERAL SERVICES ADMINISTRATION
77 FORSYTH STREET
SUITE 600
ATLANTA, GA 30303
TEL: (404)331-3200

AFRH The Premier Retirement Community for America's Veterans

JACOBS
PROJECT MANAGEMENT CONSULTANT TO THE GENERAL SERVICES ADMINISTRATION

YATES CONSTRUCTION

SFCS Architecture Engineering Planning Interiors

URS
URS CORPORATION
2020 K ST, NW
SUITE 300
WASHINGTON D.C. 20006

GENERAL NOTES:

1. REFER TO DRAWING E-001 FOR ADDITIONAL INFORMATION APPLICABLE TO THIS DRAWING.
2. REFER TO TS-406 FOR ADDITIONAL RF NOTES.

CODED NOTES:

1. PROVIDE PASSIVE INFRARED MOTION SENSOR WITH DOOR CONTACT FOR INTRUSION DETECTION SYSTEM. RUN 3/4"C FROM DEVICES TO ALARM MONITORING PANEL IN SECURITY ROOM.
2. RUN 6-1 7/8"ANDREW HARDLINE COAXIAL CABLES FROM HAM RADIO ROOM TO ANTENNA PER AFRH REQUIREMENT. INSTALL ANTENNA WITH DEMOUNTABLE MECHANISM SUCH THAT IN THE EVENT OF BAD WEATHER CONDITION, AFRH PERSONNEL CAN DEMOUNT AND LATER REMOUNT PER AFH REQUIREMENT.

ISSUED FOR CONSTRUCTION

CERTIFICATIONS

DISTRICT OF COLUMBIA ASOK MAHESHWARI No. 7340 REGISTERED PROFESSIONAL ENGINEER

09/08/08

KEY PLAN

AREA 1

REVISION NOTES

MARK	DATE	DESCRIPTION
1	09/08/08	ISSUED FOR CONSTRUCTION

GRAPHIC SCALE

0 4 8 16

1/8" = 1'-0"

A/E CON. NO.	GS-04P-07-EX-C-0099
A/E TASK NO.	
CONS. CONTR.	
CONS. WORK	
PRIME A/E	
SUB A/E	
CONSTR. CON.	
NAME	ARMED FORCES RETIREMENT HOME
STREET	1800 BEACH DRIVE
CITY/ST./ZIP	GULFPORT, MS 39507
BUILDING NO.	
OTHER BUILDING NOs.	
FACILITY CODE	
PROJECT TITLE	ARMED FORCES RETIREMENT HOME GULFPORT, MISSISSIPPI
PROJECT DESCRIPTION	NEW CONSTRUCTION
PROJECT NO.	31942982
GSA PM	STEVEN SMITH
SUBMISSION	ISSUED FOR CONSTRUCTION
SUB. DATE	09/08/2008
DRAWING TITLE	PAVILION A ROOF PLAN-CCTV AND ANTENNA
FILE NAME	TS-500.DWG
FLOOR NO.	ROOF PLAN
DRAWN BY	KN DATE DRAFTED:
CHECKED BY	GR SHEET SIZE: 34 X 44
DRAWING NO.	TS 195 (DISCIPLINE SHEET TYPE SEQUENCE) SHEET OF –

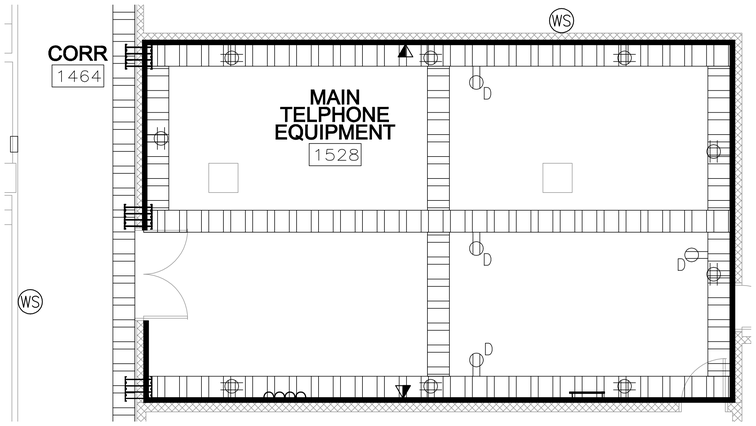

1 -TS401 **ENLARGED MAIN TELECOMMUNICATION ROOM**
1/4"=1'-0"

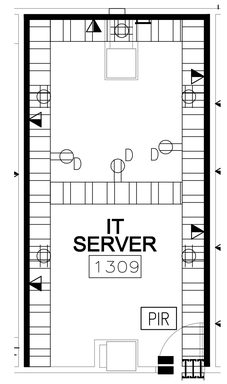

2 -TS401 **ENLARGED IT SERVER ROOM**
1/4"=1'-0"

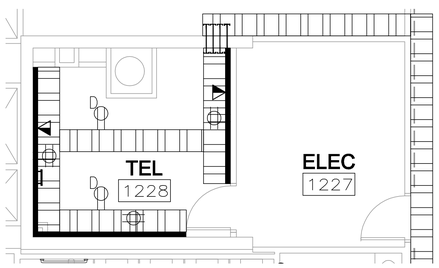

3 -TS401 **ENLARGED TELECOMM ROOM FIRST FLOOR LEVEL**
1/4"=1'-0"

4 -TS401 **ENLARGED TELECOMM ROOM FIRST FLOOR LEVEL**
1/4"=1'-0"

GSA
GENERAL SERVICES ADMINISTRATION
77 FORSYTH STREET
SUITE 600
ATLANTA, GA 30303
TEL: (404)331-3200

AFRH The Premier Retirement Community for America's Veterans
JACOBS
PROJECT MANAGEMENT CONSULTANT TO THE GENERAL SERVICES ADMINISTRATION

YATES CONSTRUCTION

SFCS Architecture Engineering Planning Interiors

URS
URS CORPORATION
2020 K ST, NW
SUITE 300
WASHINGTON D.C. 20006

ISSUED FOR CONSTRUCTION

CERTIFICATIONS

DISTRICT OF COLUMBIA
ASGHAR MAHESHWARI
No. 7340
REGISTERED PROFESSIONAL ENGINEER
09/08/08

KEY PLAN

AREA 1

REVISION NOTES

MARK	DATE	DESCRIPTION
0	09/08/08	ISSUED FOR CONSTRUCTION

GRPHC SCALE

CONTRACTING

A/E CON. NO.	GS-04P-07-EX-C-0099
A/E TASK NO.	
CONS. CONTR.	
CONS. WORK	
PRIME A/E	
SUB A/E	
CONSTR. CON.	

BUILDING

NAME	ARMED FORCES RETIREMENT HOME
STREET	1800 BEACH DRIVE
CITY/ST./ZIP	GULFPORT, MS 39507
BUILDING NO.	
OTHER BUILDING NOs.	
FACILITY CODE	

PROJECT

PROJECT TITLE	ARMED FORCES RETIREMENT HOME GULFPORT, MISSISSIPPI
PROJECT DESCRIPTION	NEW CONSTRUCTION
PROJECT NO.	31942982
GSA PM	STEVEN SMITH
SUBMISSION	ISSUED FOR CONSTRUCTION
SUB. DATE	09/08/2008

DRAWING

DRAWING TITLE	ENLARGED TELECOMM PLANS
FILE NAME	TS-401-N0095730.DWG
FLOOR NO.	FIRST, SECOND, THIRD THRU EIGHTH FLOOR
DRAWN BY	KN DATE DRAFTED:
CHECKED BY	AM SHEET SIZE: 34 X 44
DRAWING NO.	TS 4 01 (DISCIPLINE SHEET TYPE SEQUENCE) SHEET OF –

PROPERTY OF THE UNITED STATES GOVERNMENT – FOR OFFICIAL USE ONLY. Do not remove this notice. Properly destroy documents when no longer needed.

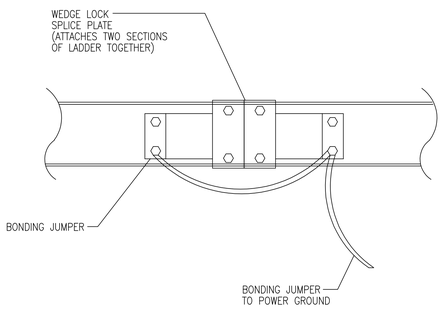

1 TS-501 **CABLE LADDER GROUNDING**
N.T.S

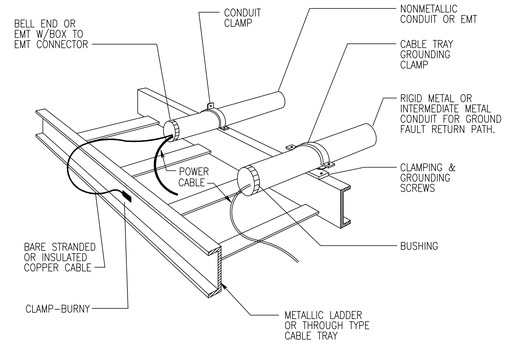

2 TS-501 **CONDUIT TO TRAY DETAIL**
N.T.S

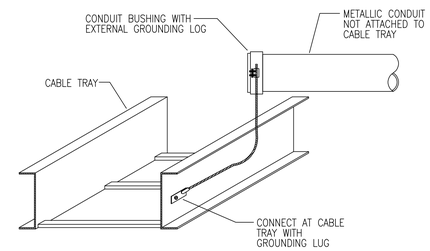

3 TS-501 **CONDUIT AND TRAY DETAIL**
N.T.S

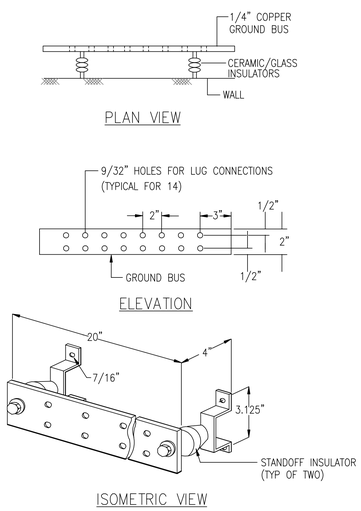

4 TS-501 **TELECOMMUNICATIONS GROUNDING BUSBAR (TGB)**
N.T.S

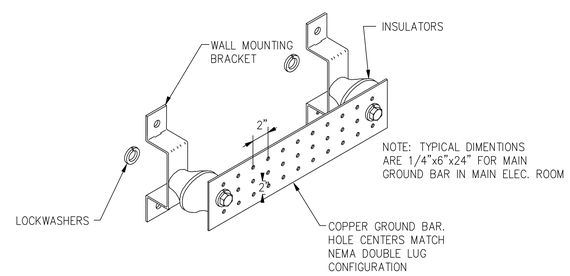

5 TS-501 **TELECOMMUNICATIONS MAIN GROUNDING BUSBAR (TMGB)**
N.T.S

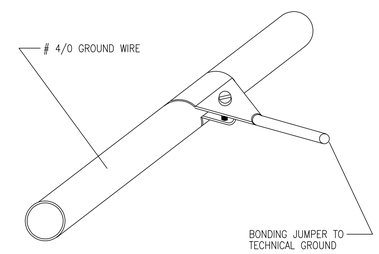

6 TS-501 **TECHNICAL GROUNDING**
N.T.S

PROPERTY OF THE UNITED STATES GOVERNMENT – FOR OFFICIAL USE ONLY. Do not remove this notice. Properly destroy documents when no longer needed.

GSA
GENERAL SERVICES ADMINISTRATION
77 FORSYTH STREET
SUITE 600
ATLANTA, GA 30303
TEL: (404)331-3200

AFRH The Premier Retirement Community for America's Veterans
JACOBS
PROJECT MANAGEMENT CONSULTANT TO THE GENERAL SERVICES ADMINISTRATION

YATES CONSTRUCTION

SFCS Architecture Engineering Planning Interiors

URS
URS CORPORATION
2020 K ST, NW
SUITE 300
WASHINGTON D.C. 20006

ISSUED FOR CONSTRUCTION

CERTIFICATIONS

DISTRICT OF COLUMBIA ASHOK MAHESHWARI No. 7340 REGISTERED PROFESSIONAL ENGINEER
09/08/08

KEY PLAN

REVISION NOTES

MARK	DATE	DESCRIPTION
0	09/08/08	ISSUED FOR CONSTRUCTION

GRAPHIC SCALE

A/E CON. NO.	GS-04P-07-EX-C-0099
A/E TASK NO.	
CONS. CONTR.	
CONS. WORK	
PRIME A/E	
SUB A/E	
CONSTR. CON.	

BUILDING

NAME	ARMED FORCES RETIREMENT HOME
STREET	1800 BEACH DRIVE
CITY/ST./ZIP	GULFPORT, MS 39507
BUILDING NO.	
OTHER	
BUILDING NOs.	
FACILITY CODE	

PROJECT

PROJECT TITLE	ARMED FORCES RETIREMENT HOME GULFPORT, MISSISSIPPI
PROJECT DESCRIPTION	NEW CONSTRUCTION
PROJECT NO.	31942982
GSA PM	STEVEN SMITH
SUBMISSION	ISSUED FOR CONSTRUCTION
SUB. DATE	09/08/2008

DRAWING

DRAWING TITLE	GROUNDING DETAILS
FILE NAME	E-502.DWG
FLOOR NO.	
DRAWN BY	KN DATE DRAFTED:
CHECKED BY	RG SHEET SIZE: 34 X 44
DRAWING NO.	TS 5 01 (DISCIPLINE SHEET TYPE SEQUENCE)
	SHEET OF –

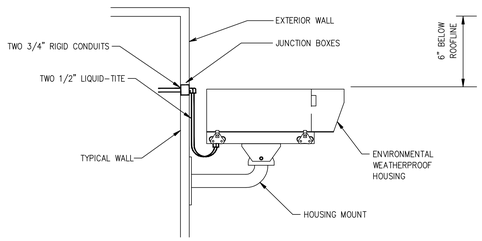

EXTERIOR WALL MOUNT

NOT TO SCALE

NOTE: PROVIDE SEPERATE CONDUIT, JUNCTION BOXES AND FLEXIBLE CABLE FOR CCTV CAMERA WIRING & 120VAC

1 / TS-502 CCTV CAMERA MOUNTING DETAILS

N.T.S.

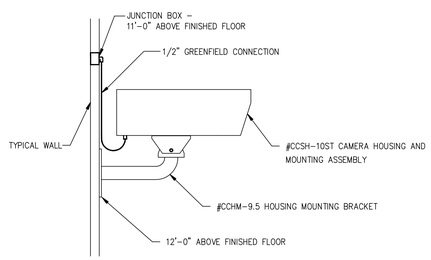

INTERIOR WALL MOUNT

NOTE: PROVIDE SEPERATE CONDUIT, JUNCTION BOXES AND FLEXIBLE CABLE FOR CCTV CAMERA WIRING & 120VAC

2 / TS-502 CCTV CAMERA MOUNTING DETAILS

N.T.S.

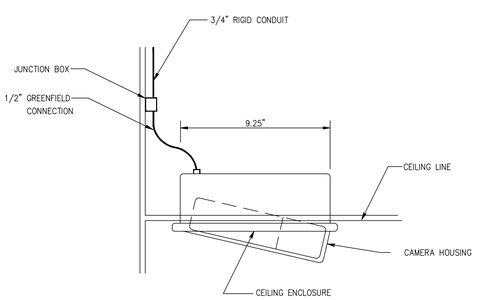

INTERIOR CEILING MOUNT

NOTE: PROVIDE SEPERATE CONDUIT, JUNCTION BOXES AND FLEXIBLE CABLE FOR CCTV CAMERA WIRING & 120VAC

3 / TS-502 CCTV CAMERA MOUNTING DETAILS

N.T.S.

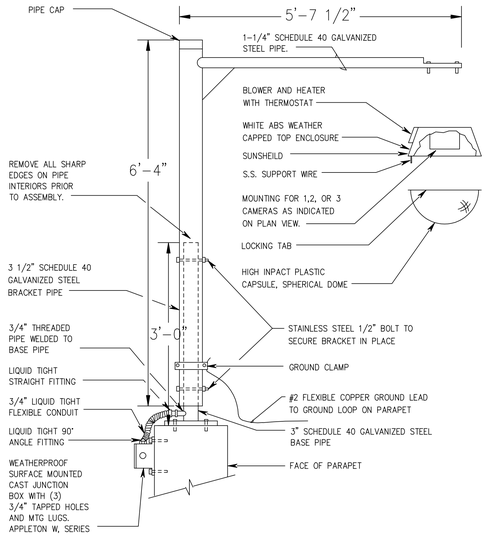

5 / TS-502 ROOF TOP CCTV CAMERA - ENCLOSURE DETAILS

N.T.S.

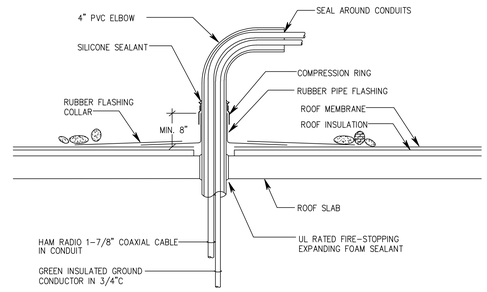

5 / TS-502 ROOF PENETRATION DETAIL

N.T.S.

PROPERTY OF THE UNITED STATES GOVERNMENT – FOR OFFICIAL USE ONLY. Do not remove this notice. Properly destroy documents when no longer needed.

GENERAL SERVICES ADMINISTRATION
77 FORSYTH STREET
SUITE 600
ATLANTA, GA 30303
TEL: (404)331-3200

AFRH The Premier Retirement Community for America's Veterans

JACOBS
PROJECT MANAGEMENT CONSULTANT TO THE GENERAL SERVICES ADMINISTRATION

YATES CONSTRUCTION

SFCS Architecture Engineering Planning Interiors

URS CORPORATION
2020 K ST, NW
SUITE 300
WASHINGTON D.C. 20006

ISSUED FOR CONSTRUCTION

CERTIFICATIONS

DISTRICT OF COLUMBIA ASHOK MAHESHWARI No. 7340 REGISTERED PROFESSIONAL ENGINEER

09/08/08

KEY PLAN

REVISION NOTES

MARK	DATE	DESCRIPTION
0	09/08/08	ISSUED FOR CONSTRUCTION

GRAPHIC SCALE

A/E CON. NO.	GS-04P-07-EX-C-0099
A/E TASK NO.	
CONS. CONTR.	
CONS. WORK	
PRIME A/E	
SUB A/E	
CONSTR. CON.	
NAME	ARMED FORCES RETIREMENT HOME
STREET	1800 BEACH DRIVE
CITY/ST./ZIP	GULFPORT, MS 39507
BUILDING NO.	
OTHER BUILDING NOs.	
FACILITY CODE	
PROJECT TITLE	ARMED FORCES RETIREMENT HOME GULFPORT, MISSISSIPPI
PROJECT DESCRIPTION	NEW CONSTRUCTION
PROJECT NO.	31942982
GSA PM	STEVEN SMITH
SUBMISSION	ISSUED FOR CONSTRUCTION
SUB. DATE	09/08/2008
DRAWING TITLE	SECURITY DETAILS
FILE NAME	TS-502.DWG
FLOOR NO.	
DRAWN BY	KN DATE DRAFTED:
CHECKED BY	RG SHEET SIZE: 34 X 44
DRAWING NO.	TS 5 02 (DISCIPLINE SHEET TYPE SEQUENCE)
	SHEET OF –

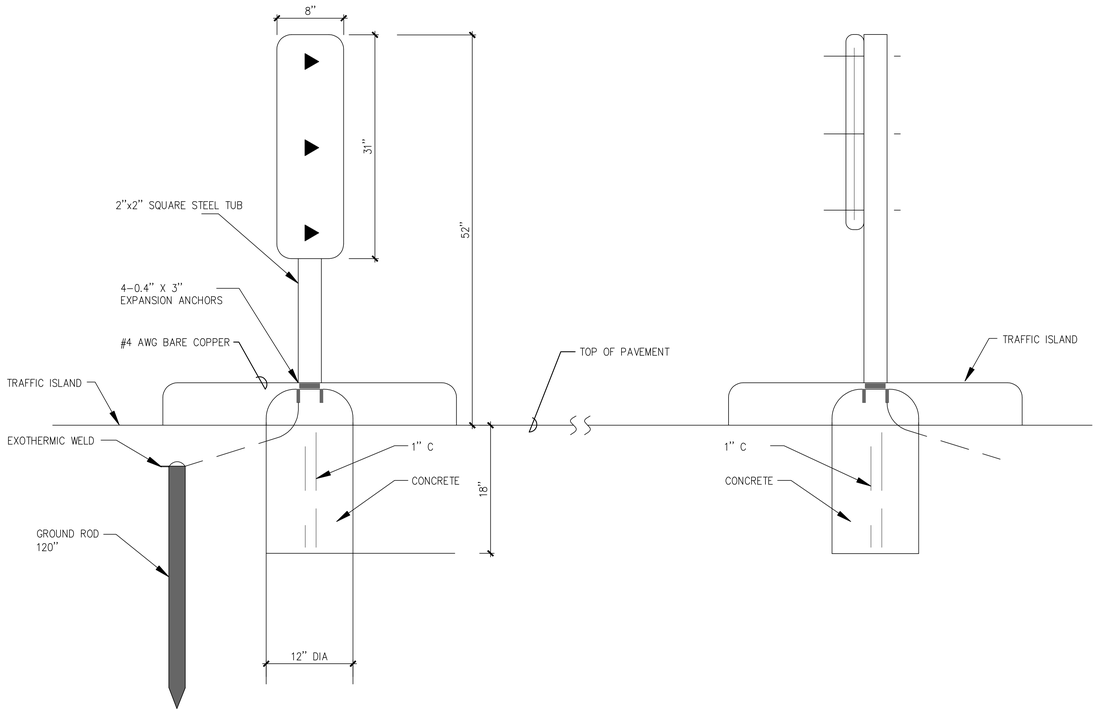

1 TS503 TS503 **LONG RANGE CARD READER AT GARAGE ENTRANCE**
NOT TO SCALE

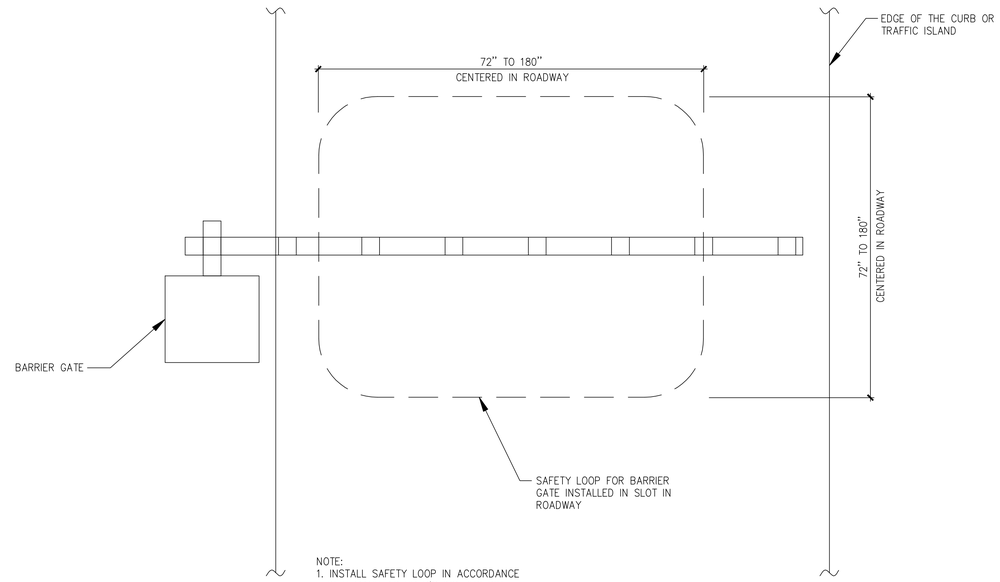

NOTE:
1. INSTALL SAFETY LOOP IN ACCORDANCE WITH MANUFACTURER'S INSTRUCTION.
2. COORDINATE EXACT CONFIGURATION OF BARRIER GATE WITH ARCHITECTURAL PLAN.

2 TS503 TS503 **BARRIER GATE SAFETY LOOP INSTALLATION**
NOT TO SCALE

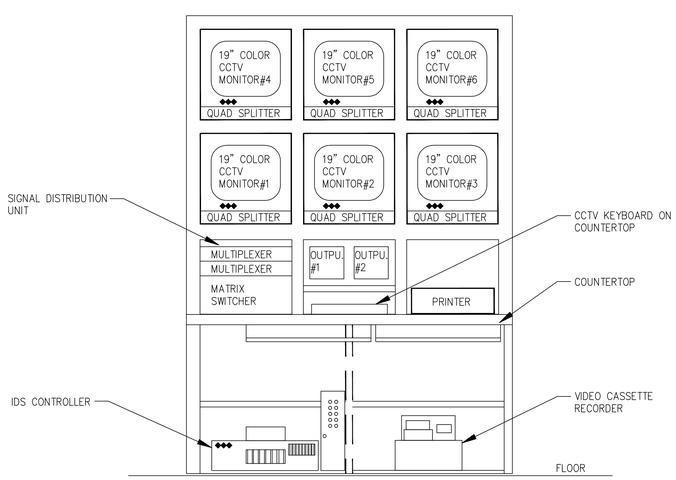

3 TS503 TS503 **PROPOSED SECURITY CONSOLE CONFIGURATION**
NOT TO SCALE

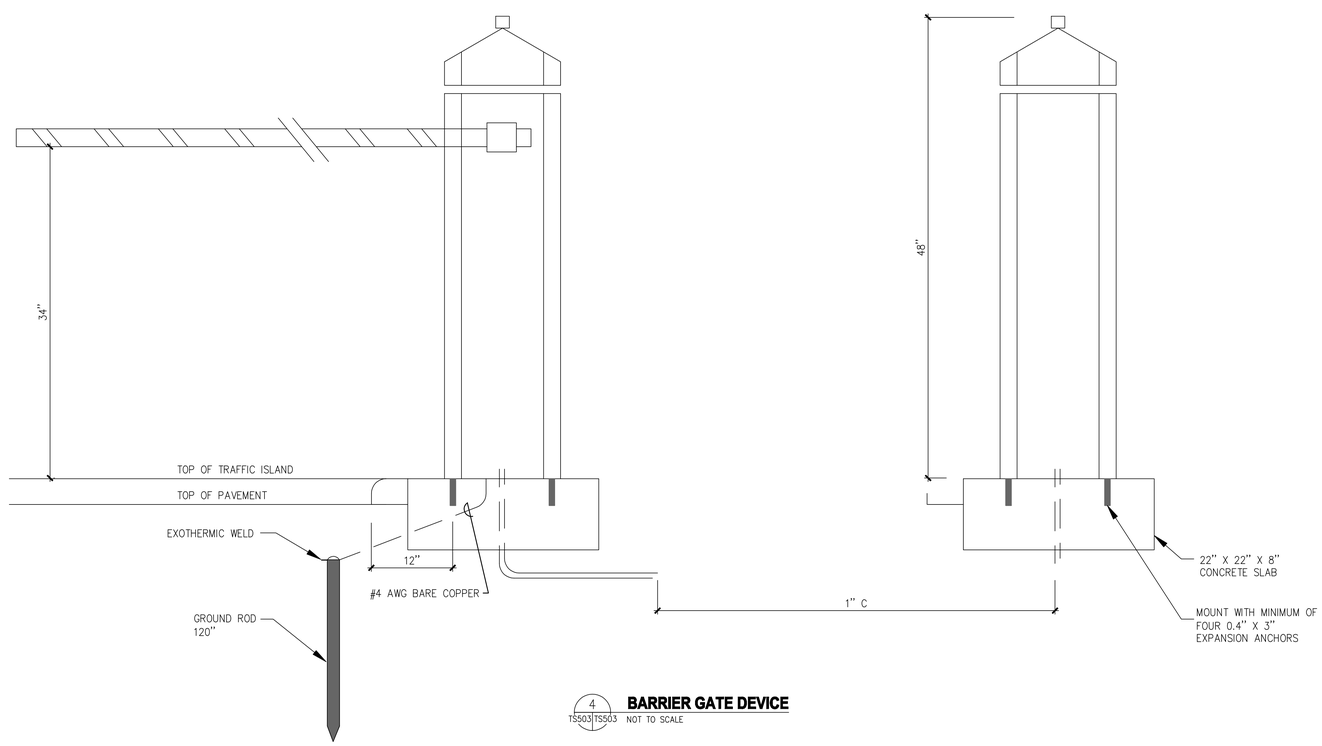

4 TS503 TS503 **BARRIER GATE DEVICE**
NOT TO SCALE

PROPERTY OF THE UNITED STATES GOVERNMENT – FOR OFFICIAL USE ONLY. Do not remove this notice. Properly destroy documents when no longer needed.

GSA
GENERAL SERVICES ADMINISTRATION
77 FORSYTH STREET
SUITE 600
ATLANTA, GA 30303
TEL: (404)331-3200

AFRH The Premier Retirement Community for America's Veterans
JACOBS
PROJECT MANAGEMENT CONSULTANT TO THE GENERAL SERVICES ADMINISTRATION

YATES CONSTRUCTION

SFCS Architecture Engineering Planning Interiors

URS
URS CORPORATION
2020 K ST, NW
SUITE 300
WASHINGTON D.C. 20006

ISSUED FOR CONSTRUCTION

CERTIFICATIONS

DISTRICT OF COLUMBIA ASHOK MAHESHWARI No. 7340 REGISTERED PROFESSIONAL ENGINEER
09/08/08

KEY PLAN

AREA 1

REVISION NOTES

MARK	DATE	DESCRIPTION
0	09/08/08	ISSUED FOR CONSTRUCTION

GRAPHIC SCALE

CONTRACT INFO

A/E CON. NO.	GS-04P-07-EX-C-0099
A/E TASK NO.	
CONS. CONTR.	
CONS. WORK	
PRIME A/E	
SUB A/E	
CONSTR. CON.	

BUILDING

NAME	ARMED FORCES RETIREMENT HOME
STREET	1800 BEACH DRIVE
CITY/ST./ZIP	GULFPORT, MS 39507
BUILDING NO.	
OTHER BUILDING NOs.	
FACILITY CODE	

PROJECT

PROJECT TITLE	ARMED FORCES RETIREMENT HOME GULFPORT, MISSISSIPPI
PROJECT DESCRIPTION	NEW CONSTRUCTION
PROJECT NO.	31942982
GSA PM	STEVEN SMITH
SUBMISSION	ISSUED FOR CONSTRUCTION
SUB. DATE	09/08/2008

DRAWING

DRAWING TITLE	DETAILS
FILE NAME	TS-503-N0095730.DWG
FLOOR NO.	SITE
DRAWN BY	KN DATE DRAFTED:
CHECKED BY	AM SHEET SIZE: 34 X 44
DRAWING NO.	TS 5 03 (DISCIPLINE SHEET TYPE SEQUENCE)
	SHEET OF TS503

2ND FLOOR PAVILION A TELEPHONE ROOM A241

DESCRIPTION	DROP COUNT	PATCH PANEL
TELEPHONE	30	–
LOCAL AREA NETWORK (LAN)	60	3–24 PORT
CABLE TELEVISION	30	–

2ND FLOOR PAVILION B TELEPHONE ROOM A241

DESCRIPTION	DROP COUNT	PATCH PANEL
TELEPHONE	30	–
LOCAL AREA NETWORK (LAN)	60	3–24 PORT
CABLE TELEVISION	30	–

2ND FLOOR PAVILION C TELEPHONE ROOM A241

DESCRIPTION	DROP COUNT	PATCH PANEL
TELEPHONE	30	–
LOCAL AREA NETWORK (LAN)	60	3–24 PORT
CABLE TELEVISION	30	–

2RD FLR PAVILION D TEL RM A241

DESCRIPTION	DROP COUNT	PATCH PANEL
TELEPHONE	30	–
LOCAL AREA NETWORK	60	3–24 PORT
CABLE TELEVISION	30	–

2RD FLR PAVILION D TEL RM A241

DESCRIPTION	DROP COUNT	PATCH PANEL
TELEPHONE	30	–
LOCAL AREA NETWORK	60	3–24 PORT
CABLE TELEVISION	30	–

3RD FLOOR PAVILION A TELEPHONE ROOM A330

DESCRIPTION	DROP COUNT	PATCH PANEL
TELEPHONE	30	–
LOCAL AREA NETWORK (LAN)	60	3–24 PORT
CABLE TELEVISION	30	–

3RD FLOOR PAVILION B TELEPHONE ROOM B330

DESCRIPTION	DROP COUNT	PATCH PANEL
TELEPHONE	30	–
LOCAL AREA NETWORK (LAN)	60	3–24 PORT
CABLE TELEVISION	30	–

3RD FLOOR PAVILION C TELEPHONE ROOM C330

DESCRIPTION	DROP COUNT	PATCH PANEL
TELEPHONE	30	–
LOCAL AREA NETWORK (LAN)	60	3–24 PORT
CABLE TELEVISION	30	–

3RD FLR PAVILION D TEL RM D323

DESCRIPTION	DROP COUNT	PATCH PANEL
TELEPHONE	30	–
LOCAL AREA NETWORK	60	3–24 PORT
CABLE TELEVISION	30	–

3RD FLR PAVILION D TEL RM D342

DESCRIPTION	DROP COUNT	PATCH PANEL
TELEPHONE	30	–
LOCAL AREA NETWORK	60	3–24 PORT
CABLE TELEVISION	30	–

4TH FLOOR PAVILION A TELEPHONE ROOM A241

DESCRIPTION	DROP COUNT	PATCH PANEL
TELEPHONE	30	–
LOCAL AREA NETWORK (LAN)	60	3–24 PORT
CABLE TELEVISION	30	–

4TH FLOOR PAVILION B TELEPHONE ROOM A241

DESCRIPTION	DROP COUNT	PATCH PANEL
TELEPHONE	30	–
LOCAL AREA NETWORK (LAN)	60	3–24 PORT
CABLE TELEVISION	30	–

4TH FLOOR PAVILION C TELEPHONE ROOM A241

DESCRIPTION	DROP COUNT	PATCH PANEL
TELEPHONE	30	–
LOCAL AREA NETWORK (LAN)	60	3–24 PORT
CABLE TELEVISION	30	–

6TH FLOOR PAVILION A TELEPHONE ROOM A241

DESCRIPTION	DROP COUNT	PATCH PANEL
TELEPHONE	30	–
LOCAL AREA NETWORK (LAN)	60	3–24 PORT
CABLE TELEVISION	30	–

6TH FLOOR PAVILION B TELEPHONE ROOM A241

DESCRIPTION	DROP COUNT	PATCH PANEL
TELEPHONE	30	–
LOCAL AREA NETWORK (LAN)	60	3–24 PORT
CABLE TELEVISION	30	–

6TH FLOOR PAVILION C TELEPHONE ROOM A241

DESCRIPTION	DROP COUNT	PATCH PANEL
TELEPHONE	30	–
LOCAL AREA NETWORK (LAN)	60	3–24 PORT
CABLE TELEVISION	30	–

7TH FLOOR PAVILION A TELEPHONE ROOM A241

DESCRIPTION	DROP COUNT	PATCH PANEL
TELEPHONE	30	–
LOCAL AREA NETWORK (LAN)	60	3–24 PORT
CABLE TELEVISION	30	–

7TH FLOOR PAVILION B TELEPHONE ROOM A241

DESCRIPTION	DROP COUNT	PATCH PANEL
TELEPHONE	30	–
LOCAL AREA NETWORK (LAN)	60	3–24 PORT
CABLE TELEVISION	30	–

7TH FLOOR PAVILION C TELEPHONE ROOM A241

DESCRIPTION	DROP COUNT	PATCH PANEL
TELEPHONE	30	–
LOCAL AREA NETWORK (LAN)	60	3–24 PORT
CABLE TELEVISION	30	–

8TH FLOOR PAVILION A TELEPHONE ROOM A241

DESCRIPTION	DROP COUNT	PATCH PANEL
TELEPHONE	30	–
LOCAL AREA NETWORK (LAN)	60	3–24 PORT
CABLE TELEVISION	30	–

8TH FLOOR PAVILION B TELEPHONE ROOM A241

DESCRIPTION	DROP COUNT	PATCH PANEL
TELEPHONE	30	–
LOCAL AREA NETWORK (LAN)	60	3–24 PORT
CABLE TELEVISION	30	–

8TH FLOOR PAVILION C TELEPHONE ROOM A241

DESCRIPTION	DROP COUNT	PATCH PANEL
TELEPHONE	30	–
LOCAL AREA NETWORK (LAN)	60	3–24 PORT
CABLE TELEVISION	30	–

PROPERTY OF THE UNITED STATES GOVERNMENT – FOR OFFICIAL USE ONLY. Do not remove this notice. Properly destroy documents when no longer needed.

GSA
GENERAL SERVICES ADMINISTRATION
77 FORSYTH STREET
SUITE 600
ATLANTA, GA 30303
TEL: (404)331-3200

AFRH The Premier Retirement Community for America's Veterans
JACOBS
PROJECT MANAGEMENT CONSULTANT TO THE GENERAL SERVICES ADMINISTRATION

YATES CONSTRUCTION

SFCS Architecture Engineering Planning Interiors

URS
URS CORPORATION
2020 K ST, NW
SUITE 300
WASHINGTON D.C. 20006

ISSUED FOR CONSTRUCTION

CERTIFICATIONS

DISTRICT OF COLUMBIA ASHOK MAHESHWARI No. 7340 REGISTERED PROFESSIONAL ENGINEER

09/08/08

KEY PLAN

REVISION NOTES

MARK	DATE	DESCRIPTION
0	09/08/08	ISSUED FOR CONSTRUCTION

GRAPHIC SCALE

A/E CON. NO.	GS-04P-07-EX-C-0099
A/E TASK NO.	
CONS. CONTR.	
CONS. WORK	
PRIME A/E	
SUB A/E	
CONSTR. CON.	
NAME	ARMED FORCES RETIREMENT HOME
STREET	1800 BEACH DRIVE
CITY/ST./ZIP	GULFPORT, MS 39507
BUILDING NO.	
OTHER BUILDING NOs.	
FACILITY CODE	
PROJECT TITLE	ARMED FORCES RETIREMENT HOME GULFPORT, MISSISSIPPI
PROJECT DESCRIPTION	NEW CONSTRUCTION
PROJECT NO.	31942982
GSA PM	STEVEN SMITH
SUBMISSION	ISSUED FOR CONSTRUCTION
SUB. DATE	09/08/2008
DRAWING TITLE	TELECOMMUNICATION DISTRIBUTION
FILE NAME	TS-500-N0095730.DWG
FLOOR NO.	
DRAWN BY	KN DATE DRAFTED:
CHECKED BY	GR SHEET SIZE: 34 X 44
DRAWING NO.	TS 601 (DISCIPLINE SHEET TYPE SEQUENCE) SHEET OF –

GENERAL NOTES:

1. REFER TO TELECOMMUNICATIONS DRAWINGS FOR TELEPHONE ROOM PLAN VIEW.
2. SEE SHEET E 502 AND T 501 FOR GROUNDING DETAILS.

CODED NOTES:

1. REFER TO TELECOMMUNICATIONS DRAWINGS FOR CONDUIT RUNS BETWEEN ROOMS.
2. 3/0AWG COPPER CONDUCTOR CABLE FOR ALL BONDING CONDUCTORS.

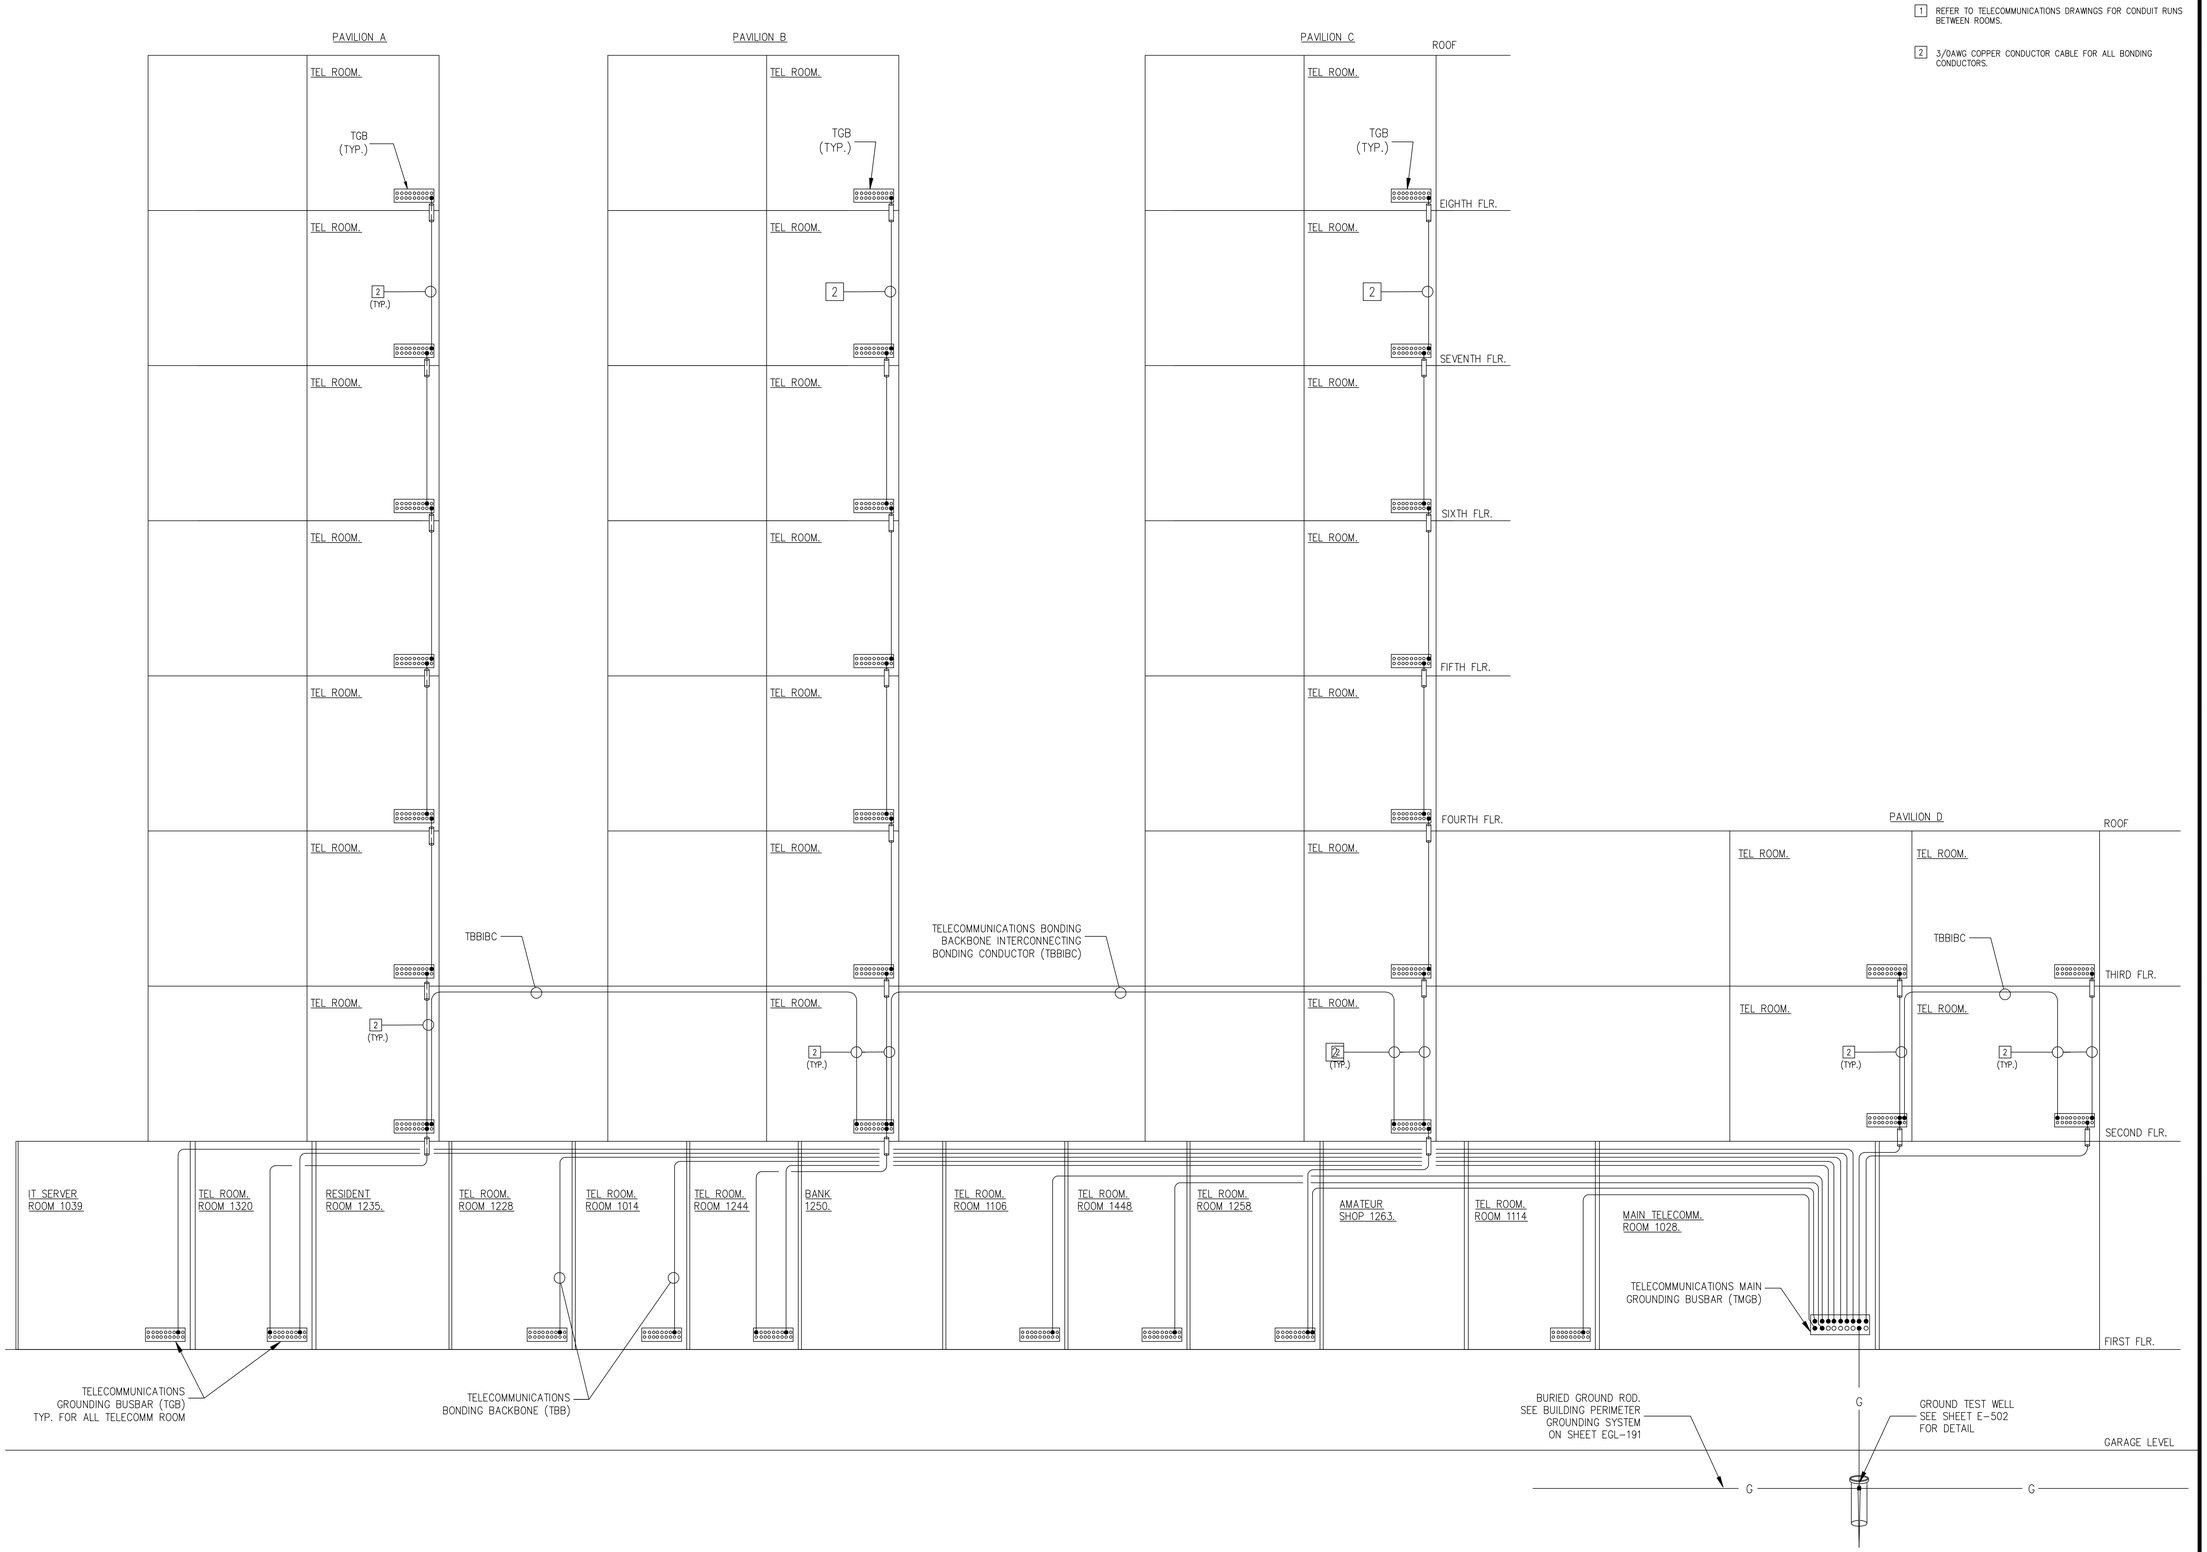

1 TS701 TS701 **TELECOMMUNICATIONS GROUNDING RISER DIAGRAM**
NTS

PROPERTY OF THE UNITED STATES GOVERNMENT – FOR OFFICIAL USE ONLY. Do not remove this notice. Properly destroy documents when no longer needed.

GSA
GENERAL SERVICES ADMINISTRATION
77 FORSYTH STREET
SUITE 600
ATLANTA, GA 30303
TEL: (404)331-3200

AFRH The Premier Retirement Community for America's Veterans
JACOBS
PROJECT MANAGEMENT CONSULTANT TO THE GENERAL SERVICES ADMINISTRATION

YATES CONSTRUCTION

SFCS Architecture Engineering Planning Interiors

URS
URS CORPORATION
2020 K ST, NW
SUITE 300
WASHINGTON D.C. 20006

ISSUED FOR CONSTRUCTION

CERTIFICATIONS

DISTRICT OF COLUMBIA ASHOK MAHESHWARI No. 7340 REGISTERED PROFESSIONAL ENGINEER
09/08/08

KEY PLAN

REVISION NOTES

MARK	DATE	DESCRIPTION
0	09/08/08	ISSUED FOR CONSTRUCTION

GRAPHIC SCALE

CONTRACTORS

A/E CON. NO.	GS-04P-07-EX-C-0099
A/E TASK NO.	
CONS. CONTR.	
CONS. WORK	
PRIME A/E	
SUB A/E	
CONSTR. CON.	

BUILDING

NAME	ARMED FORCES RETIREMENT HOME
STREET	1800 BEACH DRIVE
CITY/ST./ZIP	GULFPORT, MS 39507
BUILDING NO.	
OTHER BUILDING NOs.	
FACILITY CODE	

PROJECT

PROJECT TITLE	ARMED FORCES RETIREMENT HOME GULFPORT, MISSISSIPPI
PROJECT DESCRIPTION	NEW CONSTRUCTION
PROJECT NO.	31942982
GSA PM	STEVEN SMITH
SUBMISSION	ISSUED FOR CONSTRUCTION
SUB. DATE	09/08/2008

DRAWING

DRAWING TITLE	TELECOMMUNICATION GROUNDING RISER DIAG.
FILE NAME	TS-701-N0095730.DWG
FLOOR NO.	
DRAWN BY	KN — DATE DRAFTED:
CHECKED BY	GR — SHEET SIZE: 34 X 44
DRAWING NO.	TS 701
	DISCIPLINE — SHEET TYPE — SEQUENCE
	SHEET — OF —

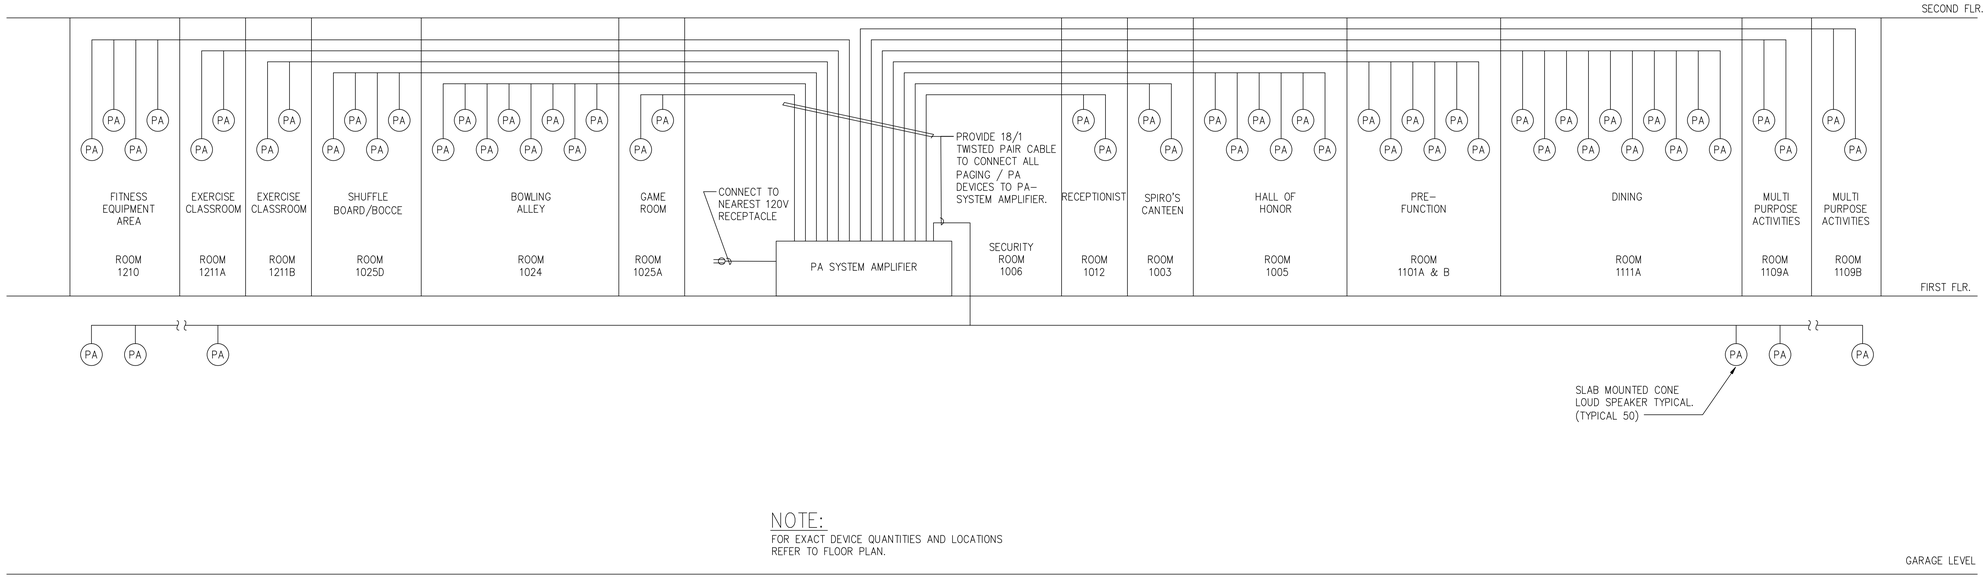

NOTE:
FOR EXACT DEVICE QUANTITIES AND LOCATIONS REFER TO FLOOR PLAN.

1 TS702 | TS702 **PAGING / PUBLIC ADDRESS SYSTEM RISER DIAGRAM**
NTS

PROPERTY OF THE UNITED STATES GOVERNMENT – FOR OFFICIAL USE ONLY. Do not remove this notice. Properly destroy documents when no longer needed.

GSA
GENERAL SERVICES ADMINISTRATION
77 FORSYTH STREET
SUITE 600
ATLANTA, GA 30303
TEL: (404)331-3200

AFRH The Premier Retirement Community for America's Veterans
JACOBS
PROJECT MANAGEMENT CONSULTANT TO THE GENERAL SERVICES ADMINISTRATION

YATES CONSTRUCTION

SFCS Architecture Engineering Planning Interiors

URS
URS CORPORATION
2020 K ST, NW
SUITE 300
WASHINGTON D.C. 20006

ISSUED FOR CONSTRUCTION

CERTIFICATIONS

DISTRICT OF COLUMBIA ASHOK MAHESHWARI No. 7340 REGISTERED PROFESSIONAL ENGINEER
09/08/08

KEY PLAN

REVISION NOTES

MARK	DATE	DESCRIPTION
0	09/08/08	ISSUED FOR CONSTRUCTION

GRAPHIC SCALE

CONTRACTORS

A/E CON. NO.	GS-04P-07-EX-C-0099
A/E TASK NO.	
CONS. CONTR.	
CONS. WORK	
PRIME A/E	
SUB A/E	
CONSTR. CON.	

BUILDING

NAME	ARMED FORCES RETIREMENT HOME
STREET	1800 BEACH DRIVE
CITY/ST./ZIP	GULFPORT, MS 39507
BUILDING NO.	
OTHER BUILDING NOs.	
FACILITY CODE	

PROJECT

PROJECT TITLE	ARMED FORCES RETIREMENT HOME GULFPORT, MISSISSIPPI
PROJECT DESCRIPTION	NEW CONSTRUCTION
PROJECT NO.	31942982
GSA PM	STEVEN SMITH
SUBMISSION	ISSUED FOR CONSTRUCTION
SUB. DATE	09/08/2008

DRAWING

DRAWING TITLE	PAGING/PUBLIC ADDRESS RISER DIAGRAM.
FILE NAME	TS-702-N0095730.DWG
FLOOR NO.	
DRAWN BY	KN DATE DRAFTED:
CHECKED BY	GR SHEET SIZE: 34 X 44
DRAWING NO.	TS 702 (DISCIPLINE SHEET TYPE SEQUENCE) SHEET OF –

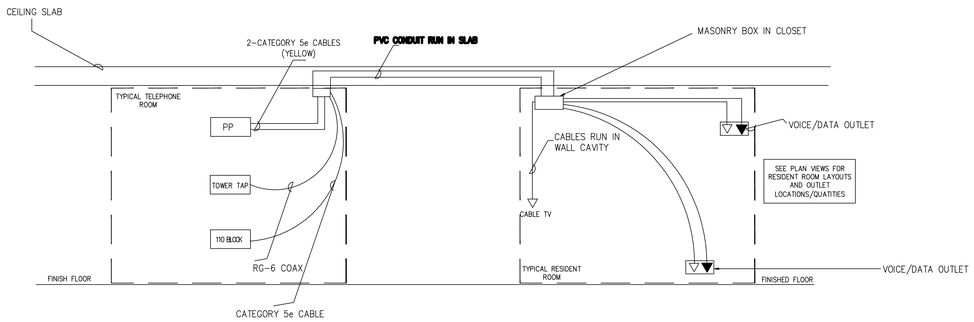

1 TS703 TS703 **AFRH RESIDENT VOICE/LAN RISER/SINGLE LINE DIAGRAM**
NTS

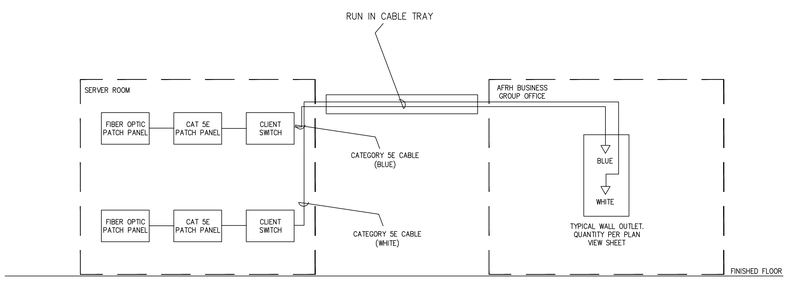

2 TS703 TS703 **AFRH OFFICE VOICE/LAN RISER/SINGLE LINE DIAGRAM**
NTS

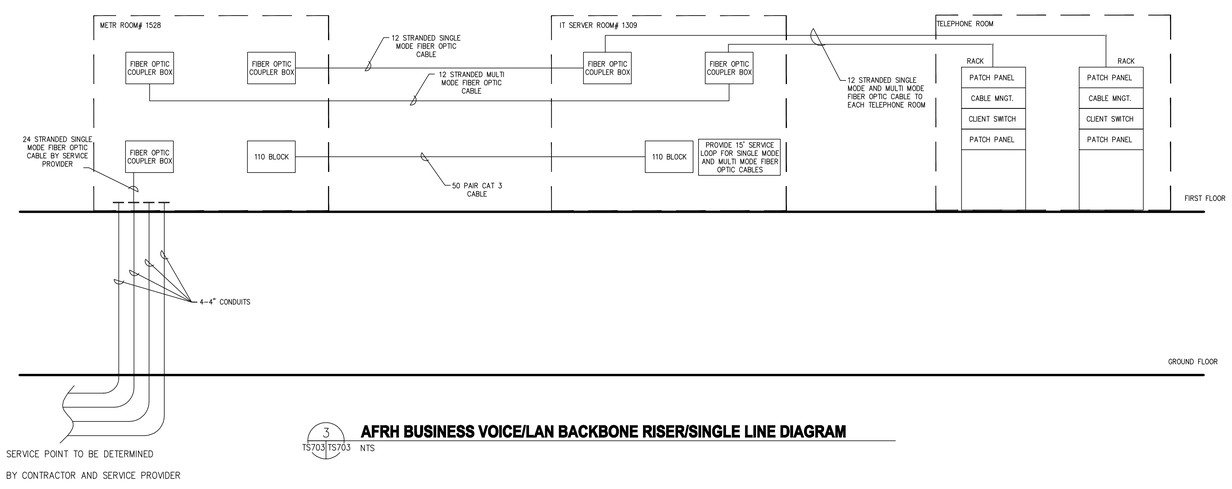

SERVICE POINT TO BE DETERMINED
BY CONTRACTOR AND SERVICE PROVIDER

3 TS703 TS703 **AFRH BUSINESS VOICE/LAN BACKBONE RISER/SINGLE LINE DIAGRAM**
NTS

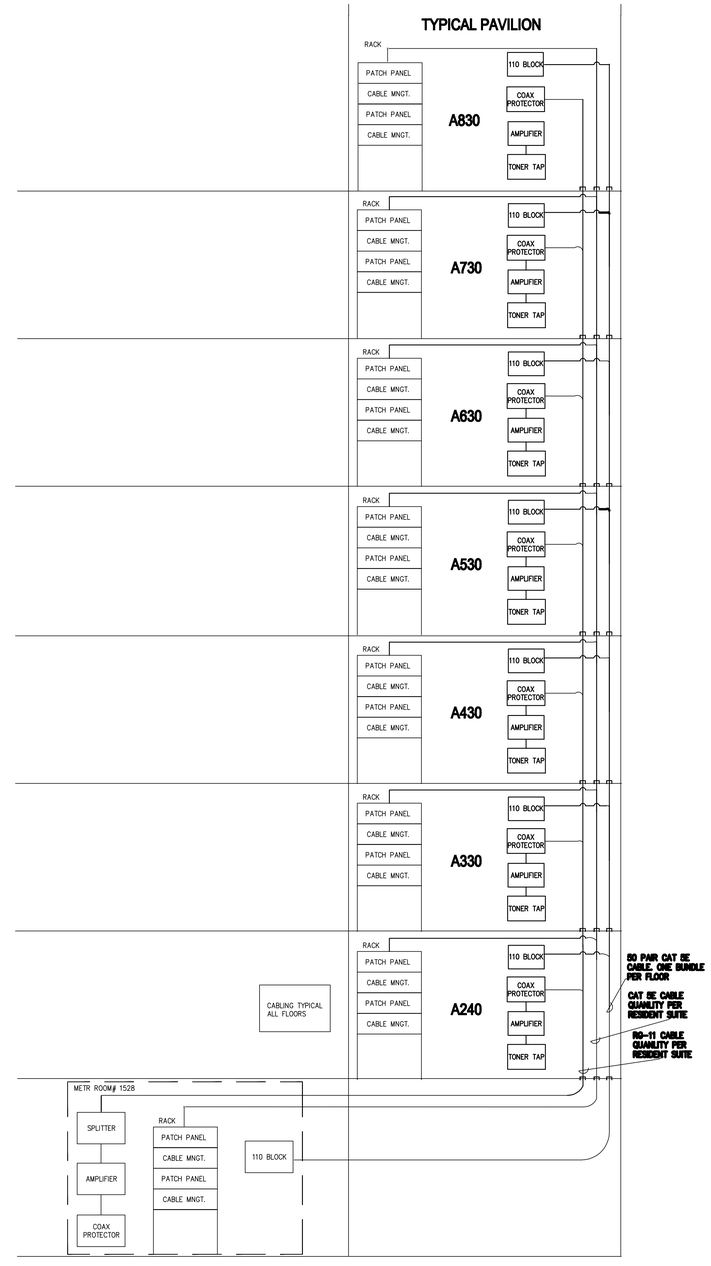

4 TS703 TS703 **AFRH RESIDENT VOICE/LAN BACKBONE RISER/SINGLE LINE DIAGRAM**
NTS

PROPERTY OF THE UNITED STATES GOVERNMENT – FOR OFFICIAL USE ONLY. Do not remove this notice. Properly destroy documents when no longer needed.

GSA
GENERAL SERVICES ADMINISTRATION
77 FORSYTH STREET
SUITE 600
ATLANTA, GA 30303
TEL: (404)331-3200

AFRH The Premier Retirement Community for America's Veterans
JACOBS
PROJECT MANAGEMENT CONSULTANT TO THE GENERAL SERVICES ADMINISTRATION

YATES CONSTRUCTION

SFCS Architecture Engineering Planning Interiors

URS CORPORATION
2020 K ST, NW
SUITE 300
WASHINGTON D.C. 20006

ISSUED FOR CONSTRUCTION

CERTIFICATIONS
DISTRICT OF COLUMBIA ASHOK MAHESHWARI No. 7340 REGISTERED PROFESSIONAL ENGINEER
09/08/08

KEY PLAN

REVISION NOTES

MARK	DATE	DESCRIPTION
1	09/08/08	ISSUED FOR CONSTRUCTION

GRAPHIC SCALE

CONTRACTORS	
A/E CON. NO.	GS-04P-07-EX-C-0099
A/E TASK NO.	
CONS. CONTR.	
CONS. WORK	
PRIME A/E	
SUB A/E	
CONSTR. CON.	

BUILDING	
NAME	ARMED FORCES RETIREMENT HOME
STREET	1800 BEACH DRIVE
CITY/ST./ZIP	GULFPORT, MS 39507
BUILDING NO.	
OTHER BUILDING NOs.	
FACILITY CODE	

PROJECT	
PROJECT TITLE	ARMED FORCES RETIREMENT HOME GULFPORT, MISSISSIPPI
PROJECT DESCRIPTION	NEW CONSTRUCTION
PROJECT NO.	31942982
GSA PM	STEVEN SMITH
SUBMISSION	ISSUED FOR CONSTRUCTION
SUB. DATE	09/08/2008

DRAWING	
DRAWING TITLE	RISER DIAGRAM
FILE NAME	TS-703-N0095730.DWG
FLOOR NO.	FIRST, SECOND, THIRD THRU EIGHTH FLOOR
DRAWN BY	KN DATE DRAFTED:
CHECKED BY	GR SHEET SIZE: 34 X 44
DRAWING NO.	TS 703 (DISCIPLINE SHEET TYPE SEQUENCE) SHEET OF –

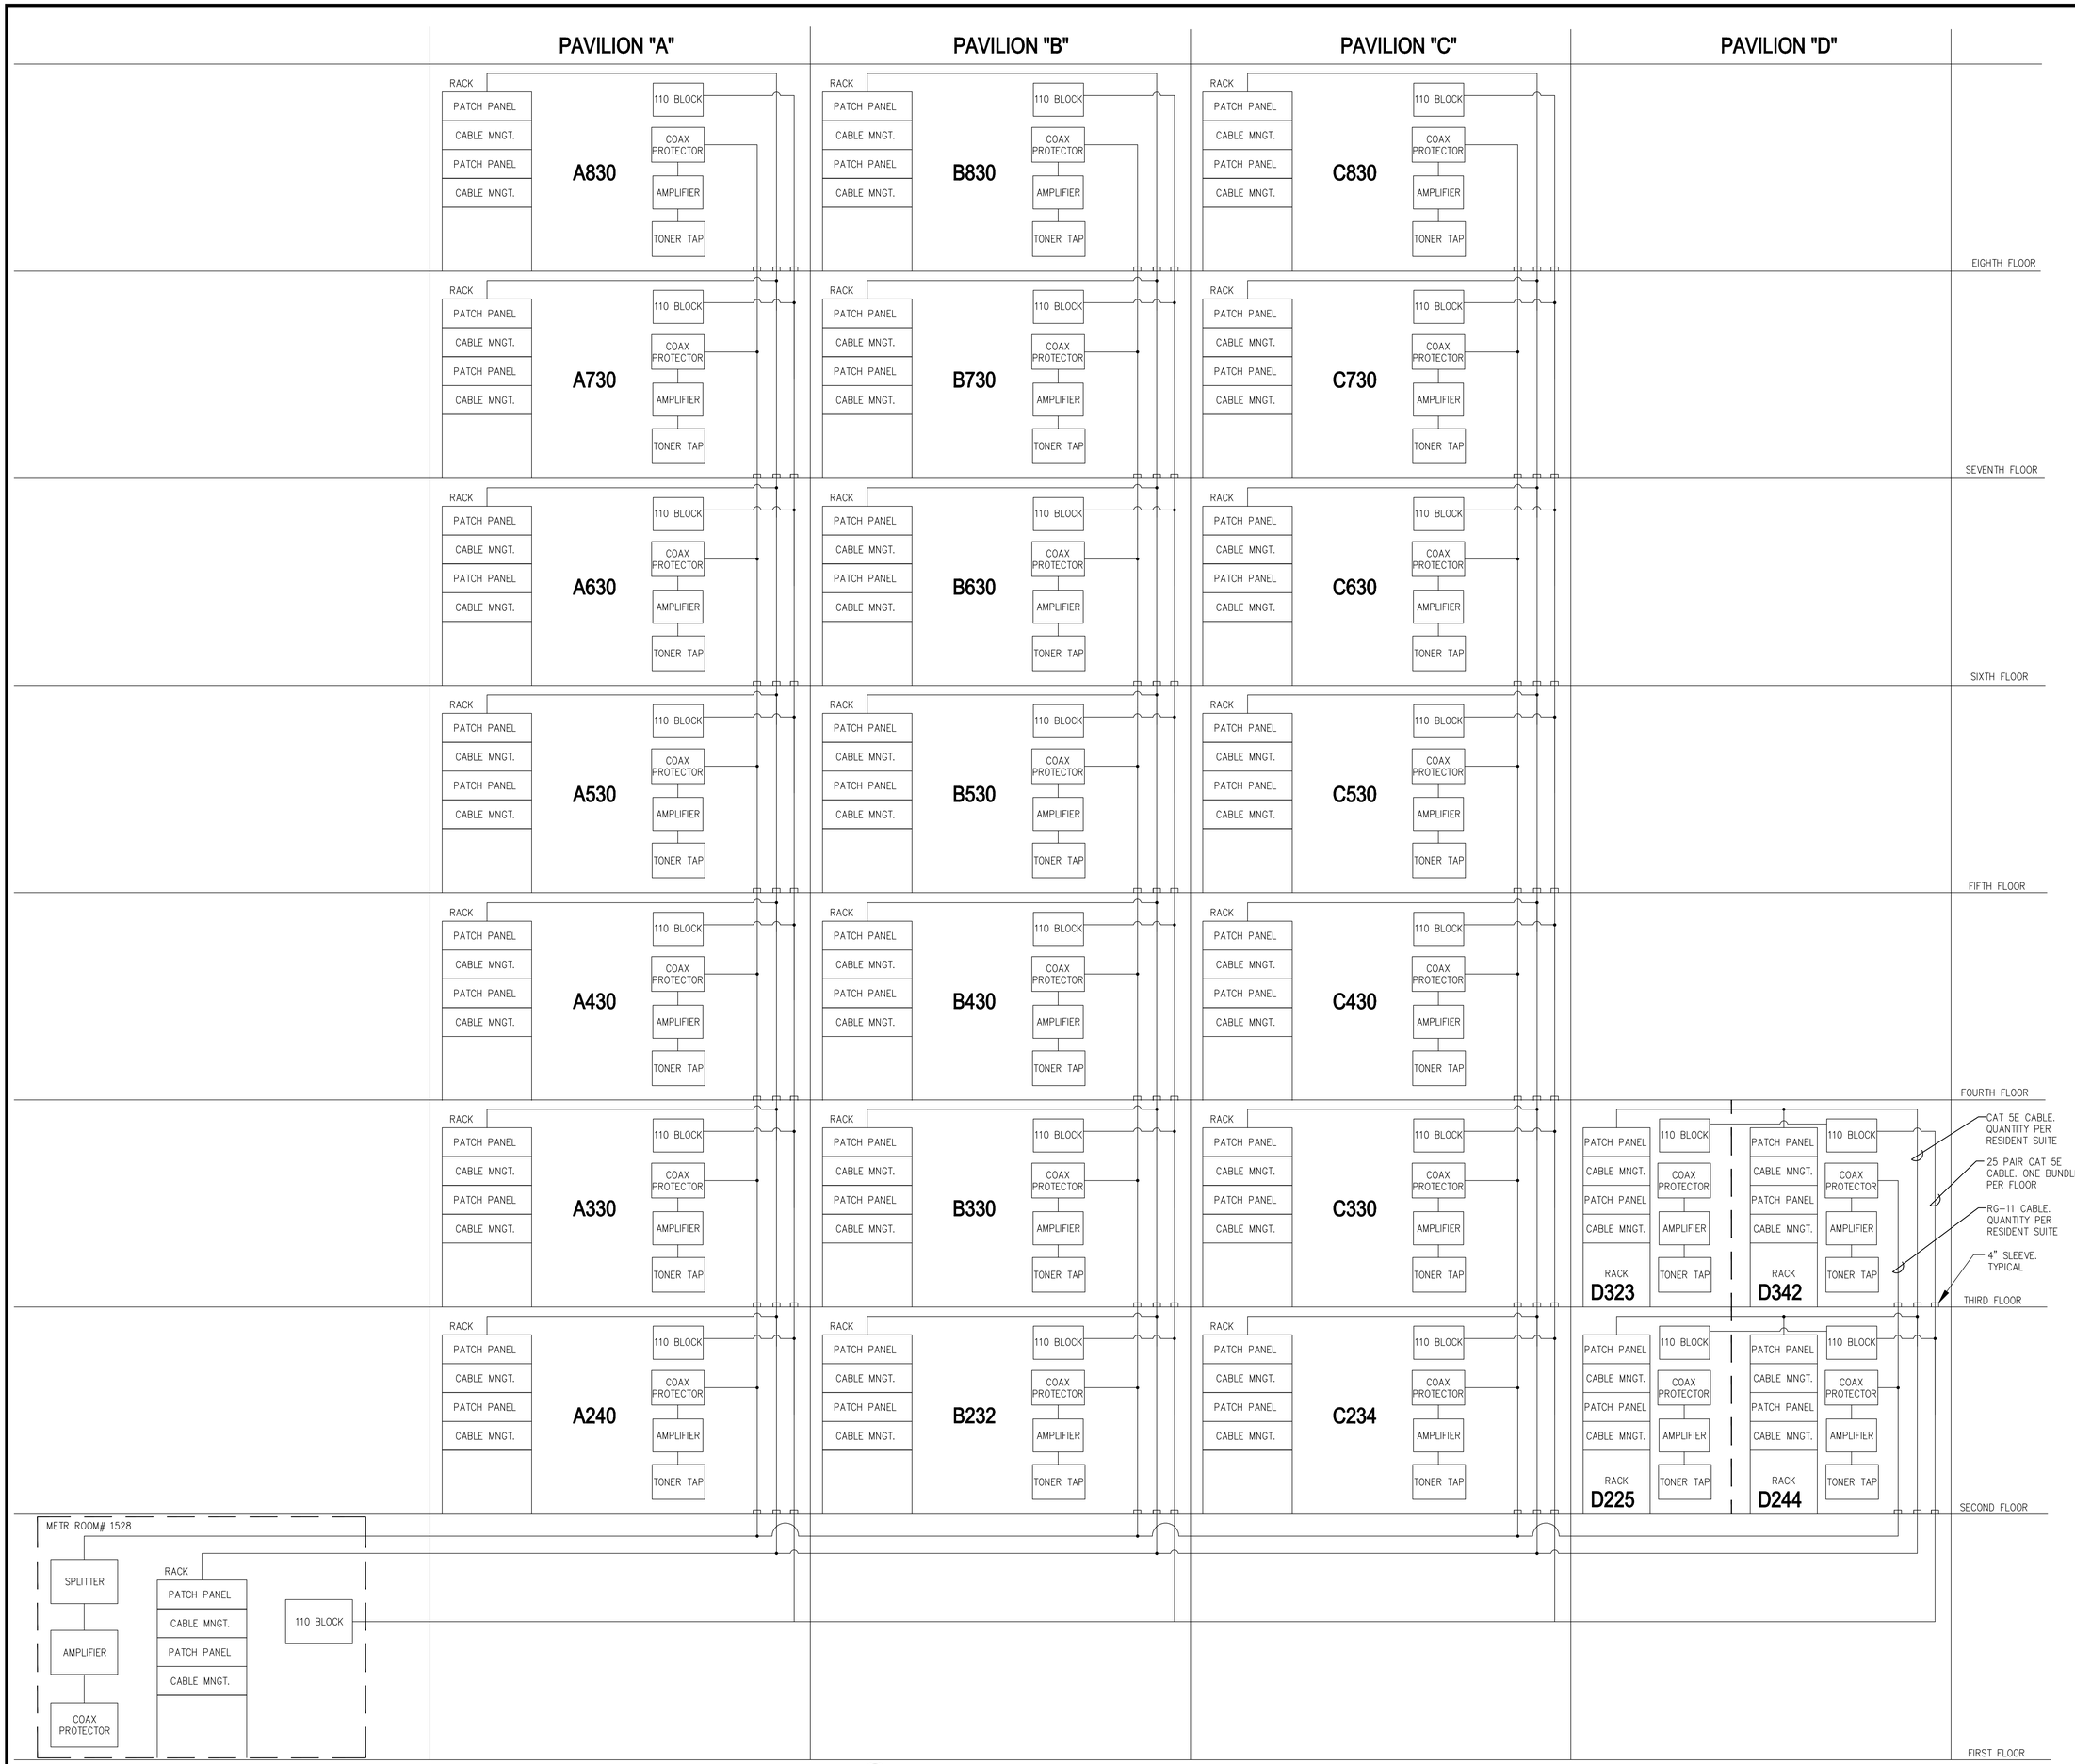

1 TS704 TS704 **AFRH VOICE/LAN RISER/SINGLE LINE DIAGRAM**
1/8"=1'-0"

PROPERTY OF THE UNITED STATES GOVERNMENT – FOR OFFICIAL USE ONLY. Do not remove this notice. Properly destroy documents when no longer needed.

GSA
GENERAL SERVICES ADMINISTRATION
77 FORSYTH STREET
SUITE 600
ATLANTA, GA 30303
TEL: (404)331-3200

AFRH The Premier Retirement Community for America's Veterans
JACOBS
PROJECT MANAGEMENT CONSULTANT TO THE GENERAL SERVICES ADMINISTRATION

YATES CONSTRUCTION

SFCS Architecture Engineering Planning Interiors

URS
URS CORPORATION
2020 K ST, NW
SUITE 300
WASHINGTON D.C. 20006

ISSUED FOR CONSTRUCTION

CERTIFICATIONS

DISTRICT OF COLUMBIA
ASHOK MAHESHWARI
No. 7340
REGISTERED PROFESSIONAL ENGINEER
09/08/08

KEY PLAN

AREA 1

REVISION NOTES

MARK	DATE	DESCRIPTION
1	09/08/08	ISSUED FOR CONSTRUCTION

GRAPHIC SCALE

CONTRACTORS

A/E CON. NO.	GS-04P-07-EX-C-0099
A/E TASK NO.	
CONS. CONTR.	
CONS. WORK	
PRIME A/E	
SUB A/E	
CONSTR. CON.	

BUILDING

NAME	ARMED FORCES RETIREMENT HOME
STREET	1800 BEACH DRIVE
CITY/ST./ZIP	GULFPORT, MS 39507
BUILDING NO.	
OTHER BUILDING NOs.	
FACILITY CODE	

PROJECT

PROJECT TITLE	ARMED FORCES RETIREMENT HOME GULFPORT, MISSISSIPPI
PROJECT DESCRIPTION	NEW CONSTRUCTION
PROJECT NO.	31942982
GSA PM	STEVEN SMITH
SUBMISSION	ISSUED FOR CONSTRUCTION
SUB. DATE	09/08/2008

DRAWING

DRAWING TITLE	TELECOMM RISER DIAGRAM
FILE NAME	TS-704-N0095730.DWG
FLOOR NO.	FIRST, SECOND, THIRD THRU EIGHTH FLOOR
DRAWN BY	KN DATE DRAFTED:
CHECKED BY	AM SHEET SIZE: 34 X 44
DRAWING NO.	TS 7 04 (DISCIPLINE SHEET TYPE SEQUENCE) SHEET OF –

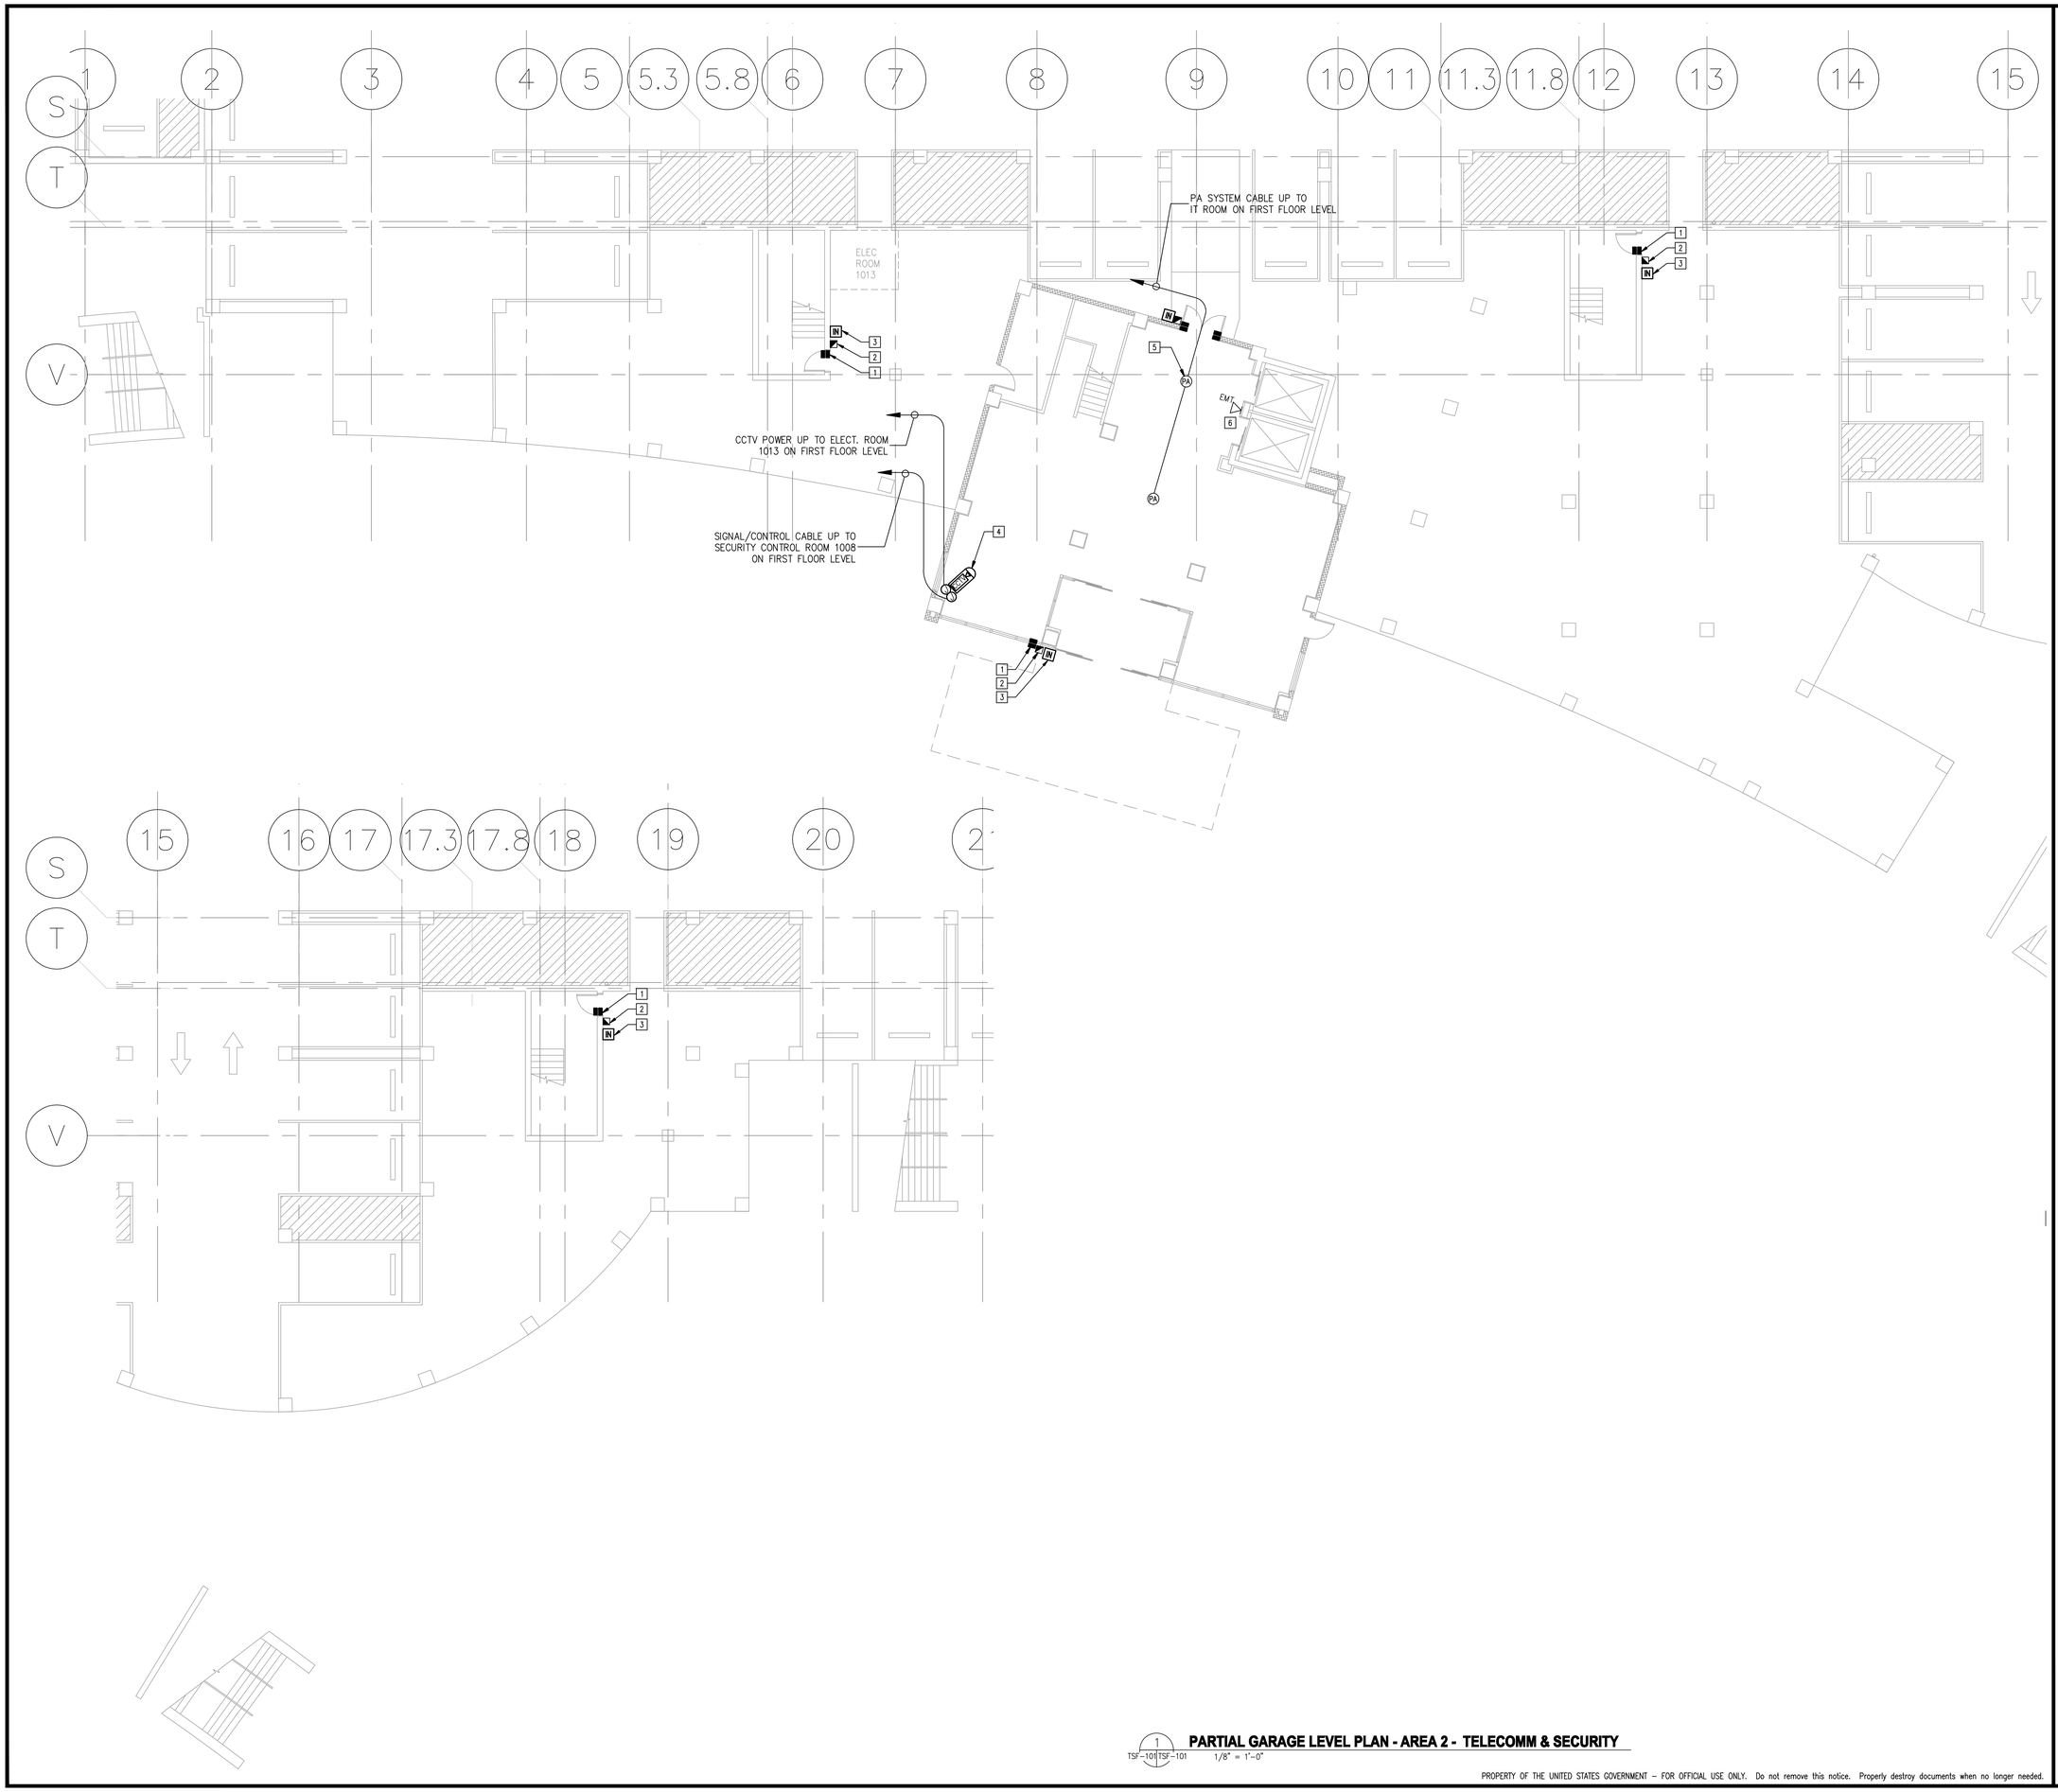

PARTIAL GARAGE LEVEL PLAN - AREA 2 - TELECOMM & SECURITY

TSF-101 1/8" = 1'-0"

PROPERTY OF THE UNITED STATES GOVERNMENT – FOR OFFICIAL USE ONLY. Do not remove this notice. Properly destroy documents when no longer needed.

GENERAL SERVICES ADMINISTRATION
77 FORSYTH STREET
SUITE 600
ATLANTA, GA 30303
TEL: (404)331-3200

JACOBS
PROJECT MANAGEMENT CONSULTANT TO THE GENERAL SERVICES ADMINISTRATION

YATES CONSTRUCTION

SFCS Architecture Engineering Planning Interiors

URS CORPORATION
2020 K ST, NW
SUITE 300
WASHINGTON D.C. 20006

GENERAL NOTES:

1. REFER TO DRAWING E-001 FOR ADDITIONAL INFORMATION APPLICABLE TO THIS DRAWING.

CODED NOTES:

1. BALANCE MAGNETIC SWITCH DOOR CONTACT FOR INTRUSION DETECTION AT ALL EXTERIOR PERIMETER DOORS MONITORED BY SECURITY ON FIRST FLOOR LEVEL.
2. ELECTRONICS ENTRY CONTROL SYSTEM CARD READER AT ALL EXTERIOR PERIMETER DOORS MONITORED BY SECURITY ON FIRST FLOOR LEVEL.
3. PROVIDE INTERCOM SYSTEM AT ALL EXTERIOR DOORS. RUN 3/4"C FROM DEVICE TO ANNUNCIATOR PANEL IN SECURITY ROOM.
4. CCTV CAMERA. PROVIDE 3/4"CONDUIT WITH PULL STRING FOR SIGNAL/CONTROL FROM JUNCTION BOX TO SECURITY ROOM.
5. PROVIDE 3/4"C FROM PAGING/PUBLIC ADDRESS SYSTEM LOCATED AT ALL PUBLIC GATHERING LOCATIONS TO MAIN CONSOLE/ AMPLIFIER IN IT ROOM. REFER TO TS-702 FOR PAGING/PUBLIC ADDRESS RISER DIAGRAM.
6. PROVIDE PUSH-BUTTON TYPE EMERGENCY TELEPHONE SYSTEM. EMERGENCY TELEPHONE SHALL ANNUNCIATE IN SECURITY ROOM.

95% ENTRY & LOADING DOCK SUBMISSION

CERTIFICATIONS

KEY PLAN

REVISION NOTES

MARK	DATE	DESCRIPTION

GRAPHIC SCALE

CONTRACTORS

A/E CON. NO.	GS-04P-07-EX-C-0099
A/E TASK NO.	
CONS. CONTR.	
CONS. WORK	
PRIME A/E	
SUB A/E	
CONSTR. CON.	

BUILDING

NAME	ARMED FORCES RETIREMENT HOME
STREET	1800 BEACH DRIVE
CITY/ST./ZIP	GULFPORT, MS 39507
BUILDING NO.	
OTHER	
BUILDING NOs.	
FACILITY CODE	

PROJECT

PROJECT TITLE	ARMED FORCES RETIREMENT HOME GULFPORT, MISSISSIPPI
PROJECT DESCRIPTION	NEW ENTRY & LOADING DOCK DESIGN
PROJECT NO.	31942982
GSA PM	STEVEN SMITH
SUBMISSION	95% SUBMISSION
SUB. DATE	08/08/2008

DRAWING

DRAWING TITLE	PARTIAL GARAGE LEVEL PLAN
FILE NAME	TSF 101
FLOOR NO.	01
DRAWN BY	KN DATE DRAFTED: 01/02/2008
CHECKED BY	GR SHEET SIZE: 34 X 44
DRAWING NO.	TSF 1 01 (DISCIPLINE SHEET TYPE SEQUENCE) SHEET OF

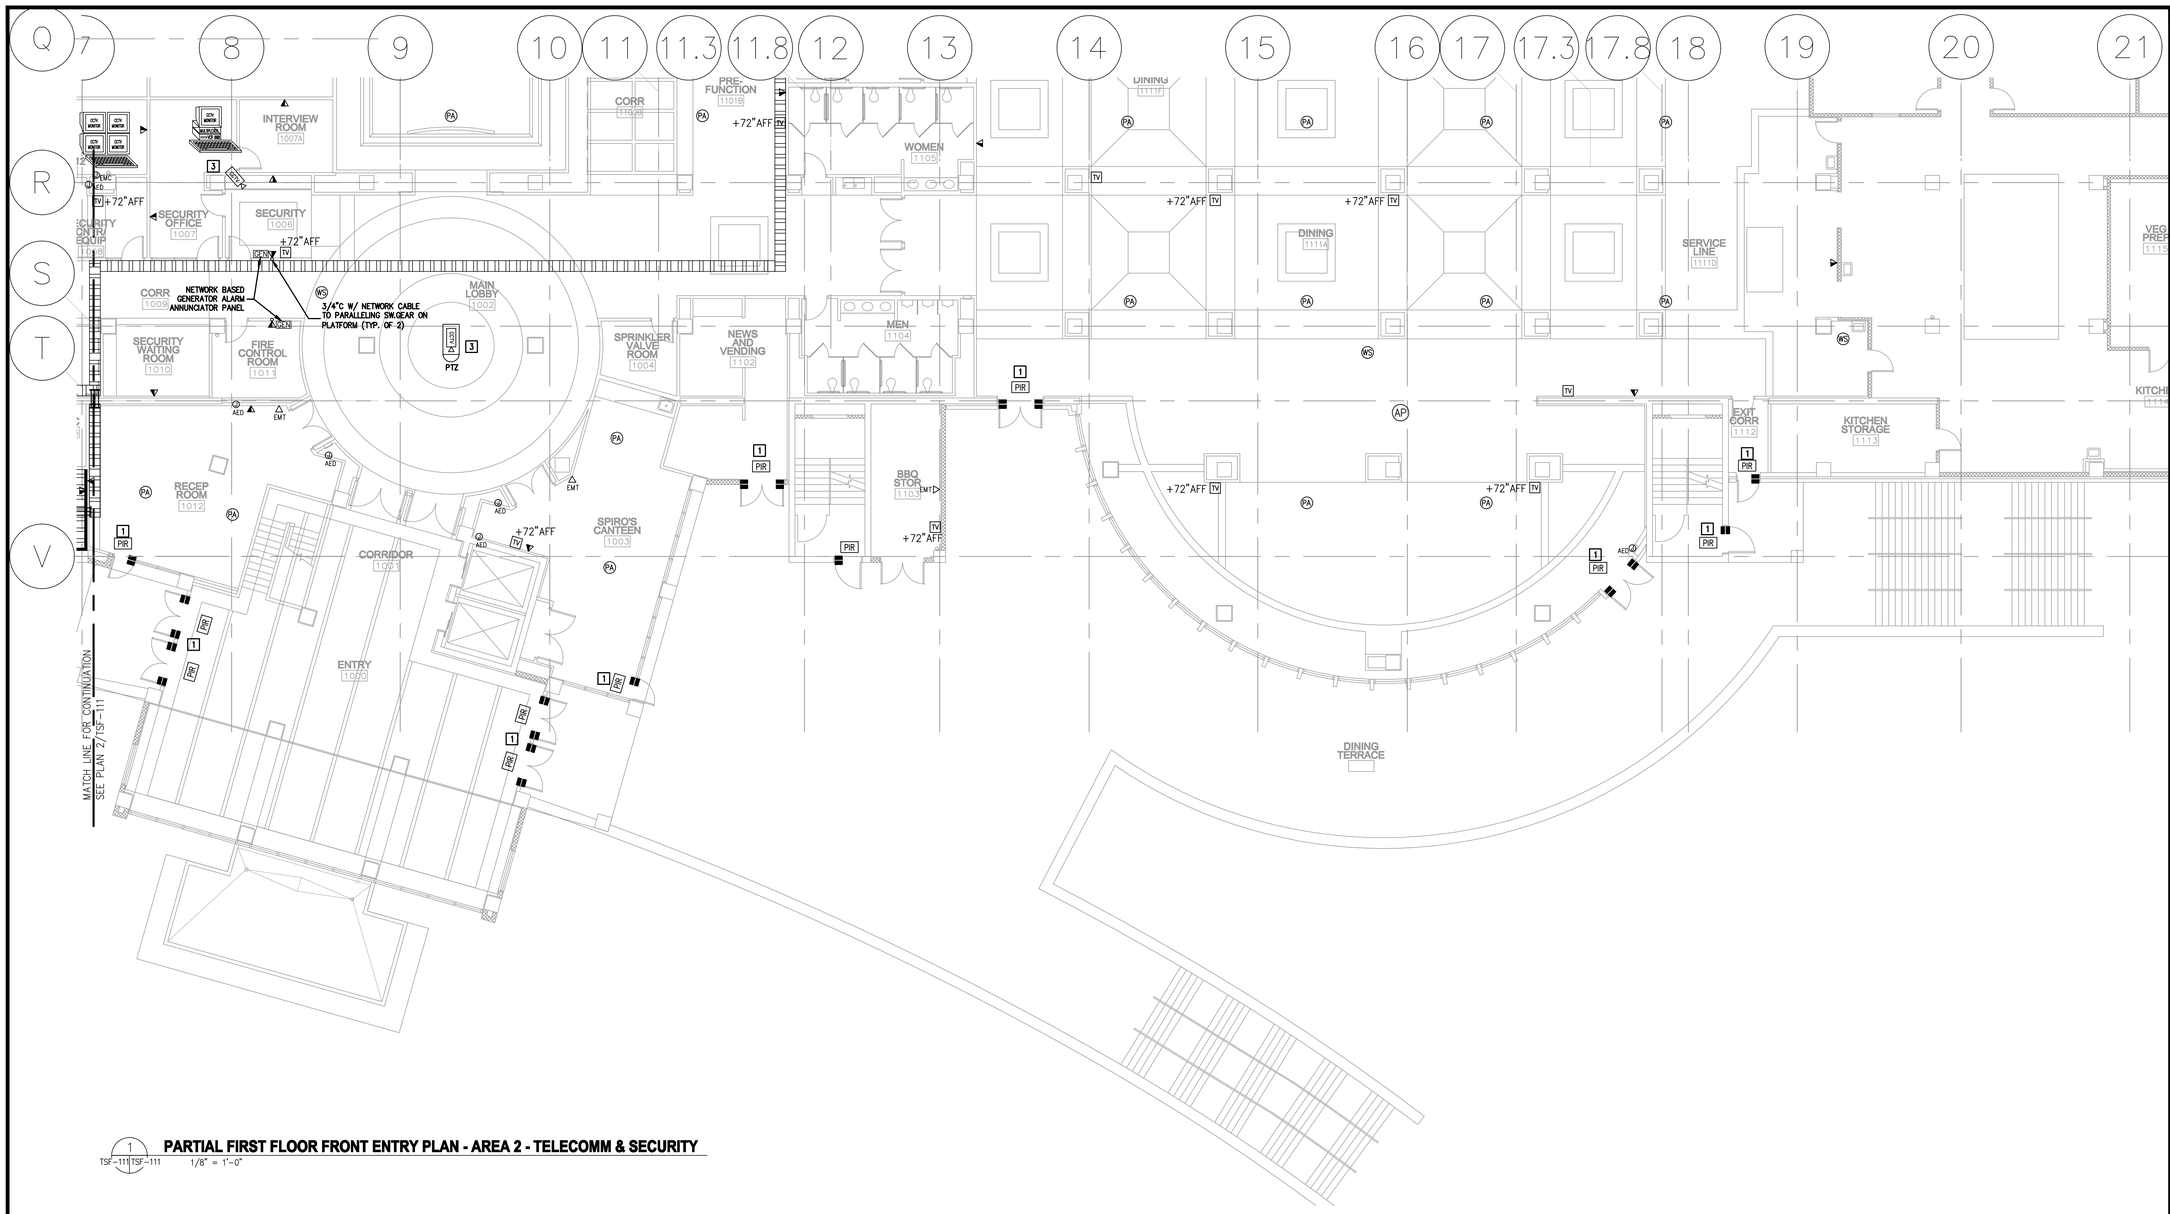

1 TSF-111 **PARTIAL FIRST FLOOR FRONT ENTRY PLAN - AREA 2 - TELECOMM & SECURITY**
TSF-111 1/8" = 1'-0"

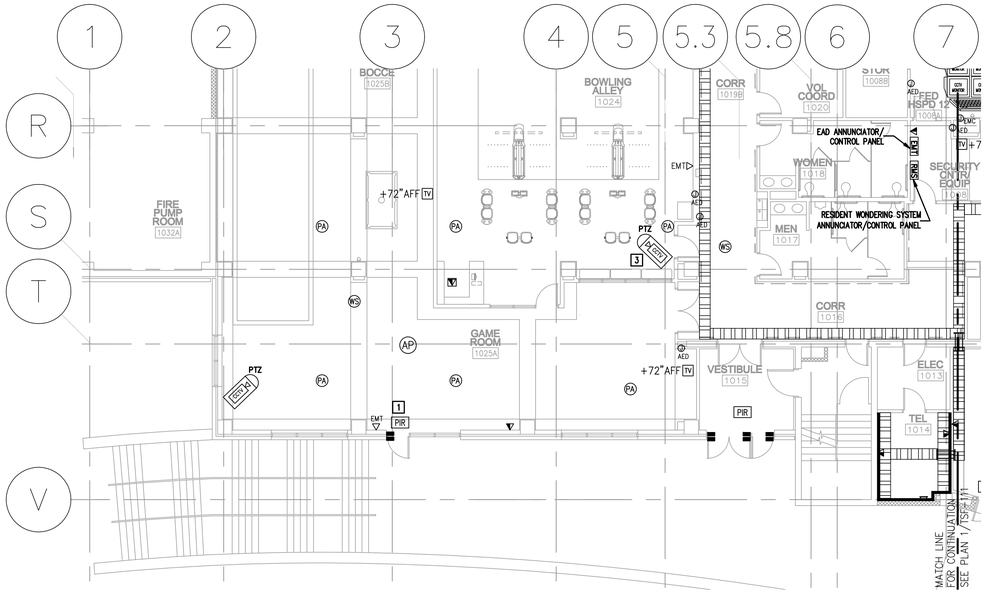

2 TSF-111 **PARTIAL FIRST FLOOR FRONT ENTRY PLAN - AREA 2 - TELECOMM & SECURITY**
TSF-111 1/8" = 1'-0"

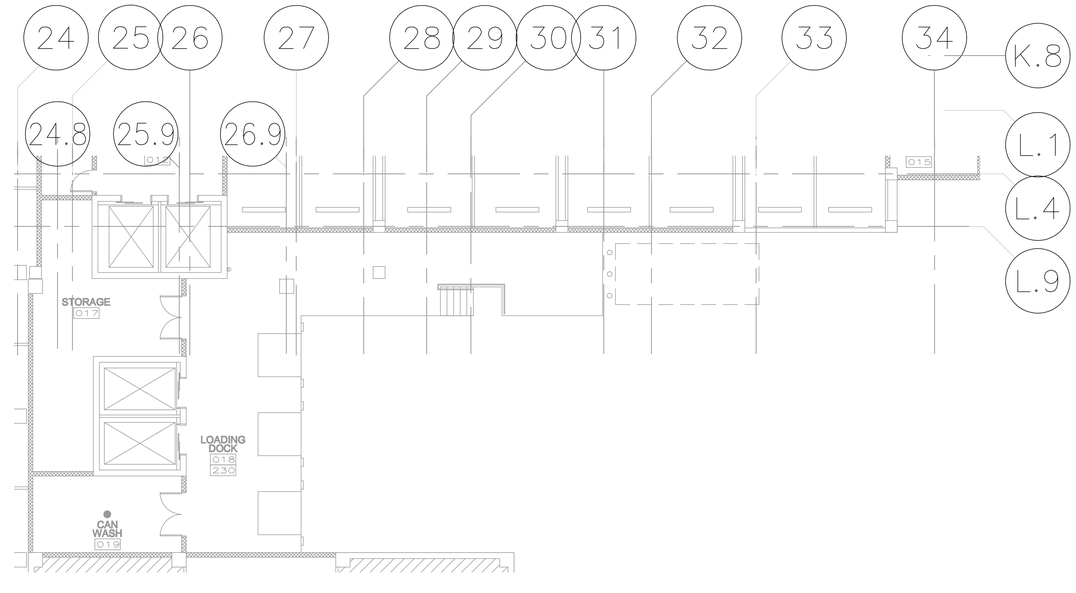

3 TSF-111 **PARTIAL FIRST FLOOR LOADING DOCK PLAN - AREA 2 - TELECOMM & SECURITY**
TSF-111 1/8" = 1'-0"

PROPERTY OF THE UNITED STATES GOVERNMENT – FOR OFFICIAL USE ONLY. Do not remove this notice. Properly destroy documents when no longer needed.

GENERAL SERVICES ADMINISTRATION
77 FORSYTH STREET
SUITE 600
ATLANTA, GA 30303
TEL: (404)331-3200

AFRH The Premier Retirement Community for America's Veterans

JACOBS PROJECT MANAGEMENT CONSULTANT TO THE GENERAL SERVICES ADMINISTRATION

YATES CONSTRUCTION

SFCS Architecture Engineering Planning Interiors

URS CORPORATION
2020 K ST, NW
SUITE 300
WASHINGTON D.C. 20006

GENERAL NOTES:

1. REFER TO DRAWING E-001 FOR ADDITIONAL INFORMATION APPLICABLE TO THIS DRAWING.

CODED NOTES:

1 BALANCE MAGNETIC SWITCH DOOR CONTACT FOR INTRUSION DETECTION AT ALL EXTERIOR PERIMETER DOORS MONITORED BY SECURITY ON FIRST FLOOR LEVEL.

95% ENTRY & LOADING DOCK SUBMISSION

CERTIFICATIONS

KEY PLAN

REVISION NOTES

MARK	DATE	DESCRIPTION

GRAPHIC SCALE

CONTRACTORS	A/E CON. NO.	GS-04P-07-EX-C-0099
	A/E TASK NO.	
	CONS. CONTR.	
	CONS. WORK	
	PRIME A/E	
	SUB A/E	
	CONSTR. CON.	
BUILDING	NAME	ARMED FORCES RETIREMENT HOME
	STREET	1800 BEACH DRIVE
	CITY/ST./ZIP	GULFPORT, MS 39507
	BUILDING NO.	
	OTHER	
	BUILDING NOs.	
	FACILITY CODE	
PROJECT	PROJECT TITLE	ARMED FORCES RETIREMENT HOME GULFPORT, MISSISSIPPI
	PROJECT DESCRIPTION	NEW ENTRY & LOADING DOCK DESIGN
	PROJECT NO.	31942982
	GSA PM	STEVEN SMITH
	SUBMISSION	95% SUBMISSION
	SUB. DATE	09/08/2008
DRAWING	DRAWING TITLE	PARTIAL FRONTENTRY & LOADING DOCK PLAN
	FILE NAME	TSF-111
	FLOOR NO.	01
	DRAWN BY	KN DATE DRAFTED: 01/02/2008
	CHECKED BY	GR SHEET SIZE: 34 X 44
	DRAWING NO.	TSF 1 11 (DISCIPLINE SHEET TYPE SEQUENCE) SHEET OF

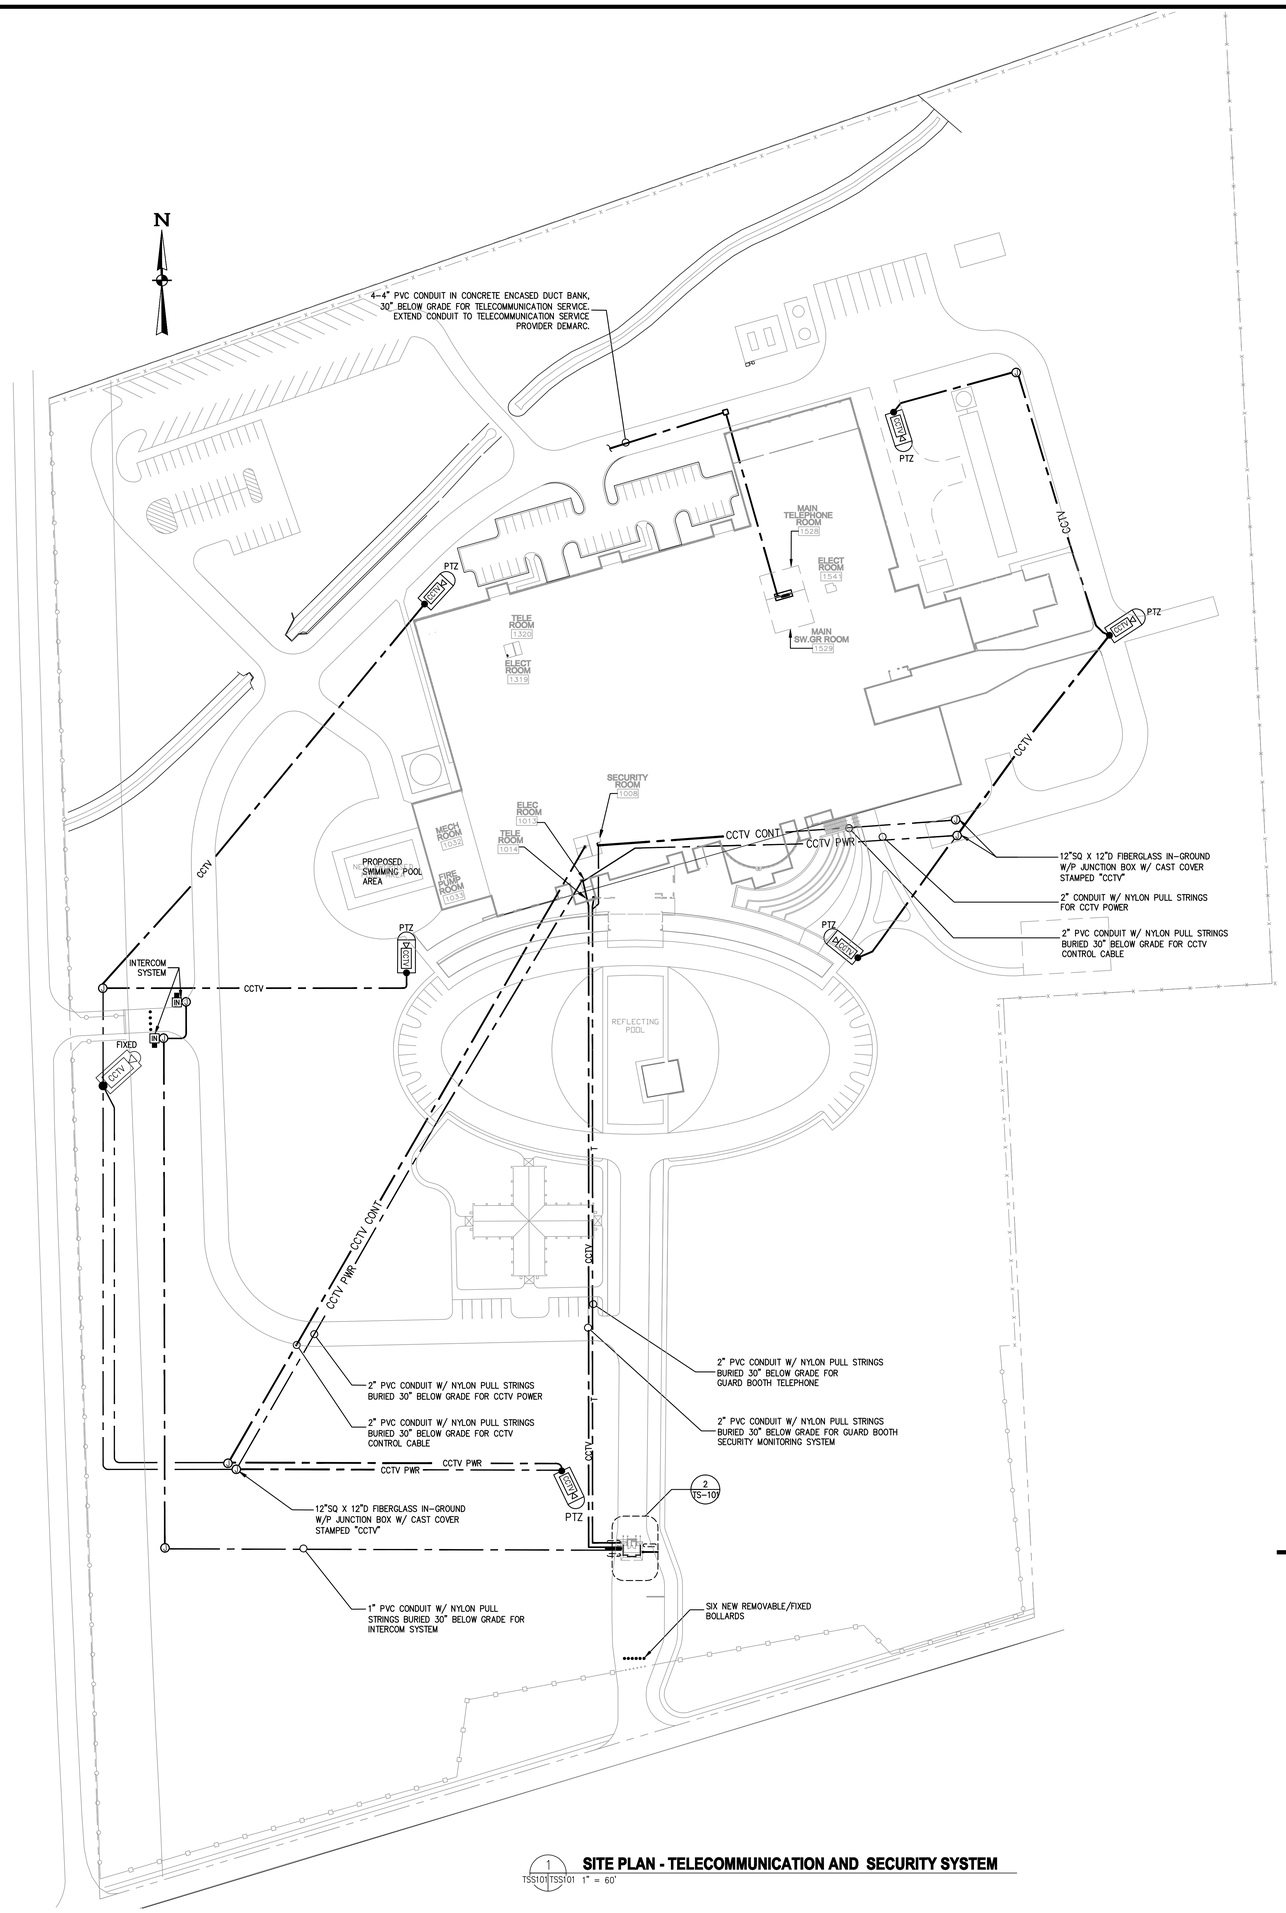

1 TSS101 TSS101 1" = 60'

SITE PLAN - TELECOMMUNICATION AND SECURITY SYSTEM

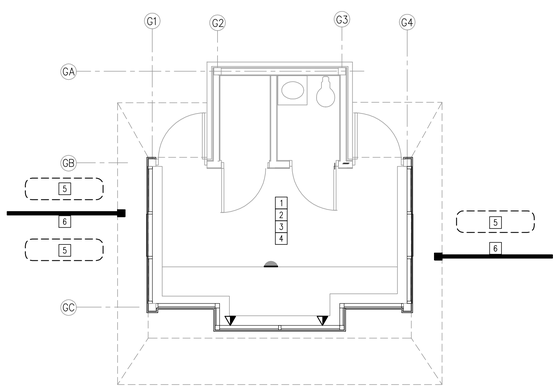

2 TSS101 TSS101 1/8" = 1-0"

GUARD BOOTH - SECURITY PLAN

PROPERTY OF THE UNITED STATES GOVERNMENT – FOR OFFICIAL USE ONLY. Do not remove this notice. Properly destroy documents when no longer needed.

GSA
GENERAL SERVICES ADMINISTRATION
77 FORSYTH STREET
SUITE 600
ATLANTA, GA 30303
TEL: (404)331-3200

AFRH The Premier Retirement Community for America's Veterans
JACOBS
PROJECT MANAGEMENT CONSULTANT TO THE GENERAL SERVICES ADMINISTRATION

YATES CONSTRUCTION

SFCS Architecture Engineering Planning Interiors

URS
URS CORPORATION
2020 K ST, NW
SUITE 300
WASHINGTON D.C. 20006

GENERAL NOTES:

1. REFER TO DRAWING E-001 FOR ADDITIONAL INFORMATION APPLICABLE TO THIS DRAWING.
2. COORDINATE PERIMETER CCTV CAMERA LOCATIONS WITH PERIMETER SITE LIGHTING TO PREVENT GLARE OR DIRECT LIGHT ON CCTV CAMERA LENS.
3. COORDINATE CONDUIT ROUTING WITH OTHER TRADE.
4. ALL TELECOMMUNICATIONS AND SECURITY SYSTEMS MANHOLES, HANDHOLES AND JUNCTION BOXES SHALL LABELED WITH SPECIFIC DESIGNATION.

CODED NOTES:

1. PROVIDE TWO SEPARATE TELEPHONE LINES TO GUARD BOOTH. ONE LINE FOR NORMAL DATA/TELEPHONE CALL/RECEIVE SERVICE. A SEPARATE LINE FOR 911 EMERGENCY TELEPHONE BACK UP SYSTEM FROM GUARD BOOTH TO MAIN SECURITY OFFICE ON FIRST FLOOR LEVEL.
2. PROVIDE PUSH-TALK INTERCOM SYSTEM AT ANNISTON STREET FENCE GATE, MONITORED AT GUARD BOOTH AND MAIN SECURITY OFFICE.
3. PROVIDE CCTV MONITORING SYSTEM IN GUARD BOOTH.
4. PROVIDE HARDWIRED DURESS ALARM SYSTEM TIED TO MAIN SECURITY OFFICE.
5. SWING ARM GATE ENTRY & EXIT UNDERPAVEMENT CONTROL LOOP..
6. ENTRY AND EXIT SWING ARM GATE. PROVIDE CONTROL PUSHBUTTON IN GUARDBOOTH.

ISSUED FOR CONSTRUCTION

CERTIFICATIONS

DISTRICT OF COLUMBIA ASHOK MAHESHWARI No. 7340 REGISTERED PROFESSIONAL ENGINEER
09/08/08

KEY PLAN

REVISION NOTES

MARK	DATE	DESCRIPTION
0	09/08/08	ISSUED FOR CONSTRUCTION

GRAPHIC SCALE

60 0 60 120
SCALE 1"=60'

CONTRACTORS	
A/E CON. NO.	GS-04P-07-EX-C-0099
A/E TASK NO.	
CONS. CONTR.	
CONS. WORK	
PRIME A/E	
SUB A/E	
CONSTR. CON.	

BUILDING	
NAME	ARMED FORCES RETIREMENT HOME
STREET	1800 BEACH DRIVE
CITY/ST./ZIP	GULFPORT, MS 39507
BUILDING NO.	
OTHER BUILDING NOs.	
FACILITY CODE	

PROJECT	
PROJECT TITLE	ARMED FORCES RETIREMENT HOME GULFPORT, MISSISSIPPI
PROJECT DESCRIPTION	NEW CONSTRUCTION
PROJECT NO.	31942982
GSA PM	STEVEN SMITH
SUBMISSION	ISSUED FOR CONSTRUCTION
SUB. DATE	09/08/2008

DRAWING	
DRAWING TITLE	SITE PLAN - TELECOMM & SECURITY SYSTEM
FILE NAME	TSS-101-N0095730.DWG
FLOOR NO.	SITE PLAN
DRAWN BY	KN DATE DRAFTED:
CHECKED BY	AM SHEET SIZE: 34 X 44
DRAWING NO.	TSS 1 01 (DISCIPLINE SHEET TYPE SEQUENCE) SHEET OF –