ABBREVIATIONS

&	AND
@	AT
#	NUMBER
ø	DIAMETER
A/E	ARCHITECT/ENGINEER
AB	ANCHOR BOLT
ACI	AMERICAN CONCRETE INSTITUTE
ADD'L	ADDITIONAL
AHU	AIR HANDLING UNIT
AISC	AMERICAN INSTITUTE OF STEEL CONST.
ALT	ALTERNATE
ARCH	ARCHITECTURAL
ASCE	AMERICAN SOCIETY OF CIVIL ENGINEERS
ASTM	AMERICAN SOCIETY OF TESTING MATER.
AWS	AMERICAN WELDING SOCIETY
B	BOTTOM
BAL	BALANCE
BLDG	BUILDING
BLKG	BLOCKING
BM	BEAM
BOT	BOTTOM
BP	BASE PLATE
BRG	BEARING
BSMT	BASEMENT
BTWN	BETWEEN
C–	COLUMN MARK
CANT	CANTILEVER
CIP	CAST IN PLACE
CJ	CONTROL JOINT
CL	CENTER LINE
CLR	CLEAR
CMU	CONCRETE MASONRY UNIT
COL	COLUMN
CONC	CONCRETE
CONN	CONNECTIONS
CONST	CONSTRUCTION
CONT	CONTINUOUS
D	DEPTH
DET	DETAIL
DIA	DIAMETER
DIAG	DIAGONAL
DN	DOWN
DWG	DRAWING
(E)	EXISTING
EA	EACH
EE	EACH END
EF	EACH FACE
EJ	EXPANSION JOINT
EL	ELEVATION
ELECT	ELECTRICAL
ELEV	ELEVATOR
EQ	EQUAL
EW	EACH WAY
EXIST	EXISTING
EXP	EXPANSION
EXT	EXTERIOR
F–	FOOTING MARK
FD	FLOOR DRAIN
FDN	FOUNDATION
FIN	FINISH
FL	FULL LENGTH
FLR	FLOOR
FTG	FOOTING
GA	GAGE, GAUGE
GALV	GALVANIZED
GB	GRADE BEAM
HK	HOOK
HORIZ	HORIZONTAL
HP	HIGH POINT
HVAC	HEATING–VENTILATION–AIR–CONDITIONING
JT	JOINT
KSI	KIPS PER SQUARE INCH
LE	LEFT END
LLH	LONG LEG HORIZONTAL
LLV	LONG LEG VERTICAL
LP	LOW POINT
MATL	MATERIAL
MAX	MAXIMUM
MECH	MECHANICAL
MEZZ	MEZZANINE
MFR	MANUFACTURER
MIN	MINIMUM
MISC	MISCELLANEOUS
(N)	NEW
NIC	NOT IN CONTRACT
NTS	NOT TO SCALE
OC	ON CENTER
OD	OUTSIDE DIAMETER
OF	OUTSIDE FACE
OPNG	OPENING
OPP	OPPOSITE
P–	PIER MARK
PL	PLATE
PSF	POUNDS PER SQUARE FT
QTY	QUANTITY
R	RADIUS
RD	ROOF DRAIN
RE	RIGHT END
REF	REFERENCE
REINF	REINFORCE(D),(ING),(MENT)
REQ'D	REQUIRED
REV	REVISION
RO	ROUGH OPENING
RTU	ROOF TOP UNIT
SCHED	SCHEDULE
SECT	SECTION
SIM	SIMILAR
SJI	STEEL JOIN INSTITUTE
SL	SLOPE
SOG	SLAB ON GRADE
SPEC	SPECIFICATION
SQ	SQUARE
SS	STAINLESS STEEL
STD	STANDARD
STL	STEEL
STRUCT	STRUCTURAL
T	TOP
T&B	TOP AND BOTTOM
T/	TOP OFF
THRU	THROUGH
TYP	TYPICAL
UNDO	UNLESS NOTED OTHERWISE
VERT	VERTICAL
VIF	VERIFY IN FIELD
W	WIDTH
W–	WALL MARK
W/	WITH
W/O	WITHOUT
WP	WORKING POINT
WWF	WELDED WIRE FABRIC
IBC	INTERNAT. BUILDING CODE
ID	INSIDE DIAMETER
IF	INSIDE FACE
IJ	ISOLATION JOINT
INT	INTERIOR

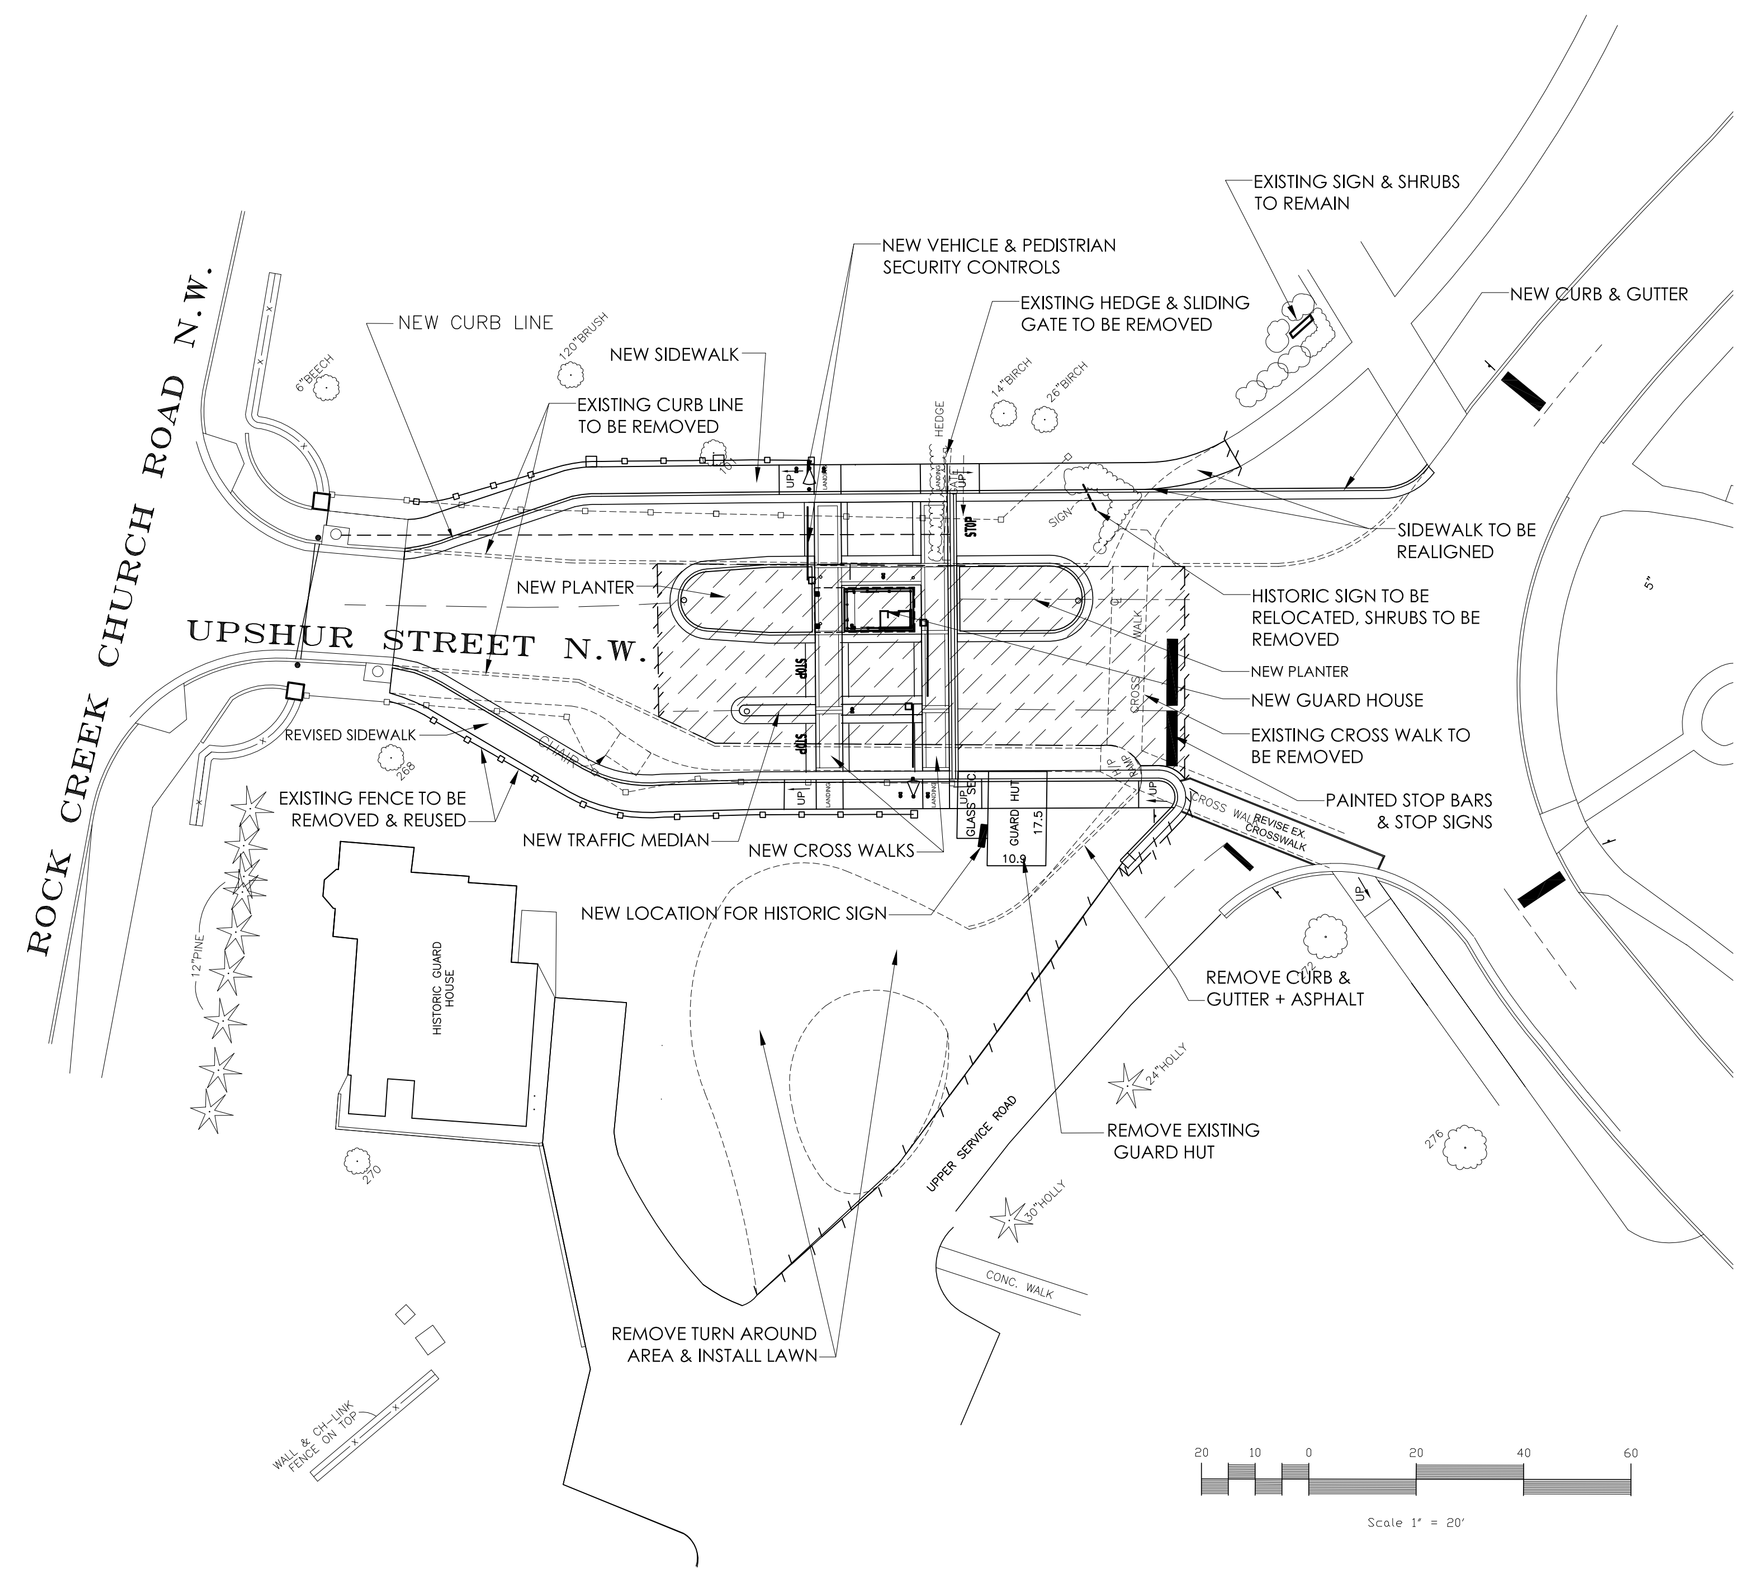

1 / CS-2 COMPOSITE DEMOLITION & NEW PLAN
SCALE: 1" = 20'-0"

INTEC aec
2500 Brighton Dam Road, Brookeville, Maryland 20833
p. 301.570.4100 f. 301.570.4101 www.INTECaec.com

REV.	DESCRIPTION	DATE

ARMED FORCES RETIREMENT HOME
EAGLE GATE RENOVATION
3700 NORTH CAPITOL STREET N.W. WASHINGTON D.C 20317

COMPOSITE DEMO/NEW PLAN
ARCHITECTURAL

DESIGNED:	PL
DRAWN:	
REVIEWED:	SK
JOB #:	210005
SCALE:	1"=20'-0"
DATE:	00-00-0000

CS-2

SHEET 2 OF 11