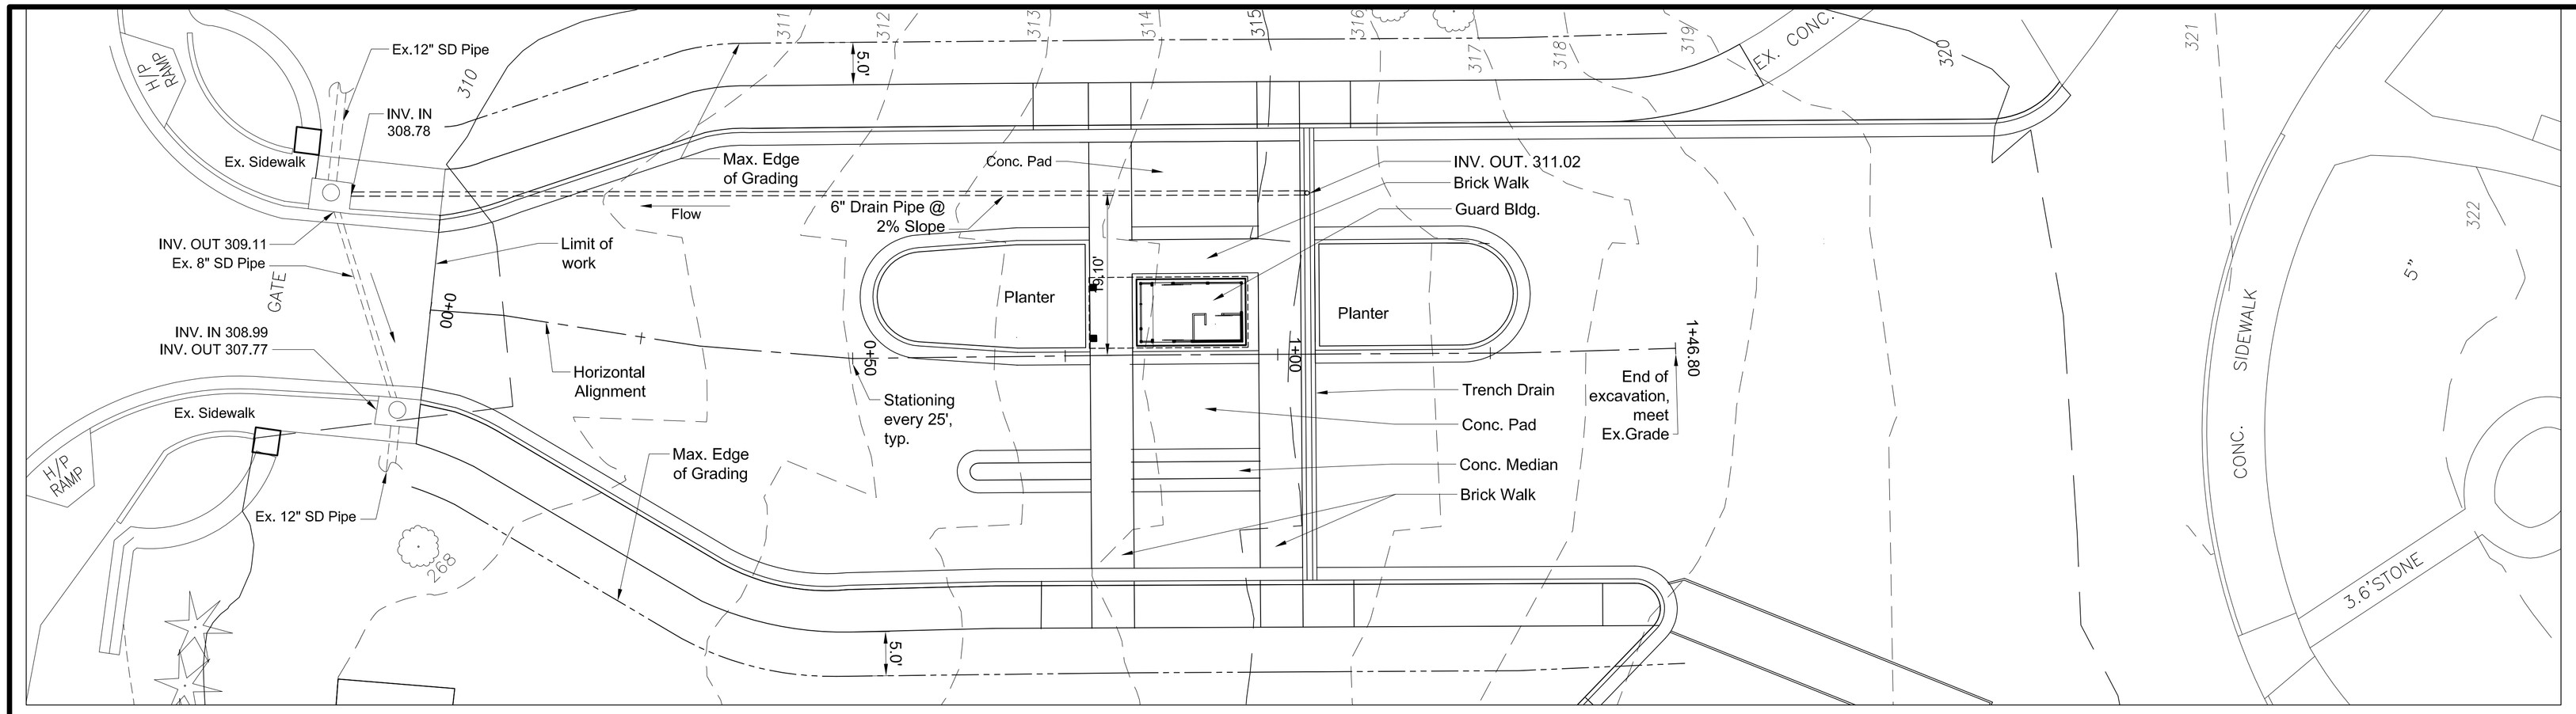

1 C-4 UPSHIRE ROAD CENTER LINE ALIGNMENT
SCALE: 1" = 10'-0"

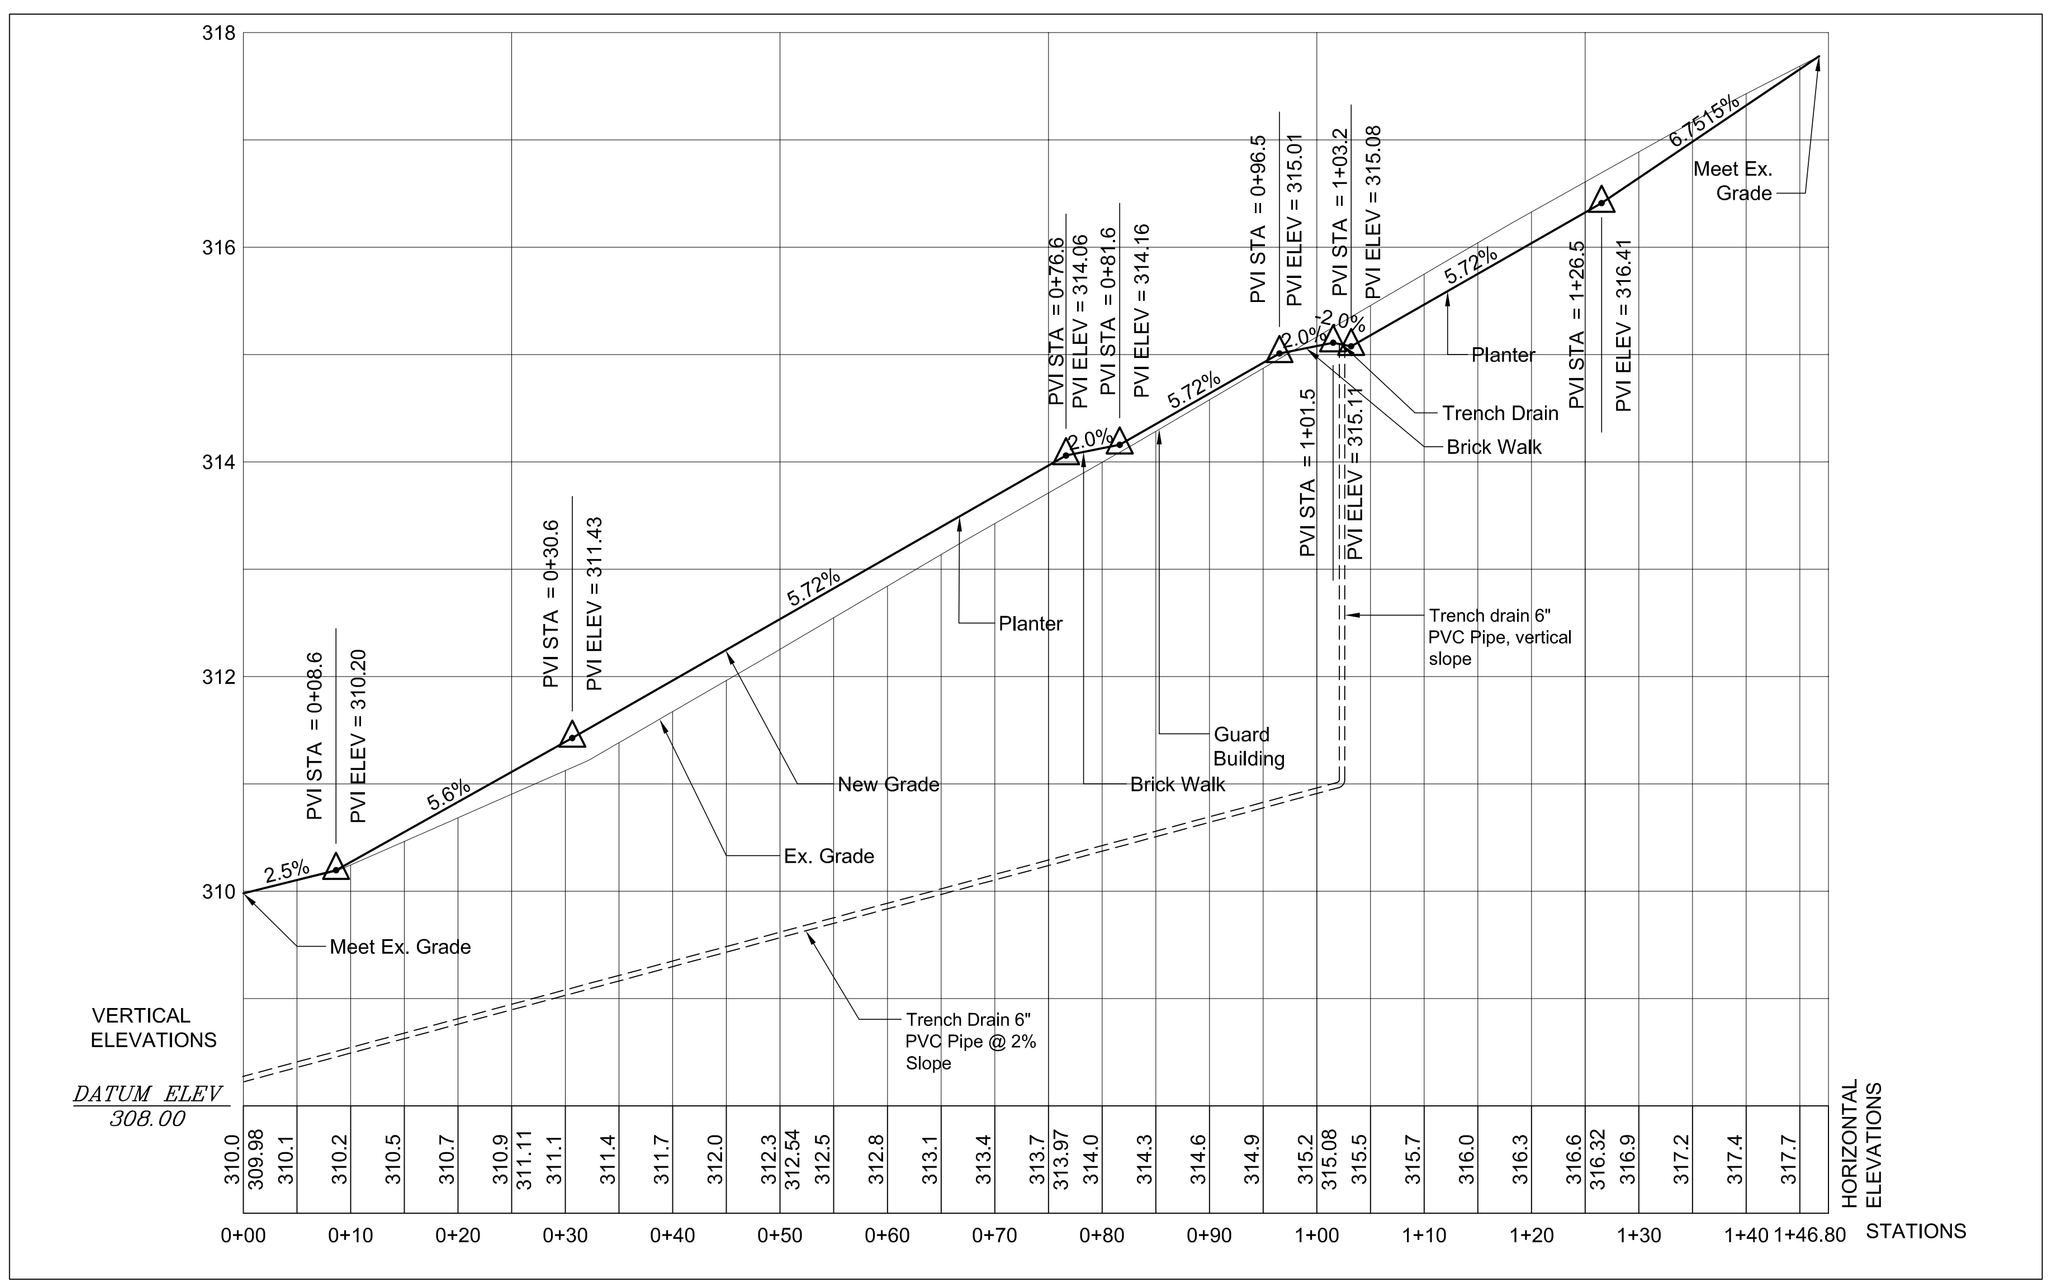

2 C-4 UPSHIRE ROAD PROFILE
HORIZONTAL SCALE: 1" = 10'
VERTICAL SCALE: 1" = 1'

ALIGNMENT NOTES

1. Refer to L-2 for dimensions and additional notes.
2. Storm drain size and inverts came from the Army Corps of Engineers drawings, page 12 of 13 titled:
   Master Plan
   Basic Information Maps
   General Storm Drainage Map
   Dated: 16 Sept 1969
   Drawing No. 18-02-29

INTEC aec
2500 Brighton Dam Road, Brookeville, Maryland 20833
p. 301.570.4100 f. 301.570.4101 www.INTECaec.com

REV.	DESCRIPTION	DATE

ARMED FORCES RETIREMENT HOME
EAGLE GATE RENOVATION
3700 NORTH CAPITOL STREET N.W. WASHINGTON D.C 20317

ALIGNMENT
CIVIL

DESIGNED:	PL
DRAWN:	
REVIEWED:	SK
JOB #:	210005
SCALE:	AS SHOWN
DATE:	00-00-0000

C-4

SHEET 6 OF 11