Planter East of Guard Shack with Conc. Median
0+70

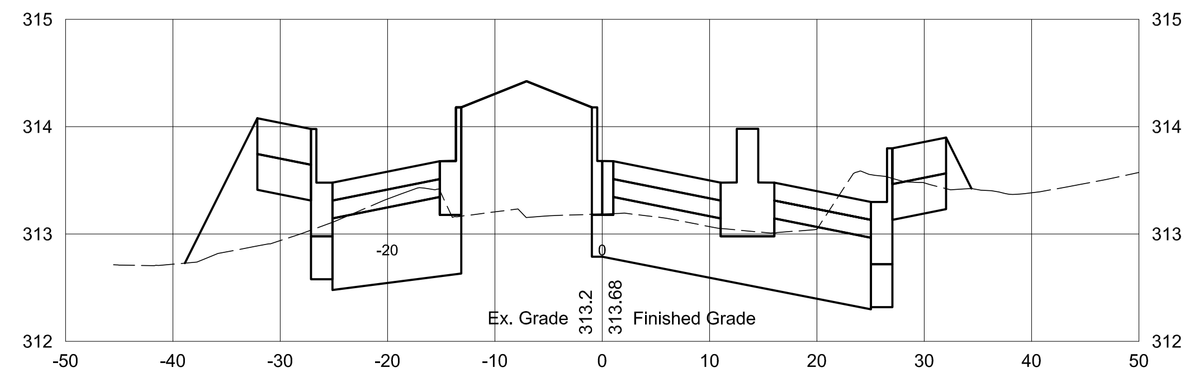

0+50

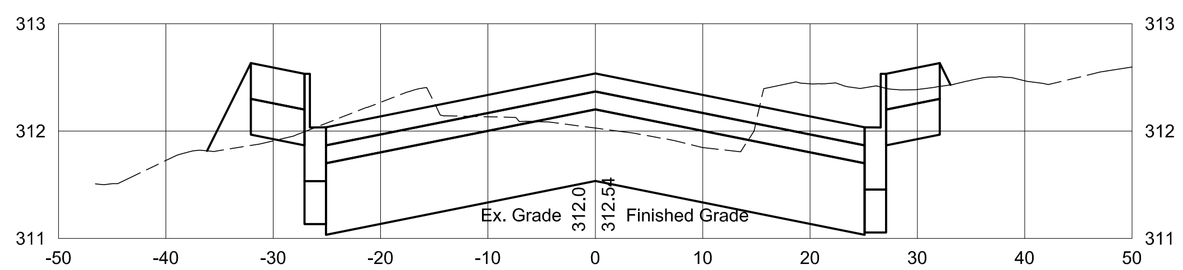

0+25

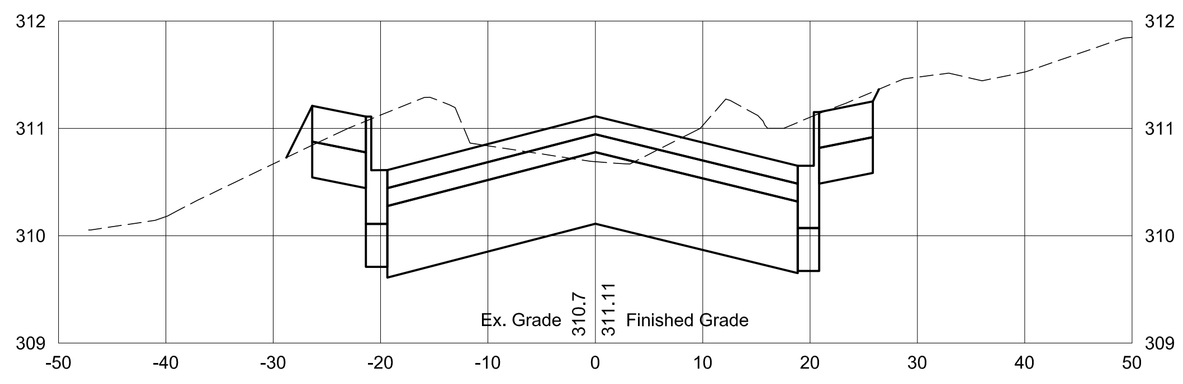

0+10

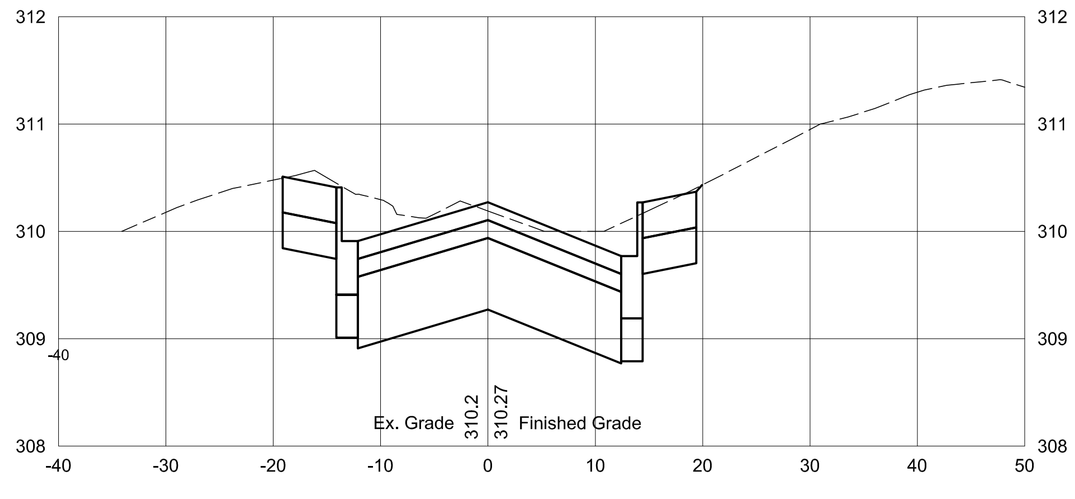

Brick Walk West of Guard Shack
1+00

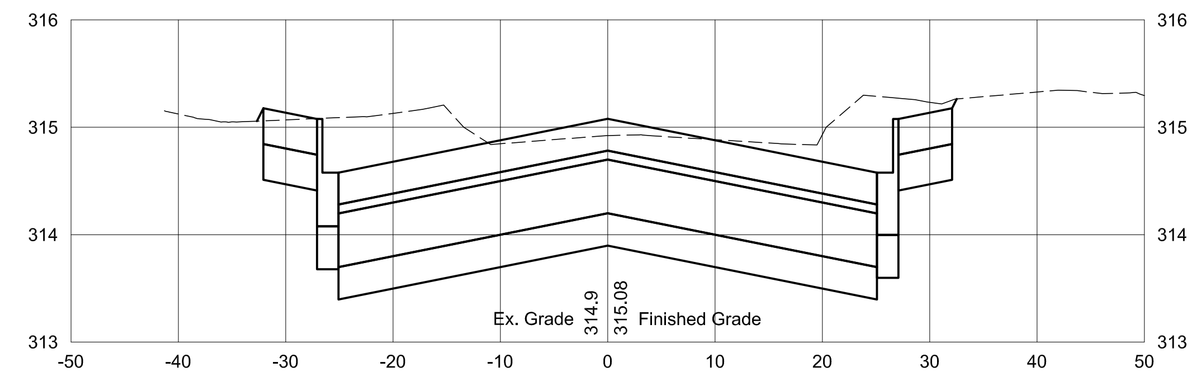

Guard Shack with Brick Walk & Conc. Median
0+90

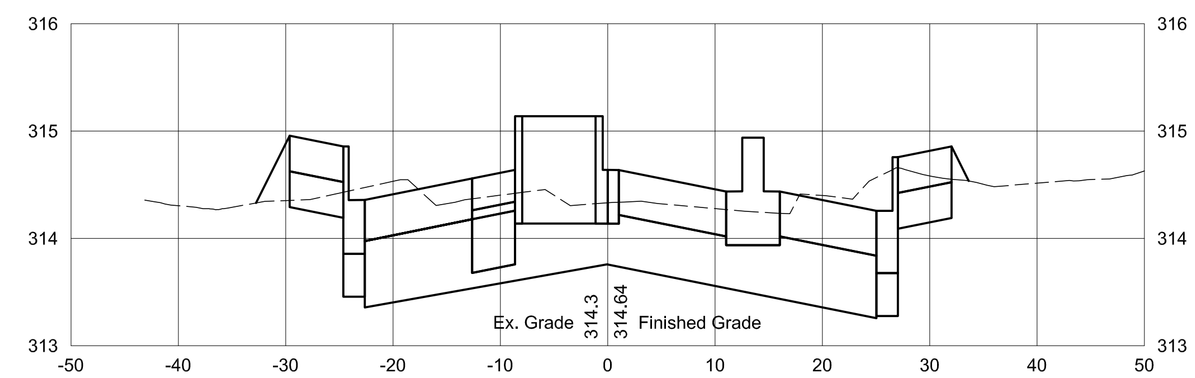

Brick Walk East of Guard Shack
0+78

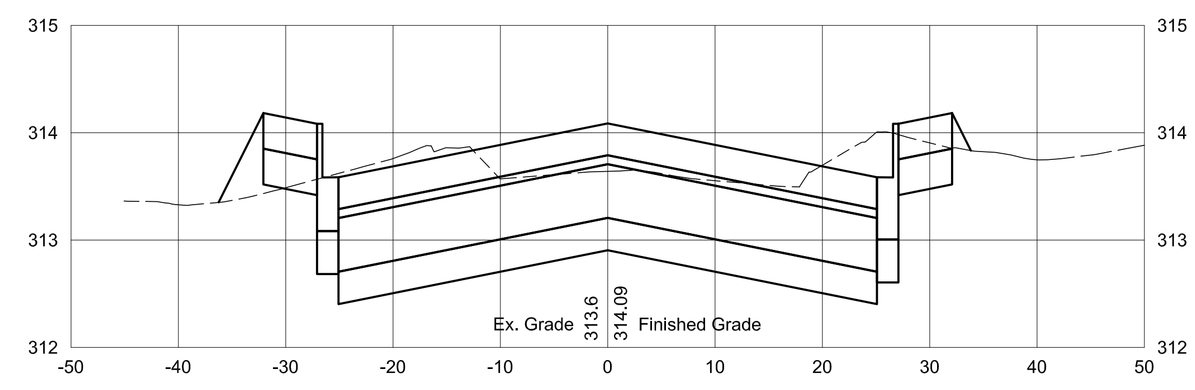

Planter East of Guard Shack with Conc. Median
0+75

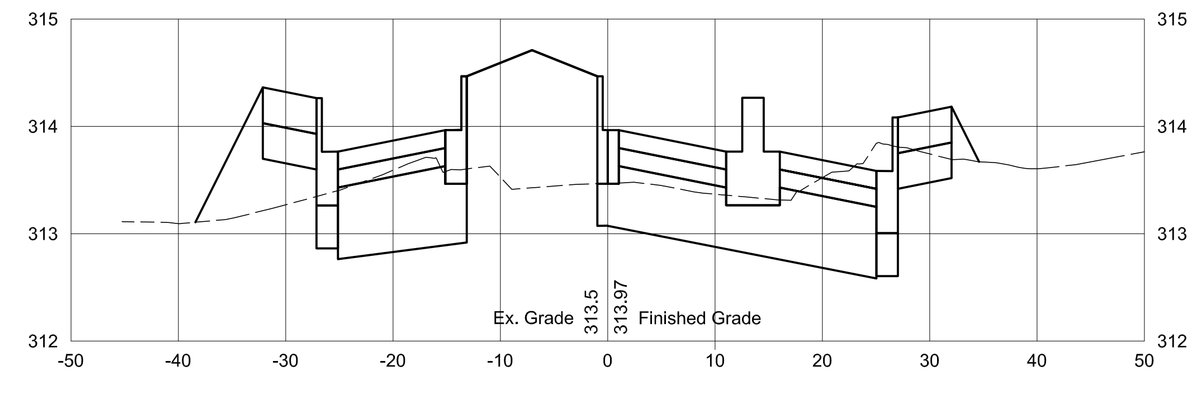

HORIZONTAL SCALE: 1" = 10'
VERTICAL SCALE: 1" = 1'

INTECaec
2500 Brighton Dam Road, Brookeville, Maryland 20833
p. 301.570.4100 f. 301.570.4101 www.INTECaec.com

REV.	DESCRIPTION	DATE

ARMED FORCES RETIREMENT HOME
EAGLE GATE RENOVATION
3700 NORTH CAPITOL STREET N.W. WASHINGTON D.C 20317

CROSS SECTIONS
CIVIL

DESIGNED:	PL
DRAWN:	
REVIEWED:	SK
JOB #:	210005
SCALE:	AS SHOWN
DATE:	00-00-0000

C-5

SHEET 7 OF 11